



AGENDA
CITY OF GLENWOOD SPRINGS
REGULAR CITY COUNCIL MEETING
DECEMBER 17, 2020
101 W. 8TH STREET
6:15 PM

The agenda is subject to *change, including the addition of items 24 hours in advance or the deletion of items at any time.*
The order and times of agenda items listed are approximate and intended as a guideline for the City Council.

ZOOM INSTRUCTIONS

You are invited to a Zoom webinar.

When: Dec 17, 2020 **03:30 PM Work Session 4:15 PM Work Session 6:15 PM**
Regular Meeting Mountain Time (US and Canada)

Topic: 2020/12/17 Regular Council Meeting

Please click the link below to join the webinar:

<https://us02web.zoom.us/j/88119145961>

Or iPhone one-tap :

US: +13462487799,,88119145961# or +16699006833,,88119145961#

Or Telephone:

Dial (for higher quality, dial a number based on your current location):

US: +1 346 248 7799 or +1 669 900 6833 or +1 253 215 8782 or +1 312 626 6799 or +1 929 205 6099 or +1 301 715 8592

Webinar ID: 881 1914 5961

International numbers available: <https://us02web.zoom.us/j/kdLWdBYCpz>

1. You are invited to a Zoom webinar.

When: Dec 17, 2020 03:30 PM Mountain Time (US and Canada)

Topic: 2020/12/17 Regular Council Meeting

Please click the link below to join the webinar:

<https://us02web.zoom.us/j/88119145961>

Or iPhone one-tap :

US: +13462487799,,88119145961# or +16699006833,,88119145961#

Or Telephone:

Dial(for higher quality, dial a number based on your current location):

US: +1 346 248 7799 or +1 669 900 6833 or +1 253 215 8782 or +1 312 626 6799 or +1 929 205 6099 or +1 301 715 8592

Webinar ID: 881 1914 5961

International numbers available: <https://us02web.zoom.us/j/88119145961>

WORK SESSION

3:30pm	2. Planning and Zoning Commission Interviews -Peter Waller 3:30 pm -Joy White 3:45 pm -Beatriz Soto 4:00pm	Discussion and/or Action
4:15pm	3. Fiber Optic Fiber to Home Project Update Meeting Set-up	Information/Discussion

REGULAR SESSION

6:15pm	4. Roll Call	Quorum
	5. Pledge of Allegiance	Quorum
	6. Agenda Changes & Conflicts	Information
	7. Citizens Appearing Before Council (for items not on the Agenda-comments limited to 3 minutes)	Information
	8. Council Comments	

6:30pm	9. Consent Agenda	Discussion and/or Action
	<i>All matters under consent are considered to be routine and will be enacted by one motion and vote. The titles will not be read aloud.</i>	

- A. Certified Coordinated Election Results from the November 3, 2020 Election
- B. Red Mountain Water Treatment Plant Polymer Blending Unit and Chemical Feed System Equipment Purchase
- C. Receipt of September 3, 2020 Special and Regular Meeting Minutes, September 17, October 1, November 19, December 3, Regular Minutes October 27 and November 10 Special Meeting Minutes
- D. Glenwood Springs Rural Fire Protection District IGA

ACTIONS AND/OR PRESENTATIONS

6:45pm	10. COVID-19 Update -Presentation from CDPHE - COVID -19 Grants	Presentation
7:00pm	11. South Midland Update	Presentation
7:15pm	12. CONTINUED FROM DECEMBER 3, 2020 MEETING, 51-20 Consideration of a Special Use Permit for a retail marijuana establishment in the M2-Mixed Use Central Core zoning district in Glenwood Meadows, pursuant to Municipal Code section 070.030.030(e)(11).	Discussion and/or Action
7:35 pm	13. CONTINUED FROM DECEMBER 3, 2020 REGULAR MEETING, Planning File 27-20 Consideration of a Major Architectural Plan Review for the Expansion of the Iron Mountain Hot Springs including a new Entry Building, Mineral Pools, and an Enclosed Pool. The Application Consideration of an Alternative Equivalence Compliance for an Architectural Design that Meets the intent of 070.040.090-Non-residential Design Standards.	Discussion and/or Action
7:55pm	14. Spring Cleanup Options and Discussion for 2021	Discussion and/or Action
8:25pm	15. Review of a 60% Airport "No Tunnel" Plan and Cost Estimate	Discussion and/or Action
8:45pm	16. Ordinance 29, Series of 2020; An Ordinance of the City Council of the City of Glenwood Springs Amending section 020.020.040 (c) to Limit Board Member Terms on Boards and Commissions (FIRST READING)	Discussion and/or Action
8:55pm	17. Ordinance 30, Series of 2020; An Ordinance of the City Council of the City of Glenwood Springs to Amend the 2020 Budget Appropriation (ONE READING)	Discussion and/or Action
9:05pm	18. Enhanced Sales Tax Incentive Agreement Between the City of Glenwood Springs, Colorado and Pegwood LLC for the Roaring Fork Market Place Shopping Center	Discussion and/or Action
9:15pm	19. Report from City Administration	Information
	A. City Manager B. City Attorney C. Correspondence Incoming/Outgoing i. CAST Letter to Governor Polis	Discussion and/or Action
9:20pm	20. Adjournment	



City Council
STAFF REPORT
City of Glenwood Springs
December 17, 2020

Agenda Item:	Planning and Zoning Commission Interviews -Peter Waller 3:30 pm -Joy White 3:45 pm -Beatriz Soto 4:00pm
Action Requested:	Interview the three applicants and select two individuals to fill open alternate seats on the Planning and Zoning Commission with terms ending February 2022.
Department:	Economic and Community Development
Presented By:	Gretchen Ricehill, Assistant Director of Economic and Community Development
Background Info:	The Planning and Zoning Commission consists of seven regular members and two alternates. The alternates are frequently called upon to hear and vote on land use applications when regular members are absent or have conflicts. Alternates also participate in all workshop discussions. The two alternate positions were vacated when Dean Kinkel resigned in September and when Ben West was appointed in November to fill Ingrid Wussow's regular seat. Attached for Council review are applications from three Glenwood Springs residents: Beatriz Soto, Joy White, and Peter Waller. It should be noted that Beatriz Soto has also applied to fill a vacancy on the Housing Commission. There are two Planning & Zoning Commissioners currently serving on this Commission.
Issues:	None.
Staff Recommendation:	None.

Respondent

<

1

Anonymous

>

09:55

Time to complete

Thank you for your interest and time commitment in serving your community. Please complete all questions on this application.

Personal Information

1. Name *

Beatriz Soto

2. Home Address *

131 soccer field rd. G4 Glenwood Springs CO 81601

3. Mailing Address *

131 soccer field rd. G4 Glenwood Springs CO 81601

4. Home Phone *

720-355-9297

5. Work Phone *

720-355-9297

6. Mobile Phone *

720-355-9297

7. Email Address *

arq.beatrizsoto@gmail.com

8. Occupation *

Program Director | Architect

Personal and Professional Interests

9. Why are you interested in serving on the Planning and Zoning Commission? *

To bring a diverse voice to the board and bring up equity issues to the P&Z commission.

10. What do you view as your role if selected as a member to the Planning and Zoning Commission? *

A Planning and Zoning Commission is our local appointed government board charged with recommending to the local town or city council the boundaries of the various original zoning districts and appropriate regulations to be enforced

11. What experience have you had in the land use approval process? *

I've only done it through work, from PUD, lands use for development designs and single family residences.

12. Do you have any particular areas of interest or a particular perspective relating to land use development in Glenwood Springs? *

I'm in favor of density, equal opportunities, community development that benefits our diverse community

13. Can you describe an experience making a decision that made people unhappy? *

Pushing for environmental regulations

14. Can you separate yourself from personal opinions and represent the City's goals, policies, plans, and the Glenwood Springs Municipal Code in an equitable fashion? *

Yes

15. The Planning and Zoning Commission members generally attend two meetings a month and can have extensive packet materials to review in preparation for meetings. Do you have any existing time commitments that will hamper your ability to serve? *

At the moment no.

16. Are you aware of and understand the quasi-judicial function of the Planning and Zoning Commission? *

Yes

17. What experience do you have working with people on a board, commission, or committee? *

I'm on the board of multiple non-profits, PTA at GSES, and have been on several committees.

18. Please select today's date. *

11/12/2020



19. Have you served on the Planning and Zoning Commission before? *

☒ No

☐ Yes

Powers and Duties of the Planning and Zoning Commission

(as defined in Title 020 of the Glenwood Springs Municipal Code)

Composition of the Planning and Zoning Commission:

a. Seven (7) citizens who are residents of the City.

f. Powers and Duties

The powers and duties of the Planning and Zoning Commission shall be:

(1) To develop and recommend a master plan subject to the approval of the City Council and its environ in accordance with the provisions of this Code and the laws of the State.

(2) To recommend to the City Council boundaries of zone districts and regulations to be enforced therein, in accordance with the provisions of this Code and the laws of the State.

(3) To review proposals relating to subdivision, development and use of land and make decisions or recommendations on such proposals, in accordance with the procedures and provisions set forth in this Code.

(4) To hear and decide appeals wherein there is a question of interpretation of the zone district map, the master plan or related documents and similar questions as they may arise in the administration of this Code.

(5) The Planning and Zoning Commission shall have the duty and power to act on appeals with regard to matters arising from enforcement of provisions of Title 070 of this Code, including:

a. Review of administrative decisions. To hear and decide appeals where it is alleged there is

error in any action,

including any order, interpretation, requirement, decision or determination made by an administrative official

of the city in the enforcement of Title 070 of this Code.

b. Variances. To hear and decide requests for variances from the zoning provisions and sign regulation provisions

where there are unique, unnecessary and unreasonable hardships in the way of carrying out the strict letter of said

provisions; and to hear and decide requests for variances to allow deviations from restrictions upon the

construction and placement of buildings and other structures on site. Examples of such variances include, but are

not limited to, modifications of minimum area requirements, building coverage and setback restrictions. Variances

from permitted and special review uses in zone district text shall not be considered.

(6) To perform such other functions as required by the provisions of Title 070.

Appointment, Removal, Term and Vacancies of Boards and Commissions

Glenwood Springs, CO Municipal Code 020.020.040

(a) Appointment and term of members. Except as otherwise provided, all appointments to the boards and commissions shall be by the City Council for terms of three (3) years each, and each member shall serve until his/her successor is appointed and takes office; provided, however, that the initial terms of office may be shortened by the City Council so as to provide overlapping terms of office. Appointments shall expire the day before the first regular meeting of the City Council in each month according to the following schedule:

(1) February:

Planning and Zoning Commission;
Finance Advisory Board;
Tourism Promotion Board;
Building Board of Appeals.

(2) March:

Transportation Commission;
Arts and Culture Board;
Parks and Recreation Commission;
Airport Board;
River Commission.

(3) April:

Local Liquor Licensing Authority;
Victim's Witnesses Assistance and Law Enforcement Board;
Historic Preservation Commission;
Glenwood Springs Housing Commission.

(b) Alternate members. The City Council at its discretion may appoint up to three (3) persons as

alternate members for each board or commission. If a regular member of a board or commission is to be absent from a meeting, the presiding officer for the meeting may select an alternate member to fill such absence and to attend and serve at the meeting. The alternate member may exercise all powers at the meeting which the absent regular member could exercise, and the alternate's powers and privileges shall terminate at the end of the meeting attended. The presiding officer may at his/her discretion select the same alternate to serve at successive meetings in the absence of any member.

(c) Limit to term of members. Unless it is deemed vital by the City Council that an appointed member of a board or commission be retained in office, each member shall be replaced after having served for six (6) years on a board or commission; however, nothing in this subsection shall be construed to prevent the appointment of a member to a new term where, at the expiration of his/her current term, he/she will have served for less than six (6) years.

(d) Removal of members. All appointed members of a board or commission shall be subject to removal, at any time, by the City Council. In the event an appointed member of a board or commission ceases to qualify for membership, his or her appointment is immediately terminated.

(e) Vacancies. The City Council shall fill all vacancies on boards and commissions by appointment for the unexpired term.

(Code 1971 §§ 2-63, 2-64, 2-67; 6-95 § 1; 10-07 § 2; Ord. No. 9-2018 , § 2, 4-20-2018)



City of Glenwood Springs
Office of the City Clerk
101 West 8th Street
Glenwood Springs, CO 81601
Fax: 970-945-5023
Email: Catherine.mythen@cogs.us

PLANNING AND ZONING COMMISSION APPLICATION

(for Powers and Duties, see page 3)

Section 1 – Name and Address

Name Joy White
Home Address 365 Vista Dr Glenwood Springs ,CO 81601
Mailing Address " "

Section 2 – Contact Information

Home 970-366-9636 Work _____
Fax _____ Mobile 970-366-9636
Email joy@masonmorse.com

Section 3 - Occupation

Occupation Real Estate Broker

Section 4 – Personal and Professional Interests

1. Why are you interested in serving on the Planning and Zoning Commission?

I have a keen interest in being instrumental in the planning and zoning decisions that affect the Glenwood Springs community. I have been a long-term resident in Glenwood and have a heart for the community and a vested interest in positive development outcomes in our beautiful town.

2. What do you view as your role if selected as a member of the Planning and Zoning Commission?

As a professional in the real estate community, a mother of four children growing up in our town and an individual who intends to continue to invest in property in the city limits - I see I can bring industry expertise coupled with a well-rounded community approach to decisions made on the commission. As a new member I intend to learn from the existing commissioners and add a fresh, sound approach as is appropriate.

3. What experience have you had in the land use approval process?

I have collaborated with the Glenwood Springs and Garfield County Community Development Departments on parcel research for development, existing land use guidelines associated with real estate transactions. I thrive in helping my clients navigate the intricacies of land use. There is always more to learn, which is thrilling.



City of Glenwood Springs
Office of the City Clerk
101 West 8th Street
Glenwood Springs, CO 81601
Fax: 970-945-5023
Email: Catherine.mythen@cogs.us

PLANNING AND ZONING COMMISSION APPLICATION

(for Powers and Duties, see page 3)

Section 4 – Personal and Professional Interests (Continued)

4. Do you have any particular areas of interest or a particular perspective relating to land use development in Glenwood Springs?

No particular interest.

5. Can you describe an experience making a decision that made people unhappy?

As a real estate broker you are consistently involved in emotionally charged transactions. There are tough negotiations and though you always try to reach amicable solutions it is not always possible. You do your best to represent your client and work hard to that end. There are people are upset but ultimately, if you are kind, professional and hard-working there can be respect for all parties regardless of whether the outcome has been a tough decision.

6. Can you separate yourself from your personal opinions and represent the City's goals, policies, plans and the Glenwood Springs Municipal Code in an equitable fashion?

I have also worked in the non-profit sector prior to my employment in the real estate world and understand that to be successful the well-being of the community, at large, must always be upheld. Goals, policies and plans cannot be made in self-interest but rather should serve all community members, as best as possible.

7. The Planning and Zoning Commission members generally attend two meetings a month and can have extensive packet materials to review in preparation for the meetings. Do you have any existing time commitments that will hamper your ability to serve?

No

8. Are you aware of and understand the quasi-judicial function of the Planning and Zoning Commission?

Yes

9. What experience do you have working with people on a board, commission or committee?

I have served on non-profit committees, work related advisory boards, and am currently on the Andy Zanca Youth Empowerment Board.

Thank you for your interest and time commitment in serving your community

Please complete and submit this application online or
mail to: City Clerk, 101 West 8th Street, Glenwood Springs, CO 81601;
fax to: 970-945-5023;
email: catherine.mythen@cogs.us



City of Glenwood Springs
Office of the City Clerk
101 West 8th Street
Glenwood Springs, CO 81601
Fax: 970-945-5023
Email: Catherine.mythen@cogs.us

PLANNING AND ZONING COMMISSION APPLICATION

(for Powers and Duties, see page 3)

POWERS AND DUTIES OF THE PLANNING AND ZONING COMMISSION

(as defined in Title 020 of the Glenwood Springs Municipal Code)

Composition of the Planning and Zoning Commission:

- a. Seven (7) citizens who are residents of the City.

Powers and Duties:

(f) Powers and Duties of Planning and Zoning Commission. The powers and duties of the Planning and Zoning Commission shall be:

- (1) To develop and recommend a master plan subject to the approval of the City Council and its environ in accordance with the provisions of this Code and the laws of the State.
- (2) To recommend to the City Council boundaries of zone districts and regulations to be enforced therein, in accordance with the provisions of this Code and the laws of the State.
- (3) To review proposals relating to subdivision, development and use of land and make decisions or recommendations on such proposals, in accordance with the procedures and provisions set forth in this Code.
- (4) To hear and decide appeals wherein there is a question of interpretation of the zone district map, the master plan or related documents and similar questions as they may arise in the administration of this Code.
- (5) The Planning and Zoning Commission shall have the duty and power to act on appeals with regard to matters arising from enforcement of provisions of Title 070 of this Code, including:
 - a. Review of administrative decisions. To hear and decide appeals where it is alleged there is error in any action, including any order, interpretation, requirement, decision or determination made by an administrative official of the city in the enforcement of Title 070 of this Code.
 - b. Variances. To hear and decide requests for variances from the zoning provisions and sign regulation provisions where there are unique, unnecessary and unreasonable hardships in the way of carrying out the strict letter of said provisions; and to hear and decide requests for variances to allow deviations from restrictions upon the construction and placement of buildings and other structures on site. Examples of such variances include, but are not limited to, modifications of minimum area requirements, building coverage and setback restrictions. Variances from permitted and special review uses in zone district text shall not be considered.
- (6) To perform such other functions as required by the provisions of Title 070.

Planning and Zoning Commission Application

Thank you for your interest and time commitment in serving your community. Please complete all questions on this application.

Personal Information

1. Name *

Peter Waller

2. Home Address *

1487 Walz Ave, Glenwood Springs, CO 81601

3. Mailing Address *

1487 Walz Ave, Glenwood Springs, CO 81601

4. Home Phone *

970-618-4892

5. Work Phone *

same

6. Mobile Phone *

same

7. Email Address *

petermwallner@comcast.net

8. Occupation *

retired. Own and property manage a 9-plex @ 1008 Colorado, GWS

Personal and Professional Interests

9. Why are you interested in serving on the Planning and Zoning Commission? *

I have lived and worked in the Roaring Fork Valley for 20 years, raising 2 children here. I had my own business as a developer/contractor for 15 years, and was the Facilities Director for Colorado Mountain College for 6 years focusing on planning, constructing and maintaining their facilities at all 7 campuses. For both of these jobs, I worked closely with various municipalities throughout the region; a rewarding experience. I would like to give back to the community doing something I feel is critical, and I could add value. I have worked with many of the staff, P&Z and Council as part of the land use process, and would enjoy being part of the team.

10. What do you view as your role if selected as a member to the Planning and Zoning Commission? *

I feel my role would be to add the perspective of a project owner who understands how to develop and construct a successful project.

11. What experience have you had in the land use approval process? *

I have worked in land use planning for the last 20 years. I have been through the planning and development process for different size of projects from single family homes to office buildings to small subdivisions to educational facilities. I am also familiar with the building code. As a contractor I had a BEST card for Class B Light Commercial. On projects where I was not the contractor, I typically lead the project team of architects, structural and civil engineers, and contractor. My projects ranged from \$250K to \$25M (Steamboat Springs CMC building). I think all of my projects ended with a successful win/win outcome with the local municipality.

12. Do you have any particular areas of interest or a particular perspective relating to land use development in Glenwood Springs? *

Since raising my family in the area, I know how difficult it is for people to work and live in our town. Available land for new housing units is limited as well. So two areas I'm interested in are affordable housing (have built several of the deed restricted housing units in Glenwood), and the comp plan.

13. Can you describe an experience making a decision that made people unhappy? *

I have been active in the community over the years, and have many close friends. Being a developer in the town where you live can be difficult. Several of my projects in Glenwood resulted in some of my friends not being happy; these include White Horse Townhomes, Silver Sage, 1008 Colorado apartment building, and a gas compressor station at CMC Spring Valley. I never backed down from meeting with the involved public to listen and build their input into the project where it made sense; many times their ideas enriched the project. To sleep with myself at night, I worked hard to balance the need for housing with the city code/planning requirements while truly listening to the public input.

14. Can you separate yourself from personal opinions and represent the City's goals, policies, plans, and the Glenwood Springs Municipal Code in an equitable fashion? *

Yes. One thing that I like about Planning and Zoning is that it primarily operates per city policies and code. Being an engineer by education, I appreciate decisions based on data and logic, versus opinion; decisions are easier to justify and defend. I also like the ability to work with the community, staff and council to continually develop city land use direction.

15. The Planning and Zoning Commission members generally attend two meetings a month and can have extensive packet materials to review in preparation for meetings. Do you have any existing time commitments that will hamper your ability to serve? *

I do not.

16. Are you aware of and understand the quasi-judicial function of the Planning and Zoning Commission? *

I think so. The Planning and Zoning Commission serves as a legislative body by reviewing and recommending land use policy and municipal code for adoption by city council. P&Z also reviews variance requests from applicants.

17. What experience do you have working with people on a board, commission, or committee? *

I have been on several local boards: President of Junior Achievement of the Roaring Fork Valley, Treasurer of the Sunlight Ski Team, 1st Presbyterian Church Board, and President of the Glenwood Springs Soccer Club. Past work experience included many committees both at Colorado Mountain College and at Intel Corporation.

18. Please select today's date. *

11/23/2020



19. Have you served on the Planning and Zoning Commission before? *

☒ No

☐ Yes

Powers and Duties of the Planning and Zoning Commission

(as defined in Title 020 of the Glenwood Springs Municipal Code)

Composition of the Planning and Zoning Commission:

a. Seven (7) citizens who are residents of the City.

f. Powers and Duties

The powers and duties of the Planning and Zoning Commission shall be:

(1) To develop and recommend a master plan subject to the approval of the City Council and its environment in accordance with the provisions of this Code and the laws of the State.

(2) To recommend to the City Council boundaries of zone districts and regulations to be enforced

therein, in accordance with the provisions of this Code and the laws of the State.

(3) To review proposals relating to subdivision, development and use of land and make decisions or recommendations on such proposals, in accordance with the procedures and provisions set forth in this Code.

(4) To hear and decide appeals wherein there is a question of interpretation of the zone district map, the master plan or related documents and similar questions as they may arise in the administration of this Code.

(5) The Planning and Zoning Commission shall have the duty and power to act on appeals with regard to matters arising from enforcement of provisions of Title 070 of this Code, including:

a. Review of administrative decisions. To hear and decide appeals where it is alleged there is error in any action,

including any order, interpretation, requirement, decision or determination made by an administrative official

of the city in the enforcement of Title 070 of this Code.

b. Variances. To hear and decide requests for variances from the zoning provisions and sign regulation provisions

where there are unique, unnecessary and unreasonable hardships in the way of carrying out the strict letter of said

provisions; and to hear and decide requests for variances to allow deviations from restrictions upon the

construction and placement of buildings and other structures on site. Examples of such variances include, but are

not limited to, modifications of minimum area requirements, building coverage and setback restrictions. Variances

from permitted and special review uses in zone district text shall not be considered.

(6) To perform such other functions as required by the provisions of Title 070.

Appointment, Removal, Term and Vacancies of Boards and Commissions

Glenwood Springs, CO Municipal Code 020.020.040

(a) Appointment and term of members. Except as otherwise provided, all appointments to the boards and commissions shall be by the City Council for terms of three (3) years each, and each member shall serve until his/her successor is appointed and takes office; provided, however, that the initial terms of office may be shortened by the City Council so as to provide overlapping terms of office. Appointments shall expire the day before the first regular meeting of the City Council in each month according to the following schedule:

(1) February:

Planning and Zoning Commission;

Finance Advisory Board;

Tourism Promotion Board;

Building Board of Appeals.

(2) March:
Transportation Commission;
Arts and Culture Board;
Parks and Recreation Commission;
Airport Board;
River Commission.

(3) April:
Local Liquor Licensing Authority;
Victim's Witnesses Assistance and Law Enforcement Board;
Historic Preservation Commission;
Glenwood Springs Housing Commission.

(b) Alternate members. The City Council at its discretion may appoint up to three (3) persons as alternate members for each board or commission. If a regular member of a board or commission is to be absent from a meeting, the presiding officer for the meeting may select an alternate member to fill such absence and to attend and serve at the meeting. The alternate member may exercise all powers at the meeting which the absent regular member could exercise, and the alternate's powers and privileges shall terminate at the end of the meeting attended. The presiding officer may at his/her discretion select the same alternate to serve at successive meetings in the absence of any member.

(c) Limit to term of members. Unless it is deemed vital by the City Council that an appointed member of a board or commission be retained in office, each member shall be replaced after having served for six (6) years on a board or commission; however, nothing in this subsection shall be construed to prevent the appointment of a member to a new term where, at the expiration of his/her current term, he/she will have served for less than six (6) years.

(d) Removal of members. All appointed members of a board or commission shall be subject to removal, at any time, by the City Council. In the event an appointed member of a board or commission ceases to qualify for membership, his or her appointment is immediately terminated.

(e) Vacancies. The City Council shall fill all vacancies on boards and commissions by appointment for the unexpired term.

(Code 1971 §§ 2-63, 2-64, 2-67; 6-95 § 1; 10-07 § 2; Ord. No. 9-2018 , § 2, 4-20-2018)



City Council
STAFF REPORT
City of Glenwood Springs
December 17, 2020

Agenda Item: Fiber Optic Fiber to Home Project Update

Action Requested: None at this time.

Department: Broadband

Presented By: Matthew Langhorst, Public Works Director
Michael Gardner, Broadband Superintendent

Background Info: The City of Glenwood Springs has embarked on a expansion of the Broadband systems existing build out to include a city wide Fiber to Home project. Council approved the funding, material purchases and installation contracts in late 2019 and throughout 2020 as they have been brought to City Council. Today staff will be presenting where the project is at to bring City Council up to speed with the progress. Attached is the staff presentation which highlights the basic talking points that staff will going over during the meeting. Staff will also be presenting a Google Earth KMZ file depicting currently installed fiber locations.


Issues: None

Staff Recommendation: NA



COMMUNITY BROADBAND NETWORK

**City Council Status Update
December 17, 2020**

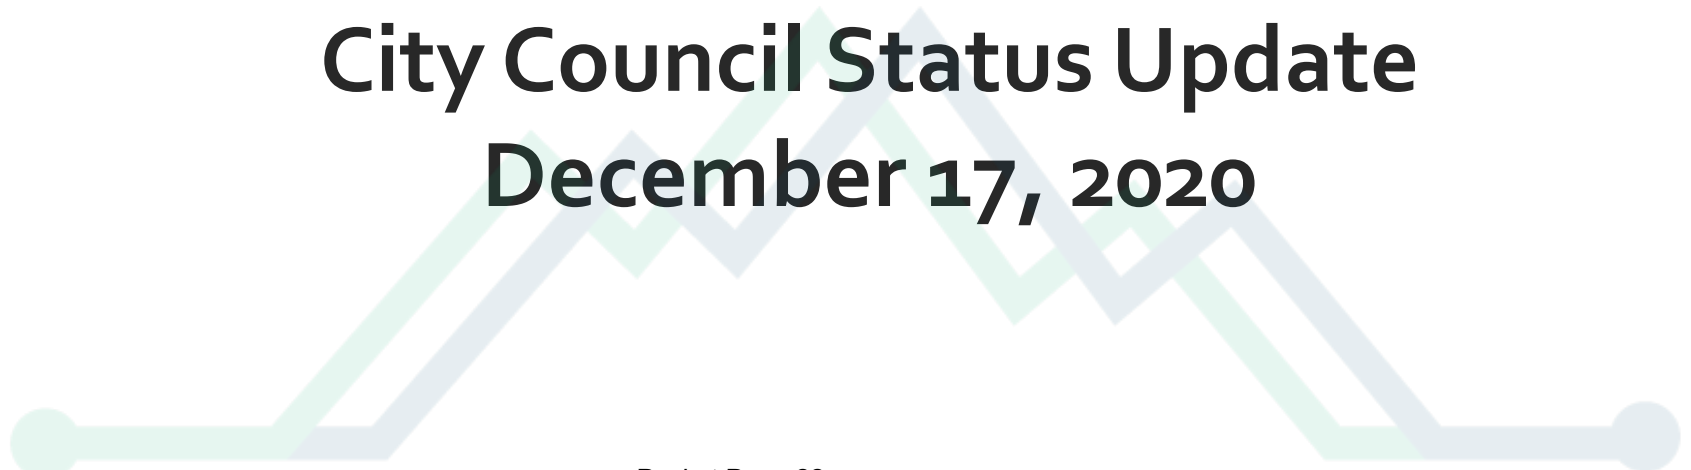

Current Activities

- Fiber To The Home (FTTH) Construction
- Core Network Upgrades
- Enterprise Resource Planning (ERP) with Pass-thru Provisioning
- Offices and Staffing
- Core Infrastructure
- Eagle FTTH Project
- Denver Hardware/Middle-mile Upgrades/Service Delivery

FTTH Construction

Current Construction Areas:

- Cedar Crest
- Mountain Shadows
- Gamba
- Downtown West
- Park West
- Cooper
- Downtown Core
- Downtown East



ERP with Pass Through Provisioning

- Soft launch of friendly subscribers January 18
- Training underway for field & office staff
- Portal for new and existing subscribers ready
- Integration with FTTH hardware in progress
- Integration with VoIP provider in progress

Offices and Staffing

- 804 Colorado Avenue office operational
- Customer service counter with POS in place
- Security systems in place
- Signage for building ordered
- Staffing-up in progress



Core Infrastructure

- Providing THOR connections to local enterprises
- Service delivery support infrastructure in place
- Core network hardware upgrade in place
- CBN/Denver middle mile network in progress
- FTTH service delivery hardware in place.
- ERP-Pass through provisioning in progress



City Council
STAFF REPORT
City of Glenwood Springs
December 17, 2020

Agenda Item: Certified Coordinated Election Results from the November 3, 2020 Election

Action Requested: Approve election results.

Department: City Clerk

Presented By: Catherine Fletcher, City Clerk

Background Info: Coordinated Election was held on November 3, 2020 and the County Clerk is required to Certify the election results related to the City of Glenwood Fire District question that was on the ballot to the City.

Issues: N/A

Staff Recommendation: Approve certified results.



Jean M. Alberico, Garfield County Clerk and Recorder
109 8th Street, Suite 200, Glenwood Springs, Colorado 81601 (970) 384-3700

State of Colorado
County of Garfield

Certification of Results for the 2020 General Election
Held November 3, 2020
Certified November 24, 2020


I, Jean M. Alberico, Garfield County Clerk and Recorder, do hereby certify that the following is a complete and accurate accounting of the abstract of votes cast for:

City of Glenwood Springs Issue 2A

At the General Election, held in said County on the 3rd Day of November 2020, as set forth in the Certified Abstract of the November 2020 General Election filed in my office.

Ballot Choice	Votes Cast
Yes/For	2810
No/Against	1949

Witness my hand and seal the 25th day of November 2020

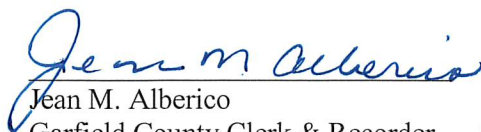
Jean M. Alberico
Garfield County Clerk & Recorder
Designated Election Official



Statement of Votes Cast by Geography

Page: 4 of 5

General Election, Nov 03, 2020

All Precincts, All Districts, All Counter Groups, All ScanStations, All Contests, All Boxes

Official Final

Total Ballots Cast: 31275, Registered Voters: 36582, Overall Turnout: 85.49%

Choice	Votes	Vote %	VBM
Proposition 113- Popular Vote (Vote for 1)			
31246 ballots (5 over voted ballots, 5 overvotes, 1311 undervotes), 36582 registered voters, turnout 85.41%			
Yes/For	14742	49.25%	14742
No/Against	15188	50.75%	15188
Total	29930	100.00%	29930
Overvotes	5		
Undervotes	1311		
Proposition 114 - Gray Wolf (Vote for 1)			
31246 ballots (3 over voted ballots, 3 overvotes, 1229 undervotes), 36582 registered voters, turnout 85.41%			
Yes/For	11040	36.78%	11040
No/Against	18974	63.22%	18974
Total	30014	100.00%	30014
Overvotes	3		
Undervotes	1229		
Proposition 115 - Late term abortion (Vote for 1)			
31246 ballots (7 over voted ballots, 7 overvotes, 1263 undervotes), 36582 registered voters, turnout 85.41%			
Yes/For	12925	43.12%	12925
No/Against	17051	56.88%	17051
Total	29976	100.00%	29976
Overvotes	7		
Undervotes	1263		
Proposition 116-State Income Tax Rate Reduction (Vote for 1)			
31246 ballots (5 over voted ballots, 5 overvotes, 1512 undervotes), 36582 registered voters, turnout 85.41%			
Yes/For	18413	61.94%	18413
No/Against	11316	38.06%	11316
Total	29729	100.00%	29729
Overvotes	5		
Undervotes	1512		
Proposition 117 - New Enterprise (Vote for 1)			
31246 ballots (7 over voted ballots, 7 overvotes, 2904 undervotes), 36582 registered voters, turnout 85.41%			
Yes/For	15489	54.66%	15489
No/Against	12846	45.34%	12846
Total	28335	100.00%	28335
Overvotes	7		
Undervotes	2904		
Proposition 118 - Paid FMLA (Vote for 1)			
31246 ballots (6 over voted ballots, 6 overvotes, 1447 undervotes), 36582 registered voters, turnout 85.41%			
Yes/For	15836	53.15%	15836
No/Against	13957	46.85%	13957
Total	29793	100.00%	29793
Overvotes	6		
Undervotes	1447		
Issue 2A Glenwood Springs (Vote for 1)			
5169 ballots (0 over voted ballots, 0 overvotes, 410 undervotes), 5972 registered voters, turnout 86.55%			
Yes/For	2810	59.05%	2810
No/Against	1949	40.95%	1949
Total	4759	100.00%	4759
Overvotes	0		
Undervotes	410		
Issue 5B Eagle School District RE50J (Vote for 1)			
59 ballots (0 over voted ballots, 0 overvotes, 2 undervotes), 64 registered voters, turnout 92.19%			
Yes/For	41	71.93%	41
No/Against	16	28.07%	16



City Council
STAFF REPORT
City of Glenwood Springs
December 17, 2020

Agenda Item: Red Mountain Water Treatment Plant Polymer Blending Unit and Chemical Feed System Equipment Purchase

Action Requested: Approve Purchase

Department: Public Works

Presented By: Matthew Langhorst, Public Works Director

Background Info: MTE/UGSI is the only vendor that supplies this polymer equipment in Colorado. They are the suppliers for the chemical feed pumps and control panels that have become the standard equipment used throughout the WTP. MTE is based in Denver and has always provided timely support on all of their equipment and will be able to meet our time constraints for equipment delivery.

We will have to pre purchase this equipment as soon as possible to ensure delivery by March 2021. MTE most recently provided the new disinfection system and equipment that is now online at the WTP.

Issues: None

Staff Recommendation:

December 9, 2020

Warren Hayes
City of Glenwood Springs
2315 Wulfsohn Road
Glenwood Springs, CO 81601

Subject: Polymer Blending Unit and Chemical Feed System Recommendation Letter

Dear Warren:

This letter provides a rationale for selecting the Municipal Treatment Equipment (MTE)/UGSI Chemical Feed, Inc package for the flocculation aid and filter aid polymer system and associated chemical metering and feed equipment. The equipment included in the proposal is the liquid/dry polymer blending unit, three chemical metering pumps (flocculant aid polymer application), two chemical metering pumps (filter aid polymer application), and two chemical metering panels with associated piping, valving, and metering for both chemical feed system applications. The purpose of the polymer blending system and chemical metering pumps is to provide a robust chemical pre-treatment system to enhance flocculation and (ultimately) settling of anticipated increased sediment in the source water because of poor water quality due to the impacts of the Grizzly Creek Fire. The flocculant aid polymer increases settleability of the solids, increases solids concentration (which is essential for maximizing the available volume in the waste holding tank), decreases settled water turbidity (which improves filter run times and less backwash waste volumes), increases floc strength (which improves filterability and decreases the risk of filter breakthrough resulting from shear). The proposed system will be installed in the existing secondary polymer room and replace the obsolete and unused system installed as part of the 1993 Pre-Treatment Project.

The proposed equipment cost from MTE for equipment and design submittals totaled \$195,090. Due to the fabrication and delivery of this equipment and the desired schedule of the project, this equipment will need to be pre-purchased.

MTE/UGSI is uniquely qualified to supply the equipment for this application for the following key reasons:

- MTE is the supplier for the Encore chemical metering pump, which the City has standardized on for chemical metering applications. Standardizing on one type of chemical metering pump is beneficial. It reduces the number of spare parts required on site since parts are interchangeable between the pumps and provide consistency for operations staff who operate and maintain this equipment.
- MTE is the only Colorado supplier who builds and supplies chemical metering panels with the required chemical feed system pipes, valves, instrumentation, and require appurtenances for a fully operational chemical feed system. Providing the chemical metering panels built and shipped to the site reduces the possibility for errors and decreases onsite installation time, which is highly valuable for this project.
- The City has had an excellent experience with the MTE service team regarding product replacement, service calls, and resolution of any repair or warranty items. They are in Denver and have a proven service track record with the City and other municipalities throughout the State.

Page 2

- MTE/UGSI are the suppliers of the specified polymer blending unit. The selected polymer blending unit is an operator-friendly polymer activation system, which provides the City flexibility to use either dry or emulsion polymer for this application (other manufacturers need two separate systems). The proposed system has a unique blending approach that maximizes short duration mixing intensity to provide this flexibility for either type of polymer to be used. Additionally, this blending unit uses a proprietary low shear mixing technology in the aging tank, which evenly distributes the polymer along the blade. Proper activation of the polymer is important to optimize process efficiency. The Colorado Department of Public Health and Environment (CDPHE) and National Sanitation Foundation (NSF) only allow a maximum dose of 1 mg/L of this type of polymer (polyacrylamide) in drinking water applications. Very high turbidity raw water will require a high dose of polymer, so proper activate of this polymer is critical. The proposed system is the most robust and reliable system regarding polymer activation and reduces complications resulting from cold blending water and inappropriate mixing.

Based on the information provided above, the City's and Carollo Engineer's previous experience with chemical feed systems and polymer blending units, the MTE equipment is recommended to be selected for the City of Glenwood Spring's Water Treatment System Improvements Project. If you have any follow up questions or would like additional information to support this recommendation, please feel free to contact me at (720) 878.8465.

Sincerely,

CAROLLO ENGINEERS, INC.


Leanne Miller, P.E.
Senior Engineer

AuthorInitials:lm

cc:



MUNICIPAL TREATMENT EQUIPMENT

17301W. Colfax Ave, Unit 105, Golden, CO 80401
(303) 231-9175 | www.municipaltreatment.com

EQUIPMENT PROPOSAL

QUOTE No: 1426

DATE: 11/23/2020

TO: RED MOUNTAIN WATER PLANT - MIKE HEDRICK
1401 W. 9TH STREET
GLENWOOD SPRINGS, CO 81601

BY: TR

TAXABLE: N

Quantity	Product Name	Price	Extension
1ea	DP2000 POLYMER ACTIVATION SYSTEM SEE ATTACHED PROPOSAL	124,500.00	124,500.00
3ea	ENCORE 77GPH @ 130PSI - POLYMER W/MOTOR FLOC AID METERING PUMP	4,250.00	12,750.00
2ea	ENCORE 6.5GPH @ 175 PSI, POLYMER W/MOTOR FILTER AID METERING PUMP	3,380.00	6,760.00
5ea	DIAPHRAGM LEAK DETECTOR, METERING PUMPS FLOC AND FILTER AID PUMPS	1,995.00	9,975.00
5ea	WEG DRIVE, CFW08-0073BDN4A1Z 208/3/60, FLOC AND FILTER AID PUMPS	1,500.00	7,500.00
1ea	3-PUMP, 2-OUTLET CHEM FEED PANEL - FLOC AID 3/4" SCH 80 PVC, WALL MOUNTED WITH:	8,900.00	8,900.00
2ea	Y-STRAINER PVC/VITON CLEAR 3/4" - UNION FLOC AID - PANEL MOUNTED		
2ea	CALIBRATION COLUMN 3000ML PVC SEALED FLOC AID - PANEL MOUNTED		
3ea	PRESSURE RELIEF VALVE 3/4" PVC 2-PORT-UNION FLOC AID - PANEL MOUNTED		
2ea	4.5" PRES GUAGE, 160PSI, ASHCROFT 1279 W/DIA. SEAL FLOC AID - PANEL MOUNTED		
3ea	PULSA DAMP PVC VITON 85CU.IN. 0.75" BLACOH FLOC AID - PANEL MOUNTED		
2ea	ASAHI 3/4" BALL CHECK VALVE, PVC/VITON FLOC AID - PANEL MOUNTED		
2ea	BACK PRESSURE VALVE 3/4" PVC FLOC AID - PANEL MOUNTED		
30ea	ASAHI TUBV PVC/VIT 3/4" SOC/THD T-21 FLOC AID - PANEL MOUNTED		
1ea	2-PUMP, 1-OUTLET CHEM FEED PANEL - FILTER AID 3/4" SCH 80 PVC, WALL MOUNTED WITH:	5,340.00	5,340.00
1ea	Y-STRAINER PVC/VITON CLEAR 3/4" - UNION FILTER AID - PANEL MOUNTED		

TO: RED MOUNTAIN WATER PLANT - MIKE HEDRICK
 1401 W. 9TH STREET
 GLENWOOD SPRINGS, CO 81601

BY: TR

QUOTE No: 1426

Quantity	Product Name	Price	Extension
1ea	CALIBRATION COLUMN 500ML PVC SEALED FILTER AID - PANEL MOUNTED		
2ea	PRESSURE RELIEF VALVE 3/4" PVC 2-PORT-UNION FILTER AID - PANEL MOUNTED		
1ea	4.5" PRES. GAUGE, 160PSI, ASHCROFT 1279 W/DIA. SEAL FILTER AID - PANEL MOUNTED		
2ea	PULSA DAMP PVC VITON 36CU.IN. 0.75" BLACOH FILTER AID - PANEL MOUNTED		
1ea	ASAHI 3/4" BALL CHECK VALVE, PVC/VITON FILTER AID - PANEL MOUNTED		
1ea	BACK PRESSURE VALVE 3/4" PVC FILTER AID - PANEL MOUNTED		
20ea	ASAHI TUBV PVC/VIT 3/4" SOC/THD T-21 FILTER AID - PANEL MOUNTED		
3ea	MAG FLOW METER - POLYMER SOLUTION FLOC OR FILTER AID - OPTION #1	4,600.00	13,800.00
0ea	CORIOIS FLOW METER - POLYMER SOLUTION FLOC OR FILTER AID - OPTION #2	9,980.00	0.00
5ea	ALL POLYPRO PUMP STAND FLOC OR FILTER AID - OPTION #A	350.00	1,750.00
0ea	POLYPRO/FRP/SS PUMP STAND FLOC OR FILTER AID - OPTION #B	850.00	0.00
3ea	KIT, VALVE, POLYMER, TFE,PVC/VIT FLOC AID SPARE PART	610.00	1,830.00
2ea	KIT,VALVE,POLYM,.50PTFE BL,VIT FILTER AID SPARE PART	284.00	568.00
3ea	KIT, 4" DIAPHRAGM FLOC AID SPARE PART	330.00	990.00
2ea	KIT, 2" DIAPHRAGM FLOC AID SPARE PART	213.50	427.00

Terms Net 30

Ship Via BEST WAY FFA

Delivery 10-12 WEEKS

Subtotal USD \$ 195,090.00

Total USD \$ 195,090.00
\$195,090.00


TO: RED MOUNTAIN WATER PLANT - MIKE HEDRICK
1401 W. 9TH STREET
GLENWOOD SPRINGS, CO 81601

BY: TR

QUOTE No: 1426


Quantity	Product Name	Price	Extension
----------	--------------	-------	-----------



NOTE: The above pricing, unless specifically stated otherwise, does not include installation, pipe, valves, fittings, flange or MJ accessories, anchors, gauges, conduit, wiring, motor starters, controls, installation. Pricing does include, if required, one PDF of engineering submittals for approval, and one PDF O&M manual. Start-up service, if required, should be added at the cost of \$750.00 per day, plus all travel and related expenses from our Golden office. No deviation from the attached terms and conditions will be accepted, unless agreed to in writing by an officer of MTE.

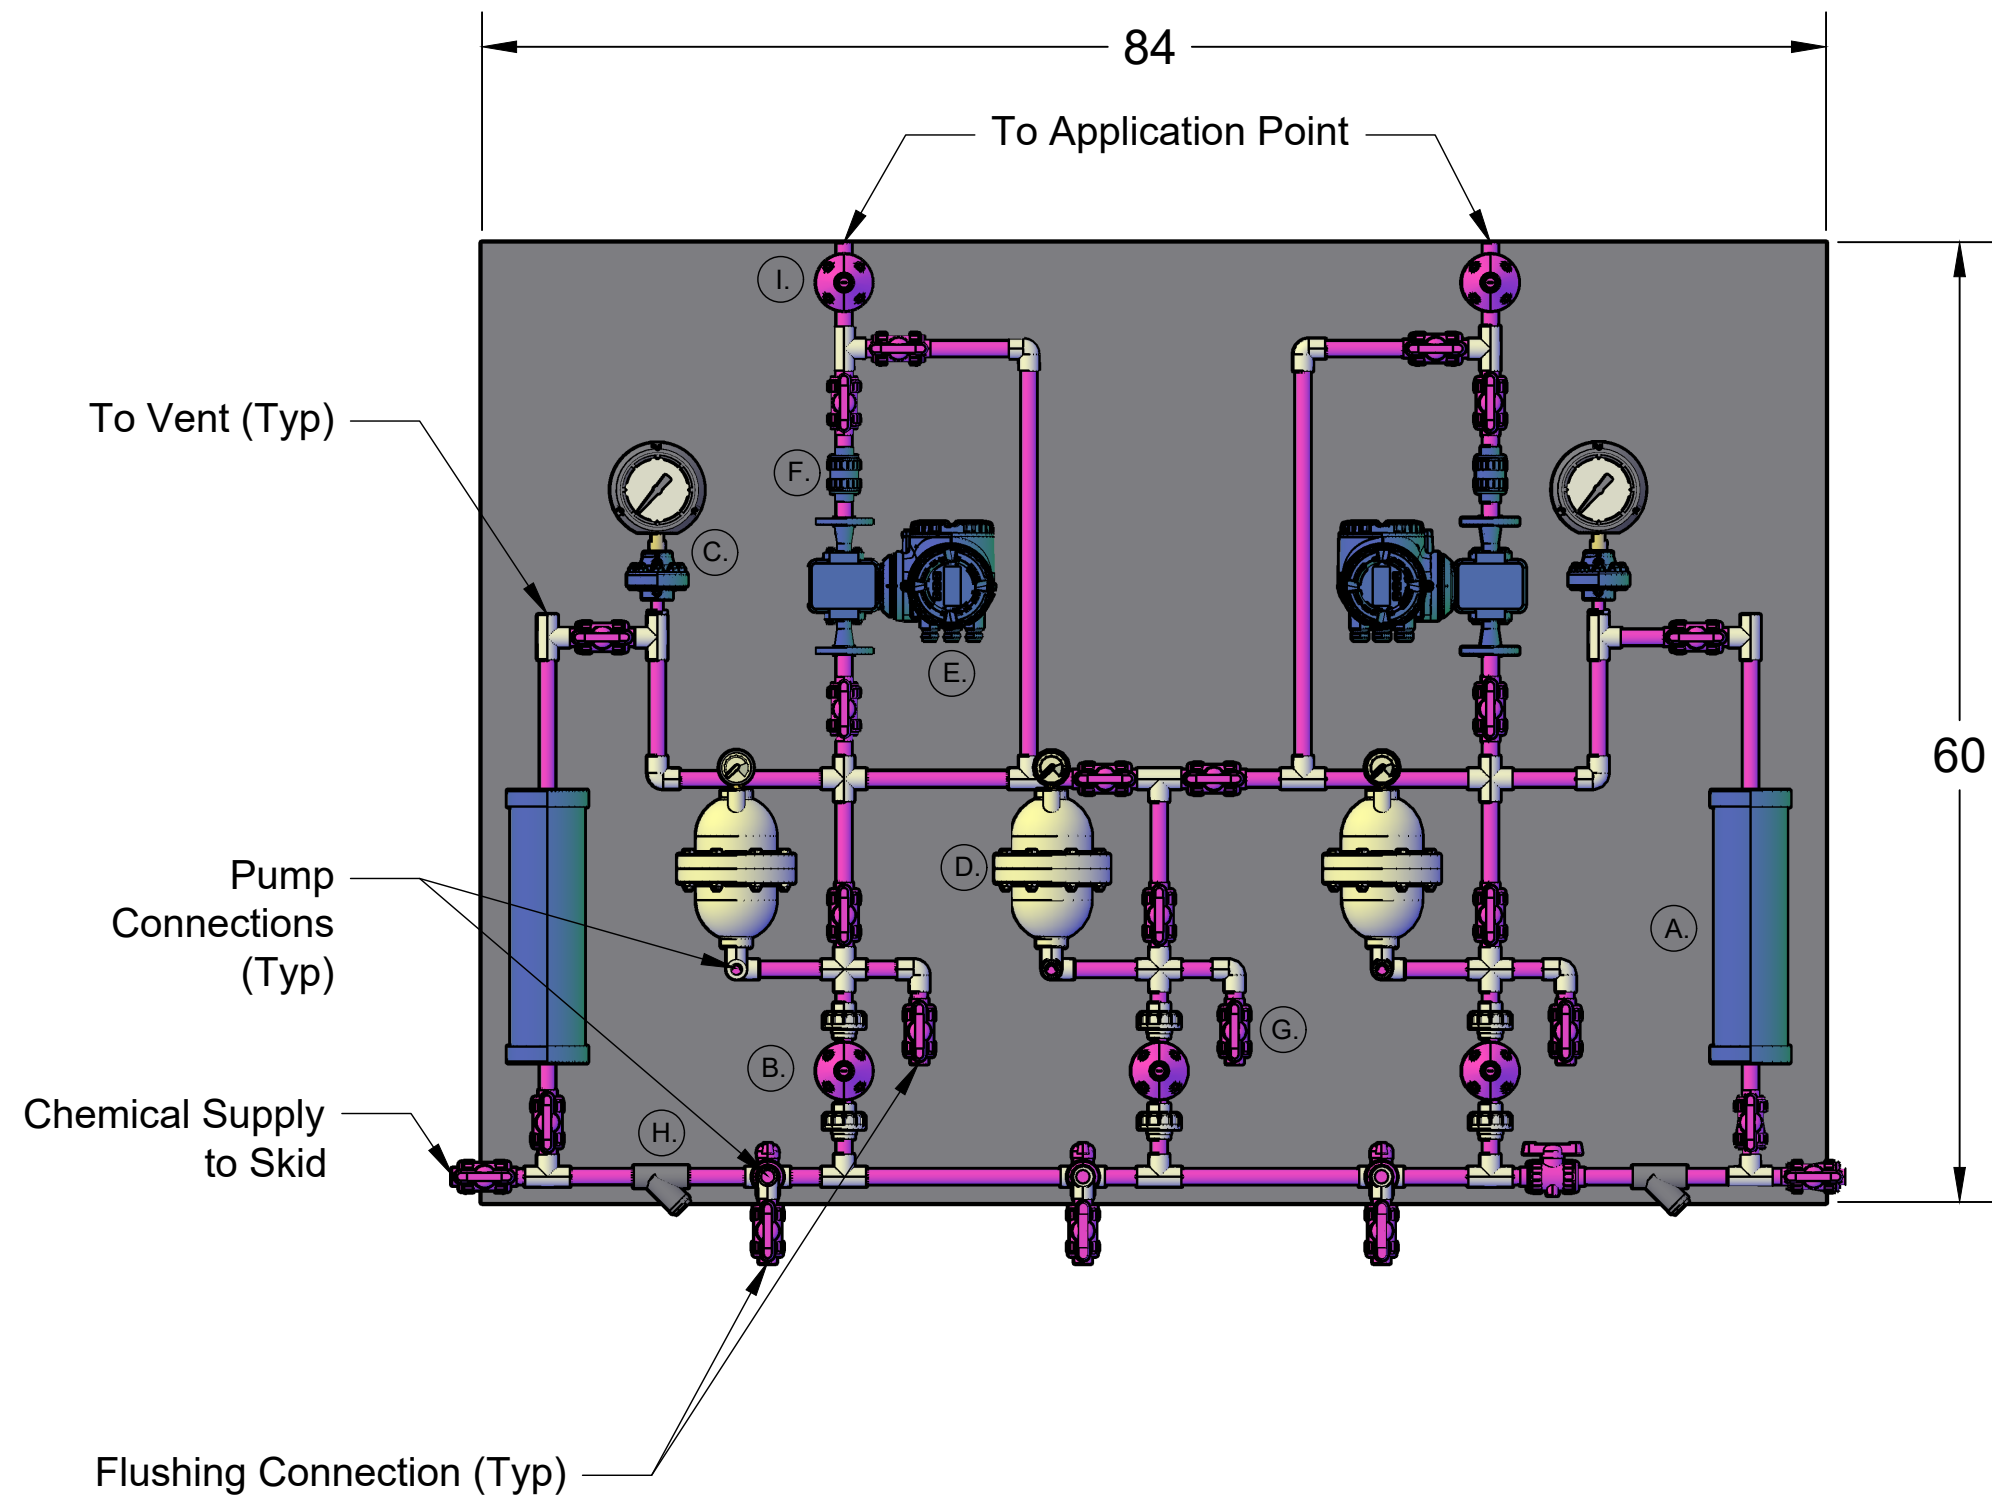


3 PUMP FEED SKID; NO STANDS
 Pumps not shown on skid for clarity of equipment

3/4" White Polypropylene Skid
 All Fasteners Stainless Steel
 1/2" SCH 80 PVC Piping

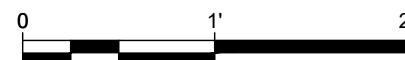

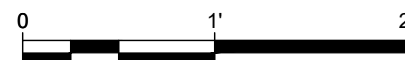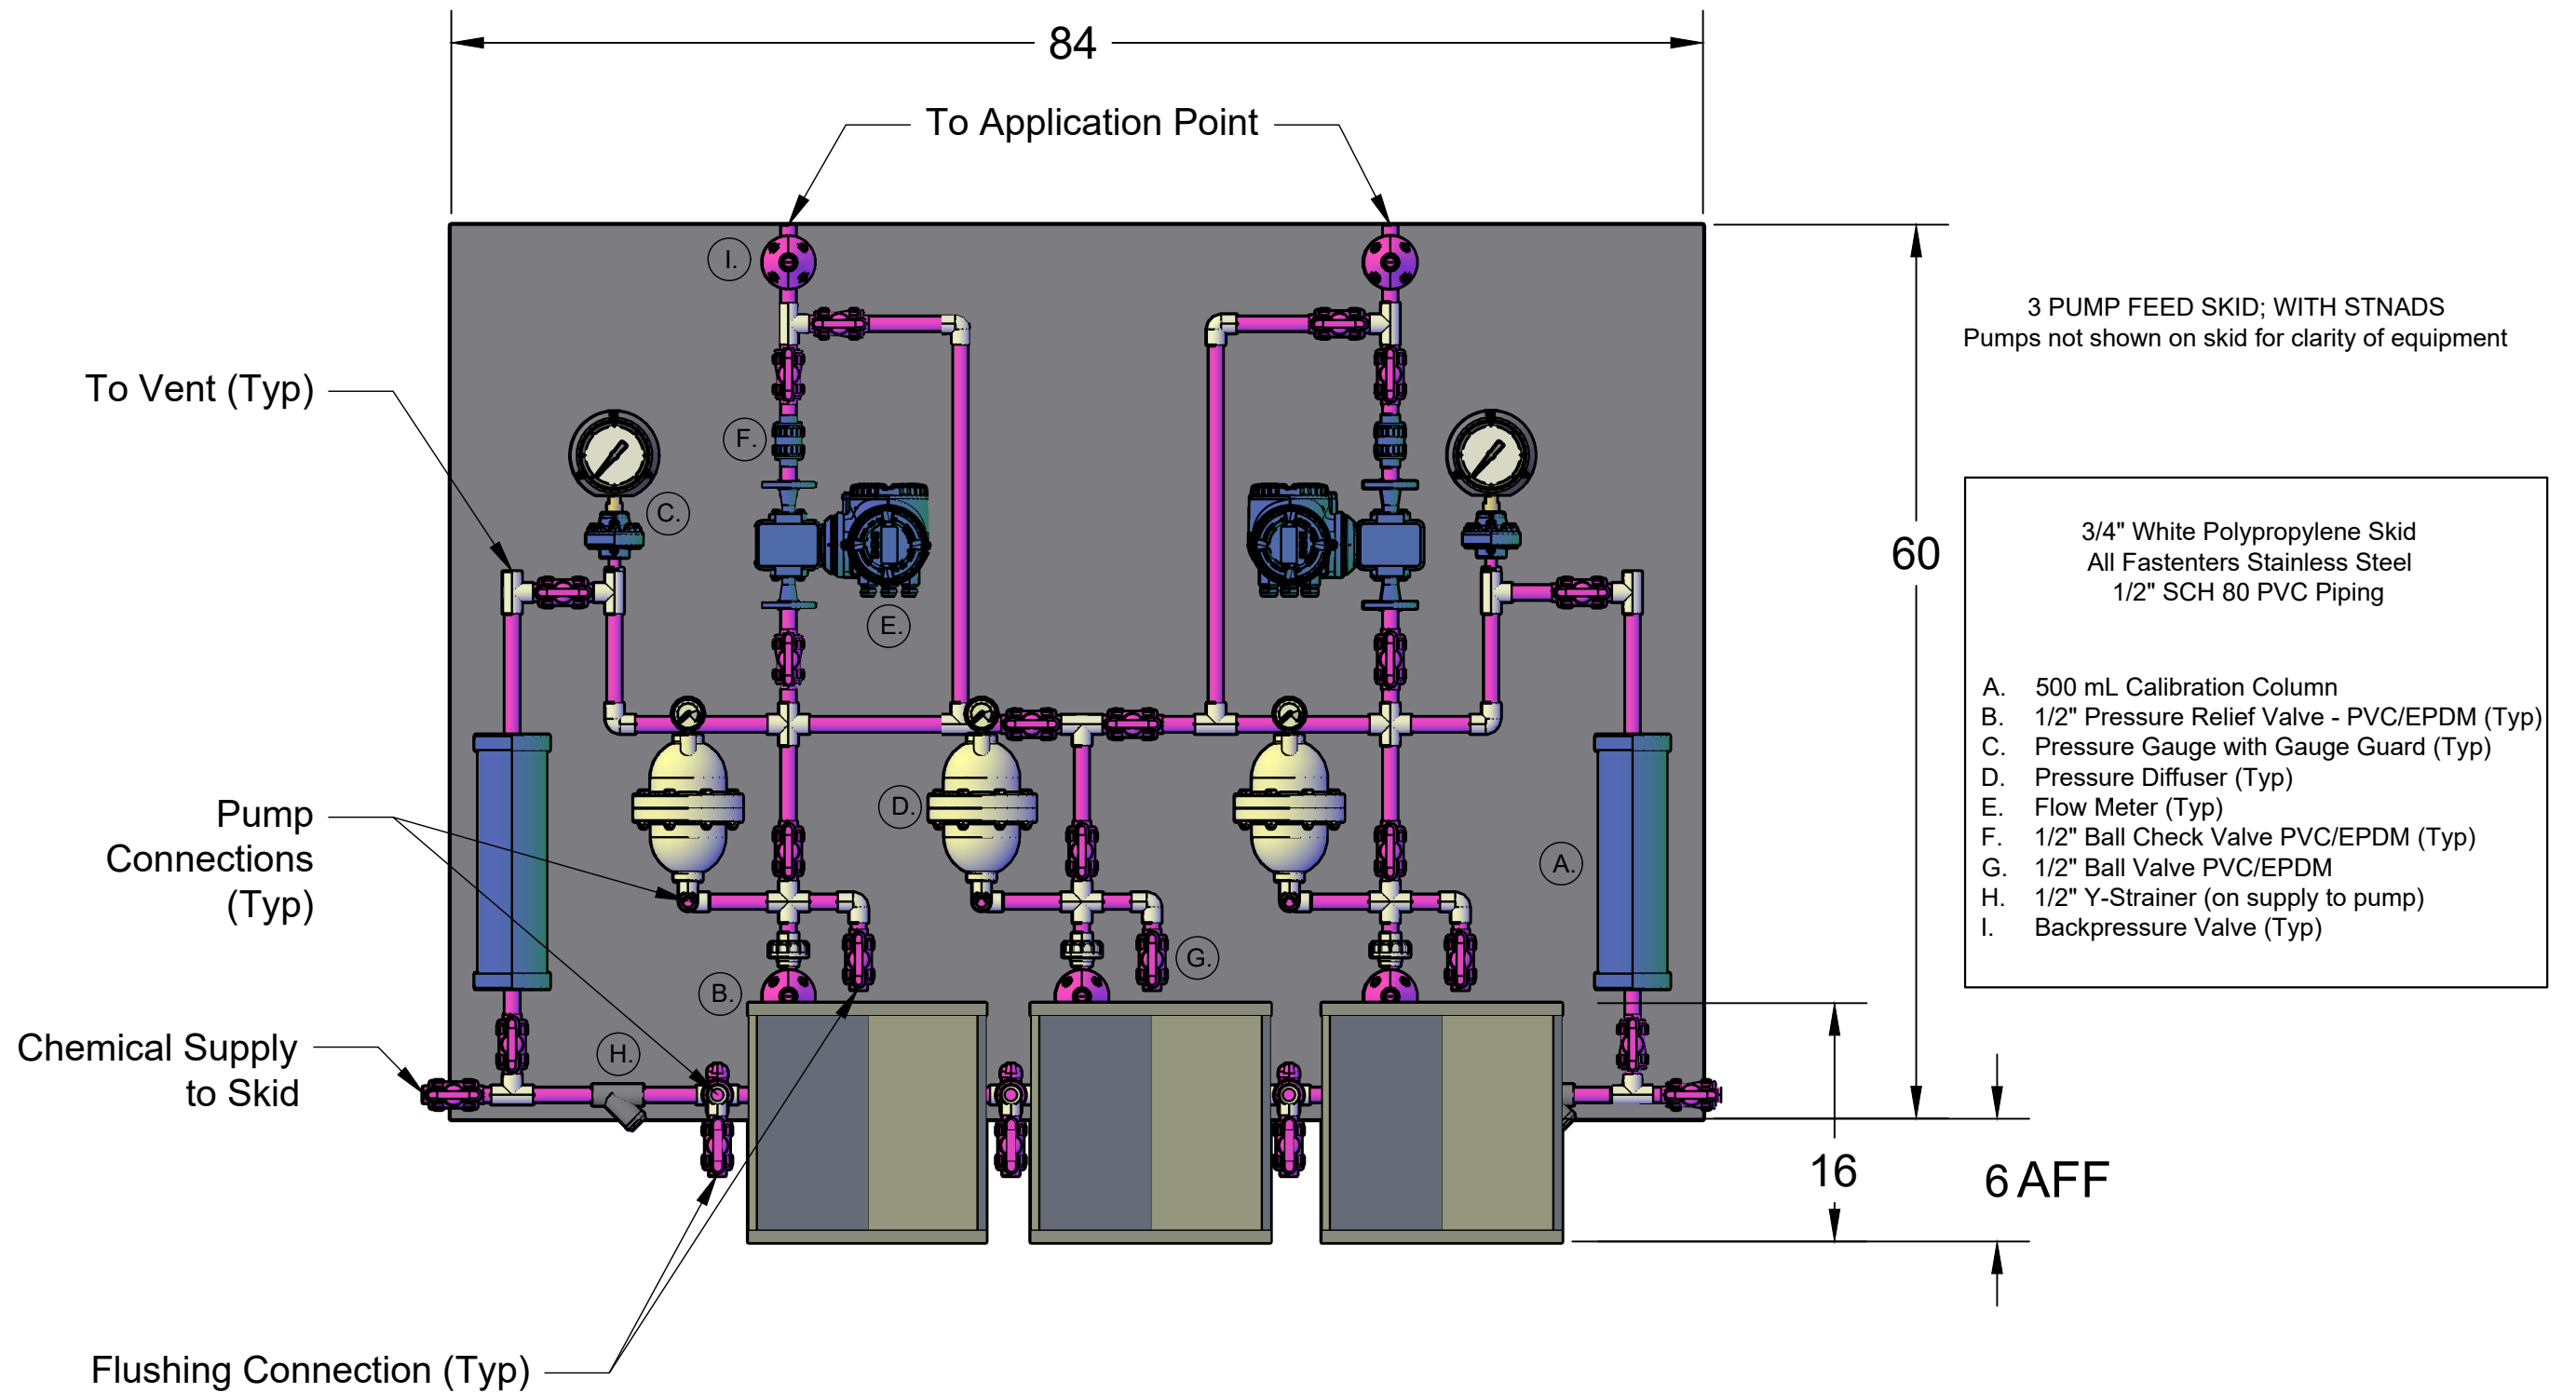

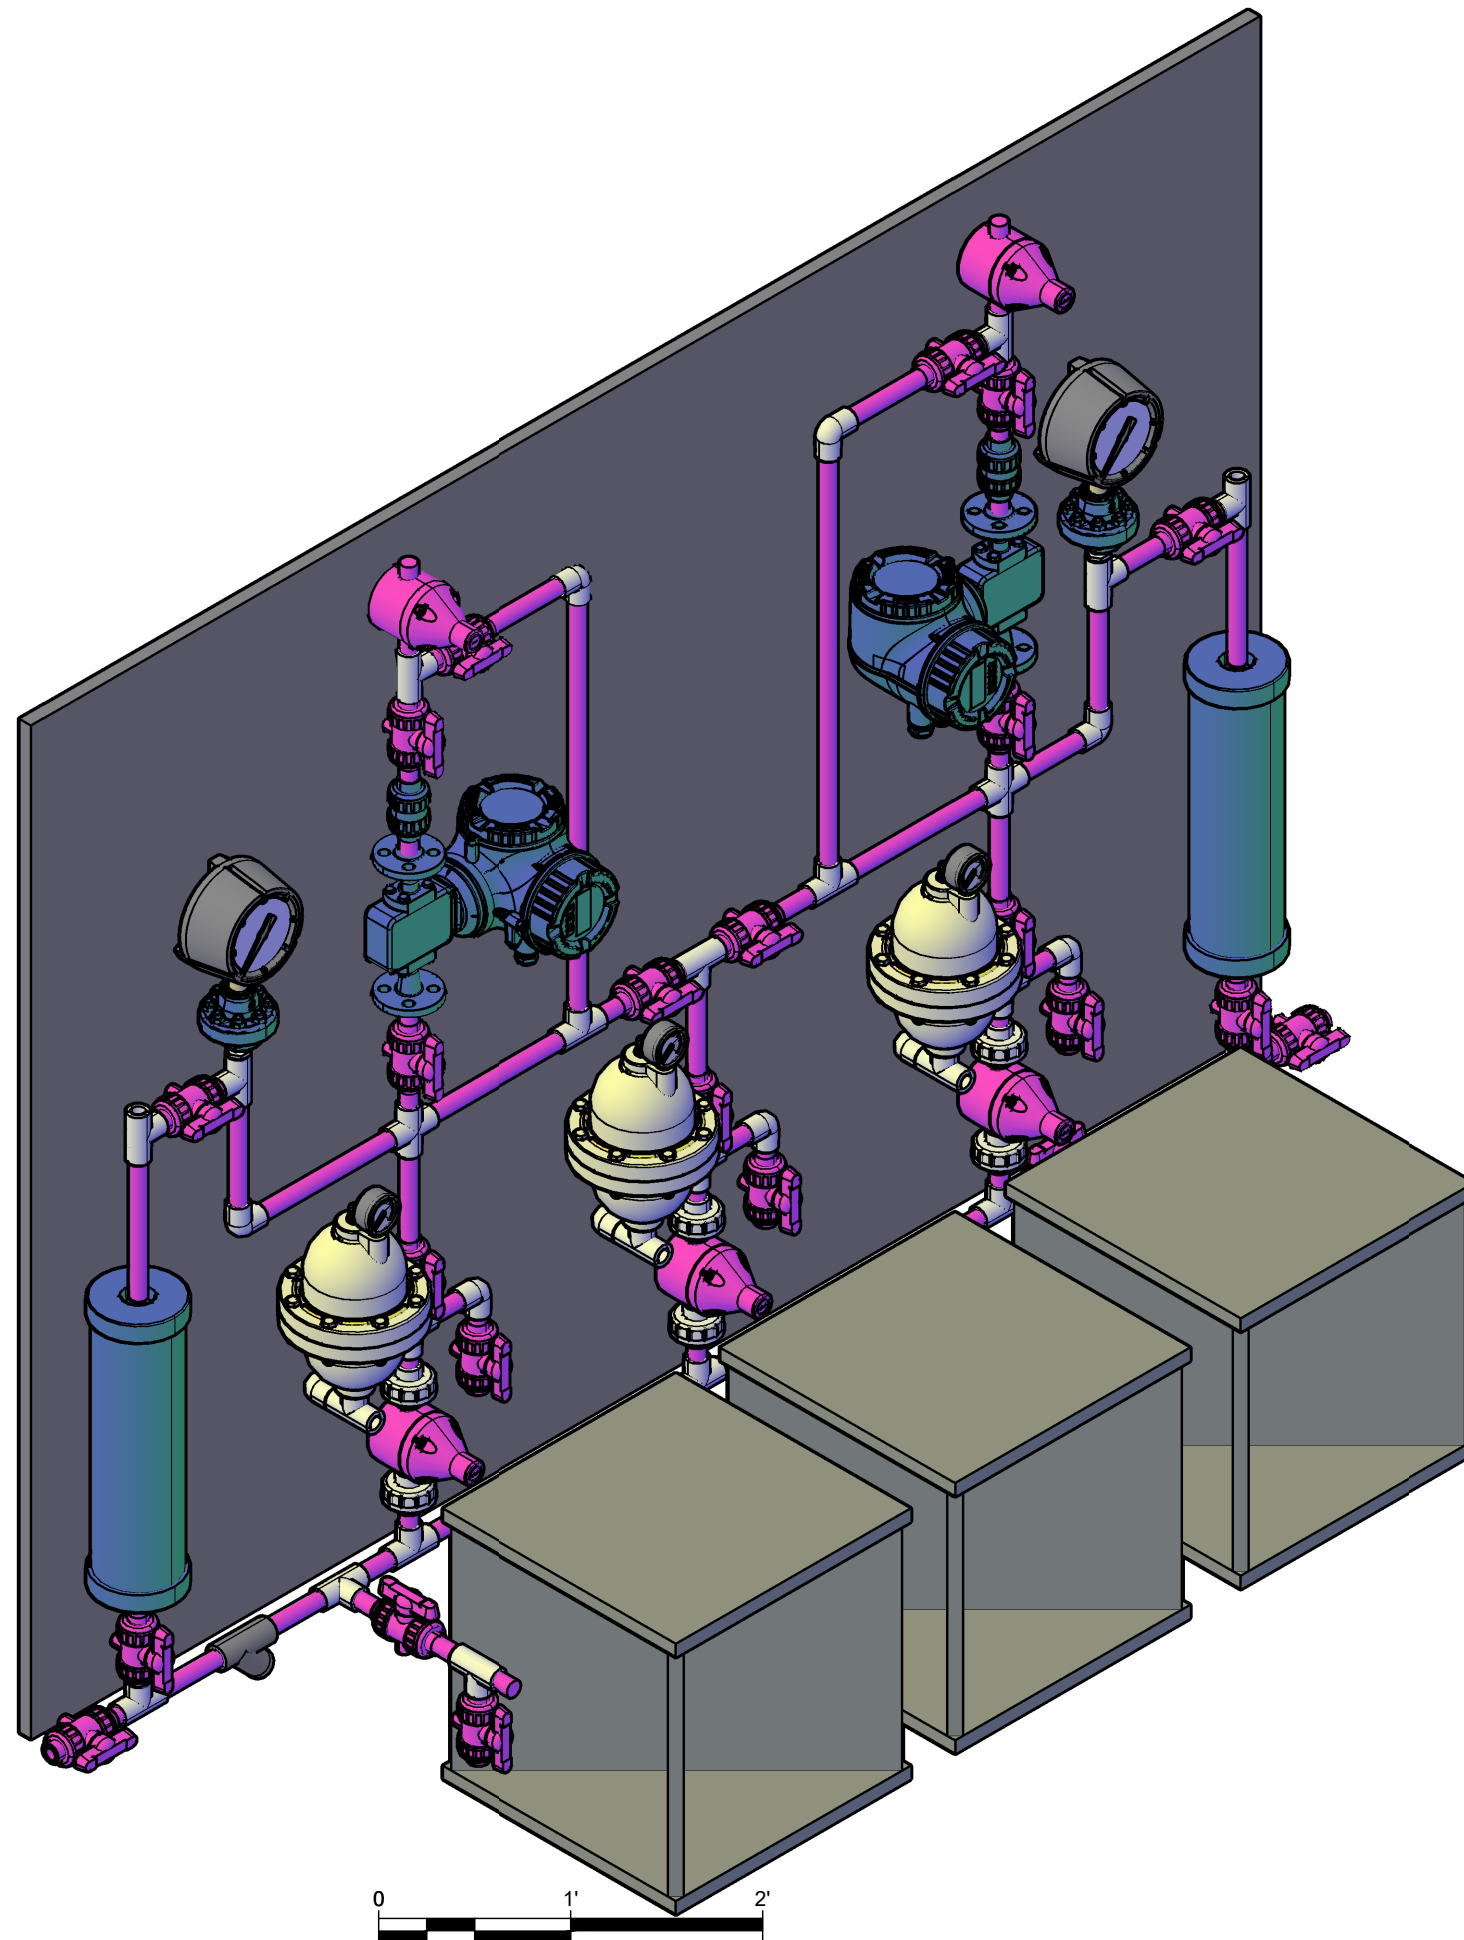


3 PUMP FEED SKID

3/4" White Polypropylene Skid
 All Fasteners Stainless Steel
 1/2" SCH 80 PVC Piping



 MUNICIPAL TREATMENT EQUIPMENT		
PROJECT: Glenwood Springs - Red Mountain Polymer		
BY: SAS	REV: 0	DATE: 11/23/20
3 PUMP FEED SKID		

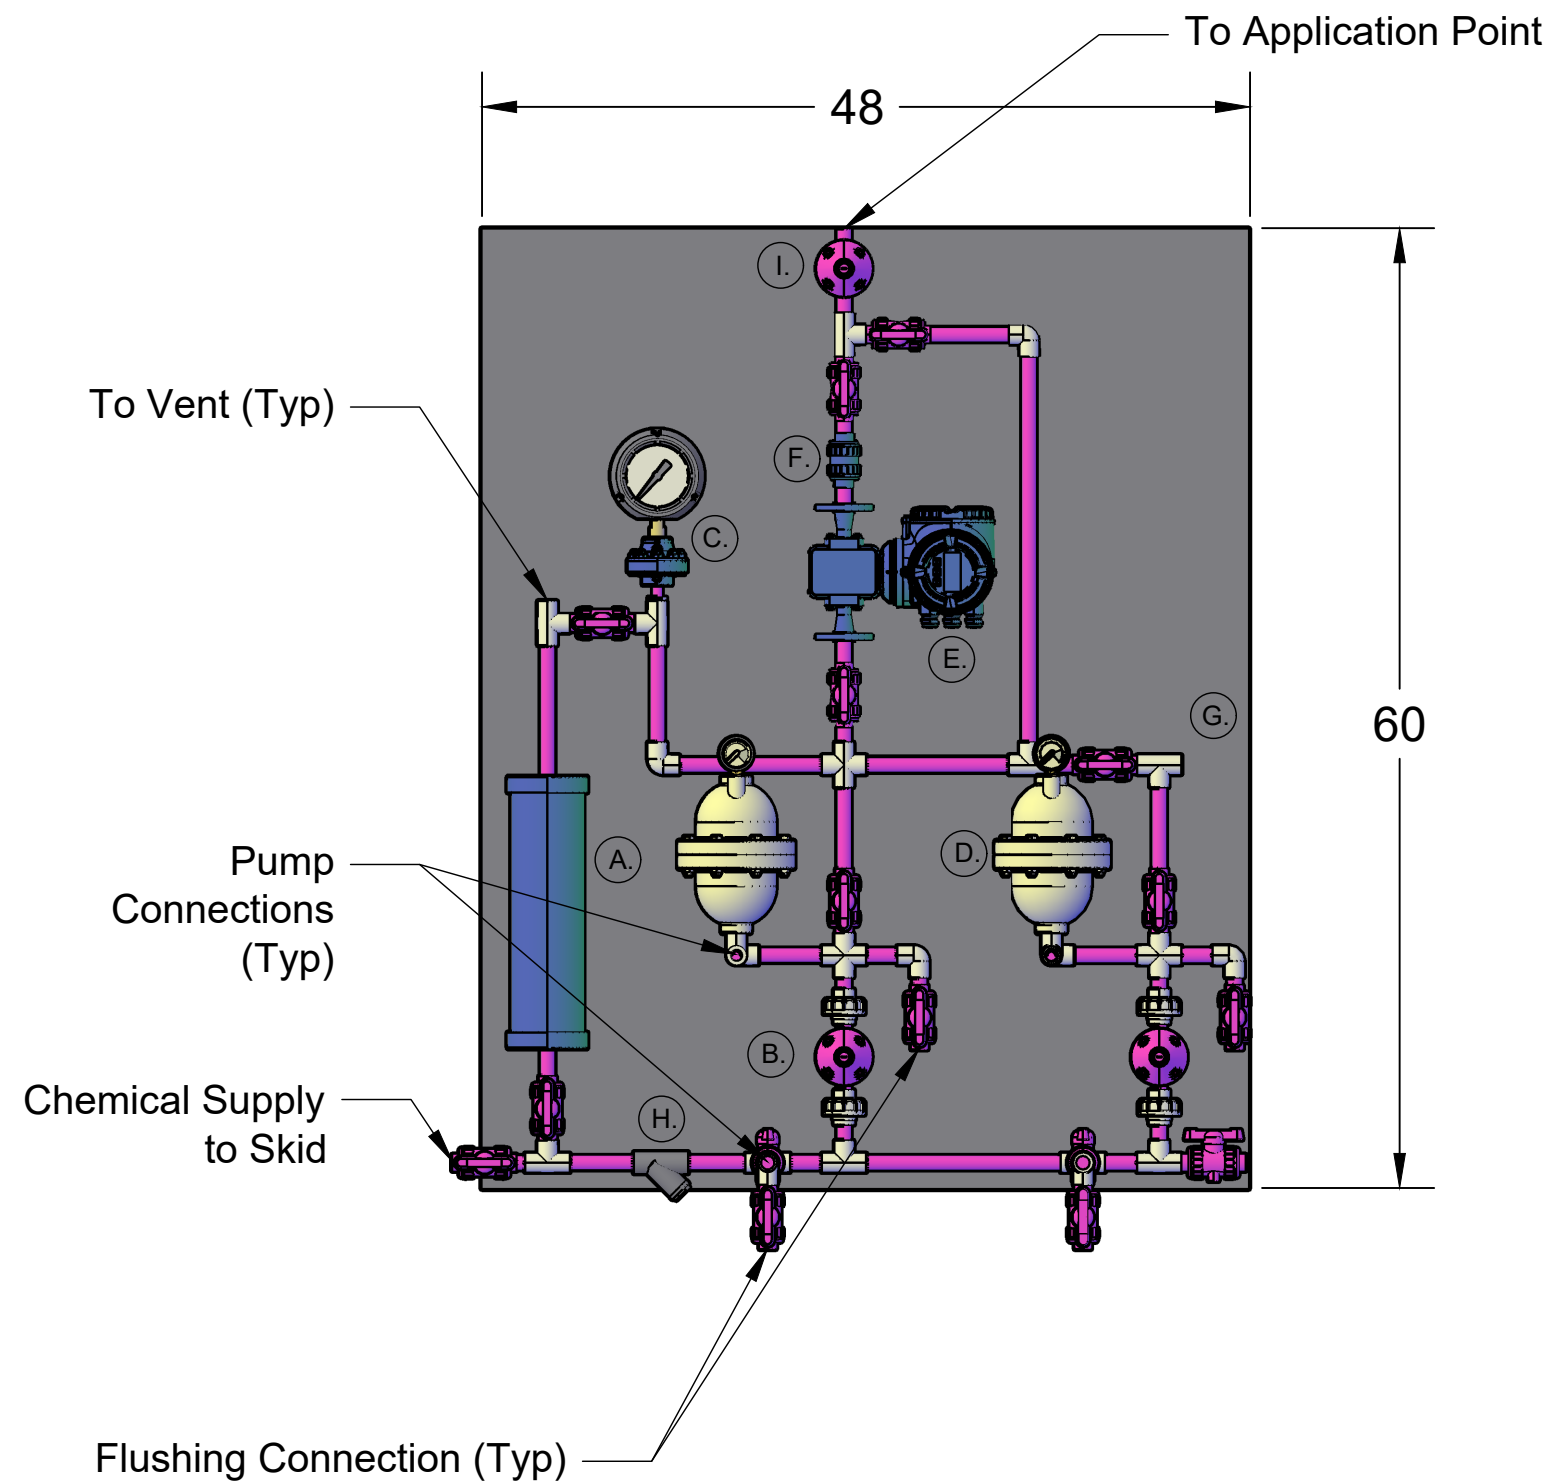


2 PUMP FEED SKID; NO STANDS
Pumps not shown on skid for clarity of equipment

3/4" White Polypropylene Skid
All Fasteners Stainless Steel
1/2" SCH 80 PVC Piping

- A. 500 mL Calibration Column
- B. 1/2" Pressure Relief Valve - PVC/EPDM (Typ)
- C. Pressure Gauge with Gauge Guard (Typ)
- D. Pressure Diffuser (Typ)
- E. Flow Meter (Typ)
- F. 1/2" Ball Check Valve PVC/EPDM (Typ)
- G. 1/2" Ball Valve PVC/EPDM
- H. 1/2" Y-Strainer (on supply to pump)
- I. Backpressure Valve (Typ)



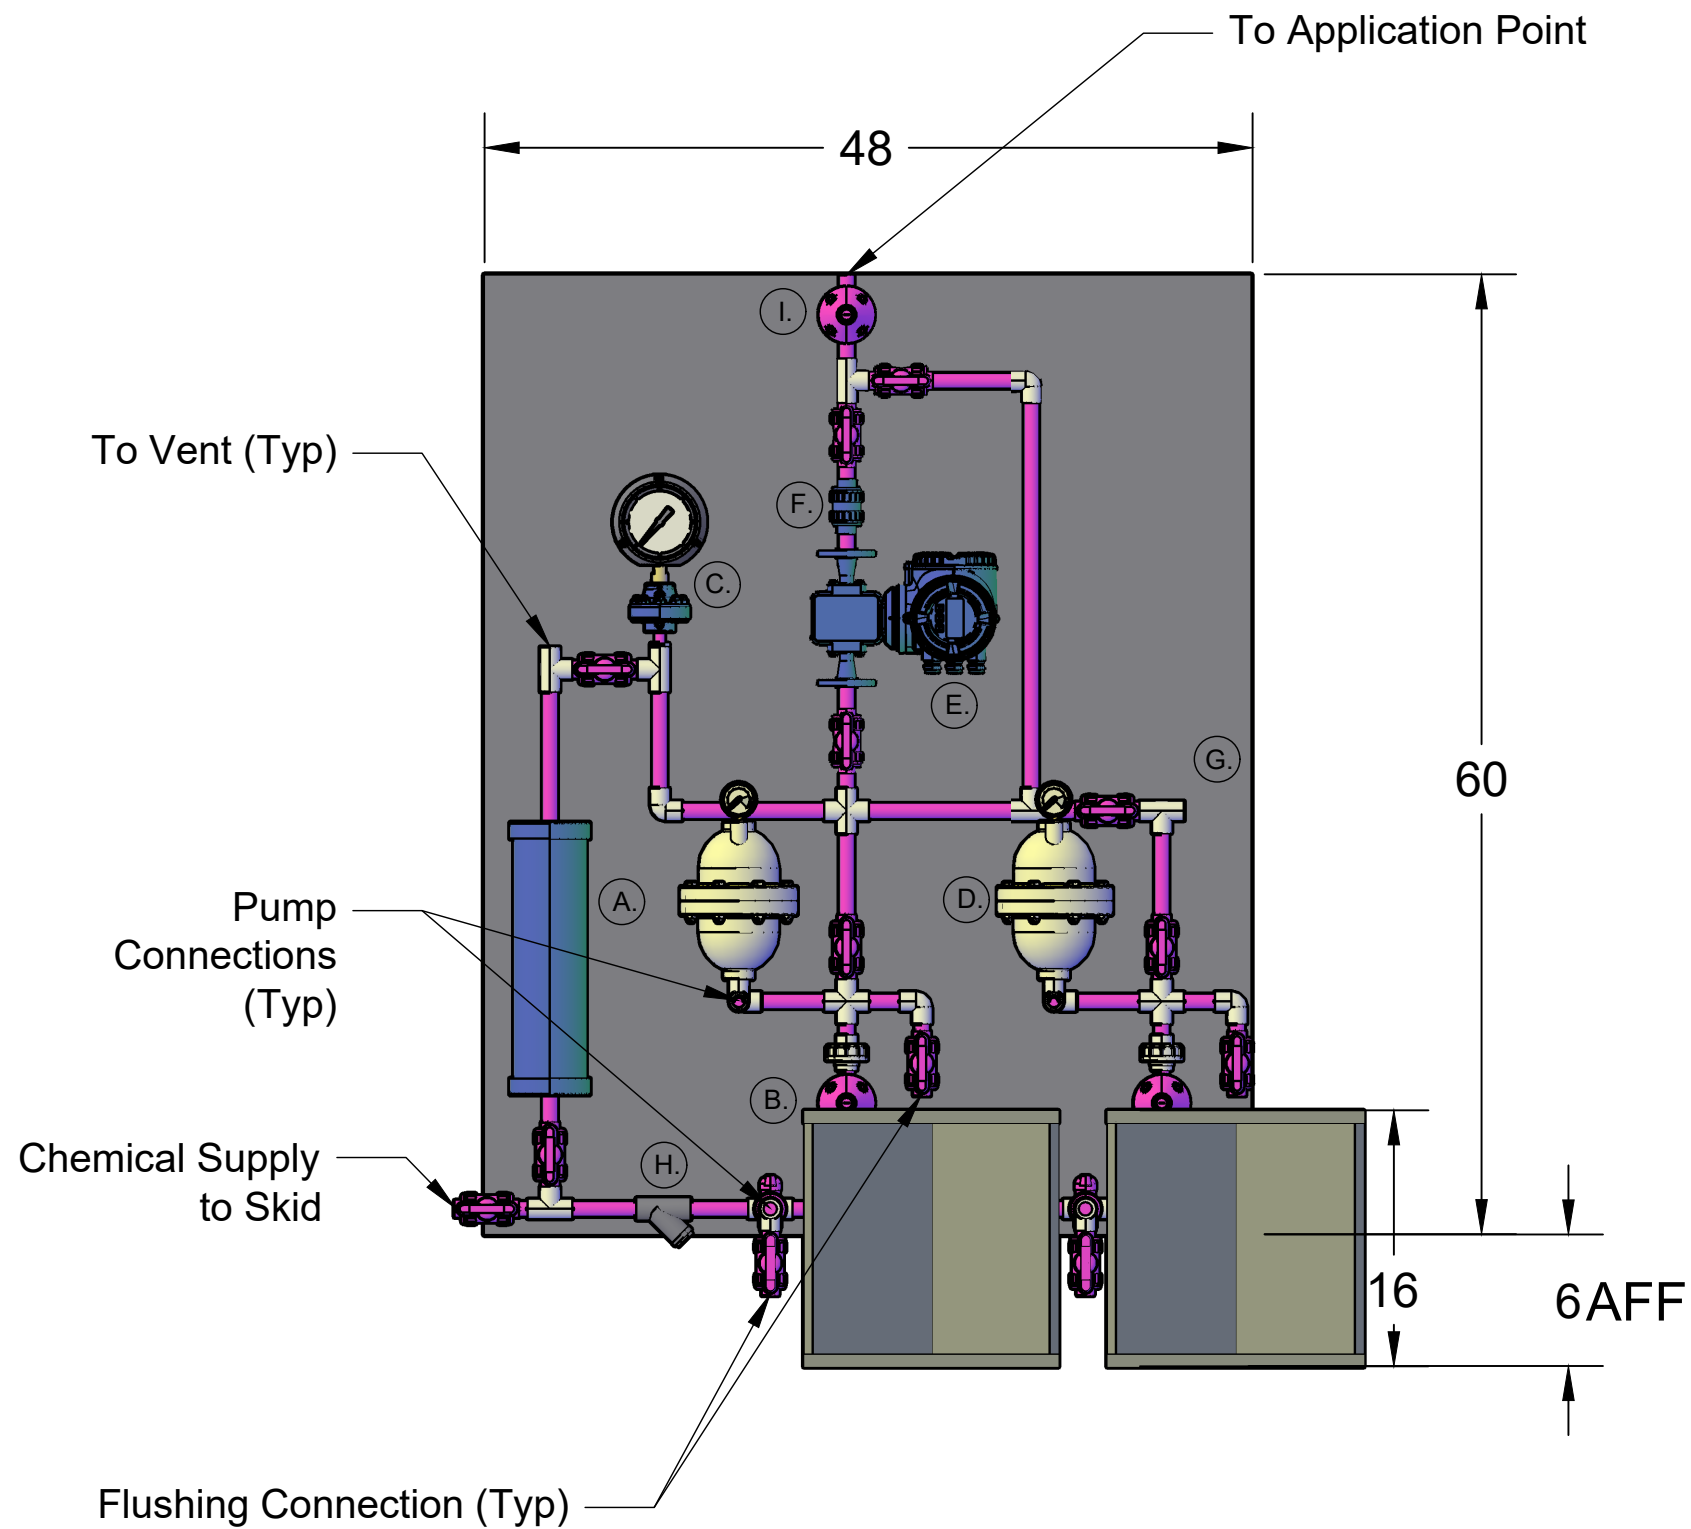

2 PUMP FEED SKID; WITH STNADS
Pumps not shown on skid for clarity of equipment

3/4" White Polypropylene Skid
All Fasteners Stainless Steel
1/2" SCH 80 PVC Piping


- A. 500 mL Calibration Column
- B. 1/2" Pressure Relief Valve - PVC/EPDM (Typ)
- C. Pressure Gauge with Gauge Guard (Typ)
- D. Pressure Diffuser (Typ)
- E. Flow Meter (Typ)
- F. 1/2" Ball Check Valve PVC/EPDM (Typ)
- G. 1/2" Ball Valve PVC/EPDM
- H. 1/2" Y-Strainer (on supply to pump)
- I. Backpressure Valve (Typ)



PROJECT: Glenwood Springs - Red Mountain Polymer

BY: SAS REV: 0 DATE: 11/23/20





2 PUMP FEED SKID

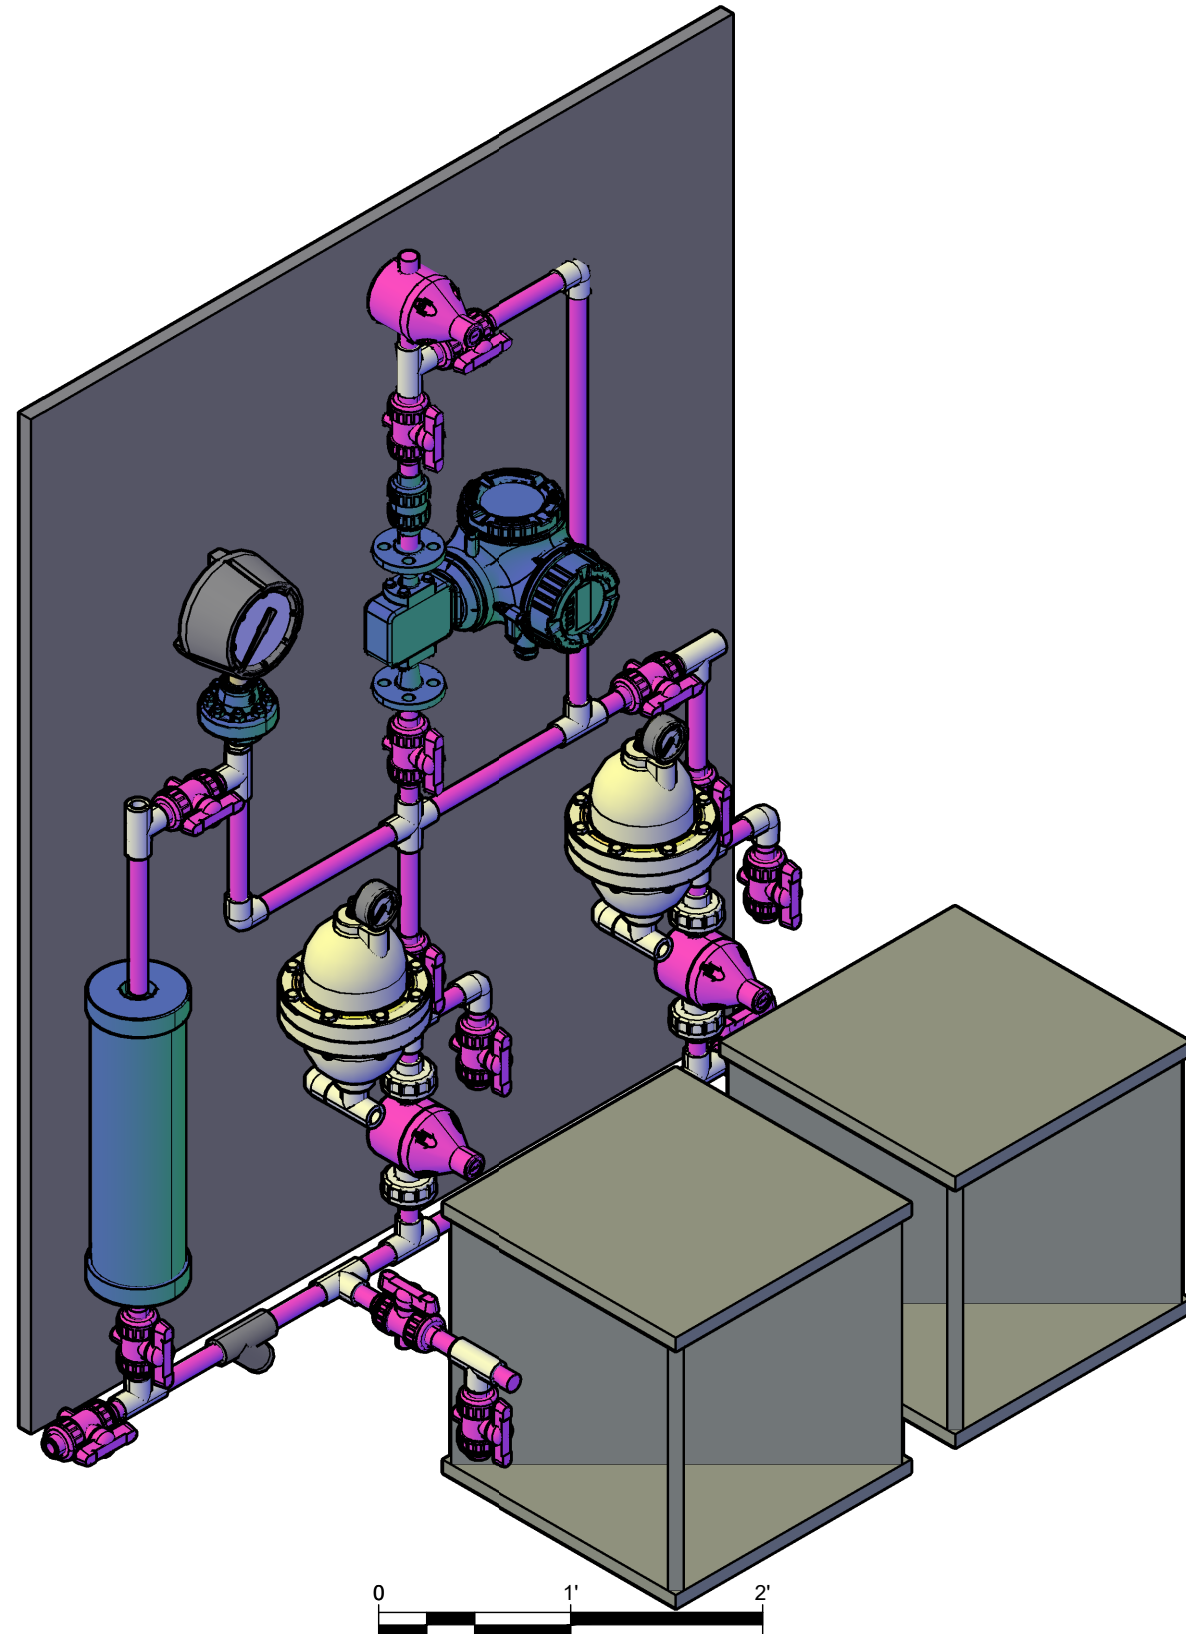

2 PUMP FEED SKID

3/4" White Polypropylene Skid
 All Fasteners Stainless Steel
 1/2" SCH 80 PVC Piping

 MUNICIPAL TREATMENT EQUIPMENT		
PROJECT: Glenwood Springs - Red Mountain Polymer		
BY: SAS	REV: 0	DATE: 11/23/20
2 PUMP FEED SKID		

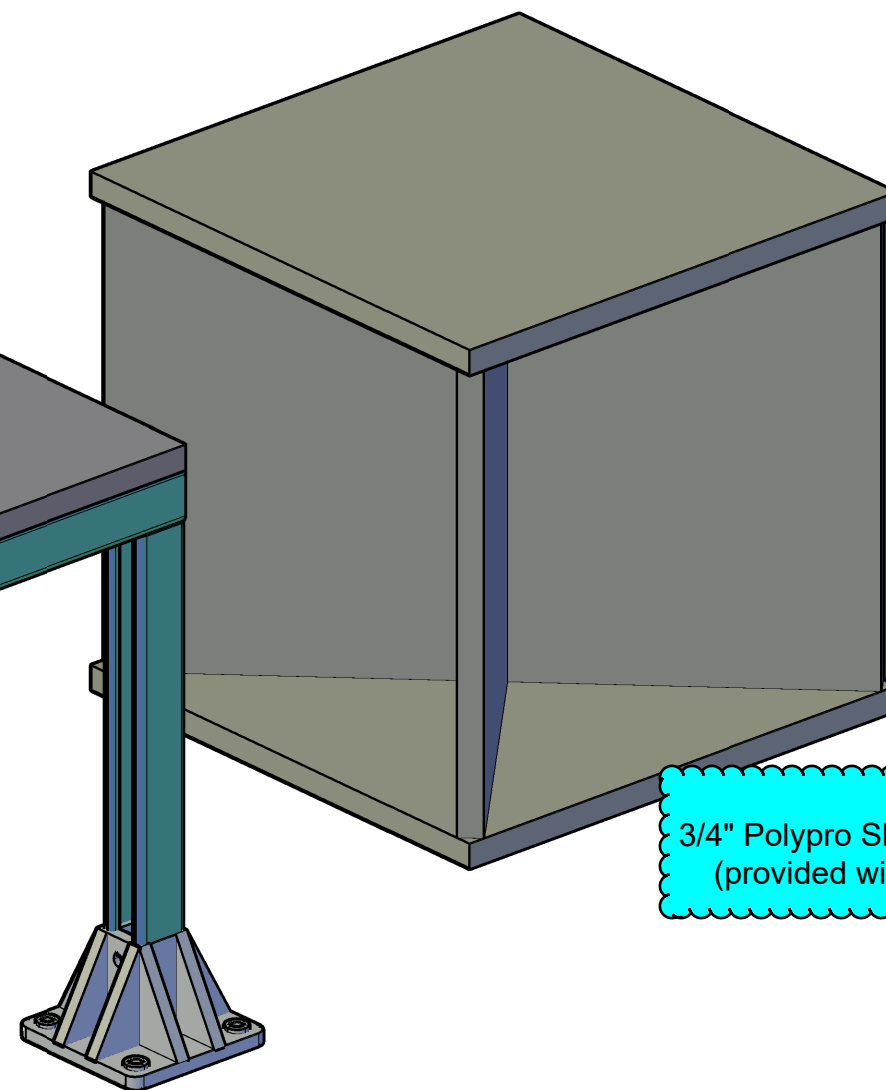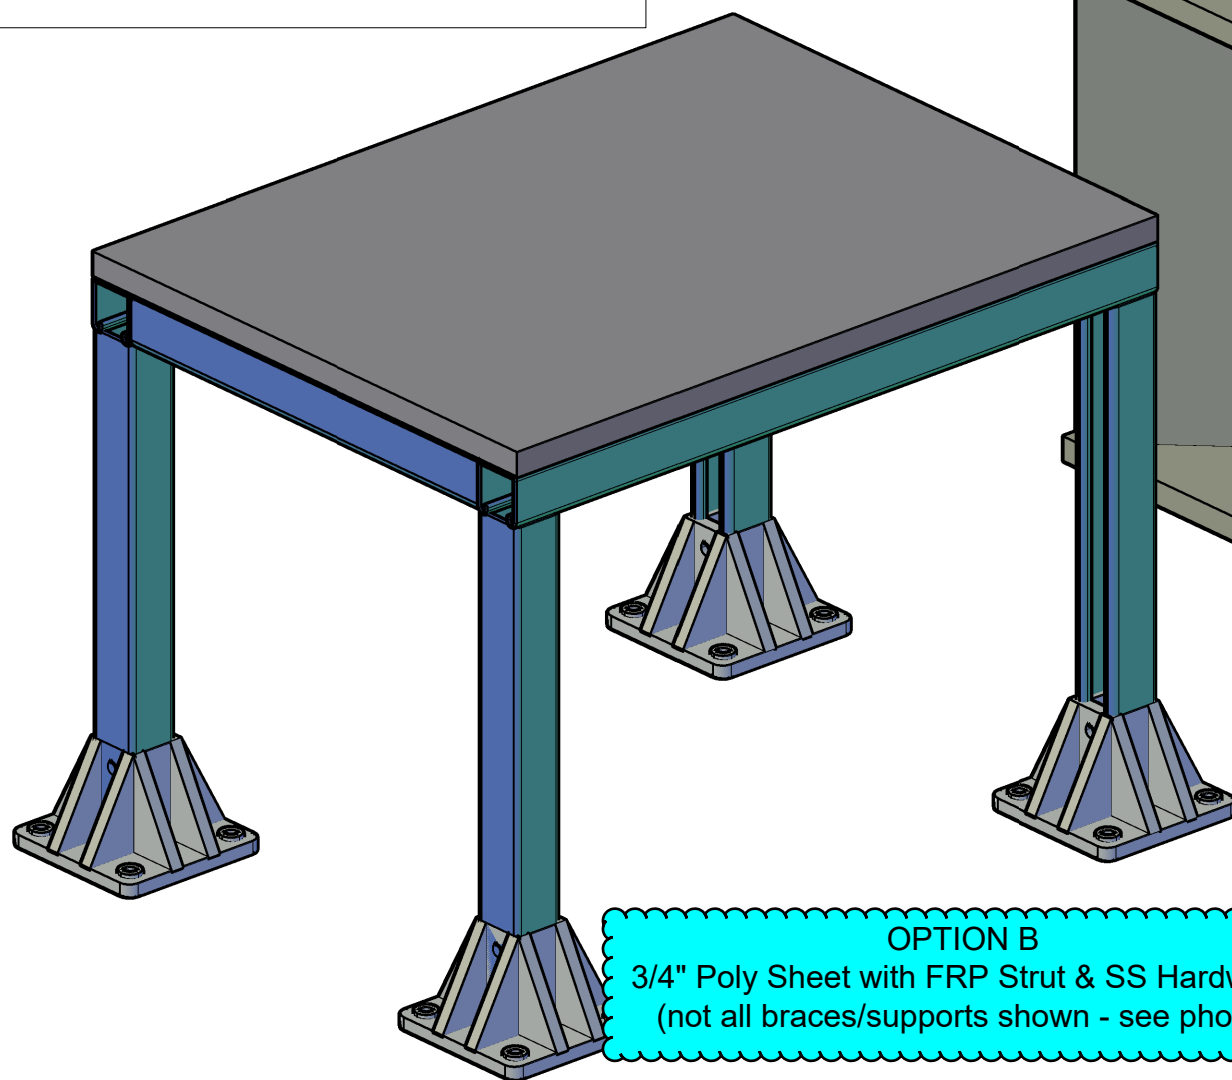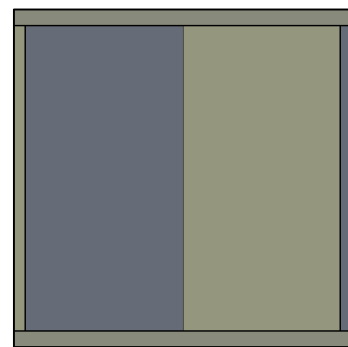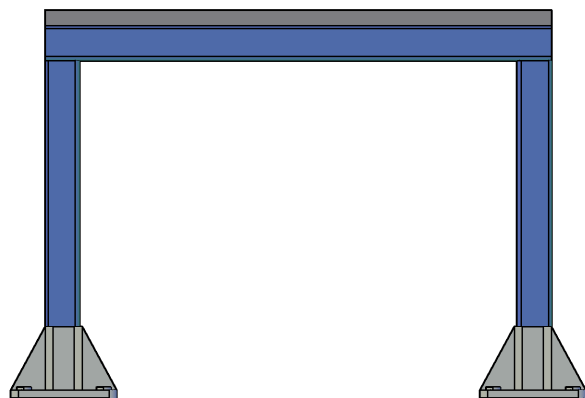

OPTION A
3/4" Polypro Sheet - All Welded Construction
(provided with hypo chem feed system)

OPTION B
3/4" Poly Sheet with FRP Strut & SS Hardware
(not all braces/supports shown - see photo)



 MUNICIPAL TREATMENT EQUIPMENT		
PROJECT: Glenwood Springs - Red Mountain Polymer		
BY: SAS	REV: 0	DATE: 11/23/20
PUMP STANDS		



BUDGETARY PROPOSAL

POLYBLEND® POLYMER FEED SYSTEM FOR Glenwood Springs, CO WTP



Sample Photo ONLY

UGSI Chemical Feed, Inc. File No.: 202011-25839-1

Prepared On: November 23, 2020

Prepared By: Troy Litherland

SALES REPRESENTATIVE

Tim Rice

Municipal Treatment Equipment

17301 W. Colfax #105

Golden, CO 80401

Office: 303.231.9175

Cell: 303.885.5929

Email: trice@municipaltreatment.com



TABLE OF CONTENTS

Cover Letter

Section 1: Commercial Proposal

Section 2: Technical Information

Section 3: Brochures

IMPORTANT NOTICE: All the information in this Proposal is confidential and has been prepared for Buyer's use solely in considering the purchase of the Equipment described. Transmission of all or any part of this Proposal to others or use by Buyer for other purposes is unauthorized without Seller's advance written consent.



November 23, 2020

Tony Actis
Carollo Engineers, Inc.

RE: Polymer Feed System
Glenwood Springs, CO WTP
UGSI Chemical Feed, Inc. File No.: 202011-25839-1

Dear Vinnie,

Thank you for your interest in UGSI Chemical Feed, Inc. Per the request of our representative, Mr. Tim Rice at Municipal Treatment Equipment, we have prepared this proposal for providing one (1) PolyBlend® DP2000 Dry Polymer Feed System for Glenwood Springs, CO WTP.

Our polymer feed system is an integrated equipment package. It consists of a DD4 dry polymer disperser, mix/hold tanks, piping, valves, instrumentation and controls to make a complete and functional system.

Each system is pre-assembled, piped, wired, and factory tested to facilitate installation and start-up at the jobsite. Installation at the jobsite is limited to interconnecting piping and wiring. The major system components are as follows:

1. DD4 Dry Polymer Disperser
2. Mix/Hold Tanks
3. FRP NEMA 4X Electrical Control Panel
4. Instrumentation and Miscellaneous Accessories

All pricing is based on our standard system, as outlined in the attached specifications. The price does not include utilities provision and hook-up, interconnecting piping and wiring between the mix/hold tanks and polymer feed pumps, and control system, discharge piping to feed point, controller/signal wiring to SCADA, or installation.

The price for each complete system (Items 1 through 4), FOB job site will be forwarded under separate cover.

System Features & Advantages

The UGSI Chemical Feed, Inc. PolyBlend® DP2000 Polymer Feed System incorporates many features and advantages, including:

- Superior polymer activation technique with two stages of mechanical mixing utilizing both high- and low-energy mixing zones results in no fisheyes and substantially lower dry polymer consumption than hydraulic (non-mechanical) and single-stage mixing type polymer feed systems
- Stainless steel open frame disperser equipment skid design facilitates easy access to all components for efficient inspection and maintenance
- Reliable performance and robust construction reduces operator attention and lowers maintenance costs
- Pre-assembled, piped, wired and tested at the factory prior to shipment

T: (855) 669-3845

M: info@ugsichemicalfeed.com

W: ugsichemicalfeed.com



- Delivered and installed quickly, with minimum construction and installation cost and time
- Proven track record supported by years of successful operational experience

We have attached our detailed scope of work in section 1, technical proposal in section 2, and section 3 includes our brochures.

We look forward to working with you on this project. If we can be of any further assistance, please do not hesitate to contact our sales representative, Tim Rice at Municipal Treatment Equipment or me at 970-556-2001.

Thank you.

Sincerely,

Jeff Rhodes
Vice President of Commercial Development

Cc: Matt Boeh, UGSI Chemical Feed, Inc.
Tim Rice, Municipal Treatment Equipment



**COMMERCIAL PROPOSAL
PolyBlend® Polymer Feed System**

- Scope of Work by UGSI Chemical Feed, Inc.
- Scope of Work by Buyer
- Shipping Information
- Field Services
- Schedule
- Taxes
- Warranty



SCOPE OF WORK BY UGSI CHEMICAL FEED, INC. (“SELLER”)

The following equipment and services are included in Seller’s scope of work for provision of one complete PolyBlend® DP2000 Polymer Feed System. All equipment will be manufactured in accordance with Seller’s standard equipment specifications and installed in a non-hazardous area

<u>No</u>	<u>Item Description</u>	<u>Qty.</u>
1.	Skid-Mounted, Pre-assembled, Piped, and Wired, Factory-Tested PolyBlend® DD4 Polymer Wetting System, including: ▪ Volumetric Feeder with Hopper ▪ 2.5 cubic feet extension hopper with 6 inch Diameter Duct Connection for Bulk Bag Snout ▪ Hopper Low Level Switch ▪ 316 Stainless Steel Mix Chamber with 1 hp TENV motor ▪ Acrylic Wetting Interface ▪ Isolation Plunger on volumetric feeder discharge ▪ Pneumatic Water On/Off Control Valve ▪ Pneumatic Polymer Slurry Isolation Valve ▪ Constant flow control valve ▪ Polymer Check Valve ▪ Water Differential Pressure Gauge/Switch ▪ Water Pressure Switch ▪ Compressed Air Pressure Switch ▪ Air Compressor ▪ FRP NEMA 4X Junction Box ▪ Stainless Steel Open Frame Equipment Skid with Integral Anchor Lugs ▪ Neat Polymer Pump, Blue White Peristaltic Pump Installed on Skid and Controlled via Control Panel	1
2.	304 Stainless Steel 360-Gallon Mix/Hold Tanks, including: ▪ Low-Energy Mixer with Hollow-Wing Impeller, Gear Reducer, and TEFC Motor ▪ 316 stainless steel hollow blade impeller and shaft ▪ 2 HP, 1750 RPM TEFC wash-down duty motor ▪ Pressure transmitter, IFM Efector for Level Control and Display ▪ Overflow Float Level Switch ▪ 3-Way Ball valve for tank fill, 1-1/2” PVC construction, pneumatically actuated ▪ Butterfly valves for tank isolation, pneumatically actuated	2
3.	Tank-Mounted Electrical Control Panel, including: ▪ NEMA 4X Enclosure – FRP Construction ▪ Allen Bradley Micrologix 1400 PLC with Ethernet Communications ▪ GE Quickpanel 7 inch Color Touchscreen ▪ Ethernet Switch ▪ Door Mounted Rotary Disconnect ▪ Motor Starters for Mixer and Disperser Motors ▪ Control Power Transformer	1

<u>No</u>	<u>Item Description</u>	<u>Qty.</u>
	▪ SCR Control for Volumetric Feeder Motor ▪ Emergency Stop Pushbutton ▪ Power On Indicator Light ▪ Alarm Horn ▪ Relays, Terminals and Fuses ▪ System Ready Light ▪ Output Contacts for System in Remote, System Running, and System Alarm ▪ Liquid Polymer Screen on HMI to Control Neat Polymer Pump	
4.	Manufacturer's Services for Installation Inspection, System Start-Up, and Operator Training (1 Trip of 3 Days)	Included
5.	Design Submittals and Operation & Maintenance Manuals as Follows	Included
	▪ Submittal: Sent Electronically ▪ O&M Manual: Sent Electronically <i>Please notify us if an alternate quantity is required so that we can modify our proposal accordingly.</i>	
6.	FOB Factory with Full Freight Allowed to Jobsite, Glenwood Springs, CO	Included

SCOPE OF WORK BY BUYER

1. Equipment unloading and installation.
2. All civil works and concrete pad for equipment.
3. Anchor bolts.
4. Electrical power to control panel (208V/3Ph/60Hz).
5. All interconnecting piping, including from neat polymer storage to pump suction and from polymer feed system to point of application.
6. Water supply piping to water connection- 30 gpm at 40 psi minimum.
7. Valves, fittings, appurtenances not specifically listed under Scope of Supply by UGSI Chemical Feed, Inc.
8. All electrical conduit, wiring, electrical material, etc. from control panel to plant SCADA, etc.
9. Decks, stairs and mezzanines not specifically listed under Scope of Supply by UGSI Chemical Feed, Inc.
10. Room ventilation, air conditioning, or lighting.
11. Videotaping (unless a videotape agreement is signed).
12. All taxes, fees, lien waivers, bonds and licenses.
13. Any items not explicitly listed under Scope of Supply by UGSI Chemical Feed, Inc.

**SHIPPING INFORMATION**

Shipping Dimensions: TBD
Estimated Shipping Weight: TBD

FIELD SERVICES

Should additional services be required for work beyond Seller's Scope of Work, Buyer may purchase such services from Seller at a standard rate of \$1,800 per eight (8) hour day, plus expenses.

SCHEDULE

As part of any binding Agreement that results from this proposal, Seller and Buyer shall mutually agree upon a production and delivery schedule (not to exceed the outside delivery date stated below). Our normal lead time for this type of equipment is:

Design Submittal (if required): 4-6 weeks after receipt of a fully executed purchase order

Equipment Shipment: 10-12 weeks after seller's written receipt of submittal approval and release for fabrication

TAXES

Seller's Proposal does not include any sales, use, federal, state, local, excise, or other similar taxes or duties unless expressly stated in this quotation. All applicable taxes shall be paid by Buyer. Upon acceptance of an order by Seller, Buyer shall provide a resale certificate or tax exemption certificate, whichever is applicable, to Seller.

WARRANTY TERM

The Warranty Period is one (1) year from initial operation or 18 months from shipment, whichever occurs first, and is subject to the Standard Terms of Sale referenced in this Proposal.

SECTION 1

TECHNICAL INFORMATION PolyBlend® Polymer Feed System

- A. Process Description
- B. Major System Components
- C. System Features & Advantages
- D. Utility and Connection Requirements

Attachments

Sample Drawings and Data Sheet

A. PROCESS DESCRIPTION

PolyBlend® Polymer Feed Systems are designed to prepare and deliver a homogeneous polymer solution to a process application point or intermediate storage tank through a batch operation. The system is designed to handle new polymer developments, ultra-high molecular weights, different charge densities, and even totally new chemistries.

Our proprietary designs use mechanical mixing energy for optimum initial wetting followed by dissolution to achieve full polymer activation and provide maximum economy and value in the use of polymers. Sufficient mixing and wetting energy intensity are created and controlled in the DD4 dry polymer disperser through mechanical mixing. As polymer and water are introduced into wetting bowl, the high-energy agitation created by the motor-driven impeller ensures proper activation during initial wetting of the polymer and prevents fisheye formation (Fig.1). The solution shall undergo a tapered mixing intensity slope as it exits the impeller housing and passes into the mix tank.

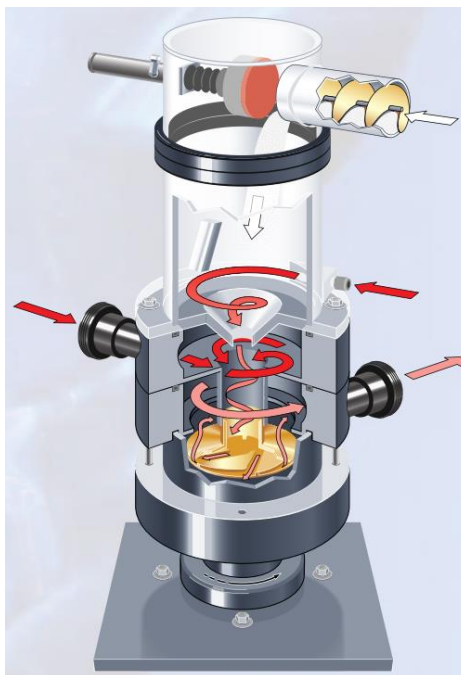


Figure 1. Crucial initial wetting occurs in the disperser where polymer and water are subjected to high energy created by mechanical mixing. The dry polymer is accurately metered into the high-energy mix chamber and is properly activated with water.

The second stage in the mix tank offers uniform and low-shear mixing for dissolution to minimize polymer fracture. The hydraulics of the system make the "hollow wing" impeller act like a pump, continuously moving the solution vertically as well as horizontally (Fig. 2). The tank is specifically designed as a square, further contributing to uniformity of the mixing energy and eliminating the potential for broken polymer chains or a damaging vortex.

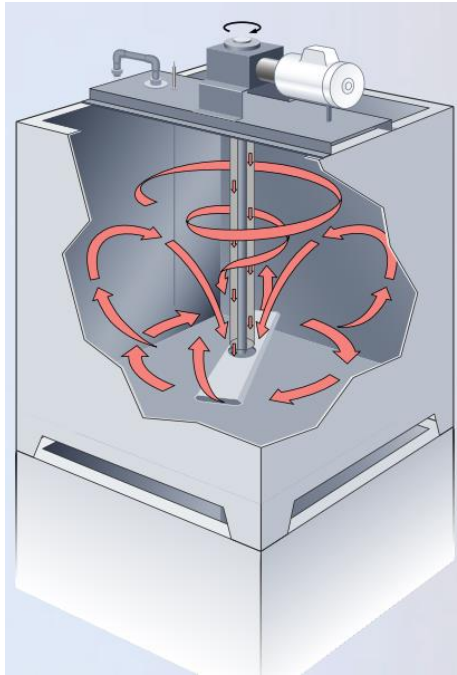


Figure 2. The rotating impeller is a “hollow wing”, the length of which is over half the width of the tank.

Once initiated by either a local switch or a remote contact, the PolyBlend® system opens a ball valve that allows water to flow through the unit. Once proper water flow is detected, the mixing impeller starts. After a brief delay the isolation plunger is then actuated and a variable-speed volumetric feeder accurately meters dry polymer into the wetting bowl. Solution concentration is determined through adjustments to the dry polymer feed rate, which is controlled by manual adjustment. If water flow is interrupted, the unit ceases operation until proper flow is restored.

After completing a mixing cycle in the mix tank, the now homogenous polymer solution is ready for transfer to the hold tank until further dilution, if required by process demands, prior to being fed to the process application point.

B. MAJOR SYSTEM COMPONENTS

The PolyBlend® Polymer Feed System is completely pre-assembled, piped, wired and factory tested prior to shipping to the job site. Following are the major system components.

1. DD4 Dry Polymer Disperser

The dry polymer is loaded into a hopper. Polymer and water are introduced into a wetting bowl and impeller assembly specifically designed for initial wetting. The point of initial polymer/water contact is visible to the operator through a clear, acrylic interface. Impeller speed shall be 3,450 rpm in order to provide sufficient mixing energy for successful dispersion of individual polymer particles.

Dry Polymer Hopper and Feeder

Parameter	Value
Construction	304 Stainless Steel
Feeder Type	Volumetric
Feeder Loading Method	2.5 ft ³ Extension Hopper
Screw Diameter, in	1.38
Maximum Capacity, lbs/hr	300
Drive Type	Direct
Drive Motor	1/4 HP, TENV
Power Requirements	90VDC

Water Control Valves

Parameter	Value
Valve Type	Ball
Quantity	2
Actuator Type	Pneumatic
Air Requirement (per valve)	80 psi

Wetting Bowl and Impeller Assembly

Parameter	Value
Construction	Acrylic, Stainless Steel
Impeller Type	Brass
Impeller Speed, RPM	3450
Water Requirement, gal/min	30
Drive Type	Direct
Drive Motor	1 HP, TENV, Washdown Duty
Power Requirements	208V/3Ph/60Hz

2. Mix/Hold Tanks

The rotating impeller in the mix tank is a patented “hollow-wing” design and the diameter is greater than 60% of the tank diameter to create the most uniform mixing environment. The low-energy mixing continuously and uniformly moves the solution vertically and horizontally resulting in no broken polymer chains.

Instrumentation provided for the mix tank includes conductivity level probes (high, low, reference) and an overflow float-type level switch.

Parameter	Value
Construction	304 Stainless Steel
Capacity, gallons	360
Mixer Impeller Type	Hollow-Wing
Mixer Impeller Speed, rpm	58
Drive Type	Gear
Drive Motor	2 HP, TEFC, 1725 RPM
Power Requirements	208V/3 Ph/60Hz

3. Electrical Control Panel

The PolyBlend® Polymer Feed System includes a complete pre-wired electrical control system. It will be necessary for the installer to provide interconnecting wiring and conduit between the electrical control panel and the junction box provided with the DD4 dry polymer disperser.

The power supply necessary is 208 VAC, 3 Ph, 60 Hz.

The electrical control system, as a minimum, shall include the following interface:

- Programmable Logic Controller with HMI
- “Runtime Totalizer” display
- “Actuated Valve Status” display
- “Disperser Motor Status” display
- “Mixer Motor Status” display
- “Loss of Water Flow Alarm” display
- “Motor Overload” display
- “System Running” output contact
- “System Alarm” output contact

4. Instrumentation and Miscellaneous Accessories

The polymer feed system shall include the following instrumentation and accessories:

- Water pressure gauge
- Compressed air pressure gauge
- Water flow regulator
- Water differential pressure switch
- Water pressure switch
- Compressed air pressure switch
- FNPT solution output connections
- Stainless steel open frame equipment skid with integral anchor lugs

C. SYSTEM FEATURES & ADVANTAGES

The PolyBlend® Polymer Feed System offers maximum value measured by performance and reliability as well as capital, installation, maintenance, and operating costs. This is illustrated by the following system advantages:

1. Superior Polymer Activation

Polymer activation is further increased relative to other systems by applying two unique mixing stages. The motor-driven impeller on the first stage creates high enough mixing energy to ensure prevention of fisheye formation. Mixing intensity decreases as the solution enters the second-stage mix tank for longer, low-energy mixing, enhancing dissolution while reducing splintering of the long polymer molecular chains. The better activity of the polymer solution means substantially



lower polymer consumption than hydraulic (non-mechanical) and single-stage mixing type polymer feed systems, and a reduction in chemical use and cost in the process.

2. Open Frame Equipment Skid

Each complete DD4 dry polymer disperser is skid-mounted. The type 304 stainless steel skid construction provides superior structural strength, chemical compatibility, and corrosion resistance. Use of an open frame design for the skid and a simple equipment layout facilitates access to each system component from multiple sides for easy inspection and maintenance. Custom-design skid configurations and equipment layouts are available.

3. Reliable Performance and Robust Construction

The robust construction of the PolyBlend® Polymer Feed System allows the feed, dilution, and mixing components to be subjected to minimum stress, lowering the maintenance requirements.

4. Factory Tested

Each complete system is pre-assembled, piped, and wired at the factory, allowing for thorough factory testing of not just each component, but of the entire system prior to shipment. At a minimum, a factory quality technician shall operate and calibrate the dry polymer feeder, verify calibrations for the flow regulator, pressure gauges, and other instrumentation, and test the complete control system prior to running the unit in automatic mode.

5. Minimum Installation Cost and Time

Most parts for the PolyBlend® DP Series Polymer Feed Systems are inventoried at the factory, reducing lead times for shipment to as little as six weeks in some cases. By skid-mounting the DD4 dry polymer disperser, installation is quick and straightforward, with minimum time and cost. Water line, dry polymer, activated polymer solution, and electrical connections are all predetermined and are clearly indicated. Onsite construction is limited to providing a concrete equipment pad to mount the system to and completing the system connections.

6. Proven Track Record

The PolyBlend® Polymer Feed System has been available for over three decades. This system is a fully-developed, mature product supported by an extensive list of successful installations.

E. UTILITY AND CONNECTION REQUIREMENTS

Utility and connection requirements for PolyBlend® Polymer Feed System are as follows:



Parameter	Value
Power Requirement	208V, 3 phase, 60 Hz, 30 Amps
Water Requirement	1-1/2" FNPT, 30 gpm, 40 psi minimum
Compressed Air	100 psi, 1/2" FNPT (Integral Air Compressor)
Solution Outlet Connection	3" FNPT



SECTION 3

BROCHURES **PolyBlend® Polymer Feed System**



THE REAL SCIENCE OF POLYMER ACTIVATION



POLYBLEND[®]
POLYMER FEED SYSTEMS


The Real Science of Polymer Activation

Polymers vastly improve the operations of water and wastewater plants by accelerating settling of particles and improving sludge dewatering. Polymers (emulsion and dry) require the application of different levels of energy at different times to get the optimal “uncoiling” of the polymer chains without damaging or shortening the polymer chain. High shear mixing is required to prevent agglomerations, but over-mixing can damage the polymer – the key is to shift mixing energy over time to get the optimal results.

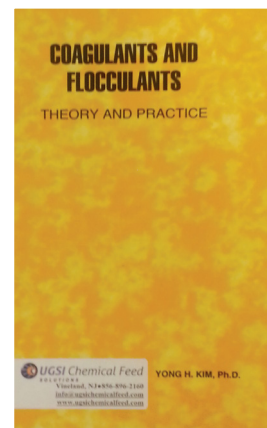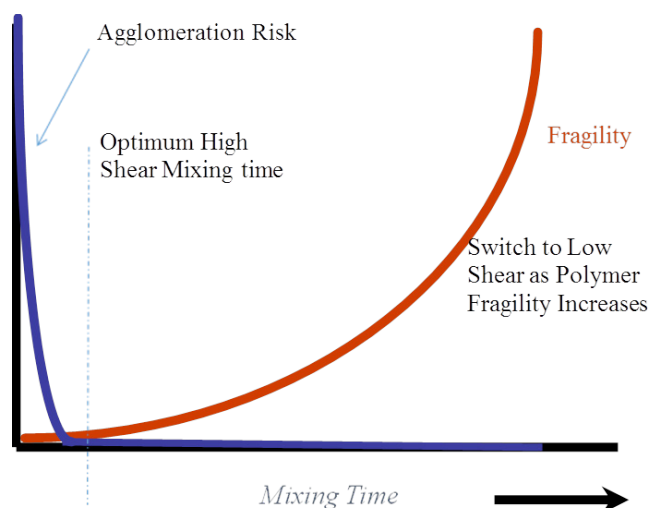


Written by Yong Kim, PhD
Technical Director, UGSI CF, Inc.

Primary High Shear Mixing Zone

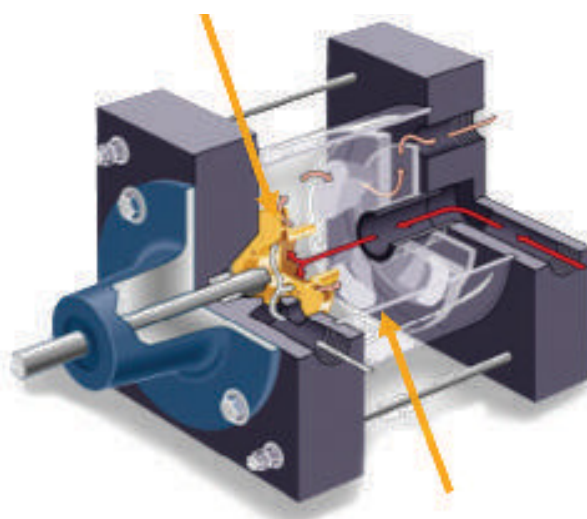

Secondary Low Shear
Mixing Zone

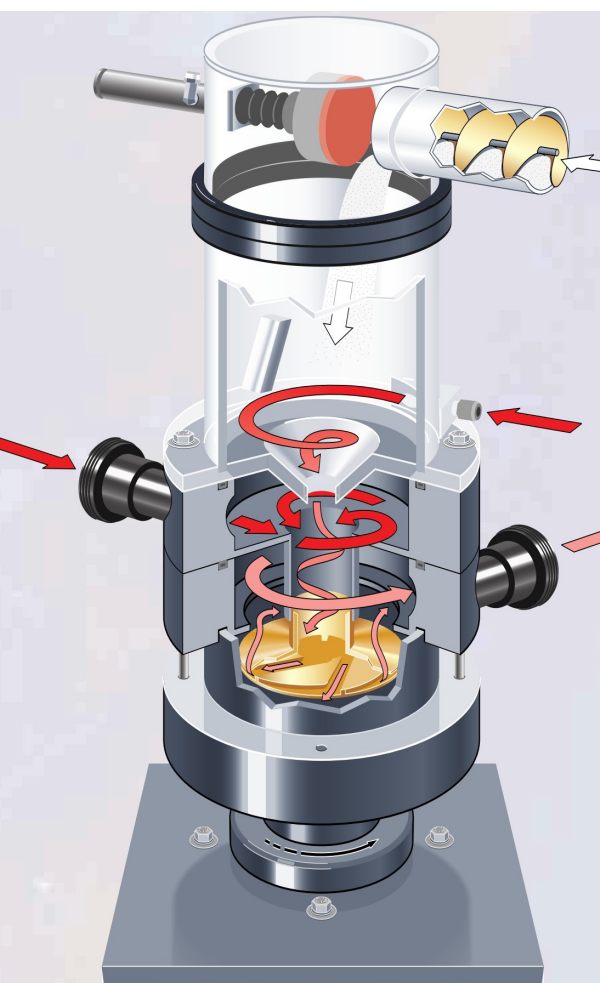

To create the ideal environment for the first stage of polymer dissolution, crucial initial wetting occurs in the disperser. Here, polymer and water are subjected to high energy created by mechanical mixing. The dry polymer is accurately metered into the high-energy mix chamber and is properly activated with water. After brief exposure, the solution exits the high-energy disperser. The point of initial polymer/water contact is visible to the operator through a clear, acrylic interface.

"PolyBlend® has been performing exceptionally well for Windsor, Ontario, for over two decades. With basic maintenance, we've needed very few parts over the years, and when you see the equipment, it is in excellent condition!"

Tony Bietola, Plant Manager
Lou Romano Water Reclamation Plant

PolyBlend® M Series Liquid Polymer Feed Systems

PRIMARY MIXING ZONE

High energy mixing ensures fully activated polymer. Flow pattern and baffling limit exposure to high energy.

HIGH SPEED OPEN VANE IMPELLER

High energy mixing at the point of initial wetting to expose individual polymer particles to dilution water and prevent agglomeration.

WATER INJECTION POINT

Water is drawn into the impeller throat to mix with polymer.

POLYMER INJECTION POINT

Polymer is injected into the impeller to increase hydration of polymer particles.

SOLUTION DISCHARGE

SECONDARY MIXING ZONE

Solution travels to a low energy zone through a baffle plate so activation can continue without damaging the polymer.

DILUTION WATER INLET

NEAT POLYMER INLET

"The PolyBlend® polymer activation systems have performed flawlessly since installation and will result in very significant polymer saving for our facility."

**Carlos Cardoso, Water Pollution Control Manager
City of Dartmouth, MA**



PolyBlend® M System

The PolyBlend® M Series is engineered for quick, easy service and is built to last. The open frame design permits quick and easy maintenance. The M Series is engineered to handle the harshest environments and is designed to handle new polymer developments, ultra-high molecular weights, different charge densities, and even total new chemistries.

The PolyBlend® M-Lo System is engineered for easy installation and maintenance. The compact size of the feeder allows trouble-free installation in confined spaces, and the open-frame design facilitates easy component access.

PolyBlend® M Series

Polymer Output Range	Flowmeter Range
0.004 GPH to 660 GPH	12 GPH to 12000 GPH

PolyBlend® M - Lo Series

Polymer Output Range	Flowmeter Range
0.004 GPH to 2.5 GPH	2 GPH to 120 GPH



PolyBlend® M-Lo System

PolyBlend® M Series Control Options

	A Control	B/B+ Control	C Control
Input	4-20 mA Remote start	4-20 mA Remote start Configurable alarm Ethernet (B+ Control)	B Control, plus: - Solution % set point
Output	Run contact Loss of water Contact switch Mode	Run contact Loss of water Polymer flow rate, 4-20 mA Alarm Ethernet (B+ Control)	Water flow rate, 4-20 mA Polymer flow rate, 4-20 mA Remote mode, discrete, 10 amp Run, discrete, 5 amp Alarm, discrete, 5 amp
Applications	Remote	Constant conc. (%) Display (4 digit LED): - Low flow set-point - Water flow rates - Polymer flow rate - Make-up % set-point - Feed solution % B+ Control (NEW): - Color touchscreen HMI - Pre-programmed PLC (for future expansion)	Constant conc. (%) + Variable throughput Display (4 line backlit LCD): - Water flow rates - Polymer flow rate - Make-up solution % set-point - Make-up solution % - Solenoid valve status - Mixer motor status - Loss of water flow alarm - Mixer motor overload


PolyBlend® DP Dry/Liquid Polymer Feed Systems

The PolyBlend® DP110 is specifically designed to provide uniform mixing. Dry polymer and water are mixed in the vortex created by the rotating tank impeller. The unique mixing process provides maximum polymer preparation and activation. The system is designed for polymer solution concentrations up to 0.3% by weight with a maximum dry polymer feed rate up to 4.0 lbs/hr (1.8 kgs/hr).



Specifications	PolyBlend® DP110
Water Supply	10 GPM (37.8 LPM)
Tank Size	Two Tanks, each 75USG(283L)
*Polymer Feed	Up to 4.0lbs/hr (1.8kgs/hr) @ 0.3% concentration

The PolyBlend® DP500 consists of the DD4 dry polymer disperser, a fiberglass mix tank, and a gravity-fed fiberglass hold tank. The DP500 is specifically designed to provide uniform mixing. Dry polymer and water are initially mixed in the DD4 polymer disperser exposing the solution to a high-shear agitation via mechanical mixing. The high-shear agitation ensures proper activation of the polymer and prevents unwanted agglomerations.

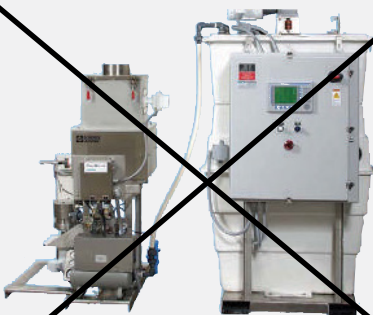

Specifications	PolyBlend® DP500
Water Supply	20-30 GPM (75.7-113.6 LPM)
Tank Size 1	Two Tanks, each 160 USG (605.7 L)
*Polymer Feed	Up to 16lbs (7.3kg) /hr dry polymer @ 0.75% concentration

The PolyBlend® DP800 is a member of the family of reliable dry polymer feed systems for use in water and wastewater applications. The DP800 is an integrated equipment package capable of automatically preparing a homogeneous polymer solution. The DP800 consists of the DD4 dry polymer disperser, a stainless steel mix tank, and a gravity-fed stainless steel hold tank.



Specifications	PolyBlend® DP800
Water Supply	30 GPM (113.6 LPM)
Tank Size	Two Tanks, each 360 USG (1362.8 L)
*Polymer Feed	Up to 32lbs (14.5kg) /hr dry polymer @ 0.75% concentration


The PolyBlend® DP2000 is an integrated equipment package capable of automatically preparing a homogeneous polymer solution. The DP2000 consists of the DD4 dry polymer disperser and large side-by-side stainless steel mix and hold tank.



Specifications	PolyBlend® DP2000
Water Supply	30 GPM (113.6 LPM)
Tank Size	Two Tanks, each 750 USG (2839.1 L)
*Polymer Feed	Up to 62lbs (28 kg)/hr dry polymer @ 0.75% concentration

PolyBlend® DP Series - Designed for Superior Mixing


To create the ideal environment for the first stage of polymer dissolution, crucial initial wetting occurs in the disperser. Here, polymer and water are subjected to high energy created by mechanical mixing. After brief exposure, the solution exits the high-energy disperser.

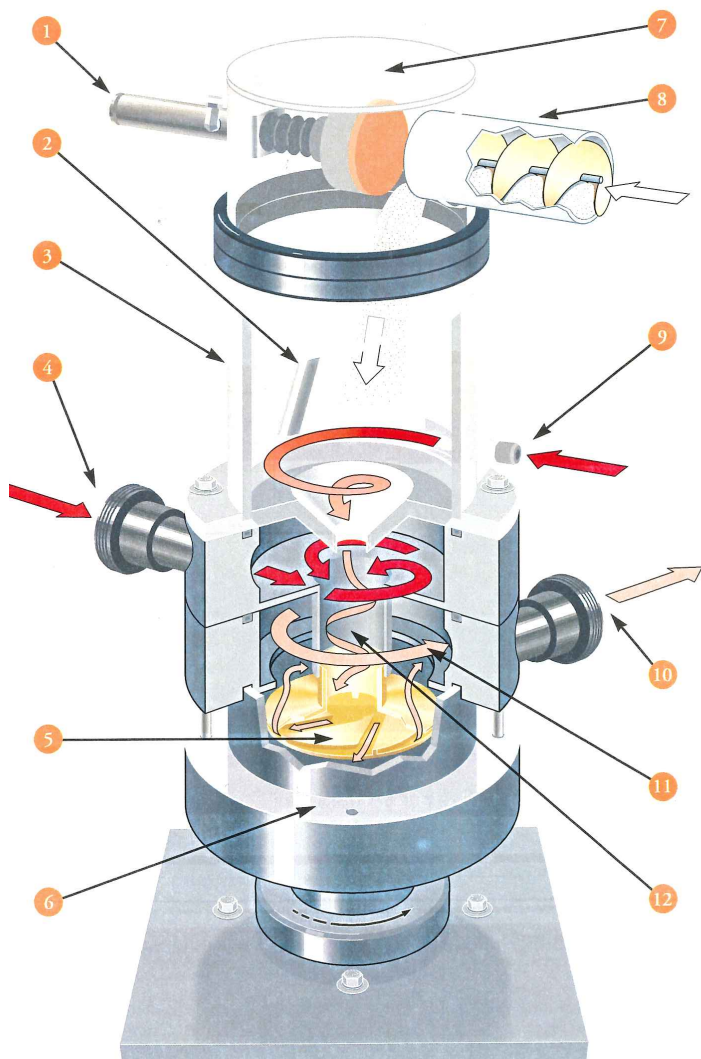

1. **Isolation Valve**
Prevents moisture contamination of dry powder.
2. **Control Baffle**
Creates optimum height for "liquid funnel."
3. **Dry/Liquid Interface**
Creates optimum environment for introducing dry powder and creating a homogeneous solution.
4. **Dilution Water Inlet**
5. **Mixing Impeller**
Creates a vacuum and provides the initial high-energy mix necessary to prevent agglomerations.
6. **Stainless Steel Corrosion-Resistant Construction**
7. **Acrylic Cover**
8. **Dry Power Feeder**
Accurately meters dry powder for consistent solution concentration.
9. **"Liquid Funnel" Water Inlet**
Creates a self-cleaning water funnel which prevents build-up on stationary surfaces.
10. **Solution Discharge to Mix Tank**
11. **High-Energy Mixing**
After passing the impeller, the solutions moves up and around the vortex guide before exit.
12. **Vortex Guide Tube**
Draws the contents of dry/liquid interface into high-shear mixing impeller.

Low-Energy Mix Tank

From the disperser, the polymer solution flows into the mix tank. Most polymer mix tanks are not uniform in their mixing energy. Agglomerations form in the portions of the tank that receive the least mixing energy while polymer chains are broken up at the tip of the rotating mixing blade. In contrast, the DP Series tank is specifically designed to be fully uniform in mixing intensity. The rotating impeller is a "hollow wing," the length of which is over half the width of the tank. The hydraulics of the system make the impeller act like a pump, continuously moving the solution vertically as well as horizontally. Moreover, the square tank design further contributes to uniformity of the mixing energy, eliminating the potential for a damaging vortex. The result is no agglomerations and no broken polymer chains. In other words, no waste. Polymer costs are reduced and performance improved.

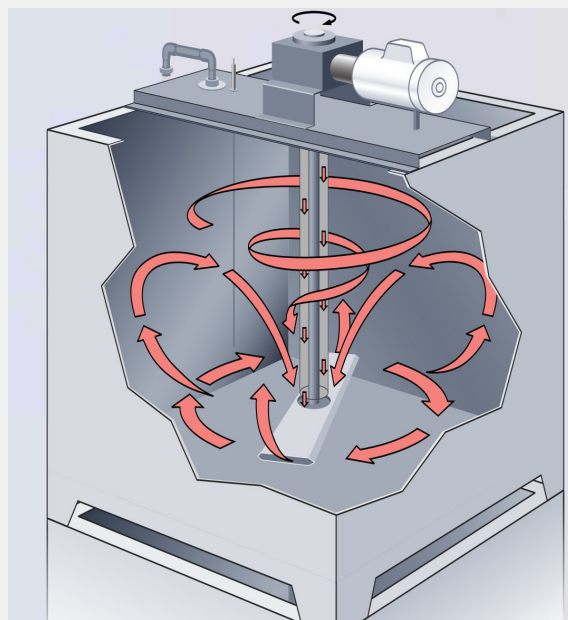

Seeing Is Believing



Let us demonstrate the effectiveness of the PolyBlend® polymer mixing system with your existing or new application. We're so sure you'll be satisfied that we'll bring the on-site trial to you for a side-by-side comparison at no charge. Liquid PolyBlend® system demonstration units are also available.

"The PolyBlend® DP800 Demo Trailer was very simple to use. I just set the settings and walked away; it was extremely user-friendly. The way it blends and the resulting polymer solution – and the reduction in polymer usage – made this an excellent unit."

Brad Anderson, O&M Tech V
Fairfield-Suisun Sewer District, CA

PolyBlend® Sizing Guide

Basic Information

User Name:
Project Name:
Type of Treatment Plant: *Must Select
Your Application: *Must Select
Type of Polymer: *Must Select
Process: *Must Select
Project Status: *Must Select

*Choice affects polymer pump selection

Is REQUIRED NEAT POLYMER FEED RATE known? (No)
Plant Flow Unit: *Must Select

Solution Characteristics

% ACTIVE POLYMER: *reference table below
% NEAT POLYMER SOLUTION DESIRED: *reference table below
HOURS OF OPERATION / DAY:
NUMBER OF OPERATING UNITS: *Number of operating units to meet 100% of demand in operating period
NUMBER OF STANDBY UNITS:

Typical Polymer Characteristics for Reference

Type of Polymer	% Active Polymer	% Neat Polymer Solution Desired		
		Dewatering	Thickening	Clarification
Emulsion	25 to 40	0.25 to 0.5	0.2 to 0.5	0.1 to 0.25
Dispersion	50 to 75	0.2 to 0.4	0.1 to 0.2	0.1 to 0.2
Mannich	2 to 8	2.0 to 5.0	1.0 to 2.5	1.0 to 5.0


Desage: ☐ * Enter known dosage or choose a number from the typical range table shown above.


[Print Results](#) [Email Results](#)

Visit our PolyBlend® Liquid Polymer Sizing Guide at
<http://ugsichemicalfeed.com/polyblend-sizing.php>



1901 West Garden Rd, Vineland, NJ 08360
Tel: (856) 896-2160 | Fax: (856) 457-5920
Email: info@ugsichemicalfeed.com
www.ugsichemicalfeed.com

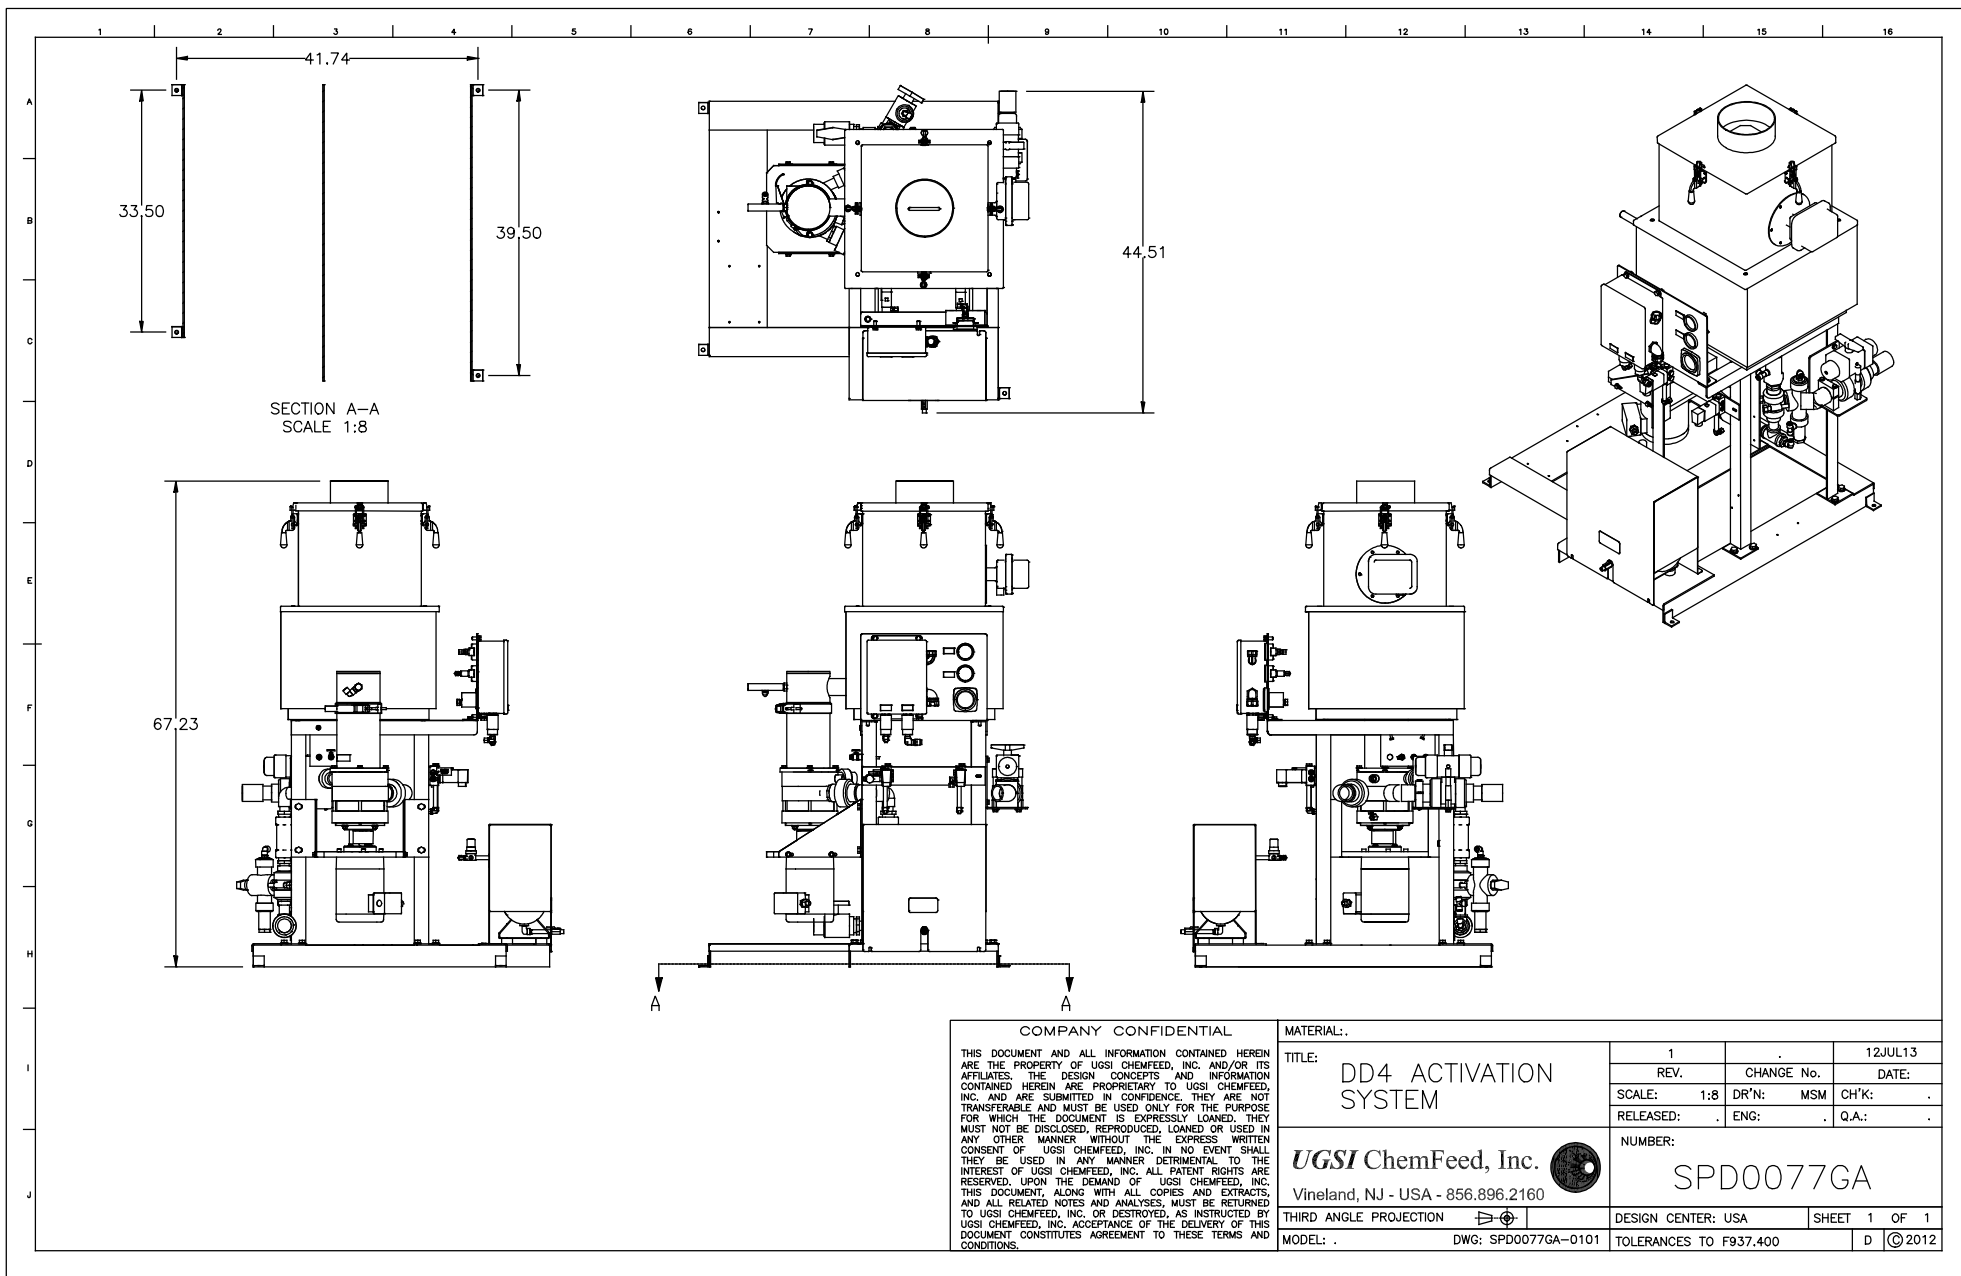

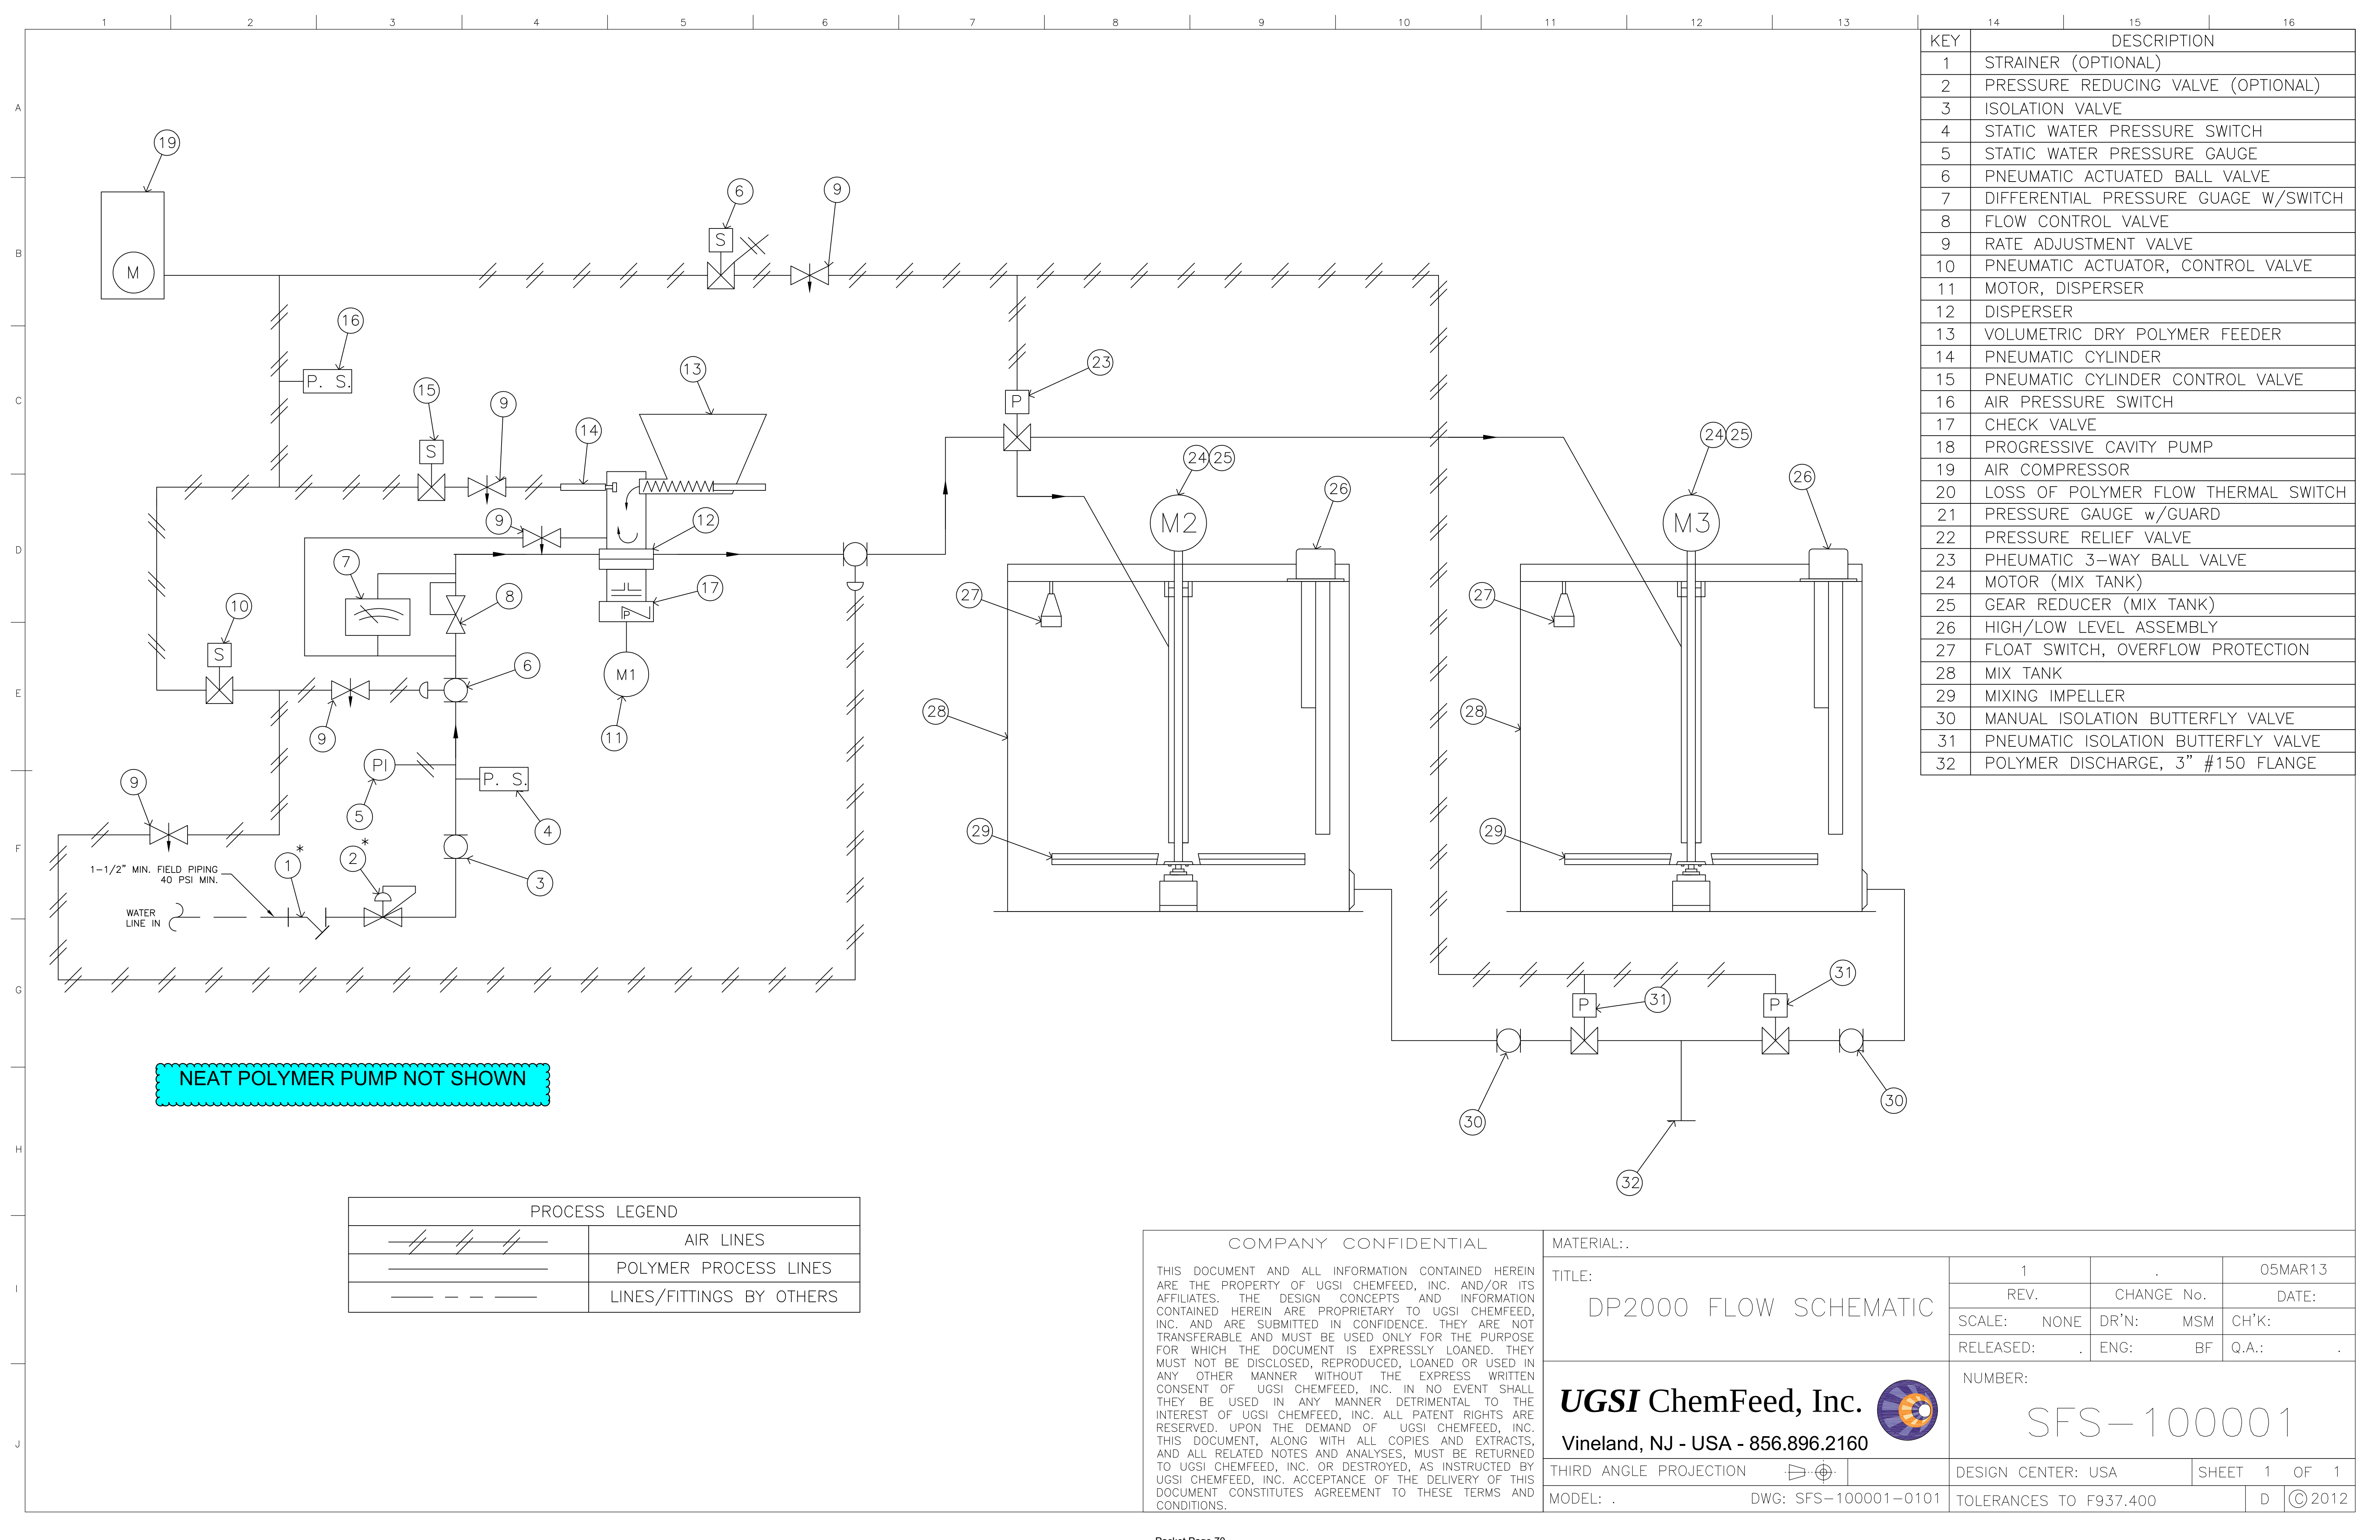

KEY	DESCRIPTION
1	STRAINER (OPTIONAL)
2	PRESSURE REDUCING VALVE (OPTIONAL)
3	ISOLATION VALVE
4	STATIC WATER PRESSURE SWITCH
5	STATIC WATER PRESSURE GAUGE
6	PNEUMATIC ACTUATED BALL VALVE
7	DIFFERENTIAL PRESSURE GUAGE W/SWITCH
8	FLOW CONTROL VALVE
9	RATE ADJUSTMENT VALVE
10	PNEUMATIC ACTUATOR, CONTROL VALVE
11	MOTOR, DISPERSER
12	DISPERSER
13	VOLUMETRIC DRY POLYMER FEEDER
14	PNEUMATIC CYLINDER
15	PNEUMATIC CYLINDER CONTROL VALVE
16	AIR PRESSURE SWITCH
17	CHECK VALVE
18	PROGRESSIVE CAVITY PUMP
19	AIR COMPRESSOR
20	LOSS OF POLYMER FLOW THERMAL SWITCH
21	PRESSURE GAUGE w/GUARD
22	PRESSURE RELIEF VALVE
23	PHEUMATIC 3-WAY BALL VALVE
24	MOTOR (MIX TANK)
25	GEAR REDUCER (MIX TANK)
26	HIGH/LOW LEVEL ASSEMBLY
27	FLOAT SWITCH, OVERFLOW PROTECTION
28	MIX TANK
29	MIXING IMPELLER
30	MANUAL ISOLATION BUTTERFLY VALVE
31	PNEUMATIC ISOLATION BUTTERFLY VALVE
32	POLYMER DISCHARGE, 3" #150 FLANGE

PROCESS LEGEND	
	AIR LINES
	POLYMER PROCESS LINES
	LINES/FITTINGS BY OTHERS

COMPANY CONFIDENTIAL

THIS DOCUMENT AND ALL INFORMATION CONTAINED HEREIN ARE THE PROPERTY OF UGSI CHEMFEED, INC. AND/OR ITS AFFILIATES. THE DESIGN CONCEPTS AND INFORMATION CONTAINED HEREIN ARE PROPRIETARY TO UGSI CHEMFEED, INC. AND ARE SUBMITTED IN CONFIDENCE. THEY ARE NOT TRANSFERABLE AND MUST BE USED ONLY FOR THE PURPOSE FOR WHICH THE DOCUMENT IS EXPRESSLY LOANED. THEY MUST NOT BE DISCLOSED, REPRODUCED, LOANED OR USED IN ANY OTHER MANNER WITHOUT THE EXPRESS WRITTEN CONSENT OF UGSI CHEMFEED, INC. IN NO EVENT SHALL THEY BE USED IN ANY MANNER DETRIMENTAL TO THE INTEREST OF UGSI CHEMFEED, INC. ALL PATENT RIGHTS ARE RESERVED. UPON THE DEMAND OF UGSI CHEMFEED, INC. THIS DOCUMENT, ALONG WITH ALL COPIES AND EXTRACTS, AND ALL RELATED NOTES AND ANALYSES, MUST BE RETURNED TO UGSI CHEMFEED, INC. OR DESTROYED, AS INSTRUCTED BY UGSI CHEMFEED, INC. ACCEPTANCE OF THE DELIVERY OF THIS DOCUMENT CONSTITUTES AGREEMENT TO THESE TERMS AND CONDITIONS.

MATERIAL:.

TITLE:

DP2000 FLOW SCHEMATIC

UGSI ChemFeed, Inc.

Vineland, NJ - USA - 856.896.2160

THIRD ANGLE PROJECTION

MODEL: .

DWG: SFS-100001-0101

TOLERANCES TO F937.400

D ©2012

1	.	05MAR13
REV.	CHANGE No.	DATE:
SCALE: NONE	DR'N: MSM	CH'K:
RELEASED:	ENG: BF	Q.A.:

NUMBER:

SFS-100001

DESIGN CENTER: USA

SHEET 1 OF 1



MINUTES
CITY OF GLENWOOD SPRINGS
REGULAR CITY COUNCIL MEETING
SEPTEMBER 3, 2020
101 W. 8TH STREET
6:15 PM

SPECIAL CITY COUNCIL MEETING 4:30pm -5:00pm

CONTINUED FROM AUGUST 20, 2020 CARES Funding Options

Debra Figueroa, City Manager – Gave background on CARES Act Funding and requested general direction on how to expend CARES Act Funding.

Gretchen Brogdon, Aspen Community Foundation Cradle to Career Director – Discussed regional economic issues due to COVID-19 and noted funding and support needs.

City Council gave direction to look at allocating CARES Act Funding with 1/3 towards community, 1/3 within the city, and 1/3 to be determined later.

REGULAR SESSION

3. Roll Call

Mayor Jonathan Godes called the meeting to order at 6:15 PM. Present at roll call: Charlie Willman, Rick Voorhees, Tony Hershey, Jonathan Godes, Shelley Kaup, Paula Stepp and Steve Davis.

Also present were Debra Figueroa; City Manager, Karl Hanlon; City Attorney, Catherine Fletcher; City Clerk, Jenn Ooton; Assistant City Manager, Steve Boyd, COO; Yvette Gustad; Finance Director, Terri Partch; City Engineer, Matt Langhorst; Public Works Director, Gretchen Ricehill; Assistant Director for Economic and Community Development, and Brian Smith; Parks and Recreation Director.

4. Pledge of Allegiance

Mayor Godes led in the pledge of allegiance.

5. Agenda Changes & Conflicts

No agenda changes or conflicts were noted.

6. Citizens Appearing Before Council (for items not on the Agenda-comments limited to 3 minutes)

No public comments were made.

7. Council Comments

Councilor Voorhees – Noted he believes City Council should not make judgements on matters coming before the council

Councilor Willman

- Made note of discussions around Colorado Mountain College closing their Blake Center and

encouraged City Council to engage in discussions. Councilor Willman noted he would reach out to CMC's president.

- Made suggestions for keeping up to date minutes with the boards and commissions.
- Noted concern regarding the MOVE Study raised by the Transportation Commission and discussed the importance of public input.

Mayor Godes

- Discussed meeting Senator Bennett earlier in the day for a community meeting update including COVID-19 and the Grizzly Creek Fire.
- Noted support from the Congressional Delegation.
- Thanked staff and all agencies working towards these issues
- Made note of term limits on boards and commissions within the municipal code and the importance of new members and perspectives.
- Thanked Karl Hanlon for serving as City Attorney for 20 years and highlighted achievements.

8. Proclamation for Constitution Week

Mayor Godes proclaimed September 17, 2020 through September 23, 2020 as Constitution Week in the City of Glenwood Springs.

9. Consent Agenda

All matters under consent are considered to be routine and will be enacted by one motion and vote. The titles will not be read aloud. There will be no separate discussion on these items unless a Councilmember or Audience Member so requests.

- A. Ordinance No 22, Series of 2020; An Emergency Ordinance of the City Council of the City of Glenwood Springs, Colorado Amending Section 080.040.060 of the Municipal Code to Authorize the Issuance of Graduated Penalty Assessment Fines for Violations of any Rule, Regulation to Order Rationing or Limiting Water Use During a Water Shortage (SECOND READING)
- B. June 18, 2020 Regular Minutes

Councilor Willman, seconded by Councilor Stepp, moved to approve the consent agenda.

Ayes: Godes, Stepp, Kaup, Willman, Voorhees, Davis

Nays: Hershey

Motion passed.

ACTIONS AND/OR PRESENTATIONS

10. Presentation of the Long-Term Impacts of the Grizzly Creek Fire

Carol Ekarius; Coalitions and Collaboratives, Christina Burri; Watershed Scientist at Denver Water, Dave Gallery; Forest Service Burn Area Response Recovery Team - Presented on this item and discussed recovering from large fires and watershed recovery. They noted the quick response from City staff and discussed coordinate efforts moving forward.

Mayor Godes opened the item for public comment.

Gary Vick – Asked for clarification on flood drainage and comparison to other watersheds and burn areas.

Joel Shute – Asked for clarification regarding impact from the slurry used.

Mayor Godes closed the item for public comment.

11. CONTINUED FROM AUGUST 20, 2020, Ordinance No 21, Series of 2020; An Ordinance of the City Council of the City of Glenwood Springs, Colorado, Amending Section 070.010.070 of the Glenwood Springs Municipal Code Regarding Nonconforming Use Regulations and Section 070.040.020(d)(24) of the Municipal Code Relating to Riparian Setbacks (FIRST READING)

Councilor Hershey, seconded by Councilor Davis moved to approve Ordinance No 21, Series of 2020; An Ordinance of the City Council of the City of Glenwood Springs, Colorado, Amending Section 070.010.070 of the Glenwood Springs Municipal Code Regarding Nonconforming Use Regulations and Section 070.040.020(d)(24) of the Municipal Code Relating to Riparian Setbacks (FIRST READING) with his corrections noted in red located in the agenda packet.

Ayes: Davis, Hershey

Nays: Godes, Stepp, Voorhees, Kaup, Willman

Motion failed

Councilor Voorhees, seconded by Councilor Stepp, moved to accept ordinance as written with green, red, and blue changes; reaffirm 20% area of disturbance and 35-foot setback. except for 24(a)(1); and add changes regarding native riparian.

Ayes: Davis, Stepp, Kaup, Willman, Voorhees, Godes.

Nays: Hershey

Motion passed.

12. CONTINUED FROM AUGUST 20, 2020, Review and adoption of Large and Small Capital Project List and Transportation Vision Statement

Terri Partch, City Engineer and Steve Smith, Transportation Commission Member – Presented on this item and discussed priority projects and the updated recommendations from the Transportation Commission.

Councilor Willman, seconded by Councilor Voorhees moved to approve the Transportation Commission Vision Statement adopted on March 10, 2020 and approve as direction for council and budgeting, subject to normal budget constraints, both large and small projects lists as adopted by the Transportation Commission.

Motion passed unanimously.

13. Code of Conduct

This item was continued to the next regular meeting.

14. COVID-19 – Face Coverings

Jenn Ooton, Assistant City Manager – Gave background on this item. She discussed local vs. state guidelines.

Councilor Hershey, seconded by Councilor Stepp moved to have Glenwood Springs face covering guidelines become consistent with the state except for the downtown core (inside and outside). This will be revisited at the first meeting in October 2020.

Motion passed unanimously.

15. Get Glenwood Going/Glenwood Gold Update

Angie Anderson, President and CEO, and Marlene Neidert, Tourism Promotion Project Manager Glenwood Springs Chamber Resort — Discussed updates and successes regarding Get Glenwood Going/Glenwood Gold. They also discussed ongoing efforts with the Glenwood Gold program.

16. Report from City Administration

A. City Manager

Debra Figueora, City Manager

- Noted a community meeting regarding flood risk on September 9, 2020.
- Made note of a joint letter regarding the I70 corridor challenges from Grand Junction and Glenwood Springs to CDOT. This letter was approved by City Council.

B. City Attorney

Karl Hanlon, City Attorney – Explained the annexation process and recommended CML information on their website regarding this process.

C. Correspondence Incoming/Outgoing

No correspondence was noted.

17. Adjournment at 9:35 PM.

Mayor Pro Tem Kaup, seconded by Councilor Hershey moved to adjourn.

Motion passed unanimously.



MINUTES
CITY OF GLENWOOD SPRINGS
REGULAR CITY COUNCIL MEETING
SEPTEMBER 17, 2020
101 W. 8TH STREET
6:15 PM
REGULAR SESSION

3. Roll Call

Mayor Jonathan Godes called the meeting to order at 6:15 PM. Present at roll call: Charlie Willman, Rick Voorhees, Tony Hershey, Jonathan Godes, Paula Stepp and Steve Davis.

Absent: Shelley Kaup

Also present were Debra Figueroa; City Manager, Karl Hanlon; City Attorney, Catherine Fletcher; City Clerk, Jenn Ooton; Assistant City Manager, Steve Boyd, COO; Yvette Gustad; Finance Director, Terri Partch; City Engineer, Matt Langhorst; Public Works Director, Gretchen Ricehill; Assistant Director for Economic and Community Development, and Brian Smith; Parks and Recreation Director.

4. Pledge of Allegiance

Mayor Godes led in the pledge of allegiance.

5. Agenda Changes & Conflicts

Councilor Stepp and Councilor Hershey noted they work directly with YouthZone, but do not feel there is a conflict of interest with their presentation.

6. Citizens Appearing Before Council (for items not on the Agenda-comments limited to 3 minutes)

Robbi O Meara – Made note of concerns with RFTA using eminent domain, and questioned action from City Council.

7. Council Comments/Board and Commission Updates

Councilor Hershey

- Thanked Mayor Godes for attending the Roaring Fork School District meeting that week and being supportive of teachers.
- Made note he did not share the same concern regarding board and commission term limits as other councilors.

Councilor Davis

- Discussed signage issues with a handicap parking spot near The Pullman. He requested the handicap sign be moved to a more visible location.
- Made note that he believed all board and commission member applications should be submitted to council for review, and that the applications show how many terms have been served (if any).

Councilor Willman

- Made note of smoking areas downtown in certain shop areas.
- Discussed the possibility of updating questions on the board and commission applications.

Councilor Stepp

- Thanked city staff for their hard work on the budget.
- Noted political signs cannot be on public right of ways or city properties.

- Made note of the importance of voting.
- Noted that the Tourism Promotion Board and DDA Board may need more consideration regarding term limits due to their specific needs.

Mayor Godes

- Requested city staff obtain quotes for interpretation services and bring the information back to council.
- Discussed the need for additional questions on the board and commission member application.
- Made note he believes all of council should interview board and commission applicants who have served over two terms.

Mayor Godes, Councilor Willman, Councilor Stepp, Councilor Voorhees

- Made note of concerns regarding board and commission members serving over the allowed term limits.

Councilor Voorhees

- Announced he will be stepping down from council within the next 30 days, or such time when a replacement is made by members of the council, to be closer to his family out of state.
- Praised council and city staff for their work.

8. Proclamation Library Card Month

Mayor Godes proclaimed September as Library Card Month.

ACTIONS AND/OR PRESENTATIONS

9. Colorado River Water Conservation Trust Ballot Issue 7A

Andy Mueller, Executive Director of the Colorado River District and Chris Treese, Glenwood Springs River Commission Member – Presented on this item. He discussed various issues, changes with our rivers, and the importance of watershed quality. He also gave background on the proposed tax levy on Ballot Issue 7A.

Mayor Godes opened the item for public comment.

No comments were made.

Mayor Godes closed the item for public comment.

Councilor Willman, seconded by Councilor Voorhees moved to prove support Colorado River Water Conservation Trust Ballot Issue 7A for the October 5th meeting with a formal resolution enforcing this proposal and strongly encouraging the citizens of Glenwood Springs to support.

Ayes: Willman, Voorhees, Godes, Stepp, Davis

Nays: Hershey

Absent: Shelley Kaup

10. YouthZone

Keith Berglund, Assistant Director and Lori Mueller, Executive Director of YouthZone – Presented on this item. The presentation discussed work YouthZone has performed with the financial aid they have received and described their various youth programs.

11. CMC Spring Valley Trails Grant

Councilor Hershey, seconded by Mayor Godes moved to support the CMC Spring Valley Trails Grant.

Motion passed unanimously.

12. Update on Recovery

Debra Figueroa, City Manager – Presented on the Grizzly Creek fire community recovery efforts and discussed funding the city has applied for.

13. Ordinance No 21, Series of 2020; An Ordinance of the City Council of the City of Glenwood Springs, Colorado, Amending Section 070.010.070 of the Glenwood Springs Municipal Code Regarding Nonconforming Use Regulations and Section 070.040.020(d)(24) of the Municipal Code Relating to Riparian Setbacks (SECOND READING)

Karl Hanlon, City Attorney – Updated council on changes made from the first reading.

Councilor Willman, seconded by Councilor Davis moved to amend Ordinance No 21, Series of 2020; An Ordinance of the City Council of the City of Glenwood Springs, Colorado, Amending Section 070.010.070 of the Glenwood Springs Municipal Code Regarding Nonconforming Use Regulations and Section 070.040.020(d)(24) of the Municipal Code Relating to Riparian Setbacks (SECOND READING) to alter the setback amount to 30% of the setback area.

Ayes: Willman, Davis, Hershey

Nays: Godes, Stepp, Voorhees

Absent: Kaup

Motion failed.

Councilor Willman, seconded by Mayor Godes moved to amend Ordinance No 21, Series of 2020; An Ordinance of the City Council of the City of Glenwood Springs, Colorado, Amending Section 070.010.070 of the Glenwood Springs Municipal Code Regarding Nonconforming Use Regulations and Section 070.040.020(d)(24) of the Municipal Code Relating to Riparian Setbacks (SECOND READING) with the following changes:

- ***Wording changes from Councilor Davis.***
- ***24(a)(1) after “vegetation” add clause “existing on or before September 17th, 2020”.***

- **24(a)(4)(i) after “the area” add clause “on or before September 17th, 2020”.**
- **4(i)(2) start with “the area on or before September 17th, 2020 was impacted by previous earth disturbing activities”.**

Ayes: Voorhees, Godes, Davis, Stepp, Willman

Nays: Hershey

Absent: Kaup

Motion passed.

Councilor Willman, seconded by Councilor Voorhees moved to approve Ordinance No 21, Series of 2020 An Ordinance of the City Council of the City of Glenwood Springs, Colorado, Amending Section 070.010.070 of the Glenwood Springs Municipal Code Regarding Nonconforming Use Regulations and Section 070.040.020(d)(24) of the Municipal Code Relating to Riparian Setbacks (SECOND READING) with the amendments passed in the last motion.

Ayes: Godes, Stepp, Voorhees, Willman

Nays: Davis, Hershey

Absent: Kaup

Motion passed.

14. First Amended and Restated Glenwood Springs - Roaring Fork School District IGA Regarding the Confluence Area Land Exchange

Jenn Ooton, Assistant City Manager – Gave background on this item and discussed the parcels involved. Staff recommended approval of the First Amended and Restated Glenwood Springs - Roaring Fork School District IGA Regarding the Confluence Area Land Exchange.

Mayor Godes opened the item to public comment.

No comments were made.

Mayor Godes closed the item to public comment.

Councilor Davis, seconded by Councilor Hershey moved to approve the First Amended and Restated Glenwood Springs - Roaring Fork School District IGA and accept the parcels as presented for the exchange of 6F.

Ayes: Willman, Voorhees, Stepp, Godes, Davis

Nays: Hershey

Absent: Kaup

Motion passed.

15. Fifth Amendment to City Manager Contract

Mayor Godes discussed the background of this contract.

Councilor Willman, seconded by Councilor Voorhees moved to approve the Fifth Amendment to City Manager Contract retroactively to August 2020 and extending the contract to 2023.

Ayes: Voorhees, Willman, Godes, Stepp, Davis

Nays: Hershey

Absent: Kaup

16. Award of Sewer Slip Lining Contract per Bid BD2020-028 to Insituform

Matt Langhorst, Public Works Director – Gave background on sewer maintenance and asked to move forward with this contract for the year.

Mayor Godes, seconded by Councilor Stepp moved to award the Sewer Slip Lining Contract per Bid BD2020-028 to Insituform.

Motion passed unanimously.

17. Resolution 2020-29: A resolution of the City Council of the City of Glenwood Springs, Colorado, Authorizing and Supporting the Application for a Grant from Colorado Department of Local Affairs for a Pipeline Connection from the Roaring Fork Pump Station to the Red Mountain Water Treatment Plant

Matt Langhorst, Public Works Director – Gave background on this item.

Mayor Godes, seconded by Councilor Hershey moved to approve Resolution 2020-29: A resolution of the City Council of the City of Glenwood Springs, Colorado, Authorizing and Supporting the Application for a Grant from Colorado Department of Local Affairs for a Pipeline Connection from the Roaring Fork Pump Station to the Red Mountain Water Treatment Plant.

Motion passed unanimously.

18. MOVE Study- Commission Feedback Alternatives and Direction

Terri Partch, City Engineer – Presented on the MOVE Study. She discussed areas such as future traffic projections and the MOVE Study's goals. Staff asked Council to confirm that the Council agrees that the study should continue to evaluate the BRT alignment options and stations as presented or understand that they would like to change direction.

Council directed the MOVE Study to continue in the same direction.

19. Appointments to Boards and Commissions
-Historical Preservation Commission

Councilor Hershey, seconded by Mayor Godes moved to continue Appointments to Boards and Commissions to the next regular meeting.

Motion passed unanimously.

20. Report from City Administration

- A. City Manager
 - Boy Scout Trail Clean-up

Debra Figueroa, City Manager – Noted the city is moving forward with Roaring Fork Outdoor Volunteers with cleanup of Boy Scout Trail.

- B. City Attorney

No updates were noted.

- C. Correspondence Incoming/Outgoing

No correspondence was noted.

21. Adjournment at 10:30 PM.

Councilor Willman, seconded by Councilor Stepp moved to adjourn.

Motion passed unanimously.



MAYORS AGENDA
CITY OF GLENWOOD SPRINGS
REGULAR CITY COUNCIL MEETING
OCTOBER 1, 2020
101 W. 8TH STREET
6:15 PM
REGULAR SESSION

5. Roll Call

Mayor Jonathan Godes called the meeting to order at 6:15 PM. Present at roll call: Charlie Willman, Rick Voorhees, Shelley Kaup, Jonathan Godes, Steve Davis, Paula Stepp, and Tony Hershey.

Also present were Debra Figueroa; City Manager, Karl Hanlon; City Attorney, Catherine Fletcher; City Clerk, Jenn Ooton; Assistant City Manager, Steve Boyd, COO; Yvette Gustad; Finance Director, Terri Partch; City Engineer, Matt Langhorst; Public Works Director, Brian Smith; Parks and Recreation Director, and Gretchen Ricehill; Assistant Director for Economic and Community Development, and Lieutenant Bill Kimminau.

6. Pledge of Allegiance

Mayor Godes led in the pledge of allegiance.

7. Agenda Changes & Conflicts

Item 11 was a work session item that was moved to the regular agenda after the initial publication.

8. Citizens Appearing Before Council (for items not on the Agenda-comments limited to 3 minutes)

Cassandra Irving, Executive Director of Game on Camps, asked for a permit to use Sayer Park for their championship basketball tournament next weekend and that their athletes may be mask free.

Cindy gave her support to the Game on Camps request.

Ann O'Brien gave her support to the Game on Camps request.

City Manager, Debra Figueroa, said that the State discourages youth not to wear masks during contact sports, the County Health Department does not support or recommend this request. The staff recommends following the State and County guidelines and does not support this request as well.

Council agrees with staff.

9. Council Comments

Councilor Voorhees announced that tonight would be his last meeting.

Mayor Pro Tem Kaup encouraged the community to hang in there with the mask mandate.

Councilor Willman wanted to extend exemptions of sections of the sign code to help our local businesses. He also brought up the uncertainty of Halloween for discussion

Parks and Recreation Director, Brian Smith, said the City is working on a Halloween Spectacular that would include a Downtown pumpkin scavenger hunt with participating businesses and a festive event at the Community Center that will include movies.

10. Consent Agenda

- A. Award of FTTP Wholesale Voice Provider Service per Bid 2020-024 to Momentum Telecom
- B. Resolution 2020-30; A Resolution of the City Council of the City of Glenwood Springs, Colorado Adjusting Community Broadband Network Rates for Telephone Services
- C. Pre-Annexation Agreement for water service to a mixed-use building located at 172 Darrow Road in unincorporated Garfield County per the requirements of Municipal Code Section 080.040.030(c)
- D. Resolution 2020-31; A Resolution of the City Council of the City of Glenwood Springs, Colorado Supporting the Colorado River Water Conservation District's Ballot Issue 7A
- E. July 16 Regular Minutes, July 22 and July 23 Special Meeting Minutes

Councilor Willman, seconded by Councilor Stepp moved to approve the consent agenda.

Motion passed unanimously

11. Aspen Valley Land Trust Presentation

Garfield County Commissioner Tom Jankovsky, Erin Quinn, Aspen Valley Land Trust, Laura Speck, Parks and Rec Commission, and Ron Rash, Roaring Fork Outdoor Volunteers, presented.

Tom Jankovsky asked if there is anything that can be done about the extensive trash on the land East of Bell Rippy and East of Walmart. He also said that the landowner wanted to donate the land to either the County or the City to use as an open space. The county did not have a use for the land.

Erin Quinn said this is a great opportunity to use this property as a recreation spot. She does recognize the property is currently a health and fire hazard and needs work and the cost that involves. She said the Aspen Valley Land Trust is willing to help with this cost. She stated that they are trying to apply for a \$150,000 grant that would cover some of the cost but in order to apply it would require the property being under long term ownership.

Ron Rash stated that their organization was willing and could build trails, benches, and picnic tables. They would also be able to help remove the trash once the hazardous material is removed.

Parks and Recreation Director, Brian Smith recommends letting this proposal go to the Parks and Rec Commission first. He also states that the main issue is the homeless encampment.

Lieutenant Bill Kimminau said there would be enforcement issues both legally and logistically.

Mayor Godes opened the item for public comment.

No comments were made.

Mayor Godes closed the item for public comment.

Council requested that Aspen Valley Land Trust apply for the grant and had the support of the council. They also took staff's recommendation.

12. CONTINUED FROM SEPTEMBER 17, 2020 MEETING Appointments to Boards and Commissions
-Historical Preservation Commission

Councilor Willman, seconded by Mayor Pro Tem Kaup, moved to table item 12 until a later point in the

meeting.

Motion passed unanimously

13. Budget 2021 Discussion

Debra Figueroa, City Manager, and Steve Boyd, COO, presented.

Mayor Pro Tem Kaup, seconded by Mayor Godes, moved to authorize staff to publish the draft 2021 budget for the public to view.

Motion passed unanimously

14. RWAPA IGA and Bylaws

Councilor Willman, seconded by Councilor Davis, moved to table item 14 until the next Council meeting.

Motion passed unanimously

15. GoEV City

Stefan Johnson, Transportation Program Manager with CLEER, presented the GoEV City initiative. This initiative requests that the city fleet would become electric as well as working with RFSD and RFTA to have them transition their buses to electric. Also, it asks that that the City make it convenient for citizens to own electric vehicles.

Council directs staff to work with Stefan for further analysis and information.

16. Blake Gate

Councilor Davis, seconded by Mayor Godes, moved to accept, without a presentation, staff's recommendation in the report to open the Blake Gate at that time in the future.

Motion passed unanimously

17. IGA Agreement Approval with NWCCOG for Co-located Rack Space within the 910 Telecom Internet Leasing Location in Denver, Colorado

Matt Langhorst, Public Works Director, presented that Denver wanted to share a location with us. This will cut costs on the City's broadband.

Councilor Davis, seconded by Councilor Willman, moved to approve the IGA Agreement Approval with NWCCOG for Co-located Rack Space within the 910 Telecom Internet Leasing Location in Denver, Colorado.

Ayes: Kaup, Stepp, Voorhees, Godes, Davis, Willman

Nays: Hershey

Motion passed.

18. Award of Bid BD2020-031 for Networking Equipment and Associated Accessories to One Technology Corporation

Matt Langhorst, Public Works Director, presented that this item is regarding the router that is going to be put in the Denver location.

Councilor Davis, seconded by Councilor Willman, moved to approve the Award of Bid BD2020-031 for Networking Equipment and Associated Accessories to One Technology Corporation.

Ayes: Kaup, Stepp, Voorhees, Godes, Davis, Willman

Nays: Hershey

Motion passed.

19. CONTINUED FROM SEPTEMBER 17, 2020 MEETING Appointments to Boards and Commissions
-Historical Preservation Commission

Councilor Hershey, seconded by Councilor Willman, moved to table Appointments to Boards and Commissions-Historical Preservation Commission- until the next Council meeting.

Motion passed unanimously

20. Report from City Administration

- A. City Manager
- South Midland Construction Bidding Update

Terri Partch, City Engineer, reported that the South Midland construction bid went out yesterday and the City expects the bids to come back by October 30th. Also, South Bridge is on the verge of being signed by CDOT and FHWA.

- B. City Attorney

C. Correspondence Incoming/Outgoing

21. Adjournment

Meeting adjourned at 9:50 PM.



MINUTES
CITY OF GLENWOOD SPRINGS
SPECIAL CITY COUNCIL MEETING
OCTOBER 27, 2020
101 W. 8TH STREET
1:30 PM

ITEM SPECIAL CITY COUNCIL MEETING

2. Roll Call

Mayor Jonathan Godes called the meeting to order at 6:15 PM. Present at roll call: Charlie Willman, Tony Hershey, Jonathan Godes, Shelley Kaup, Paula Stepp and Steve Davis. Ingrid Wussow was sworn in after roll call and was also present at this meeting.

Also present were Debra Figueroa; City Manager, Karl Hanlon; City Attorney, Catherine Fletcher; City Clerk, Jenn Ooton; Assistant City Manager, Steve Boyd, COO; Yvette Gustad; Finance Director, Terri Partch; City Engineer, Matt Langhorst; Public Works Director, Gretchen Ricehill; Assistant Director for Economic and Community Development, and Brian Smith; Parks and Recreation Director.

3. Pledge of Allegiance

Mayor Godes led in the pledge of allegiance.

ACTIONS AND/OR PRESENTATIONS

4. Discussion and Selection of Council Member for Ward 2

Mayor Godes opened the item for public comment.

No comments were made.

Mayor Godes closed the item for public comment.

Councilor Willman, seconded by Councilor Stepp moved to nominate Ingrid Wussow to replace Councilor Voorhees.

Motion passed unanimously.

Ingrid Wussow was sworn in as a City Councilor for Ward 2.

5. Update on Winter Outdoor Dining

Matt Nuñez; Economic Development Specialist, Pat Miller; Recreation Manager, and Jenn Ooton; Assistant City Manager – Presented on this item. They discussed ongoing efforts for outdoor winter dining including funding options, propane heaters, igloos, placement, and logistics.

Councilor Willman, seconded by Mayor Pro Tem Kaup moved to authorize staff to proceed with purchase rental of the igloos, maintenance, and security; to spend up to 170,000 as outlined in the proposal for that

purpose to include heaters, outdoor seating areas, and what staff thinks is best to serve as many businesses and restaurants as possible.

Motion passed unanimously.

6. Grizzly Creek Intake Emergency Construction Project

Matt Langhorst, Public Works Director – Presented on this project. He outlined repair work and ongoing efforts. Staff is recommending approval of the Sole Source Emergency Award of Grizzly Creek and No Name Protection/Stabilization Projects to Gould Construction

Councilor Hershey, seconded by Mayor Pro Tem Kaup moved to approve a sole source contract to Gould Construction.

Ayes: Hershey, Stepp, Godes, Davis, Willman, Kaup

Nays: None

Abstained: Wussow

Motion passed.

7. Adjournment at 3:07 PM.



AGENDA
CITY OF GLENWOOD SPRINGS
SPECIAL CITY COUNCIL MEETING
NOVEMBER 10, 2020
101 W. 8TH STREET
6:00 PM

SPECIAL CITY COUNCIL MEETING

2. Roll Call

Mayor Jonathan Godes called the meeting to order at 6:00 PM. Present at roll call: Charlie Willman, Ingrid Wussow, Jonathan Godes, Shelley Kaup, Paula Stepp and Tony Hershey. Steve Davis Absent.

Also present were Debra Figueroa; City Manager, Richard J. Peterson-Cremer, Assistant City Attorney, Catherine Fletcher; City Clerk, Jenn Ooton; Assistant City Manager, Steve Boyd, COO; Yvette Gustad; Finance Director, Terri Partch; City Engineer, Matt Langhorst; Public Works Director, Gretchen Ricehill; Assistant Director for Economic and Community Development, Ryan Johnson; Assistant City Engineer.

3. Pledge of Allegiance

Mayor Godes led in the pledge of allegiance.

4. Award South Midland Construction Contract

Ryan Johnson, Assistant City Engineer - Presented on this item and discussed the grant process. He noted incentives for the contractors on completion within a specific timeline. Staff recommended awarding this project to Gould Construction.

Terri Partch, City Engineer – Gave background on this item. She discussed the Transportation Commission concerns and solutions including bike and pedestrian access. She and Ryan Johnson noted water drainage concerns within the Four Mile area, as well as the roundabout.

Mark Gould Jr, Gould Construction – Discussed the project and clarified the incentive discussed above was to not work during peak hours.

Mayor Godes, seconded by Councilor Stepp, moved to award the South Midland Construction Contract to Gould Construction not to exceed the amount of \$13,168,962.65.

Motion passed unanimously.

Absent: Councilor Davis

5. Adjournment

Mayor Pro Tem Kaup, seconded by Councilor Willman, moved to adjourn.

Motion passed unanimously.

Absent: Councilor Davis

Meeting adjourned at 6:34 PM.



MINUTES
CITY OF GLENWOOD SPRINGS
REGULAR CITY COUNCIL MEETING
NOVEMBER 19, 2020
101 W. 8TH STREET
6:15 PM
REGULAR SESSION

3. Roll Call

Mayor Jonathan Godes called the meeting to order at 6:15 PM. Present at roll call: Charlie Willman, Ingrid Wussow, Tony Hershey, Jonathan Godes, Shelley Kaup, Paula Stepp and Steve Davis.

Also present were Debra Figueroa; City Manager, Karl Hanlon; City Attorney, Catherine Fletcher; City Clerk, Jenn Ooton; Assistant City Manager, Steve Boyd, COO; Yvette Gustad; Finance Director, Terri Partch; City Engineer, Matt Langhorst; Public Works Director, and Gretchen Ricehill; Assistant Director for Economic and Community Development.

4. Pledge of Allegiance

Mayor Godes led in the pledge of allegiance.

5. Agenda Changes & Conflicts

None

6. Citizens Appearing Before Council (for items not on the Agenda-comments limited to 3 minutes)

None

7. Council Comments

Mayor Pro Tem Kaup brought up the possibility of a hybrid online/in-person meeting.

8. Consent Agenda Discussion and/or Action

All matters under consent are considered to be routine and will be enacted by one motion and vote. The titles will not be read aloud.

- A. Bid 2020-032 Award to Graybar for Fiber Optic Cable Purchase for the to City's Fiber to Home Project
- B. Senior Programs Advisory Board Staff Member Appointment for 2021
- C. Cardnell Substation Transmission to Load Interconnection, Construction and Operating Agreement and MEAN Funding Agreement
- D. Ordinance No 24, Series of 2020; An Ordinance of the City Council of the City of Glenwood Springs, Colorado Creating the Community Broadband Network Enterprise (SECOND READING)

Mayor Pro Tem Kaup, seconded by Councilor Stepp moved to approve the consent agenda.

Ayes: Kaup, Stepp, Wussow, Godes, Davis, Willman

Nays: Hershey

Motion passed.

9. CLEER Update on Garfield Clean Energy and request for 2021 Contribution

Erika Sparhawk discussed CLEER's accomplishments during 2020 and future aspirations. She also discussed electric vehicle charging stations, mapping and different government funding.

10. Red Mountain Water Treatment Plant and No Name Tunnel Design Contract for Upgrades due to Grizzly Creek Fire

Leanne Miller, Project Engineer, from *Carollo*, gave a presentation updating the Council on the state of the Red Mountain Water Treatment Plant. She asked Council for funding approval by January, 2021 in order to start a new phase of construction. She said the life span for a water treatment plant is 20-30 years.

Matthew Langhorst explained the need for outside funding to supplement the city cash payment for this project. He went further to say that the city will continue to use No Name and Grizzly Creek as the sole water source with a higher capacity and a "only if necessary" pump in the Roaring Fork.

Mayor Godes opened the item for public comment.

None were made

Mayor Godes closed the item for public comment.

Councilor Willman, seconded by Mayor Pro Tem Kaup moved to approve the approval of the Carollo design proposal for the Red Mountain Water Treatment Plant and No Name Tunnel design upgrade due to the Grizzly Creek Fire and future treatment plant planning.

Motion passed unanimously.

11. Ordinance No. 25, Series of 2020; An Ordinance of the City Council of the City of Glenwood Springs, Colorado, Fixing and Certifying the Mill Levy on the 2020 Assessment for Collection in Fiscal Year 2021 and Providing for a Temporary Tax Credit. (FIRST READING)

Yvette Gustad; Finance Director presented.

Mayor Godes opened the item for public comment.

None were made.

Mayor Godes closed the item for public comment.

Mayor Pro Tem Kaup, seconded by Councilor Stepp moved to pass Ordinance No. 25, Series of 2020; An Ordinance of the City Council of the City of Glenwood Springs, Colorado, Fixing and Certifying the Mill Levy on the 2020 Assessment for Collection in Fiscal Year 2021 and Providing for a Temporary Tax Credit. (First Reading)

Motion passed unanimously.

12. Ordinance No. 26, Series of 2020; An Ordinance of the City Council of the City of Glenwood Springs, Colorado, Fixing and Certifying the Mill Levy on the 2020 Assessment for Collection in Fiscal Year 2021 for the Glenwood Springs General Improvement District No. 1980 and Providing for a Temporary Tax Credit. (FIRST READING)

Yvette Gustad; Finance Director presented.

Mayor Godes opened the item for public comment.

None were made.

Mayor Godes closed the item for public comment.

Councilor Stepp, seconded by Councilor Hershey moved to pass Ordinance No. 26, Series of 2020; An Ordinance of the City Council of the City of Glenwood Springs, Colorado, Fixing and Certifying the Mill Levy on the 2020 Assessment for Collection in Fiscal Year 2021 for the Glenwood Springs General Improvement District No. 1980 and Providing for a Temporary Tax Credit. (First Reading)

Motion passed unanimously.

13. Ordinance No. 27, Series of 2020; An Ordinance of the City Council of the City of Glenwood Springs, Colorado, Amending Sections of Titles 050 and 070 of the Glenwood Springs Municipal Code Related to Regulation of Marijuana Businesses Within the City of Glenwood Springs, Colorado. (FIRST READING)

Trent Hyatt, Community Development, presented on this ordinance. He discussed the requested criteria to the marijuana code. He explained that current applicants for marijuana licenses would be processed under the current code. He explained that commercial cultivation would be subject to these new requirements.

Mayor Godes opened the item for public comment.

Daniel Sullivan expressed that there are a reasonable amount of stores already in the City.

Renee Grossman, owner of HighQ, wants to know the difference between the state and city licenses.

Mayor Godes closed the item for public comment

Councilor Willman, seconded by Councilor Davis moved to pass Ordinance No. 27, Series of 2020; An Ordinance of the City Council of the City of Glenwood Springs, Colorado, Amending Sections of Titles 050 and 070 of the Glenwood Springs Municipal Code Related to Regulation of Marijuana Businesses Within the City of Glenwood Springs, Colorado (FIRST READING) with the density requirements being removed for second reading.

Ayes: Willman, Davis, Hershey, Wussow, Stepp, Kaup

Nays: Godes

Motion passed.

14. Report from City Administration

A. City Manager

Debra Figueroa presented options for dining structures on 6th street.

Steve Boyd gave an update on the municipal airport.

B. City Attorney

C. Correspondence Incoming/Outgoing

15. Adjournment

Meeting adjourned at 9:01 PM.



AGENDA
CITY OF GLENWOOD SPRINGS
REGULAR CITY COUNCIL MEETING
DECEMBER 3, 2020
101 W. 8TH STREET
6:15 PM

REGULAR SESSION

5. Roll Call

Mayor Jonathan Godes called the meeting to order at 6:15 PM. Present at roll call: Charlie Willman, Ingrid Wussow, Tony Hershey, Jonathan Godes, Shelley Kaup, Paula Stepp and Steve Davis.

Also present were Debra Figueroa; City Manager, Karl Hanlon; City Attorney, Catherine Fletcher; City Clerk, Jenn Ooton; Assistant City Manager, Steve Boyd, COO; Yvette Gustad; Finance Director, and Gretchen Ricehill; Assistant Director for Economic and Community Development.

6. Pledge of Allegiance

Mayor Godes led in the pledge of allegiance.

7. Agenda Changes & Conflicts

Councilor Willman asked to move Item 10E from the consent agenda and put it as the first item to be discussed and voted on.

8. Citizens Appearing Before Council (for items not on the Agenda-comments limited to 3 minutes)

None

9. Council Comments

Councilor Wussow commented that service organizations are aging out and she is requesting that the community volunteers with these organizations.

Councilor Stepp brought up the importance of working with the school district to help kids obtain internet access.

Councilor Willman and Mayor Pro Tem Kaup requested that the Transportation Committee actions should be brought to council.

Mayor Godes wanted it to be known that the council appreciates the City's' Boards and Commissions and encourages the community, especially diverse members of the community, to join.

10. Consent Agenda

All matters under consent are considered to be routine and will be enacted by one motion and vote. The titles will not be read aloud.

- A. Resolution 2020-39; A Resolution of the City Council of the City of Glenwood Springs, Colorado, Adopting the Colorado Municipal Election Code of 1965 and Delegating the Authority and Responsibility of Appointing Election Judges for the City of Glenwood Springs Regular Municipal Election on April 6, 2021
- B. Valley View and City of Glenwood Springs Agreement Renewal
- C. Ordinance No. 25, Series of 2020; An Ordinance of the City Council of the City of Glenwood Springs, Colorado, Fixing and Certifying the Mill Levy on the 2020 Assessment for Collection in Fiscal Year 2021 and Providing for a

Temporary Tax Credit (SECOND READING)

- D. Ordinance No. 26, Series of 2020; An Ordinance of the City Council of the City of Glenwood Springs, Colorado, Fixing and Certifying the Mill Levy on the 2020 Assessment for Collection in Fiscal Year 2021 for the Glenwood Springs General Improvement District No. 1980 and Providing for a Temporary Tax Credit (SECOND READING)
- E. Ordinance No. 27, Series of 2020; An Ordinance of the City Council of the City of Glenwood Springs, Colorado, Amending Sections of Titles 050 and 070 of the Glenwood Springs Municipal Code Related to Regulation of Marijuana Businesses Within the City of Glenwood Springs, Colorado (SECOND READING)
Moved out of consent agenda
- F. Receipt of August 20, 2020 Minutes

Councilor Willman, seconded by Councilor Hershey moved to approve the consent agenda with the exception of item E.

Motion passed unanimously.

- 10 (E) Ordinance No. 27, Series of 2020; An Ordinance of the City Council of the City of Glenwood Springs, Colorado, Amending Sections of Titles 050 and 070 of the Glenwood Springs Municipal Code Related to Regulation of Marijuana Businesses Within the City of Glenwood Springs, Colorado (SECOND READING).

Mayor Pro Tem Kaup, Seconded by Councilor Hershey moved to approve Ordinance No. 27, Series of 2020; An Ordinance of the City Council of the City of Glenwood Springs, Colorado, Amending Sections of Titles 050 and 070 of the Glenwood Springs Municipal Code Related to Regulation of Marijuana Businesses Within the City of Glenwood Springs, Colorado (SECOND READING)

Ayes: Davis, Stepp, Hershey, Kaup

Nays: Wussow, Willman, Godes

Motion passed.

11. Mind Springs School Programming Update

Hans Lutgring, Program Director, Erin Quinn, and Gabrielle Touchette presented on how they have used the marijuana tax to work on the mental health and substance abuse in local schools.

12. 51-20 Consideration of a Special Use Permit for a retail marijuana establishment in the M2-Mixed Use Central Core zoning district in Glenwood Meadows, pursuant to Municipal Code section 070.030.030(e)(11).

Trent Hyatt, Community Development, presented. Trent stated that the retail facility has complied and plans to comply with all regulation of the Municipal Code. The Planning and Zoning Commission recommend approving as do Community Development. He stated that this facility will be subject to the 1.5% product public improvement fee charge.

Chris Hawkins, applicant, presented. Chris said they plan to create a significant landscape development including a six-foot-high landscape buffer between themselves and the Community Garden. He presented that they have

adequate parking. He said there will be packing on site, but the air quality control is quite extensive as they are providing two times as much odor prevention as required. He finished by presenting that they also meet the requirements of the development code.

Mayor Godes opened the item for public comment.

Robert Macgregor stated that Glenwood Meadows is responsible for a quarter of Glenwood Springs sales tax and that this part of the community's needs is not being met. He urged the Council to approve.

Mayor Godes closed the item for public comment.

Councilor Hershey, seconded by Councilor Stepp moved to continue the item until December 17th, 2020.

Motion passed unanimously.

13. Planning File 27-20 Consideration of a Major Architectural Plan Review for the Expansion of the Iron Mountain Hot Springs including a new Entry Building, Mineral Pools, and an Enclosed Pool. The Application Consideration of an Alternative Equivalence Compliance for an Architectural Design that Meets the intent of 070.040.090-Non-residential Design Standards.

Gretchen Ricehill presented. This consideration is an amendment to an existing development. This plan complied with all aspects with the code except an enclosed pool. The proposed alternative is an earthen roof which meets the code criteria for an alternative. Ms. Ricehill also said their plan to restore the natural shoreline is very substantial. This current proposal will not have an impact on traffic. Iron Mountain Hot Springs is contributing \$300,000 toward improvements for pedestrian traffic.

Doug Pratte, Mike Foster, and Steve Beckley presented. They stated that the new building would use the same material and be identical to the original building. They stated they could have complied with the language of the code, but they chose to do something more unique to go beyond the code which is why they chose the earthen roof. The general public is not going to be allowed on the roof of the earthen roof. They are also adding additional landscaping along the riverbank. Furthermore, they are adding draining to catch mineral water before it reaches the river to control water quality. They stated they are beginning construction to the lift station in the next 2 or 3 months.

Mayor Godes opened the item for public comment.

Mayor Godes closed the item for public comment.

Councilor Hershey, seconded by Mayor Pro Tem Kaup moved to continue the item until December 17th, 2020.

Motion passed unanimously.

14. Ordinance No 28, Series of 2020; An Ordinance of the City Council of the City of Glenwood Springs, Colorado, Appropriating Funds for Fiscal Year 2021 (ONE READING)

Debra Figueroa, City Manager, presented.

Mayor Godes opened the item for public comment.

Mayor Godes closed the item for public comment.

Councilor Willman, seconded by Mayor Pro Tem Kaup moved to approve Ordinance No 28, Series of 2020; An Ordinance of the City Council of the City of Glenwood Springs, Colorado, Appropriating Funds for Fiscal

Year 2021.

Motion passed unanimously

15. COVID 19 Update
Information Campaign
Current State Regulations regarding Garfield County

Debra Figueroa, City Manager, presented that the goal of the COVID 19 Information Campaign is to have residents communicate with each other. The campaign is in coordination with multiple chambers and agencies and is by video, newspaper, and radio. The campaign is centered around the notion that to stop the spread of the virus is to stop economic disruption.

Karl Hanlon, Attorney for the City of Glenwood, relayed concerns about misinformation from different government agencies. He also said he has received multiple calls about non COVID 19 business compliance. He believes that we now have clarity on COVID 19 rules from the state that the business community needs to be aware of. A big way to help local businesses through this time economically is to utilize the 5 star program. The first step we can do to help businesses in the possibility that we have a 5 star program is to educate them. Mesa County's 5 star program is a pilot program that promote and reward businesses that are being COVID 19 responsible at a high accountability. In order to be a part of the 5 star program, a government needs a public health department and Glenwood does not have one. Garfield County showed no interest. Ms. Figueroa has reached out to the Governor and Eagle County to see about the possibility of using their public health department and public nurse. Mr. Hanlon wanted to reiterate that the State is the one to make the COVID 19 regulations, the City follows them.

Mayor Godes opened the item for public comment.

Brittaney Rippey wanted to know why the large businesses don't have to follow the same rules as the small ones.

Sharon Wright, owner of a hair salon, wanted clarity on the 25% capacity and what happens to businesses if they go to red. She asked that Council not let them shut her down.

Christian Henny wants to show his support for the 5 star program.

Ricky Rodriguez says he hasn't received any help other than a PPP loan and going to a 25% capacity is a shutdown to him. He would like to know if the city would consider not taking sales tax.

Mayor Godes closed the item for public comment.

16. Report from City Administration

- A. City Manager
South Canyon RFP

Debra Figueroa felt like there was not enough direction for a Request for Proposal. Council directs Ms. Figueroa to compile something similar to a master plan and come back with an RFP that is similar to the original proposal for South Canyon.

- B. City Attorney

C. Correspondence Incoming/Outgoing

-Metro Mayor's Caucus Letter

Councilor Willman and Wussow felt this was better suited for metropolitan municipalities and we should not sign.

-City of Glenwood Springs Acceptance of Oath and Bond Notice

City Attorney Karl Hanlon relays to Council that Council is under no obligation to respond.

17. Adjournment

Meeting adjourned at 9:01 PM.



City Council
STAFF REPORT
City of Glenwood Springs
December 17, 2020

Agenda Item: Glenwood Springs Rural Fire Protection District IGA

Action Requested: Approve IGA with Rural Fire Protection District

Department: Fire Department

Presented By: Gary Tillotson, Fire Chief

Background Info: On December 8th the Rural Fire Protection District voted unanimously to approve the operating agreement that outlines the partnership between the Rural District and the Glenwood Springs Fire Department.

The only substantive change was to reduce the allocation that the City and Rural District each make to the Fire Equipment Replacement Fund from 3.5 mills to 2.5 mills. This modification was made at the request of City staff to better allocate funds where they are needed.

Issues: None.

Staff Recommendation: Staff recommends approval.

**AMENDED AND RESTATED INTERGOVERNMENTAL AGREEMENT FOR FIRE
PROTECTION AND AMBULANCE SERVICES**

THIS AMENDED INTERGOVERNMENTAL AGREEMENT is made and entered into between the City of Glenwood Springs, Colorado (“City”) and the Glenwood Springs Rural Fire Protection District (“District”), to be effective as set forth in paragraph 1 hereof.

RECITALS;

(a) The City is a home rule municipality organized pursuant to Article XX of the Colorado Constitution.

(b) The City provides fire protection and ambulance services pursuant to its municipal authority.

(c) The District is a quasi-municipal corporation organized pursuant to Title 32, Article 1 of the Colorado Revised Statutes.

(d) According to its petition for organization and service plan as filed in Civil Action No. 6146 of the District Court in and for Garfield County, the District exists for the purpose of affording fire protection services to those areas of Garfield County which are situated in the general service area of the City of Glenwood Springs.

(e) The District is authorized by C.R.S. §32-1-1002(c) to furnish ambulance and emergency medical services in conjunction with its fire protection services.

(f) The parties are authorized by Article XIV, Section 18 of the Colorado Constitution and C.R.S. §29-1-201, et seq., to enter into intergovernmental agreements.

(g) The parties have heretofore entered into an intergovernmental agreement for the provision of fire protection services, dated January 1, 1991, as amended.

(h) On September 6, 2018, the parties entered into a new agreement to replace and supersede all prior agreements and to provide for the delivery of fire and ambulance services by the City to the District.

(i) In 2019 the parties amended Section 3A and Exhibit A of the 2018 agreement.

(j) The parties now desire to amend Exhibit A of the 2019 Agreement.

NOW, THEREFORE, in consideration of the mutual covenants and conditions contained herein, the City and the District agree as follows:

1. Effective Date and Term. The initial term of this Agreement is January 1, 2018 to December 31, 2018 and shall be automatically renewed thereafter on a year to year basis until January 1, 2029, unless earlier terminated pursuant to paragraph 7 of this Agreement.

2. Obligations of the City.

A. The City shall provide fire protection and ambulance services to the District.

B. In order to ensure equal or superior levels of service during the term of this Agreement, the City shall maintain, at a minimum, the levels of facilities, equipment, response time and staff currently maintained. Furthermore, the City shall replace obsolete facilities and equipment as necessary, shall expand resources as necessary to address changed circumstances in the City and the District, and shall otherwise comply with the 5-year plan as set forth in this Agreement in order to ensure no deterioration of services.

C. The City shall endeavor to keep and recruit fire and ambulance employees in sufficient numbers to maintain response times within national standards.

D. The City shall assume all costs incidental to fire protection and ambulance services, exclusive of any debt service for bonded indebtedness, and subject to the District's share of fire and ambulance costs as set forth in Exhibit A attached hereto and incorporated herein. By way of example, the City shall assume all costs associated with personnel, upkeep and maintenance of facilities and equipment, capital replacement and expansion, overhead and administration, and insurance, whether such costs are associated with assets heretofore owned by the City or assets retained in title by the District and utilized by the City in accordance with this Agreement.

E. In assuming full responsibility for fire protection and ambulance services to the District, the City, to the extent permitted by law, hereby agrees to indemnify and hold harmless the District and its officers from and against all liability, claims, and demands on account of injury, loss or damage of any kind whatsoever which arise out of or are in any manner connected with this Agreement, unless such injury, loss or damage is or is claimed to be caused in whole or in part by the act, omission, or fault of the District or its officers. The City agrees to investigate, handle, respond to, and to provide defense for any such liability, claims or demands at the sole expense of the City, and agrees to bear all other costs and expenses related thereto, including court costs and attorneys' fees, whether or not such liability, claims or demands alleged are groundless, false or fraudulent.

F. The City agrees to procure and maintain a policy or policies of insurance sufficient to insure against all obligations assumed by the City pursuant to this Agreement. Said policies shall be endorsed to include the District and its officers as additional insured and certificates of insurance shall be supplied to the District upon request.

G. The City shall operate its fire and ambulance departments under one Fire Department which shall be directly accountable to the City Manager.

H. The City has created an equipment replacement fund with contributions from the City and the District in proportion to their assessed valuations, the purpose of which is to amass monies for the replacement of fire and ambulance facilities and equipment in order to ensure that the quality of services provided by these departments and as guaranteed in this Agreement do not deteriorate.

I. The City shall collect and account for the revenues and expenditures of the City and the District associated with the provision of fire protection and ambulance services within separate funds.

3. Obligations of the District.

A. The District has delegated to the City the complete and exclusive authority for the provision of fire protection and ambulance services in the District through the City's Fire Department. Included with this delegation of authority is the authority for the City to perform fire inspections for the District in accordance with any codes duly adopted by the District, enforce any such adopted codes, and perform any other duties or services which the District may be authorized to perform by law. During the term of this Agreement, the District shall not separately acquire additional assets, incur additional liabilities or hire personnel for purposes of fire protection and ambulance services, but shall rely upon the City for these services in accordance with this Agreement.

B. The District shall certify a mill levy and remit tax revenues, less expenses, to the City to pay their share of fire and ambulance costs as more fully set forth in Exhibit A.

C. The District shall remain intact as it is presently constituted for purposes of retiring the District's existing bonded indebtedness (Glenwood Springs Rural Fire Protection District General Obligation Refunding Bonds, Series 2001), shall continue to certify an appropriate mill levy therefor, and shall otherwise fully comply with its obligations under said bonds. The District shall not refinance, refund, extend or otherwise alter the terms and conditions of said bond without the consent of the City.

D. The District shall pay costs attributable to the administration of the District such as District audits, legal fees, and directors' bonds.

E. Upon any annexation by the City of that property commonly known as the Four Mile Fire Station, the District shall maintain ownership of the Four Mile Fire Station, separate from the City.

F. The District shall not expand its jurisdiction through the inclusion of additional territory without the consent of the City.

4. Consultation Requirements.

A. On or before August 1 of each year this Agreement is in effect, the City shall prepare and submit to the District an annual report which shall consist of:

(i) A detailed report of the City's fire protection and ambulance services to the District for the preceding year.

(ii) A proposed budget for the City's Fire Department for the ensuing years, including an estimate of costs to be ascribed to the District, subject to the District's share of fire and ambulance costs according to the formula set forth in Exhibit A. The District

will have an opportunity to review and provide input and recommendations for the Fire Department's operations budget.

- (iii) An update of the 5-year plan for the Fire Department.

The report shall be formally presented by the City's Fire Chief to the District's board. On or before October 1, the District shall submit to the City in writing any recommendations the District may have regarding the budget and plan as necessary to ensure compliance with the performance standards of this Agreement.

The City shall then adopt the budget in the course of its regular budgetary procedures and notify the District in writing of the costs to be charged to the District for the ensuing year as set forth in Exhibit A.

In the event the adopted budget reflects the potential for significant negative consequences to the levels of service provided by the City as set forth in paragraph 2B of this Agreement, the parties will meet within thirty (30) days after the budget is adopted to discuss potential ways to avoid a decrease in service levels. At the request of either party, the parties will retain a mutually acceptable facilitator and/or mediator to assist in this or subsequent discussions regarding this issue. If the parties fail to reach a mutually acceptable resolution regarding service levels provided by the City, the District may proceed with Termination for Failure to Perform pursuant to Paragraph 7.A.

B. In addition to the foregoing, the City's Fire Chief or a representative shall attend regular meetings of the District's Board of Directors and shall supply a monthly report of calls in the District. The Fire Chief's obligation to attend such meetings shall not exceed once per month; however, the board reserves the right to meet as frequently as it deems necessary. The Fire Chief shall remain accessible at all times to the District's Board and its constituents to address inquiries and complaints regarding fire protection and ambulance services in the District.

C. If at any time during the term of this Agreement an ad valorem tax does not pass, the City and the District will determine if an amendment to the operational budget is required.

5. Five-Year Plan. The City has adopted a five-year plan addressing the projected acquisition and replacement of facilities and equipment utilized by the City's Fire Department. The object of the plan is to project and anticipate capital needs to maintain the quality of service standards set forth in this Agreement. The plan shall be updated annually during the City's budgetary process. In accordance with City Charter Section 9.3(e), the City shall append the five-year plan to its annual budget.

6. Exclusion of Territory. During the term of this Agreement or any renewals, the parties stipulate and agree to the exclusion from the District of territory which has been or will be annexed to the City. The District agrees that it will not oppose such exclusions as long as the following terms and conditions are met:

- A. The City shall petition for such exclusions at the City's sole expense.

B. The petition for exclusion shall reference this Agreement as the “plan for the disposition of assets and continuation of services” as required by C.R.S. §32-1-505(2)(c).

C. The District’s current ad valorem tax base shall remain intact for purposes of retiring the District’s existing bonded indebtedness.

D. Any division of assets is expressly deferred unless and until this Agreement is terminated and a property settlement occurs in accordance with this Agreement.

E. The City fully complies with all other requirements of C.R.S. §32-1-501, et seq.

7. Termination.

A. Termination for Failure to Perform. Either party may terminate this Agreement due to the other party’s failure to perform its obligations under the Agreement upon providing six months’ written notice to the nonperforming party and an opportunity to cure the nonperformance to the satisfaction of the other party within 6 months.

B. Termination for Convenience. Either party may terminate this Agreement for no reason upon providing 24 months’ advance written notice to the other party.

C. Apportionment of Assets. Upon termination of this Agreement the parties shall cooperate in the equitable apportionment of assets based on contributions made both directly and via bonded indebtedness. At the request of either party, the parties will retain a mutually acceptable mediator to assist in this process.

8. Non-appropriation. Nothing contained herein shall be deemed to be a call or a claim upon any future budget or appropriation of the respective parties. Performance of the obligations set forth herein is and shall continue to be subject to the regular budgeting and appropriation processes of the respective parties on a year-to-year basis.

9. Notice. Any notices or other communications required to be given pursuant to this Agreement shall be considered delivered when mailed to the following addresses, unless the parties submit a written notice of change of address:

TO THE DISTRICT: President of the Board of Directors
 Glenwood Springs Rural Fire Protection District
 c/o Glenwood Springs Fire Chief
 806 Cooper Avenue
 Glenwood Springs, CO 81601

TO THE CITY: City Manager
 City of Glenwood Springs
 101 W. 8th Street
 Glenwood Springs, CO 81601



City Council
STAFF REPORT
City of Glenwood Springs
December 17, 2020

Agenda Item: COVID-19 Update
-Presentation from CDPHE
- COVID -19 Grants

Action Requested:

Department: City Administration

Presented By:

Background Info:

Issues:

Staff Recommendation:



City Council
STAFF REPORT
City of Glenwood Springs
December 17, 2020

Agenda Item: South Midland Update

Action Requested: NA

Department: Engineering

Presented By: Terri Partch, City Engineer

Background Info: City Staff and or PR Studios will present the latest information on the South Midland Reconstruction project each month to City Council and the public. Presentations will not be included in the packet so the latest information can be discussed.

Issues: NA

Staff Recommendation: NA



City Council
STAFF REPORT
City of Glenwood Springs
December 17, 2020

Agenda Item: CONTINUED FROM DECEMBER 3, 2020 MEETING, 51-20 Consideration of a Special Use Permit for a retail marijuana establishment in the M2-Mixed Use Central Core zoning district in Glenwood Meadows, pursuant to Municipal Code section 070.030.030(e)(11).

Action Requested: **Action Item 1 - Special Use Permit** - for a retail marijuana establishment in the Mixed-Use Core (M2) District.

Department: Economic and Community Development

Presented By: Trent Hyatt, Senior Planner

Background Info: The Planning and Zoning Commission (Commission) is the recommending body to City Council special use review related to marijuana uses. For a complete summary and analysis of the proposal, please refer to the attached Commission staff report dated October 27, draft minutes from the October 27, 2020 Commission meeting, draft minutes from the November 9, 2020 Commission meeting, and other attached materials.

Issues: **Planning and Zoning Commission Discussion**
Staff provided background on the proposal to the Commission at their their October 27, 2020 and November 9 meetings where public comment was also taken. The Commission discussed various issues related such the separate retail space included in the proposal, adjacent uses, site layout and building design, and site screening/fencing.

Planning and Zoning Commission Recommendation
The Commission voted unanimously 5-0 to recommend approval of the Special Use Permit to City Council.

Staff Recommendation: **Action Alternatives**
Section 070.060.050(e)(1)e.1 of the Code explains, "The Planning Commission shall review and approve, approve with conditions, or deny the special use permit application in accordance with 070.060.030(g) and the approval criteria in paragraph 2 below . The Planning Commission may also remand the application back to the Director for further consideration." Section 070.060.030(g)(1)d also states, "The body may also continue the hearing or refer the application to another authority as provided in 070.060.050(a)(2)c, Referral and Call-Up Procedures. In the instance of marijuana related business, Section 070.060.020(d)/ Table 060.1 Summary of Development Review Procedures outlines the Commission is the review and recommending authority to City Council.

Action Item 1 - Special Use Permit - for a retail marijuana establishment in the Mixed-Use Core (M2) District.

Staff Recommendation
Staff recommends approval with conditions of the Special Use Permit with the findings and conditions outlined below.

Recommended Findings:

1. The use is compatible with the surrounding area;
2. The impacts of the use on surrounding areas have been adequately minimized;

3. The use is consistent with the general purpose and intent of this Code;
4. The use complies with all applicable standards of this Code;
5. The use is in conformance with the Comprehensive Plan and other City plans and policies; and
6. The use minimizes adverse impacts to the health, safety, and welfare of the inhabitants of the surrounding areas and the city.

Recommended Conditions:

1. The applicant shall provide evidence of approval of licenses from the State of Colorado and the City of Glenwood Springs for a retail marijuana establishment prior to operating the Special Use.
2. Any future physical changes or improvements to the property or buildings on the parcel are subject to the review and approval of the Community Development Director for compliance with applicable requirements of the Glenwood Springs Municipal Code and the Glenwood Meadows Zoning and Development Plan.
3. The proposed retail marijuana establishment shall comply with all verbal representations made by the applicant during the public hearings and plans/application materials submitted by the applicant or revised per conditions of the Special Use Permit and approved by the Community Development Director prior to issuance of a Special Use Permit.
4. Any changes to signage on the site shall require a sign permit and demonstrated compliance with applicable requirements of the of the Glenwood Springs Municipal Code.
5. The use shall comply with the standards and special review criteria for marijuana uses specified in the Glenwood Springs Municipal Code at all times. Failure to comply with the applicable standards may result in an enforcement action or the incorporation of additional mitigation methods for Code compliance.
6. If complaints are received from adjacent property owners regarding any odors emitting from the site or any other matter regulated by the Code, City Council shall have the ability to re-evaluate or revoke the special use permit. The special use permit shall be subject to reconsideration and revocation by City Council within sixty (60) days of notification of the violation if the business owners are convicted by the City's Municipal Court of two Glenwood Springs Municipal Code nuisance violations pertaining to odors, etc. emitting from the site within a six (6) month period.
7. The applicant shall submit a building permit application as required. All contractors must receive a license to work in the City of Glenwood Springs.
8. The applicant shall address and comply with all comments received from referral agencies and as otherwise required by the Glenwood Springs Municipal Code.
9. Prior to submitting a building or grading permit application, the applicant shall:
 - a. Submit a Construction Plans application in accordance with Municipal Code section 070.060.050(c);
 - b. Enter into a development agreement with the City which shall be recorded with the Garfield County Clerk and Recorder;
 - c. Submit an engineer's estimate of all public improvement and submit a financial security for any required improvement not yet completed;
 - d. Schedule a pre-construction meeting with applicable City departments;
 - e. The applicant shall obtain a grading permit from Engineering Department.



Planning and Zoning Commission Report

Date: October 27, 2020
To: Planning and Zoning Commission
From: Trent L. Hyatt, Senior Planner
Subject: #51-20 - Special Use Review for a Retail Marijuana Establishment, Kind Castle

REQUEST	Consideration of a request for a special use permit for a retail marijuana establishment
APPLICANT	Chris Hawkins/Alpine Planning, LLC
OWNER	Glenwood Meadows, LLC
LOCATION	150 Wulfsohn Road, Lot 11B Glenwood Meadows No. 5, A Minor Subdivision of Glenwood Meadows No. 4 Lot Line Adjustment (PIN: 2185-081-41-004)
ZONE	Mixed-Use Core (M2) District
SURROUNDING LAND USES	North: Hotel lodging South: Multi-family residential East: Civic West: Multi-family residential
LOT SIZE	Approximately 0.40 acres/17,816 square feet

ACTION ITEM:

The Planning and Zoning Commission (Commission) is the recommending body to City Council on marijuana related uses requiring a special use permit.

Action 1 - Special Use Permit - for a retail marijuana establishment in the Mixed-Use Core (M2) District.

Staff recommendation: *Staff recommends **approval (with conditions)** of the Special Use Permit with the findings and conditions on page 8.*

BACKGROUND/ANALYSIS

Proposal

The applicant, Chris Hawkins of Alpine Planning, LLC on behalf of Kind Castle, proposes the construction a new approximately 4,504 square foot, two unit retail building at 150 Wulfsohn Road to accommodate the retail sale of cannabis and related products as well as another retail use to be determined at a later date. The retail marijuana establishment will occupy 3,720 square feet of the proposed building, whereas, the future retail use will occupy 784 square feet.

The proposed use falls under the definition of a *retail marijuana establishment* as defined by Section 070.070.020(c)(7)b of the *Glenwood Springs Municipal Code* (Code) outlined in *italics* below. This use requires additional licensing through the State of Colorado and City of Glenwood Springs.

Retail marijuana establishment means the retail sale, cultivation, storage, product manufacturing or testing of marijuana to the extent permitted by Article XVIII, Section 16 of the Colorado Constitution and in various provisions of the Colorado Retail Marijuana Code, C.R.S. Article 43.4 of Title 12, and any other applicable state or city law or regulation.

Special Review Criteria

There are two sets of criteria in the Municipal Code to consider in the analysis of marijuana related businesses. Section 070.030.030(e)(11) of the Code are use specific standards which apply to retail marijuana businesses. Section 070.060.050(e)(3)e.2 applies generally to special review uses. Staff lists each of the criteria in **bold** below along with comments.



Section 070.030.030(e)(11) – Retail Marijuana Establishment

b. License Required

Retail marijuana establishments shall comply with City Code Article 050.090.

The applicant shall apply for a City business license for the proposed use prior to future operation.

c. Location of Licensed Establishment Retail marijuana establishments shall be located only in areas of the city as allowed in the City Code. No retail marijuana establishment shall be located:

- 1. Within 500 feet of any existing public or private school facility where classes are held for children aged kindergarten through the 12th grade. The distance shall be property computed by a straight line measurement from the nearest property line of the school to the nearest property line of the site housing the retail marijuana establishment;**

The retail marijuana establishment is located over 1,700 feet from Yampah Mountain High School to the southeast, the closest in proximity.

- 2. Within 900 feet of another retail marijuana establishment or a medical marijuana business. A retail marijuana establishment may locate on the same licensed premises as a medical marijuana business of the same class and same ownership, only if the licensed premises is located to meet the distance requirements from other retail marijuana establishments and medical marijuana businesses. This distance shall be computed by a straight line measurement between property lines of the sites housing the two facilities; and**

The proposed retail establishment is located over 1,800 from The Green Dragon along Devereux Road to the northwest.

- 3. In any zoning district not specifically permitted by the City Code.**

The use is proposed in a zone district, M2, which allows retail marijuana establishments. Additionally, the Commission determined the use is permitted in the Glenwood Meadows development at a special meeting on August 5, 2020.

d. Requirements Related to Operation of a Retail Marijuana Establishment

- 1. Retail marijuana establishments shall meet all operational criteria for the procurement, display, dispensing, labeling, sanitation, security, and any other criteria as required by the state pursuant to the CRMC and the City Code Article 050.090.**

The operation shall apply for and receive all applicable permits from the state and City and maintain compliance therewith.

- 2. In addition, all retail marijuana establishments shall comply with the following local restrictions:**
 - i. Hours of operation shall be limited to between 8:00 a.m. and 7:00 p.m. Monday through Sunday; and**

The business shall comply with the restricted hours of operation.

- ii. A sign permit shall be obtained through the Community Development Department. All exterior signage associated with a retail marijuana establishment will meet the standards established in the CRMC and in the City Code.**


The applicant shall apply for and receive a sign permit prior erecting any signage at the site.

- iii. Storage of retail marijuana shall be considered an accessory use. Not more than 25 percent of the licensed premises of a retail marijuana business shall be used for such purposes.**

All cannabis product stored onsite shall be for retail sale. Significantly less than 25 percent of the floor plan is proposed for storage at approximately 289 square feet, or nine percent.

iv. No discernible odor shall be projected beyond the exterior walls of the licensed premises.

Odor is a concern with any marijuana related business and is an expected nuisance. However, the issue is more closely related to grow facilities as the City has generally not received complaints for sales only businesses. That being said, the applicant proposes a negative air heating and air conditioning system having an activated carbon filter exhaust system. Additionally, four independent activated carbon filtration units will operate inside the retail establishment to combat any potential odors at the site. In addition, the applicant proposes off site prepackaging of flower products. As is the norm with all applications associated with marijuana businesses, staff is recommending a condition of the special use permit that requires compliance with the above criteria at all times. In the event that documented inspections of the premises by City staff, preceded by complaints, indicate that odor is an issue, the applicant will need to employ alternative methods to mitigate odors or be at risk of losing their City license.

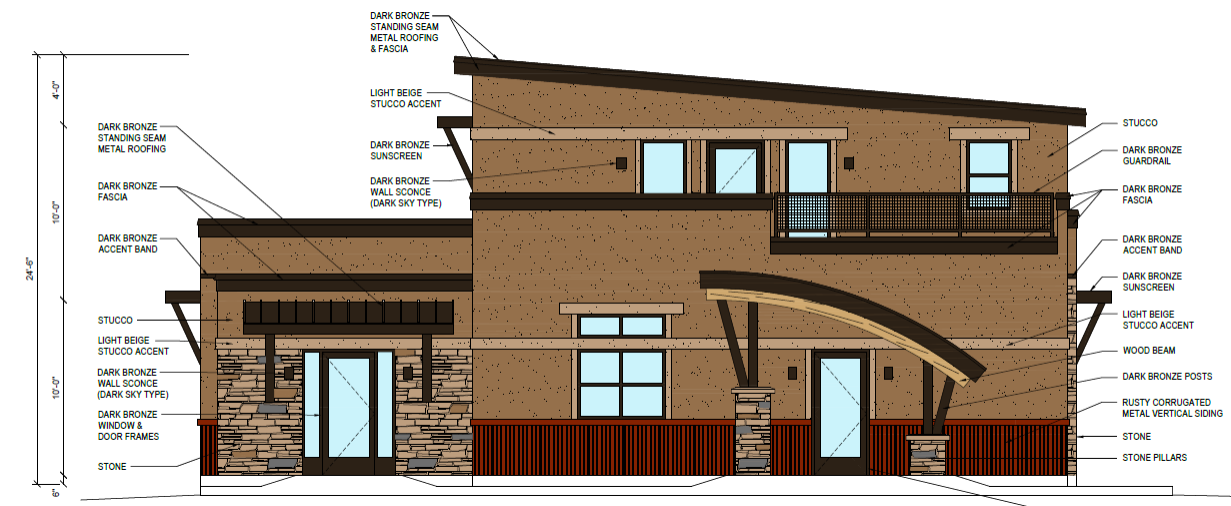

Section 070.060.050(e)(3)e.2 – All Land Uses

i. The use will be compatible with the surrounding area;

Similar retail uses, are currently operating in the vicinity of the site in the Glenwood Meadows development. A mix of uses are located in close proximity including lodging, multi-family residential, veterinary services, and banking/office. It appears the use is compatible with the surrounding area.

ii. The impacts of the use on surrounding areas have been adequately minimized;

The Engineering Department has requested additional information related to traffic impacts for the use/site. Various mitigation techniques, such as a right in-right out access or a four way stop at the adjacent intersection, has been discussed to mitigate the issue.

the proposed use is not expected to create any additional impacts than currently exist at the site.

iii. The use will be consistent with the general purpose and intent of this Code;


The use/proposal appears to be consistent with the general purpose and intent of the Code.

iv. The use will comply with all applicable standards of this Code;

The use is in compliance with the Code or will be following amendments by the applicant related to staff comments.

v. The use is in conformance with the Comprehensive Plan and other City plans and policies; and

As shown below, Map 2.1 Future Land Use – North Portion of the City of the Glenwood Springs of the Comprehensive Plan (Comp Plan) identifies the property as being split between the “Mixed-use” (in fuschia) and “Parks Open Space” (green) classifications. The parcel was rezoned M2 by City Council in June 2020 so the Mixed-use classsication was intended and is appropriate. According to the Comp Plan, the “Mixed-use” designation *“...allows for a variety of uses including commercial, retail, office,restaurant, entertainment and multi-family housing co-existing through design either in a horizontal or vertical fashion”* in line with the current proposal

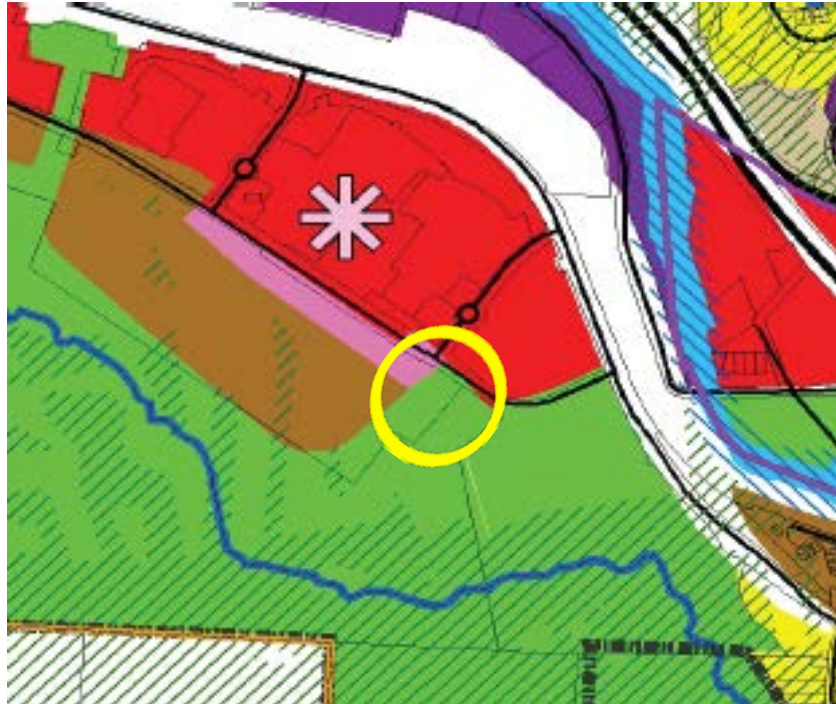

Numerous community goals and related objectives and strategies outlined in the Executive Summary and subsequent chapters of the Comp Plan encourage economic development, preserving our small-town character, convenient transportation, infill development, housing opportunities, social diversity, and preserving natural resources all of which are supported by this proposal. These goals are outlined in the following table.

<u>Comprehensive Plan Goal Supported</u>	<u>Objectives and Strategies</u>
-Promote long-term, sustainable, diverse, economic development	-Direct development into a compact form: infill and redevelopment (Chapter 3, Page 34) -Attract diverse businesses and industries (Chapter 4, Page 50) -Maintain the role as regional center (Chapter 4, Page 54) -Retain role as a regional center (Chapter 7, Page 83)
Staff Comment: The objective/strategy outlined above are supported by the current application	

as it includes infill retail development/redevelopment.	
-Maintain Glenwood Springs as the regional tourism, retail, commercial, and governmental center of Garfield County	-Attract diverse businesses and industries (Chapter 4, Page 50) -Maintain the role as regional center (Chapter 4, Page 54) -Retain role as a regional center (Chapter 7, Page 83)
Staff Comment: Creating additional space for retail, as proposed, helps to maintain/retain the City's role as a regional center.	
-Preserve small town character while maintaining the livability of Glenwood Springs and increasing the vibrancy and commercial success of the downtown	-Develop according to the vision (Chapter 4, Page 34) -Direct development into a compact form: infill and redevelopment (Chapter 3, Page 34) -Enhance pedestrian-friendliness while facilitating traffic (Chapter 3, Page 36) -Maintain the role as regional center (Chapter 4, Page 54) -Retain role as a regional center (Chapter 7, Page 83) -Direct growth inward (Chapter 9, Page 102)
Staff Comment: Infill, as proposed, makes improvements more cost effective. The use is in character with surrounding the site area and aligns with zone district purpose.	
-Address transportation and provide multiple convenient travel choices	-Direct development into a compact form: infill and redevelopment (Chapter 3, Page 34)
Staff Comment: Infill, as proposed, is a land use strategy used to address transportation issues per the Comp Plan.	
-Direct development to locations and building forms that are cost effective to serve	-Direct development into a compact form: infill and redevelopment (Chapter 3, Page 34) -Direct growth to areas where utilities and services can be provided efficiently (Chapter 7, Page 82) -Retain role as a regional center (Chapter 7, Page 83) -Direct growth inward (Chapter 9, Page 102)
Staff Comment: The objective/strategy outlined above are supported by the current application as it includes infill development/redevelopment.	
-Support social diversity	-Direct development into a compact form: infill and redevelopment (Chapter 3, Page 34) -Retain role as a regional center (Chapter 7, Page 83) -Direct growth inward (Chapter 9, Page 102)
Staff Comment: The objective/strategy outlined above are supported by the current application as it includes infill development/redevelopment.	
-Preserve natural resources	-Promote water conservation (Chapter 7, Page 84)

	-Direct growth inward (Chapter 9, Page 102)
Staff Comment: The objective/strategy outlined above are supported by the current application as it includes infill development/redevelopment.	

vi. The use minimizes adverse impacts to the health, safety, and welfare of the inhabitants of the surrounding areas and the city.

The use/proposal does not appear to negatively impact health, safety, and welfare of the inhabitants of the surrounding areas and the city.

Reviewing Agency Comments

An overview of comments received from referral agencies is provided below. Said comments are also attached.

Electric Department-Comments address the need to comply with the City's line extension, potential conflict between proposed bicycle parking and transformer location, and the need for electric load information.

Engineering Department-Comment address the need for a utility plan, updates to the traffic analysis, restricted access movements or a four way stop at the adjacent intersection, and submittals required for the Construction Plans review phase, if applicable.

Public Works-Outline the need for various line extension to the site and related street cuts, restricted access to the site, electric load requirements, pedestrian access, and fire suppression water service needs.

Transportation-Outline the need for bicycle parking at the site.

Adjacent Property Owner Comments

None were received as of the drafting of the staff report.

ACTION ALTERNATIVES AND STAFF RECOMMENDATION:

Section 070.060.050(e)(1)e.1 of the Code explains, "The Planning Commission shall review and approve, approve with conditions, or deny the special use permit application in accordance with 070.060.030(g) and the approval criteria in paragraph 2 below [addressed above in in this instance]. The Planning Commission may also remand the application back to the Director for further consideration." Section 070.060.030(g)(1)d also states, "The body may also continue the hearing or refer the application to another authority as provided in 070.060.050(a)(2)c, *Referral and Call-Up Procedures*. In the instance of marijuana related business, Section 070.060.020(d)/ Table 060.1 Summary of Development Review Procedures outlines the Commission is the review and reminding authority to City Council.

Action 1 - Special Use Permit - for a retail marijuana establishment in the Mixed-Use Core (M2) District.

Staff recommendation: Staff recommends **approval with conditions** of the Special Use Permit application with the **findings** and **conditions** below:

Recommended Findings:

1. The use is compatible with the surrounding area;
2. The impacts of the use on surrounding areas have been adequately minimized;
3. The use is consistent with the general purpose and intent of this Code;
4. The use complies with all applicable standards of this Code;
5. The use is in conformance with the Comprehensive Plan and other City plans and policies; and
6. The use minimizes adverse impacts to the health, safety, and welfare of the inhabitants of the surrounding areas and the city.

Recommended Conditions:

1. The applicant shall provide evidence of approval of licenses from the State of Colorado and the City of Glenwood Springs for a retail marijuana establishment prior to operating the Special Use.
2. Any future physical changes or improvements to the property or buildings on the parcel are subject to the review and approval of the Community Development Director for compliance with applicable requirements of the *Glenwood Springs Municipal Code* and the *Glenwood Meadows Zoning and Development Plan*.
3. The proposed retail marijuana establishment shall comply with all verbal representations made by the applicant during the public hearings and plans/application materials submitted by the applicant or revised per conditions of the Special Use Permit and approved by the Community Development Director prior to issuance of a Special Use Permit.
4. Any changes to signage on the site shall require a sign permit and demonstrated compliance with applicable requirements of the of the *Glenwood Springs Municipal Code*.
5. The use shall comply with the standards and special review criteria for marijuana uses specified in the *Glenwood Springs Municipal Code* at all times. Failure to comply with the applicable standards may result in an enforcement action or the incorporation of additional mitigation methods for Code compliance.
6. If complaints are received from adjacent property owners regarding any odors emitting from the site or any other matter regulated by the Code, City Council shall have the ability to re-evaluate or revoke the special use permit. The special use permit shall be subject to reconsideration and revocation by City Council within sixty (60) days of notification of the violation if the business owners are convicted by the City's Municipal Court of two *Glenwood Springs Municipal Code* nuisance violations pertaining to odors, etc. emitting from the site within a six (6) month period.
7. The applicant shall submit a building permit application as required. All contractors must receive a license to work in the City of Glenwood Springs.
8. The applicant shall address and comply with all comments received from referral agencies and as otherwise required by the *Glenwood Springs Municipal Code*.
9. Prior to submitting a building or grading permit application, the applicant shall:
 - a. Submit a Construction Plans application in accordance with Municipal Code section 070.060.050(c);
 - b. Enter into a development agreement with the City which shall be recorded with the Garfield County Clerk and Recorder;
 - c. Submit an engineer's estimate of all public improvement and submit a financial security for any required improvement not yet completed;
 - d. Schedule a pre-construction meeting with applicable City departments;
 - e. The applicant shall obtain a grading permit from Engineering Department.



MINUTES
City of Glenwood Springs
Planning and Zoning Commission
Regular Meeting
October 27, 2020
Zoom
6:00PM

1. Roll Call

Present at roll call were Commissioners: George Shaver, Marco Dehm, Carolyn Cipperly, Sumner Schachter, Ben West, Kathryn Grosscup

Absent at roll call were Commissioners: Amber Wissing

Also present were: Jenn Ooton, Asst. City Manager, Terri Partch, City Engineer, Gretchen Ricehill, Asst. Economic/Community Development Director, Trent Hyatt, Senior Planner, Anna S. Itenberg, City Attorney's Office, Alissa Owsley, IT Director, Steve Boyd, Chief Operating Officer

1. Seating of Alternate Commissioner

Commissioner Schachter made a motion to seat Alternate Commissioner West. Commissioner Cipperly seconded the motion.

Motion passed unanimously.

2. Receipt of Minutes

Commissioner Grosscup made a motion to approve the meeting minutes from the 9/22/2020 meeting. Commissioner Shaver seconded the motion to approve.

Motion passed unanimously.

Commissioner Schachter made a motion to approve the meeting minutes from the 9/29/2020 meeting. Commissioner Shaver seconded the motion to approve. Commissioner Grosscup recused herself from the vote due to her absence at the 9/29/2020 meeting.

Motion passed unanimously.

3. Public Comments

Comments from citizens appearing for items not on the agenda. No citizens were present.

4. New Items

- a. Planning File 27-20: Consideration of a Major Site Architectural Plan Review for the expansion of the Iron Mountain Hot Springs including a new entry building, mineral pools, and enclosed pool. This item includes a consideration of an Alternative Equivalence Compliance for an architectural design that meets the intent of 070.040.090 Nonresidential Design Standards.

Assistant Director Ricehill introduced the item and summarized the proposed project to the Commission. Ricehill explained that Action Item 1 of this proposal was for a major site/architectural plan review for new construction, that Action Item 2 was to consider alternative equivalence compliance for meeting design requirements, and that the applicant looks to provide alternative equivalence compliance with the construction of an earthen roof on the enclosed pool building. Ricehill indicated that staff supported the applicant's suggested design for meeting alternative equivalence compliance.

Commissioner Grosscup asked for staff for clarification on the amount of parking. Ricehill explained that the current proposal meets parking requirements and that any future uses would require additional review for parking requirements. Grosscup asked if the ten proposed pools would be exclusive to the future proposed hotel and the location of the required sidewalk.

Commissioner Schachter asked if the River Commission had any comments on this proposal. Ricehill confirmed that the River Commission reviewed the proposed riparian improvements Schachter requested that be recorded. Schachter also asked about potential future parking requirements associated with the hotel.

Applicants Doug Pratte from the Land Studio, Mike Foster from Triumph Architecture, and Steve Beckley from Iron Mountain Hot Springs (IMHS) provided the Commission with a short presentation on the proposed project. Beckley explained that the proposed parking area would not be shared with tramway users and that IMHS would provide a new traffic study for the future planned hotel. Doug Pratte also explained that the applicants would be working with the River Commission on the riparian design. Beckley explained they hold a permit from Army Corps of Engineers to develop the riverfront but that they were no longer interested in allowing access to the river and that all proposed riparian design features would be designed with intent to prevent access to the river from the facility.

Commissioner Cipperly had questions regarding pool design, impervious surfaces, ADA access on site, and parking access. Applicant Steve Beckley provided further explanation on those items, including confirming that pathways on the property were designed with ADA access and requirements in mind.

Commissioner Shaver asked about history of the shoreline, proposed riparian improvements, and the high-water mark of the river on the property. Applicants provided an explanation of proposed riparian landscaping and associated permits from the State of Colorado and the Army Corps of Engineers.

Commissioner Grosscup commented on pedestrian access and connectivity on site and asked if there would be any planned electric vehicle parking. Grosscup also asked about the ceiling space related to the garage doors. Applicants confirmed the walkways would be 8' wide and that there would likely be some electric vehicle parking provided.

Commissioner Schachter asked about the number and placement of bike racks. Applicant indicated that the number was indicated in the narrative and locations would be provided.

Commissioner Dehm asked staff if the parking lot met the landscaping requirements. Assistant Director Ricehill confirmed that the proposed parking lot design met code requirements. Dehm also asked if the parking lot was required to be paved, which Ricehill confirmed.

Commissioner Dehm opened the discussion to public comment. No members of the public had any comments. Commissioner Dehm closed the public comment.

Commissioner Schachter made a motion to continue the item to the next scheduled meeting on November 9th. Commissioner Grosscup seconded the motion.

Commissioner Dehm called for the question.

Motion passed unanimously.

- b. Planning File 51-20: Consideration of a Special Use Permit for a retail marijuana establishment in the M2-Mixed Use Central Core Zoning district in Glenwood Meadows, pursuant to Municipal Code Section 070.030.030(e)(11).

Senior Planner Trent Hyatt introduced the item and provided a summary of the proposed project to the Commission. Hyatt indicated that the staff supported approval of the item with findings and conditions listed on page 8 of the staff report.

Commissioner Shaver asked if there were any additional design requirements due to the proposed project's location within the Glenwood Meadow's development and had additional question on extension of City utility lines to the site. Staff provided explanation on both items.

Commissioner Grosscup asked if the proposed retail space would have multiple tenants. Hyatt confirmed that future use of that space could accommodate several users.

Commissioner Schachter asked if Glenwood Meadows sign code would apply to this project, which Hyatt confirmed.

Commissioner Dehm asked if the proposed building had fire suppression, which was confirmed by staff.

Applicant Chris Hawkins, Alpine Planning provided a presentation on the proposed project. Hawkins also provided a list of all members of the project team.

Commissioner Shaver asked the applicant for the size of proposed storage. Applicant Chris Hawkins confirmed the amount of storage was approximately 290 square feet.

Commissioner Grosscup asked the applicant if there was any interest for the proposed retail space. Applicant indicated they were not aware of a potential tenant.

Commissioner Dehm opened the discussion to public comment. No members of the public presented for comment. Commissioner Dehm closed the discussion to public comment.

Commissioner Schachter made a motion to continue the item to the next scheduled meeting on November 9th. Commissioner Cipperly seconded the motion.

Commissioner Dehm called for the question.

Motion passed unanimously.

- c. Planning File 54-20: Consideration of a Location and Extent Review application for the construction of a new 11,000 square foot vehicle storage and office building and a 2,100 square foot communication building with 60-foot tall communication tower at the Colorado Department of Transportation maintenance facility.

Assistant Director Ricehill introduced the item and provided a summary of the proposed project to the Commission. Ricehill indicated that staff recommended approval of the application with the finding and conditions listed on page 7 of the staff report.

Commissioner Grosscup asked if where CDOT staff at this facility would be parking. Ricehill explained that some of the parking at the nearby Caverns Village development would be open to CDOT employees. Applicant Erin Lucero, CDOT, provided more information on CDOT employee parking. Lucero estimated most parking would occur at the Caverns Village development with less parking occurring on the vehicle storage location.

Commissioner Cipperly asked about the type of parking surfaces to be used and the size of storage tanks on the property. Applicant Erin Lucero, CDOT provided explanation of parking surfaces on site, most of which would be asphalt. Lucero also stated that new storage tanks on the property were not part of this project and that the existing tanks would remain on site.

Commissioner Schachter asked regarding lighting of the proposed tower and use of paint in the design of the building. Applicant Erin Lucero explained the change in location caused the need to increase the height of the tower and that the tower was not lit. Lucero also explained that the variation in paint color would provide break-up in the visual appearance of the building and that CDOT would be open to color suggestions from the City.

Commissioner Shaver asked about effluent from the existing vehicle wash. Lucero explained the site was linked to the City system and that the proposed indoor wash bay would have a sand/oil interceptor installed. Shaver also asked if the proposed tower would have a flashing red aviation warning light.

Applicant Erin Lucero, CDOT provided a short explanation on the project, emphasizing the improved pedestrian access in the area.

Commissioner Dehm opened the item for public comment. No members of the public presented for comment. Commissioner Dehm closed the item for public comment.

Commissioner Dehm asked staff to confirm that this item was to be voted on at this night's meeting. Staff confirmed that a vote would take place at this meeting.

Commissioner Grosscup made a motion to approve the item with finding and conditions listed on page 7 of the staff report. Commissioner Schachter seconded the motion.

Commissioner Dehm called for the question.

Motion passed unanimously.

- d. Planning File 63-20: Consideration of a Code Amendment to Section 070.030.030 Use Specific Standards of the Glenwood Springs Municipal Code for marijuana related businesses and cultivation facilities.

Senior Planner Trent Hyatt made a presentation to the Commission and provided a summary of the proposed code amendments to *Section 070.030.030*.

Commissioner Shaver asked if there was an official designation or definition for a park, citing the Wulfsohn area trails. Hyatt explained that the city designated parks were included on the map and that there was not a specific definition for a park space, citing the Confluence area and Rio Grande Trail as examples of areas that function as a park. Shaver also asked how the density requirements would be affected if the population decreased.

Commissioner Schachter asked if Planning & Zoning approval would send the draft regulations for City Council approval and asked for confirmation regarding code language on page 5d. Schachter also asked about the definition of parks in the code language.

Community Development Director Jen Ooton explained that there was a specific list of designated parks in the City and provided a list of all the designated parks.

Commissioner Cipperly also asked about the definition of parks and how it relates to the code amendment. Cipperly also expressed support for the proposed 1,000 foot setbacks and also questioned the use of population to set a density limit as people from outside of Glenwood would shop at these stores.

Commissioner Dehm opened the item for public comment. No members of the public presented for comment. Commissioner Dehm closed the public comment period.

Commissioner Grosscup made a motion to recommend approval of the proposed code amendments with the findings and conditions of page 5 of the staff report and the condition of using a definition of parks that excluded pathways.

Commissioner Schachter seconded the motion.

Commissioner Shaver asked if the grow facilities in town grow exclusively for their own use. Hyatt stated that any retail outlet must produce a certain percentage of the product they sell. Shaver expressed concern over potential odor from growth facilities and expressed support for the limits on growth facilities listed in the code amendment.

Commissioner Cipperly asked Commission to further discuss the limits set by population in the code amendment. Commissioner Schachter asked how this draft would apply to the current population of the City. Hyatt explained that the number of stores would depend on the Census counts. Commissioner Grosscup stated support for the population limits, citing previous population counts.

Commissioner Dehm called for the question.

Motion passed unanimously.

5. Commissioner Comments

Commissioner Shaver asked if there was anything in the Glenwood Meadows Development Code that would preclude a mixed use residential and commercial use building. Hyatt explained that was allowed in Glenwood Meadows.

Commissioner Schachter mentioned the public meeting on the Blake gate development and asked what the process would be to fill the new vacancy on Planning & Zoning Commission.

6. Director Comments

Director Jenn Ooton explained the process for filling the new vacancy on Planning & Zoning Commission.

7. Adjournment

Meeting was adjourned at 9:12 PM.



MINUTES
City of Glenwood Springs
Planning and Zoning Commission
Regular Meeting
November 9th, 2020
Zoom
6:00PM

1. Roll Call

Present at roll call were Commissioners: Marco Dehm, Carolyn Cipperly, Sumner Schachter, Ben West, Kathryn Grosscup

Absent at roll call were Commissioners: Amber Wissing, George Shaver

Also present were: Jenn Ooton, Asst. City Manager, Gretchen Ricehill, Asst. Economic/Community Development Director, Trent Hyatt, Senior Planner, Anna S. Itenberg, City Attorney's Office, Alissa Owsley, IT Director, Steve Boyd, Chief Operating Officer

1. Public Comments

Comments from citizens appearing for items not on the agenda. No citizens were present.

2. Continued Items

- a. Planning File 27-20: *Consideration of a Major Site Architectural Plan Review for the expansion of the Iron Mountain Hot Springs including a new entry building, mineral pools, and enclosed pool. This item includes a consideration of an Alternative Equivalence Compliance for an architectural design that meets the intent of 070.040.090 Nonresidential Design Standards.*

Assistant Community Development Director Gretchen Ricehill stated that no additional public comment had been received for this item. Ricehill also explained that the application had been discussed at the River Commission meeting on November 4th, 2020. Ricehill provided a summary of the River Commission's comments and how the applicant and staff would be addressing those concerns.

Applicant Doug Pratte, Land Studio, described the applicant's response to the River Commission comments. This response includes adding tree plantings to the project in the riparian area.

Commissioner Schachter made a motion to approve the Major Site Architectural Plan Review (Action Item 1) with findings and conditions of page 11 of the staff report.

Commissioner Grosscup seconded the motion. Commissioner Dehm called for the question.

Motion passed unanimously.

Commissioner Schachter made a motion to approve the Alternative Equivalence Compliance request for architectural design with findings and conditions of page 12 of the staff report.

Commissioner Cipperly seconded the motion. Commissioner Dehm called for the question.

Motion passed unanimously.

- b. Planning File 51-20: Consideration of a Special Use Permit for a retail marijuana establishment in the M2-Mixed Use Central Core Zoning district in Glenwood Meadows, pursuant to Municipal Code Section 070.030.030(e)(11).

Senior Planner Trent Hyatt explained that staff received one public comment on the item, which was read into the record.

Amy Roggie stated support for Planning & Zoning Commission to deny the permit citing proximity to Glenwood Springs Community Center and trail system as well as potential odors and conflict with neighboring land uses.

Applicant Chris Hawkins, Alpine Planning, LLC responded to the public comment, stating that the proposed store meets all distance setback requirements described in Code. Hawkins also explained that odor would not be an issue due to odor mitigation measures and that the property would be separated from the recreation center by a 6' screening fence.

Commissioner Schachter asked staff if there had been any odor complaints for retail marijuana establishments. Hyatt explained there had been one complaint for a retail operation which upon further investigation was not related to that operation.

Commissioner Cipperly asked for clarification on the materials and design of the screening fence. Applicant Chris Hawkins confirmed the location and design of the fence, which applicant indicated would be a wooden fence. Hyatt mentioned height may be limited on the north side of the property due to sight distance requirements.

Commissioner Schachter made a motion to approve the item with the findings and conditions listed on page 8 of the staff report.

Commissioner Cipperly seconded the motion. Commissioner Dehm called for the question.

Motion passed unanimously.

3. Commissioner Comments

Commissioner Grosscup mentioned upcoming City meetings on road improvements on South Midland.

Commissioner Dehm discussed the potential for future meetings on housing, including adding housing discussions as agenda items for future Planning & Zoning meetings.

4. Director Comments

Director Jenn Oton provided a summary of upcoming agenda items.

5. Adjournment


Meeting was adjourned at 6:35 PM.

DRAFT

ABBREVIATIONS


@	-AT		
#	-NUMBER	LBR.	-LUMBER
A.B.	-ANCHOR BOLT	LBS.	-POUNDS
A.F.F.	-ABOVE FINISH FLOOR		
ARCH.	-ARCHITECTURAL	MAX.	-MAXIMUM
		MTL.	-METAL
BLDG.	-BUILDING	MIN.	-MINIMUM
BM.	-BEAM	M.O.	-MASONRY OPENING
BRG.	-BEARING	MECH.	-MECHANICAL
BLK.	-BLOCK	MOIST.	-MOISTURE
C/C	-CENTER TO CENTER	N.I.C.	-NOT IN CONTRACT
CLG.	-CEILING	N/A	-NOT APPLICABLE
C.J.	-CONTROL JOINT	N.T.S.	-NOT TO SCALE
CONC.	-CONCRETE	O.C.E.W.	-ON CENTER EACH WAY
CONT.	-CONTINUOUS	O.C.	-ON CENTER
C/L	-CENTER LINE	O.H. DR.	-OVERHEAD DOOR
DBL.	-DOUBLE	PEMB	-PRE ENG. METAL BLDG
DIA.	-DIAMETER	PSI	-POUNDS PER SQUARE INCH
DWG.	-DRAWING	PSF	-POUNDS PER SQUARE FT.
		PLMG.	-PLUMBING
EA.	-EACH	PRE-ENG	-PRE-ENGINEERED
ELECT.	-ELECTRICAL	PLYWD.	-PLYWOOD
EQ.	-EQUAL	PL.	-PLATE
EXIST.	-EXISTING		
EXT.	-EXTERIOR		
		REQ.	-REQUIRED
F.D.	-FLOOR DRAIN	REINF.	-REINFORCED/REINFORCING
FLR.	-FLOOR	R.O.	-ROUGH OPENING
FOUND.	-FOUNDATION	RESIST.	-RESISTANT
FT.	-FOOT/FEET	RETARD.	-RETARDANT
FBRGLS.	-FIBERGLASS		
FTG.	-FOOTING	S.F.	-SQUARE FOOT/FEET
		STD.	-STANDARD
GYP. BD.	-GYPSUM BOARD	SQ.	-SQUARE
G.F.I.	-GROUND FAULT INTERRUPT	STL.	-STEEL
		STYRO.	-STYROFOAM
IN.	-INCHES/INCHES	SH.	-SHELF
INSUL.	-INSULATION		
INT.	-INTERIOR	T & B	-TOP AND BOTTOM
		TYP.	-TYPICAL
JT.	-JOINT	WD.	-WOOD
L.	-LONG		
LAV.	-LAVATORY	W.W.M.	-WELDED WIRE MESH
		W/	-WITH

SYMBOLS LEGEND

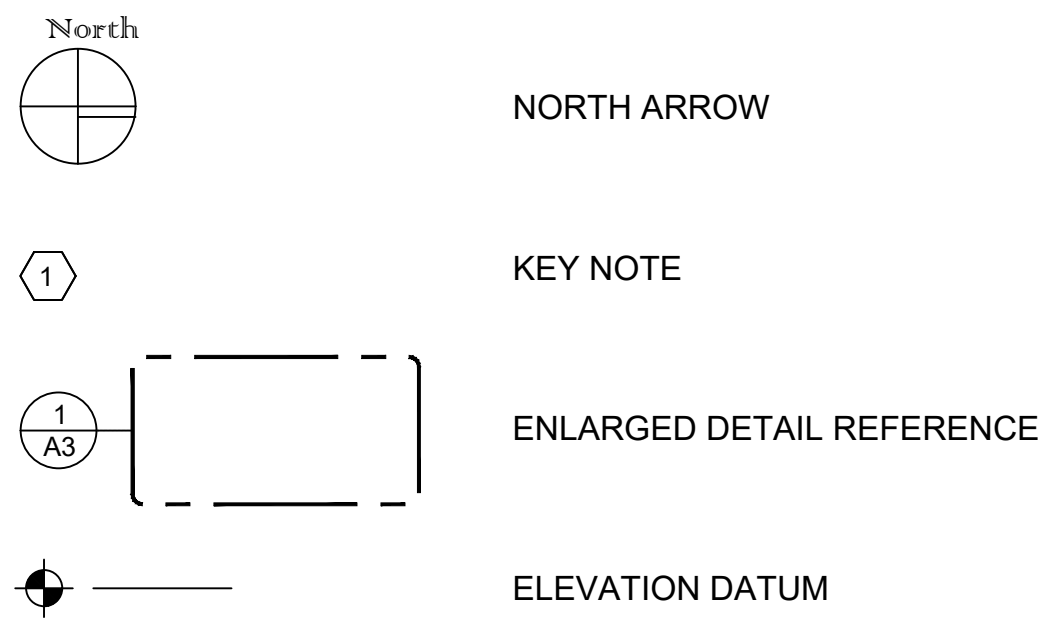


PARKING CALCULATIONS (NET S.F.)

MAIN FLOOR:	DISPENSARY	RETAIL	TOTAL
	430 LOBBY	703	1,586
	928 DISPLAY		703
	228 COUNTER		2,289
	1,586		
UPPER FLOOR:	DISPENSARY		TOTAL
	699 LOBBY		1,126
	289 DISPLAY		
	138 COUNTER		
	1,126		
TOTAL BUILDING:	2,289 MAIN FLOOR		
	1,126 UPPER FLOOR		
	3,415 TOTAL BUILDING / 300 S.F. = 11.38 SPACES --> USE 12 SPACES		

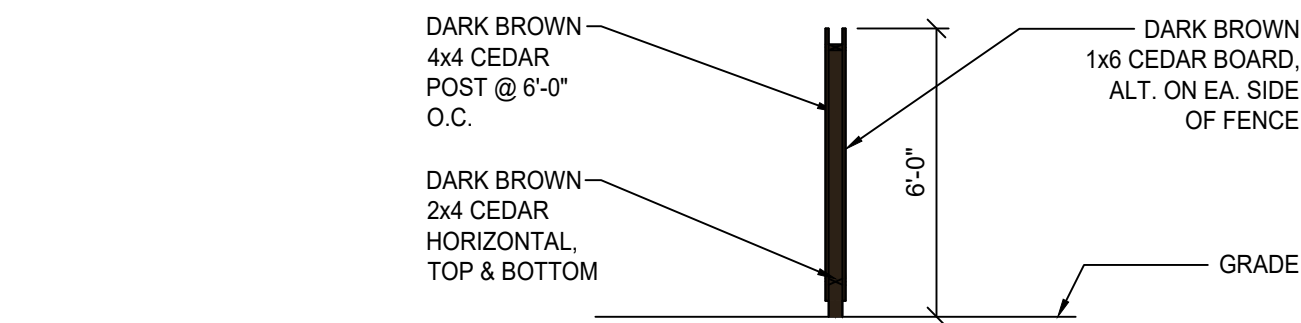


(PROPOSED)
WOOD BOARD ON BOARD
FENCE DETAIL


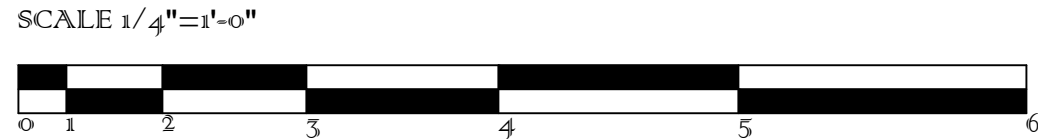


PROJECT INFORMATION


PROPERTY ADDRESS:	LOT 11B, GLENWOOD MEADOWS, FILING 5 WULFSOHN ROAD GLENWOOD SPRINGS, COLORADO 81601
PROPERTY OWNER:	GLENWOOD MEADOWS LLC 710 E DURANT AVENUE, SUITE W6 ASPEN, CO 81611
APPLICANT:	KIND WEST GLENWOOD, LLC 1888 SHERMAN STREET, SUITE 200 DENVER, CO 80203
ZONING:	M2 MIXED USE CENTRAL CORE

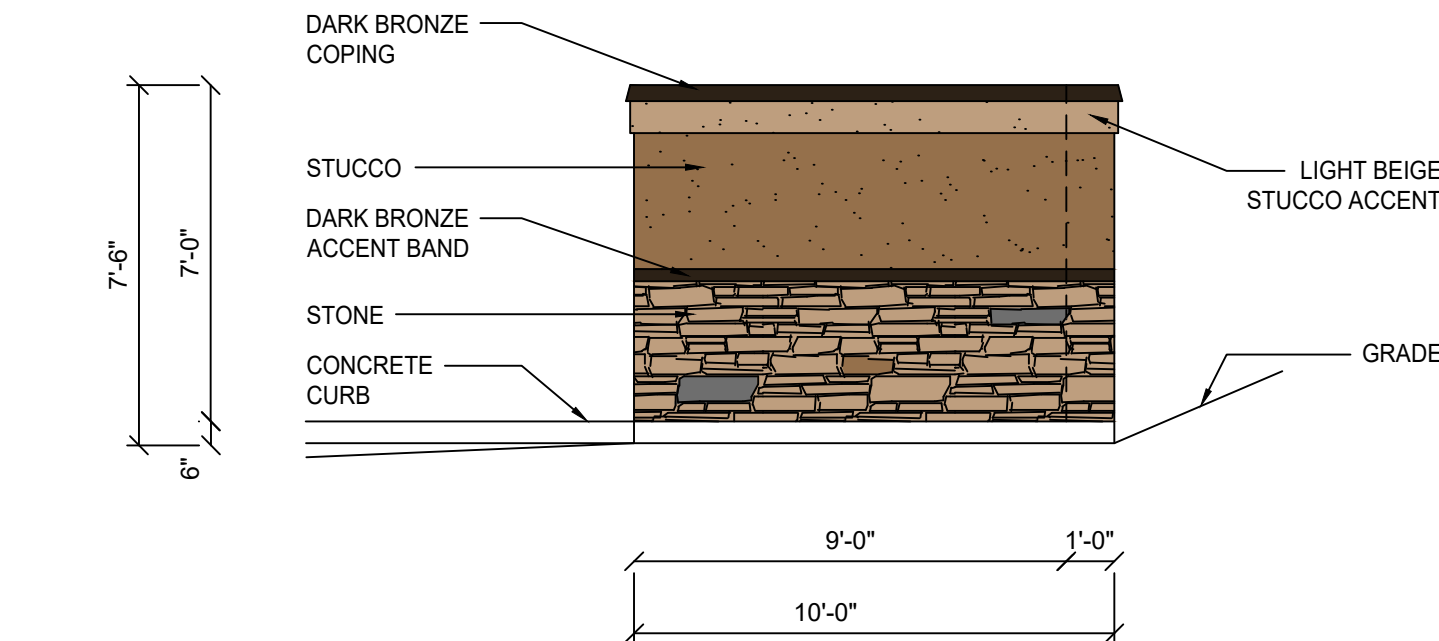

(PROPOSED)
REFUSE ENCLOSURE
(WEST) ELEVATION

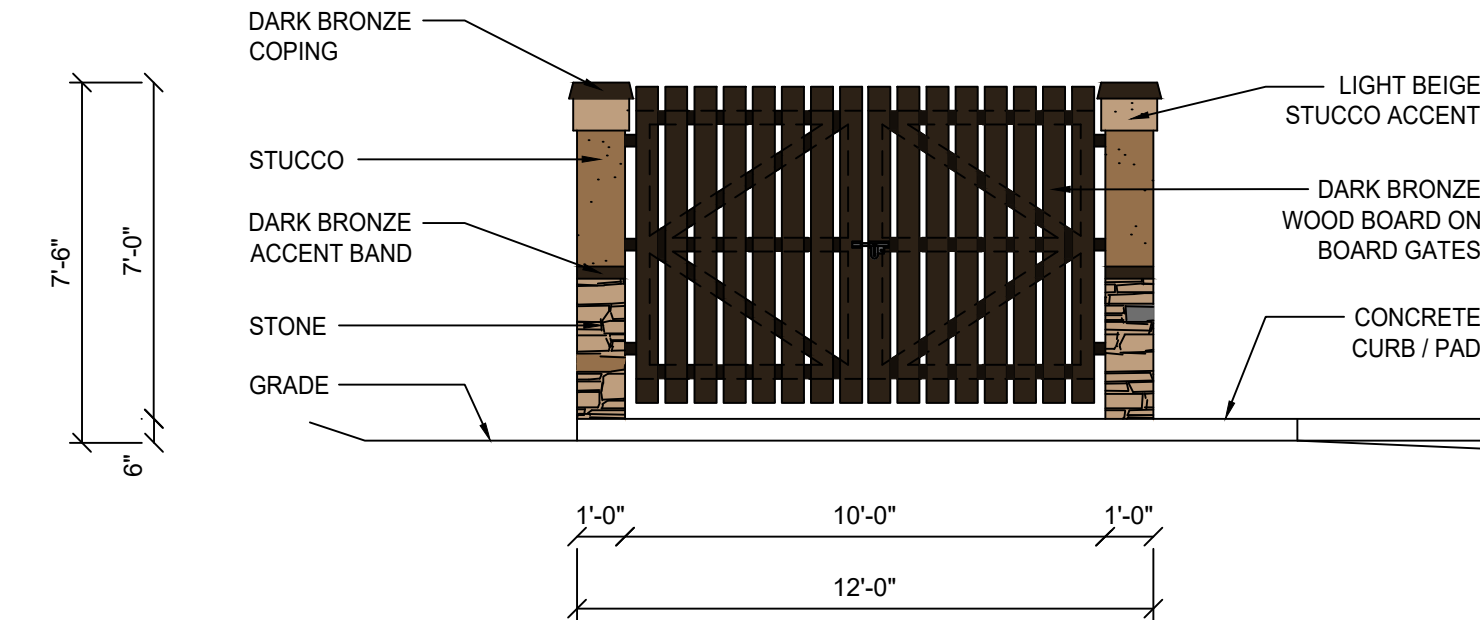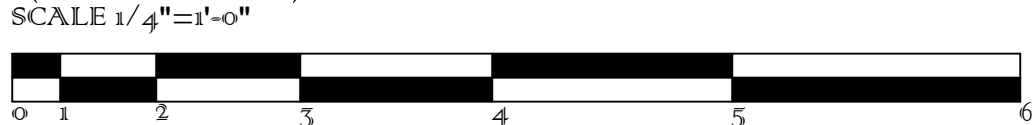

(PROPOSED)
REFUSE ENCLOSURE
(NORTH) ELEVATION

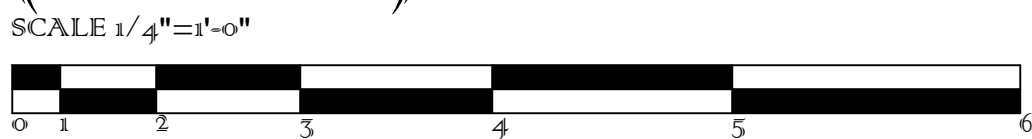

PROPOSED NEW DISPENSARY:
THE KIND CASTLE
(GLENWOOD MEADOWS, LOT 11B) WULFSOHN ROAD
GLENWOOD SPRINGS, CO 81601

SHEET INDEX

CS1	COVER SHEET
SP1	PROPOSED SITE CONCEPT PLAN
LS1	PROPOSED LANDSCAPING CONCEPT PLAN
LS2	PROPOSED PLANT SCHEDULE & LANDSCAPE AREA PLANS
C2	CONCEPTUAL GRADING PLAN
--	PLAT / TOPOGRAPHIC MAP
A1	PROPOSED EXTERIOR ELEVATIONS
A2	PROPOSED EXTERIOR ELEVATIONS
A3	PROPOSED FLOOR PLAN - MAIN LEVEL
A4	PROPOSED FLOOR PLAN - UPPER LEVEL



PROJECT SUMMARY TABLE

LOT SIZE:	ACRES	SF	LOT COVERAGE:	REQUIRED (SF)	PROPOSED (SF)
	0.409	17,816		0	229
LIMITS OF DISTURBANCE:	EXISTING (SF)	PROPOSED (SF)	AVERAGE SLOPE WITHIN LIMITS OF DISTURBANCE:	SLOPE (%)	SLOPE (%)
	0	7,428		9.6%	9.6%
OFF-STREET PARKING:	REQUIRED (SP)	PROP. (SPACES)	BICYCLE PARKING:	REQUIRED (SP)	PROPOSED (SP)
	12	15		3	3
RESIDENTIAL UNITS:	EXISTING (UNITS)	PROPOSED (UNITS)	NON-RESIDENTIAL USES:	TYPE(S)	GR. FLR AREA (SF)
	0	0		RETAIL MARIJUANA RETAIL	3,297
OPEN SPACE:	REQUIRED (SF)	PROPOSED (SF)	TOTAL LANDSCAPED AREA:	EXISTING (SF)	PROPOSED (SF)
	2,672	2,750		NONE	1,091 (6.1%)
BUILDING HEIGHT:	MAX ALLOWED (FT)	PROPOSED (FT)	TOTAL IMPERVIOUS AREA:	EXISTING (SF)	PROPOSED (SF)
	40'-0"	24'-6"		0	8,545
SNOW STORAGE:	REQUIRED (SF)	PROPOSED (SF)	LOT AREA:	MINIMUM (SF)	PROPOSED (SF)
	1,709	1,709		NONE	17,816
PARKING LOT LANDSCAPING:	REQUIRED (SF)	PROPOSED (SF)	OTHER:		
	855	892			

PROPERTY DESCRIPTION

LOT 11B, GLENWOOD MEADOWS, FILING 5; SECTION 8, T. 6 S., R. 89 W., OF THE 6th P.M.; CITY OF GLENWOOD SPRINGS; GARFIELD COUNTY, COLORADO


VICINITY MAP

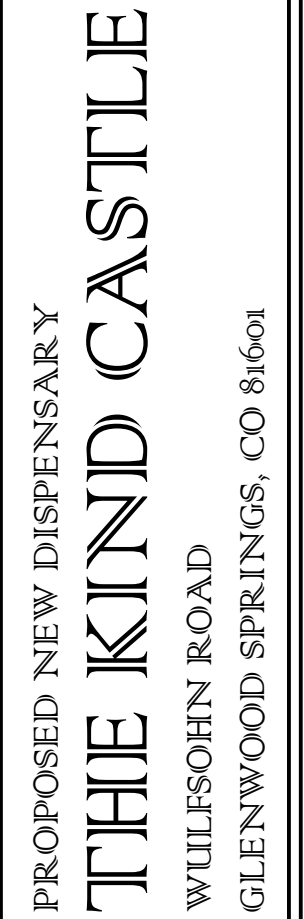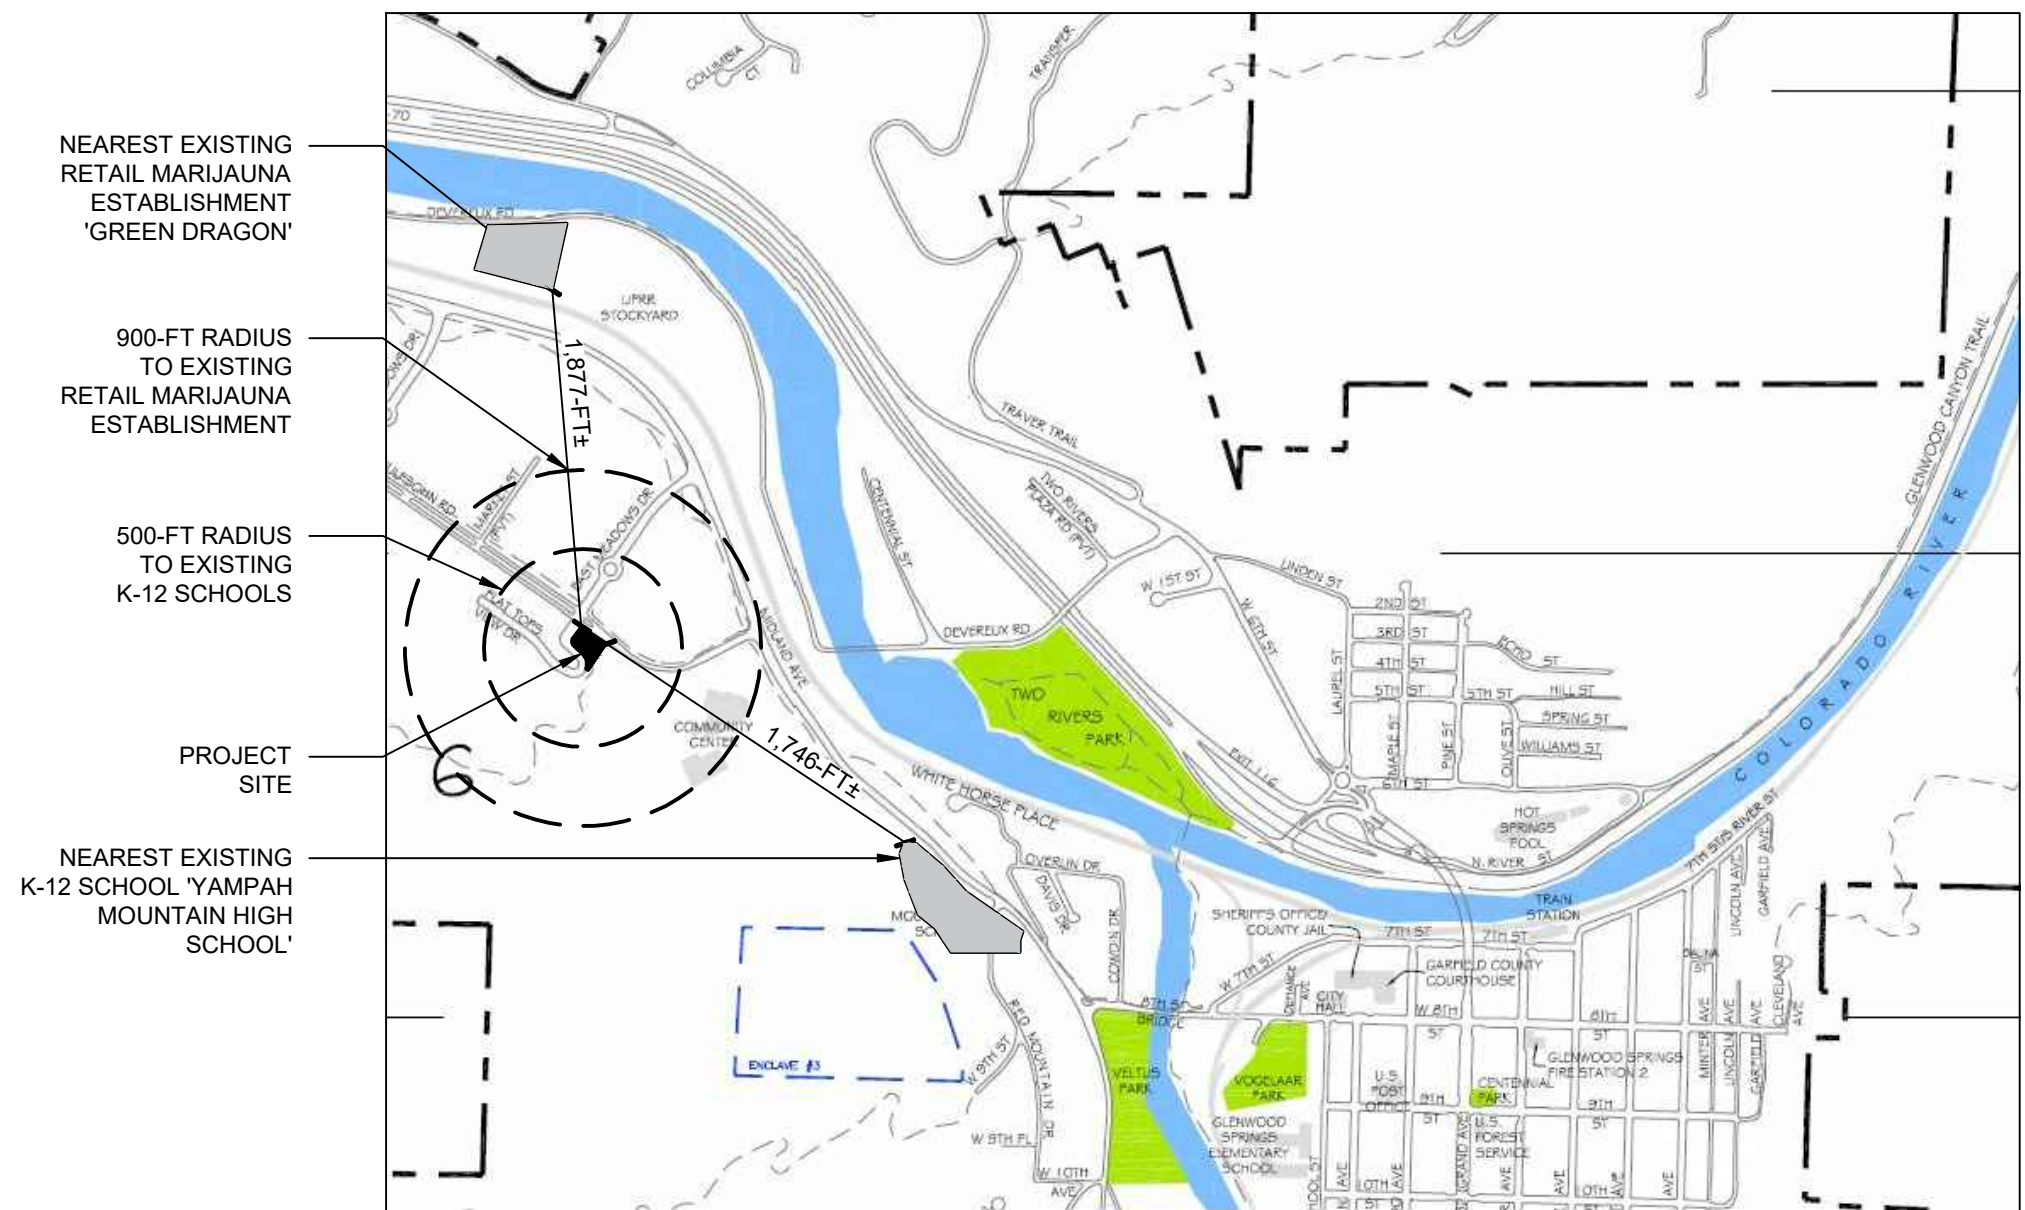

REVISIONS:
10/12/20 - REVISED PER STAFF COMMENTS
11/20/20 - REVISED PER OWNER COMMENTS



JOB NO. 19-233
DATE: 11/20/2020
CHECKED: PRG DRAWN: JAS



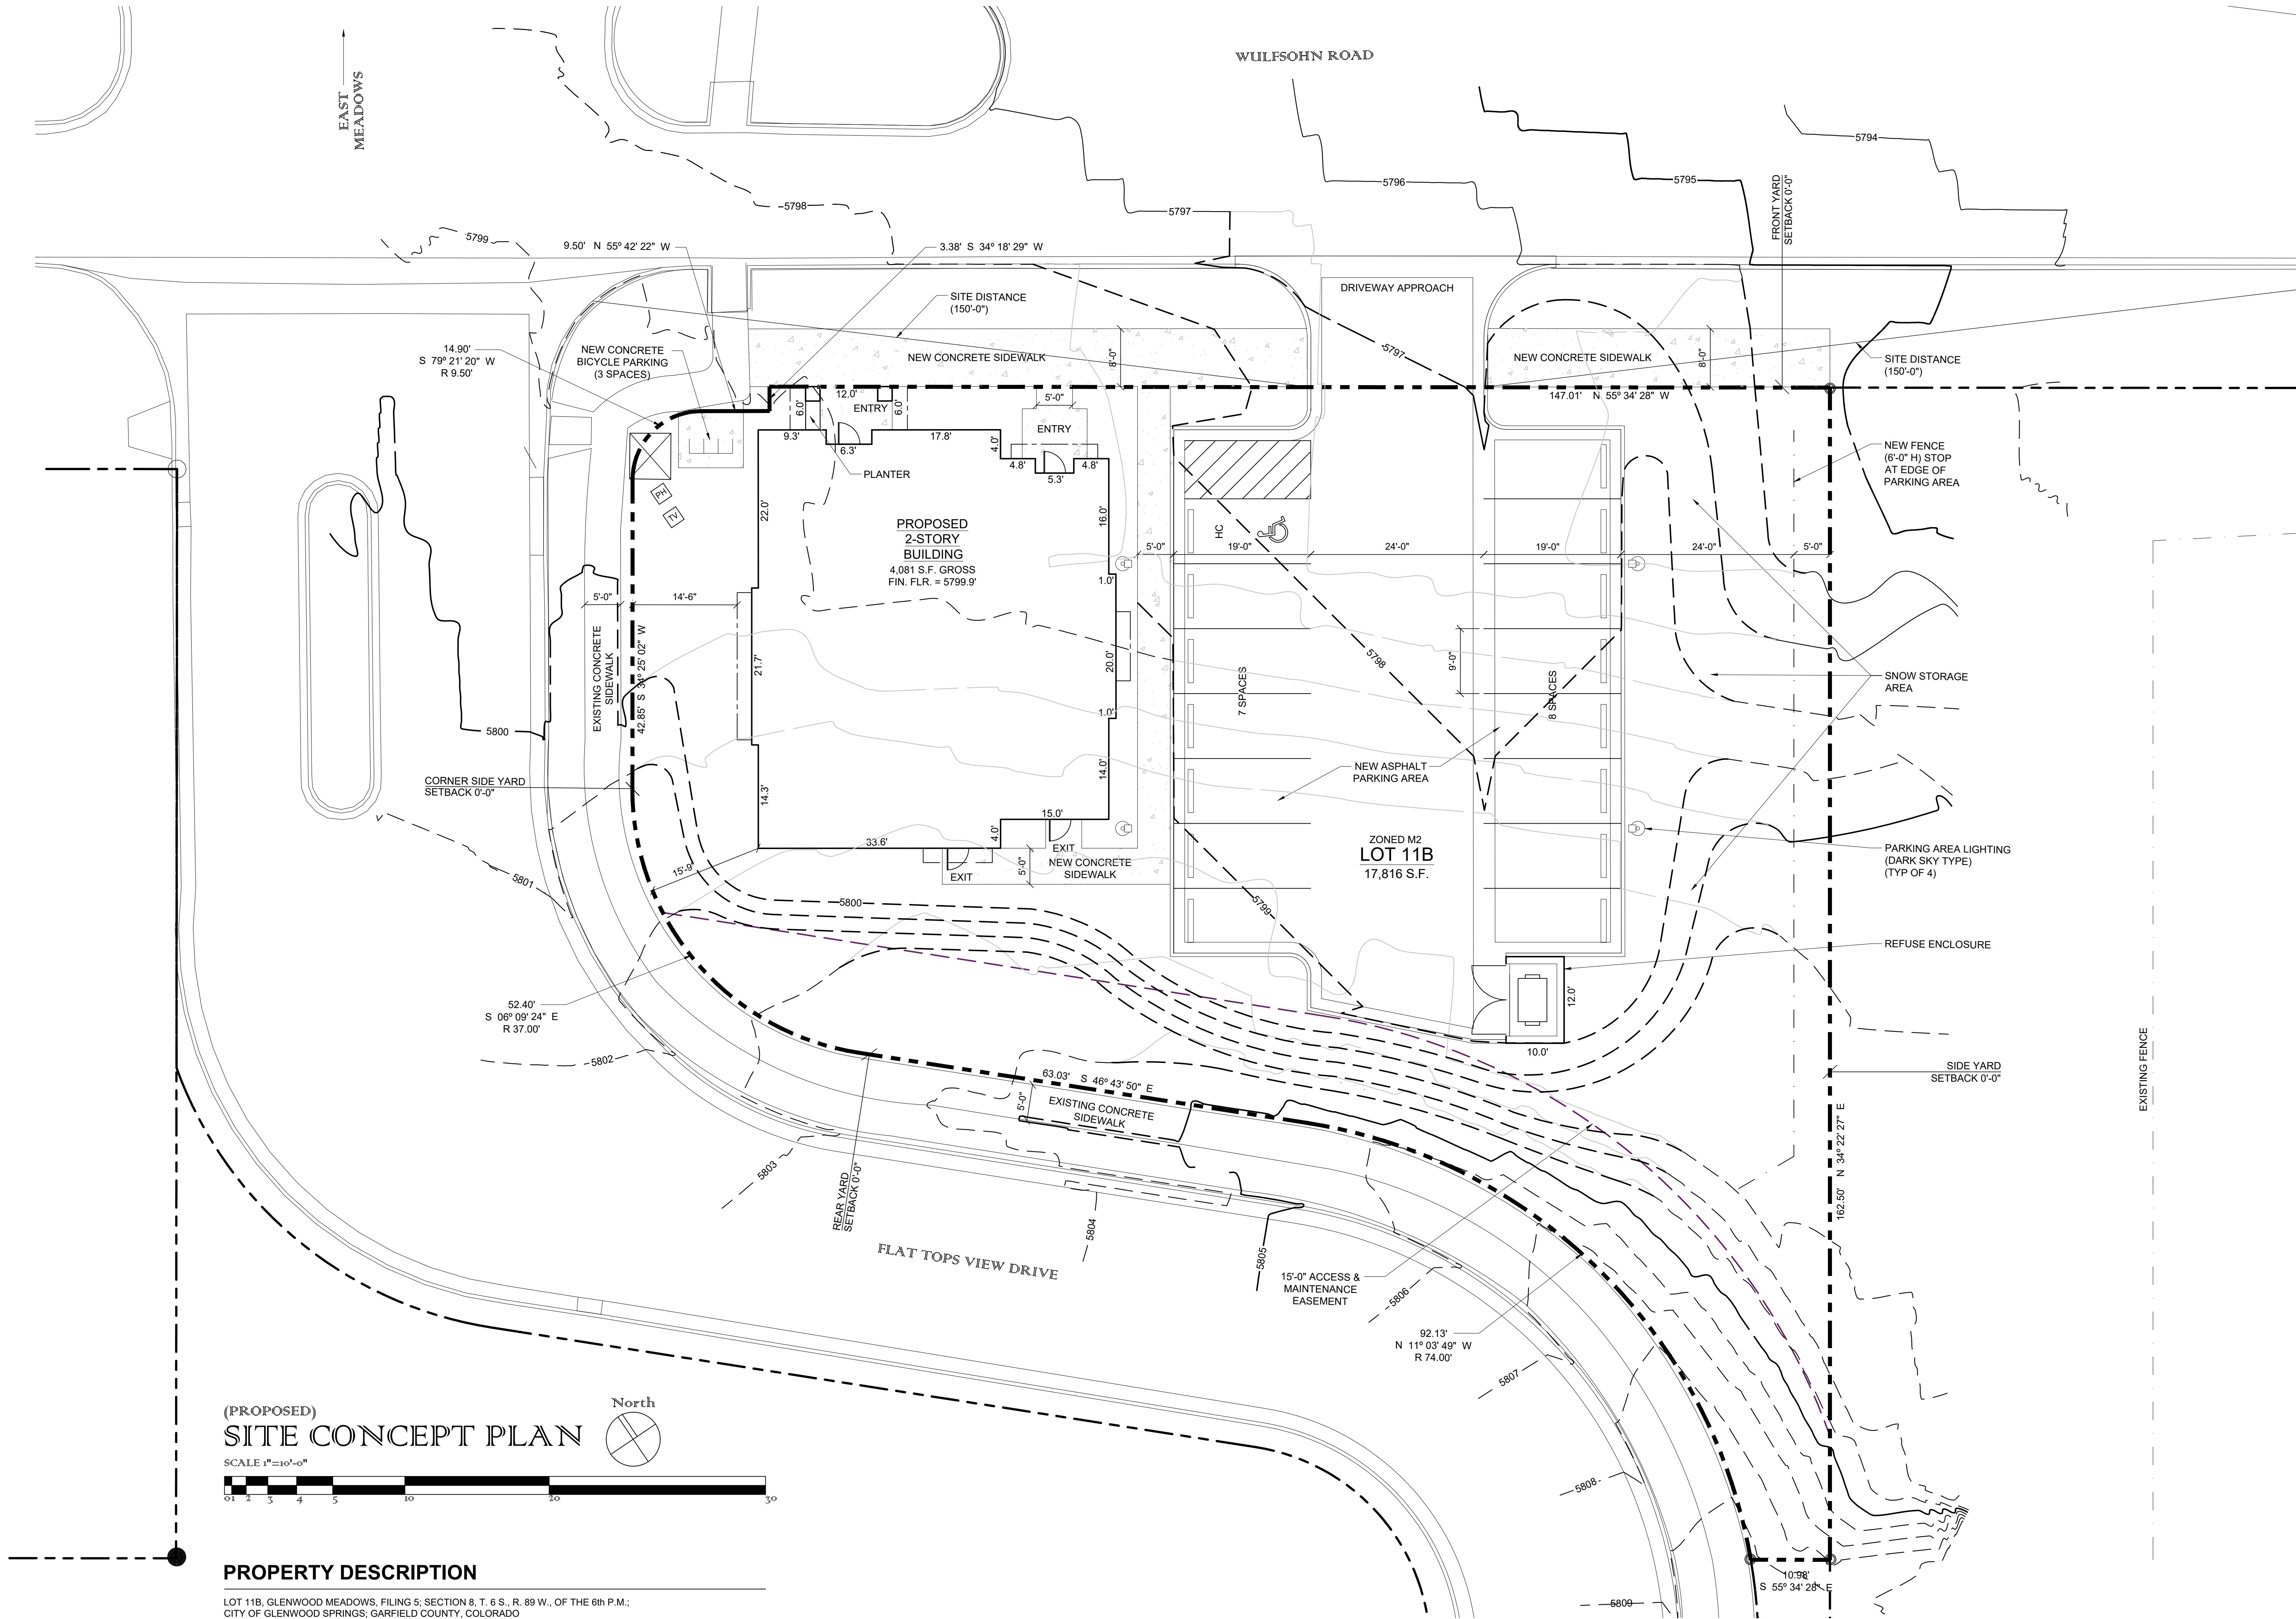

(PROPOSED)
SITE CONCEPT PLAN

SCALE 1"=10'-0"

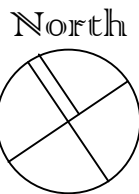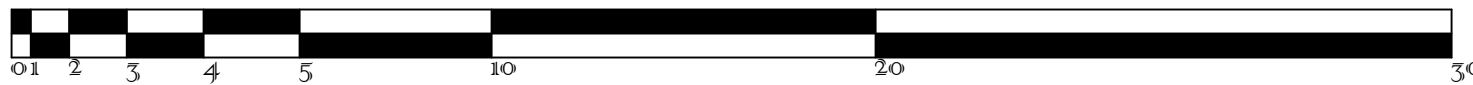

PROPERTY DESCRIPTION

LOT 11B, GLENWOOD MEADOWS, FILING 5; SECTION 8, T. 6 S., R. 89 W., OF THE 6th P.M.;
CITY OF GLENWOOD SPRINGS; GARFIELD COUNTY, COLORADO

Architecture and Planning Inc
320 Jenkins Ranch road Durango, Colorado 81301
970.602.9237
aplanarch@durango.net


PSM






PROPOSED NEW DISPENSARY
THE KIND CASTLE
WULFSOHN ROAD
GLENWOOD SPRINGS, CO 81601

REVISIONS:			
10/21/20	REVISED PER	STAFF COMMENTS	
11/20/20	REVISED PER	OWNER COMMENTS	

JOB NO. 19-233	DATE: 11/20/2020	CHECKED: DRAWN: PRG JAS

SP1
SHEET
2 OF 10

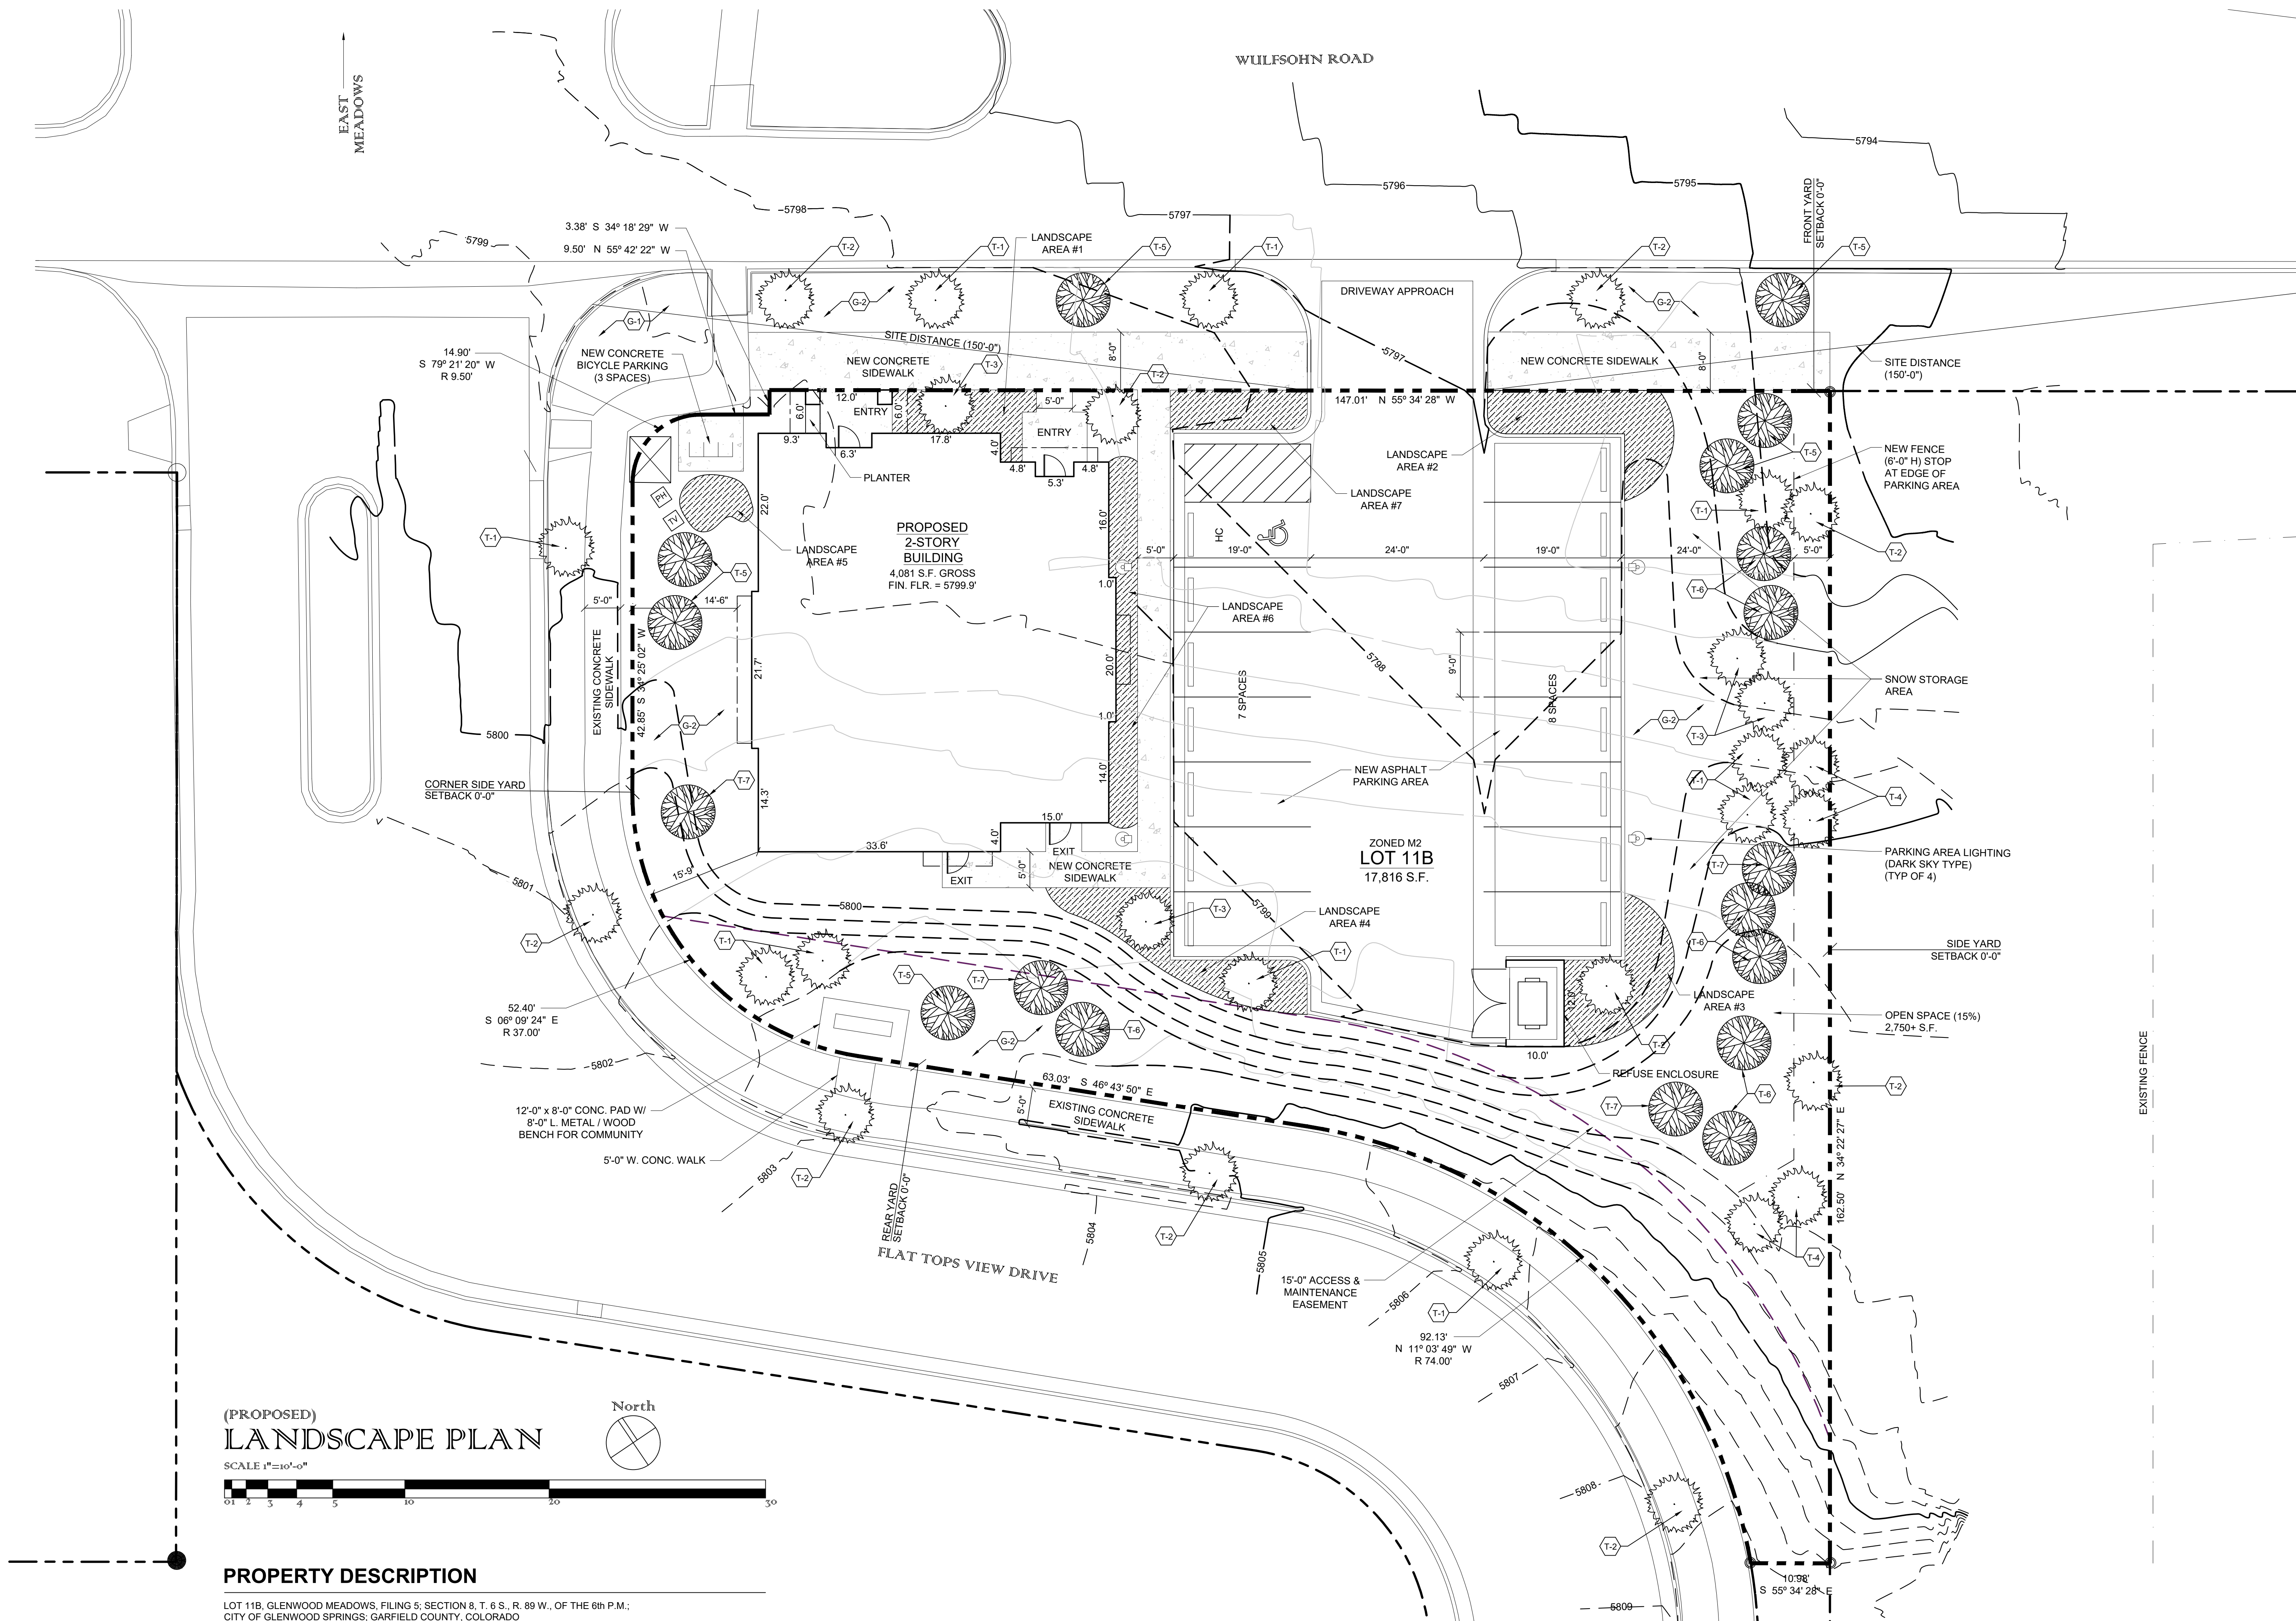

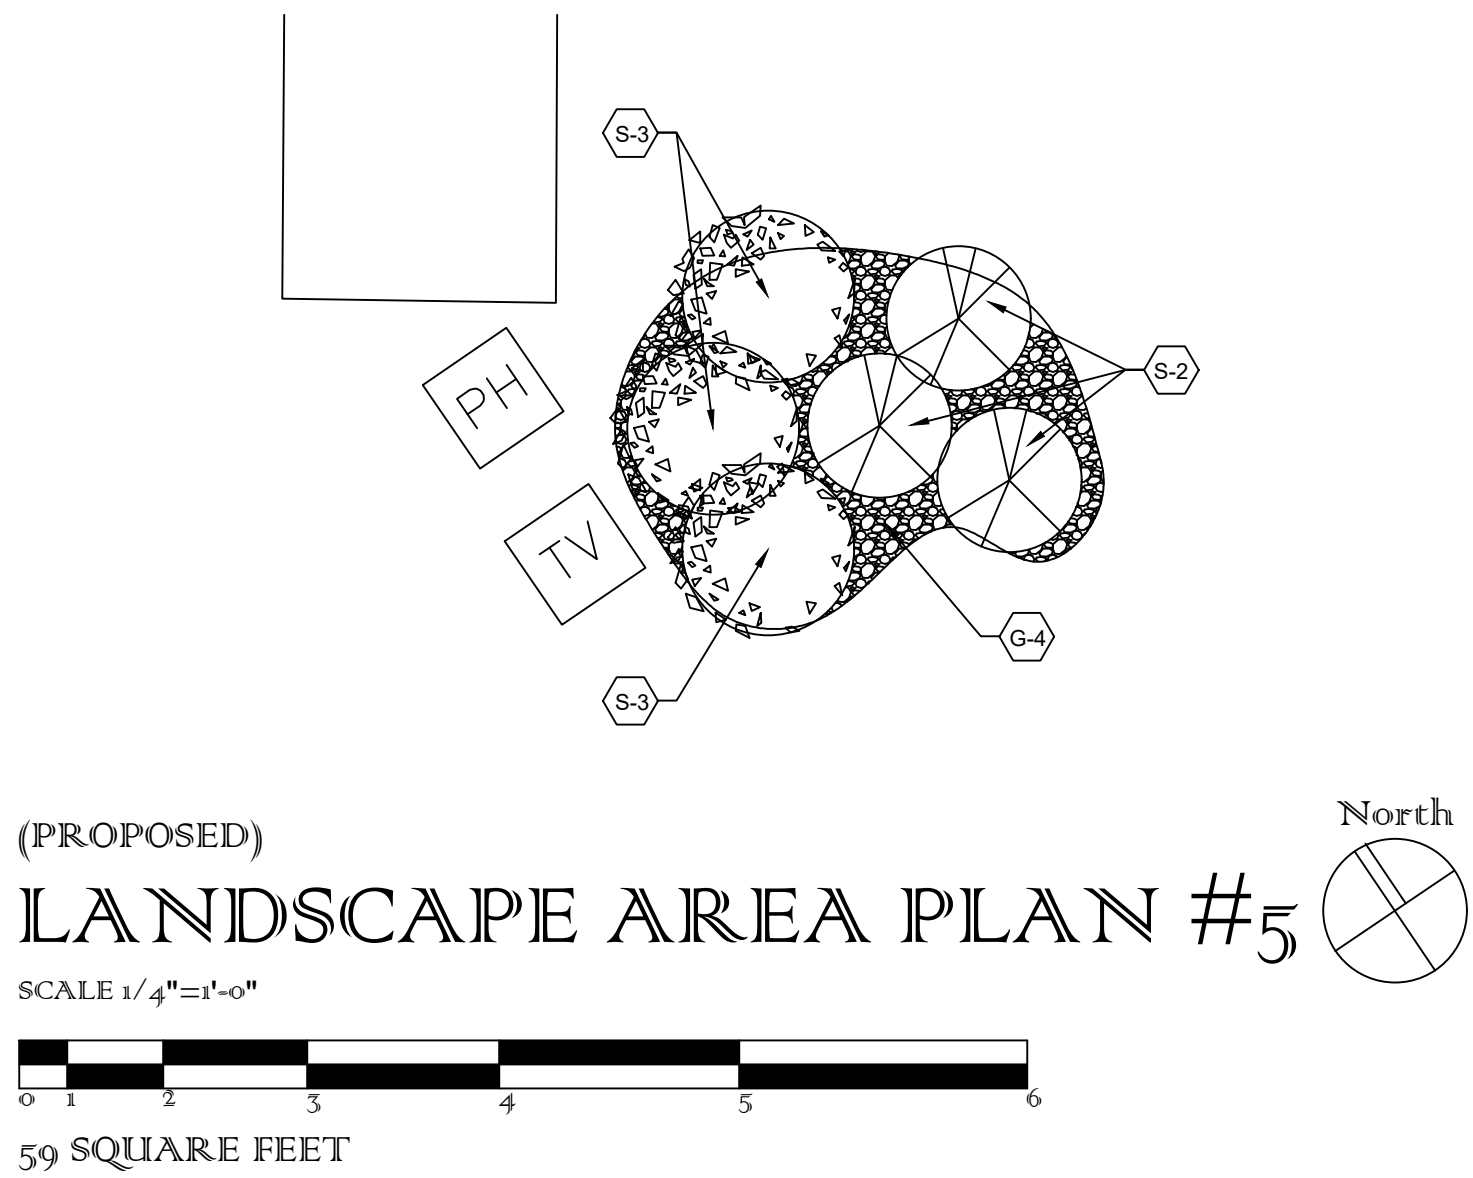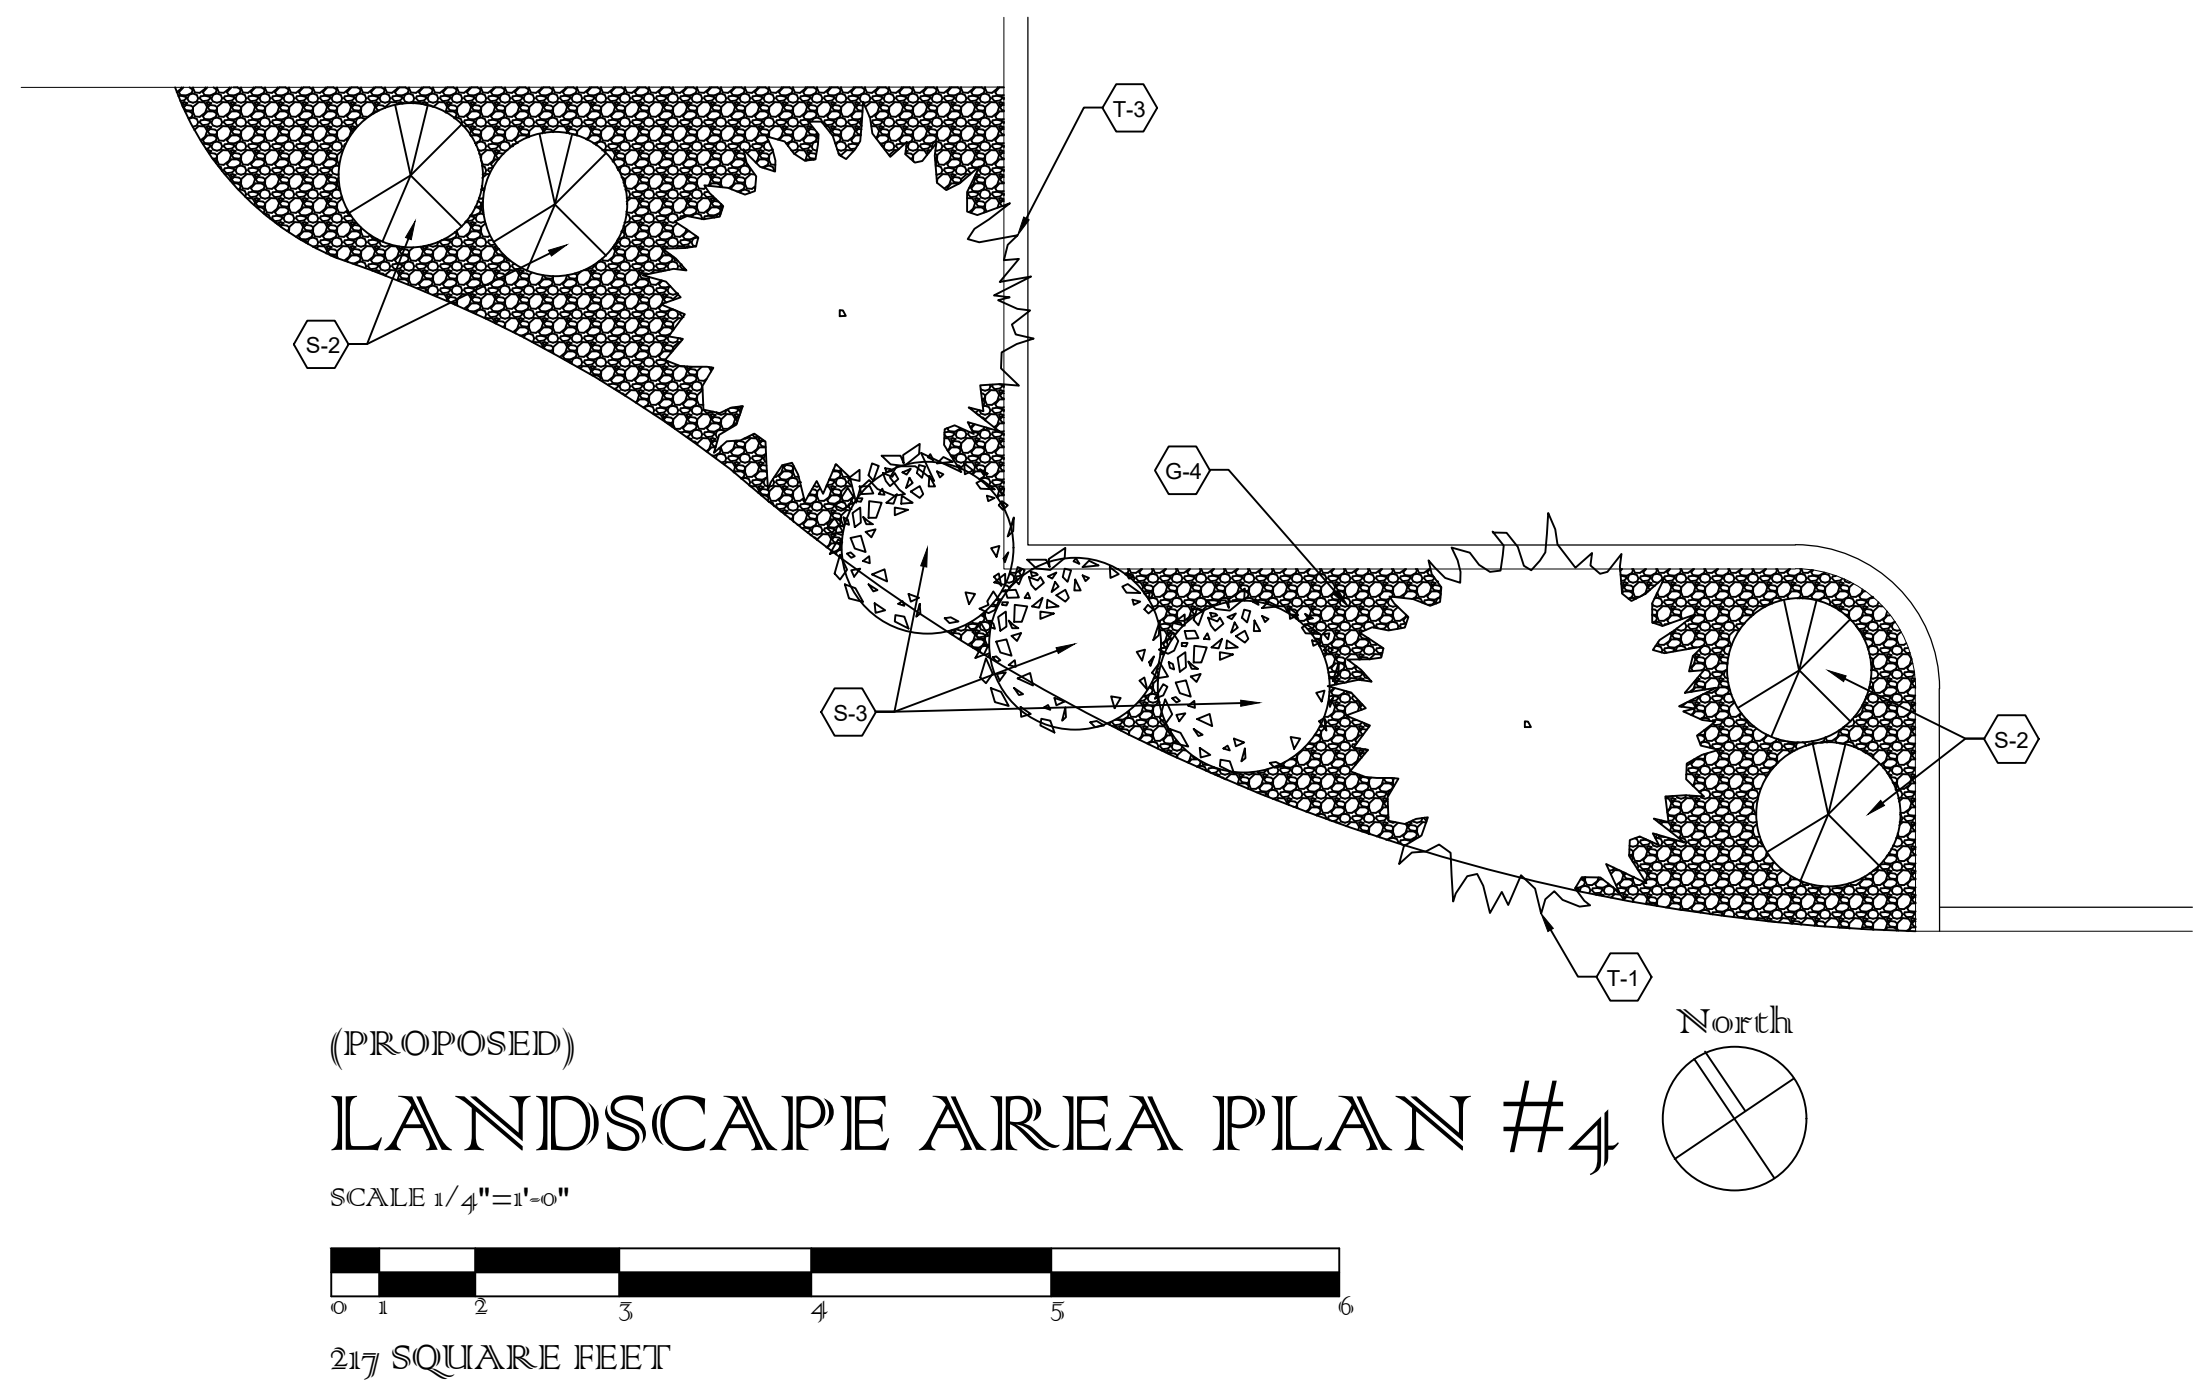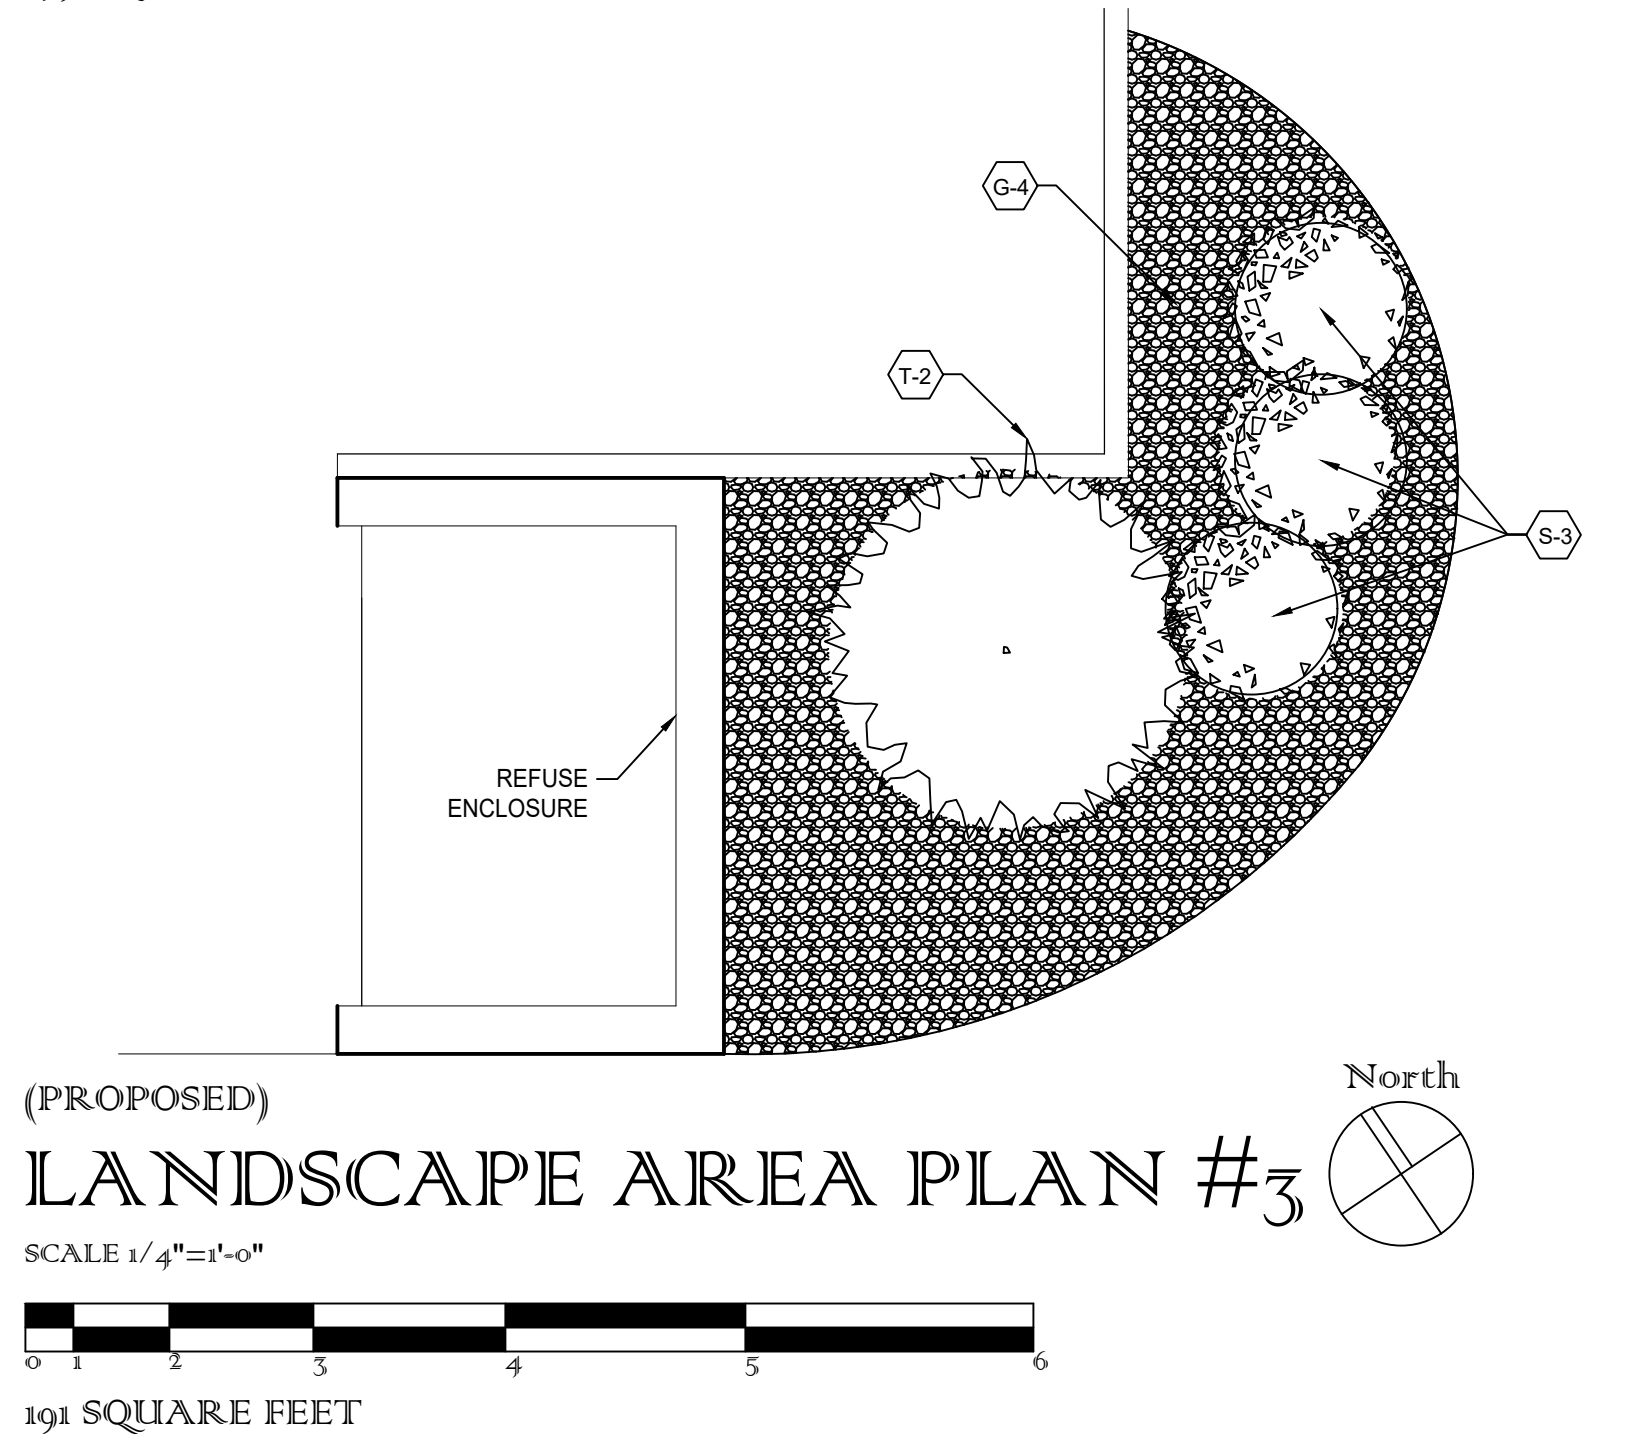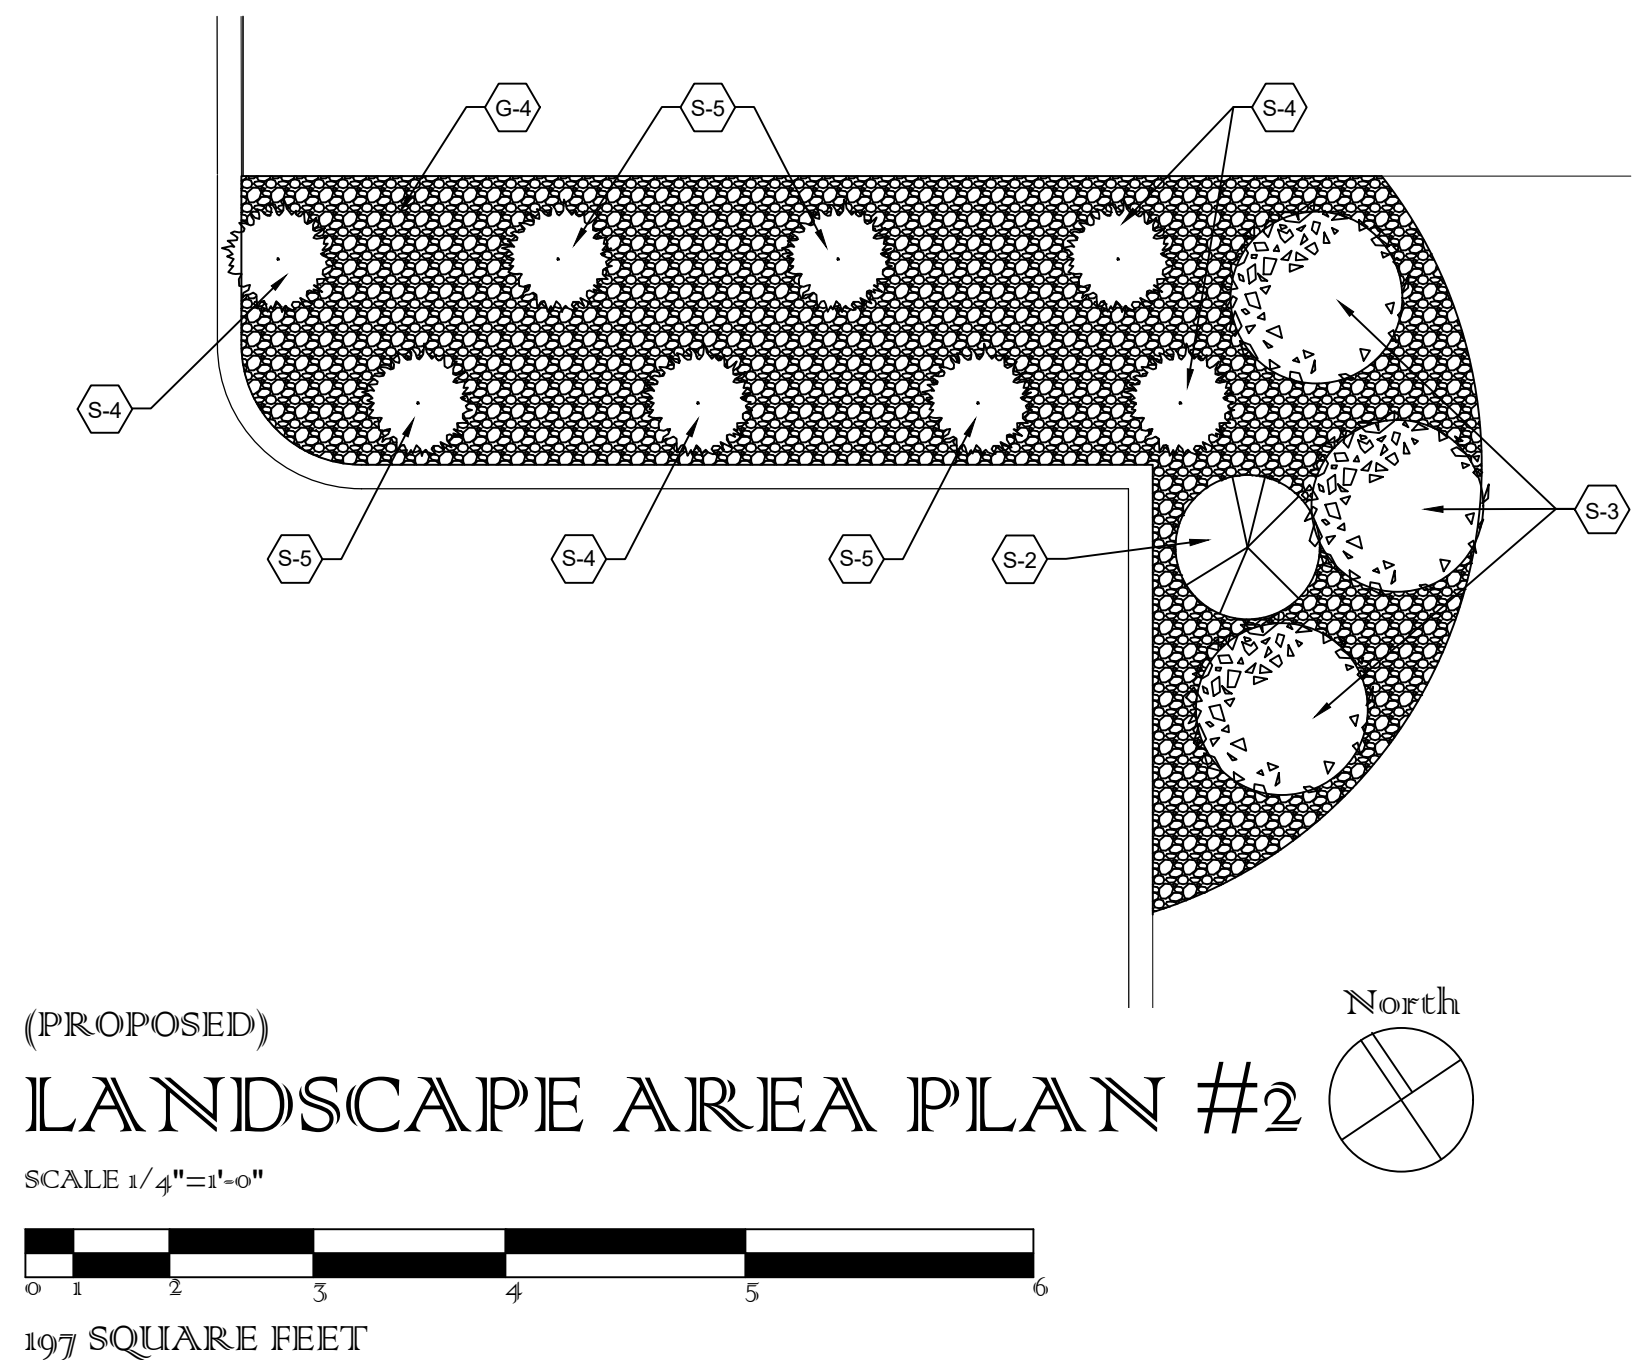
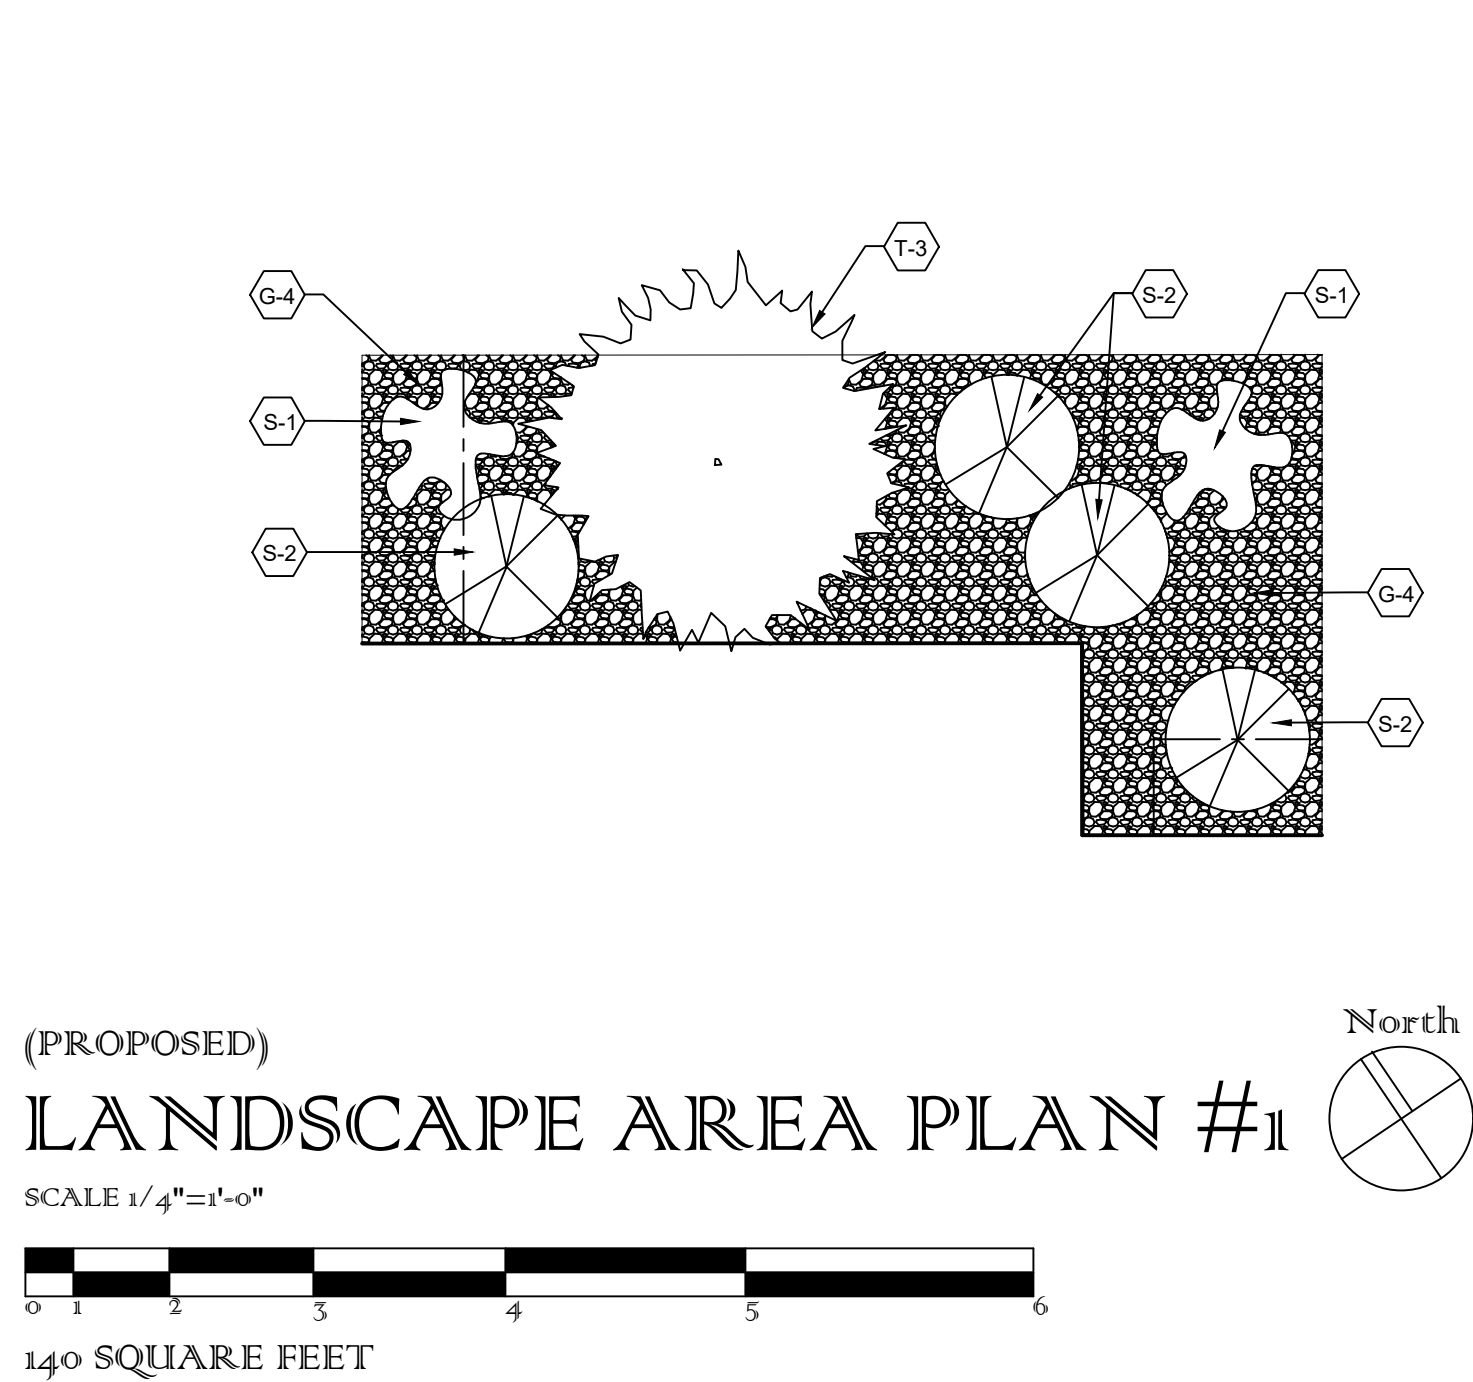




PROPERTY DESCRIPTION

LOT 11B, GLENWOOD MEADOWS, FILING 5, SECTION 8, T. 6 S., R. 89 W., OF THE 6th P.M.; CITY OF GLENWOOD SPRINGS; GARFIELD COUNTY, COLORADO

PLANT SCHEDULE

T - TREES "APPLY ADEQUATE WATER DURING FIRST YEAR OF GROWTH. REDUCE IRRIGATION AFTER FIRST YEAR."					
KEY	SIZE	BOTANICAL NAME	COMMON NAME	QTY.	REMARKS
T-1	2 1/2"	ACER GLABRUM	ROCKY MOUNTAIN MAPLE	10	--
T-2	2 1/2"	GLEDITSIA TRIACANTHOS	SHADEMASTER HONEY LOCUST	10	--
T-3	2 1/2"	KRAUTER VESUVIUS PLUM	PLUM TREE	4	--
T-4	2 1/2"	POPULUS TREMULOIDES	QUAKING ASPEN	4	--
T-5	6'	PINUS EDULIS	PINON PINE	7	--
T-6	6'	ABIES CONCOLOR	WHITE FIR	7	--
T-7	10'	PICEA PUNGENS	COLORADO SPRUCE	4	--
S - SHRUBS					
KEY	SIZE	BOTANICAL NAME	COMMON NAME	QTY.	REMARKS
S-1	5 GAL.	BUDDLEIA	BUTTERFLY BUSH	8	--
S-2	5 GAL.	PEROVSKIA ATRIPICIFOLIA	RUSSIAN SAGE	20	--
S-3	5 GAL.	CALAMAGROSTIS ACUTIFLORA	KARL FOERSTER FEATHER REED GRASS	12	--
S-4	3'-0"	BOXUS GREEN VELVET	GREEN VELVET BOX WOOD	7	--
S-5	3'-0"	EUONYMUS FORTUNE	CANANDALE GOLD	8	--
G - GROUND COVERS					
KEY	DESCRIPTION	REMARKS			
G-1	NATIVE SOIL	OUTSIDE OF LIMITS OF DISTURBANCE. LEAVE NATIVE CONDITIONS IN PLACE			
G-2	UPLAND SEED MIX	N/A			
G-3	CEDAR MULCHING	CEDAR MULCHING TO BE APPLIED 4" DEEP IN AREAS INDICATED ON PLANS. INSTALL WEED MAT BELOW ALL AREAS TO RECEIVE MULCH.			
G-4	WASHED GRAVEL	3/4" WASHED GRAVEL TO BE APPLIED 2"-3" DEEP IN AREAS INDICATED ON PLANS. INSTALL WEED MAT BELOW ALL AREAS TO RECEIVE GRAVEL.			
P-1	MIXED PERENNIALS	MIXED PERENNIALS TO INCLUDE SMALL LEAF FUSSY TOES, WESTERN COLUMBINE, INDIAN PAINT BRUSH, PRAIRIE CONEFLOWER, JAMES PENSTEMMON. PROVIDE 1 GALLON CONTAINERS. SPACE AT 18" O.C. THROUGHOUT PLANTING AREA. PROVIDE CEDAR MULCH AROUND PLANTINGS.			

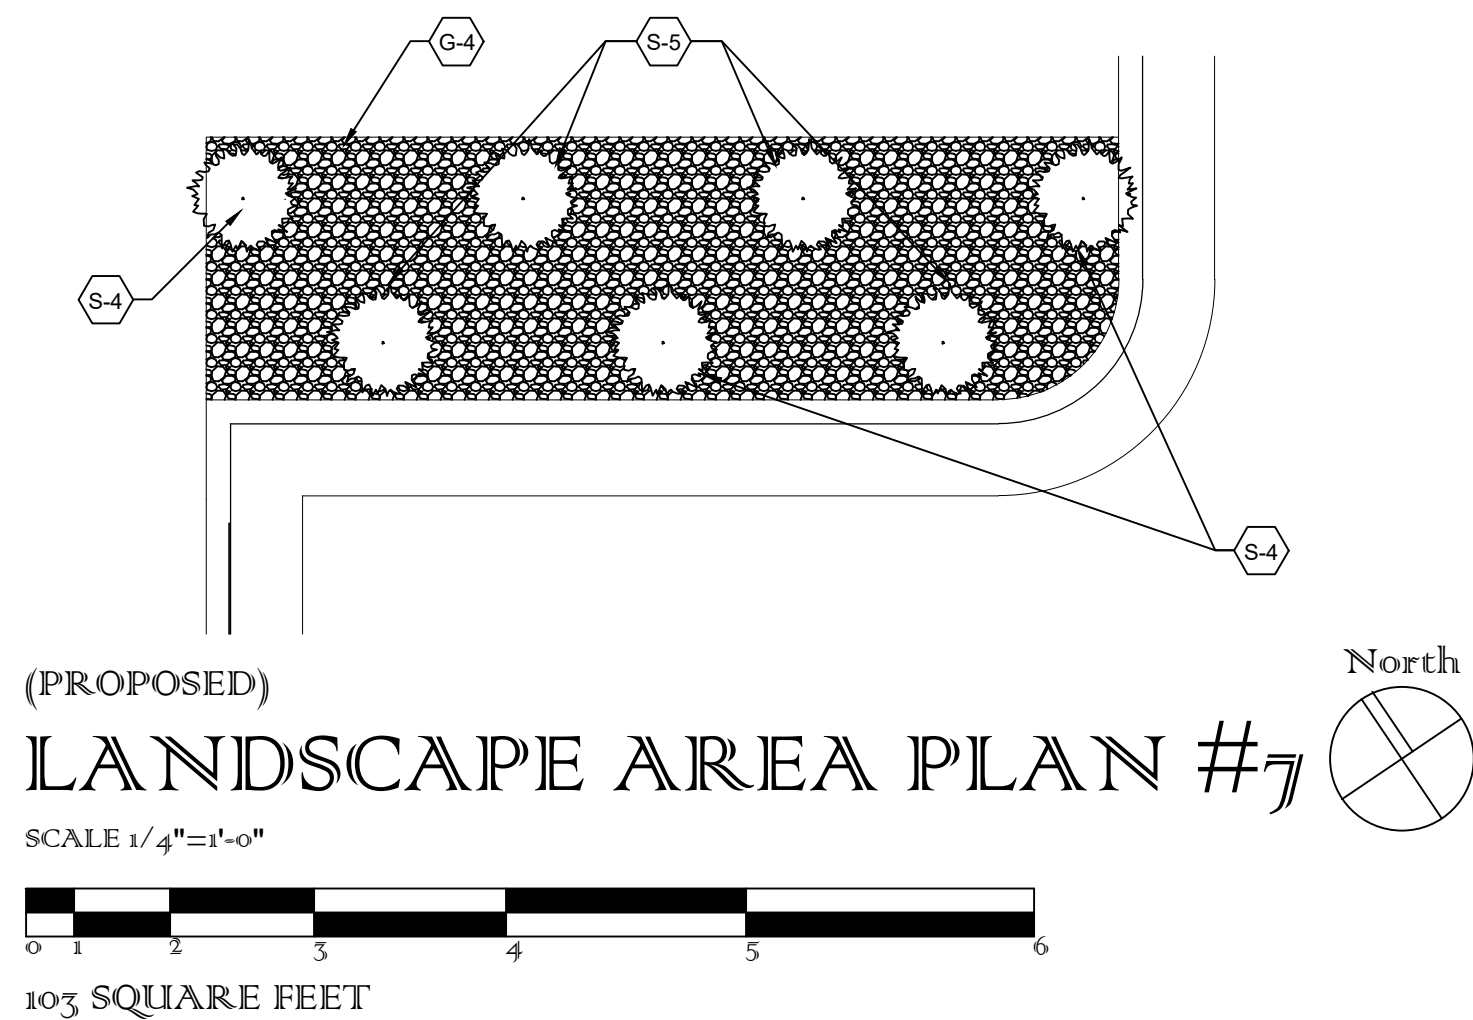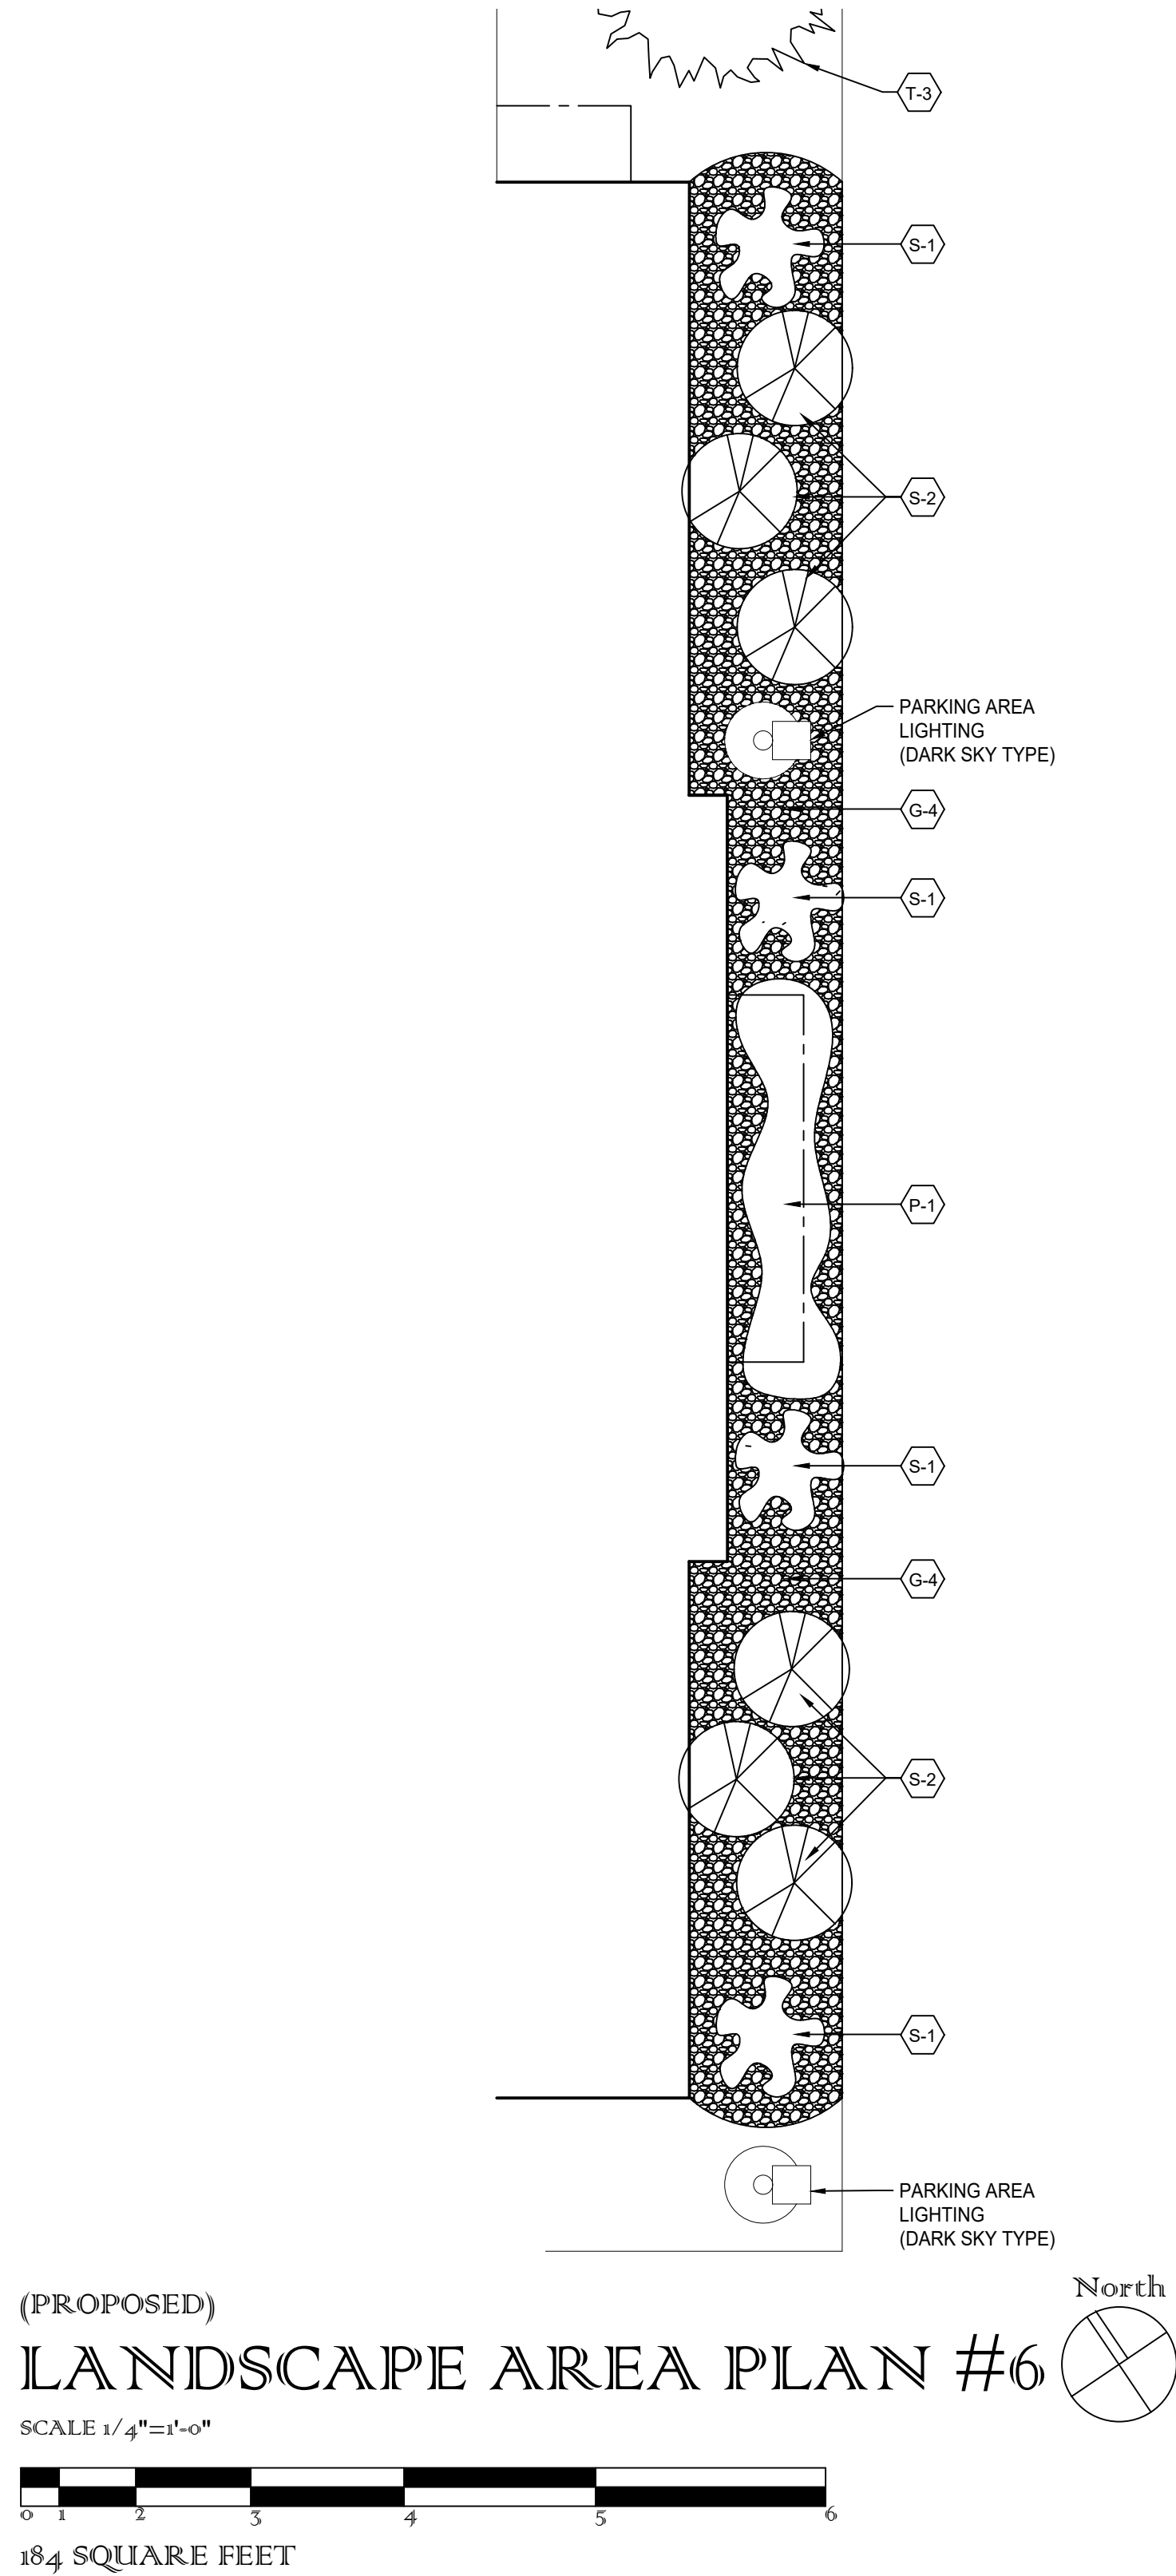

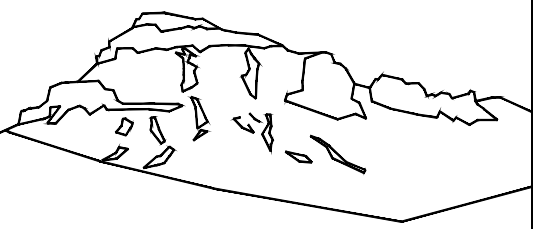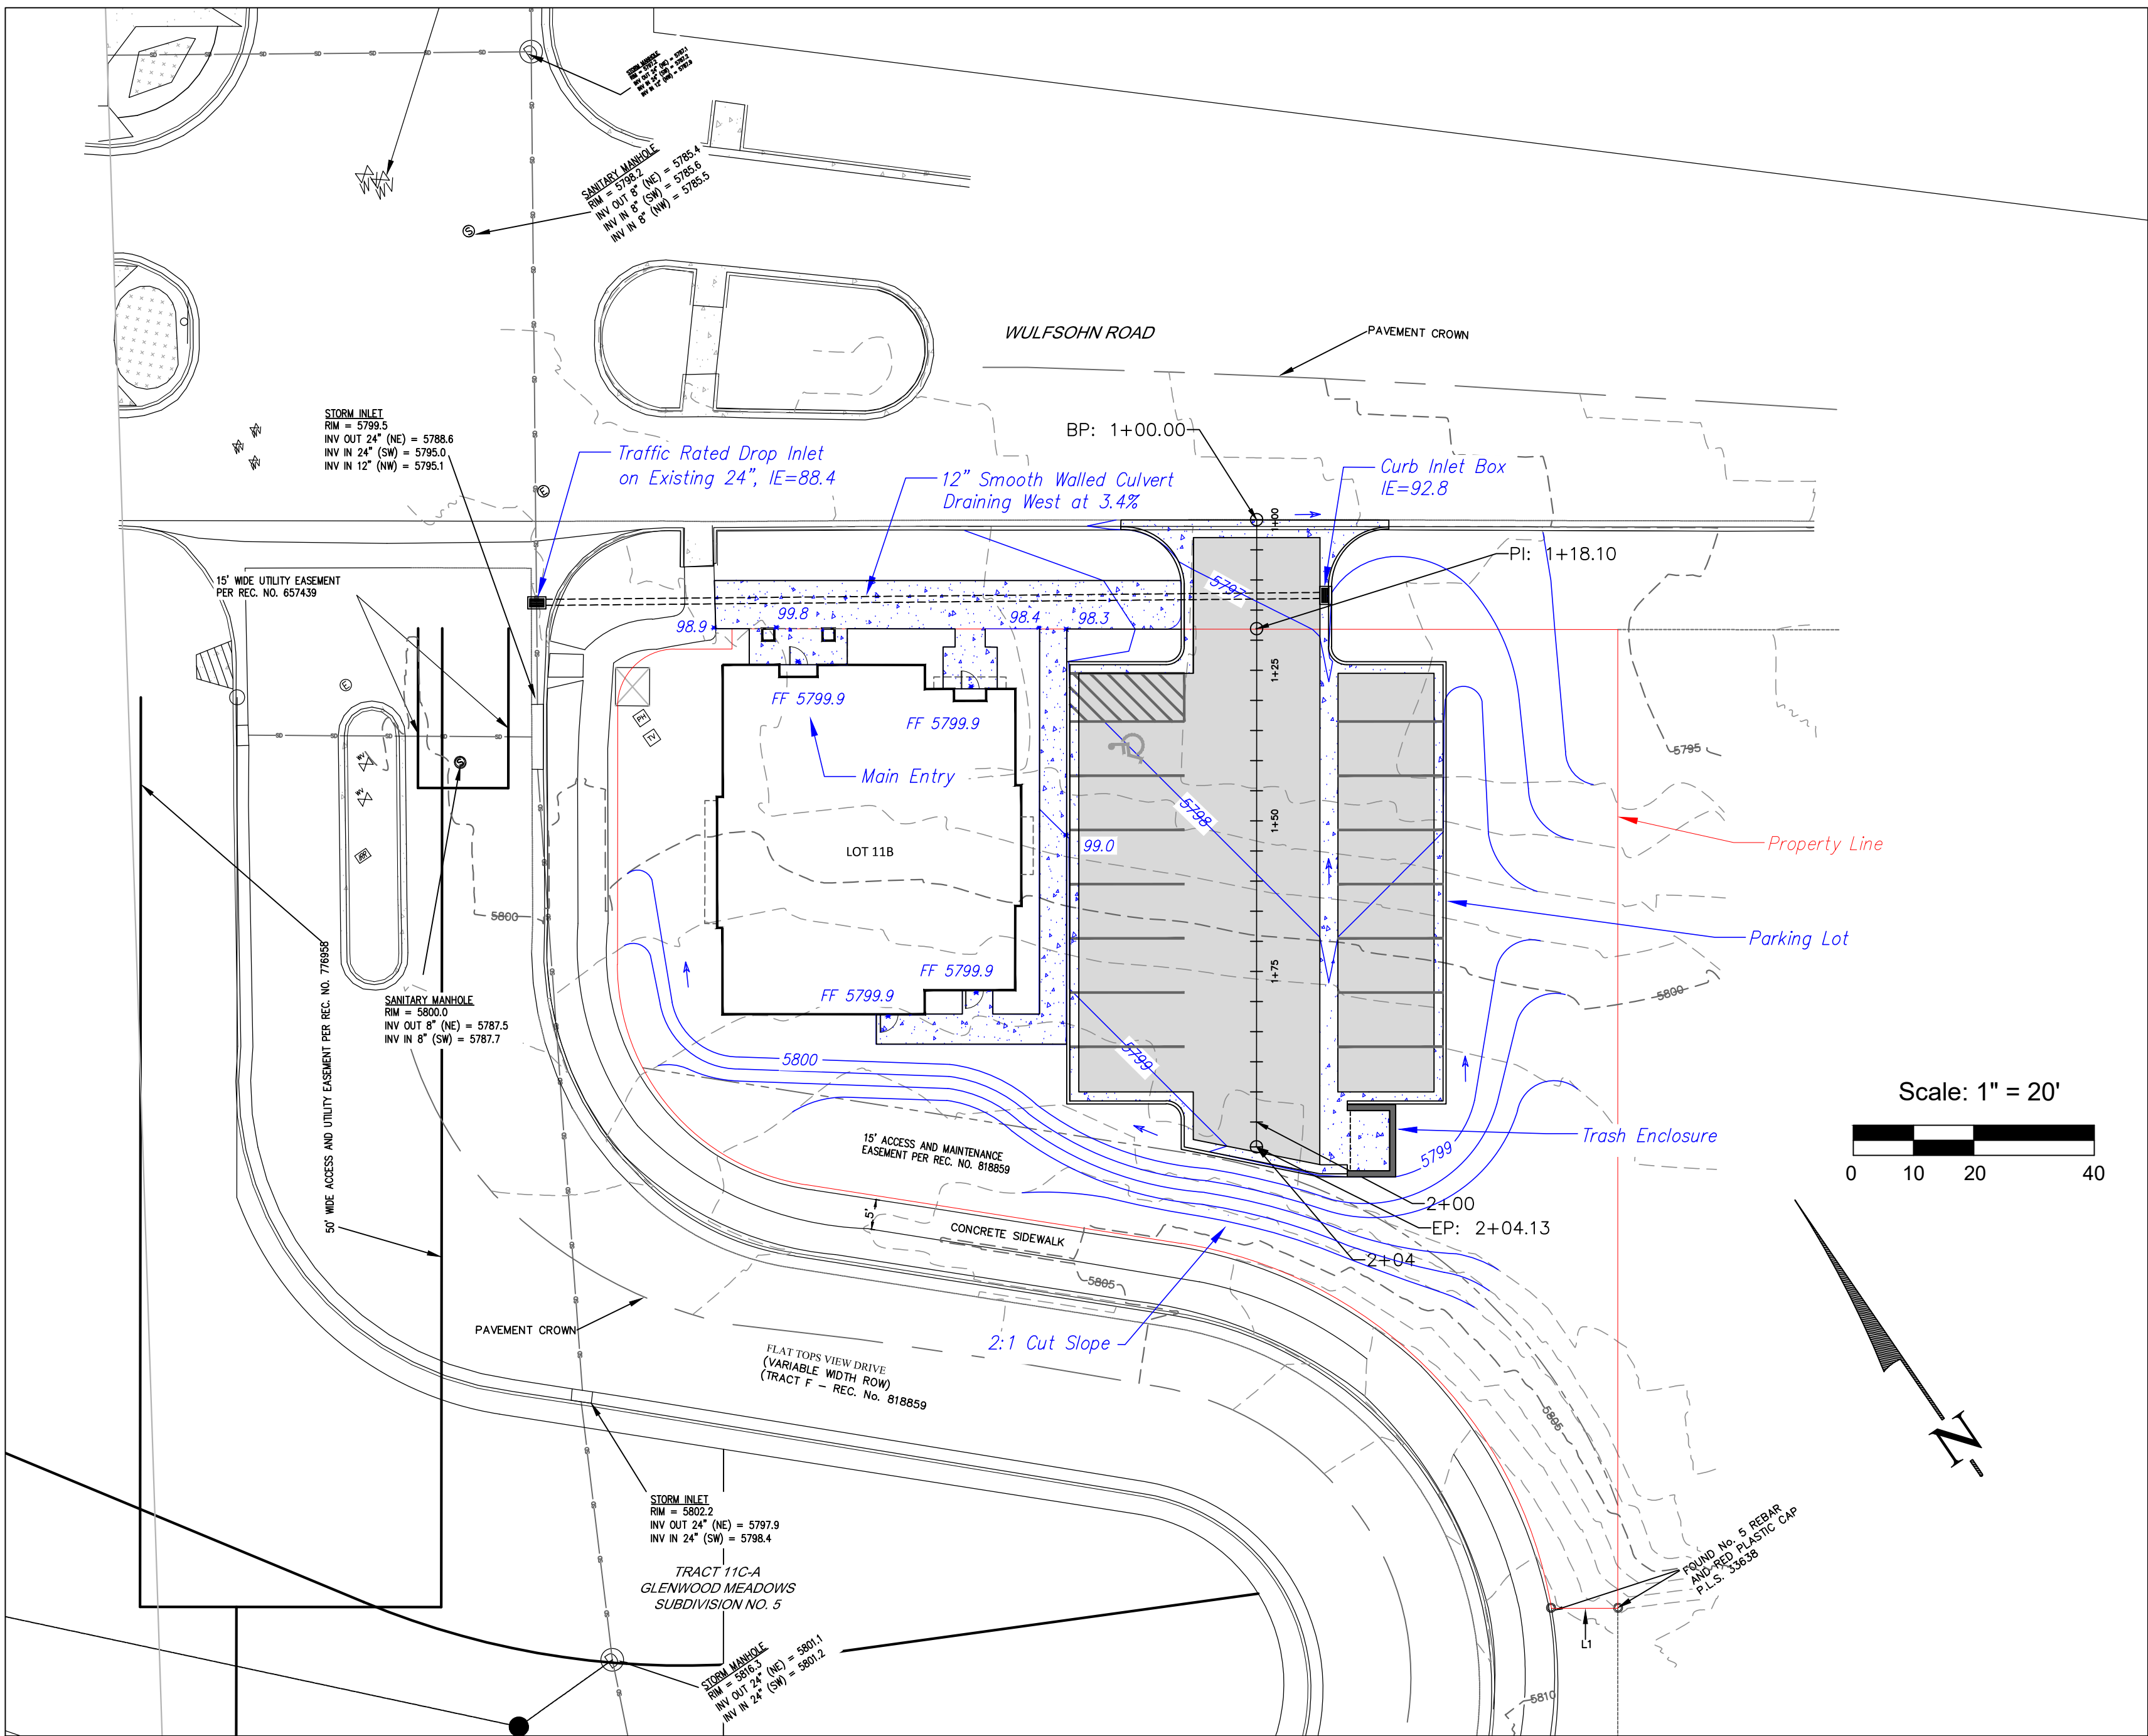

Uncompahgre
Engineering, LLC

P.O. Box 3945
Telluride, CO 81435
970-729-0683

SUBMISSIONS:

SUBMITTAL 2020-09-09
SUBMITTAL 2020-11-20


Kind Kastle
Glenwood Springs, CO




CONTRACTOR TO REVIEW AND COMPARE ALL
CHAPTERS AND INTERDISCIPLINARY DRAWINGS
AND REPORT ANY DISCREPANCIES TO THE
ARCHITECT PRIOR TO ANY FIELD WORK BEING
DONE IN ACCORDANCE WITH AIA DOCUMENT A201



Site
Grading
with
Parking Lot
Profile

C2

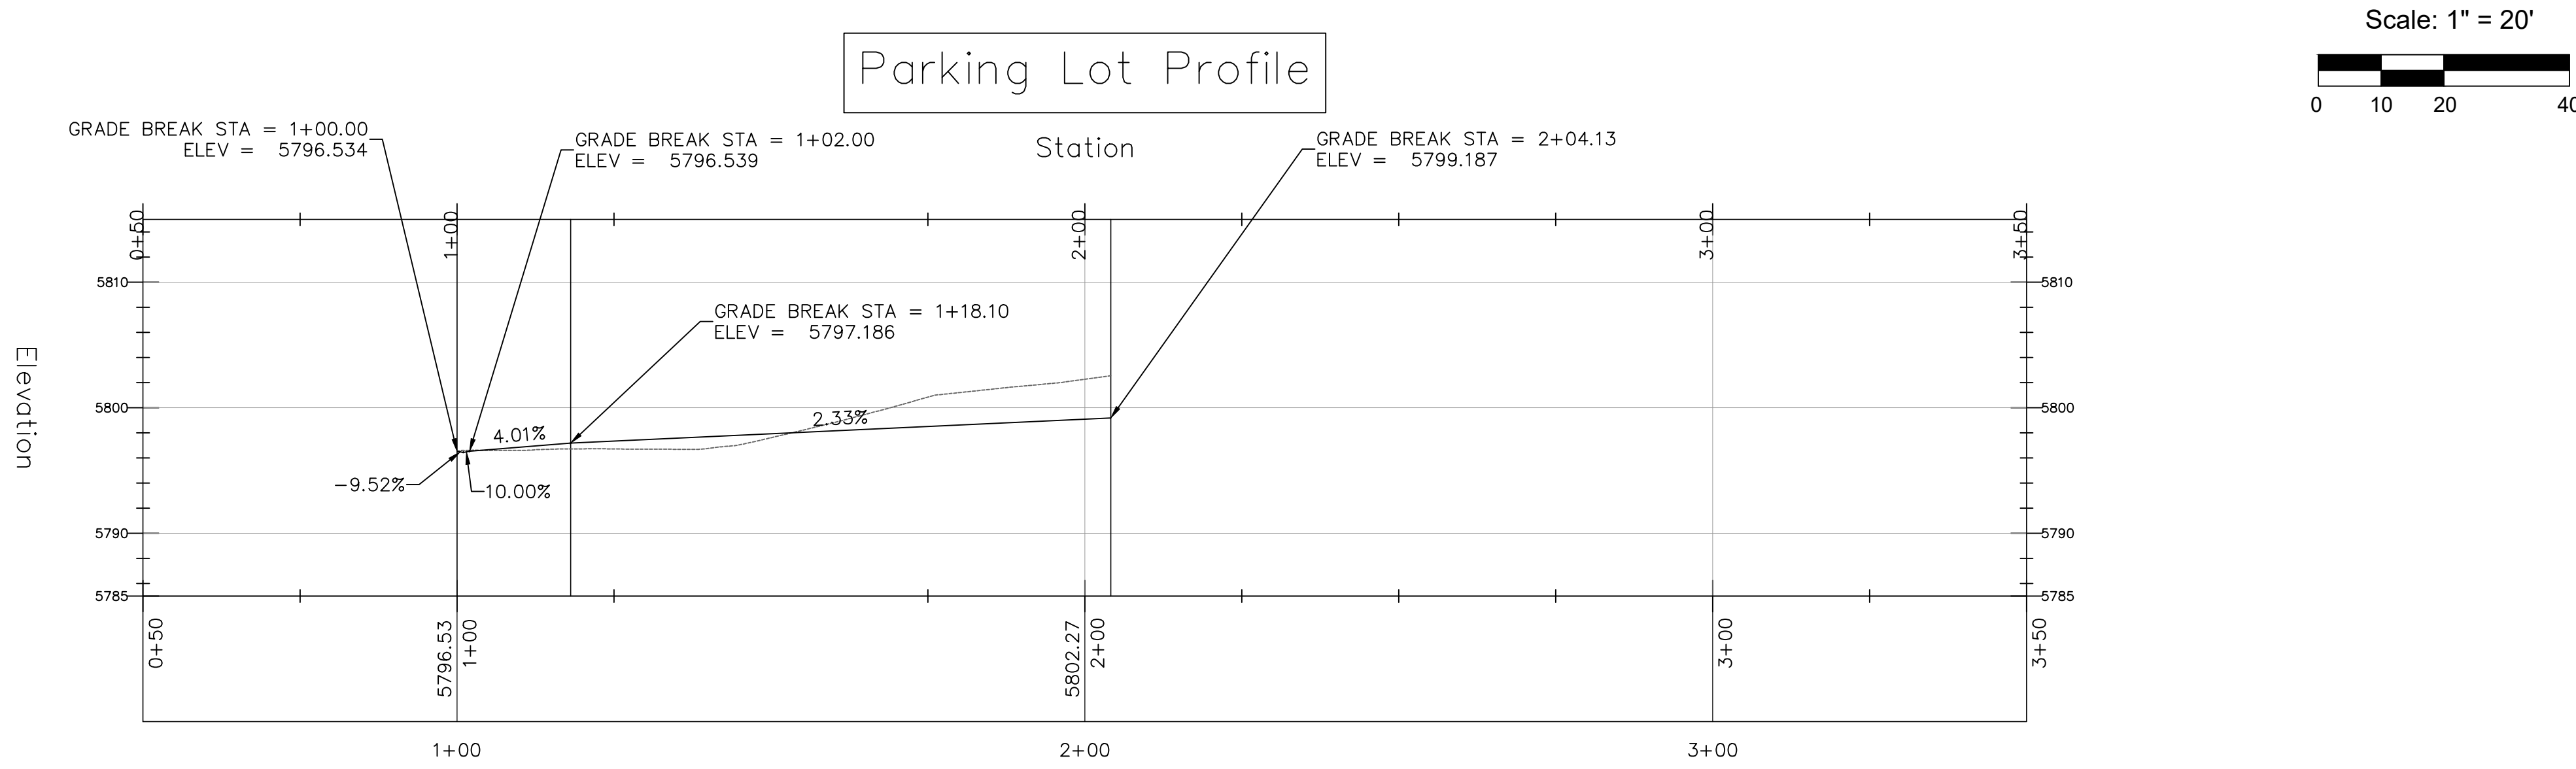

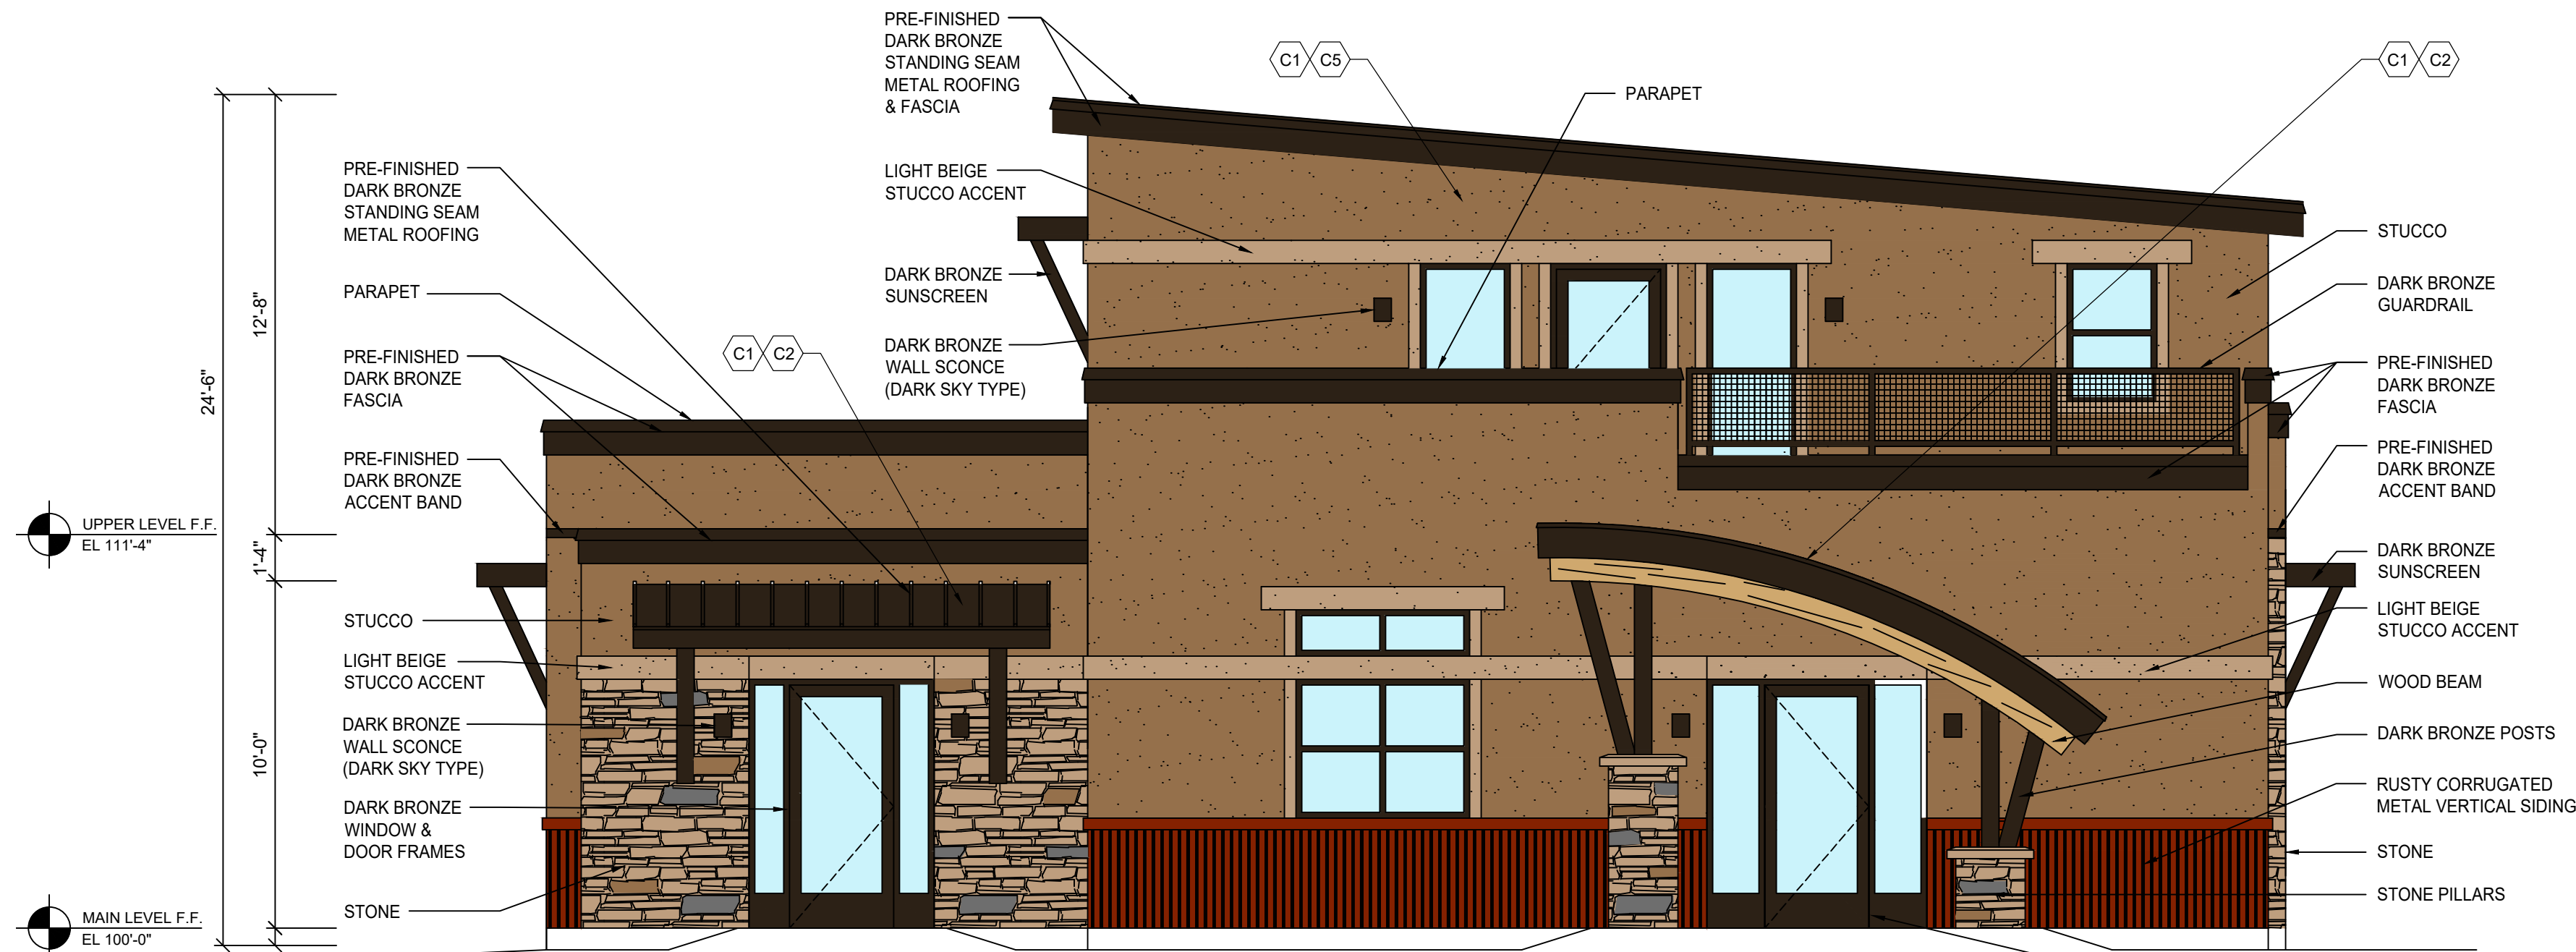

(PROPOSED)
FRONT (NORTH) ELEVATION

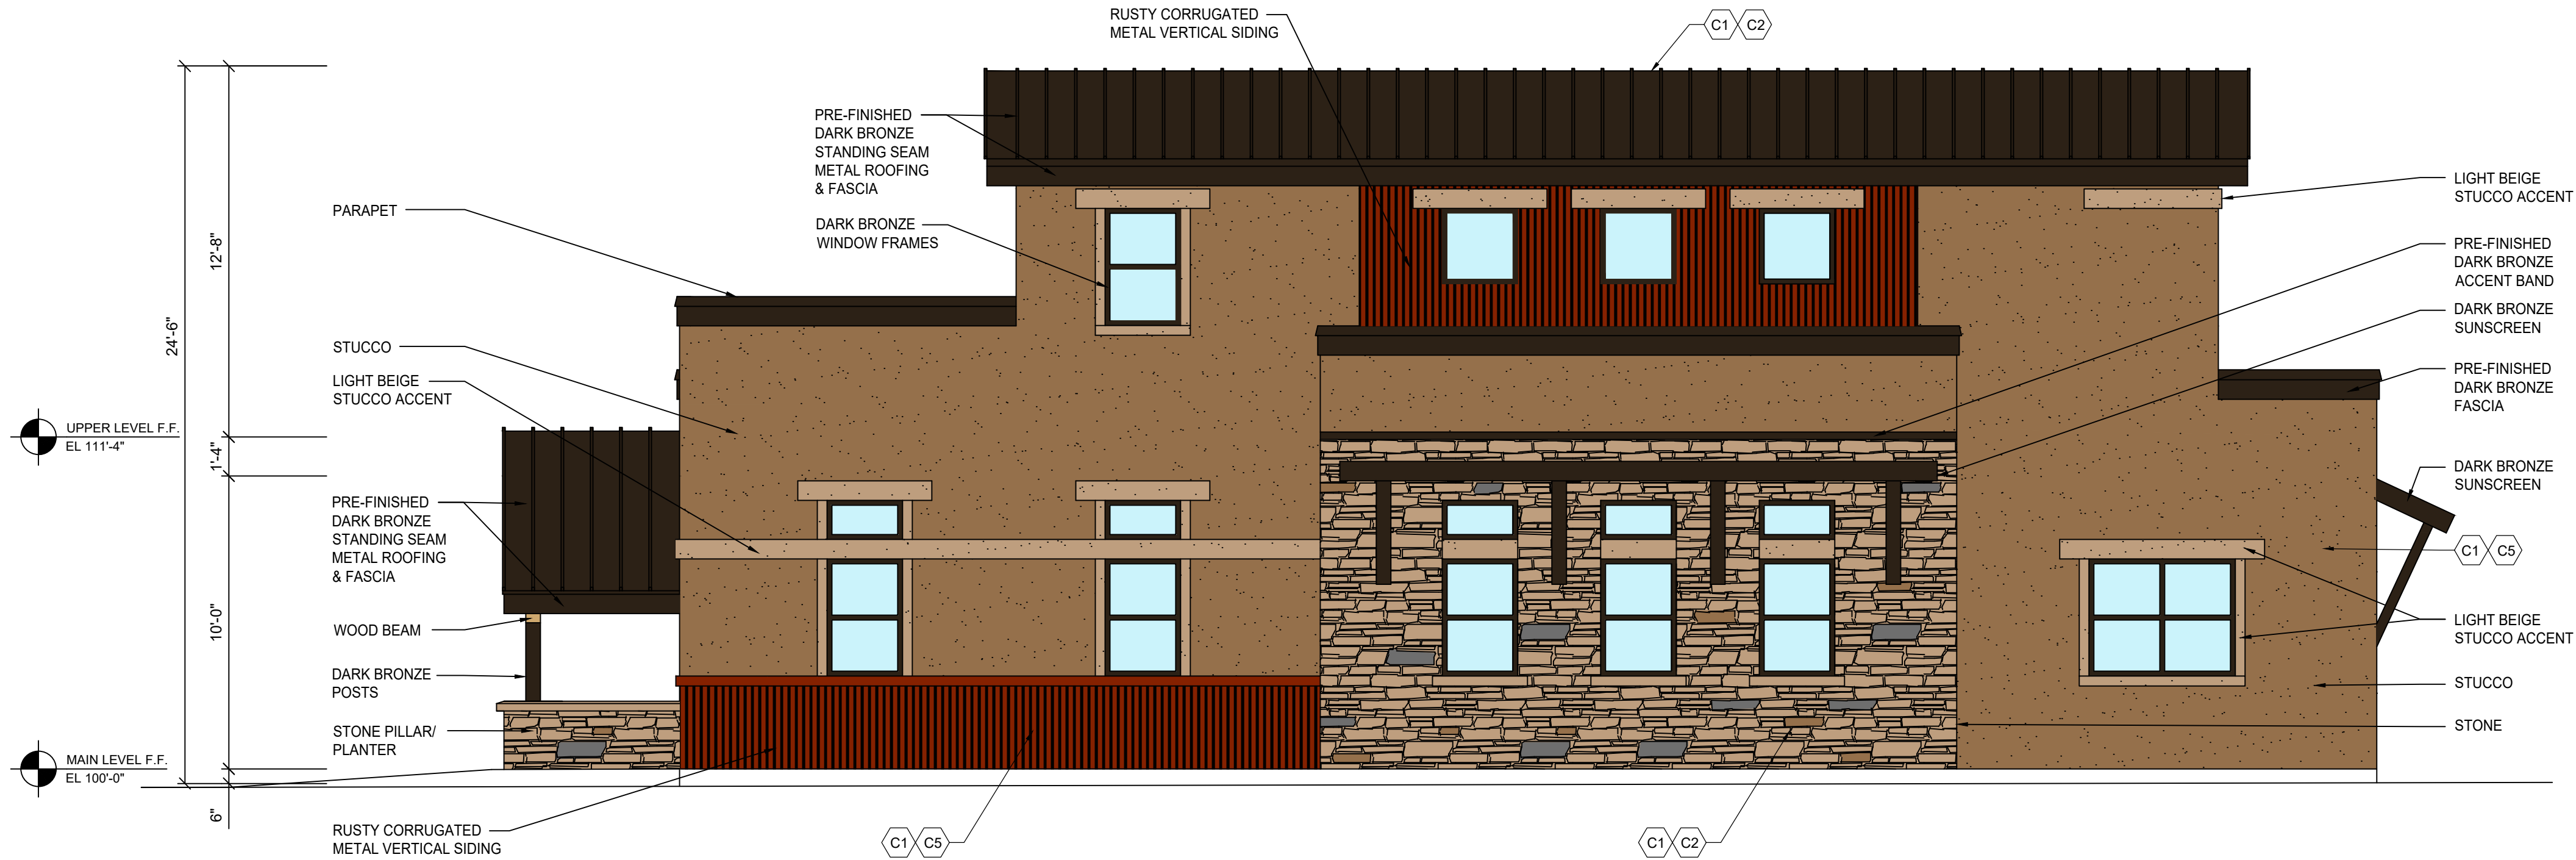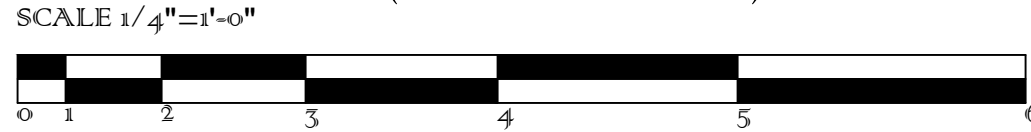

(PROPOSED)
SIDE (WEST) ELEVATION



SECTION VC & D KEYNOTES

C1 - COLOR CHANGE, TEXTURE, MATERIAL
C2 - PROJECTION REVEAL
C5 - SUBDIVISION ELEMENT

GENERAL NOTES

THESE ELEVATIONS ARE CONCEPTUAL IN NATURE. INDIVIDUAL BUILDING ELEVATIONS MAY VARY, BUT WILL BE EVALUATED FOR COMPLIANCE WITH DESIGN STANDARDS CONTAINED WITHIN TITLE 070 OF THE GLENWOOD SPRINGS MUNICIPAL CODE AT THE TIME OF SUBMITTING A BUILDING PERMIT APPLICATION.


MATERIALS SUMMARY TABLE

FRONT ELEVATION (NORTH)			REAR ELEVATION (SOUTH)		
GROSS OF WALL:	SURFACE AREA (SF)	PERCENT OF NET*	GROSS OF WALL:	SURFACE AREA (SF)	PERCENT OF NET*
	1,008	100%		1,014	100%
NET* MATERIAL 1: STUCCO - DARK	455	45%	NET* MATERIAL 1: STUCCO - DARK	688	68%
NET* MATERIAL 2: STUCCO - LIGHT	66	6%	NET* MATERIAL 2: STUCCO - LIGHT	53	5%
NET* MATERIAL 3: STONE	83	8%	NET* MATERIAL 3: STONE	89	9%
NET* MATERIAL 4: METAL SIDING	88	9%	NET* MATERIAL 4: METAL SIDING	3	<1%
NET* MATERIAL 5: METAL TRIMS	160	16%	NET* MATERIAL 5: METAL TRIMS	111	11%
NET* MATERIAL 6: GUARDRAIL	36	4%	NET* MATERIAL 6: GUARDRAIL	0	0%
NET* MATERIAL 7: DOORS	58	6%	NET* MATERIAL 7: DOORS	48	5%
NET* MATERIAL 8: WINDOWS	65	6%	NET* MATERIAL 8: WINDOWS	22	2%
SIDE ELEVATION (EAST)			SIDE ELEVATION (WEST)		
GROSS OF WALL:	SURFACE AREA (SF)	PERCENT OF NET*	GROSS OF WALL:	SURFACE AREA (SF)	PERCENT OF NET*
	1,260	100%		1,129	100%
NET* MATERIAL 1: STUCCO - DARK	665	53%	NET* MATERIAL 1: STUCCO - DARK	523	46%
NET* MATERIAL 2: STUCCO - LIGHT	96	8%	NET* MATERIAL 2: STUCCO - LIGHT	56	5%
NET* MATERIAL 3: STONE	183	15%	NET* MATERIAL 3: STONE	187	17%
NET* MATERIAL 4: METAL SIDING	76	6%	NET* MATERIAL 4: METAL SIDING	132	12%
NET* MATERIAL 5: METAL TRIMS	154	12%	NET* MATERIAL 5: METAL TRIMS	110	10%
NET* MATERIAL 6: GUARDRAIL	0	0%	NET* MATERIAL 6: GUARDRAIL	0	0%
NET* MATERIAL 7: DOORS	0	0%	NET* MATERIAL 7: DOORS	0	0%
NET* MATERIAL 8: WINDOWS	85	7%	NET* MATERIAL 8: WINDOWS	119	11%



*NET EXCLUDES ROOF FORMS, AWNINGS AND SIMILAR FEATURES. INCLUDES GLAZED WINDOWS AND DOORS.

PROPERTY DESCRIPTION


LOT 11B, GLENWOOD MEADOWS, FILING 5; SECTION 8, T. 6 S., R. 89 W., OF THE 6th P.M.; CITY OF GLENWOOD SPRINGS; GARFIELD COUNTY, COLORADO

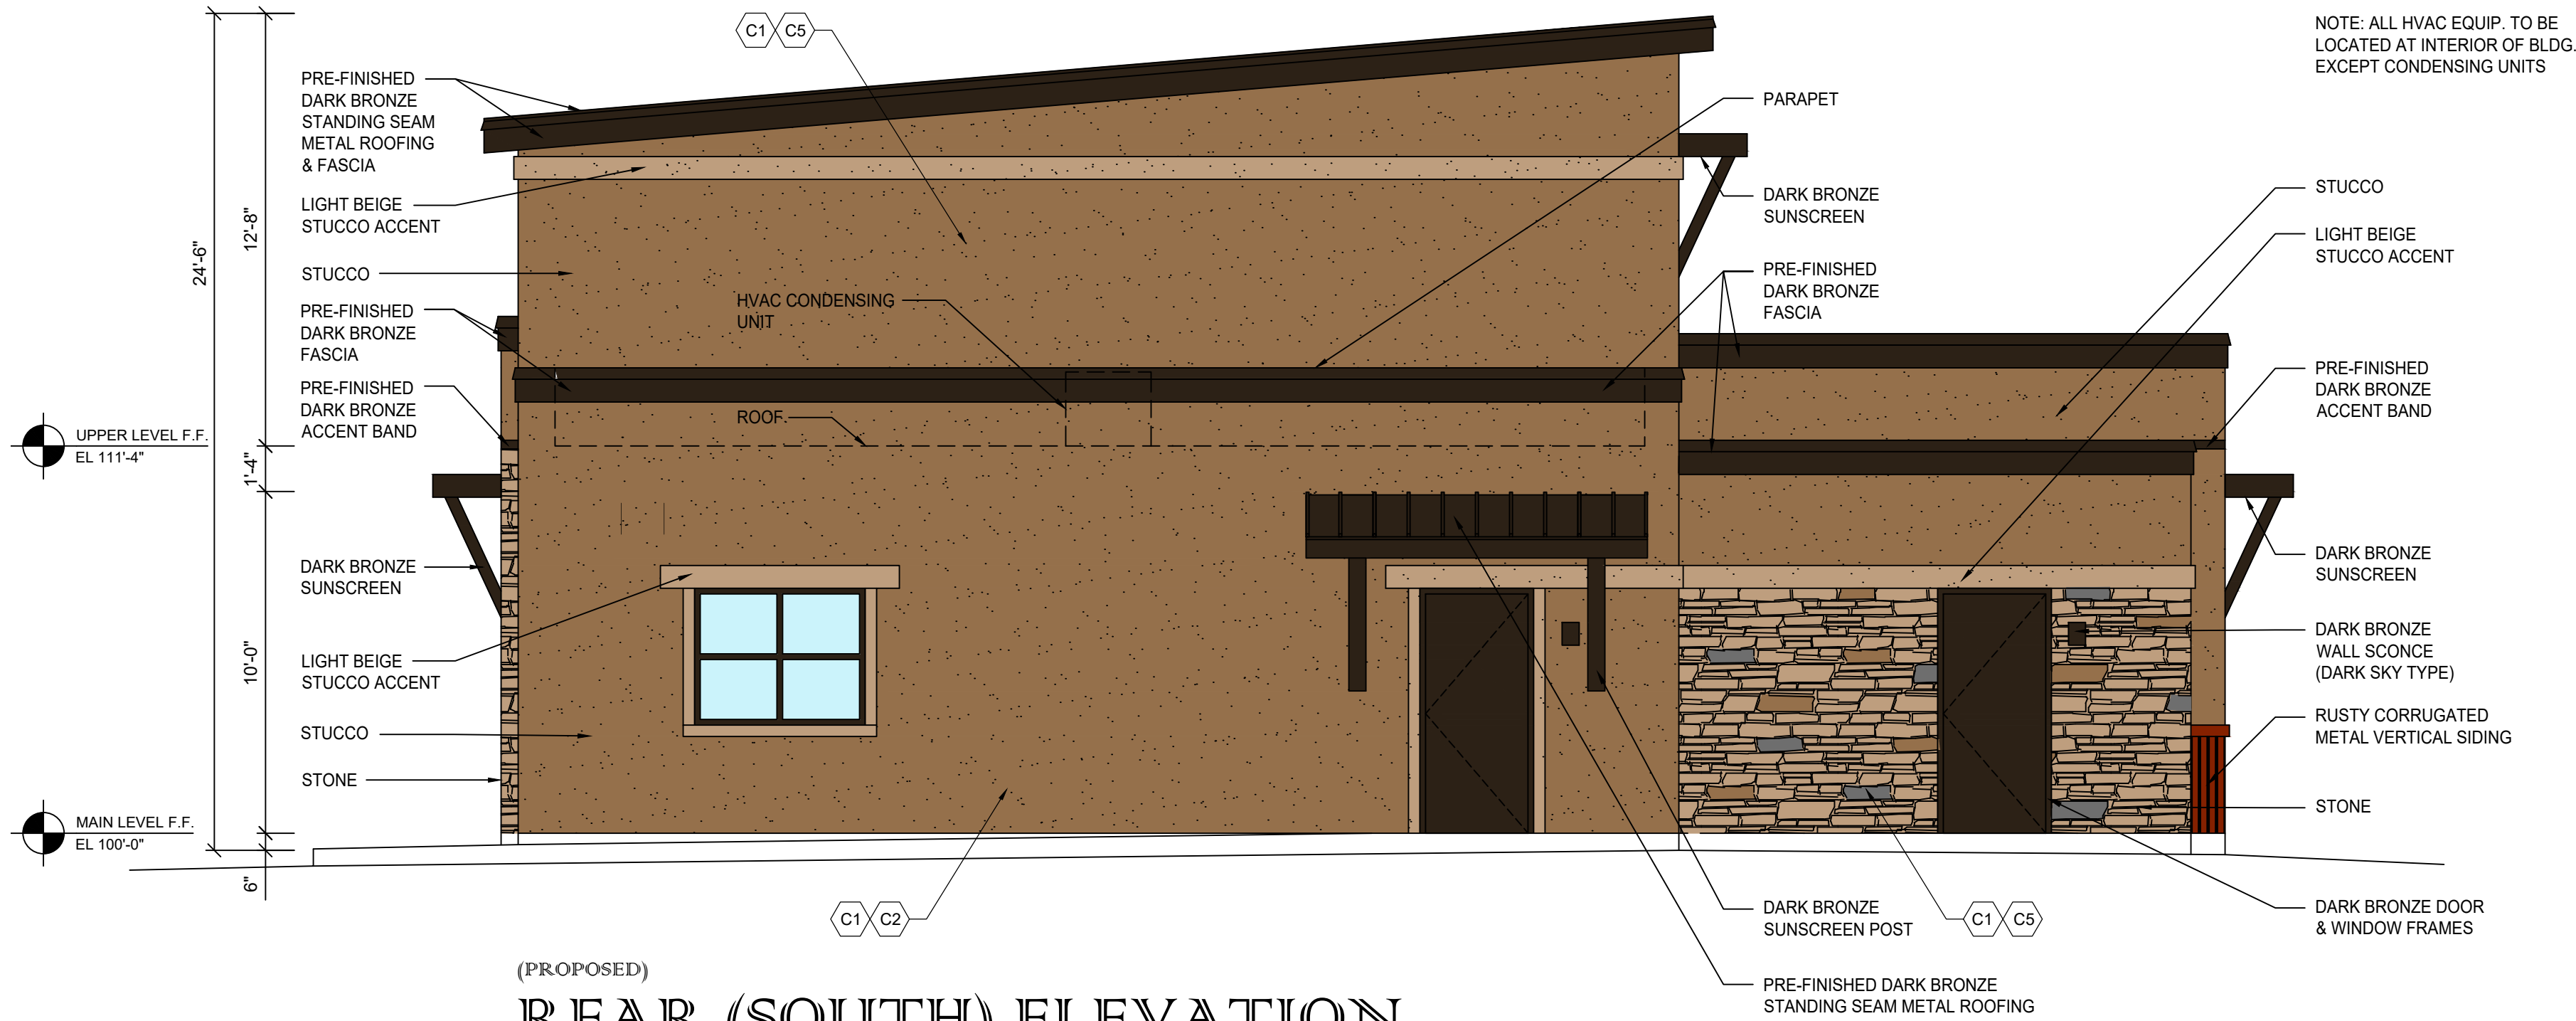

(PROPOSED)
REAR (SOUTH) ELEVATION

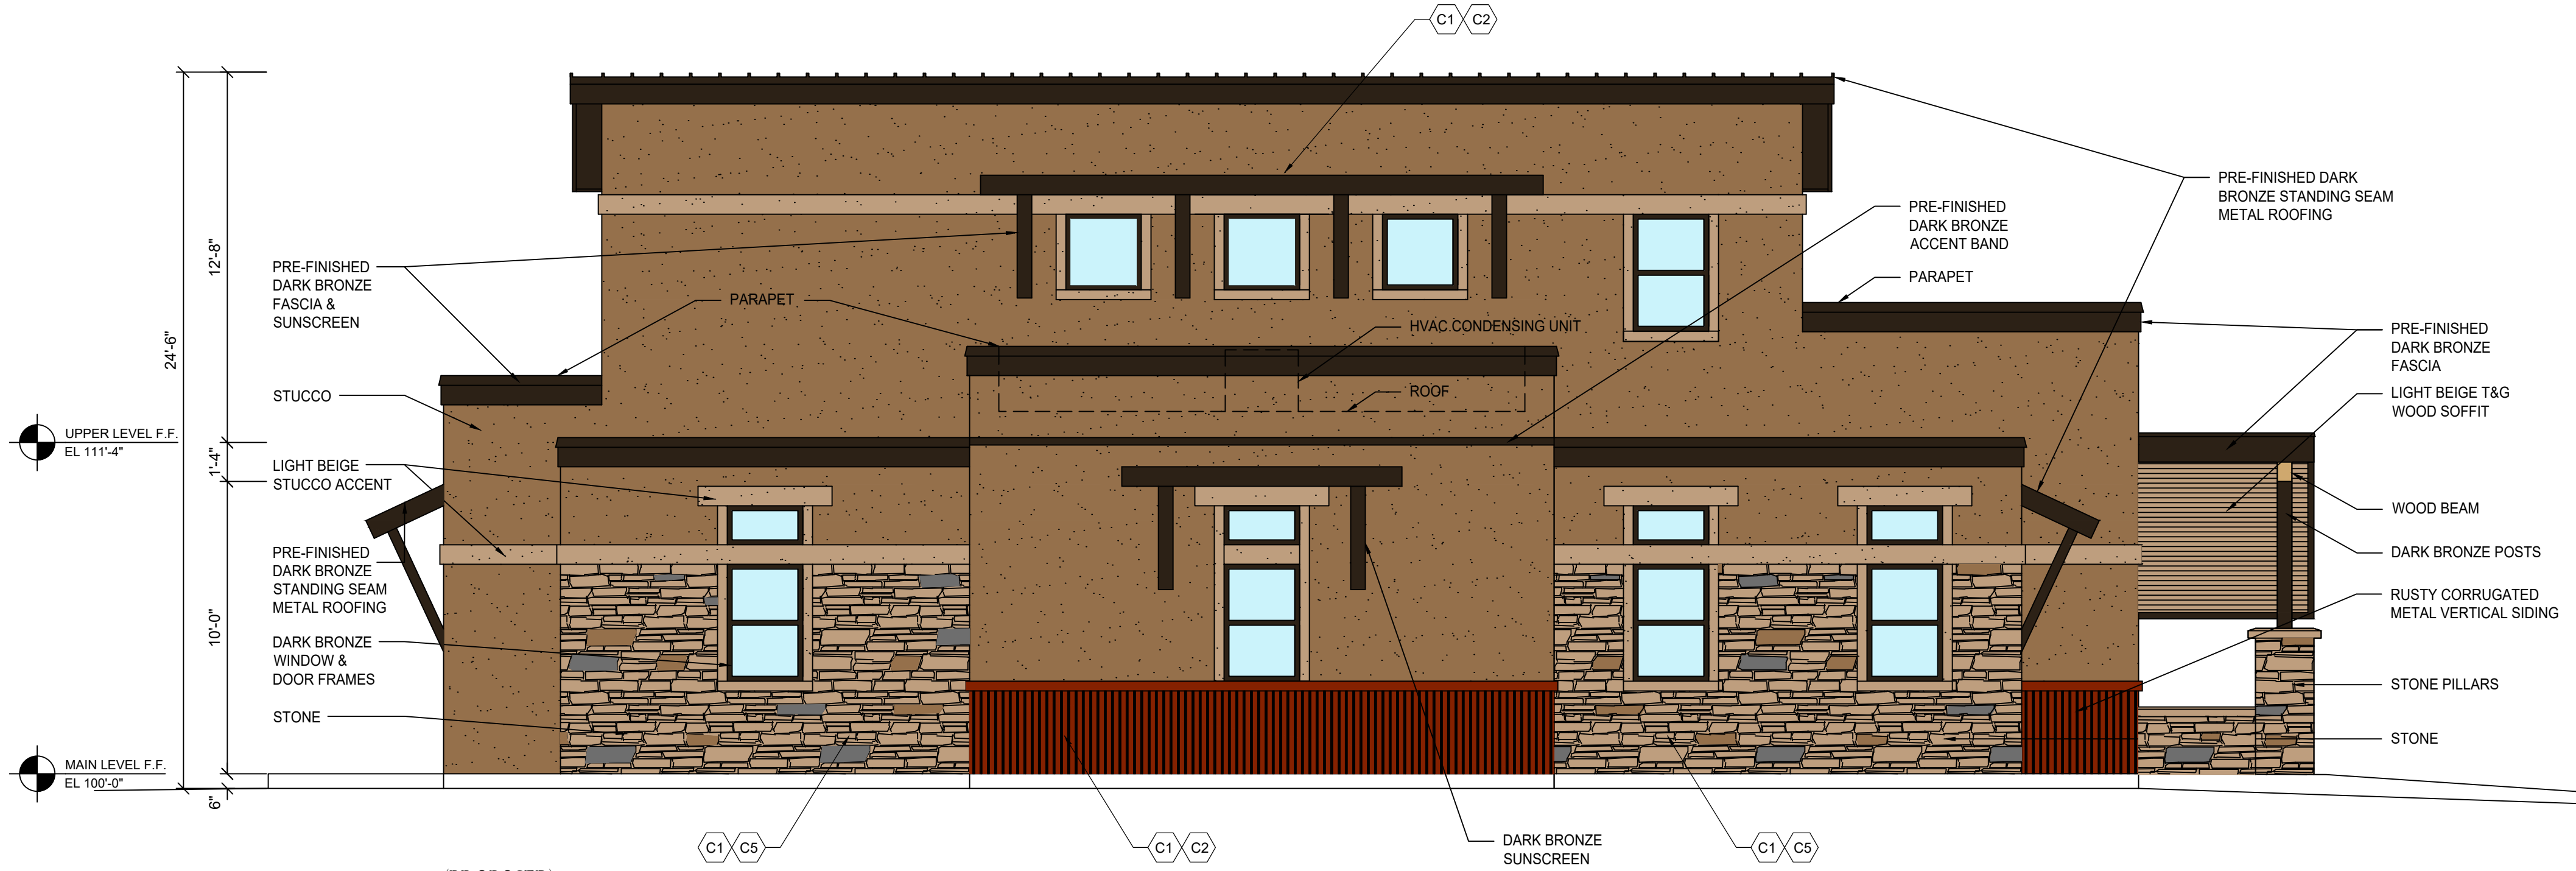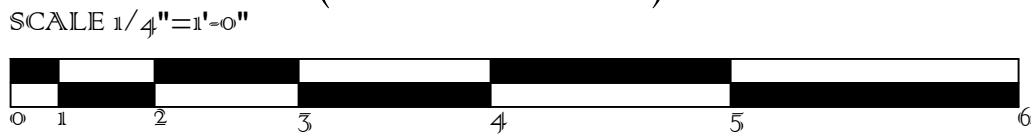

(PROPOSED)
SIDE (EAST) ELEVATION

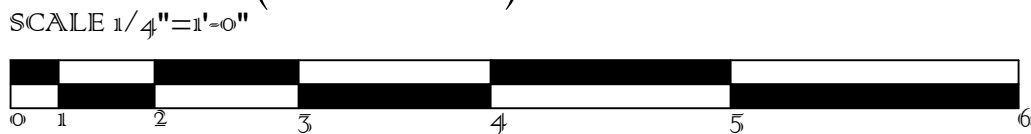

SECTION VC & D KEYNOTES

C1 - COLOR CHANGE, TEXTURE, MATERIAL
C2 - PROJECTION REVEAL
C5 - SUBDIVISION ELEMENT

GENERAL NOTES

THESE ELEVATIONS ARE CONCEPTUAL IN NATURE. INDIVIDUAL BUILDING ELEVATIONS MAY VARY, BUT WILL BE EVALUATED FOR COMPLIANCE WITH DESIGN STANDARDS CONTAINED WITHIN TITLE 070 OF THE GLENWOOD SPRINGS MUNICIPAL CODE AT THE TIME OF SUBMITTING A BUILDING PERMIT APPLICATION.



MATERIALS SUMMARY TABLE

FRONT ELEVATION (NORTH)			REAR ELEVATION (SOUTH)		
GROSS OF WALL:	SURFACE AREA (SF)	PERCENT OF NET*	GROSS OF WALL:	SURFACE AREA (SF)	PERCENT OF NET*
	1,008	100%		1,014	100%
NET* MATERIAL 1: STUCCO - DARK	455	45%	NET* MATERIAL 1: STUCCO - DARK	688	68%
NET* MATERIAL 2: STUCCO - LIGHT	66	6%	NET* MATERIAL 2: STUCCO - LIGHT	53	5%
NET* MATERIAL 3: STONE	83	8%	NET* MATERIAL 3: STONE	89	9%
NET* MATERIAL 4: METAL SIDING	88	9%	NET* MATERIAL 4: METAL SIDING	3	<1%
NET* MATERIAL 5: METAL TRIMS	160	16%	NET* MATERIAL 5: METAL TRIMS	111	11%
NET* MATERIAL 6: GUARDRAIL	36	4%	NET* MATERIAL 6: GUARDRAIL	0	0%
NET* MATERIAL 7: DOORS	58	6%	NET* MATERIAL 7: DOORS	48	5%
NET* MATERIAL 8: WINDOWS	65	6%	NET* MATERIAL 8: WINDOWS	22	2%
SIDE ELEVATION (EAST)			SIDE ELEVATION (WEST)		
GROSS OF WALL:	SURFACE AREA (SF)	PERCENT OF NET*	GROSS OF WALL:	SURFACE AREA (SF)	PERCENT OF NET*
	1,260	100%		1,129	100%
NET* MATERIAL 1: STUCCO - DARK	665	53%	NET* MATERIAL 1: STUCCO - DARK	523	46%
NET* MATERIAL 2: STUCCO - LIGHT	96	8%	NET* MATERIAL 2: STUCCO - LIGHT	56	5%
NET* MATERIAL 3: STONE	183	15%	NET* MATERIAL 3: STONE	187	17%
NET* MATERIAL 4: METAL SIDING	76	6%	NET* MATERIAL 4: METAL SIDING	132	12%
NET* MATERIAL 5: METAL TRIMS	154	12%	NET* MATERIAL 5: METAL TRIMS	110	10%
NET* MATERIAL 6: GUARDRAIL	0	0%	NET* MATERIAL 6: GUARDRAIL	0	0%
NET* MATERIAL 7: DOORS	0	0%	NET* MATERIAL 7: DOORS	0	0%
NET* MATERIAL 8: WINDOWS	85	7%	NET* MATERIAL 8: WINDOWS	119	11%

*NET EXCLUDES ROOF FORMS, AWNINGS AND SIMILAR FEATURES. INCLUDES GLAZED WINDOWS AND DOORS.

PROPERTY DESCRIPTION

LOT 11B, GLENWOOD MEADOWS, FILING 5; SECTION 8, T. 6 S., R. 89 W., OF THE 6th P.M.; CITY OF GLENWOOD SPRINGS; GARFIELD COUNTY, COLORADO

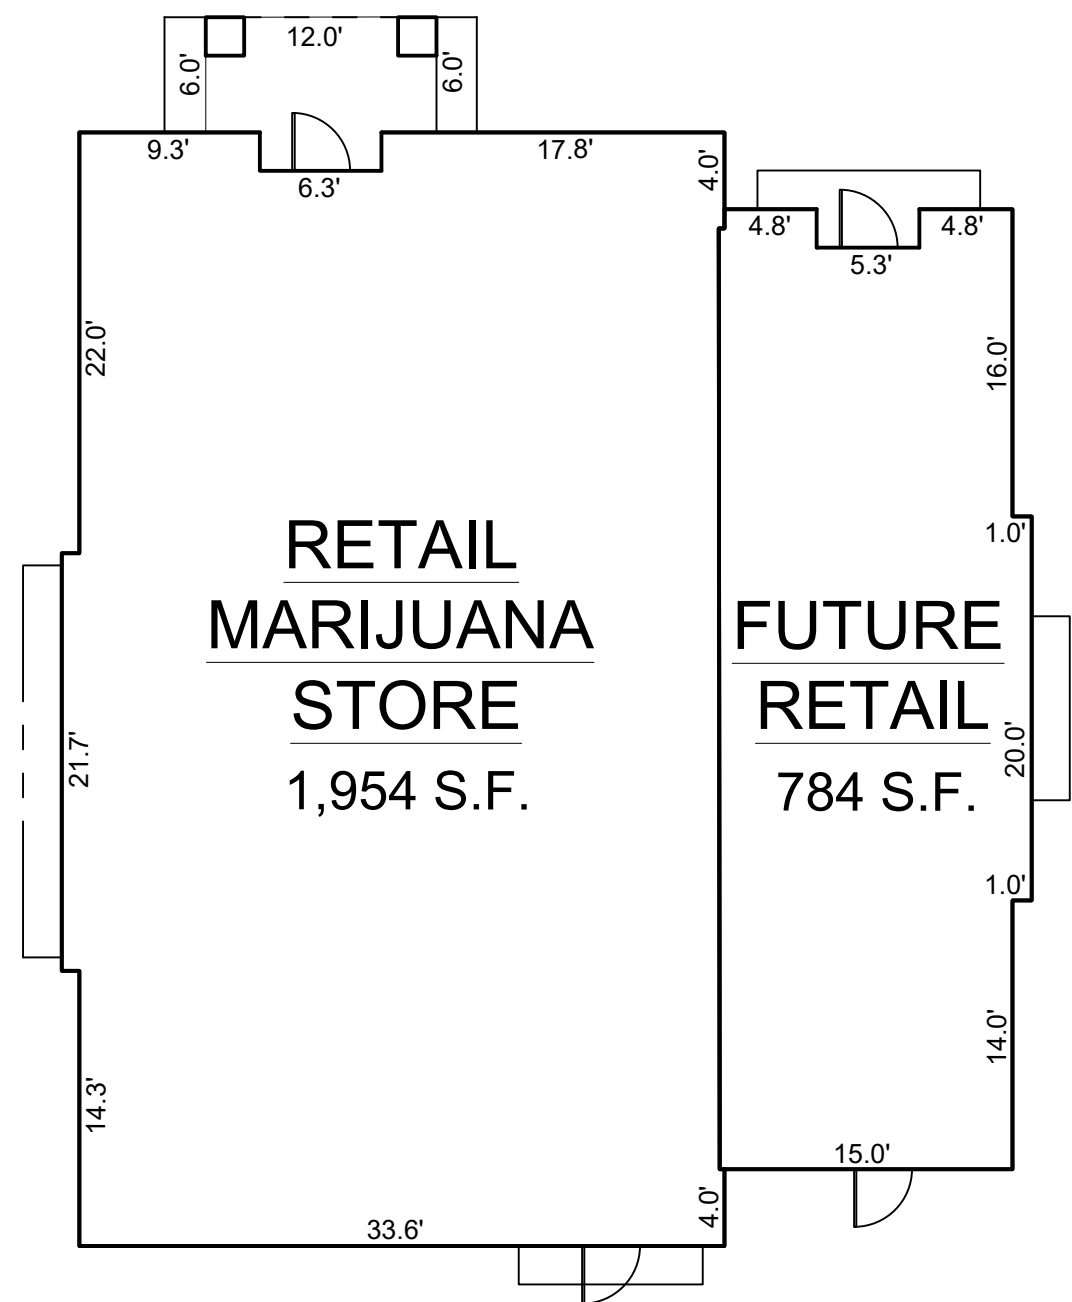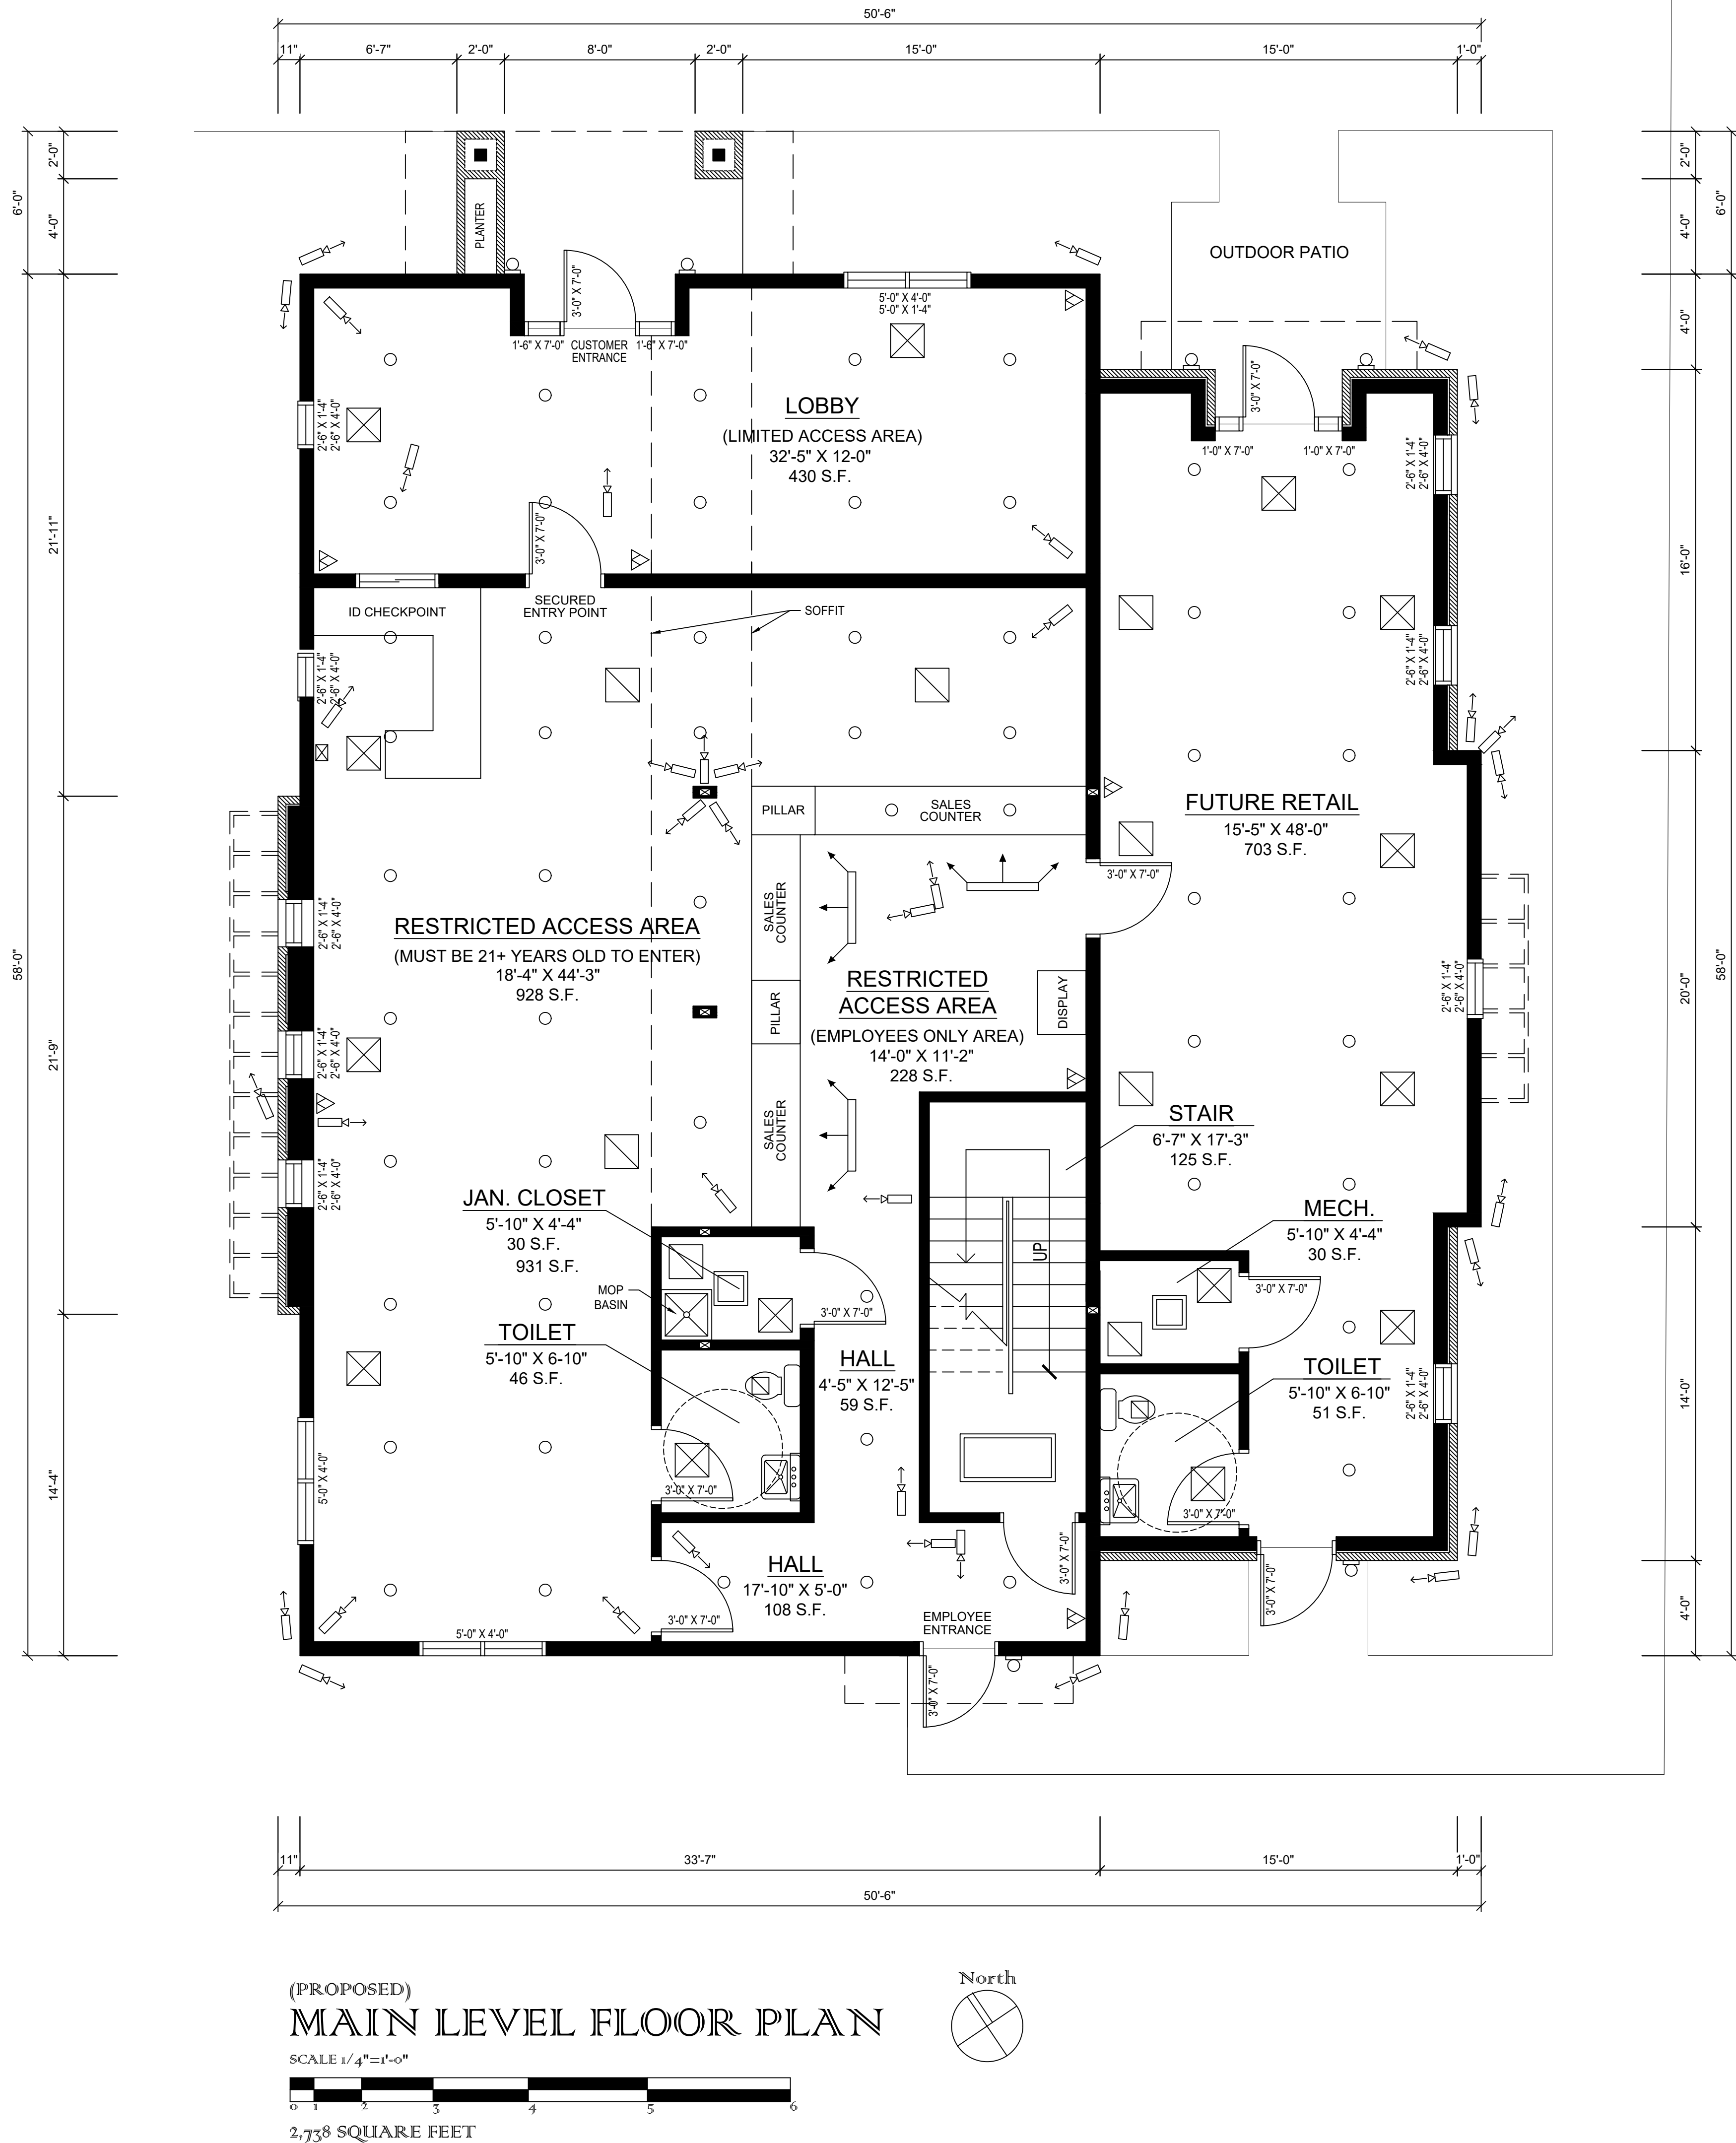

BUILDING AREA SUMMARY

RETAIL MARIJUANA STORE (RMS):		TOTAL BUILDING:	
MAIN LEVEL	1,954 S.F.	MAIN LEVEL - RMS	1,954 S.F.
UPPER LEVEL	1,343 S.F.	MAIN LEVEL - FR	784 S.F.
RMS TOTAL	3,297 S.F.	MAIN LEVEL TOTAL	2,738 S.F.
FUTURE RETAIL (FR):		UPPER LEVEL - RMS	1,343 S.F.
MAIN LEVEL	784 S.F.	UPPER LEVEL TOTAL	1,343 S.F.
FR TOTAL	784 S.F.	MAIN LEVEL TOTAL	2,738 S.F.
		UPPER LEVEL TOTAL	1,343 S.F.
		TOTAL BUILDING	4,081 S.F.

PROPERTY DESCRIPTION

LOT 11B, GLENWOOD MEADOWS, FILING 5; SECTION 8, T. 6 S., R. 89 W., OF THE 6th P.M.; CITY OF GLENWOOD SPRINGS; GARFIELD COUNTY, COLORADO


Architecture and Planning Inc
320 Jenkins Ranch road Durango, Colorado 81301
970.602.9237
pam@archplanning.com

PROPOSED NEW DISPENSARY
THE KIND CASTLE
WULFSOHN ROAD
GLENWOOD SPRINGS, CO 81601

REVISIONS:	
10/21/20 - REVISED PER STAFF COMMENTS	

JOB NO. 19-233	DATE: 11/20/2020	CHECKED: DRAWN: JAS
		PRG

A3
SHEET
9 OF 10

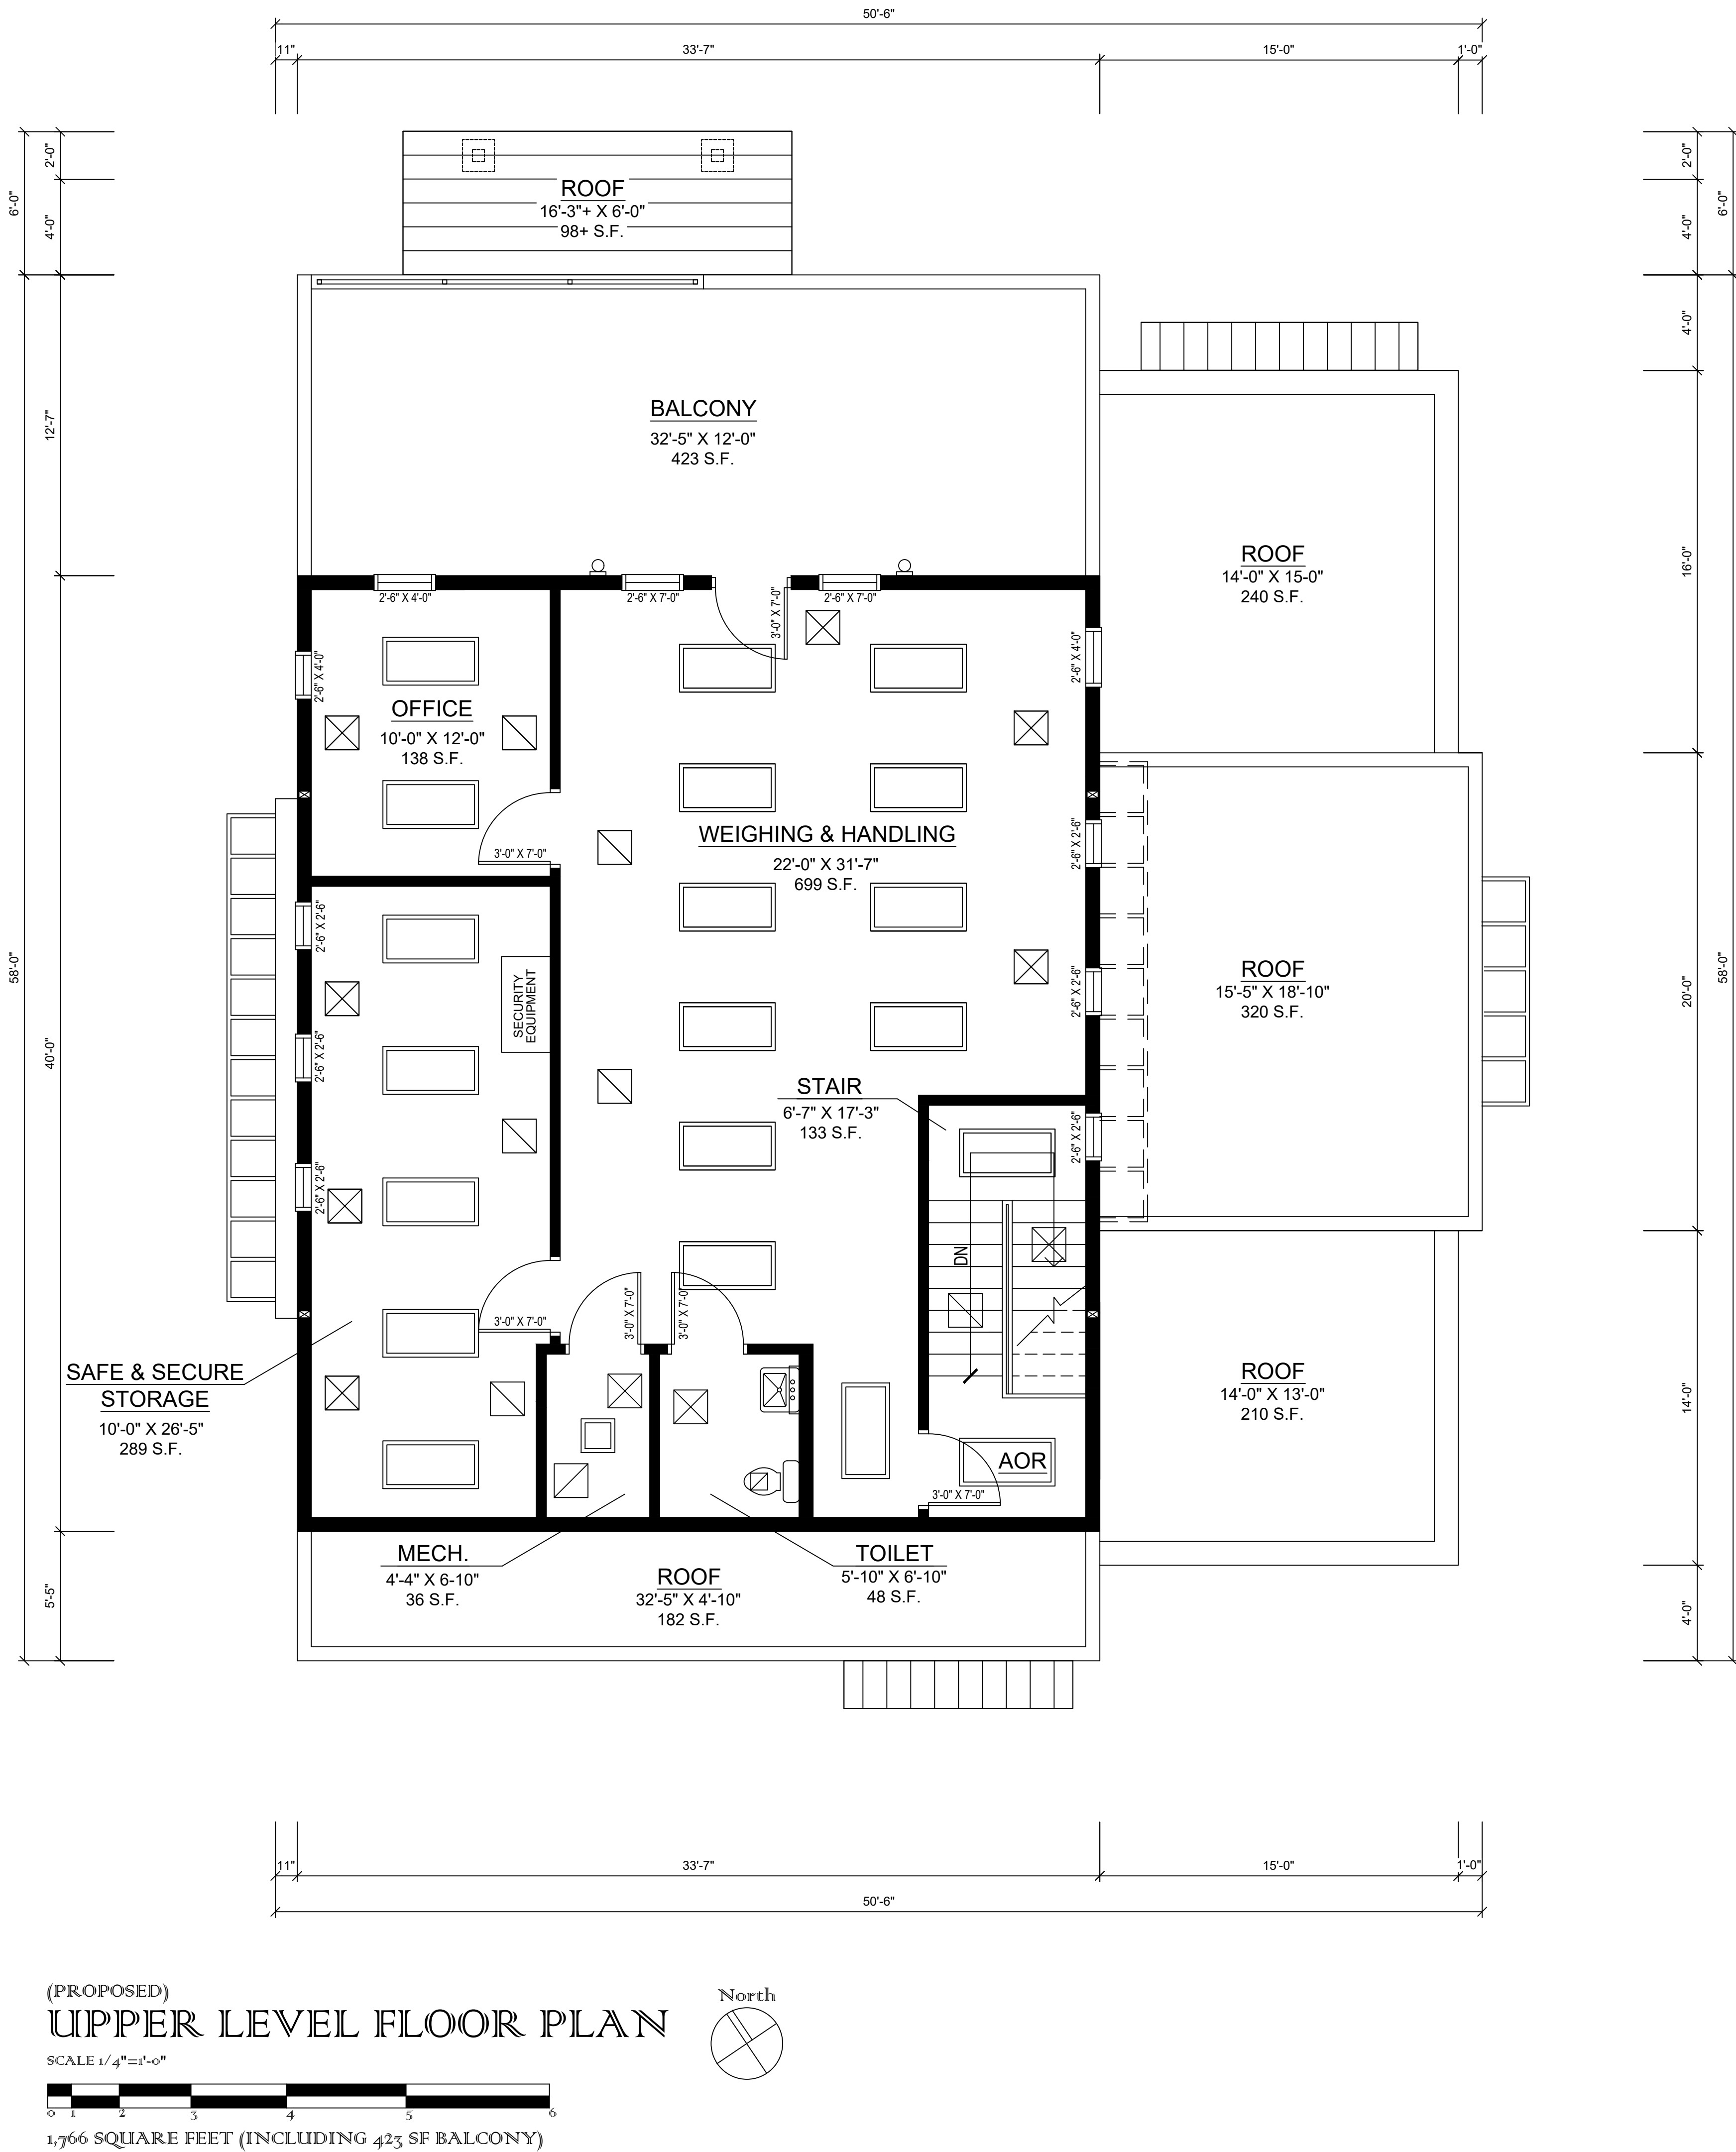

BUILDING AREA SUMMARY

RETAIL MARIJUANA STORE (RMS):		TOTAL BUILDING:	
MAIN LEVEL	1,954 S.F.	MAIN LEVEL - RMS	1,954 S.F.
UPPER LEVEL	1,343 S.F.	MAIN LEVEL - FR	784 S.F.
RMS TOTAL	3,297 S.F.	MAIN LEVEL TOTAL	2,738 S.F.
FUTURE RETAIL (FR):		UPPER LEVEL - RMS	1,343 S.F.
MAIN LEVEL	784 S.F.	UPPER LEVEL TOTAL	1,343 S.F.
FR TOTAL	784 S.F.	MAIN LEVEL TOTAL	2,738 S.F.
		UPPER LEVEL TOTAL	1,343 S.F.
		TOTAL BUILDING	4,081 S.F.

PROPERTY DESCRIPTION

LOT 11B, GLENWOOD MEADOWS, FILING 5; SECTION 8, T. 6 S., R. 89 W., OF THE 6th P.M.;
CITY OF GLENWOOD SPRINGS; GARFIELD COUNTY, COLORADO

From: [Mark Mayasich](#)
To: [Trent Hyatt](#)
Subject: Glenwood Meadows Dispensary
Date: Monday, October 26, 2020 7:23:00 PM

To whom it may concern,

As a resident of Glenwood Springs that resides in the Lofts right next door to this site; I request that the planning and zoning commission and city council approve The Kind Castle at 150 Wulfshon Road. There are currently no other marijuana stores in the Glenwood Meadows area and therefore there is a need and a desire for a new marijuana retailer. This new dispensary will encourage walkability within the community and decrease traffic to the downtown area which is in direct alignment with city of Glenwood Springs strategic plan. Thank you for your time.

Respectfully Submitted,

Mark Mayasich
300 Wulfsohn Road #E211
Glenwood Springs, CO 81601
P: (970) 989-0312

From: [Richard A. Myers](#)
To: [Jonathan Godes](#); [Shelley Kaup](#); [Steve Davis](#); [Charlie Willman](#); [Paula Stepp](#); [Tony Hershey](#); [Jennifer Ooton](#); [Trent Hyatt](#)
Subject: Kind Castle application
Date: Tuesday, October 27, 2020 9:24:52 AM

Dear Mayor Godes, City Council Members, Planning and Zoning Commission and City of Glenwood Springs Community Development Staff:

On behalf of the owners of The Lofts at Red Mountain, I wish to urge your support of the 'Kind Castle' application for a retail marijuana outlet at Glenwood Meadows. One of the strengths of Glenwood Meadows is its vision to create a walkable, mixed-use community that provides a great variety of retail stores, services and restaurants. This vision is primarily what attracted us to invest tens of millions of dollars in Glenwood Meadows. Kind Castle is another quality retail store that will be appreciated by our residents at The Lofts. We hope you will promptly approve their application.

Thank you very much for your consideration of this letter.

Richard Myers
Managing Director

Realty Capital Management
909 Lake Carolyn Parkway, Suite 150
Irving, Texas 75039
Myers@RealtyCapital.com
469-533-4180 – Office
817-313-5000 – Cell



From: [Steve Shoflick](#)
To: [Jonathan Godes](#); [Shelley Kaup](#); [Steve Davis](#); [Charlie Willman](#); [Paula Stepp](#); [Tony Hershey](#); [Jennifer Ooton](#); [Trent Hyatt](#)
Subject: Kind Castle Retail Marijuana Outlet Special Use Permit application
Date: Tuesday, October 27, 2020 9:34:13 AM

Dear Mayor Godes, City Council Members, Planning and Zoning Commission and City of Glenwood Springs Community Development Staff:

We are the Developer, Manager and an Owner of the Glenwood Meadows Shopping Center. As you know, the proposed Kind Castle Retail Marijuana Outlet would be located adjacent to the Shopping Center.

We believe adding a quality retail marijuana operation, as previously authorized by the citizens of Colorado and Glenwood Springs, will add to the synergy and success of Glenwood Meadows as a destination shopping experience. We understand Kind Castle is such a quality operator and has carefully planned their facility to meet all state and local regulations including rigorous security and odor control. We believe that adding synergistic users to Glenwood Meadows benefits all the retail operators, further enabling Meadows to grow its sales tax base.

We support the addition of Kind Castle to Glenwood Meadows.

Warm regards,

Steve Shoflick
Principal



6900 E. Belleview Ave., Suite 300
Greenwood Village, CO 80111
303-996-6328

From: [Navin C Dimond](#)
To: [Jonathan Godes](#)
Cc: [Jennifer Ooton](#); [Trent Hyatt](#)
Subject: Support for Kind Castle
Date: Monday, October 26, 2020 7:47:46 PM
Attachments: [image752001.png](#)

Dear Mayor Godes –

Please allow this message as my support for this application before you –

My name is Navin Dimond and I am the Managing Partner for the Residence Inn and Courtyard by Marriott hotels at Glenwood Meadows –

Respectfully,

Navin



STONEBRIDGE
— C O M P A N I E S —




Navin C Dimond
CEO and Chairman
www.sbcos.com
ndimond@sbcos.com
+1-303-785-3100 x122

**RESIDENT PETITION IN SUPPORT OF THE APPLICATION FOR KIND WEST GLENWOOD LLC
d/b/a THE KIND CASTLE TO RECEIVE CITY APPROVALS FOR ITS RETAIL MARIJUANA STORE
LICENSE AND SPECIAL USE PERMIT AT 150 WULFSHON ROAD**

I, JAMIE HASELTON, state the following in support of **Kind West Glenwood LLC d/b/a The Kind Castle's** (hereinafter "**The Kind Castle**") application to apply for and receive all license and permit approvals from the city operate a retail marijuana store at **150 Wulfshon Road, Glenwood Springs, CO 81601**:

1. As a Party in Interest, 21 years of age or older, I reside in the City of Glenwood Springs, Colorado. My address is:
1319 CTY RD 117 GLENWOOD SPRINGS
2. I believe approving this retail marijuana store license and special use permit meets the needs of the neighborhood and desires of the adult inhabitants in the City of Glenwood Springs since this approval will bring additional customers to the area and surrounding businesses, providing jobs to residents, increase walkability for residents, thereby improving the economy and ultimately benefiting the city. There have been no noticeable negative effects related to the retail marijuana stores in the city.
3. The residents of Glenwood Springs desire a retail marijuana store in the Glenwood Meadows area. There are currently no marijuana retailers in the neighborhood of this proposed marijuana retailer. The residents in nearby apartments have a need.
4. This business encourages walkability in this neighborhood which is a strong need for our community. There is a strong need in the city to reduce vehicular traffic and this new store helps accomplish this need since many residents can walk there.
5. This business use is certainly compatible with surrounding uses, even more so than other city-approved marijuana retailers, especially with the retail plaza, designed to handle high traffic and full of all types of retailers, located right across the street.
6. This business's building design is compatible with surrounding uses and residential apartments nearby.
7. I believe the landscape plans and fence proposed by this business will provide a substantial and strong enough buffer to Glenwood Community Garden and Glenwood Springs Recreation Center.
8. I do not think this business will cause any issues with odor. This business has a strong odor mitigation and air filtration plan, and the city has not received any complaints of odor from any other retailers.
9. The city has a substantial Hispanic population and there is a strong need for Spanish-speaking employees at marijuana retailers in our city. Currently, existing marijuana retailers in the city have not met this need. This business promises to hire many Spanish-speaking employees to meet this need.
10. Since the City of Glenwood Springs voted to allow retail marijuana sales, there has been significant development in City as a result of the new retail marijuana stores. There has also been an increase in visitors and tourism for marijuana products. The demand for marijuana products has increased overall. Many residents drive to this business's other location in Parachute.
11. This business offers better prices, quality and more options than the existing stores in the city.
12. I support The Kind Castle and their application to receive a special use permit and retail marijuana store license at **150 Wulfshon Road** in the City of Glenwood Springs. I also support the continuous renewal of this license and permit annually.
13. I believe The Kind Castle meets all requirements set forth by the City of Glenwood Springs to operate a retail marijuana business at **150 Wulfshon Road** in the City of Glenwood Springs, Colorado.
14. Based on the foregoing, I request that the City of Glenwood Springs, including its City Council, Planning and Zoning Commission, and its Licensing Authority, approve The Kind Castle's application for a retail marijuana store license and special use permit at **150 Wulfshon Road, Glenwood Springs**.

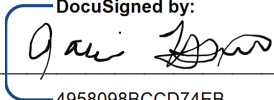Signature: 

DocuSigned by:


4958098BCCD74EB...

Date: 10/27/2020

**RESIDENT PETITION IN SUPPORT OF THE APPLICATION FOR KIND WEST GLENWOOD LLC
d/b/a THE KIND CASTLE TO RECEIVE CITY APPROVALS FOR ITS RETAIL MARIJUANA STORE
LICENSE AND SPECIAL USE PERMIT AT 150 WULFSHON ROAD**

I, KAREN SCRIPTER, state the following in support of **Kind West Glenwood LLC d/b/a The Kind Castle's** (hereinafter "**The Kind Castle**") application to apply for and receive all license and permit approvals from the city operate a retail marijuana store at **150 Wulfshon Road, Glenwood Springs, CO 81601**:

1. As a Party in Interest, 21 years of age or older, I reside in the City of Glenwood Springs, Colorado. My address is:
135 white Horse Place
2. I believe approving this retail marijuana store license and special use permit meets the needs of the neighborhood and desires of the adult inhabitants in the City of Glenwood Springs since this approval will bring additional customers to the area and surrounding businesses, providing jobs to residents, increase walkability for residents, thereby improving the economy and ultimately benefiting the city. There have been no noticeable negative effects related to the retail marijuana stores in the city.
3. The residents of Glenwood Springs desire a retail marijuana store in the Glenwood Meadows area. There are currently no marijuana retailers in the neighborhood of this proposed marijuana retailer. The residents in nearby apartments have a need.
4. This business encourages walkability in this neighborhood which is a strong need for our community. There is a strong need in the city to reduce vehicular traffic and this new store helps accomplish this need since many residents can walk there.
5. This business use is certainly compatible with surrounding uses, even more so than other city-approved marijuana retailers, especially with the retail plaza, designed to handle high traffic and full of all types of retailers, located right across the street.
6. This business's building design is compatible with surrounding uses and residential apartments nearby.
7. I believe the landscape plans and fence proposed by this business will provide a substantial and strong enough buffer to Glenwood Community Garden and Glenwood Springs Recreation Center.
8. I do not think this business will cause any issues with odor. This business has a strong odor mitigation and air filtration plan, and the city has not received any complaints of odor from any other retailers.
9. The city has a substantial Hispanic population and there is a strong need for Spanish-speaking employees at marijuana retailers in our city. Currently, existing marijuana retailers in the city have not met this need. This business promises to hire many Spanish-speaking employees to meet this need.
10. Since the City of Glenwood Springs voted to allow retail marijuana sales, there has been significant development in City as a result of the new retail marijuana stores. There has also been an increase in visitors and tourism for marijuana products. The demand for marijuana products has increased overall. Many residents drive to this business's other location in Parachute.
11. This business offers better prices, quality and more options than the existing stores in the city.
12. I support The Kind Castle and their application to receive a special use permit and retail marijuana store license at **150 Wulfshon Road** in the City of Glenwood Springs. I also support the continuous renewal of this license and permit annually.
13. I believe The Kind Castle meets all requirements set forth by the City of Glenwood Springs to operate a retail marijuana business at **150 Wulfshon Road** in the City of Glenwood Springs, Colorado.
14. Based on the foregoing, I request that the City of Glenwood Springs, including its City Council, Planning and Zoning Commission, and its Licensing Authority, approve The Kind Castle's application for a retail marijuana store license and special use permit at **150 Wulfshon Road, Glenwood Springs**.

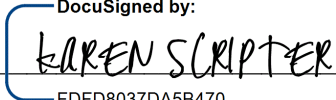
Signature:  KAREN SCRIPTER
FDFD8037DA5B470...

Date: 10/27/2020

**RESIDENT PETITION IN SUPPORT OF THE APPLICATION FOR KIND WEST GLENWOOD LLC
d/b/a THE KIND CASTLE TO RECEIVE CITY APPROVALS FOR ITS RETAIL MARIJUANA STORE
LICENSE AND SPECIAL USE PERMIT AT 150 WULFSHON ROAD**

I, Kyle Jones, state the following in support of **Kind West Glenwood LLC d/b/a The Kind Castle's** (hereinafter "**The Kind Castle**") application to apply for and receive all license and permit approvals from the city operate a retail marijuana store at **150 Wulfshon Road, Glenwood Springs, CO 81601**:

1. As a Party in Interest, 21 years of age or older, I reside in the City of Glenwood Springs, Colorado. My address is:
2314 Bennett Ave Unit A
2. I believe approving this retail marijuana store license and special use permit meets the needs of the neighborhood and desires of the adult inhabitants in the City of Glenwood Springs since this approval will bring additional customers to the area and surrounding businesses, providing jobs to residents, increase walkability for residents, thereby improving the economy and ultimately benefiting the city. There have been no noticeable negative effects related to the retail marijuana stores in the city.
3. The residents of Glenwood Springs desire a retail marijuana store in the Glenwood Meadows area. There are currently no marijuana retailers in the neighborhood of this proposed marijuana retailer. The residents in nearby apartments have a need.
4. This business encourages walkability in this neighborhood which is a strong need for our community. There is a strong need in the city to reduce vehicular traffic and this new store helps accomplish this need since many residents can walk there.
5. This business use is certainly compatible with surrounding uses, even more so than other city-approved marijuana retailers, especially with the retail plaza, designed to handle high traffic and full of all types of retailers, located right across the street.
6. This business's building design is compatible with surrounding uses and residential apartments nearby.
7. I believe the landscape plans and fence proposed by this business will provide a substantial and strong enough buffer to Glenwood Community Garden and Glenwood Springs Recreation Center.
8. I do not think this business will cause any issues with odor. This business has a strong odor mitigation and air filtration plan, and the city has not received any complaints of odor from any other retailers.
9. The city has a substantial Hispanic population and there is a strong need for Spanish-speaking employees at marijuana retailers in our city. Currently, existing marijuana retailers in the city have not met this need. This business promises to hire many Spanish-speaking employees to meet this need.
10. Since the City of Glenwood Springs voted to allow retail marijuana sales, there has been significant development in City as a result of the new retail marijuana stores. There has also been an increase in visitors and tourism for marijuana products. The demand for marijuana products has increased overall. Many residents drive to this business's other location in Parachute.
11. This business offers better prices, quality and more options than the existing stores in the city.
12. I support The Kind Castle and their application to receive a special use permit and retail marijuana store license at **150 Wulfshon Road** in the City of Glenwood Springs. I also support the continuous renewal of this license and permit annually.
13. I believe The Kind Castle meets all requirements set forth by the City of Glenwood Springs to operate a retail marijuana business at **150 Wulfshon Road** in the City of Glenwood Springs, Colorado.
14. Based on the foregoing, I request that the City of Glenwood Springs, including its City Council, Planning and Zoning Commission, and its Licensing Authority, approve The Kind Castle's application for a retail marijuana store license and special use permit at **150 Wulfshon Road, Glenwood Springs**.

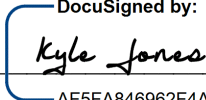Signature: 
AF5FA846962F4A7...


Date: 10/27/2020

**RESIDENT PETITION IN SUPPORT OF THE APPLICATION FOR KIND WEST GLENWOOD LLC
d/b/a THE KIND CASTLE TO RECEIVE CITY APPROVALS FOR ITS RETAIL MARIJUANA STORE
LICENSE AND SPECIAL USE PERMIT AT 150 WULFSHON ROAD**

I, RACHAEL HENDERSON, state the following in support of **Kind West Glenwood LLC d/b/a The Kind Castle's** (hereinafter "**The Kind Castle**") application to apply for and receive all license and permit approvals from the city operate a retail marijuana store at **150 Wulfshon Road, Glenwood Springs, CO 81601**:

1. As a Party in Interest, 21 years of age or older, I reside in the City of Glenwood Springs, Colorado. My address is:
348 East Vista dr
2. I believe approving this retail marijuana store license and special use permit meets the needs of the neighborhood and desires of the adult inhabitants in the City of Glenwood Springs since this approval will bring additional customers to the area and surrounding businesses, providing jobs to residents, increase walkability for residents, thereby improving the economy and ultimately benefiting the city. There have been no noticeable negative effects related to the retail marijuana stores in the city.
3. The residents of Glenwood Springs desire a retail marijuana store in the Glenwood Meadows area. There are currently no marijuana retailers in the neighborhood of this proposed marijuana retailer. The residents in nearby apartments have a need.
4. This business encourages walkability in this neighborhood which is a strong need for our community. There is a strong need in the city to reduce vehicular traffic and this new store helps accomplish this need since many residents can walk there.
5. This business use is certainly compatible with surrounding uses, even more so than other city-approved marijuana retailers, especially with the retail plaza, designed to handle high traffic and full of all types of retailers, located right across the street.
6. This business's building design is compatible with surrounding uses and residential apartments nearby.
7. I believe the landscape plans and fence proposed by this business will provide a substantial and strong enough buffer to Glenwood Community Garden and Glenwood Springs Recreation Center.
8. I do not think this business will cause any issues with odor. This business has a strong odor mitigation and air filtration plan, and the city has not received any complaints of odor from any other retailers.
9. The city has a substantial Hispanic population and there is a strong need for Spanish-speaking employees at marijuana retailers in our city. Currently, existing marijuana retailers in the city have not met this need. This business promises to hire many Spanish-speaking employees to meet this need.
10. Since the City of Glenwood Springs voted to allow retail marijuana sales, there has been significant development in City as a result of the new retail marijuana stores. There has also been an increase in visitors and tourism for marijuana products. The demand for marijuana products has increased overall. Many residents drive to this business's other location in Parachute.
11. This business offers better prices, quality and more options than the existing stores in the city.
12. I support The Kind Castle and their application to receive a special use permit and retail marijuana store license at **150 Wulfshon Road** in the City of Glenwood Springs. I also support the continuous renewal of this license and permit annually.
13. I believe The Kind Castle meets all requirements set forth by the City of Glenwood Springs to operate a retail marijuana business at **150 Wulfshon Road** in the City of Glenwood Springs, Colorado.
14. Based on the foregoing, I request that the City of Glenwood Springs, including its City Council, Planning and Zoning Commission, and its Licensing Authority, approve The Kind Castle's application for a retail marijuana store license and special use permit at **150 Wulfshon Road, Glenwood Springs**.

Signature: _____

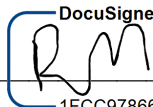DocuSigned by:

 1FCC97866A37407...

Date: 10/27/2020

**RESIDENT PETITION IN SUPPORT OF THE APPLICATION FOR KIND WEST GLENWOOD LLC
d/b/a THE KIND CASTLE TO RECEIVE CITY APPROVALS FOR ITS RETAIL MARIJUANA STORE
LICENSE AND SPECIAL USE PERMIT AT 150 WULFSHON ROAD**

I, ZEPH WILLIAMS, state the following in support of **Kind West Glenwood LLC d/b/a The Kind Castle's** (hereinafter "**The Kind Castle**") application to apply for and receive all license and permit approvals from the city operate a retail marijuana store at **150 Wulfshon Road, Glenwood Springs, CO 81601**:

1. As a Party in Interest, 21 years of age or older, I reside in the City of Glenwood Springs, Colorado. My address is:
75 Ptarmigan Lane, Glenwood Springs CO 81601
2. I believe approving this retail marijuana store license and special use permit meets the needs of the neighborhood and desires of the adult inhabitants in the City of Glenwood Springs since this approval will bring additional customers to the area and surrounding businesses, providing jobs to residents, increase walkability for residents, thereby improving the economy and ultimately benefiting the city. There have been no noticeable negative effects related to the retail marijuana stores in the city.
3. The residents of Glenwood Springs desire a retail marijuana store in the Glenwood Meadows area. There are currently no marijuana retailers in the neighborhood of this proposed marijuana retailer. The residents in nearby apartments have a need.
4. This business encourages walkability in this neighborhood which is a strong need for our community. There is a strong need in the city to reduce vehicular traffic and this new store helps accomplish this need since many residents can walk there.
5. This business use is certainly compatible with surrounding uses, even more so than other city-approved marijuana retailers, especially with the retail plaza, designed to handle high traffic and full of all types of retailers, located right across the street.
6. This business's building design is compatible with surrounding uses and residential apartments nearby.
7. I believe the landscape plans and fence proposed by this business will provide a substantial and strong enough buffer to Glenwood Community Garden and Glenwood Springs Recreation Center.
8. I do not think this business will cause any issues with odor. This business has a strong odor mitigation and air filtration plan, and the city has not received any complaints of odor from any other retailers.
9. The city has a substantial Hispanic population and there is a strong need for Spanish-speaking employees at marijuana retailers in our city. Currently, existing marijuana retailers in the city have not met this need. This business promises to hire many Spanish-speaking employees to meet this need.
10. Since the City of Glenwood Springs voted to allow retail marijuana sales, there has been significant development in City as a result of the new retail marijuana stores. There has also been an increase in visitors and tourism for marijuana products. The demand for marijuana products has increased overall. Many residents drive to this business's other location in Parachute.
11. This business offers better prices, quality and more options than the existing stores in the city.
12. I support The Kind Castle and their application to receive a special use permit and retail marijuana store license at **150 Wulfshon Road** in the City of Glenwood Springs. I also support the continuous renewal of this license and permit annually.
13. I believe The Kind Castle meets all requirements set forth by the City of Glenwood Springs to operate a retail marijuana business at **150 Wulfshon Road** in the City of Glenwood Springs, Colorado.
14. Based on the foregoing, I request that the City of Glenwood Springs, including its City Council, Planning and Zoning Commission, and its Licensing Authority, approve The Kind Castle's application for a retail marijuana store license and special use permit at **150 Wulfshon Road, Glenwood Springs**.

Signature: 
01472EFD573D4CB...

Date: 10/27/2020

AFFIDAVIT

IN SUPPORT OF THE APPLICATION FOR KIND WEST GLENWOOD LLC d/b/a THE KIND CASTLE TO
RECEIVE CITY APPROVALS FOR ITS RETAIL MARIJUANA STORE LICENSE AND SPECIAL USE
PERMIT AT 150 WULFSON ROAD

I, Mark Joseph Magasich, state the following in support of Kind West Glenwood LLC d/b/a The Kind Castle's (hereinafter "**The Kind Castle**") application to apply for and receive all license and permit approvals from the city operate a retail marijuana store at **150 Wulfshon Road, Glenwood Springs, CO 81601**:

1. As a Party in Interest, 21 years of age or older, I reside in the City of Glenwood Springs, Colorado. My address is:
300 Wulfshon Road E211, Glenwood Springs, CO 81601
2. I believe approving this retail marijuana store license and special use permit meets the needs of the neighborhood and desires of the adult inhabitants in the City of Glenwood Springs since this approval will bring additional customers to the area and surrounding businesses, providing jobs to residents, increase walkability for residents, thereby improving the economy and ultimately benefiting the city. There have been no noticeable negative effects related to the retail marijuana stores in the city.
3. The residents of Glenwood Springs desire a retail marijuana store in the Glenwood Meadows area. There are currently no marijuana retailers in the neighborhood of this proposed marijuana retailer. The residents in nearby apartments have a need.
4. This business encourages walkability in this neighborhood which is a strong need for our community. There is a strong need in the city to reduce vehicular traffic and this new store helps accomplish this need since many residents can walk there.
5. This business use is certainly compatible with surrounding uses, even more so than other city-approved marijuana retailers, especially with the retail plaza, designed to handle high traffic and full of all types of retailers, located right across the street.
6. This business's building design is compatible with surrounding uses and residential apartments nearby.
7. I believe the landscape plans and fence proposed by this business will provide a substantial and strong enough buffer to Glenwood Community Garden and Glenwood Springs Recreation Center.
8. I do not think this business will cause any issues with odor. This business has a strong odor mitigation and air filtration plan, and the city has not received any complaints of odor from any other retailers.
9. The city has a substantial Hispanic population and there is a strong need for Spanish-speaking employees at marijuana retailers in our city. Currently, existing marijuana retailers in the city have not met this need. This business promises to hire many Spanish-speaking employees to meet this need.
10. Since the City of Glenwood Springs voted to allow retail marijuana sales, there has been significant development in City as a result of the new retail marijuana stores. There has also been an increase in visitors and tourism for marijuana products. The demand for marijuana products has increased overall. Many residents drive to this business's other location in Parachute.
11. This business offers better prices, quality and more options than the existing stores in the city.
12. I support The Kind Castle and their application to receive a special use permit and retail marijuana store license at 150 Wulfshon Road in the City of Glenwood Springs. I also support the continuous renewal of this license and permit annually.
13. I believe The Kind Castle meets all requirements set forth by the City of Glenwood Springs to operate a retail marijuana business at 150 Wulfshon Road in the City of Glenwood Springs, Colorado.
14. Based on the foregoing, I request that the City of Glenwood Springs, including its City Council, Planning and Zoning Commission, and its Licensing Authority, approve The Kind Castle's application for a retail marijuana store license and special use permit at 150 Wulfshon Road, Glenwood Springs.


Signature: _____

Date: _____

NOTARIZATION FOR DOCUMENT AS AN AFFIDAVIT IN SUPPORT OF KIND WEST GLENWOOD LLC

STATE OF Colorado)
COUNTY OF Garfield)

Sworn to before me this 27th day of October, 2020
by Mark Joseph Mayasich.

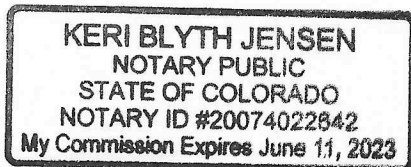

K. Jensen
Notary Public

My Commission Expires: 06/11/2023

AFFIDAVIT

IN SUPPORT OF THE APPLICATION FOR KIND WEST GLENWOOD LLC d/b/a THE KIND CASTLE TO RECEIVE CITY APPROVALS FOR ITS RETAIL MARIJUANA STORE LICENSE AND SPECIAL USE PERMIT AT 150 WULFUSHON ROAD

I, Isaiah Stevens, state the following in support of **Kind West Glenwood LLC** d/b/a The Kind Castle's (hereinafter "**The Kind Castle**") application to apply for and receive all license and permit approvals from the city operate a retail marijuana store at **150 Wulfshon Road, Glenwood Springs, CO 81601**:

1. As a Party in Interest, 21 years of age or older, I reside in the City of Glenwood Springs, Colorado. My address is:
300 Wulfshon Rd, # E211, Glenwood Springs, CO 81601
2. I believe approving this retail marijuana store license and special use permit meets the needs of the neighborhood and desires of the adult inhabitants in the City of Glenwood Springs since this approval will bring additional customers to the area and surrounding businesses, providing jobs to residents, increase walkability for residents, thereby improving the economy and ultimately benefiting the city. There have been no noticeable negative effects related to the retail marijuana stores in the city.
3. The residents of Glenwood Springs desire a retail marijuana store in the Glenwood Meadows area. There are currently no marijuana retailers in the neighborhood of this proposed marijuana retailer. The residents in nearby apartments have a need.
4. This business encourages walkability in this neighborhood which is a strong need for our community. There is a strong need in the city to reduce vehicular traffic and this new store helps accomplish this need since many residents can walk there.
5. This business use is certainly compatible with surrounding uses, even more so than other city-approved marijuana retailers, especially with the retail plaza, designed to handle high traffic and full of all types of retailers, located right across the street.
6. This business's building design is compatible with surrounding uses and residential apartments nearby.
7. I believe the landscape plans and fence proposed by this business will provide a substantial and strong enough buffer to Glenwood Community Garden and Glenwood Springs Recreation Center.
8. I do not think this business will cause any issues with odor. This business has a strong odor mitigation and air filtration plan, and the city has not received any complaints of odor from any other retailers.
9. The city has a substantial Hispanic population and there is a strong need for Spanish-speaking employees at marijuana retailers in our city. Currently, existing marijuana retailers in the city have not met this need. This business promises to hire many Spanish-speaking employees to meet this need.
10. Since the City of Glenwood Springs voted to allow retail marijuana sales, there has been significant development in City as a result of the new retail marijuana stores. There has also been an increase in visitors and tourism for marijuana products. The demand for marijuana products has increased overall. Many residents drive to this business's other location in Parachute.
11. This business offers better prices, quality and more options than the existing stores in the city.
12. I support The Kind Castle and their application to receive a special use permit and retail marijuana store license at 150 Wulfshon Road in the City of Glenwood Springs. I also support the continuous renewal of this license and permit annually.
13. I believe The Kind Castle meets all requirements set forth by the City of Glenwood Springs to operate a retail marijuana business at 150 Wulfshon Road in the City of Glenwood Springs, Colorado.
14. **Based on the foregoing, I request that the City of Glenwood Springs, including its City Council, Planning and Zoning Commission, and its Licensing Authority, approve The Kind Castle's application for a retail marijuana store license and special use permit at 150 Wulfshon Road, Glenwood Springs.**

Signature: _____


Date: _____

10/27/2020

NOTARIZATION FOR DOCUMENT AS AN AFFIDAVIT IN SUPPORT OF KIND WEST GLENWOOD LLC

STATE OF Colorado)
COUNTY OF Garfield)

Sworn to before me this 27th day of October, 2020,
by Jessica Anne Stevens.

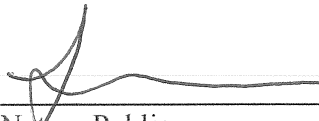

Notary Public

My Commission Expires: 12/13/2023



**RESIDENT PETITION IN SUPPORT OF THE APPLICATION FOR KIND WEST GLENWOOD LLC
d/b/a THE KIND CASTLE TO RECEIVE CITY APPROVALS FOR ITS RETAIL MARIJUANA STORE
LICENSE AND SPECIAL USE PERMIT AT 150 WULFSHON ROAD**

I, Kevin Bucklew, state the following in support of **Kind West Glenwood LLC d/b/a The Kind Castle's** (hereinafter "**The Kind Castle**") application to apply for and receive all license and permit approvals from the city operate a retail marijuana store at **150 Wulfshon Road, Glenwood Springs, CO 81601**:

1. As a Party in Interest, 21 years of age or older, I reside in the City of Glenwood Springs, Colorado. My address is:
100 Timber Creek Dr
2. I believe approving this retail marijuana store license and special use permit meets the needs of the neighborhood and desires of the adult inhabitants in the City of Glenwood Springs since this approval will bring additional customers to the area and surrounding businesses, providing jobs to residents, increase walkability for residents, thereby improving the economy and ultimately benefiting the city. There have been no noticeable negative effects related to the retail marijuana stores in the city.
3. The residents of Glenwood Springs desire a retail marijuana store in the Glenwood Meadows area. There are currently no marijuana retailers in the neighborhood of this proposed marijuana retailer. The residents in nearby apartments have a need.
4. This business encourages walkability in this neighborhood which is a strong need for our community. There is a strong need in the city to reduce vehicular traffic and this new store helps accomplish this need since many residents can walk there.
5. This business use is certainly compatible with surrounding uses, even more so than other city-approved marijuana retailers, especially with the retail plaza, designed to handle high traffic and full of all types of retailers, located right across the street.
6. This business's building design is compatible with surrounding uses and residential apartments nearby.
7. I believe the landscape plans and fence proposed by this business will provide a substantial and strong enough buffer to Glenwood Community Garden and Glenwood Springs Recreation Center.
8. I do not think this business will cause any issues with odor. This business has a strong odor mitigation and air filtration plan, and the city has not received any complaints of odor from any other retailers.
9. The city has a substantial Hispanic population and there is a strong need for Spanish-speaking employees at marijuana retailers in our city. Currently, existing marijuana retailers in the city have not met this need. This business promises to hire many Spanish-speaking employees to meet this need.
10. Since the City of Glenwood Springs voted to allow retail marijuana sales, there has been significant development in City as a result of the new retail marijuana stores. There has also been an increase in visitors and tourism for marijuana products. The demand for marijuana products has increased overall. Many residents drive to this business's other location in Parachute.
11. This business offers better prices, quality and more options than the existing stores in the city.
12. I support The Kind Castle and their application to receive a special use permit and retail marijuana store license at **150 Wulfshon Road** in the City of Glenwood Springs. I also support the continuous renewal of this license and permit annually.
13. I believe The Kind Castle meets all requirements set forth by the City of Glenwood Springs to operate a retail marijuana business at **150 Wulfshon Road** in the City of Glenwood Springs, Colorado.
14. Based on the foregoing, I request that the City of Glenwood Springs, including its City Council, Planning and Zoning Commission, and its Licensing Authority, approve The Kind Castle's application for a retail marijuana store license and special use permit at **150 Wulfshon Road, Glenwood Springs**.

Signature: _____

Date: _____

10/21/2020

**RESIDENT PETITION IN SUPPORT OF THE APPLICATION FOR KIND WEST GLENWOOD LLC
d/b/a THE KIND CASTLE TO RECEIVE CITY APPROVALS FOR ITS RETAIL MARIJUANA STORE
LICENSE AND SPECIAL USE PERMIT AT 150 WULFSHON ROAD**

I, Erka Maqueda, state the following in support of **Kind West Glenwood LLC d/b/a The Kind Castle's** (hereinafter "**The Kind Castle**") application to apply for and receive all license and permit approvals from the city operate a retail marijuana store at **150 Wulfshon Road, Glenwood Springs, CO 81601**:

1. As a Party in Interest, 21 years of age or older, I reside in the City of Glenwood Springs, Colorado. My address is:
121 Soccer Field Rd Glenwood Springs CO 81601
2. I believe approving this retail marijuana store license and special use permit meets the needs of the neighborhood and desires of the adult inhabitants in the City of Glenwood Springs since this approval will bring additional customers to the area and surrounding businesses, providing jobs to residents, increase walkability for residents, thereby improving the economy and ultimately benefiting the city. There have been no noticeable negative effects related to the retail marijuana stores in the city.
3. The residents of Glenwood Springs desire a retail marijuana store in the Glenwood Meadows area. There are currently no marijuana retailers in the neighborhood of this proposed marijuana retailer. The residents in nearby apartments have a need.
4. This business encourages walkability in this neighborhood which is a strong need for our community. There is a strong need in the city to reduce vehicular traffic and this new store helps accomplish this need since many residents can walk there.
5. This business use is certainly compatible with surrounding uses, even more so than other city-approved marijuana retailers, especially with the retail plaza, designed to handle high traffic and full of all types of retailers, located right across the street.
6. This business's building design is compatible with surrounding uses and residential apartments nearby.
7. I believe the landscape plans and fence proposed by this business will provide a substantial and strong enough buffer to Glenwood Community Garden and Glenwood Springs Recreation Center.
8. I do not think this business will cause any issues with odor. This business has a strong odor mitigation and air filtration plan, and the city has not received any complaints of odor from any other retailers.
9. The city has a substantial Hispanic population and there is a strong need for Spanish-speaking employees at marijuana retailers in our city. Currently, existing marijuana retailers in the city have not met this need. This business promises to hire many Spanish-speaking employees to meet this need.
10. Since the City of Glenwood Springs voted to allow retail marijuana sales, there has been significant development in City as a result of the new retail marijuana stores. There has also been an increase in visitors and tourism for marijuana products. The demand for marijuana products has increased overall. Many residents drive to this business's other location in Parachute.
11. This business offers better prices, quality and more options than the existing stores in the city.
12. I support The Kind Castle and their application to receive a special use permit and retail marijuana store license at **150 Wulfshon Road** in the City of Glenwood Springs. I also support the continuous renewal of this license and permit annually.
13. I believe The Kind Castle meets all requirements set forth by the City of Glenwood Springs to operate a retail marijuana business at **150 Wulfshon Road** in the City of Glenwood Springs, Colorado.
14. Based on the foregoing, I request that the City of Glenwood Springs, including its City Council, Planning and Zoning Commission, and its Licensing Authority, approve The Kind Castle's application for a retail marijuana store license and special use permit at **150 Wulfshon Road, Glenwood Springs**.

Signature: _____

Date: 10/27/2020

**RESIDENT PETITION IN SUPPORT OF THE APPLICATION FOR KIND WEST GLENWOOD LLC
d/b/a THE KIND CASTLE TO RECEIVE CITY APPROVALS FOR ITS RETAIL MARIJUANA STORE
LICENSE AND SPECIAL USE PERMIT AT 150 WULFSHON ROAD**

I, INGRID Y. JIMENEZ, state the following in support of **Kind West Glenwood LLC d/b/a The Kind Castle's** (hereinafter "**The Kind Castle**") application to apply for and receive all license and permit approvals from the city operate a retail marijuana store at **150 Wulfshon Road, Glenwood Springs, CO 81601**:

1. As a Party in Interest, 21 years of age or older, I reside in the City of Glenwood Springs, Colorado. My address is:
110 MARKET DRIVE #1 GLENWOOD, SPGS. CO
2. I believe approving this retail marijuana store license and special use permit meets the needs of the neighborhood and desires of the adult inhabitants in the City of Glenwood Springs since this approval will bring additional customers to the area and surrounding businesses, providing jobs to residents, increase walkability for residents, thereby improving the economy and ultimately benefiting the city. There have been no noticeable negative effects related to the retail marijuana stores in the city.
3. The residents of Glenwood Springs desire a retail marijuana store in the Glenwood Meadows area. There are currently no marijuana retailers in the neighborhood of this proposed marijuana retailer. The residents in nearby apartments have a need.
4. This business encourages walkability in this neighborhood which is a strong need for our community. There is a strong need in the city to reduce vehicular traffic and this new store helps accomplish this need since many residents can walk there.
5. This business use is certainly compatible with surrounding uses, even more so than other city-approved marijuana retailers, especially with the retail plaza, designed to handle high traffic and full of all types of retailers, located right across the street.
6. This business's building design is compatible with surrounding uses and residential apartments nearby.
7. I believe the landscape plans and fence proposed by this business will provide a substantial and strong enough buffer to Glenwood Community Garden and Glenwood Springs Recreation Center.
8. I do not think this business will cause any issues with odor. This business has a strong odor mitigation and air filtration plan, and the city has not received any complaints of odor from any other retailers.
9. The city has a substantial Hispanic population and there is a strong need for Spanish-speaking employees at marijuana retailers in our city. Currently, existing marijuana retailers in the city have not met this need. This business promises to hire many Spanish-speaking employees to meet this need.
10. Since the City of Glenwood Springs voted to allow retail marijuana sales, there has been significant development in City as a result of the new retail marijuana stores. There has also been an increase in visitors and tourism for marijuana products. The demand for marijuana products has increased overall. Many residents drive to this business's other location in Parachute.
11. This business offers better prices, quality and more options than the existing stores in the city.
12. I support The Kind Castle and their application to receive a special use permit and retail marijuana store license at **150 Wulfshon Road** in the City of Glenwood Springs. I also support the continuous renewal of this license and permit annually.
13. I believe The Kind Castle meets all requirements set forth by the City of Glenwood Springs to operate a retail marijuana business at **150 Wulfshon Road** in the City of Glenwood Springs, Colorado.
14. Based on the foregoing, I request that the City of Glenwood Springs, including its City Council, Planning and Zoning Commission, and its Licensing Authority, approve The Kind Castle's application for a retail marijuana store license and special use permit at **150 Wulfshon Road, Glenwood Springs**.

Signature: _____

Date: _____

10/27/2020

**RESIDENT PETITION IN SUPPORT OF THE APPLICATION FOR KIND WEST GLENWOOD LLC
d/b/a THE KIND CASTLE TO RECEIVE CITY APPROVALS FOR ITS RETAIL MARIJUANA STORE
LICENSE AND SPECIAL USE PERMIT AT 150 WULFSHON ROAD**

I, Sierra Taylor, state the following in support of **Kind West Glenwood LLC d/b/a The Kind Castle's** (hereinafter "**The Kind Castle**") application to apply for and receive all license and permit approvals from the city operate a retail marijuana store at **150 Wulfshon Road, Glenwood Springs, CO 81601**:

1. As a Party in Interest, 21 years of age or older, I reside in the City of Glenwood Springs, Colorado. My address is:
10 Market Street
2. I believe approving this retail marijuana store license and special use permit meets the needs of the neighborhood and desires of the adult inhabitants in the City of Glenwood Springs since this approval will bring additional customers to the area and surrounding businesses, providing jobs to residents, increase walkability for residents, thereby improving the economy and ultimately benefiting the city. There have been no noticeable negative effects related to the retail marijuana stores in the city.
3. The residents of Glenwood Springs desire a retail marijuana store in the Glenwood Meadows area. There are currently no marijuana retailers in the neighborhood of this proposed marijuana retailer. The residents in nearby apartments have a need.
4. This business encourages walkability in this neighborhood which is a strong need for our community. There is a strong need in the city to reduce vehicular traffic and this new store helps accomplish this need since many residents can walk there.
5. This business use is certainly compatible with surrounding uses, even more so than other city-approved marijuana retailers, especially with the retail plaza, designed to handle high traffic and full of all types of retailers, located right across the street.
6. This business's building design is compatible with surrounding uses and residential apartments nearby.
7. I believe the landscape plans and fence proposed by this business will provide a substantial and strong enough buffer to Glenwood Community Garden and Glenwood Springs Recreation Center.
8. I do not think this business will cause any issues with odor. This business has a strong odor mitigation and air filtration plan, and the city has not received any complaints of odor from any other retailers.
9. The city has a substantial Hispanic population and there is a strong need for Spanish-speaking employees at marijuana retailers in our city. Currently, existing marijuana retailers in the city have not met this need. This business promises to hire many Spanish-speaking employees to meet this need.
10. Since the City of Glenwood Springs voted to allow retail marijuana sales, there has been significant development in City as a result of the new retail marijuana stores. There has also been an increase in visitors and tourism for marijuana products. The demand for marijuana products has increased overall. Many residents drive to this business's other location in Parachute.
11. This business offers better prices, quality and more options than the existing stores in the city.
12. I support The Kind Castle and their application to receive a special use permit and retail marijuana store license at **150 Wulfshon Road** in the City of Glenwood Springs. I also support the continuous renewal of this license and permit annually.
13. I believe The Kind Castle meets all requirements set forth by the City of Glenwood Springs to operate a retail marijuana business at **150 Wulfshon Road** in the City of Glenwood Springs, Colorado.
14. Based on the foregoing, I request that the City of Glenwood Springs, including its City Council, Planning and Zoning Commission, and its Licensing Authority, approve The Kind Castle's application for a retail marijuana store license and special use permit at **150 Wulfshon Road, Glenwood Springs**.

Signature:

Sierra Taylor

Date:

10/27/20

**RESIDENT PETITION IN SUPPORT OF THE APPLICATION FOR KIND WEST GLENWOOD LLC
d/b/a THE KIND CASTLE TO RECEIVE CITY APPROVALS FOR ITS RETAIL MARIJUANA STORE
LICENSE AND SPECIAL USE PERMIT AT 150 WULFSHON ROAD**

I, Jose A Argueta, state the following in support of **Kind West Glenwood LLC d/b/a The Kind Castle's** (hereinafter "**The Kind Castle**") application to apply for and receive all license and permit approvals from the city operate a retail marijuana store at **150 Wulfshon Road, Glenwood Springs, CO 81601**:

1. As a Party in Interest, 21 years of age or older, I reside in the City of Glenwood Springs, Colorado. My address is:
220 Fiat Top Views DD Apt B
2. I believe approving this retail marijuana store license and special use permit meets the needs of the neighborhood and desires of the adult inhabitants in the City of Glenwood Springs since this approval will bring additional customers to the area and surrounding businesses, providing jobs to residents, increase walkability for residents, thereby improving the economy and ultimately benefiting the city. There have been no noticeable negative effects related to the retail marijuana stores in the city.
3. The residents of Glenwood Springs desire a retail marijuana store in the Glenwood Meadows area. There are currently no marijuana retailers in the neighborhood of this proposed marijuana retailer. The residents in nearby apartments have a need.
4. This business encourages walkability in this neighborhood which is a strong need for our community. There is a strong need in the city to reduce vehicular traffic and this new store helps accomplish this need since many residents can walk there.
5. This business use is certainly compatible with surrounding uses, even more so than other city-approved marijuana retailers, especially with the retail plaza, designed to handle high traffic and full of all types of retailers, located right across the street.
6. This business's building design is compatible with surrounding uses and residential apartments nearby.
7. I believe the landscape plans and fence proposed by this business will provide a substantial and strong enough buffer to Glenwood Community Garden and Glenwood Springs Recreation Center.
8. I do not think this business will cause any issues with odor. This business has a strong odor mitigation and air filtration plan, and the city has not received any complaints of odor from any other retailers.
9. The city has a substantial Hispanic population and there is a strong need for Spanish-speaking employees at marijuana retailers in our city. Currently, existing marijuana retailers in the city have not met this need. This business promises to hire many Spanish-speaking employees to meet this need.
10. Since the City of Glenwood Springs voted to allow retail marijuana sales, there has been significant development in City as a result of the new retail marijuana stores. There has also been an increase in visitors and tourism for marijuana products. The demand for marijuana products has increased overall. Many residents drive to this business's other location in Parachute.
11. This business offers better prices, quality and more options than the existing stores in the city.
12. I support The Kind Castle and their application to receive a special use permit and retail marijuana store license at **150 Wulfshon Road** in the City of Glenwood Springs. I also support the continuous renewal of this license and permit annually.
13. I believe The Kind Castle meets all requirements set forth by the City of Glenwood Springs to operate a retail marijuana business at **150 Wulfshon Road** in the City of Glenwood Springs, Colorado.
14. Based on the foregoing, I request that the City of Glenwood Springs, including its City Council, Planning and Zoning Commission, and its Licensing Authority, approve The Kind Castle's application for a retail marijuana store license and special use permit at **150 Wulfshon Road, Glenwood Springs**.

Signature: _____

Date: 10/27/2020

**RESIDENT PETITION IN SUPPORT OF THE APPLICATION FOR KIND WEST GLENWOOD LLC
d/b/a THE KIND CASTLE TO RECEIVE CITY APPROVALS FOR ITS RETAIL MARIJUANA STORE
LICENSE AND SPECIAL USE PERMIT AT 150 WULFSHON ROAD**

I, Helida Morales, state the following in support of **Kind West Glenwood LLC d/b/a The Kind Castle's** (hereinafter "**The Kind Castle**") application to apply for and receive all license and permit approvals from the city operate a retail marijuana store at **150 Wulfshon Road, Glenwood Springs, CO 81601**:

1. As a Party in Interest, 21 years of age or older, I reside in the City of Glenwood Springs, Colorado. My address is:
26 Storm King Rd., Glenwood Springs, 81601
2. I believe approving this retail marijuana store license and special use permit meets the needs of the neighborhood and desires of the adult inhabitants in the City of Glenwood Springs since this approval will bring additional customers to the area and surrounding businesses, providing jobs to residents, increase walkability for residents, thereby improving the economy and ultimately benefiting the city. There have been no noticeable negative effects related to the retail marijuana stores in the city.
3. The residents of Glenwood Springs desire a retail marijuana store in the Glenwood Meadows area. There are currently no marijuana retailers in the neighborhood of this proposed marijuana retailer. The residents in nearby apartments have a need.
4. This business encourages walkability in this neighborhood which is a strong need for our community. There is a strong need in the city to reduce vehicular traffic and this new store helps accomplish this need since many residents can walk there.
5. This business use is certainly compatible with surrounding uses, even more so than other city-approved marijuana retailers, especially with the retail plaza, designed to handle high traffic and full of all types of retailers, located right across the street.
6. This business's building design is compatible with surrounding uses and residential apartments nearby.
7. I believe the landscape plans and fence proposed by this business will provide a substantial and strong enough buffer to Glenwood Community Garden and Glenwood Springs Recreation Center.
8. I do not think this business will cause any issues with odor. This business has a strong odor mitigation and air filtration plan, and the city has not received any complaints of odor from any other retailers.
9. The city has a substantial Hispanic population and there is a strong need for Spanish-speaking employees at marijuana retailers in our city. Currently, existing marijuana retailers in the city have not met this need. This business promises to hire many Spanish-speaking employees to meet this need.
10. Since the City of Glenwood Springs voted to allow retail marijuana sales, there has been significant development in City as a result of the new retail marijuana stores. There has also been an increase in visitors and tourism for marijuana products. The demand for marijuana products has increased overall. Many residents drive to this business's other location in Parachute.
11. This business offers better prices, quality and more options than the existing stores in the city.
12. I support The Kind Castle and their application to receive a special use permit and retail marijuana store license at **150 Wulfshon Road** in the City of Glenwood Springs. I also support the continuous renewal of this license and permit annually.
13. I believe The Kind Castle meets all requirements set forth by the City of Glenwood Springs to operate a retail marijuana business at **150 Wulfshon Road** in the City of Glenwood Springs, Colorado.
14. Based on the foregoing, I request that the City of Glenwood Springs, including its City Council, Planning and Zoning Commission, and its Licensing Authority, approve The Kind Castle's application for a retail marijuana store license and special use permit at **150 Wulfshon Road, Glenwood Springs**.

Signature: _____

Date: 10/27/2020

**RESIDENT PETITION IN SUPPORT OF THE APPLICATION FOR KIND WEST GLENWOOD LLC
d/b/a THE KIND CASTLE TO RECEIVE CITY APPROVALS FOR ITS RETAIL MARIJUANA STORE
LICENSE AND SPECIAL USE PERMIT AT 150 WULFSHON ROAD**

I, Nich Rodriguez, state the following in support of **Kind West Glenwood LLC d/b/a The Kind Castle's** (hereinafter "**The Kind Castle**") application to apply for and receive all license and permit approvals from the city operate a retail marijuana store at **150 Wulfshon Road, Glenwood Springs, CO 81601**:

1. As a Party in Interest, 21 years of age or older, I reside in the City of Glenwood Springs, Colorado. My address is:

2. I believe approving this retail marijuana store license and special use permit meets the needs of the neighborhood and desires of the adult inhabitants in the City of Glenwood Springs since this approval will bring additional customers to the area and surrounding businesses, providing jobs to residents, increase walkability for residents, thereby improving the economy and ultimately benefiting the city. There have been no noticeable negative effects related to the retail marijuana stores in the city.
3. The residents of Glenwood Springs desire a retail marijuana store in the Glenwood Meadows area. There are currently no marijuana retailers in the neighborhood of this proposed marijuana retailer. The residents in nearby apartments have a need.
4. This business encourages walkability in this neighborhood which is a strong need for our community. There is a strong need in the city to reduce vehicular traffic and this new store helps accomplish this need since many residents can walk there.
5. This business use is certainly compatible with surrounding uses, even more so than other city-approved marijuana retailers, especially with the retail plaza, designed to handle high traffic and full of all types of retailers, located right across the street.
6. This business's building design is compatible with surrounding uses and residential apartments nearby.
7. I believe the landscape plans and fence proposed by this business will provide a substantial and strong enough buffer to Glenwood Community Garden and Glenwood Springs Recreation Center.
8. I do not think this business will cause any issues with odor. This business has a strong odor mitigation and air filtration plan, and the city has not received any complaints of odor from any other retailers.
9. The city has a substantial Hispanic population and there is a strong need for Spanish-speaking employees at marijuana retailers in our city. Currently, existing marijuana retailers in the city have not met this need. This business promises to hire many Spanish-speaking employees to meet this need.
10. Since the City of Glenwood Springs voted to allow retail marijuana sales, there has been significant development in City as a result of the new retail marijuana stores. There has also been an increase in visitors and tourism for marijuana products. The demand for marijuana products has increased overall. Many residents drive to this business's other location in Parachute.
11. This business offers better prices, quality and more options than the existing stores in the city.
12. I support The Kind Castle and their application to receive a special use permit and retail marijuana store license at **150 Wulfshon Road** in the City of Glenwood Springs. I also support the continuous renewal of this license and permit annually.
13. I believe The Kind Castle meets all requirements set forth by the City of Glenwood Springs to operate a retail marijuana business at **150 Wulfshon Road** in the City of Glenwood Springs, Colorado.
14. Based on the foregoing, I request that the City of Glenwood Springs, including its City Council, Planning and Zoning Commission, and its Licensing Authority, approve The Kind Castle's application for a retail marijuana store license and special use permit at **150 Wulfshon Road, Glenwood Springs**.

Signature: _____

Date: 10/27/20

**RESIDENT PETITION IN SUPPORT OF THE APPLICATION FOR KIND WEST GLENWOOD LLC
d/b/a THE KIND CASTLE TO RECEIVE CITY APPROVALS FOR ITS RETAIL MARIJUANA STORE
LICENSE AND SPECIAL USE PERMIT AT 150 WULFSHON ROAD**

I, 1128 Pitkin Ave Carlos Gonzalez, state the following in support of **Kind West Glenwood LLC** d/b/a The Kind Castle's (hereinafter "**The Kind Castle**") application to apply for and receive all license and permit approvals from the city operate a retail marijuana store at **150 Wulfshon Road, Glenwood Springs, CO 81601**:

1. As a Party in Interest, 21 years of age or older, I reside in the City of Glenwood Springs, Colorado. My address is:
1128 Pitkin Ave
2. I believe approving this retail marijuana store license and special use permit meets the needs of the neighborhood and desires of the adult inhabitants in the City of Glenwood Springs since this approval will bring additional customers to the area and surrounding businesses, providing jobs to residents, increase walkability for residents, thereby improving the economy and ultimately benefiting the city. There have been no noticeable negative effects related to the retail marijuana stores in the city.
3. The residents of Glenwood Springs desire a retail marijuana store in the Glenwood Meadows area. There are currently no marijuana retailers in the neighborhood of this proposed marijuana retailer. The residents in nearby apartments have a need.
4. This business encourages walkability in this neighborhood which is a strong need for our community. There is a strong need in the city to reduce vehicular traffic and this new store helps accomplish this need since many residents can walk there.
5. This business use is certainly compatible with surrounding uses, even more so than other city-approved marijuana retailers, especially with the retail plaza, designed to handle high traffic and full of all types of retailers, located right across the street.
6. This business's building design is compatible with surrounding uses and residential apartments nearby.
7. I believe the landscape plans and fence proposed by this business will provide a substantial and strong enough buffer to Glenwood Community Garden and Glenwood Springs Recreation Center.
8. I do not think this business will cause any issues with odor. This business has a strong odor mitigation and air filtration plan, and the city has not received any complaints of odor from any other retailers.
9. The city has a substantial Hispanic population and there is a strong need for Spanish-speaking employees at marijuana retailers in our city. Currently, existing marijuana retailers in the city have not met this need. This business promises to hire many Spanish-speaking employees to meet this need.
10. Since the City of Glenwood Springs voted to allow retail marijuana sales, there has been significant development in City as a result of the new retail marijuana stores. There has also been an increase in visitors and tourism for marijuana products. The demand for marijuana products has increased overall. Many residents drive to this business's other location in Parachute.
11. This business offers better prices, quality and more options than the existing stores in the city.
12. I support The Kind Castle and their application to receive a special use permit and retail marijuana store license at **150 Wulfshon Road** in the City of Glenwood Springs. I also support the continuous renewal of this license and permit annually.
13. I believe The Kind Castle meets all requirements set forth by the City of Glenwood Springs to operate a retail marijuana business at **150 Wulfshon Road** in the City of Glenwood Springs, Colorado.
14. Based on the foregoing, I request that the City of Glenwood Springs, including its City Council, Planning and Zoning Commission, and its Licensing Authority, approve The Kind Castle's application for a retail marijuana store license and special use permit at **150 Wulfshon Road, Glenwood Springs**.

Signature: _____

Date: _____

10/27/2020

**RESIDENT PETITION IN SUPPORT OF THE APPLICATION FOR KIND WEST GLENWOOD LLC
d/b/a THE KIND CASTLE TO RECEIVE CITY APPROVALS FOR ITS RETAIL MARIJUANA STORE
LICENSE AND SPECIAL USE PERMIT AT 150 WULFSHON ROAD**

I, Haley Graytak, state the following in support of **Kind West Glenwood LLC** d/b/a The Kind Castle's (hereinafter "**The Kind Castle**") application to apply for and receive all license and permit approvals from the city operate a retail marijuana store at **150 Wulfshon Road, Glenwood Springs, CO 81601**:

1. As a Party in Interest, 21 years of age or older, I reside in the City of Glenwood Springs, Colorado. My address is:
903 NoName Lane 81601 Glenwood Springs
2. I believe approving this retail marijuana store license and special use permit meets the needs of the neighborhood and desires of the adult inhabitants in the City of Glenwood Springs since this approval will bring additional customers to the area and surrounding businesses, providing jobs to residents, increase walkability for residents, thereby improving the economy and ultimately benefiting the city. There have been no noticeable negative effects related to the retail marijuana stores in the city.
3. The residents of Glenwood Springs desire a retail marijuana store in the Glenwood Meadows area. There are currently no marijuana retailers in the neighborhood of this proposed marijuana retailer. The residents in nearby apartments have a need.
4. This business encourages walkability in this neighborhood which is a strong need for our community. There is a strong need in the city to reduce vehicular traffic and this new store helps accomplish this need since many residents can walk there.
5. This business use is certainly compatible with surrounding uses, even more so than other city-approved marijuana retailers, especially with the retail plaza, designed to handle high traffic and full of all types of retailers, located right across the street.
6. This business's building design is compatible with surrounding uses and residential apartments nearby.
7. I believe the landscape plans and fence proposed by this business will provide a substantial and strong enough buffer to Glenwood Community Garden and Glenwood Springs Recreation Center.
8. I do not think this business will cause any issues with odor. This business has a strong odor mitigation and air filtration plan, and the city has not received any complaints of odor from any other retailers.
9. The city has a substantial Hispanic population and there is a strong need for Spanish-speaking employees at marijuana retailers in our city. Currently, existing marijuana retailers in the city have not met this need. This business promises to hire many Spanish-speaking employees to meet this need.
10. Since the City of Glenwood Springs voted to allow retail marijuana sales, there has been significant development in City as a result of the new retail marijuana stores. There has also been an increase in visitors and tourism for marijuana products. The demand for marijuana products has increased overall. Many residents drive to this business's other location in Parachute.
11. This business offers better prices, quality and more options than the existing stores in the city.
12. I support The Kind Castle and their application to receive a special use permit and retail marijuana store license at **150 Wulfshon Road** in the City of Glenwood Springs. I also support the continuous renewal of this license and permit annually.
13. I believe The Kind Castle meets all requirements set forth by the City of Glenwood Springs to operate a retail marijuana business at **150 Wulfshon Road** in the City of Glenwood Springs, Colorado.
14. Based on the foregoing, I request that the City of Glenwood Springs, including its City Council, Planning and Zoning Commission, and its Licensing Authority, approve The Kind Castle's application for a retail marijuana store license and special use permit at **150 Wulfshon Road, Glenwood Springs**.


Signature: Haley Graytak

Date: 10.27

**RESIDENT PETITION IN SUPPORT OF THE APPLICATION FOR KIND WEST GLENWOOD LLC
d/b/a THE KIND CASTLE TO RECEIVE CITY APPROVALS FOR ITS RETAIL MARIJUANA STORE
LICENSE AND SPECIAL USE PERMIT AT 150 WULFSHON ROAD**

I, William Nicholls Dawsey, state the following in support of **Kind West Glenwood LLC d/b/a The Kind Castle's** (hereinafter "**The Kind Castle**") application to apply for and receive all license and permit approvals from the city operate a retail marijuana store at **150 Wulfshon Road, Glenwood Springs, CO 81601**:

1. As a Party in Interest, 21 years of age or older, I reside in the City of Glenwood Springs, Colorado. My address is:
1434 Summerville Aly
2. I believe approving this retail marijuana store license and special use permit meets the needs of the neighborhood and desires of the adult inhabitants in the City of Glenwood Springs since this approval will bring additional customers to the area and surrounding businesses, providing jobs to residents, increase walkability for residents, thereby improving the economy and ultimately benefiting the city. There have been no noticeable negative effects related to the retail marijuana stores in the city.
3. The residents of Glenwood Springs desire a retail marijuana store in the Glenwood Meadows area. There are currently no marijuana retailers in the neighborhood of this proposed marijuana retailer. The residents in nearby apartments have a need.
4. This business encourages walkability in this neighborhood which is a strong need for our community. There is a strong need in the city to reduce vehicular traffic and this new store helps accomplish this need since many residents can walk there.
5. This business use is certainly compatible with surrounding uses, even more so than other city-approved marijuana retailers, especially with the retail plaza, designed to handle high traffic and full of all types of retailers, located right across the street.
6. This business's building design is compatible with surrounding uses and residential apartments nearby.
7. I believe the landscape plans and fence proposed by this business will provide a substantial and strong enough buffer to Glenwood Community Garden and Glenwood Springs Recreation Center.
8. I do not think this business will cause any issues with odor. This business has a strong odor mitigation and air filtration plan, and the city has not received any complaints of odor from any other retailers.
9. The city has a substantial Hispanic population and there is a strong need for Spanish-speaking employees at marijuana retailers in our city. Currently, existing marijuana retailers in the city have not met this need. This business promises to hire many Spanish-speaking employees to meet this need.
10. Since the City of Glenwood Springs voted to allow retail marijuana sales, there has been significant development in City as a result of the new retail marijuana stores. There has also been an increase in visitors and tourism for marijuana products. The demand for marijuana products has increased overall. Many residents drive to this business's other location in Parachute.
11. This business offers better prices, quality and more options than the existing stores in the city.
12. I support The Kind Castle and their application to receive a special use permit and retail marijuana store license at **150 Wulfshon Road** in the City of Glenwood Springs. I also support the continuous renewal of this license and permit annually.
13. I believe The Kind Castle meets all requirements set forth by the City of Glenwood Springs to operate a retail marijuana business at **150 Wulfshon Road** in the City of Glenwood Springs, Colorado.
14. Based on the foregoing, I request that the City of Glenwood Springs, including its City Council, Planning and Zoning Commission, and its Licensing Authority, approve The Kind Castle's application for a retail marijuana store license and special use permit at **150 Wulfshon Road, Glenwood Springs**.

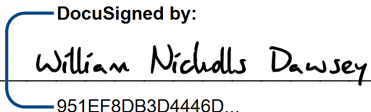Signature:  William Nicholls Dawsey
951EF8DB3D4446D...

Date: 10/27/2020

**RESIDENT PETITION IN SUPPORT OF THE APPLICATION FOR KIND WEST GLENWOOD LLC
d/b/a THE KIND CASTLE TO RECEIVE CITY APPROVALS FOR ITS RETAIL MARIJUANA STORE
LICENSE AND SPECIAL USE PERMIT AT 150 WULFISHON ROAD**

I, Lezly Barrego Soto., state the following in support of **Kind West Glenwood LLC** d/b/a The Kind Castle's (hereinafter "**The Kind Castle**") application to apply for and receive all license and permit approvals from the city operate a retail marijuana store at **150 Wulfshon Road, Glenwood Springs, CO 81601**:

1. As a Party in Interest, 21 years of age or older, I reside in the City of Glenwood Springs, Colorado. My address is:
51519 Hwy 6 GWS 81601
2. I believe approving this retail marijuana store license and special use permit meets the needs of the neighborhood and desires of the adult inhabitants in the City of Glenwood Springs since this approval will bring additional customers to the area and surrounding businesses, providing jobs to residents, increase walkability for residents, thereby improving the economy and ultimately benefiting the city. There have been no noticeable negative effects related to the retail marijuana stores in the city.
3. The residents of Glenwood Springs desire a retail marijuana store in the Glenwood Meadows area. There are currently no marijuana retailers in the neighborhood of this proposed marijuana retailer. The residents in nearby apartments have a need.
4. This business encourages walkability in this neighborhood which is a strong need for our community. There is a strong need in the city to reduce vehicular traffic and this new store helps accomplish this need since many residents can walk there.
5. This business use is certainly compatible with surrounding uses, even more so than other city-approved marijuana retailers, especially with the retail plaza, designed to handle high traffic and full of all types of retailers, located right across the street.
6. This business's building design is compatible with surrounding uses and residential apartments nearby.
7. I believe the landscape plans and fence proposed by this business will provide a substantial and strong enough buffer to Glenwood Community Garden and Glenwood Springs Recreation Center.
8. I do not think this business will cause any issues with odor. This business has a strong odor mitigation and air filtration plan, and the city has not received any complaints of odor from any other retailers.
9. The city has a substantial Hispanic population and there is a strong need for Spanish-speaking employees at marijuana retailers in our city. Currently, existing marijuana retailers in the city have not met this need. This business promises to hire many Spanish-speaking employees to meet this need.
10. Since the City of Glenwood Springs voted to allow retail marijuana sales, there has been significant development in City as a result of the new retail marijuana stores. There has also been an increase in visitors and tourism for marijuana products. The demand for marijuana products has increased overall. Many residents drive to this business's other location in Parachute.
11. This business offers better prices, quality and more options than the existing stores in the city.
12. I support The Kind Castle and their application to receive a special use permit and retail marijuana store license at **150 Wulfshon Road** in the City of Glenwood Springs. I also support the continuous renewal of this license and permit annually.
13. I believe The Kind Castle meets all requirements set forth by the City of Glenwood Springs to operate a retail marijuana business at **150 Wulfshon Road** in the City of Glenwood Springs, Colorado.
14. Based on the foregoing, I request that the City of Glenwood Springs, including its City Council, Planning and Zoning Commission, and its Licensing Authority, approve The Kind Castle's application for a retail marijuana store license and special use permit at **150 Wulfshon Road, Glenwood Springs**.

Signature: 

Date: 10/29/2020

From: [Gretchen E Ricehill](#)
To: [Trent Hyatt](#)
Subject: FW: P&Z comments - Kind Castle application
Date: Thursday, November 5, 2020 5:04:38 PM

Trent
FYI
Gretchen

-----Original Message-----

From: Amy Roggie <amy12dre@hotmail.com>
Sent: Thursday, November 5, 2020 5:03 PM
To: Gretchen E Ricehill <gretchen.ricehill@cogs.us>
Subject: Re: P&Z comments

To whom it may concern,

I understand that the commission is continuing the discussion on Kind Castle requesting to have a pot shop on the southeast corner of Wulfsohn Rd and Flat Tops Drive in the Meadows. My hope is that this special use request is denied due to its location. The Glenwood Springs Community/Recreation Center is very close to this location. My children and I recreate frequently at the recreation center in the outdoor spaces (tennis courts and hockey rink). We are all in leagues and use the space for training and practice as well. We also use the trail system near by. The odors from the various shops currently in town are atrocious. My fear is that this one too will be too close to and not compliant with noxious odor regulations, and not a good neighbor for the adjacent lodging, recreating facilities, which will cause folks to have to recreate elsewhere. This will impact various sports leagues and potentially limit the nearby lodging facilities ability to compete fairly with other hotels that aren't so close.

I understand that someone wants us to be a shopping hub for other towns, but be mindful of the current residents and visitors. There are numerous shops throughout town. Having these odors so close to parks and sporting facilities is detrimental to those who wish to live, recreate, and breathe in a healthy environment.

Thank you for serving our community and taking my thoughts into consideration!

Sent from my iPhone
Amy Roggie

> On Nov 5, 2020, at 4:28 PM, Gretchen E Ricehill <gretchen.ricehill@cogs.us> wrote:
>
> Amy
> You can submit your comments to me via email if that's easiest.
> Alternatively, you could drop your comments off to city hall in the utility payment box. Make sure that you address your envelope to Gretchen Ricehill, Community Development Dept.
>
> Let me know if you have additional questions Gretchen
> 970-384-6428
>
> -----Original Message-----
> From: Amy Roggie <amy12dre@hotmail.com>
> Sent: Thursday, November 5, 2020 4:23 PM
> To: Gretchen E Ricehill <gretchen.ricehill@cogs.us>
> Subject: P&Z comments
>
> Good afternoon,
>
> How do I submit public comments in favor or against any item on the P & Z agenda?

**Engineering
Department**

**Ryan Johnson
Asst. City
Engineer**

Date: October 9, 2020

To: Community Development

Re: Kind Castle Lot 11B Glenwood Meadows No. 5 – Technical Review
Comments

Please see the following comments from Engineering for the technical review submittal.

1. Provide a Utility Plan
 - a. Show the proposed water service and sewer service locations.
2. Traffic Analysis
 - a. Given the existing configuration of Wulfsohn Rd. a westbound driver heading to the business would be tempted to turn directly into the facility through the existing striping in lieu of taking a u-turn at intersection as noted in the report. Report should consider additional alternatives to the existing configuration.
 - i. Access configuration for a Right-in Right-Out
 - ii. Is a left turn lane into the facility a feasible option and desired option?
 1. Is a left turn out of the business problematic?
 - b. As noted in the Narrative, traffic analysis should discuss whether or not a four way stop at Wulfsohn and flat top is necessary from a traffic volume and/or operational safety perspective.
 - c. What is the Peak hour of the business versus the Peak Hour on Wulfsohn?
 - d. A number of new multi family developments have occurred on Wulfsohn since 2018. Please recount Wulfsohn.
 - e. Please evaluate the following intersections for existing and proposed LOS and queue lengths.

East Wulfsohn and Midland

East Meadow Drive and Midland

West Meadow Drive and Midland

West Wulfsohn and Midland

- f. Two other projects are currently proposed in this area that will also affect these intersections. Analysis of the intersections could be coordinated between the other projects if the developer elects to do that.

To be completed for Construction Documents Review

1. Site Specific Geotechnical report should address geohazards and mitigation techniques for the proposed site, including but not limited to: hydrocompactive soils and debris flow.
 - a. The report can reference the existing mitigation for debris flow but should provide recommendations for the hydrocompactive soils, as that will affect the foundation recommendations.
2. Major drainage report will be required and coordinated with existing drainage master plans and adjacent development drainage reports.
 - a. The report at a minimum will need to provide supporting documentation and report excerpts to address the following:
 - i. Downstream storm sewer capacity.
 - ii. Downstream pond capacity.
 - iii. Verify any offsite pass through flows that may need to be passed through the property.
 - b. Additional adjacent report documentation is can be found at the link below.
https://glenwoodsprings-my.sharepoint.com/:f:/g/personal/ryan_johnson_cogs_us/Ehupuo-XErVOsbQPkz33wlYB3PPT7_NNU99nliWhDQwKHg?e=aboJ8E
3. Subsurface Utility Engineering
 - a. Provide S.U.E. plan per Colorado Law CRS 9-1.5-102 requirements or provide a stamped letter determining why this is not a Subsurface Utility Engineering-Required Project.

Public Works Comments:

Planning Item: 51-20, Kind Castle GW Meadows
Applicant: Chris Hawkins, Alpine Planning, LLC
Owner: Glenwood Meadows, LLC
Location: 150 Wulfsohn Road
Zone: Mixed Use Core (M2)
Parcel: 2185-081-41-004

1. The lot does not have sanitary sewer or water services to it since it is an adjusted lot from the original plans. There is no sewer within Wulfsohn Road in front of this lot. The simplest way to connect to sewer and water will be to pull it from Flat Tops View Drive. The sewer in Flat Tops View Drive is quite deep to connect to the sewer manhole in Wulfsohn. NO street cuts are shown which will need to be per City standards. None of this is shown on the plans.
2. There is a switch cabinet at this location already, but the developer will need to fill out a Load Form and submit it to the Electric department. A new transformer will need to be set at the site for the building's needs which will need to be coordinated with the Electric Department. None of this is shown on the plans.
3. Will this access be right in and right out only due to the center island and striping in Wulfsohn?
4. Sidewalk to extend across the lot? It shows stopping at the driveway.
5. Site engineer should review Flat Tops View Drive site lines at the intersection of Wulfsohn to make sure the building does not impede safe turning movements. I do not see any site lines on the plans attached.
6. Has the storm sewer being collected in inlets and hooked to the Glenwood Meadows metro district storm sewer system been approved by the district?
7. Any fire sprinkler system will need to meet the NFPA 24 design requirements.
 - Here are items that we will need to see on the plans before we can approve:
 - Since the new tap and service will be used for combined potable/fire, the service will need to be designed, installed, and tested to meet NFPA 24 requirements. Prior to construction, an engineered detail of the service line must be submitted to the City for review and approval. At a minimum, the detail must show the following:
 - 1) A plan and profile view of the piping alignments extending from the tap location to the building interior penetration.
 - 2) Materials for construction.
 - 3) Thrust restraint locations and specifications.
 - 4) A comment indicating that the design conforms to all NFPA 24 requirements .
 - 5) A note indicating that the service line must be pressure- and flow-tested in accordance with NFPA 24.
 - 6) The stamp and signature of the Professional Engineer (PE) certifying the design.

The applicant is responsible for providing the City with a signed copy of the completed “Contractor’s Material and Testing Certificate for Underground Piping” form (attached) prior to issuance of a Certificate of Occupancy. This form certifies that the service line was designed, installed, and tested in accordance with all NFPA 24 requirements

From: [Linda DuPriest](#)
To: [Trent Hyatt](#)
Subject: RE: Planning Item #51-20, Kind Castle GW Meadows Referral
Date: Monday, October 19, 2020 1:40:17 PM
Attachments: [image001.png](#)

Hi Trent:

We've got an emergency situation with the airport so sorry I couldn't be there today. The only thing I would've commented on is (per usual) bike parking.

Good luck,
Linda

From: Trent Hyatt <trent.hyatt@cogs.us>
Sent: Monday, October 19, 2020 10:10 AM
To: Doug Hazzard <doug.hazzard@cogs.us>; Emery Ellingson <emery.ellingson@cogs.us>; Greg Bak <greg.bak@cogs.us>; Gretchen E Ricehill <gretchen.ricehill@cogs.us>; Jake Velasquez <jake.velasquez@cogs.us>; Jennifer Ooton <jenn.ooton@cogs.us>; Joseph Deras <jderas@glenwoodpolice.com>; Linda DuPriest <linda.dupriest@cogs.us>; Lisa DiNardo <lisa.dinardo@cogs.us>; Matt Nuñez <matt.nunez@cogs.us>; Matthew Langhorst <matthew.langhorst@cogs.us>; Mike Hoffman <mike.hoffman@cogs.us>; Peter Hayes <peter.hayes@cogs.us>; Ryan Johnson <ryan.johnson@cogs.us>; Terri Partch <terri.partch@cogs.us>; Trent Hyatt <trent.hyatt@cogs.us>; Victor Meraz <victor.meraz@cogs.us>; Warren Hays <warren.hays@cogs.us>; Brian Smith <brian.smith@cogs.us>; Doug Hazzard <doug.hazzard@cogs.us>; Emery Ellingson <emery.ellingson@cogs.us>; Greg Bak <greg.bak@cogs.us>; Jake Velasquez <jake.velasquez@cogs.us>; Jennifer Ooton <jenn.ooton@cogs.us>; Jessica Bowser <jessica.bowser@cogs.us>; Lisa DiNardo <lisa.dinardo@cogs.us>; Matt Nuñez <matt.nunez@cogs.us>; Matthew Langhorst <matthew.langhorst@cogs.us>; Mike Hoffman <mike.hoffman@cogs.us>; Peter Hayes <peter.hayes@cogs.us>; Ryan Johnson <ryan.johnson@cogs.us>; Terri Partch <terri.partch@cogs.us>; Victor Meraz <victor.meraz@cogs.us>; Warren Hays <warren.hays@cogs.us>
Subject: RE: Planning Item #51-20, Kind Castle GW Meadows Referral

Hi all,
I only received comments on this proposal from the Engineering Department. If you have any official comments, please submit those to me ASAP. As a reminder, we have a department review meeting for this item today at 1:30PM.

Thanks,

Trent L. Hyatt
970.384.6427 (p)
trent.hyatt@cogs.us

From: [Doug Hazzard](#)
To: [Trent Hyatt](#)
Subject: RE: Planning Item #51-20, Kind Castle GW Meadows Referral
Date: Monday, October 19, 2020 10:35:21 AM
Attachments: [City of GS Line Extension Policy.pdf](#)
[Load information.pdf](#)
[image001.png](#)

Trent,

The Line extension will apply . I did not see where a transformer location was called out but it can be placed near the electrical cabinet on corner. They may have to give up a bicycle parking spot. I will need the Load information sheet filled out to determine single phase or three phase load. Pretty simple on our end.

Thanks

Doug

From: Trent Hyatt <trent.hyatt@cogs.us>
Sent: Monday, October 19, 2020 10:10 AM
To: Doug Hazzard <doug.hazzard@cogs.us>; Emery Ellingson <emery.ellingson@cogs.us>; Greg Bak <greg.bak@cogs.us>; Gretchen E Ricehill <gretchen.ricehill@cogs.us>; Jake Velasquez <jake.velasquez@cogs.us>; Jennifer Ooton <jenn.ooton@cogs.us>; Joseph Deras <jderas@glenwoodpolice.com>; Linda DuPriest <linda.dupriest@cogs.us>; Lisa DiNardo <lisa.dinardo@cogs.us>; Matt Nuñez <matt.nunez@cogs.us>; Matthew Langhorst <matthew.langhorst@cogs.us>; Mike Hoffman <mike.hoffman@cogs.us>; Peter Hayes <peter.hayes@cogs.us>; Ryan Johnson <ryan.johnson@cogs.us>; Terri Partch <terri.partch@cogs.us>; Trent Hyatt <trent.hyatt@cogs.us>; Victor Meraz <victor.meraz@cogs.us>; Warren Hays <warren.hays@cogs.us>; Brian Smith <brian.smith@cogs.us>; Doug Hazzard <doug.hazzard@cogs.us>; Emery Ellingson <emery.ellingson@cogs.us>; Greg Bak <greg.bak@cogs.us>; Jake Velasquez <jake.velasquez@cogs.us>; Jennifer Ooton <jenn.ooton@cogs.us>; Jessica Bowser <jessica.bowser@cogs.us>; Lisa DiNardo <lisa.dinardo@cogs.us>; Matt Nuñez <matt.nunez@cogs.us>; Matthew Langhorst <matthew.langhorst@cogs.us>; Mike Hoffman <mike.hoffman@cogs.us>; Peter Hayes <peter.hayes@cogs.us>; Ryan Johnson <ryan.johnson@cogs.us>; Terri Partch <terri.partch@cogs.us>; Victor Meraz <victor.meraz@cogs.us>; Warren Hays <warren.hays@cogs.us>
Subject: RE: Planning Item #51-20, Kind Castle GW Meadows Referral

Hi all,

I only received comments on this proposal from the Engineering Department. If you have any official comments, please submit those to me ASAP. As a reminder, we have a department review meeting for this item today at 1:30PM.

Thanks,

Trent L. Hyatt
970.384.6427 (p)
trent.hyatt@cogs.us

From: Trent Hyatt
Sent: Monday, September 21, 2020 4:02 PM
To: Anna S. Itenberg <asi@mountainlawfirm.com>; Bill Kimminau <bkimminau@glenwoodpolice.com>; Brian Smith <brian.smith@cogs.us>; Debra Figueroa <debra.figueroa@cogs.us>; Doug Hazzard <doug.hazzard@cogs.us>; Emery Ellingson <emery.ellingson@cogs.us>; Greg Bak <greg.bak@cogs.us>; Gretchen Ricehill <grectehi@ci.glenwood-springs.co.us> <gretchen.ricehill@cogs.us>; Jake Velasquez

Retail Marijuana Store Special Use Permit



The
KIND+Castle
Retail Marijuana Stores

PROJECT TEAM

Alpine Planning, LLC

Chris Hawkins, AICP
523 Clinton St., Ste. 2
Ridgway, CO 81432
970.964.7927
chris@alpineplanningllc.com
www.alpineplanningllc.com



PSTM Architecture and Planning, Inc.

Paul Glenn
320 Jenkins Ranch Road
Durango, CO 81301
970.682.3237
pglennarch@stans.net
www.pstmarchitecture.com



Uncompahgre Engineering

David Ballode, P.E.
P.O. Box 3945
Telluride, CO 81435
970.729.0683
dballode@msn.com
www.unceng.com



Uncompahgre
Engineering, LLC

Vicente Sederberg, LLP

Sally Kent Peebles, Partner
455 Sherman St., Ste. 390
Denver, CO 80203
303.860.4501
sally@vicesederberg.com
www.vicesederberg.com



Stars-to Stones Surveying

Ivan Martin, P.L.S
559 Meadow Drive
Grand Junction, CO 81504
970.618.2118
stars2stonessurveying@yahoo.com

TABLE OF CONTENTS

Background	Page1
Special Use Permit Criteria	Page 1
Section 1. Compatibility with Surrounding Area	Page 2
Section 2. Minimized Impacts on Surrounding Area	Page 3
Section 3. Consistency with the General Purposes of the Code	Page 4
Section 4. Compliance with Applicable Standards of the Code	Page 5
Section 5. Comprehensive Plan General Conformance	Page 7

BACKGROUND

Kind West Glenwood, LLC (“**Applicant**”) is under contract to purchase Lot 11B, Glenwood Meadows No. 5, A Minor Subdivision of Glenwood Meadows No. 4 Lot Line Adjustment (“**Site**”) as shown in Figure 1. The Applicant intends to purchase the Site and construct a new retail marijuana facility (“**Facility**”) if the Special Use Permit and required license are approved by the City of Glenwood Springs (“**City**”). The Applicant also intends to construct a future retail space on the east side of the building. The Applicant will submit the required Site/ Architectural Plan Review application and construct the Facility and associated improvements starting in the spring of 2021 if the special use permit and retail license are approved by the City. Exhibit A contains the Retail Marijuana Store Plan Summary

The Property is located in the M2 Zone District as shown in Figure 2. The City of Glenwood Springs Development Code (“**Development Code**”) Section 070.030.020, Table of Allowed Uses, establishes that a retail marijuana business is an allowed use in the M2 Zone District subject to the approval of a special use permit.

The Property contains 0.406 acres and was created by the platting and construction of Flat Tops View Drive which resulted in the small sized parcel. The Property has approximately 147 lineal feet of frontage onto the Wulfshon Road Right-of-Way on its northern border. Flat Tops View Drive wraps around the Property on the west and south sides. The Property is gently sloping except for the grading for Flat Tops View Drive that is located within a 15-foot Access and Maintenance Easement. The slopes outside of the easement area range from a high USGS elevation of 5803 and a low USGS elevation of 5795 on the northeast corner for an overall change of eight (8) feet with a 12% grade. The Property is vacant with sidewalks along Flat Tops View Drive. Access to the Site will be provided by a new primary access drive off of Wulfshon Road and the current Glenwood Meadows sidewalk system.



Figure 1. The Site

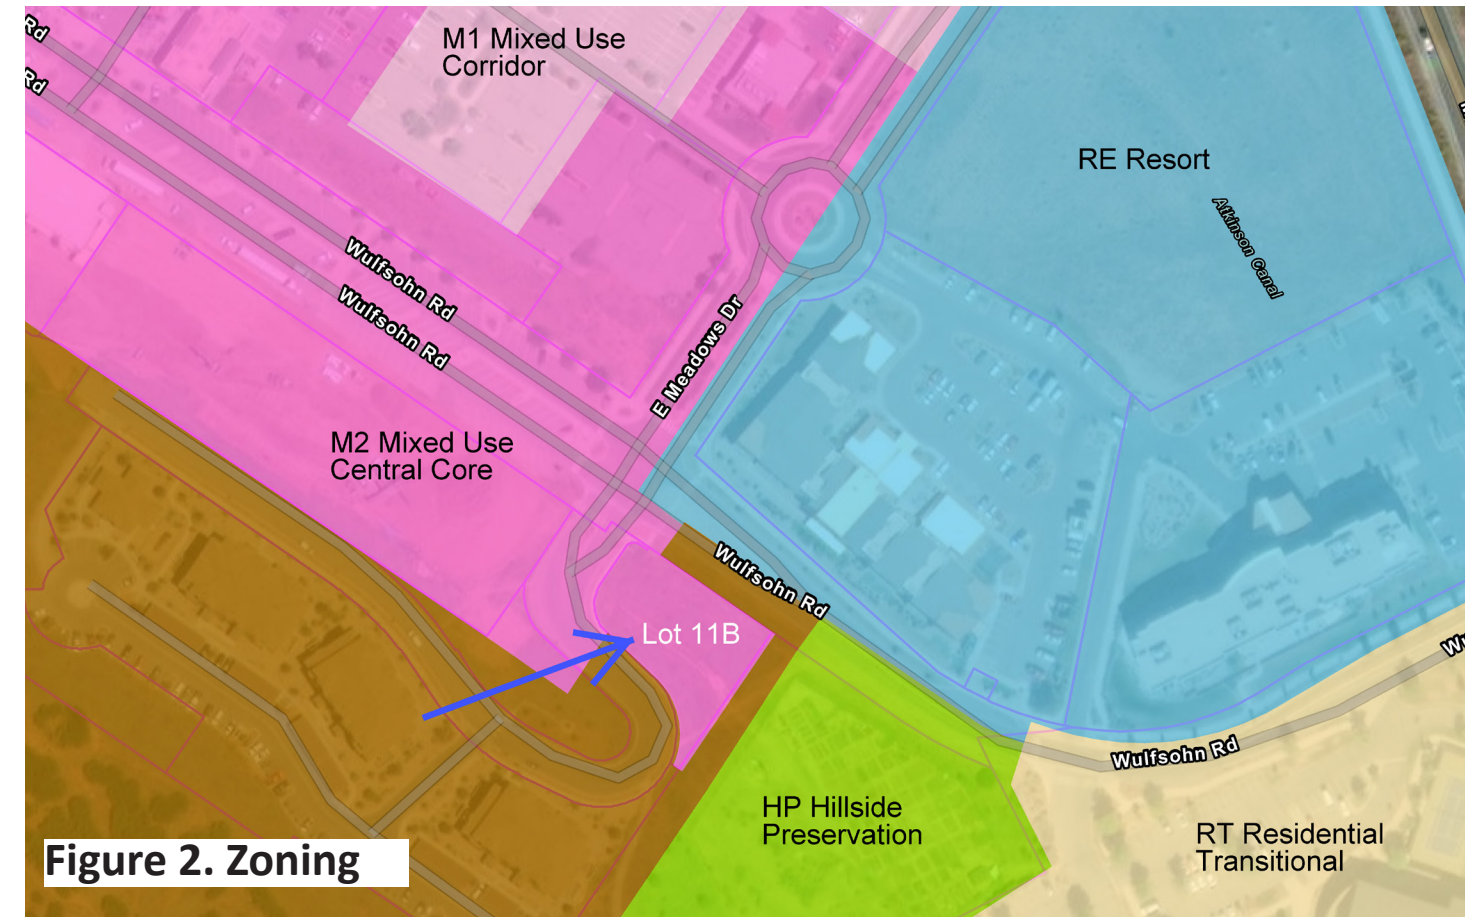


Figure 2. Zoning

SPECIAL USE PERMIT CRITERIA

Development Code Section 070.060.050(e) establishes the special use permit procedures. Section 070.060.050(e)(1) establishes the purpose of the special use permit process:

“Purpose. The special use permit procedure provides a mechanism for the City to evaluate proposed development and land uses that have unique or widely varying operating characteristics or unusual features. This procedure is intended to ensure compatibility with surrounding areas and that adequate mitigation is provided for anticipated impacts.”

This purpose and intent is important because it anticipates that mitigation can be provided to address any anticipated impacts and also assure project compatibility.

The following sections analyze how the project meets the special use permit approval criteria contained in Development Code Section 070.060.050(e)(3)(e)(2).

Section 1. Compatibility with Surrounding Area

The Facility will be compatible with the surrounding area. The Facility is located in a very intensive mixed use area that includes a resort hotel complex to the north, a regional shopping center to the northwest and high density multi-family housing to the west and south. An open space buffer exists to the east in between the Site and the Glenwood Springs Community Center. The Applicant proposes no ground or pole signage and will not depict any marijuana leaf or green crosses on its advertising.

The design of the Site and building will also assure compatibility with surrounding land uses. The Facility was located on the west side of the Site that allows for an extensive 99-foot setback to the eastern property line, and an approximate 143-foot setback to the community garden. A new fence and extensive landscaping along the eastern setback will provide a significant buffer to the community garden and Glenwood Springs Community Center.

The Residence Inn to the north is located approximately 135 feet from the Facility. The Glenwood Green Apartments are located approximately 190 feet too the south of the Facility. The Lofts at Red Mountain, located to the west of the Site, are over 75 feet from the Facility. Thus, there is a lot of space between the Facility and surrounding developments.

The Facility assures compatibility through both architectural and landscape design. The Facility is designed as a contemporary building within the design requirements of the Annexation and Development Agreement Glenwood Meadows, LLC Annexation, recorded as Reception No. 616083 in the Garfield County land records on December 6, 2002” together with all amendments thereto, hereinafter “**ADA**”. It therefore looks like any retail building in Glenwood Meadows within a high density, mixed use neighborhood. Extensive landscaping provides buffering to surrounding uses and blend the building and Facility use into the site. Building, walkway and parking area lighting will be dark sky compliant with no off-site glare. All windows have to be covered with an opaque security film so no pedestrians or surrounding properties can view activity inside of the store or the second floor operations.

The Facility will also ensure compatibility through its mechanical conditioning. The Facility will include four (4) activated carbon filtration, “Air Purifier T600 units”, with two (2) units serving the first retail level and two (2) units serving the upper floor that contain product storage and the product weighing and handling area. These additional carbon filtration systems are independent to the air filtration system running through the air conditioning/heating systems. The Air Purifier T600 units are an industry leading activated carbon air filtration system that are very effective at handling marijuana terpene emissions and overall odor. The Applicant’s plan described herein contains over quadruple the amount of air filtration operation and power for the size of the proposed retail space, as just Air Purifier T600 can remove odors from 2,000 square feet of space. Such odor mitigation efforts significantly exceed those deployed by other marijuana retailers in the city. The Facility mechanical, electrical and plumbing systems will be designed by qualified professionals to ensure the highest levels of performance, energy efficiency and odor prevention. Please refer to Exhibit B that contains more information on the proposed odor mitigation plan.

The Facility will also include a state of the art security, fire, and carbon monoxide systems that will be monitored by an off-site professional security firm. The Applicant will install many more cameras than required to ensure customer safety, neighborhood peace and employee accountability. In accordance with State regulations, security cameras will be installed to monitor and record all of the interior and exterior spaces of the Facility and the Site. Facility staff will be trained to view security cameras covering the customer parking areas and walkways to prevent loitering, excessive noise, or on-site consumption which is expressly prohibited by City and State laws. Staff will also periodically walk the property to ensure compatible and quiet customer use and Facility operations. Please refer to Exhibit C that contains the Retail Marijuana Store summary.

Glenwood Meadows LLC has approved the Applicant’s proposal and agreed that the Facility’s design and nature of business meets the compatibility criteria of the surrounding area and needs of the neighborhood. The Applicant’s Facility meets the demand and needs of the neighborhood including, but not limited to, the following facts: there are currently no other retail marijuana stores operating within or surrounding the Glenwood Meadows plaza; the Facility meets the City’s desired walkability and therefore reduces traffic within the city; and the Facility accommodates the new residential growth nearby, hotel patrons and surrounding businesses. All parties associated with the Applicant, including Glenwood Meadows LLC, have concurred that this site is best suited for retail sales and exceeds all compatibility requirements.

Section 2. Minimized Impacts on Surrounding Area

The impacts of the use on surrounding areas have been adequately minimized. The main impacts to surrounding properties for a retail marijuana facility typically can include odor, traffic, and parking.


Odor. Odor will be prevented and mitigated as discussed in Section 1.

Traffic. There will be no traffic impacts since Wulfshon Road and East Meadows Drive have been designed to accommodate traffic and provide access to the Glenwood Meadows regional shopping center and mixed use development. These arterial and collector roads have great capacity for the traffic that will be generated by the store. We understand that the City may require a four-way stop at the Wulfshon Road-East Meadows Drive intersection in order to slow traffic down and allow for proper and safe flow. If this four-way stop is required by the City, the Applicant will install the stop signs as a part of the project improvements, or pay the City the equivalent money for it to install the stop signs, whichever is desired by the City.

Parking. Parking for the Facility and future retail space is calculated as follows:

Land Use	Habitable Floor Area ¹	Parking Requirement	Required Parking
Retail Marijuana Facility	2,423 sq. ft.	1 space/300 sq. ft.	9 spaces
Future General Retail	703 sq. ft.	1 space/400 sq. ft.	2 spaces
Total Required Parking			11 spaces
Parking Provided			16 spaces
Excess Parking			+5 spaces

Thus, the project provides more than sufficient parking in accordance with the City’s Parking Regulations.
1 The Development Code defines floor area as: “The total habitable horizontal area of all floors in a building. Bathroom, toilet compartments, closets, halls, storage or utility space, garages, and similar areas are not considered habitable space.”

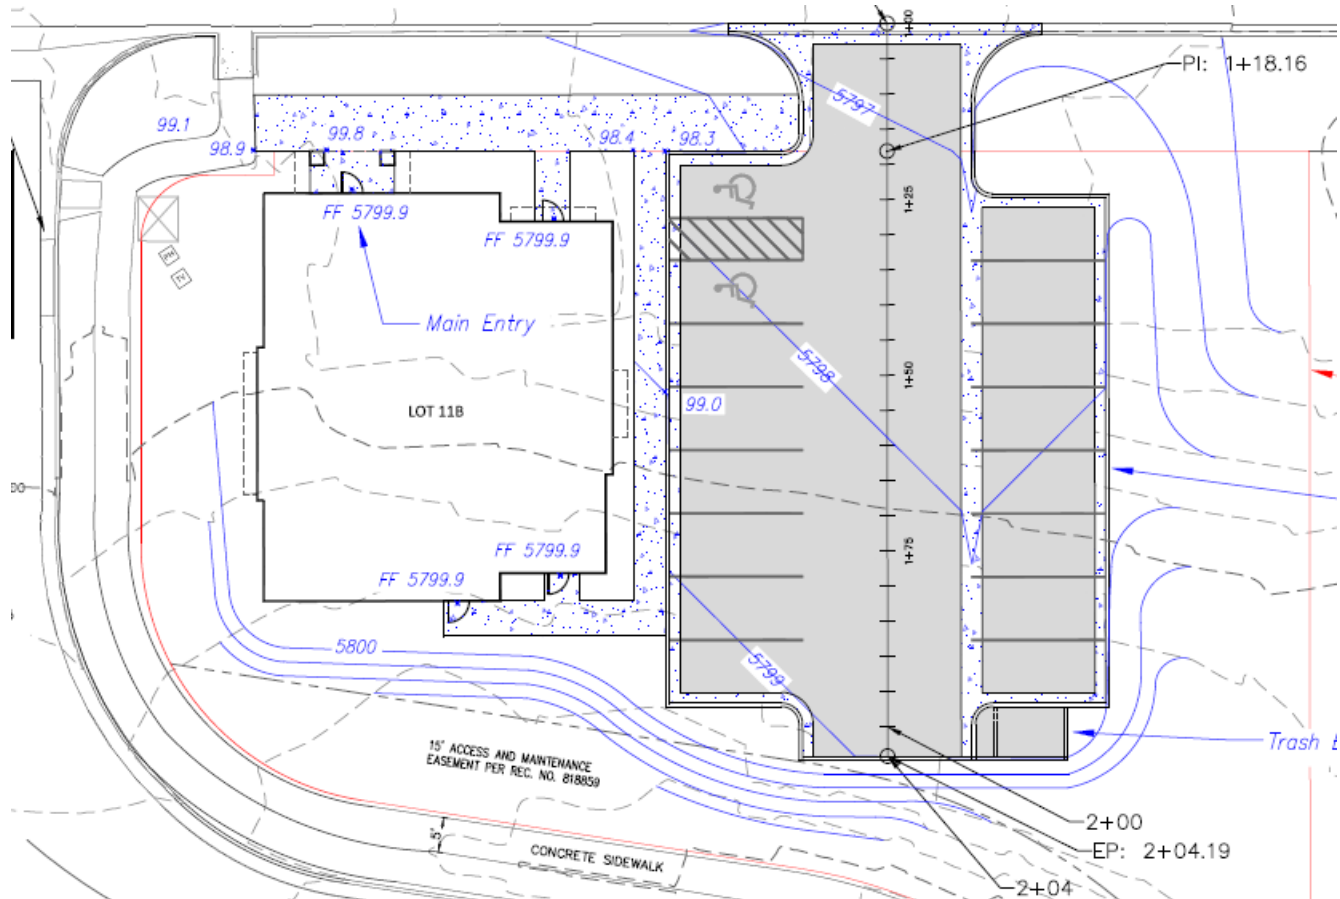

The Facility will also be designed to fit into the neighborhood like any other retail store with the required architectural and landscaping design per the ADA, with additional mitigation provided by the eastern property fence and landscape buffering and overall site landscaping as shown on the plans. There will be no off-site glare from lighting.

Section 3. Consistency with the General Purposes of the Code

The use will be consistent with the general purpose and intent of this Code. Development Code Section 070.010.030 establishes the following purpose and intent, with comments on the proposed Facility compliance shown in *italics*:

Purpose. The general purpose of this Code is to protect the public health, safety, and welfare of the City and to implement the policies, goals, and strategies adopted by the City of Glenwood Springs, including those set forth in the Glenwood Springs Comprehensive Plan. *Over 60% of the City electorate voted to legalize marijuana under Amendment 64 in 2012 so there is broad support for the use in the city. The City adopted and modified regulations related to retail marijuana since that time with an understanding that the base rules established in the Development Code will protect the public health, safety and welfare while also limiting the number of stores in the city due to the use-specific standards. Retail marijuana facilities are only permitted via the special use permit process in 25% of the City’s zoning districts (4 of 16 zone districts) including M1, M2, CO, and I2 zone districts. Retail marijuana facilities are also subject to the retail marijuana use-specific standards contained in Development Code Section 070.030.030(e)(11) as discussed in Section 4. The Facility is located in a zone district that permits the use where it meets the use-specific standards and is compatible with surrounding uses. The Facility also generally conforms to the Glenwood Springs Comprehensive Plan as discussed in Section 5. Therefore, the proposed Facility is consistent with the purpose of the Development Code.*

Intent. More specifically, this Code is intended to create the best built environment for the City by:

- 1. Promoting orderly, efficient, and integrated development within the City. *The Facility will promote orderly infill development within the City in line with the underlying zoning and the specific requirements of the Development Code. The Facility will integrate a new use into the Glenwood Meadows area that is desired by more than 60% of city residents. This will allow for better diversity of desired retail uses in Glenwood Meadows and reduce traffic traveling outside of the neighborhood with strong pedestrian connectivity to existing and planned resort, high density and mixed use development. The development will be integrated into the Glenwood Meadows neighborhood through the roadway, sidewalks and the ADA design standards.*
- 2. Providing for a variety of housing and neighborhood types and densities at a range of housing costs, including affordable workforce housing. *No housing is proposed for the Facility because of past City concerns on mixing residential and retail marijuana uses. The Applicant also desires to maximize parking for the proposed Facility and future retail use. The Glenwood Meadows development is already providing a significant amount of housing for the City and region so there is no need to provide additional on-site housing.*
- 3. Regulating the development and use of land based upon the impact of such development or use on surrounding areas or the City. *The retail marijuana facility use-specific standards will ensure that there are no adverse impacts to surrounding uses. Odor, traffic, parking, lighting and use are mitigated as provided for in this narrative. City zoning rules allow for retail marijuana facilities via the special use permit process to ensure that uses are compatible with the surrounding area, ensure compliance with the use-specific standards and also require appropriate mitigation.*
- 4. Providing minimum standards for the design and improvement of land, subdivision, and development to ensure that each building site is capable of accommodating a structure devoted to the intended use of the land. *The Facility has been designed in accordance with the applicable standards and requirements of the Development Code as discussed in this narrative, including but not limited to the M2 Zone District dimen-*

sional standards (070.020.020); Facility use-specific standards (070.030.030); the site improvement and development standards (070.040.030); the landscaping, screening and fencing standards (070.040.050); access and circulation requirements (070.040.070); commercial building design per the ADA; and exterior lighting requirements (070.040.120)

- 5. Guarding against loss from natural hazards such as flooding, falling rock, landslides, snowslides, debris flow, and unstable soils. *The Glenwood Meadows development provides debris flow mitigation. The facility will be designed by a structural engineer to ensure that soils conditions are mitigated and the building will withstand expected and normal events, such as minor earthquakes. A geotechnical report will be provided with the required Architectural Review/building permit process.*
- 6. Ensuring equitable processing of development proposals by providing uniform procedures and standards. *The Facility is being processed and evaluated in accordance with the special use permit process; the retail marijuana facility use-specific standards; the ADA and other requirements set forth in the Development Code and Municipal Code.*
- 7. Providing a legally accepted record of lot lines, easements, and dedications in accordance with this Code and Colorado law. *The Site was legally created by the City through the subdivision process that was in effect at the time of platting.*

Section 4. Compliance with Applicable Standards of the Code

The use will comply with all applicable standards of the Development Code.

USE-SPECIFIC STANDARDS

The Facility will meet the use-specific standards contained in Development Code Section 070.030.030, with our

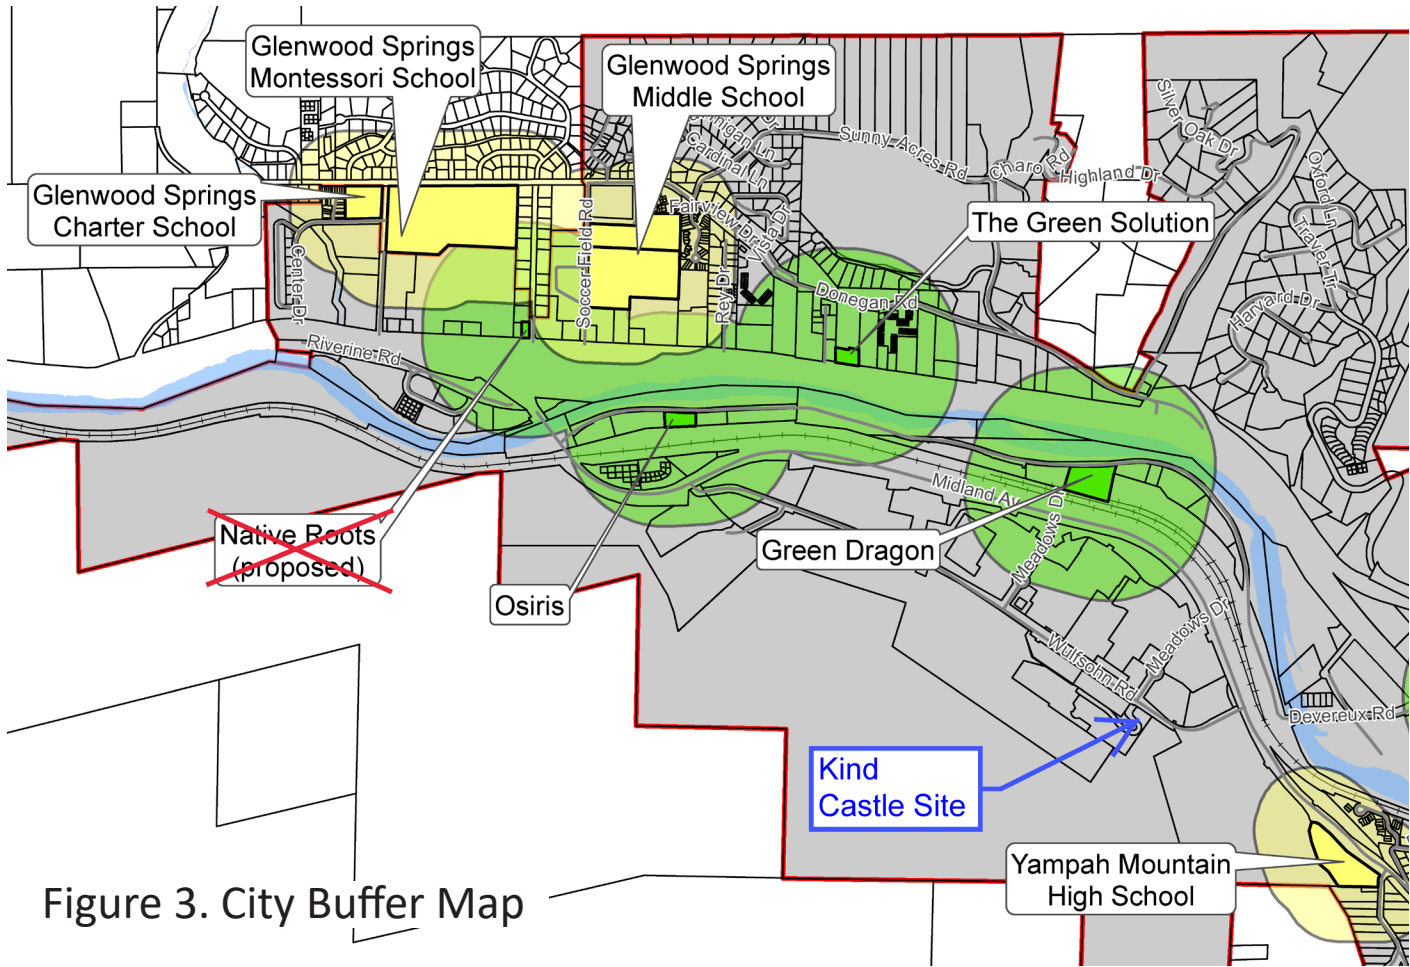


Figure 3. City Buffer Map

compliance comments shown in *italics*:

- a. Purpose. The City Council intends to allow state-licensed retail marijuana establishments to exist in Glenwood Springs in accordance with Article XVIII, Section 16 of the Colorado Constitution, Article 43.4 of Title 12 Colorado Revised Statutes, and any other applicable state laws and regulations as well as the additional local licensing requirements and other restrictions set forth in the Glenwood Springs Municipal Code. Nothing within this Article is intended to promote or condone the production, use, sale, testing or distribution of marijuana other than in compliance with applicable state law. *The Facility is proposed under the authority of Article XVIII Section 16 of the Colorado Constitution and the Colorado Marijuana Code in Colorado Revised Statutes Title 44, Article 10. The proposed Facility design and operation will comply with the Colorado Marijuana Code and the applicable requirements of the Glenwood Springs Municipal Code as discussed in this narrative. The Applicant will submit a retail marijuana license to the State of Colorado Department of Revenue Marijuana Enforcement Division ("MED").*
- b. License Required. Retail marijuana establishments shall comply with City Code Article 050.090. *The Facility will comply with the requirements of City Code Article 050.090, Retail Marijuana. The Applicant will submit a retail marijuana license and all required plans, materials and forms to the Glenwood Springs City Clerk (Local Licensing Authority). The Facility is not located within 500 feet of an existing public or private school facility where classes are held for K-12 grades. The proposed Facility is located more than 900 feet away from the closest retail marijuana facility, with the closest store, Green Dragon, approximately 1,880 feet away. The Facility is a permitted use in the M2 Zone District. Retail store staff will be trained to ensure compliance with the requirements related to the operation of a retail marijuana facility contained in Development Code Section 050.090.090. Facility staff will be extensively trained in the Colorado Retail Marijuana Code related to procurement, display, dispensing, labeling, sanitation, security and other criteria. Hours of operation will comply with the current city limitations. Facility signage will comply with the City Sign Regulations. Lighting will be designed in accordance with the Lighting Regulations. No on-site consumption will be allowed within the Facility. The Facility manager will be a designated employee of the Applicant that is listed on the required City forms. A sign will be posted in the store with all of the required warnings and notifications per City Code Section 050.090.090(b)(8).*
- c. Location of Licensed Establishment. Retail marijuana establishments shall be located only in areas of the City as allowed in the City Code. No retail marijuana establishment shall be located:
 - 1. Within five hundred (500) feet of any existing public or private school facility where classes are held for children aged kindergarten through the 12th grade. The distance shall be computed by a straight line measurement from the nearest property line of the school property to the nearest property line of the site housing the retail marijuana establishment. *The Facility is located over 1,700 feet from the Yampah Mountain High School property located at 695 Red Mountain Drive as shown in Figure 3, and is also located significantly out of the major transit routes to any school.*
 - 2. Within nine hundred (900) feet of another retail marijuana establishment or a medical marijuana business. A retail marijuana establishment may locate on the same licensed premises as a medical marijuana business of the same class and same ownership, only if the licensed premises is located to meet the distance requirements from other retail marijuana establishments and medical marijuana businesses. This distance shall be computed by a straight line measurement between property lines of the sites housing the two (2) facilities. *The closest existing facility is the Green Dragon that is approximately 1,880 feet away from the Site as shown in Figure 3. The other closest stores are Green Solution, Martin's Naturals, and Doctor's Garden that are more than 4,000 feet away.*
 - 3. In any zoning district not specifically permitted by the City Code. *The Facility is located in the M2 Zone District that allows retail marijuana facilities via the special use permit process.*
 - 4.

e. Requirements Related to Operation of a Retail Marijuana Establishment.

- 1. Retail marijuana establishments shall meet all operational criteria for the procurement, display, dispensing, labeling, sanitation, security, and any other criteria as required by the state pursuant to the CRMC and the City Code Article 050.090. *The Facility will meet the City and State operational requirements. The Applicant has been operating the Kind Castle in Parachute, CO for almost three years without any Town or State MED violations. The Parachute store has won many awards as one of the best stores in Colorado and attracts customers from far distances.*
- 2. In addition, all retail marijuana establishments shall comply with the following local restrictions:
 - i. Hours of operation shall be limited to between 8:00 a.m. and 7:00 p.m. Monday through Sunday. *The Facility will comply with the City hours of operation.*
 - ii. A sign permit shall be obtained through the Community Development Department. All exterior signage associated with a retail marijuana establishment will meet the standards established in the CRMC and in the City Code. *A sign permit will be obtained for the business signage. All signage will comply with the Colorado Marijuana Code, City Sign Regulations and retail marijuana ordinances.*
 - iii. Storage of retail marijuana shall be considered an accessory use. Not more than twenty-five (25) percent of the licensed premises of a retail marijuana business shall be used for such purposes. *The product storage room is located on the second floor and contains 289 sq. ft. of floor area that represents 8.8% of the total 3,297 gross sq. ft. for the Facility. The storage room size is 11.9% of the floor area of the facility per the Development Code definition of floor area.*
 - iv. No discernible odor shall be projected beyond the exterior walls of the licensed premises. *The proposed odor mitigation plan is outlined under Section 1. No odor will be projected beyond the exterior walls of the Facility. In general, retail stores typically do not generate an odor nuisance.*

OTHER DEVELOPMENT CODE REQUIREMENTS

The Facility has been designed in accordance with the applicable standards and requirements of the Development Code as discussed in this narrative, including but not limited to the M2 Zone District dimensional standards (070.020.020); facility use-specific standards (070.030.030); the site improvement and development standards (070.040.030); the landscaping, screening and fencing standards (070.040.050); off-street parking and loading standards; access and circulation requirements (070.040.070); commercial building design per the ADA; and exterior lighting regulations (070.040.120).

Drainage. Drainage for the project will be routed to the existing Glenwood Meadows storm drain and detention system that, according to Mike Maples of Glenwood Meadows, LLC, has more than adequate capacity to serve site runoff from the Site. Mr. Maples indicated that some of the hotel projects did not utilize this system which affords more than enough capacity to handle Site runoff via the storm drainage system. The development will have to pay into the Glenwood Meadows Public Improvement Fee that are earmarked to finance certain public improvements in the subdivision, including public roads, traffic and safety controls, water and sewer systems, storm drainage systems, debris flow management systems and landscaping.

Roads and Traffic. The road system has also been designed to handle all of the traffic from the anticipated development within Glenwood Meadows. A traffic impact analysis will be provided to better understand traffic flow at the Site and if a four-way stop is needed at the Wulfshon Road-Flat Tops Drive intersection. This study will be provided as a supplement to the application. The Glenwood Meadows Public Improvement Fee will help offset City road costs for the desired development as outlined in the preceding paragraph. The Applicant

will pay for the installation of the four-way stop signs.

Geotechnical. The Town approved the Glenwood Meadows Subdivision based on detailed geotechnical analyses and reports that included identification and mitigation of geologic hazards. The lots would not have been created unless the City found them buildable with identified hazard mitigation. Glenwood Meadows includes an extensive debris flow mitigation system. A site specific geotechnical analysis will be prepared for building design parameters and submitted with the required Site/Architectural Review process, and the building will be designed to meet the site specific recommendations of the geotechnical report.

Section 5. General Conformance with the Glenwood Springs Comprehensive Plan

The use is in conformance with the Comprehensive Plan and other City plans and policies. The proposed retail marijuana facility conforms to the Glenwood Springs Comprehensive Plan (“**Comprehensive Plan**”).

The proposed retail use is envisioned by the Future Land Use Map that shows Mixed-use in the Site area. The Future Land Use Descriptions indicate the following for Mixed-use areas:

“The Mixed-use land use designation allows for a variety of uses including commercial, retail, office, restaurant, entertainment and multi-family housing co-existing through design either in a horizontal or vertical fashion.”

The Facility helps maintain a small town character with a two story building surrounded by taller multi-family and commercial hotel buildings. The Facility provides a walkable retail destination that will serve existing and planned residential development in the area, and also compliments the regional shopping center to the northwest. The Facility is readily served by utility and transportation infrastructure, with all utilities either on or adjacent to the Site and a bus stop located to the west. The sidewalk system will provide direct access to Glenwood Meadows residents and visitors staying in the resort area to the north. This Facility’s location, well out of any highway corridor, will provide a local neighborhood shopping option that does not require Glenwood Meadows residents or guests to hop in a car. Ample on-site parking is available for those that have to drive to the store.

The Facility is located in the Glenwood Meadows “secondary commercial center” that provide convenient services, retail and commercial uses. The Comprehensive Plan states that “...these secondary centers are seen as opportune locations for mixed-use neighborhoods that include retail, offices and housing.” The Comprehensive Plan further states that:

“Secondary centers can be redeveloped with buildings up to 4-5 stories. Upper stories should be for residential uses. Development should be scaled in size to the surrounding neighborhoods, be walkable, and be landscaped or include buffering elements that both protect the surrounding neighborhood and integrate the mixed-use secondary center into adjacent established neighborhoods.”



The Facility has been designed to fit the small 0.406 acre lot size that also provides a transition in height from the surrounding taller multi-family and lodging development to the open spaces uses to the east. The Facility’s smaller scale provides an appropriate-scaled pedestrian building at the eastern entry to Glenwood Meadows along Wulfshon Road. The Facility has also been designed in accordance with the ADA as required by the Development Code’s Nonresidential and Mixed-Use Site and Building Design requirements in Section 070.040.090.

The Facility is also supported by the Comprehensive Plan’s economic development policies. First, the approval of the special use permit will create an opportunity for new and expanding local business. The proposed store will employ approximately 12-15 people with good paying jobs and livable wages of \$15 to \$25 per hour or greater. The proposed store will enhance Glenwood Meadows as a regional business center that is convenient

to shoppers and lodgers patronizing Glenwood Meadows stores and hotels.


The Facility will also help Glenwood Springs to further integrate and balance the city’s multi-modal transportation system. The Store will reduce traffic from surrounding multi-family, lodging and mixed-use development that would otherwise have to drive to another store in the city. Sidewalks connect to the Facility from all of the surrounding developments. This in turn will reduce traffic on Grand Avenue and other highly congested areas of the city. It will also reduce single-occupant vehicles from leaving Glenwood Meadows that desire to purchase retail marijuana products.

The special use permit directs growth to an area where utilities and services can be efficiently provided. Water, sewer, electricity, natural gas, telecommunications and broadband are provided adjacent to the site. Police service, fire protection and emergency services are provided to the Site from the Glenwood Springs Police Department and the Glenwood Springs Fire Department. Drainage infrastructure for the overall Glenwood Meadows development is already in place. Security and fire alarm services will be provided through a security monitoring firm. The Applicant’s security system is an industry-leading system that will ensure the safety and security of the area.

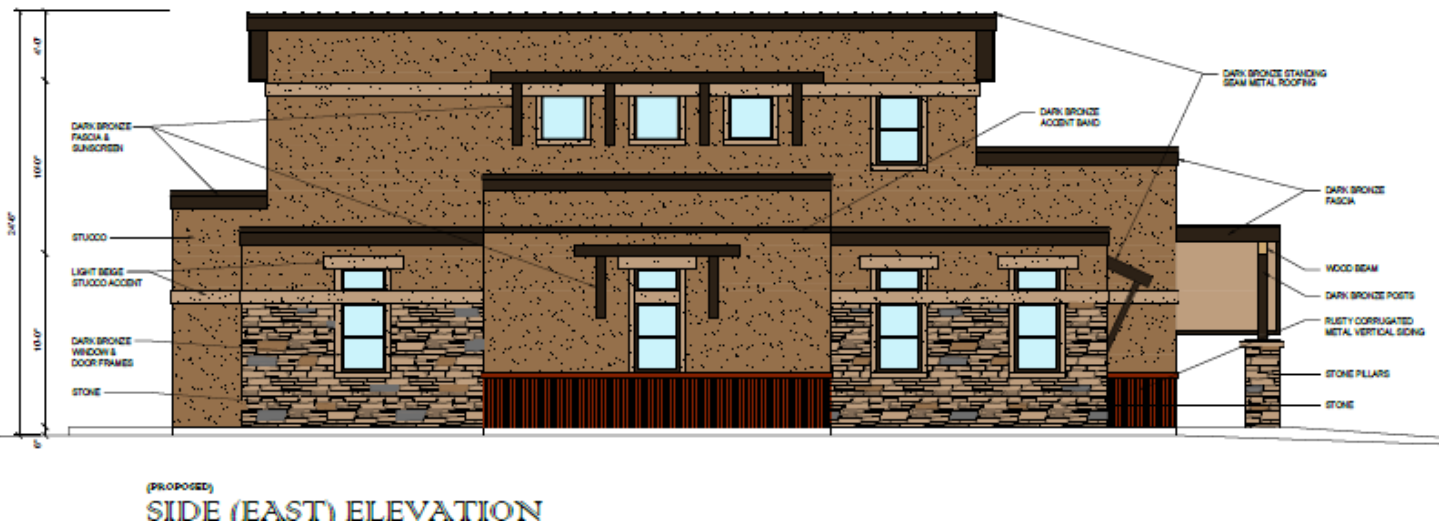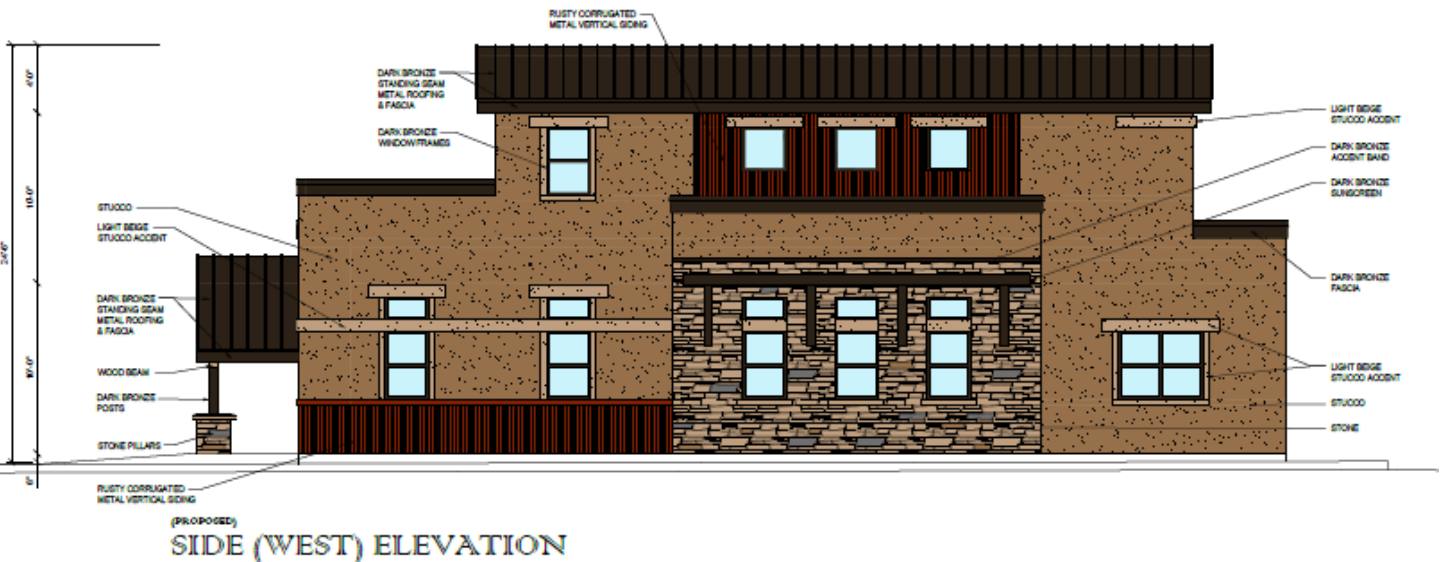

The KIND+Castle

Retail Marijuana Stores

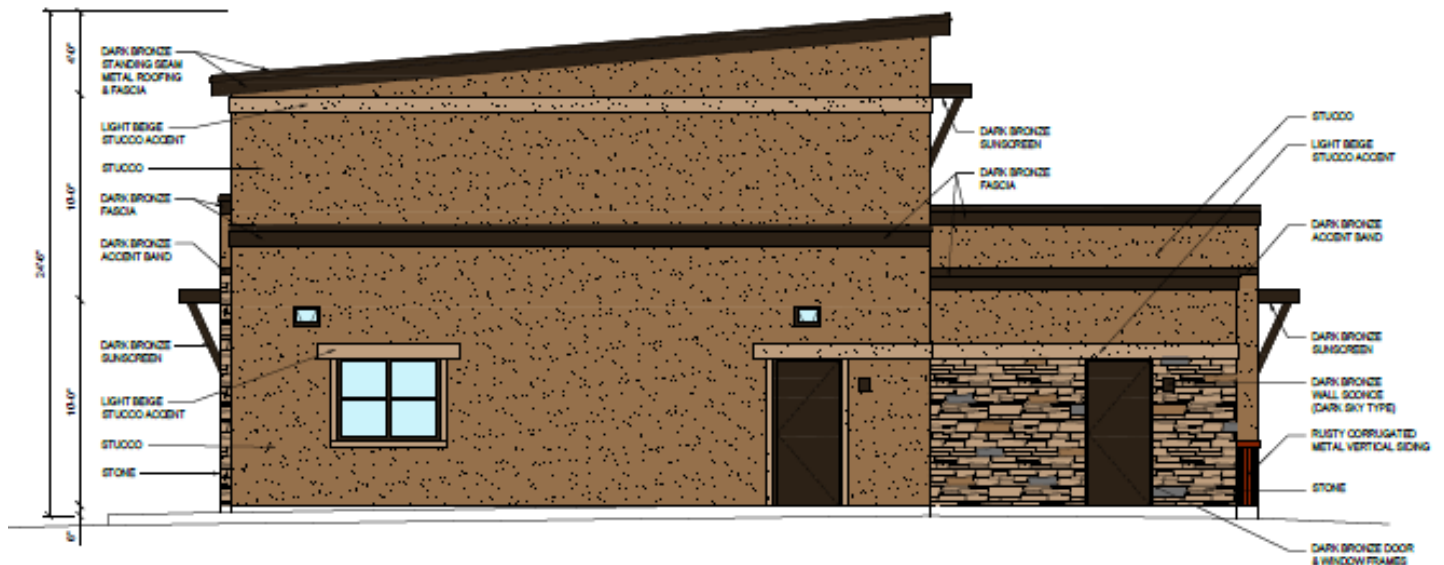

(PROPOSED)
REAR (SOUTH) ELEVATION



Uncompahgre
Engineering, LLC

VICENTE
SEDERBERG
LLP



Retail Marijuana Store Project Description

Name of Applicant

KIND WEST GLENWOOD LLC d/b/a THE KIND CASTLE

Hours of Operation

Monday – Sunday: OPEN 8am / CLOSED 7pm

Location & Zoning

TBD Wulfshon Road, Glenwood Springs, CO 81601 | M2 - Mixed Use (formerly C/2) Zoning

Lot 11B, Glenwood Meadows No. 5, A Minor Subdivision of Glenwood Meadows No. 4 Lot Line Adjustment

Description of Applicant's Services

The Applicant will provide (to end-use consumers) sales services consisting of the highest quality retail marijuana and marijuana-infused product. Products sold are organic driven. The business nature of the Applicant is a retail/recreational marijuana store and does not include medical sales, product-manufacturing or cultivation. Customers must be 21 years of age or older to enter, which will be **strictly** enforced through the Applicant's customer identification (ID) check/verification process including the first ID checkpoint upon entering into a fully secured, double-door lobby and then a second ID checkpoint at the sales counter. The Applicant will strictly enforce all of its policies and procedures, especially close oversight of its employees to screen all customers diligently for age and in-state/out-of-state residency status. The Applicant has a very strong interest in the knowledge of codes and compliance of this business and therefore the Applicant warrants that the business and its employees will at all times be in full compliance with the codes and regulations of the **City of Glenwood Springs** and the **State of Colorado's Marijuana Enforcement Division**. Furthermore, the Applicant has retained legal and consulting services to contribute to the current and future compliance of this business operation. The retail sales provided by the Applicant will solely occur at the **Applicant's physical business premises located at TBD Wulfshon Road in Glenwood Springs** and the Applicant will not provide delivery service to customers. The Applicant will offer quality products in proper packaging in a safe environment with full respect to the all industry-standard practices.

Lighting Plan (See "Floor Plan")

The Applicant's lighting plan will fully address the safety/security of the public, respective to city code, in addition to enhancing the city's nighttime character yet respecting the residents' value of the local mountain setting. The internal and external areas of the premises will have sufficient lighting for the safety of the customers, business, and surrounding residents, however, the Applicant will take precautions to ensure the safety of the installation/maintenance of such lighting fixtures. The Applicant will be in full compliance with the City code including, but not limited to, parking, display, security, and general purpose lighting structures.

Storage of Products

The Applicant will securely store its products on-site in a room identified as the Product Storage Room, which will house all inventory, receipts and the safe, located in the back portion of the building. The Product Storage Room shall consist of 9" solid brick walls, double-bolt door, and secured safe. The Product Storage Room will also have its own alarm system, only accessible to management level staff. For adequate product safety and odor control, products will be stored inside a locked safe in labeled, sealed containers in a temperature-controlled environment. The Product Storage Room, in addition to the rest of the premises, will be under video surveillance at all times. For more details regarding Applicant's policies relating to Product Storage, see "Storage of Marijuana Products" section of the "Retail Marijuana Store Plan Summary" document accompanying the Retail Marijuana Application.

Security Plan Summary

The Applicant takes security and the safety of the public very seriously. Therefore, an extensive security plan beyond industry-standard practices will govern the business establishment. The Applicant's security plan consists of alarms, video surveillance, monitoring services, motion sensors, and many other components. The Applicant will install and maintain alarms systems on-site at the premises, with remote alarm system monitoring services which operate 24 hours per day, 7 days per week. The alarm systems will have functions of 24/7 remote monitoring services, motion detection devices throughout the premises (particularly at all points of entry/exit including windows), and security measures such as a silent duress alarm in the event of robbery during business hours. Codes for alarm systems will be changed frequently. Employees must complete several training protocols such as a complete security and safety training courses. The Applicant will not employ any person that does not appear to be able to enforce Applicant's security measures.

The Applicant will install and facilitate the full use of full color, high-resolution video surveillance 24 hours per day, 7 days per week. Internally, the video surveillance will sufficiently monitor and capture such recordings of all entrances/exits of the premises, windows, lobby area, restricted areas, Security/Product Storage Room/Safe(s), points of sale, and all rooms/space within. Externally, video surveillance will capture front, side and rear views of the premises in addition to the covering all entrances/exits, surrounding area in front of the establishment, and the alley driveway. See the "Retail Marijuana Store Plan Summary" for additional supporting details relating to the Applicant's security procedures. See Applicant's Floor Plans (drawn to scale) for indications of camera locations throughout the proposed licensed premises.

ID Check Points

The Applicant's strict policy on double checking the unexpired and appropriate identification from both in-state and out-of state customers for age verification ensures no underage person shall be sold any products from this establishment. Our store in the Town of Parachute has passed underage sting operation tests conducted by the State of Colorado's Marijuana Enforcement Division (see attached letter from the MED). All entrants to the premises have their ID checked once at the door and again at the sales counter. Employees undergo extensive and frequent training and compliance enforcements measures to IDs are consistently checked properly.

Ventilation & Odor Mitigation Plan

The Applicant's licensed premises shall include an aggressive plan to mitigate any odor from permeating through the exterior of the building containing the licensed premises. The plan will include utilizing an extensive, top-quality carbon filtration system to be installed in the building at TBD Wulfshon Road, Glenwood Springs, CO 81601. The carbon odor filtration system implemented and installed by the Applicant at the licensed premises shall meet and exceed the odor mitigation requirements set forth in the City of Glenwood's Retail Marijuana Business Ordinance and expectations for such establishment. The carbon filtration shall effectively filter the air and ensure odor is never an issue. In our current operation in almost 3 years, we have never had a complaint about odor. The licensed premises shall operate a fully functional odor elimination and ventilation system as desired by the City of Glenwood Springs.

Waste Disposal Plan

Please see Applicant's "Plan Summary" and "Operations Manual" for all details related to the waste disposal plan.



CANNABIS ODOR ELIMINATION

The Kind Castle shall utilize extensive odor mitigation tactics to ensure marijuana odor is filtered from the air to avoid permeating the Applicant's marijuana store site. The new air conditioning/heating system's negative air machine (model #6560 or similar) will be equipped with an activated carbon air filter (made from 100% coconut shells) installed at the vent of the system's air return, which will powerfully draw in air from the premises and force it through the activated carbon filter and therefore eliminating odors from the premises. The filters will be changed routinely to ensure peak operation and performance at consistently and aggressively removing marijuana odor.

Additionally, The Kind Castle shall purchase and operate four (4) additional activated carbon filtration units, with two (2) in the lower level sales area and two (2) in the upstairs storage, product handling and office area. These additional carbon filtration systems are independent to the air filtration system running through the air conditioning/heating system defined above. The four (4) additional individual standalone carbon air filtration systems are called Air Purifier T600, which is known as a leading activated carbon air filtration system as most effective, especially at handling marijuana terpene emissions and overall odor. The Kind Castle's plan describes herein contains over quadruple the amount of air filtration operation and power for the size of the proposed retail space, as just Air Purifier T600 can remove odors from 2,000 square feet of space.

The following pages contain additional product information and technical specifications of the Air Purifier T600.

Air purifier T600

An air purifier specially designed to remove the odors and gases of thousands of noxious chemicals including marijuana odor, carcinogens and tars contained in smoke.

Odor Control

There are a group of compounds found in marijuana called terpenes, in addition to the well-known cannabinoids. These essential oils give marijuana their signature tastes and aromas. Terpenes evaporate quickly making them VOCs (volatile organic compounds). This quick evaporation causes their aromas to disperse easily causing that skunky smell. Your best friend in neutralizing terpenes is activated carbon. An air purifier with the maximum amount of carbon that allows for maximum dwell time of the terpenes over the surface area will remove this smell from the premises.

Why this Air Purifier is considered #1:

- Powerful 26-lb carbon filter adsorbs odors from the air and is very effective in achieving odor mitigation.
- Unique TarBarrier pre-filter traps tars, completely eliminating them from air stream.
- HEPA barrier captures 95% of airborne particles, as small as 1 micron.
- 360° air distribution allows for purification for up to 2000 sq. ft with 2 air exchanges an hour (based on 8-foot ceilings).
- Sleek machine design that will blend in with all decors.
- Easy care and maintenance

Technical Specs

Manufacturer Suggested Room Size (sq.ft)	2,000 sq.ft
Ozone Emissions	No
Performance	
System Efficiency	95% of airborne particles $\geq$ 1 microns
Fan Speed	560 CFM (Free Flow)
Air Exchange per Hour	2
Filter Configuration	

Filter Configuration

Chemical gas & odor filter

3" Carbon Filter

26-lbs, Activated Carbon Filter (100% Coconut Shell)

Replace: 24 months

Upgrade Option

26-lbs, Impregnated Carbon Filter

The potassium iodide accelerates the binding of chemicals faster and thus removes them quicker
(Potassium Iodide, Coconut Shell Carbon)

Main Particle Filter

HEPA Barrier

95% of airborne particles $\geq$ 1 micron

Replace: 1 year

General Specifications	
Dimension	23" High, 15" Wide
Colors	Black, White, Beige
Housing Materials	Powder coat steel
Fan Speed	Variable
Casters	Yes
Voltage	115 or 220 volts



Retail Marijuana Store Plan Summary

The Applicant's premises will meet and exceed the security requirements set forth by the State and City. This Plan Summary will detail extensive security measurements such as secure doors/locks, alarm system equipment/services, video surveillance, and various other measures of security enhancements and safety procedures specified herein. There are no anti-personnel devices that impede entry to the premise by emergency responders. The business does not propose to engage in the production of retail sale of food or other products for human ingestion, and no products or services will be provided at a location different than the address on the license application. There are no toxic, flammable, or other such regulated materials on site other than lighters and lighter fluid which are sold at the sales counters as indicated on the Floor Plan.

Security Alarm Systems

The Applicant's premises will install and maintain a security alarm system, provided by a reputable alarm system installation company. The entire premises will hold a total of two (2) separate alarm system units, one (1) alarm system exclusively dedicated to the Product Storage and Safe Room. Each alarm system and respective suite area of coverage will have its own alarm keypad and unique access code, in addition to accompanying support services from the alarm system provider including motion detection sensors. All perimeter entry points and windows will be covered by the alarms systems.

The Applicant's alarm system records and existing contracts will be kept current and located within the business premises. The name and contact information of the alarm system installation company will be kept available on-site at the business. The Applicant will also maintain records of the location and respective operation of each security alarm system.

Security Monitoring Services

The Applicant will fulfill the requirement by engaging in the services of a monitoring company. The monitoring company will monitor the alarm systems of the premises 24 hours a day, 7 days a week. The monitoring company will notify the Applicant and the local authorities of any identified security breach.

The Applicant's monitoring service records and existing contracts will be kept current and located in the business premises. The name and contact information of the monitoring company will be kept available on-site at the business.

Locking Mechanisms

At all points of ingress and egress at the Applicant's premises, the Applicant will use commercial-grade door locks and locking mechanisms.

Video Camera Surveillance

The Applicant will maintain video surveillance systems at the licensed premises at all times. The internal video surveillance will broadly monitor and record all entrances and exits to/from the premises, including, but not limited to, all windows, the lobby area, limited/restricted access areas, ID checkpoints, product storage and preparation room, and all points of sale. The external video surveillance will monitor and record the front and rear areas of the premises including all entrances/exits, areas surrounding the front/rear of the establishment, and the rear alley driveway.

The following summary of guidelines for the Applicant's video surveillance requirements will be applicable:

Before operating as a Retail Marijuana Store, the Applicant will install a high-specification, full color video surveillance and camera recording system. The video surveillance recording system will record in digital format and meet the

requirements specified in the Retail Code. All video surveillance records and recordings will be stored in a secure area that is only accessible to the Applicant's management staff member(s). Video surveillance equipment will, at a minimum, consist of digital or network video recorders, video monitors, digital archiving devices, a color printer capable of delivering still photos, and cameras capable of meeting the recording requirements described in the Retail Code including, but not limited to, clearly identifying all individuals entering and exiting the Applicant's premises.

The video surveillance systems will be equipped with a failure notification system that provides prompt notification to the Applicant of any prolonged surveillance interruption and/or the complete failure of the surveillance system. The Applicant will ensure that all surveillance equipment is properly functioning and maintained, so that the playback quality is suitable for viewing and the surveillance equipment is capturing the identity of all individuals and activities in the monitored areas. In addition, all video surveillance equipment will have sufficient battery backup to support a minimum of four hours of recording in the event of a power outage and the Applicant will notify the Division of any loss of video surveillance capabilities that extend beyond four hours.

The video cameras will cover all Limited/Restricted Access Areas, point-of-sale areas, security rooms, all points of ingress and egress to Limited Access Areas, all areas where Retail Marijuana or Retail Marijuana Product is displayed for sale, and all points of ingress and egress to the exterior of the Licensed Premises. Camera placement will be capable of identifying activity occurring within 20 feet of all points of ingress and egress and will allow for the clear and certain identification of any individual and activities on the Licensed Premises. At each point-of-sale location, camera coverage will enable recording of the customer(s) and employee(s) facial features with sufficient clarity to determine identity. All entrances and exits to the facility will be recorded from both indoor and outdoor vantage points. The system will be capable of recording all pre-determined surveillance areas in any lighting conditions. Areas where Retail Marijuana is stored will have camera placement in the room facing the primary entry door at a height which will provide a clear unobstructed view of activity without sight blockage from lighting hoods, fixtures, or other equipment. Cameras will also be placed at each location where weighing, packaging, transport preparation, processing, or tagging activities occur. At least one camera will be dedicated to record the access points to the secured surveillance recording area.

The surveillance room or surveillance area will be a Limited Access Area. Surveillance recording equipment will be housed in a designated, locked, and secured room with access limited to authorized employees, agents of the Division and relevant local jurisdiction, state or local law enforcement agencies. The Applicant will keep a current list of all authorized employees and service personnel who have access to the surveillance system and/or room on the Licensed Premises and also keep a surveillance equipment maintenance activity log on the Licensed Premises to record all service activity including the identity of the individual(s) performing the service, the service date and time and the reason for service to the surveillance system. Off-site Monitoring and video recording storage of the Applicant's Premises by the Applicant or an independent third-party will be performed provided the standards exercised at the remote location meet or exceed all standards for on-site Monitoring.

Video Recording/Retention Requirements

All camera views of all Limited/Restricted Access Areas will be continuously recorded 24 hours a day. The use of motion detection will only be used when the Applicant can demonstrate that monitored activities are adequately recorded. All surveillance recordings will be kept for a minimum of 40 days and be in a format that can be easily accessed for viewing. Video recordings will be archived in a format that ensures authentication of the recording as legitimately-captured video and guarantees that no alteration of the recorded image has taken place. The Applicant's surveillance system/equipment will have the capabilities to produce a color still photograph from any camera image, live or recorded, of the Licensed Premises. The date and time will be embedded on all surveillance recordings without significantly obscuring the picture.

Other Records

All records applicable to the surveillance system will be maintained on the Licensed Premises. The Applicant will maintain a map of the camera locations, direction of coverage, camera numbers, surveillance equipment maintenance activity log, user authorization list, and operating instructions for the surveillance equipment. A chronological point-of-sale transaction log will be made available to be used in conjunction with recorded video of those transactions.

In compliance with state and City regulations and in the interest of providing a safe and secure environment for our employees, our products, and our establishment, the premises will be equipped with state of the art security equipment. The Applicant has also established strict policies and procedures, which, under the direction of an on-staff expert of

the Colorado Retail Marijuana Code will guide our employees in all areas of dispensing retail marijuana with strict compliance. The security system will be monitored by an extensive camera operation both inside and outside the establishment.

Applicant's Facility Security Plan includes procedures such as:

- Building and Site Security Measures
- Security of Products
- Employee Parking Safety Precautions
- 24/7 Coverage
- Security Systems
- Maintenance of Security Systems
- Access Control / Ingress & Egress
- Perimeter Security

Applicant's Operational Security Plan shall include:

- Transactional Security
- Security Threats & Contingency Planning
- Security of Product Delivery
- Product Inventory Control
- Human Resource Procedures
- Employee Security Training
- Emergency Response Plan
- Visitor Procedures
- Neighborhood Involvement

The guidelines below shall define the security measures of the building, which includes access control hardware, intrusion detection, surveillance, and, at the main entrance at various times, security and/or management personnel for control and screening. All employees and approved contractors will enter through the front door of the building. Access in the building will be through the use of electronic access control mechanisms. This type of entrance prevents unauthorized access. Cameras will monitor and log all persons entering/exiting the facility.

Layer 1 - Entry Procedure:

- All employees will be badged and documented by the state of Colorado;
- Employees will use access credentials only to open the secure door;
- Each employee must open the door with his/her credentials, and only one employee may pass through the door at any given time;
- Vetted and registered guests may only enter the facility under the constant supervision of an employee after they have been photo ID verified, logged in, and issued a temporary ID;
- In the instance that two or more unique visitors arrive at the same time, they will be instructed via intercom to enter the foyer one at a time for processing; and
- All deliveries must be verified and logged in at the front entrance prior to receiving access to the loading areas.

Layer 2 - Entry Foyer:

- Be equipped with a secured lobby with hardened door to separate the public entry from the secure areas;
- Be equipped with a duress alarm;
- Have a log in sheet stating name, date, time, and reason for entry to the security room for legitimate purposes with the entry being witnessed by a security camera;
- Be locked at all times, even during business hours;

- Be equipped with “daytime annunciating” entry/exit doors;
- Have all activity in this area visible on CCTV and monitored by the security office;
- Have motion detectors located inside; and
- Have high security contacts on all doors.

Layer 3 - Entrance into the Office Area

The third layer of control will be to segregate with doors and hardware the generally accessible public area (reception area) to the staff-only areas. Additionally, staff-only areas will also have highly restricted access. Staff Morning Procedures:

- Office staff will be restricted electronically to only the office areas;
- Office staff will wear photo ID badges at all times;
- General office doors will not use key card access control;
- Dispensary staff will wear photo ID badges at all times;
- Dispensary staff will continue to limited and restricted access areas;

The Office Area Will:

- Be equipped with motion sensors;
- Be segregated by a hardened door with an electronic lock;
- Be accessible to all levels of office employees;
- Be equipped with hardwired and wireless emergency police call devices;
- Have video cameras monitoring all doors (exit and entrance) and doors accessing limited and restricted access areas where marijuana is for sale or stored;
- Include the security office that will remain locked and will not be used for any other function; and
- Have limited access to security, surveillance, and access control systems areas

Layer 4 - Access, Shipping and Receiving

Moving throughout the facility will be restricted even among staff. Employees will only be permitted in areas where they have specific tasks assigned. Employees will be given electronic access cards permitting entry to specific location(s) at specific time(s). Only the minimum number of staff required to perform assigned tasks will be permitted in the restricted access areas.

Staff Restrictions:

- Any picture or video recording on the premises is strictly prohibited;
- Having an access-controlled door leading from the limited access areas to the restricted areas;
- Allowing access only by assigned access credentials provided to workers as they are assigned tasks in specific areas;
- Granting and monitoring access by access credentials to the minimum number of authorized personnel needed (whether production personnel or laboratory employees) in secured areas where marijuana is kept;
- A clear schedule of who should be in what room, at what time, that will be monitored both visually and electronically by the facility manager and/or director of security;

Receiving Area Will:

- Have all doors controlled electronically;
- Be on a “time lock” to only be accessible during regular business hours;
- Have all doors remain closed and locked when not in use; and
- Have all working areas equipped with CCTV surveillance.

Layer 5 - Secure Safe Room

- Highly secure safe for all finished product with locking day gate;
- Must be opened by the manager or two employees with two unique codes simultaneously;

- Will be on a “time lock” to only be accessible during regular business hours;
- Inventory will be performed and documented at the close of each day on the contents of the safe room;
- Keep all equipment, safe(s), and any areas used for the storage of marijuana, securely locked unless in use;
- All lighting and security devices within the safe will be on emergency power; and
- Entrance doors to the safe will be monitored by CCTV.

General Security Guidelines

- Background checks for current/new employees, particularly if the employee is to be accessing restricted areas;
- Request employees to watch for suspicious activities and ask persons they don’t recognize to identify themselves and state their reasons for being at the facility;
- Adopt a security whistleblower protection policy;
- Retrieve keys and employment identification cards from an employee and change computer access passwords when their employment ends;
- Arrange for a 24-hour security service when there are unusual or extraordinary challenges to security;
- Keep all access system credentials, access codes, access cards, passwords, etc., secure and accessible only to specifically authorized personnel;
- Arrange for prompt and safe disposal of materials;
- All employees will be trained on emergency procedures;
- Post emergency response numbers, including fire, law enforcement, and executive team in several locations in the facility; and
- Quarterly security reviews with the Director of Security (and security staff) as it is their responsibility to constantly review and make recommendations for improvement to the Applicant’s Security Policy and Procedure Manual with all recommended changes being reviewed and approved by the members prior to implementation.

Summary of Restricted and Limited Access Areas

Limited Access Areas

"Limited Access Area" means a building, room, or other contiguous area upon the Licensed Premises where Retail Marijuana is grown, cultivated, stored, weighed, packaged, sold, or processed for sale, under control of the Licensee. All persons in a Limited Access Area will be required to hold and properly display a current license badge issued by the Division at all times. Proper display of the license badge will consist of wearing the badge in a plainly visible manner, at or above the waist, and with the photo of the Licensee visible. In addition, the business will be compliant with provisions from the Retail Code “Visitors in Limited Access Areas” and “Required Signage”.

Point of Sale: Restricted Access Areas

“Restricted Access Area” means a designated and secure area within a Licensed Premises in a Retail Marijuana Store where Retail Marijuana and Retail Marijuana Product are sold, possessed for sale, and displayed for sale, and where no one under the age of 21 is permitted. Purchases Only Within Restricted Access Area. A customer must be physically present within the Restricted Access Area of the Retail Marijuana Store’s Licensed Premises to purchase Retail Marijuana or Retail Marijuana Product. The purpose of this rule is to establish that a Retail Marijuana Store must control and safeguard access to certain areas where Retail Marijuana and Retail Marijuana Product will be sold to the general public and prevent the diversion of Retail Marijuana and Retail Marijuana Product to people under 21 years of age.

A. Identification of Restricted Access Area. All areas where Retail Marijuana or Retail Marijuana Product are sold, possessed for sale, displayed, or dispensed for sale will be identified as a Restricted Access Area and will be clearly identified by the posting of a sign which will be not less than 12 inches wide and 12 inches long, composed of letters not less than a half inch in height, which will state, “Restricted Access Area – No One Under 21 Years of Age Allowed.”

B. Customers in Restricted Access Area. The Restricted Access Area must be supervised by a Licensee at all times when customers are present to ensure that only persons who are 21 years of age or older are permitted to enter. When allowing a customer access to a Restricted Access Area, Owners and Occupational Licensees will make

reasonable efforts to limit the number of customers in relation to the number of Owners or employees in the Restricted Access Area at any time.

C. Display of Retail Marijuana. The display of Retail Marijuana and Retail Marijuana Product for sale is allowed only in Restricted Access Areas. Any product displays that are readily accessible to the customer must be supervised by the Owner or Occupational Licensees at all times when customers are present.

Summary of Transportation Plan

No stops will be made when transporting marijuana. The transportation manager will ensure that all delivery times and routes are randomized, vehicles and equipment are in good working order, and personnel are appropriately trained. Prior to transport, a dispensary agent will weigh, inventory, and account for on video and in the inventory system all marijuana products. The dispensary agent responsible for packaging a delivery order will complete a shipping manifest in a form and manner dictated by state regulations, for retention by the origination location, carry a copy of the manifest with the products being transported, and obtain an original signature from the recipient. Each delivery vehicle will be equipped with two-way radio communication equipment. The transportation manager will ensure the system is operational and each dispensary agent who transports marijuana is trained appropriately on its use, according to our Transportation Plan and any applicable state and local regulations. Radio contact will be maintained throughout the delivery day.

The transportation manager will be responsible for reporting all transportation events. In case of an emergency stop or an accident, a detailed reporting in the transportation event log must be recorded describing the reason for the event, the duration, the location, and any activities of personnel exiting the vehicle. In accordance with state regulations, the Applicant will immediately report any loss or theft of marijuana or marijuana products to state regulators and local law enforcement.

Summary of Inventory Plan

The Applicant will utilize comprehensive seed-to-sale tracking of all inventory and will use METRC, a compliant software system designed specifically for the intricacies of the marijuana industry. This will have online systems for Point of Sale (POS) tracking, inventory, sales, grow management, and other components of the business. Using a comprehensive tracking system will allow for real time reporting and oversight, as well as preventing diversion by increasing accountability. Inventory control will be implemented to account for all products. Inventory levels will be based on projected demand and adjusted to anticipate future customer needs. Beginning inventories will be established based on demand projected in this business plan. The Inventory Manager, along with department managers, will be responsible for tracking marijuana and marijuana-related products. All damaged, defective, expired, or contaminated marijuana will await disposal.

The Inventory Manager will ensure that inventory management and point of sale systems are accurate and capable of producing the necessary reports upon request. The Inventory Manager will direct department managers to perform certified inventory counts on a regular basis utilizing a cycle count method. A cycle count requires the department manager to perform a complete count of the inventory over a period of time counting inventory groups individually. The Inventory Manager, in consultation with Mark Mayasich, the Chief of Operations, along with back-up support by Trevor McGarvey Attorney-at-Law, will verify adherence to law, procedures, and policies. Department managers are responsible for the accurate recording of all inventory transactions in their department. The Compliance Officer is responsible to ensure that our cumulative inventory of usable marijuana reflects the projected needs of customers. Inventory limits will be adjusted by the Compliance Officer to anticipate future customer needs.

Inventory Tracking Requirements

1. In addition to all other tracking requirements set forth in these rules, a Licensee will utilize MITS to ensure its waste materials are identified, weighed and tracked while on the Licensed Premises until disposed of.
2. All Retail Marijuana waste must be weighed before leaving any Retail Marijuana Establishment. A scale used to weigh Retail Marijuana waste prior to entry into the MITS system will be certified in accordance with measurement standards established in Article 14 of Title 35, C.R.S. See Rule R 309 – Retail Marijuana Establishments: Marijuana Inventory Tracking Solution (MITS).
3. A Licensee is required to maintain accurate and comprehensive records regarding waste material that accounts for, reconciles, and evidences all waste activity related to the disposal of Marijuana.

Compliance / Quality Assurance / Quality Control

Quality Assurance and Quality Control. The Applicant will establish and follow a strict quality assurance and quality control program to ensure sufficient monitoring of laboratory processes and quality of results reported.

Identification

The purpose of this rule is to establish guidelines for the acceptable forms of identification for verifying the lawful sale of Retail Marijuana or Retail Marijuana Product.

Acceptable Forms of Identification for Retail Sales

Valid Identification to Verify Age Only. A Licensee will refuse the sale of Retail Marijuana or Retail Marijuana Product to anyone, unless such person can produce a form of valid identification of 21 years of age. If the identification contains a picture and date of birth, the kind and type of identification deemed adequate will be limited to the following, so long as such identification is valid and not expired:

1. An operator's, chauffeur's or similar type driver's license, issued by any state within the United States, any U.S. Territory;
2. An identification card, issued by any state for the purpose of proof of age using requirements similar to those in sections 42-2-302 and 42-2- 303, C.R.S.;
3. A United States military identification card;
4. A passport; or
5. Enrollment card issued by the governing authority of a federally recognized Indian tribe located in the state of Colorado, if the enrollment card incorporates proof of age requirements similar to sections 42-2-302 and 42-2- 303, C.R.S.
6. See below for valid identification to verify Colorado residency.

Valid Identification to Verify Colorado Residency. A Licensee will refuse the sale of more than one quarter of an ounce of Retail Marijuana or its equivalent in Retail Marijuana Product to anyone, unless such person can produce a form of valid identification of Colorado residency. As long as it contains a picture and date of birth, the kind and type of identification deemed adequate to establish Colorado residency for purchase will be limited to the following:

1. Valid state of Colorado driver's license;
2. Valid state of Colorado identification card; or
3. Any other valid government-issued picture identification that demonstrates that the holder of the identification is a Colorado resident.
4. No combination of identification or documents may be used to establish residency.

Storage of Marijuana Products

The Applicant's storage area will be climate controlled and have adequate lighting, ventilation, temperature, humidity, space, and equipment. There will be a separate area for storage of marijuana that is outdated, damaged, deteriorated, mislabeled, contaminated, or whose containers or packing have been opened or breached, until such products are destroyed.

All storage areas will be maintained in a clean and orderly condition, be free from infestation of pests, and maintained in accordance with the security requirements of Colorado state law. All marijuana in the process of preparation, transport or analysis will be housed and stored in locked containers and only the minimum number of specifically authorized employees will have access. At the end of the day, all marijuana and infused products will be returned to a secure, locked, and designated area. All safes, vaults, and any other equipment areas used for the storage of marijuana and MIPs will be securely locked and protected from entry at all times except for the actual time required to remove or replace marijuana. Surveillance cameras will be pointed directly at these storage areas and the camera's field for view will not be obstructed.

Storage and transportation of finished products will be held under conditions that protect them against physical, chemical, and microbial contamination as well as against deterioration of them or their container. Marijuana will be stored in approved, secured, and surveyed areas and each will be labeled with a batch number throughout the process.

Storage and Display Limitations. The business will not display Retail Marijuana and Retail Marijuana Product outside of a designated Restricted Access Area or in a manner in which Retail Marijuana or Retail Marijuana Product can be seen from outside the Licensed Premises. Storage of Retail Marijuana and Retail Marijuana Product will otherwise be maintained in Limited Access Areas or Restricted Access Area.

Labeling / Packaging

The Applicant will comply with the State Licensing Authority's Retail Code to regulate and establish labeling and secure packaging requirements for Retail Marijuana, Retail Marijuana concentrates, and Retail Marijuana Product. The Applicant will ensure that all Retail Marijuana and Retail Marijuana Product are sold and delivered to lawful consumers in packaging that is not easily opened by children.

Waste Disposal

That waste is properly removed and the operating systems for waste disposal are maintained in an adequate manner so that they do not constitute a source of contamination in areas where Retail Marijuana or Retail Marijuana Product are exposed. That the Licensee provides adequate screening or other protection against the entry of pests. Rubbish will be disposed of so as to minimize the development of odor

and minimize the potential for the waste becoming an attractant, harborage, or breeding place for pests. A Retail Marijuana Testing Facility will properly dispose of all Samples it receives, that are not transferred to another Retail Marijuana Testing Facility, after all necessary tests have been conducted and any required period of storage.

A. All Applicable Laws Apply. Retail Marijuana and Retail Marijuana Product waste must be stored, secured, locked, and managed in accordance with all applicable federal, state, and local statutes, regulations, ordinances, or other requirements.

B. Liquid Waste. Liquid waste from Retail Marijuana Establishments will be disposed of in compliance with the applicable Water Quality Control Division statutes and regulations.

C. Hazardous Waste. Disposal of hazardous and chemical waste must be conducted in a manner consistent with federal, state and local laws.

D. Waste Must Be Made Unusable and Unrecognizable. Retail Marijuana and Retail Marijuana Product waste must be made unusable and Unrecognizable prior to leaving the Licensed Premises.

E. Methods to Make Waste Unusable and Unrecognizable. Retail Marijuana and Retail Marijuana Product waste will be rendered unusable and Unrecognizable through one of the following methods:

Grinding and incorporating the marijuana waste with non-consumable, solid wastes listed below such that the resulting mixture is at least 50 percent non-marijuana waste: Paper waste; Plastic waste; Cardboard waste; Food waste; Grease or other compostable oil waste; Bokashi or other compost activators; Other wastes approved by the Division that will render the Retail Marijuana waste unusable and Unrecognizable; and Soil. After Waste is Made Unusable and Unrecognizable. Licensees will not dispose of Retail Marijuana waste in an unsecured waste receptacle not in possession and control of the Licensee. After the Retail Marijuana waste is made unusable and Unrecognizable, then the rendered waste will be:

1. Disposed of at a solid waste site and disposal facility that has a Certificate of Designation from the local governing body;

2. Deposited at a compost facility that has a Certificate of Designation from the Department of Public Health and Environment; or

3. Composted on-site at a facility owned by the generator of the waste and operated in compliance with the Regulations Pertaining to Solid Waste Sites and Facilities (6 CCR 1007-2, Part 1) in the Department of Public Health and Environment.

G. Proper Disposal of Waste. A Licensee will not dispose of Retail Marijuana and Retail Marijuana Product waste in an unsecured waste receptacle not in possession and control of the Licensee.

All marijuana or marijuana containing items that are disposed shall be placed in the secured dumpster outside that shall be locked at all times.

Health & Safety

The Applicant and its employees will remain diligent at keeping intact the public's interest of health and safety. All state and City regulations pertaining to the health and safety of the public will be followed.

The site building will be maintained in a sanitary condition as follows;

- Toxic cleaning compounds, sanitizing agents, and pesticide chemicals will be identified, held, and stored in a manner that protects against contamination of Retail Marijuana or Retail Marijuana Product and in a manner that is in accordance with any applicable local, state, or federal law, rule, regulation or ordinance.
- All operations in the receiving, inspecting, transporting, segregating, preparing, manufacturing, packaging, and storing of Retail Marijuana or Retail Marijuana Product will be conducted in accordance with adequate sanitation principles.
- Employees are provided with adequate and readily accessible toilet facilities that are maintained in a sanitary condition and good repair.
- Retail Marijuana or Retail Marijuana Product that can support the rapid growth of undesirable microorganisms will be held in a manner that prevents the growth of these microorganisms.

Records / Reporting / Taxes

All business records will be accurately kept up-to-date and on-site. All taxes will be remitted in a timely and accurate fashion.

Testing requirements

The Applicant will ensure that all products sold or offered from its premises meet all current and future product testing and standardization requirements.

THE KIND CASTLE DISPENSARY GLENWOOD MEADOWS

TRAFFIC ASSESSMENT

Project Location: Lot 11B Glenwood Meadows No. 5
Glenwood Springs, CO

Prepared By: APEX Consulting Engineers, LLC
1000 N 9th Street, Suite 44
Grand Junction, CO 81501

Report Date: September 15, 2020



APEX
CONSULTING ENGINEERS
CIVIL ENGINEERS • MANAGEMENT • DEVELOPMENT



Kind Castle Dispensary, Glenwood Meadows
Traffic Assessment

Contents

1. Introduction	1
2. Project Location and Description	1
3. Site Access	2
4. Trip Generation	3
5. Access.....	3
6. Adjacent Intersections	3
7. Parking.....	3
8. Conclusions	4

Appendices

A. ITE Trip Generation Data

1. Introduction

APEX Consulting Engineers LLC (APEX) prepared this Traffic Assessment for the proposed 2.4 ksf marijuana dispensary to be located at Lot 11B Glenwood Meadows No. 5, Glenwood Springs, Colorado. The Traffic Assessment is being provided in conformance with the City of Glenwood Springs Engineering Design Standards § 5.11.2 for proposed commercial developments that are expected to generate less than 100 peak hour trips.

This Traffic Assessment will determine the expected increase in traffic volume entering and exiting the proposed access to/from Wulfsohn Road.


2. Project Location and Description

As shown in Figures 1, 2 and 3, the proposed Project is be located on the south side of Wulfsohn Road and will require a new access.

The Project is a proposed 2.4 ksf marijuana dispensary to be built within an existing mixed use development that currently contains multi-family housing and commercial businesses.

The proposed business will not open until 9:00 am or later, therefore morning peak hour traffic is not evaluated in this assessment.

Figure 1 - Site Location Map

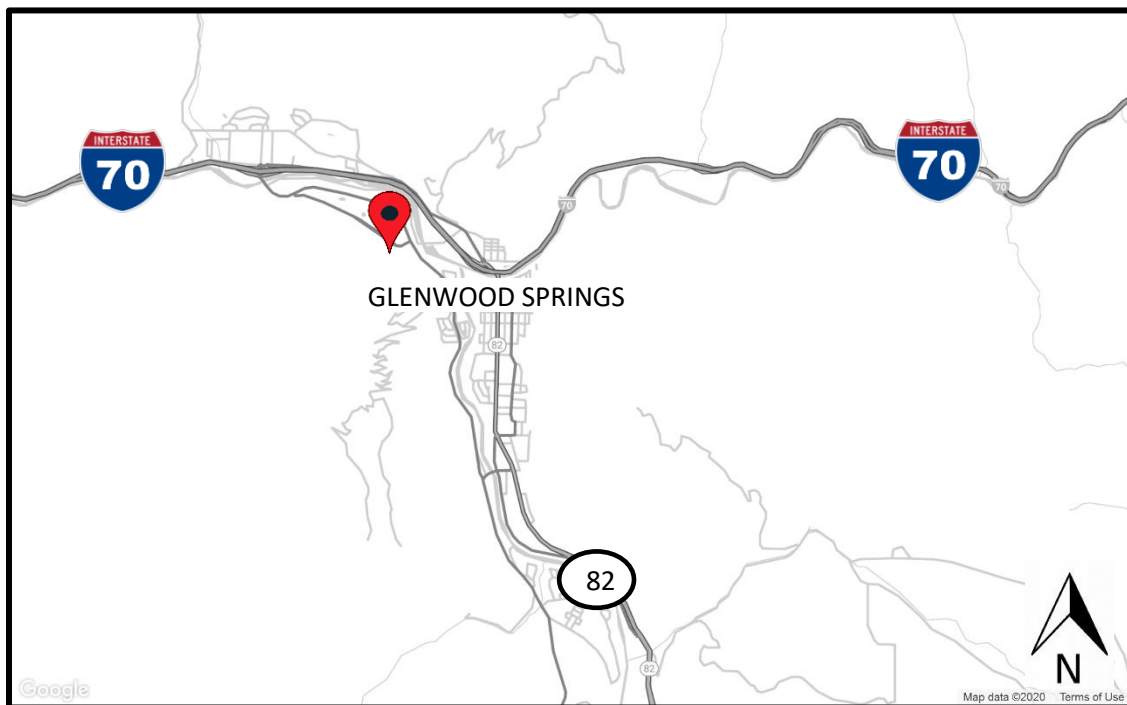

3. Site Access

The site proposes one access, to Wulfsohn Road as shown in Figures 2 and 3.

Figure 2 –Project Site Access


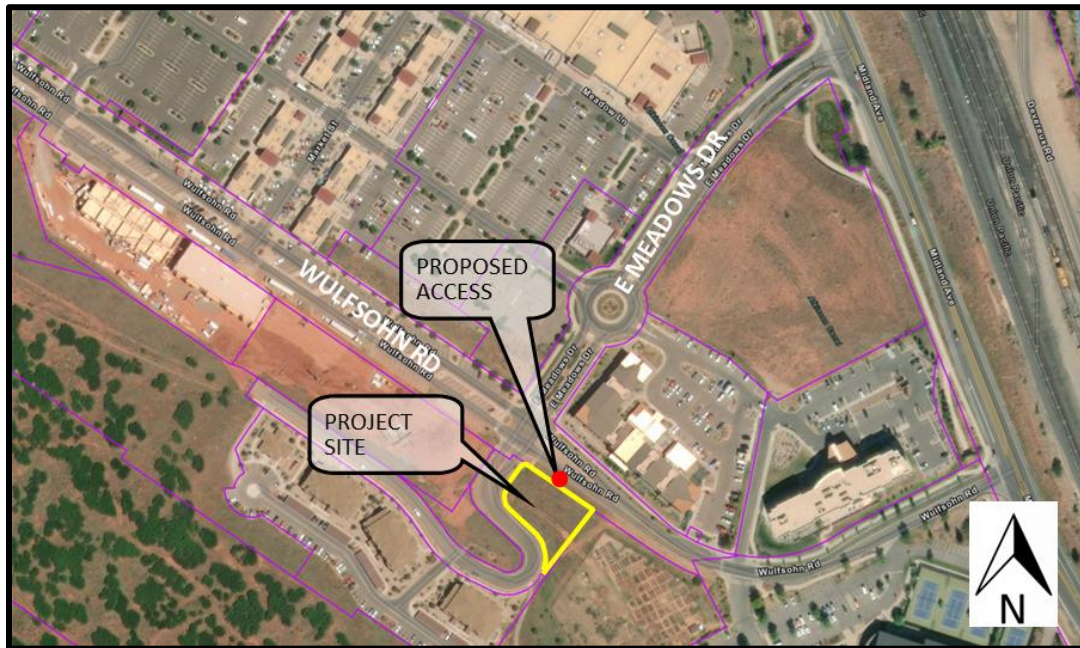


Figure 3 –Site Plan

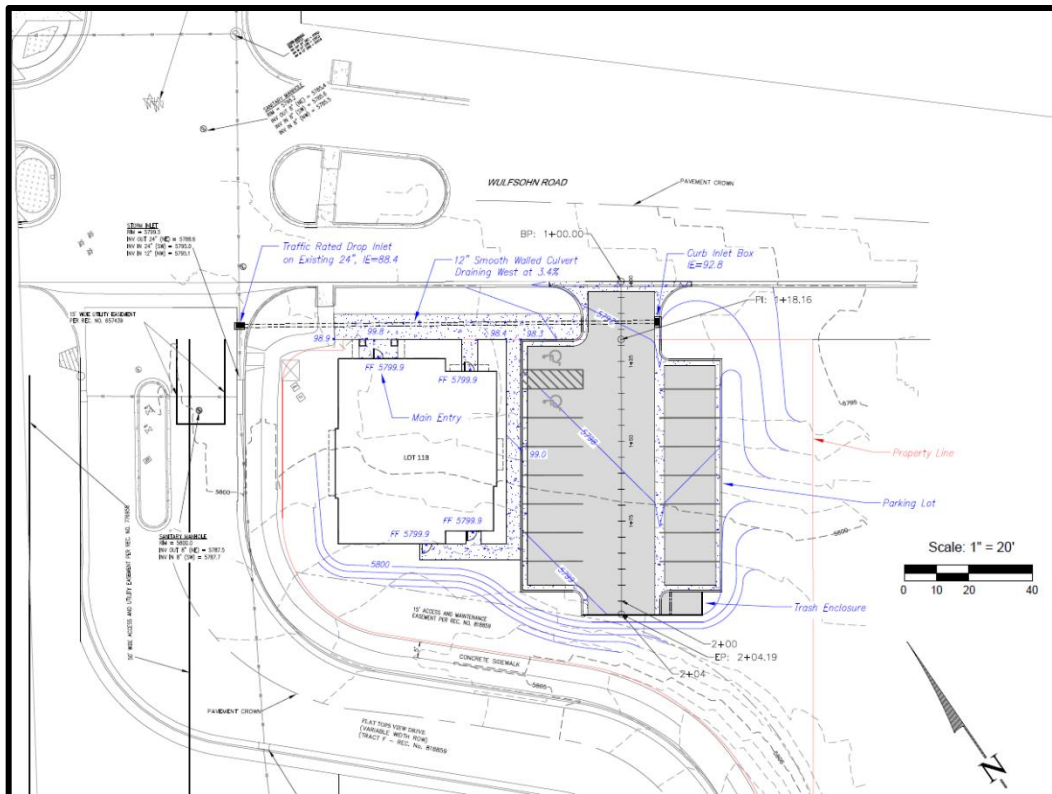

4. Trip Generation

Land Use Code (LUC) 882, Marijuana Dispensary, from the Institute of Transportation Engineers (ITE) Trip Generation Manual 10TH Edition, is used to determine trip generation. In all peak hour cases, the higher of “either peak hour of roadway” or “peak hour of generator” is used, providing a conservative assessment. In this case, peak hour of generator is used. Trip generation traffic calculations from the ITETripGen Web-based App are attached in Appendix A.

Table 1 – Peak Hour Project Traffic Volumes

Period	Inbound	Outbound	Total
Peak Hour	36	36	72
ADT			606

5. Access

Wulfsohn Road is a two-lane roadway with a solid striped (painted) re-direct taper at the location of the proposed access. The current striping would make westbound left turns into the proposed driveway a prohibited maneuver. However, u-turns are allowed at the intersection of E Meadows Drive and Flat Tops View Drive, allowing westbound traffic to gain access to the Project driveway. If u-turns are not allowed in the future, westbound traffic have the ability to turn right on E Meadows Drive and utilize the round-a-bout to change directions at Wulfsohn Road.

A previous Traffic Impact Study¹ reported the 2018 daily traffic volumes along Wulfsohn Road to range between 1,700 and 1,760 VPD. The same study estimated future growth on the south side of Wulfsohn Road to be from residential development at 15 units per acre and would result in traffic volumes along Wulfsohn Road to be 2,400 and 2,600 VPD where the capacity is 12,000 to 16,000 VPD.

Wulfsohn Road has current and future traffic capacity for the proposed project.

6. Adjacent Intersections

The intersection of E Meadows Drive/Flat Tops View Drive and Wulfsohn Road is approximately 100' to the east. The intersection is a two way stop controlled intersection with stop signs on the north-south roadways (E Meadows Drive and Flat Tops View Drive). Eastbound traffic on Wulfsohn Road has a speed limit of 15 mph whereas west bound traffic has a speed limit of 25 mph until the intersection of Wulfsohn Road and E Meadows Drive. The volume to capacity ratio of roadway are low and the intersection should easily absorb the additional traffic.

The 2018 TIS indicated the intersection of Midland Avenue and Wulfsohn Road operates at a Level of Service (LOS) E and approaches the criteria required to warrant a traffic signal. The additional traffic generated from the proposed dispensary will add traffic to this intersection.

7. Parking

The project will provide 16 parking spaces including 2 ADA reserved spaces. This provides 14 spaces for customers and two for employees. The parking spaces allow for a turnover rate of approximately 22 minutes per parking stall, allowing for one ADA vacancy, during the PM peak hour.

¹ Felsburg Holt & Ullevig, *Wulfsohn Road Commercial Building Traffic Impact Study*, 2018





8. Conclusions

- The project will contribute an estimated 606 VPD to Wulfsohn Road.
- The project will contribute an estimated 72 trips/hour during the weekday PM peak hour.
- Proposed Project parking is adequate.
- Wulfsohn Road has adequate current and future capacity for the additional Project traffic.



Appendix A

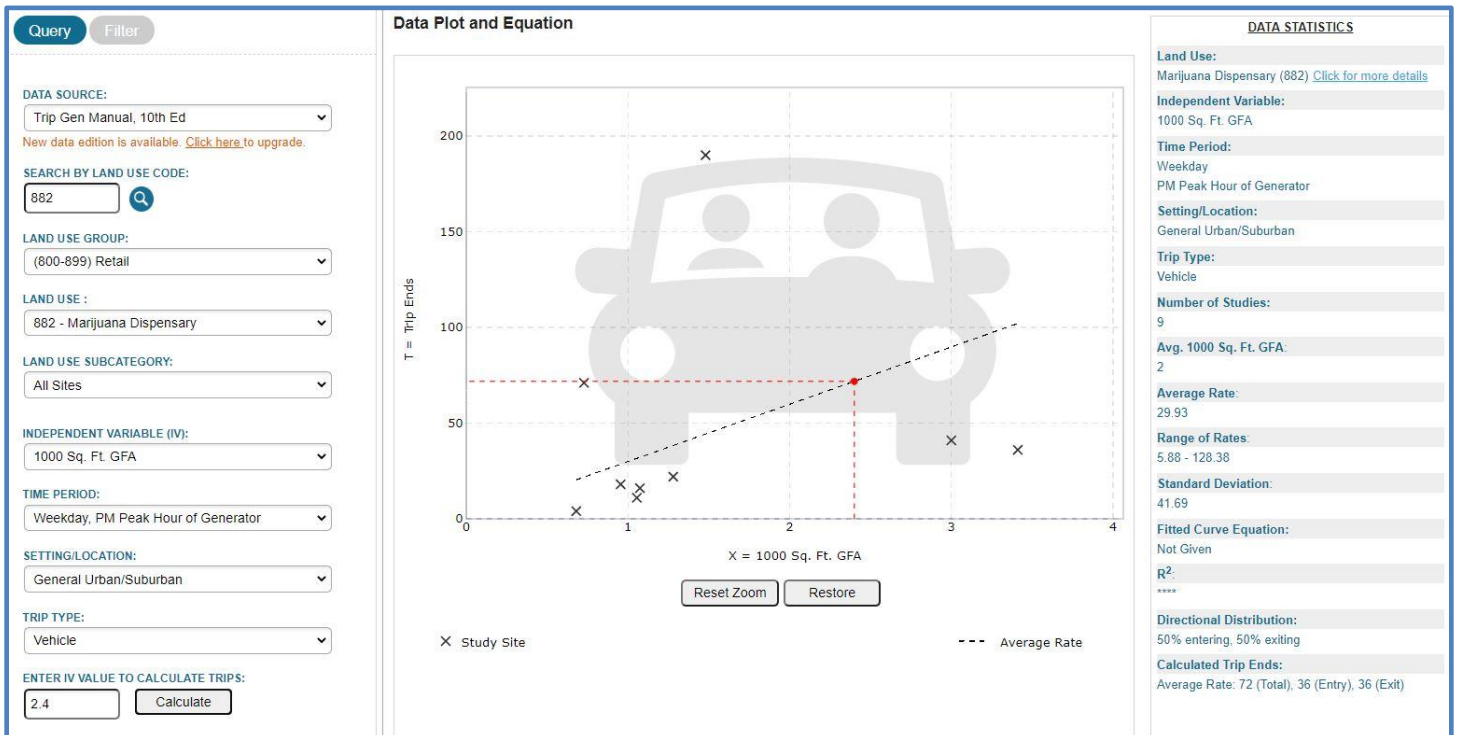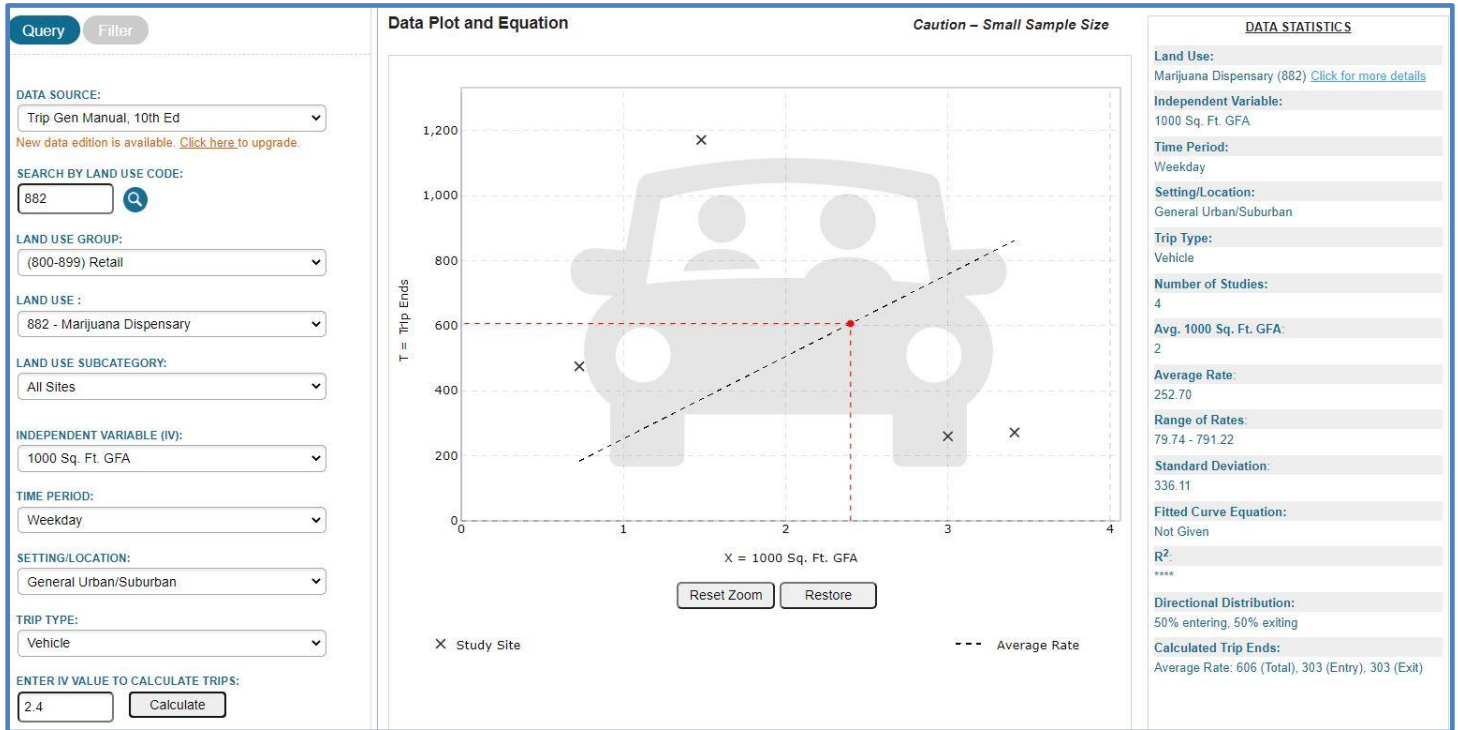

SPECIAL WARRANTY DEED

Doe Fee: 706.51

GLENWOOD LAND COMPANY, LLC, a Colorado limited liability company ("Grantor"), with an address of 525 East Cooper, Aspen, Colorado 81611, for \$10.00 and other good and valuable consideration, the receipt and sufficiency of which are hereby acknowledged, hereby grants, sells and conveys unto GLENWOOD MEADOWS, LLC, a Colorado limited liability company ("Grantee"), with an address of 525 East Cooper, Aspen, Colorado 81611, that certain real property located in the County of Garfield, State of Colorado, described in Exhibit A attached hereto and made a part hereof (the "Property"), together with all improvements located thereon, subject only to the matters set forth in Exhibit B attached hereto and made a part hereof (the "Permitted Exceptions").

To have and to hold the Property unto Grantee, and its successors and assigns, forever. Grantor shall warrant and forever defend the title to the Property, except for the Permitted Exceptions, against all persons claiming by, through or under the Grantor.

~~EXECUTED~~ DATED this 16 day of OCTOBER, 1998.

GLENWOOD LAND COMPANY, LLC, a Colorado limited liability company

By: _____
Name: Robert Duncan Macgregor
Title: Manager

STATE OF COLORADO)
) ss.
COUNTY OF GARFIELD)

The foregoing instrument was acknowledged before me this 10th day of July, 1998, by Robert Duncan Macgregor, as the Manager of Glenwood Land Company, LLC, a Colorado limited liability company.

Witness my hand and official seal.

Notary Public

My commission ~~expires~~.

MARGARET R. JOY
 NOTARY PUBLIC
 STATE OF COLORADO
 My Commission Expires 12/23/2000

Return to Tom Hartert ^{REC.}
802 Grand
GWS, CO 8160

EXHIBIT A

PARCEL # 1

ALL THAT PROPERTY LOCATED IN THE NW1/4NW1/4 AND E1/2NW1/4 OF SECTION 8; THAT PORTION OF THE NE1/4 OF SAID SECTION 8 LOCATED SOUTH OF THE SOUTHERLY RIGHT OF WAY LINE OF THE MIDLAND AVENUE RIGHT OF WAY ACQUISITION; THAT PORTION OF THE NW1/2NW1/4 OF SECTION 9 LOCATED SOUTH OF THE SOUTHERLY RIGHT OF WAY LINE OF SAID MIDLAND AVENUE RIGHT OF WAY ACQUISITION; THAT PORTION OF THE SE1/4 OF THE NW1/4 OF SAID SECTION 9 BEING TRIANGULAR IN SHAPE BOUNDED ON THE WEST BY THE WESTERLY LINE OF THE SE1/4NW1/4 OF SAID SECTION 9, ON THE NORTH BY THE SOUTHERLY LINE OF SAID MIDLAND AVENUE RIGHT OF WAY ACQUISITION AND ON THE SOUTH BY THE WEST LINE OF THE RED MOUNTAIN DRIVE RIGHT OF WAY; THAT PORTION OF THE S1/2S1/2 OF SECTION 5 LOCATED SOUTH OF THE SOUTHERLY RIGHT OF WAY LINE OF SAID MIDLAND AVENUE RIGHT OF WAY ACQUISITION; THAT PORTION OF THE SE1/4SE1/4 OF SECTION 6 LOCATED SOUTH OF THE SOUTHERLY RIGHT OF WAY LINE OF SAID MIDLAND AVENUE RIGHT OF WAY ACQUISITION AND THE DENVER & RIO GRANDE WESTERN RAILROAD RIGHT OF WAY; ALL LOCATED IN TOWNSHIP 6 SOUTH RANGE 89 WEST OF THE SIXTH PRINCIPAL MERIDIAN. THE PROPERTY AS MENTIONED ABOVE BEING MORE PARTICULARLY DESCRIBED BY NOTES AND BOUNDS FOR ACRES AS FOLLOWS:

BEGINNING AT THE SOUTH EAST CORNER OF SAID SECTION 6; THENCE S. 75 DEGREES 55'37" W. A DISTANCE OF 1316.16 FEET ALONG THE SOUTHERLY LINE OF SAID SECTION 6 TO THE EAST 1/16 CORNER COMMON TO SAID SECTIONS 6 AND 7; THENCE N 01 DEGREES 07'55" E. A DISTANCE OF 1253.02 FEET ALONG THE WEST LINE OF THE SE1/4SE1/4 OF SAID SECTION 6 TO THE SOUTHERLY RIGHT OF WAY LINE OF SAID DENVER RIO GRANDE WESTERN RAILROAD RIGHT OF WAY; THENCE ALONG SAID RIGHT OF WAY THE FOLLOWING (2) COURSES: THENCE N 86 DEGREES 20'21" E. A DISTANCE OF 58.27 FEET; THENCE N 83 DEGREES 38'11" E. A DISTANCE OF 480.07 FEET TO THE SOUTHERLY RIGHT OF WAY LINE OF SAID MIDLAND AVENUE RIGHT OF WAY ACQUISITION; THENCE ALONG SAID RIGHT OF WAY THE FOLLOWING (47) COURSES, THENCE S 44 DEGREES 35'36" E. A DISTANCE OF 72.53 FEET; THENCE S 53 DEGREES 05'31" E. A DISTANCE OF 232.27 FEET; THENCE ALONG THE ARC OF A CURVE TO THE LEFT A DISTANCE OF 580.98 FEET, HAVING A RADIUS OF 886.00 FEET, THE CHORD OF WHICH BEARS S 72 DEGREES 00'20" E. A DISTANCE OF 570.45 FEET; THENCE N 89 DEGREES 04'52" E. A DISTANCE OF 386.55 FEET; THENCE N 02 DEGREES 31'09" E. A DISTANCE OF 137.01 FEET; THENCE N 62 DEGREES 28'35" E. A DISTANCE OF 379.58 FEET; THENCE N 70 DEGREES 48'52" E. A DISTANCE OF 233.77 FEET; THENCE ALONG THE ARC OF A CURVE TO THE RIGHT A DISTANCE OF 138.27 FEET, HAVING A RADIUS OF 400.00 FEET, THE CHORD OF WHICH BEARS N 80 DEGREES 43'03" E. A DISTANCE OF 137.58 FEET; THENCE S 89 DEGREES 22'47" E. A DISTANCE OF 220.22 FEET; THENCE S 04 DEGREES 05'51" W. A DISTANCE OF 84.94 FEET; THENCE S 88 DEGREES 31'25" E. A DISTANCE OF 23.12 FEET; THENCE N 84 DEGREES 12'24" E. A DISTANCE OF 200.33 FEET; THENCE N 13 DEGREES 23'18" E. A DISTANCE OF 18.04 FEET; THENCE S 79 DEGREES 23'12" E. A DISTANCE OF 693.85 FEET; THENCE S 15 DEGREES 25'14" W. A DISTANCE OF 81.35 FEET; THENCE S 72 DEGREES 50'58" E. A DISTANCE OF 30.90 FEET; THENCE S 87 DEGREES 49'17" E. A DISTANCE OF 164.69 FEET; THENCE N 47 DEGREES 19'34" E. A DISTANCE OF 37.65 FEET; THENCE S 74 DEGREES 59'10" E. A DISTANCE OF 294.83 FEET; THENCE S 08 DEGREES 06'53" E. A DISTANCE OF 62.58 FEET; THENCE S 77 DEGREES 46'27" E. A DISTANCE OF 150.75 FEET; THENCE N 14 DEGREES 20'16" E. A DISTANCE OF 62.19 FEET; THENCE S 79 DEGREES 08'31" E. A DISTANCE OF 369.05 FEET; THENCE S 18 DEGREES 40'31" E. A DISTANCE OF 29.17 FEET; THENCE S 66 DEGREES 03'20" E. A DISTANCE OF 143.01 FEET; THENCE N 25 DEGREES 40'28" E. A DISTANCE OF 42.89 FEET; THENCE S 74 DEGREES 19'33" E. A DISTANCE OF 339.00 FEET; THENCE S 76 DEGREES 23'22" E. A DISTANCE OF 559.87 FEET; THENCE ALONG THE ARC OF A CURVE TO THE RIGHT A DISTANCE OF 1104.51 FEET, HAVING A RADIUS OF 1190.00 FEET, THE CHORD OF WHICH BEARS S 48 DEGREES 18'54" E. A DISTANCE OF 1065.29 FEET; THENCE S 21 DEGREES 43'32" E. A DISTANCE OF 179.06 FEET; THENCE S 68 DEGREES 16'28" W. A DISTANCE OF 31.36 FEET; THENCE S 23 DEGREES 26'58" E. A DISTANCE OF 78.06 FEET; THENCE N 68 DEGREES 16'28" E. A DISTANCE OF 29.01 FEET; THENCE S 21 DEGREES 43'32" E. A DISTANCE OF 764.09 FEET; THENCE ALONG THE ARC OF A CURVE TO THE LEFT A DISTANCE OF 272.23 FEET, HAVING A RADIUS OF 1165.00 FEET, THE CHORD OF WHICH BEARS S 28 DEGREES 25'10" E. A DISTANCE OF 271.61 FEET; THENCE S 35 DEGREES 06'49" E. A DISTANCE OF 21.42 FEET; THENCE S 54 DEGREES 53'11" W. A DISTANCE OF 22.69 FEET; THENCE S 41 DEGREES 40'05" E. A DISTANCE OF 43.30 FEET; THENCE N 54 DEGREES 53'11" E. A DISTANCE OF 17.75 FEET; THENCE S 30 DEGREES 38'49" E. A DISTANCE OF 271.37 FEET; THENCE S 41 DEGREES 04'38" E. A DISTANCE OF 291.31 FEET; THENCE S 23 DEGREES 28'47" E. A DISTANCE OF 143.44

60210013

EXHIBIT A

FEET THENCE ALONG THE ARC OF A CURVE TO THE LEFT A DISTANCE OF 95.96 FEET, HAVING A RADIUS OF 100.00 FEET, THE CHORD OF WHICH BEARS S 50 DEGREES 58'14" E, A DISTANCE OF 92.32 FEET; THENCE S 78 DEGREES 27'41" E, A DISTANCE OF 27.55 FEET; THENCE ALONG THE ARC OF A CURVE TO THE RIGHT A DISTANCE OF 42.95 FEET, HAVING A RADIUS OF 200.00 FEET, THE CHORD OF WHICH BEARS S 72 DEGREES 18'32" E, A DISTANCE OF 42.87 FEET; THENCE S 50 DEGREES 12'25" E, A DISTANCE OF 131.37 FEET; THENCE S 43 DEGREES 26'37" E, A DISTANCE OF 220.95 FEET; THENCE S 54 DEGREES 38'36" E, A DISTANCE OF 373.46 FEET TO THE WESTERLY RIGHT OF WAY LINE OF SAID RED MOUNTAIN DRIVE RIGHT OF WAY; THENCE ALONG SAID RIGHT OF WAY THE FOLLOWING (2) COURSES: THENCE ALONG THE ARC OF A CURVE TO THE LEFT A DISTANCE OF 35.93 FEET, HAVING A RADIUS OF 124.00 FEET, THE CHORD OF WHICH BEARS S 32 DEGREES 55'05" W, A DISTANCE OF 35.80 FEET TO THE EAST LINE OF THE SW1/4NW1/4 OF SAID SECTION 9; THENCE ALONG SAID EAST LINE S 00 DEGREES 39'40" W, A DISTANCE OF 82.52 FEET TO THE CENTER WEST 1/16 CORNER OF SAID SECTION 9; THENCE LEAVING SAID RIGHT OF WAY AND ALONG THE EAST WEST CENTER LINE OF SAID SECTION 9 N 88 DEGREES 48'57" W, A DISTANCE OF 1318.50 FEET TO THE EAST 1/6 CORNER OF SAID SECTION 8; THENCE ALONG THE EAST WEST CENTER LINE OF SAID SECTION 8 N 89 DEGREES 15'16" W, A DISTANCE OF 2735.32 FEET TO THE CENTER 1/4 CORNER OF SAID SECTION 8; THENCE CONTINUING ALONG THE EAST WEST CENTER LINE OF SAID SECTION 8 N 89 DEGREES 15'16" W, A DISTANCE OF 1363.17 FEET TO THE CENTER WEST 1/16 CORNER OF SAID SECTION 8; THENCE ALONG THE WEST LINE OF THE SE1/4NW1/4 OF SAID SECTION 8 N 01 DEGREES 13'52" E, A DISTANCE OF 1360.08 FEET TO THE NW1/16 CORNER OF SAID SECTION 8; THENCE ALONG THE SOUTH LINE OF THE NW1/4NW1/4 OF SAID SECTION 8 N 88 DEGREES 45'05" W, A DISTANCE OF 1367.66 FEET TO THE NW1/16 CORNER COMMON TO SAID SECTIONS 7 AND 8; THENCE ALONG THE WEST LINE TO THE NW CORNER OF SAID SECTION 8 N 01 DEGREES 04'56" E, A DISTANCE OF 1369.98 FEET, TO THE POINT OF BEGINNING.

PARCEL # 2

A PARCEL OF LAND SITUATED IN SECTIONS 5 AND 6, TOWNSHIP 6 SOUTH RANGE 89 WEST OF THE SIXTH PRINCIPAL MERIDIAN, COUNTY OF GARFIELD, STATE OF COLORADO, SAID PARCEL BEING MORE PARTICULARLY DESCRIBED AS FOLLOWS: BEGINNING AT A CONCRETE RIGHT OF WAY MONUMENT FOUND ON THE SOUTHERLY RIGHT OF WAY OF THE DENVER AND RIO GRANDE WESTERN RAILROAD WHENCE THE SLM ALUM. CAP IN PLACE AND PROPERLY MARKED FOR THE SOUTHWEST CORNER OF SAID SECTION 5 BEARS S 23 DEGREES 29'57" W 1196.71 FEET; THENCE ALONG SAID SOUTHERLY RIGHT OF WAY THE FOLLOWING (2) COURSES: THENCE S 83 DEGREES 38'11" W 901.40 FEET; THENCE N 82 DEGREES 19'49" W 183.30 FEET; THENCE S 83 DEGREES 38'11" W 7.05 FEET LEAVING SAID SOUTHERLY RIGHT OF WAY; THENCE ALONG THE NORTHERLY RIGHT OF WAY OF THE MIDLAND AVE. RIGHT OF WAY ACQUISITION THE FOLLOWING (8) COURSES: THENCE S 42 DEGREES 36'53" E 17.15 FEET; THENCE ALONG A CURVE TO THE LEFT HAVING A RADIUS OF 710.00 FEET AND AN ARC LENGTH OF 677.30 FEET, THE CHORD OF WHICH BEARS S 69 DEGREES 56'33" E 651.91 FEET; THENCE N 82 DEGREES 43'44" E 80.93 FEET; THENCE ALONG THE ARC OF A CURVE TO THE LEFT HAVING A RADIUS OF 500.00 FEET AND AN ARC LENGTH OF 194.98 FEET, THE CHORD OF WHICH BEARS N 71 DEGREES 32'27" E 193.75 FEET; THENCE N 60 DEGREES 23'10" E 285.42 FEET; THENCE N 56 DEGREES 38'55" E 230.74 FEET; THENCE N 75 DEGREES 17'22" E 201.74 FEET; THENCE N 06 DEGREES 21'45" W 19.87 FEET LEAVING SAID NORTHERLY RIGHT OF WAY; THENCE ALONG SAID SOUTHERLY RIGHT OF WAY THE FOLLOWING (3) COURSES: THENCE S 83 DEGREES 38'11" W 132.79 FEET; THENCE S 86 DEGREES 30'11" W 209.30 FEET; THENCE S 80 DEGREES 38'11" W 98.60 FEET TO THE POINT OF BEGINNING.

PARCEL # 3

A PARCEL OF LAND SITUATED SOUTHERLY OF THE DENVER & RIO GRANDE WESTERN RAILROAD (DARGO) RIGHT OF WAY AND NORTHERLY OF THE MIDLAND AVENUE ACQUISITION RIGHT OF WAY (MIDLAND ROW), LOCATED IN THE SW1/4NW1/4 OF SECTION 9, TOWNSHIP 6 SOUTH, RANGE 89 WEST OF THE SIXTH PRINCIPAL MERIDIAN, COUNTY OF GARFIELD, STATE OF COLORADO, THE PARCEL BEING MORE PARTICULARLY DESCRIBED AS FOLLOWS: BEGINNING AT THE SOUTHEAST CORNER OF SAID PARCEL WHENCE THE BRASS CAP FOUND AT THE CENTER WEST 1/16 CORNER OF SECTION 9 BEARS S 00 DEGREES 39'40" W 281.52 FEET; THENCE N 00 DEGREES 39'40" E 418.89 FEET; ALONG THE EASTERLY BOUNDARY OF SAID PARCEL ALSO BEING THE EASTERLY LINE OF THE SW1/4NW1/4 OF SAID SECTION 9 TO THE SOUTHERLY LINE OF SAID DARGO RIGHT OF WAY; THENCE NORTHWESTERLY ALONG THE SAID RIGHT OF WAY THE FOLLOWING (4) COURSES: N 70 DEGREES 07'49" W 195.45 FEET; THENCE N 68 DEGREES 27'19" W 235.00 FEET; THENCE S 24 DEGREES 32'11" W 25.00

6230043

EXHIBIT A

FEET; THENCE ALONG A CURVE TO THE RIGHT HAVING A RADIUS OF 1507.40 FEET AND AN ARC DISTANCE OF 551.12 FEET, THE CHORD OF WHICH BEARS N 54 DEGREES 59'25" W 548.06 FEET; THENCE S 54 DEGREES 50'12" W 20.12 FEET ALONG THE WESTERLY BOUNDARY OF SAID PARCEL ALSO BEING THE NORTHERLY BOUNDARY OF THE MIDLAND ROW; THENCE SOUTHEASTERLY ALONG SAID NORTHERLY BOUNDARY THE FOLLOWING (10) COURSES; S 25 DEGREES 05'32" E 163.12 FEET; THENCE ALONG A CURVE TO THE LEFT HAVING A RADIUS OF 950.00 FEET AND AN ARC DISTANCE OF 250.42 FEET, THE CHORD OF WHICH BEARS S 42 DEGREES 39'59" E 249.83 FEET; THENCE S 50 DEGREES 13'26" E 91.26 FEET; THENCE S 39 DEGREES 16'34" W 10.00 FEET; THENCE S 50 DEGREES 13'26" E 12.00 FEET; THENCE N 39 DEGREES 46'34" E 10.00 FEET; THENCE S 50 DEGREES 13'26" E 259.08 FEET; THENCE ALONG A CURVE TO THE RIGHT HAVING A RADIUS OF 1050.00 FEET AND AN ARC DISTANCE OF 133.74 FEET, THE CHORD OF WHICH BEARS S 46 DEGREES 34'29" E 133.65 FEET; THENCE S 42 DEGREES 55'33" E 112.05 FEET; THENCE ALONG A CURVE TO THE LEFT HAVING A RADIUS OF 715.00 FEET AND AN ARC DISTANCE OF 138.66 FEET, THE CHORD OF WHICH BEARS S 50 DEGREES 53'08" E 198.02 FEET TO THE POINT OF BEGINNING.

EXCEPTING THEREFROM:

A PARCEL OF LAND SITUATED IN THE SOUTHWEST QUARTER OF THE NORTHWEST QUARTER OF SECTION 9, TOWNSHIP 6 SOUTH, RANGE 89 WEST OF THE SIXTH PRINCIPAL MERIDIAN, COUNTY OF GARFIELD, STATE OF COLORADO SAID PARCEL OF LAND BEING MORE PARTICULARLY DESCRIBED AS FOLLOWS

COMMENCING AT THE STREET MONUMENT AT THE INTERSECTION OF 8TH STREET AND MIDLAND AVENUE;

THENCE N 51 DEGREES 15'40" W. 681.23 FEET TO THE WEST CENTER SIXTEENTH CORNER OF SAID SECTION 9, THE TRUE POINT OF BEGINNING

THENCE N 18 DEGREES 48'57" W ALONG THE SOUTHERLY LINE OF SAID SOUTHWEST QUARTER OF THE NORTHWEST QUARTER 361.88 FEET

THENCE LEAVING SAID SOUTHERLY LINE W 33 DEGREES 57'41" W 159.48 FEET

THENCE N 50 DEGREES 07'49" W 109.72 FEET

THENCE N 19 DEGREES 54'08" W 208.92 FEET

THENCE N 12 DEGREES 15'22" W 109.78 FEET

THENCE N 17 DEGREES 34'08" E 81.85 FEET TO A POINT IN THE SOUTHERLY RIGHT OF WAY OF MIDLAND AVENUE;

THENCE THE FIVE (5) FOLLOWING COURSES ALONG SAID SOUTHERLY RIGHT OF WAY

1. S 78 DEGREES 26'55" E 27.55 FEET

2. ALONG THE ARC OF A CURVE TO THE RIGHT HAVING A RADIUS OF 200.00 FEET, A CENTRAL ANGLE 12 DEGREES 18'18" AND A DISTANCE OF 42.95 FEET (CHORD BEARS S 72 DEGREES 17'46" E 42.67 FEET)

3. S 50 DEGREES 12'40" E 131.37 FEET

4. S 43 DEGREES 25'51" E 229.36 FEET

5. S 54 DEGREES 37'50" E 373.48 FEET

THENCE ALONG THE ARC OF A NON-TANGENT CURVE TO THE LEFT HAVING A RADIUS OF 114.00 FEET, A CENTRAL ANGLE OF 16 DEGREES 35'59" AND A DISTANCE OF 35.93 FEET (CHORD BEARS S 32 DEGREES 55'06" W. 35.80 FEET) TO A POINT ON THE EASTERLY LINE OF SAID SOUTHWEST QUARTER OF THE NORTHWEST QUARTER

THENCE S 00 DEGREES 39'40" W ALONG SAID EASTERLY LINE 82.52 FEET TO THE TRUE POINT OF BEGINNING.

COUNTY OF GARFIELD
STATE OF COLORADO

Uncompahgre Engineering, LLC
P.O. Box 3945
Telluride, CO 81435
dballode@msn.com (970) 729-0683

September 21, 2020

To: Chris Hawkins
Alpine Planning LLC

RE: Kind Castle Development, Lot 11B, Filing 5, Glenwood Meadows, Glenwood Springs, CO

Dear Chris:

The proposed Kind Castle lot is within the master-planned Glenwood Meadows development. That development contemplated various areas that were to be developed and their master drainage plan had to assume that all of those lots were at ultimate build-out conditions. That's done so that individual lot owners and developers aren't required to upsize the storm drain system every time a new impervious area is built. It was already contemplated and accounted for.

This lot was part of the Glenwood Meadows development and, therefore, the run-off at its ultimate build-out condition was accounted for in the sizing of that storm drain system. The hydrologic and hydraulic details of the interior of the lot are not final, but the general drainage plan is as follows:

The final site plan will show a large landscaped buffer on all sides. This landscaping will have a fairly low run-off coefficient. Roof gutters and downspouts will be incorporated into the plan so that any concentrated water off of the new impervious building area can be intercepted and dissipated. The northern sidewalk will slope to a greenbelt along Wulfsohn Road. The run-off from the eastern sidewalk and parking lot will be directed to a curb inlet (a large capacity inlet) which will capture the required storm. That inlet will tie in to the existing master storm system via an additional storm junction box near the intersection of Wulfsohn and Flat Top.

Although the hydrology and hydraulic final calculations are not in their final form, this site is so small that the stormwater can easily be intercepted or mitigated. The eastern sidewalk and parking lot is only 0.13 acres. Using the Rational Method, a 25-year storm will generate approx. 0.5 cfs. I'm showing that amount draining to a 12" culvert with a capacity of 2.4 cfs. The roof will be mitigated in the landscaping.

I understand that the final design will require that the city stormwater standards must be followed and a full analysis must be completed. But this site generates so little water that I'd like to defer the full analysis until final landscaping and building details are available.

Please let me know if you need any additional information or clarification.

Sincerely,



David Ballode, P.E.
Uncompahgre Engineering, LLC





City Council
STAFF REPORT
City of Glenwood Springs
December 17, 2020

Agenda Item:	CONTINUED FROM DECEMBER 3, 2020 REGULAR MEETING, Planning File 27-20 Consideration of a Major Architectural Plan Review for the Expansion of the Iron Mountain Hot Springs including a new Entry Building, Mineral Pools, and an Enclosed Pool. The Application Consideration of an Alternative Equivalence Compliance for an Architectural Design that Meets the intent of 070.040.090-Non-residential Design Standards.
Action Requested:	Approve with conditions the Major Site Architectural Plan review application for the expansion of the Iron Mountain Hot Springs; and Approve the Alternative Equivalence compliance application for a building design that does not meet the specific requirement of the Non-residential and Mixed Use Building Design Standards (070.040.090(e)).
Department:	Economic and Community Development
Presented By:	Gretchen Ricehill, Assistant Director of Economic and Community Development
Background Info:	At meetings on October 27 and November 9, 2020, the Planning and Zoning Commission conducted public hearings to consider a Major Site/Architectural Plan review application by the Iron Mountain Hot Springs which would allow its expansion south of the existing facility. Plans include - A 12,000 square foot, two-story entrance building with offices, locker rooms, restaurant and retail uses; - A freshwater pool in a 4,700 square foot building; - 10 new mineral pools; - 4 private cabanas each with small mineral pools; - Improved and expanded parking area; - Riverbank restoration; and - 3 new mineral pools in the existing facility. The application also includes an Alternative Equivalence Compliance application for a building design that meets the intent but not the letter of the Non-residential and Mixed Use Design standards. At issue is the proposed east elevation of the enclosed pool building and the building's east and west rooflines which exceed the allowed length without providing the code-required articulation. In this case, Iron Mountain Hot Springs proposes an earthen, landscaped roof which serves to break up the roof mass. With regard to the east elevation, the building is designed to work with the existing grade which slopes west towards the river. Along the east side, the building wall will actually be only 5 to 7 1/2 feet in height, and will have the appearance of a retaining wall. For a complete analysis of the proposed project, refer to the attached November 9, 2020 Planning & Zoning Commission staff report. Application materials which are also attached for review, include a project narrative, architectural and civil plans, landscaping plans, and related reports.
Issues:	None.
Staff Recommendation:	<u>ACTION ITEMS</u> For each action item below, Council may approve, approve with conditions, or deny the application based on the applicable approval criteria. Council may also continue the hearing with a request for

specific additional information.

Action 1: Consideration of a Major Site/Architectural Plan review for the expansion of Iron Mountain Hot Springs.

At their meeting held November 9, 2020, the Planning & Zoning Commission voted unanimously (5-0) to approve with conditions the Iron Mountain Hot Springs expansion.

Staff recommends that City Council uphold the Planning & Zoning Commission recommendation of approval with findings and conditions listed on page 10 and 11 of the Planning & Zoning Commission staff report dated November 9, 2020.

Action 2: Consideration of an Alternative Equivalence Compliance request for a building design that meets the intent but not the specific standards of 070.040.090(e)-nonresidential and mixed use building design standards.

At their meeting held November 9, 2020, the Planning & Zoning Commission voted unanimously (5-0) to approve the Alternative Equivalence Compliance application.

Staff recommends that City Council uphold the Planning & Zoning Commission recommendation of approval with findings listed on page 12 of the Planning & Zoning Commission staff report dated November 9, 2020.

NOTE: CITY COUNCIL WILL HEAR PRESENTATIONS AND TAKE INITIAL PUBLIC COMMENT BUT WILL NOT VOTE ON THIS ITEM AT ITS DECEMBER 3, 2020 MEETING. THE HEARING WILL BE CONTINUED TO A FUTURE DATE AT WHICH TIME COUNCIL WILL HEAR ADDITIONAL PUBLIC COMMENT AND VOTE ON THIS ITEM.



Planning and Zoning Commission Report – Revised/Updated

Date: ~~October 27, 2020~~ November 9, 2020

To: Planning and Zoning Commission

From: Gretchen Ricehill, Assistant Director Community

Development Dept.

Subject: #27-20- Major Site/Architectural Plan Review and Alternative Equivalence Compliance Request

REQUEST	Consideration of a request to expand the existing Iron Mountain Hot Springs to include 13 new mineral pools; an enclosed freshwater pool in a 4,700 square foot building; a new 12,000 square foot two story entrance building; and riparian restoration. The application includes an Alternative Equivalence Compliance request for a building design that meets the intent but not the letter of Municipal Code requirements.
APPLICANT	Doug Pratte, Land Studio, INC
OWNER	Iron Mountain Hot Springs, LLC
ZONE	RE-Resort
LOCATION:	Address 281 Centennial Street PIN: 2185-092-00-031
SURROUNDING LAND USES	North: Interstate 70 South: Commercial/Office; CDOT maintenance facility; city park East: Interstate Highway 70; Commercial; Hotel; Tram West: Colorado River; Railroad; Industrial
LOT SIZE	10.25 acres

ACTION ITEMS

Action 1:

Consideration of a Major Site/Architectural Plan review for the expansion of Iron Mountain Hot Springs including a new 12,000 square foot entrance building, enclosed pool, and new mineral pools.

Staff recommends **approval with findings and conditions on page 11 of this report.** ~~on page 10 and conditions on page 10 and 11 of this report.~~

Action 2:

Consideration of an Alternative Equivalence Compliance request for a building design that meets the intent but not the specific standards of 070.040.090(e)-*Nonresidential and Mixed-Use Building Design Standards*.

Staff recommends **approval with findings found on page 12 11** of this report.

INTRODUCTION

The Iron Mountain Hot Springs (IMHS) was originally approved in 2014 and consisted of a 2-story entrance, bathhouse & office building, maintenance and snack buildings, mineral pools and a 90-space parking lot. The development occupies approximately the north half of the 10.25-acre parcel. (Note: as shown on the aerial below, much of the property's acreage includes the Colorado River.)



The proposed project involves expanding the existing Iron Mountain Hot Springs to improve a 146,940 square foot vacant area to the south of the existing development. Plans include-

- a 12,000 square foot, two story entrance building with offices, locker rooms, restaurant and retail uses;
- A freshwater pool in a 4,700 square foot building;
- 10 new mineral pools located south of the existing facility;
- 4 private cabanas each with small mineral pools;
- Improved parking area; and

The proposal also calls for adding three new mineral pools within the existing facility and performing significant riverbank restoration adjacent to the development site.

Application materials which are attached for review include a project narrative, architectural and civil plans, landscaping plan, and related reports.

REVIEW PROCESS

The proposed project expands the existing, approved development which according to Municipal Code section 070.060.030(i)(4), requires a new application that is reviewed in accordance with the full procedure applicable to the original application. Because the original application was a “major development”, this proposed amendment will require both Planning and Zoning Commission and City Council review. The Commission will be a recommending body to Council.

REVIEW & ANALYSIS

In reviewing the site/architectural application, the Planning & Zoning Commission shall consider how the project conforms to the following approval criteria –

1. Consistency with the general purpose and intent of the Code
2. Consistency with dimensional, design, development, and all other standards of the Code;
3. Consistency with previously approved land use approval;
4. Consistency with the Comprehensive Plan and other adopted city policies and plans.

The applicant’s narrative provides a detailed summary of the project and analysis of Municipal Code requirements. Below is a summary of the more important project components as they relate to the Code, approval criteria, and applicable prior approvals.

Sensitive Area Protection (070.040.020)

The project calls for constructing new mineral pools within 35 feet of the highwater line. Paragraph 24 of Section 070.040.020 (d)-*Development in Waterways and Areas of Special Flood Hazard* (commonly known as riparian zone regulations) was amended by City Council September 17, 2020 to increase and redefine setback requirements and to further define the amount and type of activity allowed/not allowed within the “riparian zone”. Improvements, including the development of hot springs pools, which do not result in a material increase in water quality degradation, stream bank erosion, or reduction in the function and quality of a riparian area or wetland is exempt from permitting and engineering studies required elsewhere in the Code.

This project also includes riparian restoration along the shoreline adjacent to the proposed expansion. The applicant provided a Shoreline Enhancement Plan (attached) which shows planting of 50 native shrubs and 60 perennials and grasses. The plan did not include a planting key. Prior to submitting Construction Plans, staff recommends a condition requiring a plan revision to include a key for all trees, shrubs, and perennials/grasses. See additional discussion below- Landscaping & Common Open Space.

Common Open Space & Landscaping

Ten percent of the lot area is required to be common open space. Areas counted as open space include formal plantings and gardens; squares, courtyards, plazas; and required buffer and landscape areas. Similarly, in the RE-resort zoning district ten percent of the lot area is required to consist of landscaping. In this case, the site or lot area is just that portion of the property proposed for new development, or 146,940 square feet. This includes the new, expanded parking and the building and pool areas and is depicted on sheet 2 of the revised Landscaping Plan (dated 8-31-2020).

The project proposes 25,821 square feet of landscaping, and nearly 45,000 square feet of common open space. The latter area includes the ten new mineral pools as they can be classified as open space.

Proposed plantings include the code compliant number of trees, shrubs, and perennials. Note: these plantings are in addition to those shown on the shoreline restoration plan.

Off-street Parking

Number of Spaces Required

Outdoor recreation uses are required to provide 1 parking space per 400 sf of building area plus 1 parking space/ 10,000 sf of site area. For purposes of calculating parking “building area” the Code excludes non-habitable spaces such as utility areas, hallways, restrooms. For simplicity, for this application, staff used the entire building square footages.

Use	Square Footage	Required Parking
Current Development		90*
Current Entrance/office building	7,000	18
Proposed Entrance building:	12,000 sf	30
Proposed enclosed pool building:	4,700 sf	12
Existing site area:	77,025 sf (approx)	8
Proposed site area:	55,561 sf	<u>6</u>
TOTAL REQUIRED PARKING		74 146 spaces

***Note: Under the prior code, parking for outdoor uses was calculated as 0.3 spaces per person to the maximum rated capacity.**

The parking plan shows a total of 233 spaces which far exceeds the minimum requirement. The Code sets a maximum parking amount of 125% above the required parking. However, it is noted that **in the future this parking lot will be shared by a hotel that is planned for construction on an adjoining parcel** ~~this parking lot is shared by other related uses, namely the Tram, and future plans call for the construction of a hotel on an adjoining parcel.~~ The sufficiency and supply of parking will be reevaluated at the time the owner submits a development application for the hotel use. This reevaluation may require submission of a parking demand study.

Parking Lot Improvements

In 2014, the original hot springs development consisted of 90 parking spaces. The approved parking plan allowed IMHS to use a gravel surface: deferring paving until 2019. Earlier this year, IMHS was granted an extension to 2021. However, in granting the extension it was noted that IMHS had expanded the number of parking spaces beyond what was originally approved so, the extension was conditioned on IMHS submitting a formal parking expansion plan for review by December 31, 2020. This application suffices for that required plan.

As indicted above, the parking plan submitted with this application shows a total of 233 parking spaces in six rows. Center parking rows are separated by wide planting strips and terminus planting islands. One of the rows (developed in 2014) has been improved with landscaping, the other was

developed later and is partially improved, as shown in the aerial at left.



In 2014 IMHS received a variance from parking lot landscaping requirements, allowing the use of a linear landscape island between parking rows rather than individual islands between each eight parking spaces. This center linear island also serves as a stormwater drainage basin for the parking lot.

Plans call for the eastern-most island to be expanded southward, and for both islands to continue functioning as drainage basins for the parking lot.

As the Commission may recall, earlier this year, the Code was

recently amended to allow bioswales/linear planting islands as an alternative to constructing a landscape island every 8 parking spaces. Therefore, additional variances for the design, construction and expansion of the bioswale/linear planting island is not required.

The proposed landscaping within the parking lot amounts to nearly 27 percent of the lot area which exceeds the minimum 20 percent Code requirement. The plan also meets the Code required number of trees (30 trees required; 31 provided). Finally, the Code allows no more than 50 percent of the landscape strip to be non-living ground cover. Detailed parking lot landscaping plans were not included in this submission therefore staff has included a condition of approval that the applicant submit plans showing compliance with this Code provision.

Access & Circulation

The applicant submitted a traffic study dated April and July 2019 which included an analysis of the mixed use (Caverns Village) project; a 100-room hotel with 10 private mineral pools for hotel guest use only; and three additional pools at the existing IMHS site. The study included a series of measures to mitigate the development's impact on existing roadway infrastructure. Included were new sidewalks; improvements to Devereux Road, Centennial Street, and US 6 intersections; and removing certain sight obstructions at US 6 and Devereux. Making roadway and pedestrian improvements were a condition of the mixed use (Caverns Village) approval and the state access permit and will need to be completed before the city issues a certificate of occupancy for that building. The Caverns Village development was also approved with the condition that the owner

work with the city on designing a sidewalk or trail along the western edge of Two Rivers Park, and committing to finance 50 percent or up to \$300,000 of the construction. The City's Engineering Department, CDOT and Caverns Village owner continue to work through the design details of all pedestrian and roadway improvements associated with the approved Caverns Village development.

Because this proposed development does not include the hotel, Dan Cokley the project engineer, provided an email to City Engineer Terri Partch stating that the ten mineral pools, constructed in advance of the hotel, will not change the typical trip generation rate of the Hotel Land Use as defined in the ITE Trip Generation Manual and as applied in the 2019 traffic study. In fact, he stated that the ten pools will generate fewer design hour trips than the future build out of the hotel. Although he also noted that the pools are planned to be part of the hotel property, staff believes that unlikely due to their location in relation to future hotel site. That said, an update of the traffic study will be required when the hotel development application is submitted. No additional pedestrian improvements are required as part of this development. Per the Engineering Standards, Devereux Road only requires a sidewalk on one side. As noted above, a sidewalk will be constructed as part of the previous Caverns Village approval.

Building Design

The new entrance building's design and materials complement existing IMHS buildings. Materials include a stone base, wood siding and decorative wall shingles, and a metal roof in an earth-tone palette. The tallest portion of the building is about 46 feet from grade to the highest roof ridge. The maximum height of gabled roofs is measured from grade to the midpoint of the ridge therefore, the building meets the maximum 60-foot height requirement of the RE-resort zoning district.



Proposed Entrance Building

The new enclosed, 4,700 square foot pool building, pictured below, is a single-story building with an earthen sloping roof. The primary wall material is stone with wood accents, and all but the east elevation includes large windows, most of which can be opened for indoor/outdoor use. The non-commercial design standards require at least three architectural elements each 30 feet of building length. Additionally, the code requires projections/recessions, dormers, and other changes in roof height every 50 feet of length to reduce the visual impact of roof mass. The applicant submitted an Alternative Equivalence Compliance request to address these deviations from the code for the east elevation. See discussion and analysis below.



Proposed Enclosed Pool

ALTERNATIVE EQUIVALENCE COMPLIANCE

To encourage creative and unique design, the Code allows consideration of alternative designs that meet the overall intent but not the strict letter of the design standards through what is referred to as “alternative equivalence compliance”. This is not a general waiver of regulations. Rather, this process authorizes a site-specific plan that is equal to or better than the strict application of the standard.

At issue is the proposed east elevation of enclosed pool building and the building’s east and west rooflines.

The Nonresidential and Mixed-Use Building Design Standards (Section 070.040.090(e)) requires breaking up building elevations such that no wall section exceeds 30 feet without providing certain architectural elements including recessions/projections, window/doors, a change in texture or masonry pattern, change in building height, and awnings or canopies. Additionally, the design standards require articulation when the roofline exceeds 50 feet in length.

The general intent of the design standards is to encourage creative design that, among other things-

- Enhances the visual and physical qualities of Glenwood Springs;
- Considers how the building relates to the site, neighboring properties, and the community;
- Provides strong pedestrian orientation by visually connecting the building’s interior with the public exterior;
- Uses high quality, long lasting materials with proven ability to withstand Glenwood Springs’ environment;
- Incorporates a palette of colors that adds visual interest to the development parcel and the is compatible with the surrounding natural environment.

And to discourage-

- Buildings that are out of scale or have little physical or visual connection to the street, neighboring properties, or the community;
- Building elements, materials, and colors that are out of character with the community;
- Large expanses of blank, flat wall surfaces.



When considering design alternatives, the applicant needs to show that the proposed design –

1. Achieves the intent of the subject standard to the same or better degree than the subject standard;
2. Advances the goals and policies of the Code to the same or better degree than the subject standard;
3. Results in benefits to the community that are equivalent to or exceed benefits associated with the subject standard; and
4. Imposes no greater impacts on adjacent properties than would occur through compliance with the specific requirements of this Code.

Triumph, the applicant's architect provided a narrative which addressed the benefits of the alternative design (refer to attached Alternative Compliance file).

East Elevation

The east elevation (facing the parking area) is 94'8" inches in length and does not incorporate the Code-required three architectural elements. The applicant's architect noted that the enclosed pool building is designed to work with the property's natural grade which slopes to the west. Tall, glazed windows/doors on the west and south elevations will open allowing for indoor/outdoor use. A mechanical room will be located along the shorter east elevation. From the sidewalk, paralleling the parking area, this east elevation will only be five to 7.5 feet in height. The wall material will be stone so will appear as a retaining wall to pedestrians. Visual impacts of this wall will be mitigated or softened by the earthen, landscaped roof (depicted below – see also example photograph) that gently slopes upward (2:12 pitch).

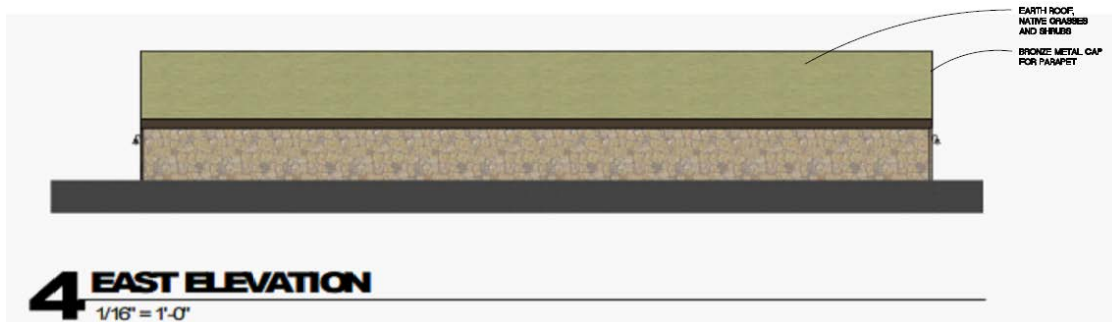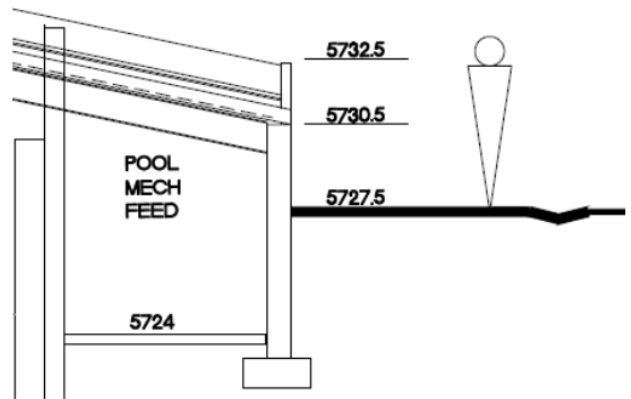

Roof Design

The enclosed pool building will feature an earthen roof, covered with 12 to 18 inches of soil, and

planted with native grasses. As far as staff is aware, this will be the first such roof in the city. The applicant's architect addressed the unique benefits of this design over the strict Code requirements. Important points include:

- The earthen, landscaped roof which slopes to the east and the parking lot, meets the Code intent of reducing the visual impact of roof mass. The native grasses and vegetation on the roof will be visible as guests arrive and provide a softer appearance than a flat, metal roof;



For reference only:

- The earthen roof will not result in glare as would a standard metal roof. The roof landscaping will blend rather than take away from the view of the Colorado River.

COMPREHENSIVE PLAN COMPLIANCE

The Comprehensive Plan is the community's vision for how it would like to develop into the future and provides a framework for decision making.

The area between the Colorado River, Interstate 70 and Devereux Road is identified on the future land use map as appropriate for commercial development. *"This land use designation provides a wide range of general retail goods and services for both regional and local markets, in attached and freestanding structures....."*

This development proposal which expands an existing tourism or resort use is supported in the Comprehensive Plan with the following goals:

- ***Retain, Enhance and Expand the Long-standing Tourist Market***
- ***Maintain Glenwood Springs as the regional tourism, retail, commercial and governmental center of Garfield County.***
- ***Promote long-term, sustainable, diverse economic development.***
- ***Maintain Glenwood Springs as the regional tourism, retail, commercial and governmental center of Garfield County.***
- ***Direct development to locations and building forms that are cost-effective to serve.***
- ***Preserve natural resources***

And, the shoreline restoration plan is supported with the goal: ***Preserve natural resources – Preserve and enhance the river corridor environment***

REVIEWING AGENCY COMMENTS

Staff distributed the application to City departments and outside agencies for review and comment. We received comment from the Engineering and Public Works Departments which are attached for review. ~~The Planning Department also submitted comments that are attached.~~ The River Commission reviewed the riparian restoration plan at its November 4th meeting and offered the following general direction regarding river restoration efforts:

1. Encourage an increase in riparian tree plantings in the within 35 feet of the ordinary highwater mark.
2. Encourage efforts that increase water quality improvements for entire site drainage and especially within 35 feet of the ordinary highwater mark.
3. Encourage limiting disturbances within the area within 35 feet of the ordinary highwater mark as much as possible.

Regarding the River Commission recommendations: staff notes that the shoreline restoration plan already includes what appears to be about thirteen trees planted within the 35 -foot highwater setback. However as noted earlier in this report, the plan did not include a key to plant species, so staff has recommended a condition of approval (3e) which requires revisions and inclusion of a key. IMHS commented that their design team has selected plant materials (trees and shrubs) within the 35' ordinary highwater mark based on experience of what plant materials would survive as well as an inclusion of six shrub species known to encourage riparian restoration. Regardless, IMHS agreed to explore additional riparian trees in the 35' setback area per the River Commission's request.

Regarding water quality and drainage, IMHS clarified that the overall site was previously analyzed by SGM, Inc. to ensure that the quality of the Colorado River was not compromised due to stormwater runoff, and by Boundaries Unlimited in their Major Drainage Report for the IMHS expansion. IMHS has committed to improvements for the entire site to increase water quality per these studies.

Finally, with regard to limiting disturbance, IMHS's proposed mineral pool expansion is allowed to occur within the 35-foot highwater setback per the recent amendments to section 070.040.020(d)(24) "riparian setback" as long as the development does not result in a material increase in water quality degradation, stream bank erosion, or a reduction in the function and quality of the riparian area. As noted above, IMHS is committed to site improvements that improve water quality and it has committed to a shoreline restoration plan that improves the riparian area beyond the current disturbed site condition.

ACTION ITEMS AND STAFF RECOMMENDATIONS

This project requires that the Planning and Zoning Commission consider 2 separate actions.

Section 070.060.030(g)(1)d outlines the review and decision procedures for applications being considered by the Planning and Zoning Commission and/or City Council. The Commission shall approve, approve with conditions, or deny the application based on the applicable approval criteria listed in the application-specific procedures. The Commission may also continue the hearing with a request for specific additional information.

Action 1:

Consideration of a Major Site/Architectural Plan review for the expansion of Iron Mountain Hot Springs

including a new 12,000 square foot entrance building, enclosed pool, and new mineral pools.

Staff recommends **approval with findings and conditions on page 11 of this report.** ~~on page 10 and conditions on page 10 and 11 of this report.~~

Recommended Findings

~~The proposed expansion is—~~

- ~~1. Consist with the he general purpose and intent of the Code.~~
- ~~2. Consist with dimensional, design, development, and all other standards of the Code.~~
- ~~3. Consist with previously approved land use approval.~~
- ~~4. Consist with the Comprehensive Plan and other adopted city policies and plans.~~

Recommended Findings:

The proposed expansion is consistent with -

1. The general purpose and intent of the Code.
2. Dimensional, design, development, and all other standards of the Code.
3. Previously approved land use approval.
4. The Comprehensive Plan and other adopted city policies and plans.

Recommended Conditions

1. The applicant shall comply with all verbal representations made in the public hearings, as outlined in all application materials, and/or as revised per conditions herein and approved by the Community Development Director.
2. The applicant shall obtain and abide by all necessary access permits required for the project from the Colorado Department of Transportation.
3. Prior to submitting a building and/or grading permit -
 - a. The applicant shall submit a Construction Plans review application per Municipal Code Section 070.060.050(c). Plans shall address applicable conditions of approval and reviewing agency comments; and shall comply with the Engineering Standards and other applicable City standards and policies.
 - b. The applicant shall enter into a Development Agreement that memorializes the development approvals and conditions associated with the project.
 - c. The applicant shall execute a Cost Reimbursement agreement which reimburses any city attorney services (beyond two hours) and expenses related to this project.
 - d. Revise landscape plans to include parking lot landscape strips/bioswales. Plans shall demonstrate compliance with Code requirements including a 50 percent limit on non-living ground covers.
 - e. Revise landscape plans and shoreline restoration plans to add planting key for all plant species/types. **Explore additional tree plantings within the 35-foot ordinary highwater setback. Additional tree plantings shall be subject to Community Development Director review and approval.**
4. Any modifications of the approved plans or condition of approval shall require review and approval of the Community Development Director for compliance with applicable Municipal Code requirements. Modifications may require a new application or amendment of the approved plans per Section 070.060.030(i)(4).

Action 2:

Consideration of an Alternative Equivalence Compliance request for a building design that meets the intent but not the specific standards of 070.040.090(e)-*Nonresidential and Mixed-Use Building Design Standards*.

Staff recommends **approval with findings** found on page **12** ~~11~~ of this report.

Recommended Findings

The alternative design:

1. Achieves the intent of the subject standard to the same or better degree than the subject standard;
2. Advances the goals and policies of the Code to the same or better degree than the subject standard;
3. Results in benefits to the community that are equivalent to or exceed benefits associated with the subject standard; and
4. Imposes no greater impacts on adjacent properties than would occur through compliance with the specific requirements of this Code.

**Engineering
Department**

Date: September 3, 2020

**Ryan Johnson
Asst. City
Engineer**

To: Community Development

Re: Iron Mountain Hot Springs – Major Site Plan Submittal

Please see the following comments from Engineering for the Major Site Plan Submittal. These comments are based on the information provided. Additional comments may be made at the time the development plan and/or the construction documents are submitted.

1. The civil plans indicate connection to storm sewer facilities that are part of the Lift Station Scope of work. Is the lift station construction anticipated before the construction of these facilities?
2. Show the 100-year floodplain line on the civil plans.
3. Better define (hatch) the proposed impervious paving areas adjacent to the pools and buildings. There looks to be a substantial amount of impervious area that it is not clear where it is draining to. Impervious areas will need to have WQ treatment prior to discharge to the Colorado river.
4. Provide the river restoration plans anticipated for this scope of work.
 - a. How do these restoration plans correspond in regard to grading to the proposed site and pools?
The grading plans should be coordinated between scopes of work.
5. The site has some significant changes to what was approved in the recent traffic report and approved CDOT access permit. A revised traffic analysis should be completed to evaluate if there are any increase in traffic demands. A revised access permit with CDOT may be necessary.
6. The proposed parking seems inadequate for the proposed improvements. There are times that the existing spaces are full in current conditions. It would be difficult to assume that the addition of 108 additional spaces would be sufficient for the addition of potentially 100 rooms and all of the proposed improvements at the pool that could draw more capacity.
 - a. The site does not appear to meet ADA parking requirements. If the hotel is not considered, 10 ADA spaces are required. If the hotel is considered, 11 ADA spaces are required.
7. Will this work require 404 permitting? The ordinary high-water elevation is not indicated on the sketch plan. If so, provide the acquired 404 permit submittals to the engineering department.

Items to be addressed prior to Grading/Building Permit issuance:

1. It appears that the combined development improvements will be over one (1) acre and will require a Construction Stormwater Discharges permit from CDPHE.
2. This proposed scope of work will require its own drainage compliance letter/report and address the site drainage areas that are being affected by the proposed work south of the master drainage report basin N2. This drainage report should demonstrate compliance with the current Master drainage report from the site developed by Boundaries Unlimited.
3. A grading permit will be required for the proposed improvements
4. If a revised CDOT Access Permit is required, it should be approved prior to any work taking place on site.

Information only/Requirements Prior to Certificate of Occupancy:

1. The City will require a maintenance plan and agreement with the development for the detention and debris system/s, ***if not already in place***. If the system/s are not being maintained properly and having a negative effect on downstream facilities, the City will need access to perform the maintenance and back charge the facility owner.
2. Site improvements will require a certification letter from the design engineer that verifies that all improvements were constructed per the approved plan.
3. Record (as-built) drawings will be required to be submitted to the City along with electronic drawings (CAD).

From: Matthew Langhorst <matthew.langhorst@cogs.us>

Sent: Monday, August 31, 2020 3:27 PM

To: Trent Hyatt <trent.hyatt@cogs.us>; Mike Hoffman <mike.hoffman@cogs.us>; Doug Hazzard <doug.hazzard@cogs.us>; Michael Gardner <michael.gardner@cogs.us>; Gretchen E Ricehill <gretchen.ricehill@cogs.us>

Subject: RE: August 31 Department Review Meeting

- Iron Mountain Hot Springs
 - o What is the estimated domestic water consumption for the project in Gallons Per Day?
 - o Developer should fill out the Power Load form attached so the City can determine electrical needs, to include the new lift station.
 - o Please add Boundaries Unlimited sewer easement to the new Lift Station location for reference.
 - o The existing water quality pond will be removed with the new lift station design, where is the WQ pond being replaced at and what is the new WQ system look like with additional WQ needs due to the proposed site?
 - o All new sewer services are required to have a sewer backflow preventor installed on private property and maintained by the property owner.
 - o Utility Contacts: Public Works: Matthew Langhorst. Sewer/Water: Mike Hoffman. The engineer may want to check the BH contact.
 - o Coordinate sewer and water taps with Mike Hoffman, not Matt Langhorst as noted.
 - o Please coordinate with Mike Gardner for FO line installation to the new buildings, CBN.
 - o Any fire sprinkler system will need to meet the NFPA 24 design requirements.
 - Here are items that we will need to see on the plans before we can approve:
 - Since the new tap and service will be used for combined potable/fire, the service will need to be designed, installed, and tested to meet NFPA 24 requirements. Prior to construction, an engineered detail of the service line must be submitted to the City for review and approval. At a minimum, the detail must show the following:
 - 1) A plan and profile view of the piping alignments extending from the tap location to the building interior penetration.
 - 2) Materials for construction.
 - 3) Thrust restraint locations and specifications.
 - 4) A comment indicating that the design conforms to all NFPA 24 requirements .
 - 5) A note indicating that the service line must be pressure- and flow-tested in accordance with NFPA 24.
 - 6) The stamp and signature of the Professional Engineer (PE) certifying the design.
 - 7) The applicant is responsible for providing the City with a signed copy of the completed "Contractor's Material and Testing Certificate for Underground Piping" form (attached) prior to issuance of a Certificate of Occupancy. This form certifies that the service line was designed, installed, and tested in accordance with all NFPA 24 requirements.

Attachments:

- Load Information
- Contractor's Material and Testing Certificate for Underground Piping

**CITY OF GLENWOOD SPRINGS
REQUEST FOR LOAD INFORMATION**

Owner's Name: _____ Date: _____

Address: _____

Person Contact: _____

Telephone #: _____

Building Classification:

☐ Residential ☐ Industrial

☐ Commercial ☐ Other _____

Building Features: Square Footage: _____

Type Use (Office, Retail Store, etc.): _____

Electrical Data: Voltage Request:

☐ 120/240, 1 ϕ , 3-w ☐ 277/480, 3 ϕ , 4-w

☐ 120/208, 3 ϕ , 4-w ☐ Other _____

Secondary Main Breaker Size:

☐ 100-amp ☐ 400 amp

☐ 200 amp ☐ Other _____

Load Profile: Total Connected KW: _____

Estimated Maximum Demand KW: _____

Transformer Request Size KVA: _____

Equipment List:

Heat: ☐ Gas ☐ Electric ☐ Other _____

Air Conditioning: ☐ Yes ☐ No

Largest Motor Load, HP _____ Qty _____

Largest Resistance Load, KW _____ Qty _____

Utility Service Information

Electrical Summary:

Transformer Size: _____ KVA

Service Voltage: _____

Meter Classification:

Voltage Configuration: _____ Amp Classification: _____

Instrument Rated (CTS): _____ Meter Type: _____

Fault Current: _____

Contractor's Material and Test Certificate for Underground Piping			
PROCEDURE Upon completion of work, inspection and tests shall be made by the contractor's representative and witnessed by an owner's representative. All defects shall be corrected and system left in service before contractor's personnel finally leave the job. A certificate shall be filled out and signed by both representatives. Copies shall be prepared for approving authorities, owners, and contractor. It is understood the owner's representative's signature in no way prejudices any claim against contractor for faulty material, poor workmanship, or failure to comply with approving authority's requirements or local ordinances.			
Property name		Date	
Property address			
Plans	Accepted by approving authorities (names)		
	Address		
	Installation conforms to accepted plans ☐ Yes ☐ No		
	Equipment used is approved ☐ Yes ☐ No		
Instructions	If no, state deviations		
	Has person in charge of fire equipment been instructed as to location of control valves and care and maintenance of this new equipment? ☐ Yes ☐ No		
Instructions	If no, explain		
	Have copies of appropriate instructions and care and maintenance charts been left on premises? ☐ Yes ☐ No		
Instructions	If no, explain		
	Location		
Underground pipes and joints	Supplies buildings		
	Pipe types and class	Type joint	
	Pipe conforms to _____ standard	☐ Yes ☐ No	
	Fittings conform to _____ standard	☐ Yes ☐ No	
Underground pipes and joints	If no, explain		
	Joints needing anchorage clamped, strapped, or blocked in accordance with _____ standard ☐ Yes ☐ No		
Underground pipes and joints	If no, explain		
	Test description		
Test description	Flushing: Flow the required rate until water is clear as indicated by no collection of foreign material in burlap bags at outlets such as hydrants and blow-offs. Flush at one of the flow rates as specified in 10.10.2.1.3. Hydrostatic: All piping and attached appurtenances subjected to system working pressure shall be hydrostatically tested at 200 psi (13.8 bar) or 50 psi (3.5 bar) in excess of the system working pressure, whichever is greater, and shall maintain that pressure ± 5 psi (0.35 bar) for 2 hours. Hydrostatic Testing Allowance: Where additional water is added to the system to maintain the test pressures required by 10.10.2.2.1, the amount of water shall be measured and shall not exceed the limits of the following equation (for metric equation, see 10.10.2.2.6):		
	$L = \frac{SD\sqrt{P}}{148,000}$ L = testing allowance (makeup water), in gallons per hour S = length of pipe tested, in feet D = nominal diameter of the pipe, in inches P = average test pressure during the hydrostatic test, in pounds per square inch (gauge)		
Flushing tests	New underground piping flushed according to _____ standard by (company) ☐ Yes ☐ No		
	If no, explain		
	How flushing flow was obtained	Through what type opening	
	☐ Public water ☐ Tank or reservoir ☐ Fire pump	☐ Hydrant butt ☐ Open pipe	
Flushing tests	Lead-ins flushed according to _____ standard by (company) ☐ Yes ☐ No		
	If no, explain		
Flushing tests	How flushing flow was obtained		
	☐ Public water ☐ Tank or reservoir ☐ Fire pump	Through what type opening	
Flushing tests	☐ Y connection to flange and spigot ☐ Open pipe		

FIGURE 10.10.1 Sample of Contractor's Material and Test Certificate for Underground Piping.

Hydrostatic test	All new underground piping hydrostatically tested at _____ psi for _____ hours		Joints covered ☐ Yes ☐ No	
Leakage test	Total amount of leakage measured _____ gallons _____ hours			
	Allowable leakage _____ gallons _____ hours			
Forward flow test of backflow preventer	Forward flow test performed in accordance with 10.10.2.5.2: ☐ Yes ☐ No			
Hydrants	Number installed	Type and make	All operate satisfactorily ☐ Yes ☐ No	
Control valves	Water control valves left wide open If no, state reason		☐ Yes ☐ No	
	Hose threads of fire department connections and hydrants interchangeable with those of fire department answering alarm		☐ Yes ☐ No	
Remarks	Date left in service			
Signatures	Name of installing contractor			
	Tests witnessed by			
	For property owner (signed)	Title	Date	
	For installing contractor (signed)	Title	Date	
Additional explanation and notes				
© 2012 National Fire Protection Association NFPA 24 (p. 2 of 2)				

FIGURE 10.10.1 Continued

Iron Mountain Hot Springs Expansion

Glenwood Springs, Colorado



Major Site/Architectural Plan Review

Parcel ID# 218509200031

Parcel 3 (Tracts 1, 2, 3, & 4)

Iron Mountain Hot Springs Parcels

Subdivision Exemption Plat for Lot Line Adjustment

Updated August 7, 2020 for:

Iron Mountain Hot Springs LLC

281 Centennial Street

Glenwood Springs, CO 81601

Prepared by:

The Land Studio, Inc.

365 River Bend Way

Glenwood Springs, CO 81601

Phone: (970) 927-3690

landstudio2@comcast.net

Iron Mountain Hot Springs Expansion

Table of Contents

LAND USE APPLICATION FORM	3
PROJECT DESCRIPTION	4
THE APPLICATION	4
THE DEVELOPMENT	4
OVERVIEW OF BUILDING DESIGN	5
THE SITE	5
OWNERSHIP	6
PUBLIC NOTICE	6
CODE COMPLIANCE	9
070.020.130: ZONE DISTRICT, RESORT (RE) DISTRICT	9
070.030.020: TABLE OF ALLOWED USES	9
070.040.020(d)(24): DEVELOPMENT IN WATERWAYS AND AREAS OF SPECIAL FLOOD HAZARD	9
070.040.030 (E): SITE DEVELOPMENT AND IMPROVEMENT STANDARDS	10
070.040.040: COMMON OPEN SPACE	10
070.040.050 (C): LANDSCAPING, SCREENING, AND FENCING	11
070.040.060 (H) 6: PARKING AREA LANDSCAPING	11
070.040.060 (C): OFF-STREET PARKING AND LOADING	12
070.040.060 (F): BICYCLE PARKING	12
070.040.070: ACCESS AND CIRCULATION	12
070.040.090: NONRESIDENTIAL AND MIXED-USE SITE AND BUILDING DESIGN	12
070.040.100 (F): EXTERIOR LIGHTING, GENERAL LIGHTING REQUIREMENTS	13
070.060.030: NEIGHBORHOOD MEETING	14
VARIANCE REQUEST	14
EXHIBITS	16
A. TITLE POLICY AND WARRANTY DEEDS	
B. IRON MOUNTAIN HOT SPRINGS MASTER PLAN	
C. CTL THOMPSON GEOLOGIC AND GEOTECHNICAL INVESTIGATION	
D. UPDATED SGM TRAFFIC IMPACT STUDY	
E. ARMY CORPS OF ENGINEERS 404 PERMIT	
F. CIVIL ENGINEERING PLAN SET	
G. ARCHITECTURAL PLAN SET	
H. LANDSCAPE PLAN	
J. NEIGHBORHOOD MEETING DOCUMENTS	
K. MAJOR DRAINAGE REPORT FOR IRON MOUNTAIN HOT SPRINGS	

Land Use Application Form**LAND USE APPLICATION**



City of Glenwood Springs
Economic and Community Development Dept.
101 West 8th Street
Glenwood Springs, CO 81601
970-384-6411

Ordinance Amendments		Development Permits	
☐	Rezoning	☐	Site/Architectural Plan Review
☐	Rezoning to Planned Unit Development (PUD)	☐	Administrative
☐	Annexation	☐	Minor
☐	Condominiumization	☒	Major
☐	Annexation	☐	Master Plan
☐	Street Vacation	☐	Construction Plans
		☐	Location & Extent
Subdivisions		☐	Right of Way Encroachment License
☐	Minor Subdivision	☐	Floodplain Development Permit
☐	Preliminary Plat	☐	Special Use Permit
☐	Final Plat	Flexibility and Relief Procedures	
☐	Vacation of Right-of-Way	☒	Variance
		☐	Administrative Adjustment
Other Land Use Applications		☐	Appeal
☐	Outdoor Seating	☐	

Applicant/Property Owner Information:			
The Land Studio, Inc. / Doug Pratte		Iron Mountain Hot Springs, LLC / Steve Beckley	
Applicant		Owner	
Planner / Representative			
Relationship to Owner		Owner	
365 River Bend Way, Glenwood Springs, 81601		281 Centennial Street, Glenwood Springs, CO	
Applicant Address		Owner Address	
970-927-3690	landstudio2@comcast.net	970-618-7127	sbeckley@glenwoodcaverns.com
Phone	Email Address	Phone	Email Address

Property Information:	
281 Centennial St, Glenwood Springs, 81601	218509200031
Address	Parcel Number
Iron Mountain Hot Springs Parcels Subdivision Exemption Plat	Parcel 3 (Tract 1, 2, 3, and 4)
Subdivision	Lot and Block Number
Resort (RE) District	Vacant and Existing IMHS & Parking
Zone District	Existing Land Use

General Project Description:
Expansion of Iron Mountain Hot Springs including new entry building, retail, locker rooms, offices, outdoor pools, enclosed pool, food service, cabanas, river bank restoration, landscape, and reconfigured parking.

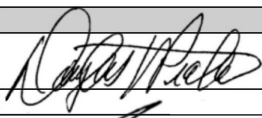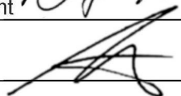Signatures:		
The owner or applicant must be present at the hearing. All public hearings must be properly noticed according to G.S.M.C. Section 070.010.030. Signatures of all owners of the property must appear before the application is accepted. Partnerships or corporations may have the authorized general partner or corporate officer sign the application. (Attach additional incorporation documents if necessary.) I declare under the penalty of perjury that the above information is true and correct to the best of my knowledge.		7-28-2020
	Applicant	Date
		7-28-2020
Owner	Date	

Project Description

The Application

Iron Mountain Hot Springs, LLC is submitting a request for Major Site/Architectural Plan Review and a Variance request to the City of Glenwood Springs for expansion of Iron Mountain Hot Springs. The Applicant wishes to expand the existing spa facility to include a new entry building with retail space and food service, including additional men's and women's locker rooms with sauna facilities. The expanded facility will have access control and be a separate experience from the existing pools. The expansion will provide a limited number of entries to keep the environment tranquil and restorative. The Variance request is to provide alternative compliance for the landscape islands required in the IMHS parking lot.

The new expanded area includes ten outdoor mineral pools, and an enclosed heated freshwater pool with an attached hot tub. There will also be a set of private cabanas that have small mineral pools within. Three new mineral pools will also be added to the existing Iron Mountain Hot Springs area. The expansion project will include a comprehensive riverbank restoration plan along the entire Iron Mountain Hot Springs property, which will be incorporated into the new landscape features for the expanded facility. Lastly the parking area will be reconfigured to improve traffic flow, capacity and accessibility and the lot will be paved with asphalt. The Iron Mountain Hot Springs Master Plan, attached as an Exhibit, illustrates all of these improvements in context with existing facilities and the approve Caverns Village Project.

The Development

With close-proximity to the existing Iron Mountain Hot Springs bathhouse, the new development will be an expansion to those services allowing for better points of entrance and egress from the facility. The plan proposes to add a 12,000 SF two level building directly south of existing Iron Mountain Hot Springs structures. A second building will be an enclosed pool structure with 4,700 SF under roof. The hot springs pool count in the expansion is increasing by ten new spas tucked in along the river. Four self-contained Cabanas will provide a private experience for special occasions.

The Applicant believes the proposed plan represents a meaningful improvement to the currently constructed buildings, allowing for entrance to the site through the new structure and exiting through the current path. The new pool and spas will allow for an enhanced guest experience while visiting the resort.

Parking will be shared in the new proposed asphalt paved lot east of the proposed expansion. This parking lot will be shared between the existing facility, the proposed hot springs expansion, and a future hotel.

Overview of Building Design

The new buildings are designed and located to work with the natural grade of the site. Entrance to the resort will now be through the main level, check in to existing spas OR check in and downstairs to the new addition. On this level will be a restaurant/seating, and associated retail. There is an upper floor that will house offices and storage. At the lower level will be walk out for both men's and women's locker rooms and a large mechanical space for the new uses. The Entrance building is planned to be constructed as a wood-framed structure. The lower level will consist of a slab on grade foundation. The second and third floors will be wood framed with 1 1/2" of lite weight concrete for code separation and quiet construction.

Exterior materials will be specified to complement the existing palette of the bath house. A stone base is proposed varying in height for building base protection and accents around the structure. Siding material will 1x8 natural channel cedar siding with 2x trims. Shaketown shingles will be installed on the second floor exterior behind heavy timber trusses. The fascia will be 2"x12" with metal gutters and downspouts painted to match. Roofing will be standing seam metal with color to match existing buildings. Aluminum clad windows/doors will create a color contrast.

The new pool building will be approximately 4,700 SF with a single use of a new pool. The large format doors to the south and west will open to allow for indoor/outdoor use. A continuous mechanical room will run along the east side to feed the pool and new spas. The roof is designed with earth cover, this will be 12-18" of soil cover for native grasses. The pool building will be a steel structure to carry the roof load and large spans for the intended use. Expansive glazing for solar gain and guest experience will be a main part of the exterior make up.

The Site

Pathways and seating areas will be a combination of colored/stamped concrete and flagstone. The proposed landscape will complement the existing landscape materials and transition to riverbank restoration and riparian habitat upgrades below the ten new pools to the Colorado River down the slope.

The Landscape Plans and Civil Engineering Plans attached as an Exhibit illustrate the approved parking and access extents as shown on the "Recently Constructed Site Features" plan sheet prepared by SGM and dated 06/30/2015. The previously approved and constructed parking area contains 94 parking spaces including four accessible spaces.

The expanded Iron Mountain Hot Springs proposes 139 additional parking spaces including three accessible parking spaces with two of these sized to accommodate vans. In total Iron Mountain Hot Springs will provide 233 parking spaces with seven accessible parking spaces, which includes two accessible van spaces. The Applicant agrees to monitor parking so that when the parking lot is full no additional vehicles will be allowed at the facility, and no additional guests will be allowed to enter. SGM has prepared a Traffic Impact Study that is attached as an Exhibit that also addresses traffic and parking.

Ownership

Special Warranty Deeds and a Title Commitment are included as an Exhibit to this Application as proof of ownership.

Public Notice

Notice will be mailed to property owners within 300 feet and the mineral owners and lessees on the property.

CITY OF GLENWOOD SPRINGS
101 W. 8TH STREET
GLENWOOD SPRINGS, CO 81601

COLO RIVER WATER CON DIST
PO BOX 1120
GLENWOOD SPRINGS, CO 81602

TRPP AT 300, LLC
PO BOX 2021
GLENWOOD SPRINGS, CO 81602

1303 GRAND, LLC
PO BOX 1576
GLENWOOD SPRINGS, CO 81602

TWO RIVERS PP OFFICE CONDO ASSOC
PO BOX 1576

GLENWOOD SPRINGS, CO 81602

274 MOUNTAIN SHADOWS DR
GLENWOOD SPRINGS, CO 81601

D&S FAMILY HOLDINGS LLC & HALVERSON
TRUST
PO BOX 3780
EAGLE, CO 81631

SRE COLORADO 4 RF LLC
4401 COLWICK ROAD
CHARLOTTE, NC 28211

CDOT
4201 E. ARKANSAS AVE
DENVER, CO 80222

CERTIFICATION OF NOTICE PURSUANT TO C.R.S. 24-65.5-103

I hereby affirm that an examination of the records in the office of the County Clerk and Recorder was made in accordance with C.R.S. 24-65.5-103 et seq. and

(Check applicable box and fill in the information)



After such examination on Nov. 8, 2019, which is not less than thirty (30) days before the date scheduled for the initial public hearing on the application for the development known as _____, notice was sent, by certified mail, return receipt requested, or by a nationally recognized overnight carrier, to the below-named mineral right owner(s) as listed in the records of the County Clerk and Recorder, containing the time and place of the initial public hearing, and contact information of the Community Development Department, the nature of the hearing, the location and legal description of the property that is the subject of the hearing, and the name of the applicant(s). Notice was also sent, by certified mail, return receipt requested, or by a nationally recognized overnight carrier, to the City of Glenwood Springs, containing the name and address of the mineral right owners to whom the foregoing notice was sent. A copy of the notices sent is attached hereto.

Listing of Mineral Right Owner(s)

Address

None



Such records do not identify any mineral right owners; or



The mineral right owner(s) have provided a signed waiver of the right to notice in writing, a copy of which is attached hereto.

Name:

Mogli Cooper

Applicant Signature

Surface Owner's Signature


Iron Mountain Hot Springs LLC, by Mogli Cooper

Print Name

Print Name

Subscribed and sworn to before me, a notary public in and for the County of
Garfield, State of Colorado, this 8th day of
November 2019, A.D.

Witness my hand and official seal

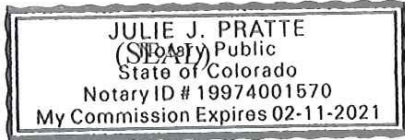

Julie J. Pratte
Notary Public

My commission expires: 2 - 11 - 2021

**FAILURE TO PROVIDE THIS CERTIFICATION, INDICATING COMPLIANCE
WITH C.R.S. 24-65.5-103 ET SEQ., IS LIKELY TO RESULT IN A CONTINUANCE OF
THE HEARING.**

Code Compliance

070.020.130: Zone District, Resort (RE) District

Dimensional Standards:

Lot area (sq ft)	none
Landscaped area	10%
Setbacks, Front, min	5 ft
Front, max	60 ft
Side, min	5 ft
Rear, min	10 ft
Building height	60 ft.

The proposed Iron Mountain Hot Springs project complies with the above setbacks, which have been illustrated on the Site Plan attached as an Exhibit to this Application.

The maximum building height is 46'-0" at the highest ridge, west side of second floor to new grade. This complies with the allowed maximum building height of 60 ft.

Minimum Landscaped Area is 12,994 sq. ft. Refer to the Landscape Plan attached as an Exhibit regarding conformance to this standard.

070.030.020: Table of Allowed Uses

The proposed entry building, retail space, locker rooms, offices, outdoor pools, indoor pool, food service, and cabanas are permitted uses by right in the RE zone district.

070.040.020(d)(24): Development in Waterways and Areas of Special Flood Hazard.

Article 070.040.020(d)(24) currently states that no improvement, building, structure, excavation, dumping or backfill shall be placed, built, undertaken or approved within a thirty-foot setback area horizontally from the high water mark of any river or live stream, except for bridges, paths for non-motorized use, irrigation structures or flood control and erosion protection devices.

The Applicant is requesting a variance from the requirement of Municipal Code Section 070.040.020(d)(24) Development in Waterways and Areas of Special Flood Hazard to allow mineral pools in the 30' set back from high water line at Iron Mountain Hot Springs. See Variance Request in the Table of Contents for the Applicant's demonstration of compliance with the Variance Criteria contained in the Section 070.060.070(a)(3)(e.)(2) of the Municipal Code.

This Application does contain new mineral pools and paths that encroach on the proposed thirty foot setback from the ordinary high-water mark. To address water quality, stream bank erosion, and riparian area quality, the Applicant has obtained a U.S.

Army Corps of Engineers Clean Water Act Section 404 Permit that proposes shoreline enhancements at Iron Mountain Hot Springs to include grading, bank stabilization, cobble removal, and riparian vegetation enhancements in order to create riverbank protection, improve public safety, and enhance the riparian zone. The Army Corps of Engineers Clean Water Act Section 404 Application and Permit is attached as an Exhibit to this document.

070.040.030 (e): Site Development and Improvement Standards

- (1) Drainage Plan.
A Major Drainage Report for Iron Mountain Hot Springs has been prepared by Boundaries Unlimited Inc. and is included as an Exhibit to this Application.
- (3) Lot and Block Design.
The project has been designed in conformance with applicable zone district regulations, refer to the Site Plan attached as an Exhibit.
- (5) Water Distribution.
A water distribution plan has been included in the Civil Engineering Plans included as an Exhibit to this Application.
- (6) Wastewater Collection
A wastewater collection system plan has been included in the Civil Engineering Plans included as an Exhibit to this Application.
- (7) Underground Utilities
All Utilities are located on the Civil Engineering Plans included as an Exhibit to this Application.
- (5) Fire and Emergency Services Impact Fee
The Applicant agrees to the City calculations for emergency service impact fees.

070.040.040: Common Open Space

Minimum Total Common Open Space required is 10% of 146,940 sq. ft., or 14,694 sq. ft.
Common Open Space provided is 44,927 sq. ft.

Buildings = 10,634 sq. ft.

Parking = 74,385 sq. ft.

Total Non-Open Space = 85,019 sq. ft.

Total Open Space provided = 44,927 sq. ft. or 65%

070.040.050 (c): Landscaping, Screening, and Fencing

- (1) Minimum Landscape Site Area required is 10% of 146,940 sq. ft., or 14,694 sq. ft. Landscape Site Area provided, not including parking landscape is 25,821 sq. ft.
- (2) Type and amount of Plant Material.

Required perennials 1 per 50 sq. ft. of required landscaped area

Required shrubs 1 per 100 sq. ft. of required landscaped area

Required trees 1 per 400 sq. ft. of required landscape area in addition to those required for parking areas.

The minimum number of trees required is 36.

The minimum number of shrubs required is 142.

The minimum number of perennials required is 284.

The Applicant has obtained a U.S. Army Corps of Engineers Clean Water Act Section 404 Permit that proposes shoreline enhancements at Iron Mountain Hot Springs to include grading, bank stabilization, cobble removal, and riparian vegetation enhancements in order to create riverbank protection, improve public safety, and enhance the riparian zone. The Army Corps of Engineers Clean Water Act Section 404 Application and Permit is attached as an Exhibit to this document.

070.040.060 (h) 6: Parking Area Landscaping

Parking area landscaping requirements for this development equal 20 percent of the total surface parking area (70,984 sq. ft) for a total of 14,197 sq. ft. of required landscaping. The proposed parking area landscaping covers 19,151 sq.ft.

Parking Area landscaping requirements also identify that trees shall be planted at a rate of 1 tree per 8 parking spaces and shall be located throughout the parking lot such that at maturity, the parking lot will be shaded, to the greatest extent practicable. Additional parking area screening shall be provided pursuant to 070.040.060(h)(6)(c.) (3), Screening Parking Areas and Drive Aisle. To meet this requirement the Applicant proposes to utilize 10'-15' wide parking islands between the parking bays in the 233 car parking lot. These large islands have been planted with a total of 31 trees, which is one tree per 7.5 parking spaces. These islands have also been planted with shrubs for additional screening. These trees and shrubs will be maintained in good health or replaced as necessary.

Refer to the Landscape Plan attached as an Exhibit to this Application for the locations of the existing plant materials and the species, sizes, and locations of the proposed plant materials.

070.040.060 (c): Off-Street Parking and Loading

Iron Mountain Hot Springs will have 233 existing and proposed parking spaces including seven accessible parking spaces with two of these sized to accommodate vans. The Applicant agrees to monitor parking so that when the parking lot is full no additional vehicles will be allowed at the facility, and no additional guests will be allowed to enter. SGM has prepared a Traffic Impact Study that is attached as an Exhibit that also addresses traffic and parking.

070.040.060 (f): Bicycle Parking

The number of bicycle parking spaces required is 12. The Applicant has provided 18 bicycle parking spaces, which exceeds the requirement of this subsection.

070.040.070: Access and Circulation

SGM has prepared the Iron Mountain Hot Springs Traffic Study, which is attached as an Exhibit. This study is prepared as a CDOT Level Three Traffic Impact Study and provides estimates for peak hour traffic generation for the Iron Mountain Hot Springs (IMHS) property development, proposed to be constructed at the north end of Centennial Street in Glenwood Springs, Colorado. The purpose of the traffic analysis is to document the existing traffic conditions in the vicinity of the site, analyze the trip generation and trip distribution of the proposed development, estimate traffic volumes to the 20-year planning horizon, and analyze the intersections within the study area for operational impacts to the highway or city road system. Access to the site will continue to be provided from Centennial Street and the majority of traffic will use Devereux Road and US 6 for primary access.

070.040.090: Nonresidential and Mixed-Use Site and Building Design

As mentioned earlier in the Project Description, the Applicant wishes to expand the existing spa facility to include a new entry building with retail space and food service, including additional men's and women's locker rooms with sauna facilities. The expanded facility will have access control and be a separate experience from the existing pools. The expansion will provide a limited number of entries to keep the environment tranquil and restorative.

The buildings are designed and located to work with the natural grade of the site. Entrance to the resort will now be through the main level, check in to existing spas OR check in and downstairs to the new addition. On this level will be a restaurant/seating, and associated retail. There is an upper floor that will house offices and storage. At the lower level will be walk out for both men's and women's locker rooms and a large

mechanical space for the new uses. The Entrance building is planned to be constructed as a wood-framed structure. The lower level will consist of a slab on grade foundation. The second and third floors will be wood framed with 1 1/2" of lite weight concrete for code separation and quiet construction.

Exterior materials will be specified to complement the existing palette of the bath house. A stone base is proposed varying in height for building base protection and accents around the structure. Siding material will 1"x8" natural channel cedar siding with 2"x trims. Shaketown shingles will be installed on the second floor exterior behind heavy timber trusses. The fascia will be 2"x12" with metal gutters and downspouts painted to match. Roofing will be standing seam metal with color to match existing buildings. Aluminum clad windows/doors will create a color contrast.

The new pool building will be approximately 4,700 SF with a single use of a new pool. The large format doors to the south and west will open to allow for indoor/outdoor use. A continuous mechanical room will run along the east side to feed the pool and new spas. The roof is designed with earth cover, this will be 12"-18" of soil cover for native grasses. The pool building will be a steel structure to carry the roof load and large spans for the intended use. Expansive glazing for solar gain and guest experience will be a main part of the exterior make up.

For details related to the above narrative refer to the Architectural Plans attached as an Exhibit to this Application.

070.040.100 (f): Exterior Lighting, General Lighting Requirements

The proposed project is located within Lighting District 2. The following standards will apply:

Light Trespass Levels must be not more than 0.5 at any point along the property line and 0.2 at a point 10 across property line.

Mounting height for parking area lighting shall not exceed 20 feet, with a minimum of 0.3 foot candles to 3 foot candles at grade.

Lighting of walkways and common areas shall be illuminated to a minimum of .2 foot candles to a maximum of 3 foot candles.

All Fixtures shall be full cut-off

A Lighting Plan that meets the above standards will be developed in the Architectural Plan Set at the time of building permit application.

070.060.030: Neighborhood Meeting

A Neighborhood Meeting was held on July 24, 2020 at 1:00 p.m. to present project details and receive feedback from the neighborhood group. The Applicant presented a site plan and building renderings showing the proposed expansion. Neighborhood attendees asked questions about timing for the project, the existing pump station and its expansion, riverbank restoration and parking configuration. The Applicant did remind the neighbors they would be receiving public notice as public hearings are scheduled with the City of Glenwood Springs.

An Exhibit showing the list of those notified by mail, sent on July 9, 2020, those in attendance at the meeting and a copy of the Exhibits used at the meeting has been included with this application.

Variance Request

The following is a Variance Request to the City of Glenwood Springs. The Applicant is requesting a variance from the requirement of Municipal Code Section 070.040.020(d)(24) Development in Waterways and Areas of Special Flood Hazard Variance to allow mineral pools in the 30' set back from high water line at Iron Mountain Hot Springs.

VARIANCE CRITERIA

In reviewing a Variance Application, the Planning and Zoning Commission must determine that all of the following exist:

1. The subject property has an exceptional shape, topography, building configuration or other exceptional site condition that is not a general condition throughout the zone district;

The site is the location of a historic hot springs property that has fallen into disrepair along the riverbank where the proposed expansion will take place. The property has little vegetation at the river's edge, the bank is a mix of discarded aggregate materials, stone and rip-rap from when the previous owners abandoned the site. The riverbank along the property line is in stark contrast to the adjacent properties landscaped, retained and stable riverbank.

2. The strict application of the Code standards for which a variance is sought would produce undue hardship;

Without repair, re-vegetation, and incorporation of the riverbank into the expansion of spa area, the property would not be suitable for resort development.

3. The Applicant did not create the hardship by his/her own actions;

The site was previously abandoned by others and has degraded to a level not suitable to develop without significant riverbank restoration.

4. The variance requested does not harm the public and does not impair the intent or purposes of this Code, goals, and policies, including the specific regulation for which the variance is sought;

The requested variance will only improve conditions along the river section of property. Having natural spa pools inside the set-back in no way harms the public or impairs the intent of code.

5. The variance request demonstrates exceptional hardship not related to purposes of convenience or financial burden;

Without the variance the available suitable area for development is below the level at which the property can be developed..

6. The variance request will not violate building or fire code requirements; and

Allowing natural spa pools inside the river set-back has no effect on the structures in the proposed property and will have no impact on building or fire codes.

7. The variance is the minimum variance that will afford relief of the subject standards of the Code.

Spa pools inside the river set-back does not adversely affect the flow, direction or level of the adjacent river and is the absolute minimum change condition that will allow the property to be developed.

Exhibits

- A. Title Policy and Warranty Deeds
- B. Iron Mountain Hot Springs Master Plan
- C. CTL Thompson Geologic and Geotechnical Investigation
- D. Updated SGM Traffic Impact Study
- E. Army Corps of Engineers 404 Permit
- F. Civil Engineering Plan Set
- G. Architectural Plan Set
- H. Landscape Plan
- J. Neighborhood Meeting Documents
- K. Major Drainage Report for Iron Mountain Hot Springs



September 4th. 2020

Re: Iron Mountain Hot Springs “Pool building” roof design, Glenwood Springs, CO

Overview of Building Design

The new pool building is designed and located to work with the natural grade of the site, with approximately 4,700 SF under roof. The large format doors to the south and west will open to allow for indoor / outdoor use. A mechanical room will run along the east side to feed the pool and new spas.

The roof is designed with earth cover, this will be 12-18” of soil cover for native grasses.

The pool building will be a steel structure to carry the roof load and large spans for the intended use. Expansive glazing for solar gain and guest experience will be a main part of the exterior make up.

Exterior materials will be specified to match the existing palette of Bath house. Stone base, varying in height for building base protection and accents around the structure. 1x8 natural channel cedar siding with 2x trims finishes the upper portions.

Aluminum clad windows / doors to create that color contrast.

- Roofing of the existing bath house and other structures is a standing seam metal roof. The new entrance building will be of same material. As this building will be in proportion with Bath house, metal roof will continue the existing design theme.

With the positioning and elevation of the new pool building, this would create a solid barrier with glare. At a 5’ spring point at entry sidewalk (and a 24” parapet to support earth), the plantings will present an environmentally friendly solution for this single pitch roof.

- To advance the goals of development code:

(4) *Roofs.*

- a. To reduce the visual impact of roof mass, no roofline along any building elevation shall exceed fifty (50) feet in length without a visual variation that incorporates:



The softer earth covering will be in-line with the mission of the town, reducing the visual impact. By allowing for native grasses and vegetation to be visible as guest arrive for their experience, this progresses the resorts mission,

Situated alongside the beautiful Colorado River in Glenwood Springs and surrounded by Rocky Mountain views that soothe and inspire, our 16 geothermal soaking pools offer guests a pure soaking experience—the way nature intended. Our freshwater family pool is cooler and ideal for all ages. An attached elevated jetted spa provides yet another opportunity to relax. Thoughtful amenities are built in throughout: towel tree sculptures at each soaking pool, changing rooms stocked with complimentary shower products and a restaurant that serves food and drinks adds to the ambiance. Welcome to Iron Mountain Hot Springs. We invite you to relax, restore and rejuvenate.



For reference only:

- By creating this earth roof, the community and guest will further experience Rocky Mountain native plantings, resulting in a soft surface. IF staying with conventional roofing materials on this plane, it would not “soothe” as intended.
- By allowing this earth finish, there will be reduction in glare to the surrounding properties. This application will result in the appearance of less structure and not take away from the Colorado River.
- Irrigation: This will need to have permanent irrigation to keep the landscaping green and thriving. Supply lines will be buried for aesthetic reasons, then Multi Stream Rotator irrigation heads will distribute the water in a fashion as to not overspray and create flooding.

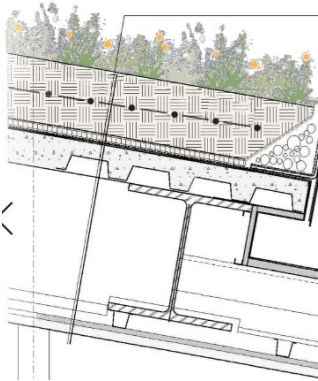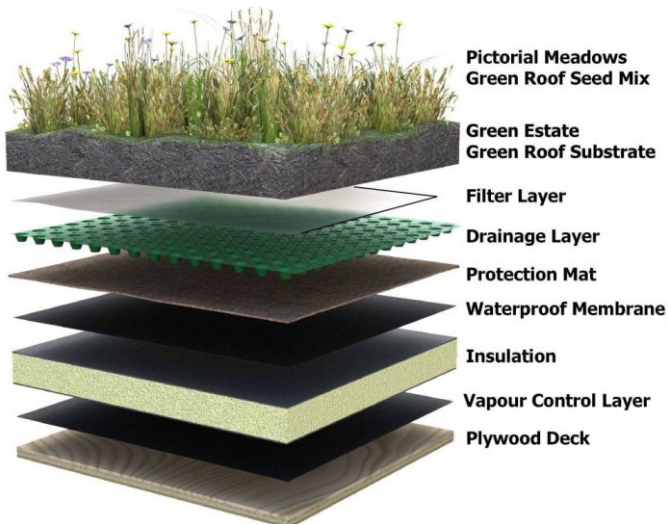

Plant Type	Plant Height	Minimum Soil Depth
Annuals	Any	3"
Turf Grass	NA	4" (3" in warm climates)
Perennials	<8"	4" (3" in warm climates)
Perennials	8"-16"	6"-8"
Perennials/ Ornamental Grasses/ Shrubs	16"-24"	12"-18"






September 4th. 2020


Re: Iron Mountain Hot Springs “Pool building” elevations, Glenwood Springs, CO
Overview of Building Design

After studying the elevations further for the proposed Pool Building,
We have added “C” channel awnings at the operable doors.

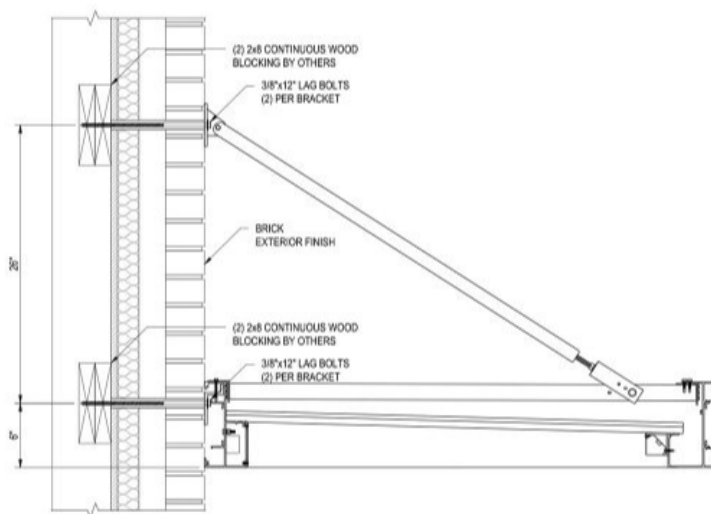


With these adds, we now achieve the “3” elements of approvable elevations.


1. Combination of materials :
 - Natural stone to match existing structures / Horizontal wood siding / metal window frames
2. Over 30% of glazing, both windows and operable doors.
3. “C” channel awnings with a 48” projection from façade face.

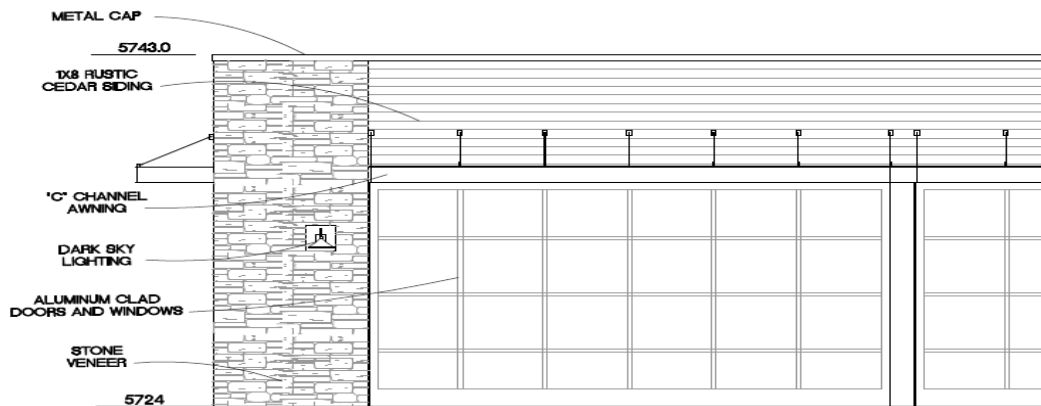




The east wall of the structure, facing parking lot, is to appear as if it is a retaining wall, faced with matching stone. 60" tall with landscaping (earth roof) above, climbing at a 2:12 pitch.

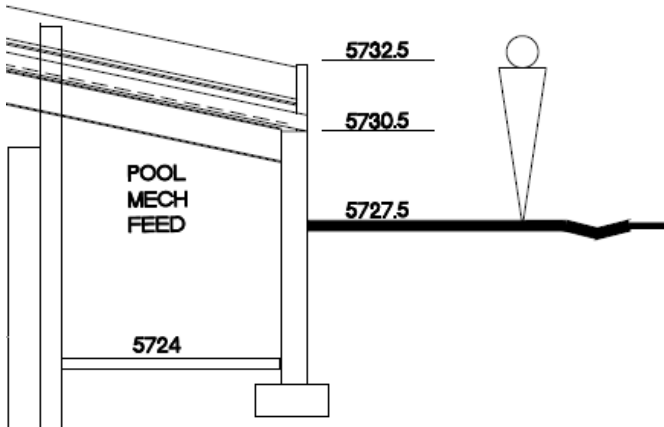


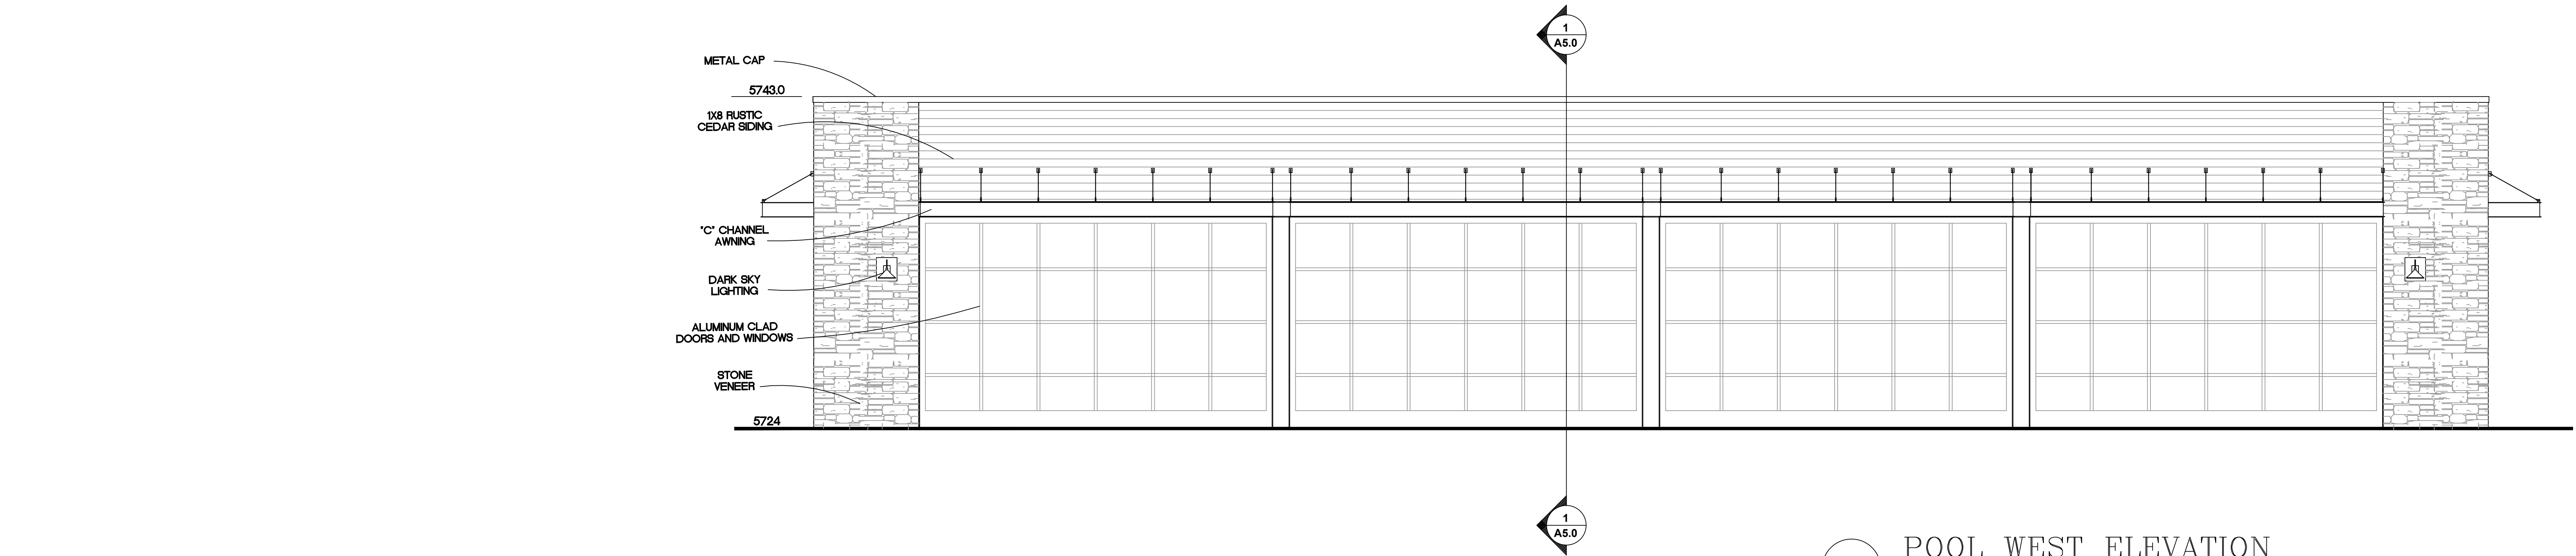

1 POOL WEST ELEVATION
1/4" = 1'-0"

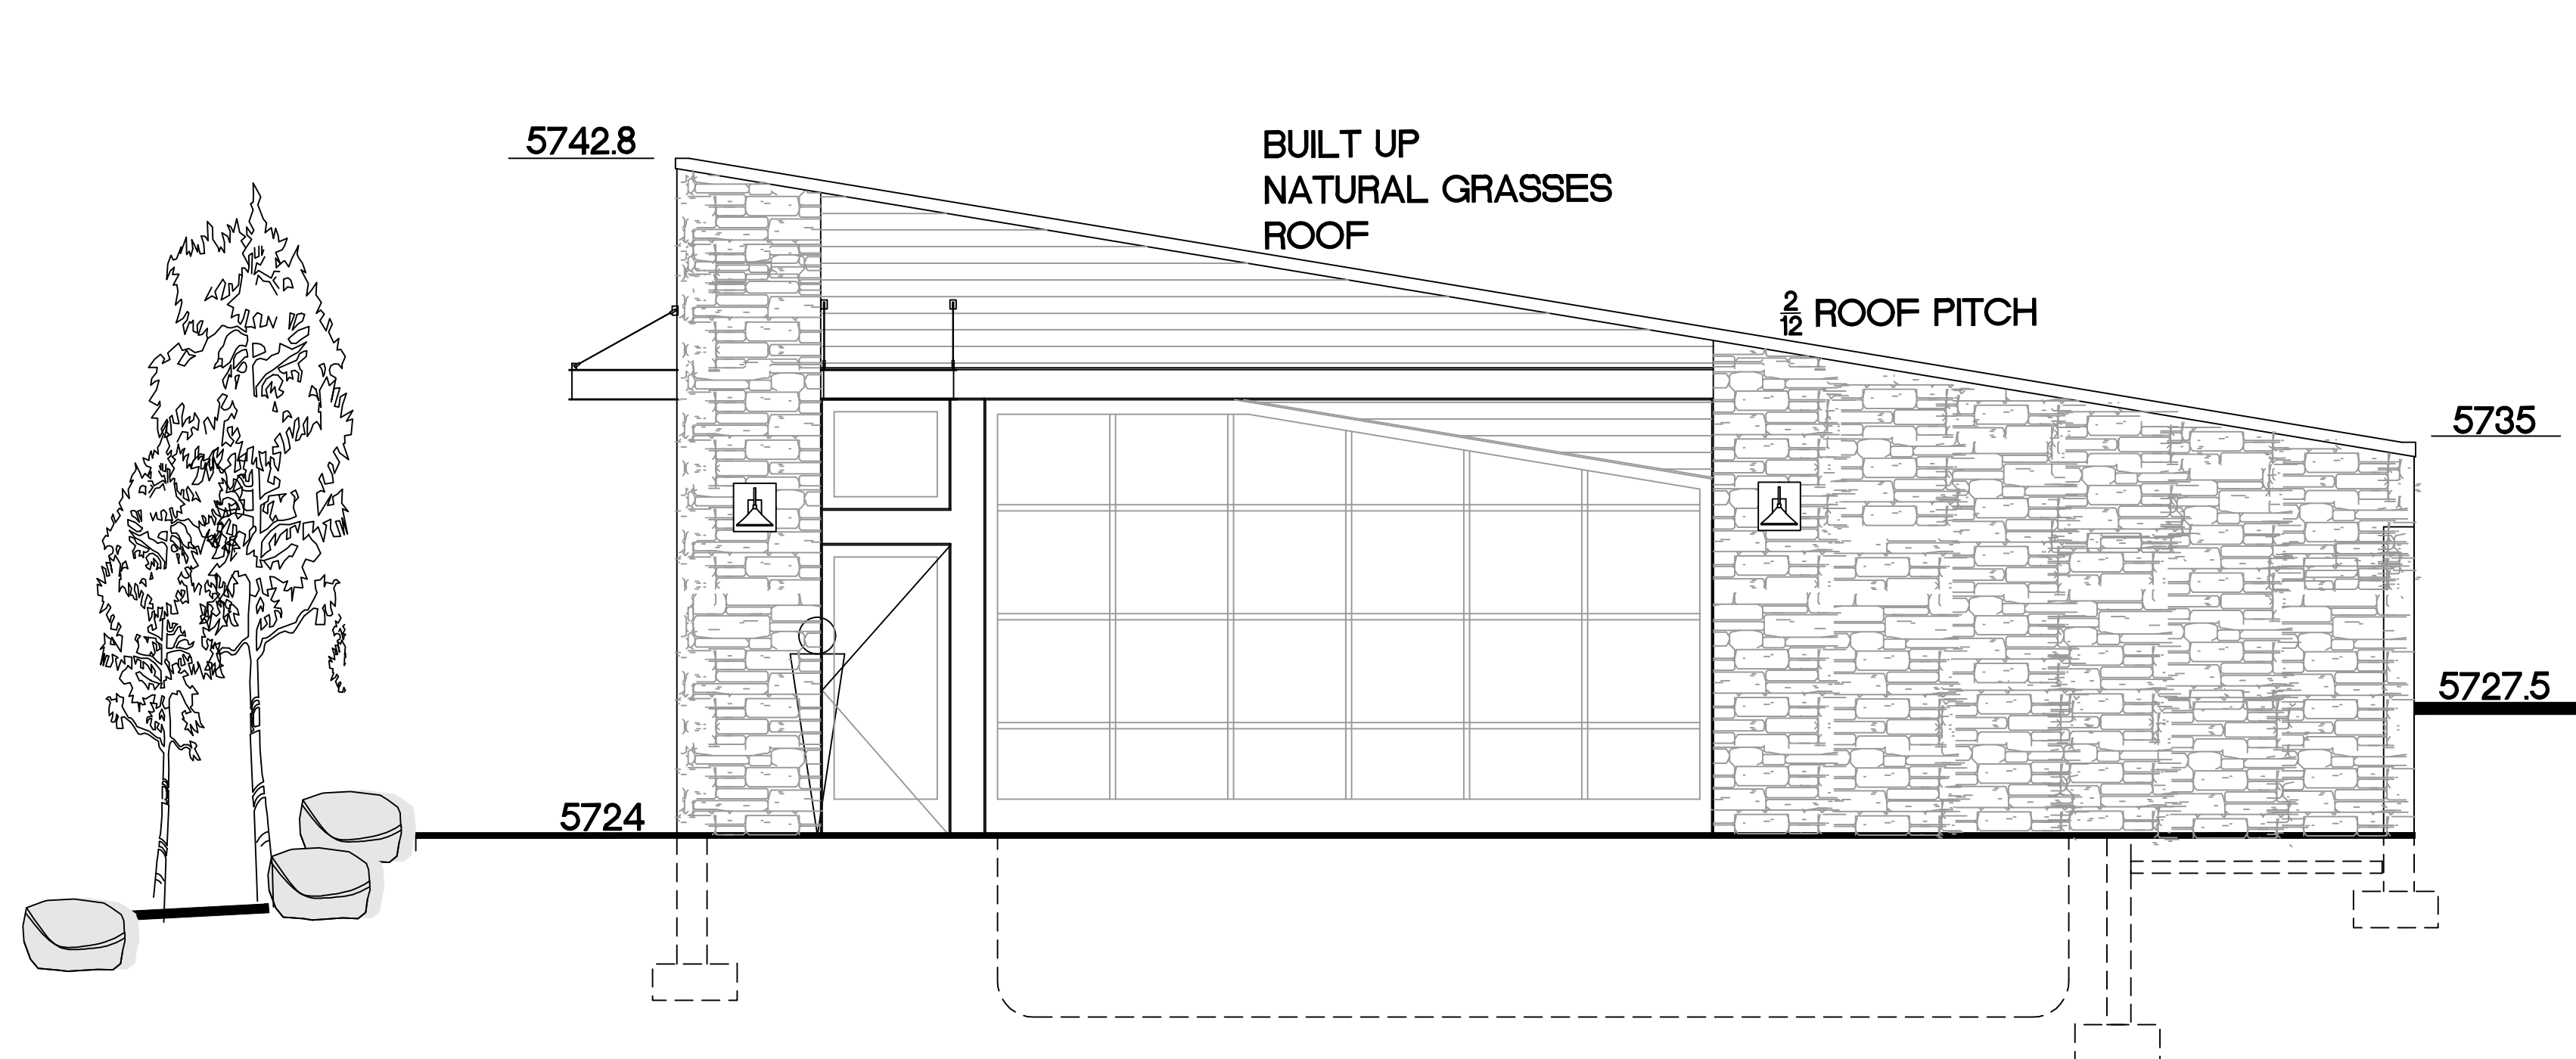

3 POOL SOUTH ELEVATION
1/4" = 1'-0"

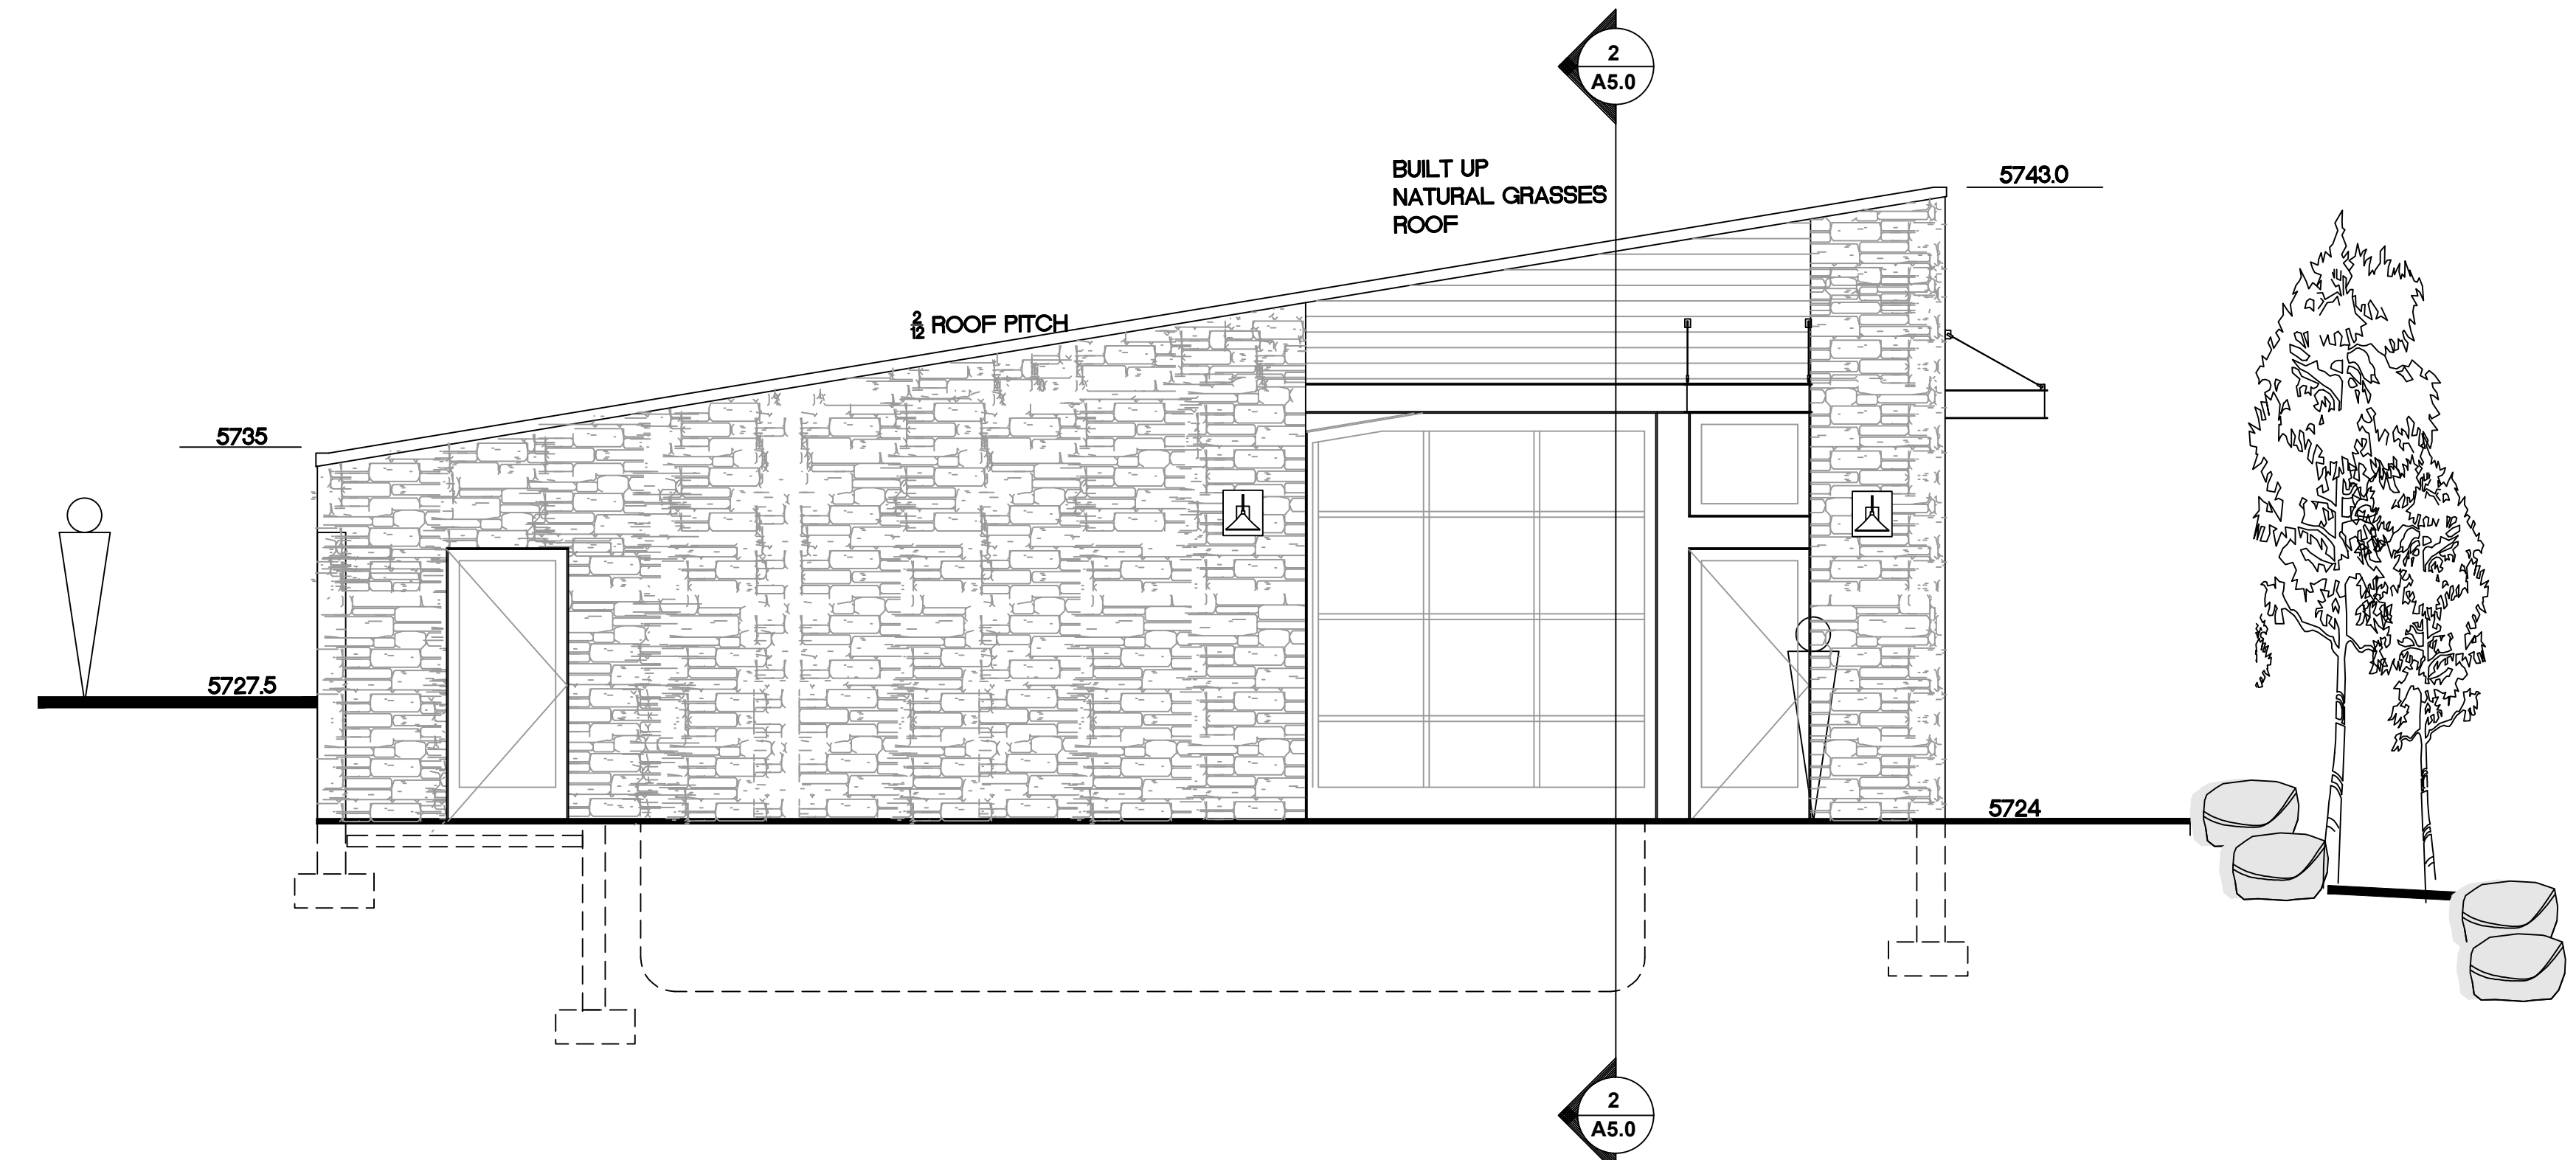

2 POOL NORTH ELEVATION
1/4" = 1'-0"

POOL BUILDING

**Commonwealth Title Company
of Garfield County, Inc.**

127 E. 5th Street
Rifle, CO 81650
(970) 625-3300 Phone
(970) 625-3305 Fax

Date: August 14, 2014

To: Iron Mountain Hot Springs, LLC, a Colorado limited liability company
51000 Two Rivers Plaza Road
Glenwood Springs, CO 81601

**Thank you for your order.
Enclosed please find the following
in connection with our File No. 1307020-3:**

- £ Commitment
 - ☒ Title Policy
 - £ Endorsement
 - £ Tax Certificate
 - £ Other
-

POLICY OF TITLE INSURANCE

SCHEDULE A

Amount of Insurance: **\$5,000,000.00**

Policy No. **8130606-91758288**

Premium **\$8670.00**

File No. **1307020-3**

Date of Policy: **August 1, 2014 at 5:00 PM**

1. Name of Insured

Iron Mountain Hot Springs, LLC, a Colorado limited liability company

2. The Estate or interest in the land described herein and which is covered by this policy is Fee Simple and is at the date of Policy vested in:

Iron Mountain Hot Springs, LLC, a Colorado limited liability company

3. The land referred to in this policy is described in the said instrument, is situated in the County of GARFIELD, State of CO, and is identified as follows:

See Attached Exhibit "A"

Countersigned:

Authorized Officer or Agent

NM 1 PA 10
ALTA Owner's Policy (6/17/06)
Form 1190-2 Schedule A

EXHIBIT "A"

Parcel No. 1:

Lot 2
Block 1
North Glenwood Center
In the City of Glenwood Springs

Parcel No. 2:

Lot 1
Block 2
North Glenwood Center
In the City of Glenwood Springs

Parcel No. 3:

Tract 1) That part of Parcel No. 35-A of the State Department of Highways, Division of Highways, State of Colorado, Project No. I 70-1(8)113 Sec. 2, in the NW1/4NW1/4, Section 9, and Lot 8 Section 4, Township 6 South, Range 89 West of the 6th P.M., described as follows:

Beginning at a point on the South line of Section 4, Township 6 South, Range 89 West, from which point the SW corner of Section 4 bears N. 88°21' W. 727.5 feet;
thence S. 88°21' E., along the South line of Section 4, 41.4 feet;
thence along the arc of a curve to the right, having a radius of 5829.6 feet, 174.4 feet (the chord of this arc bears N. 36°02'30" W. 174.4 feet);
thence S. 23°38'30" E. 152.6 feet, more or less, to the point of beginning.

Tract 2) That part of said Parcel No. 35-A described as follows:

Beginning at a point on the North line of Section 9, Township 6 South, Range 89 West, from which point the NW corner of Section 9 bears N. 88°21' W. 727.5 feet;
thence S. 23°38'30" E., along the Southerly right-of-way line of the Denver & Rio Grande Western Railroad, 561.9 feet to a concrete monument, being that monument described in Book 340 at Page 565, of the Garfield County records;
thence N. 39°06'30" E. 186.2 feet;
thence along the arc of a curve to the right, having a radius of 5829.6 feet, 476.6 feet (the chord of this arc bears N. 39°14' W. 476.4 feet) to the North line of Section 9;
thence N. 88°21' W., along the North line of Section 9, 41.4 feet, more or less, to the point of beginning.

EXCEPTING all that portion of said Parcels 1) and 2) above described as follows, to-wit:

Beginning at the concrete monument referred to in the description of Tract 2) above, being that monument as described in Book 340 at Page 565, of the Garfield County records;
thence N. 39°06'30" E. 186.21 feet;
thence along the arc of a curve to the right having a radius of 5829.6 feet, 137.64 feet (the chord of this arc bears N. 40°53'57" W. 137.64 feet);
thence S. 42°31'33" W. 48.80 feet;
thence S. 85°00' W. 84.50 feet;
thence S. 23°38'30" E. 224.00 feet, more or less, to the point of beginning.

Tract 3) A tract of land in the SW1/4SW1/4 Section 4 and the NW1/4NW1/4 Section 9, Township 6 South, Range 89 West of the 6th P.M., described as follows:

Beginning at a point whence the common corner to Sections 4, 5, 8 and 9, Township 6 South, Range 89 West of the 6th P.M., bears N. 88°21' W. 727.5 feet;
thence S. 23°38'30" E. 561.9 feet;
thence S. 39°06'30" W. 217.5 feet;
thence N. 20°55'30" W. 239.3 feet;
thence S. 46°38'30" W. 435.4 feet;
thence N. 05°33'10" W. 1340.4 feet;
thence S. 41°17'30" E. 579.5 feet;
thence S. 23°38'30" E. 152.6 feet, more or less, to the point of beginning.

Parcel No. 4:

A tract or parcel of land No. E-35 of the State Department of Highways, State of Colorado, Project No. I 70-1(8)113 Sec. 2, in Lot 8 of Section 4, Township 6 South, Range 89 West of the 6th Principal Meridian, in Garfield County, Colorado, said tract or parcel being more particularly described as follows:

Beginning at a point from which the SW corner of Section 4, Township 6 South, Range 89 West of the 6th P.M., bears S. 79°52'30" W., a distance of 676.5 feet;

1. Thence N. 29°47'30" W., a distance of 336.3 feet;
2. Thence N. 72°07' W., a distance of 130.8 feet;
3. Thence S. 41°17'30"E., a distance of 441.9 feet, more or less to the point of beginning.

SCHEDULE B

This Policy does not insure against loss or damage by reason of the following:

1. Rights or claims of parties in possession not shown by the Public records.
2. Easements, or claims of easements, not shown by the public records.
3. Discrepancies, conflicts in boundary lines, shortage in area, encroachments, and any facts, which a correct survey and inspection of the premises would disclose, and which are not shown by the public records.
4. Any lien, or right to a lien, for services, labor or material heretofore or hereafter furnished, imposed by law and not shown by the public records.
5. Unpatented mining claims, reservations or exceptions in patents or in acts authorizing the issuance thereof.
6. Taxes and assessments for the year 2014, not yet due or payable.
7. Any and all water rights, claims, or title to water, whether or not the matters excepted are shown by the public record.
8. Easements and rights of way for all ditches, pipelines, laterals and canals.
9. Any question, dispute or adverse claims as to any loss or gain as a result of any change in the river bed location by other than natural causes, or alteration through accretion, reliction, erosion or avulsion of the center thread, bank, channel or flow of waters in Colorado lying within subject land; and any questions as to the location of such center thread, bed, bank or channel as a legal description monument or marker for purposes of describing or locating subject lands.
10. Right of the proprietor of a vein or lode to extract and remove his ore therefrom, should the same be found to penetrate or intersect the premises hereby granted and a right of way for ditches or canals as constructed by the authority of the United States, as reserved in United States Patent recorded February 10, 1892 in Book 12 at Page 106.
11. Right of the proprietor of a vein or lode to extract and remove his ore therefrom, should the same be found to penetrate or intersect the premises hereby granted and a right of way for ditches or canals as constructed by the authority of the United States, as reserved in United States Patent recorded April 7, 1892 in Book 12 at Page 131.
12. Permanent Easement granted to the Department of Highways, State of Colorado as described in instrument recorded October 6, 1967 in Book 388 at Page 291.
13. Each and every right or rights of access to and from any part of the right-of-way for I-70 as described in instrument recorded October 6, 1967 in Book 388 at Page 291 and in Book 427 at Page 91.
14. Reservation of the Hobo Spring Pump and Pipeline and an easement for a road right-of-way 10 feet in width and the right to enter the land to produce, pump, direct and convey away any and all fluids and substances from Hobo Spring as described in instrument recorded February 15, 1977 in Book 493 at Page 460.
15. Easements, rights of way and all matters shown on the Final Plat of North Glenwood Center recorded February 13, 1976 at Reception No. 271331.
16. Terms, conditions and all matters set forth in Agreement recorded February 20, 1981 in Book 565 at Page 943.

(Continued)

Exceptions Number 1,2,3 AND 4 are hereby omitted.

SCHEDULE B
(Continued)

17. Terms, conditions and all matters set forth in City of Glenwood Springs Ordinances as follows:

Ordinance Number	Recording Date	Book	Page
17 Series of 1975	March 12, 1982	<u>594</u>	<u>500</u>
8 Series of 1975	March 12, 1982	<u>594</u>	<u>502</u>
40 Series of 1981	March 12, 1982	<u>594</u>	<u>519</u>

18. Easement for a water line as described in instrument recorded October 23, 1991 in Book 816 at Page 113.
19. Terms, conditions and all matters set forth and described in Settlement Agreement by and between Pitkin Iron Corporation and the Glenwood Hot Springs Lodge and Pool, Inc. recorded October 1, 2007 at Reception No. 734175.
20. Rights of way, apparent easement for overhead utilities, right of way for pedestrian fishing easement, apparent right of way for concrete culvert and all matters shown on Improvement Survey prepared by Gamba and Associates, Inc., dated August 15, 2013, Project No. 13829.
21. Deed of Trust from Iron Mountain Hot Springs, LLC, a Colorado limited liability company to the Public Trustee of Garfield County for the use of Pitkin Iron Corporation, a Colorado corporation, showing an original amount of \$4,500,000.00, dated July 31, 2014 and recorded August 1, 2014 as Reception No.852108.

Recorded at _____ o'clock _____ M. _____
Reception No. _____ Recorder.

SPECIAL WARRANTY DEED

THIS DEED, made on July 31, 2014,

between **Delaney Family Investments, LLLP as to an undivided 1/2 interest in Parcel 1; Pitkin Iron Corporation, a Colorado Corporation as to Parcels 2, 3 and as to an undivided 1/2 interest in Parcel 1**

of the County of Garfield, and State of Colorado, grantor,

and **Pow, Inc., a Colorado Corporation as to an undivided 50% interest as tenants in common with Turtlepoop LLC, a Colorado limited liability company as to an undivided 50% interest**

whose legal address is : 51000 Two Rivers Plaza Road, Glenwood Springs, CO 81601

of the County of Garfield, and State of Colorado, grantee:

WITNESS, that the grantor, for and in consideration of the sum of ten dollars and other good and valuable consideration, the receipt and sufficiency of which is hereby acknowledged, has granted, bargained, sold and conveyed, and by these presents does grant, bargain, sell, convey and confirm unto the grantee, its successors and assigns forever, all the real property, together with improvements, if any, situate, lying and being in the County of Garfield and State of Colorado described as follows:

See Attached Exhibit "A"

also known by street and number as:

TOGETHER with all and singular the hereditaments and appurtenances thereunto belonging, or in anywise appertaining, and the reversion and reversions, remainder and remainders, rents, issues and profits thereof, and all the estate, right, title, interest, claim and demand whatsoever of the grantor, either in law or equity, of, in and to the above bargained premises, with the hereditaments and appurtenances;

TO HAVE AND TO HOLD the said premises above bargained and described, with the appurtenances, unto the grantee, its successors and assigns forever. The grantor, for itself, its successors and assigns does covenant and agree that it shall and will WARRANT AND FOREVER DEFEND the above bargained premises in the quiet and peaceable possession of the grantee, its successors and assigns, against all and every person or persons claiming the whole or any part thereof, by, through or under the grantor.

IN WITNESS WHEREOF, the grantor has executed this deed on the date set forth above.

Delaney Family Investments, LLLP as to an undivided 1/2 interest in Parcel 1

By: *Diane Delaney*
Diane Delaney, General Partner

Pitkin Iron Corporation, a Colorado Corporation as to Parcels 2, 3 and as to an undivided 1/2 interest in Parcel 1


By: *Diane D. Delaney*
Diane D. Delaney, Vice-President

STATE OF COLORADO)
) ss.
COUNTY OF GARFIELD)

The foregoing instrument was acknowledged before me on July 31, 2014, by Diane Delaney as General Partner of Delaney Family Investments, LLLP as to an undivided 1/2 interest in Parcel 1; Diane D. Delaney as Vice-President of Pitkin Iron Corporation, a Colorado Corporation as to Parcels 2, 3 and as to an undivided 1/2 interest in Parcel 1.

WITNESS my hand and official seal

My commission expires:

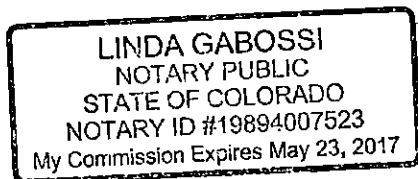

Linda Gabossi
Notary Public

Commonwealth File No. 1307020-2
Return to:
Iron Mountain Hot Springs LLC
51000 Two Rivers Plaza Road
Glenwood Springs, CO 81601

*Doc 500.00
2*

File No. 1307020-2

EXHIBIT "A"

Parcel No. 1:

Lot 2
Block 1
North Glenwood Center
In the City of Glenwood Springs

Parcel No. 2:

Lot 1
Block 2
North Glenwood Center
In the City of Glenwood Springs

Parcel No. 3:

Tract 1) That part of Parcel No. 35-A of the State Department of Highways, Division of Highways, State of Colorado, Project No. I 70-1(8)113 Sec. 2, in the NW1/4NW1/4, Section 9, and Lot 8 Section 4, Township 6 South, Range 89 West of the 6th P.M., described as follows:

Beginning at a point on the South line of Section 4, Township 6 South, Range 89 West, from which point the SW corner of Section 4 bears N. 88°21' W. 727.5 feet;
thence S. 88°21' E., along the South line of Section 4, 41.4 feet;
thence along the arc of a curve to the right, having a radius of 5829.6 feet, 174.4 feet (the chord of this arc bears N. 36°02'30" W. 174.4 feet);
thence S. 23°38'30" E. 152.6 feet, more or less, to the point of beginning.

Tract 2) That part of said Parcel No. 35-A described as follows:

Beginning at a point on the North line of Section 9, Township 6 South, Range 89 West, from which point the NW corner of Section 9 bears N. 88°21' W. 727.5 feet;
thence S. 23°38'30" E., along the Southerly right-of-way line of the Denver & Rio Grande Western Railroad, 561.9 feet to a concrete monument, being that monument described in Book 340 at Page 565, of the Garfield County records;
thence N. 39°06'30" E. 186.2 feet;
thence along the arc of a curve to the right, having a radius of 5829.6 feet, 476.6 feet (the chord of this arc bears N. 39°14' W. 476.4 feet) to the North line of Section 9;
thence N. 88°21' W., along the North line of Section 9, 41.4 feet, more or less, to the point of beginning.

EXCEPTING all that portion of said Parcels 1) and 2) above described as follows, to-wit:

Beginning at the concrete monument referred to in the description of Tract 2) above, being that monument as described in Book 340 at Page 565, of the Garfield County records;
thence N. 39°06'30" E. 186.21 feet;
thence along the arc of a curve to the right having a radius of 5829.6 feet, 137.64 feet (the chord of this arc bears N. 40°53'57" W. 137.64 feet);
thence S. 42°31'33" W. 48.80 feet;
thence S. 85°00' W. 84.50 feet;
thence S. 23°38'30" E. 224.00 feet, more or less, to the point of beginning.

Tract 3) A tract of land in the SW1/4SW1/4 Section 4 and the NW1/4NW1/4 Section 9, Township 6 South, Range 89 West of the 6th P.M., described as follows:

Beginning at a point whence the common corner to Sections 4, 5, 8 and 9, Township 6 South, Range 89 West of the 6th P.M., bears N. 88°21' W. 727.5 feet;
thence S. 23°38'30" E. 561.9 feet;
thence S. 39°06'30" W. 217.5 feet;
thence N. 20°55'30" W. 239.3 feet;
thence S. 46°38'30" W. 435.4 feet;
thence N. 05°33'10" W. 1340.4 feet;
thence S. 41°17'30" E. 579.5 feet;
thence S. 23°38'30" E. 152.6 feet, more or less, to the point of beginning.

SPECIAL WARRANTY DEED

THIS DEED, made on July 31, 2014,

between **Pow, Inc., a Colorado Corporation as to an undivided 50% interest and Turtlepoop LLC, a Colorado limited liability company as to an undivided 50% interest**

of the County of Garfield, and State of Colorado, grantor(s), and

Iron Mountain Hot Springs LLC, a Colorado limited liability company

whose legal address is : 51000 Two Rivers Plaza Road, Glenwood Springs, CO 81601

of the County of Garfield, and State of Colorado, grantees:

WITNESS, that the grantor(s), for and in consideration of the sum of ten dollars and other good and valuable consideration, the receipt and sufficiency of which is hereby acknowledged, have granted, bargained, sold and conveyed, and by these presents do grant, bargain, sell, convey and confirm unto the grantees, their heirs and assigns forever, all the real property, together with improvements, if any, situate, lying and being in the County of Garfield and State of Colorado described as follows:

See Attached Exhibit "A"

also known by street and number as:

TOGETHER with all and singular the hereditaments and appurtenances thereunto belonging, or in anywise appertaining, and the reversion and reversions, remainder and remainders, rents, issues and profits thereof, and all the estate, right, title, interest, claim and demand whatsoever of the grantor(s), either in law or equity, of, in and to the above bargained premises, with the hereditaments and appurtenances;

TO HAVE AND TO HOLD the said premises above bargained and described, with the appurtenances, unto the grantees, their heirs and assigns forever. The grantor(s), for themselves, their heirs, and personal representatives, successors and assigns do covenant and agree that they shall and will WARRANT AND FOREVER DEFEND the above bargained premises in the quiet and peaceable possession of the grantees, their heirs and assigns, against all and every person or persons claiming the whole or any part thereof, by, through or under the grantor(s).

IN WITNESS WHEREOF, the grantor(s) have executed this deed on the date set forth above.

Pow, Inc., a Colorado Corporation

Turtlepoop LLC, a Colorado limited liability company

By: Steve Beckley, President

By: Mogli Cooper, Member/Manager

STATE OF COLORADO)
) ss.
COUNTY OF GARFIELD)


The foregoing instrument was acknowledged before me on July 31, 2014, by Steve Beckley as President of Pow, Inc., a Colorado Corporation and Mogli Cooper as Member/Manager of Turtlepoop LLC, a Colorado limited liability company.

WITNESS my hand and official seal

Linda Gabossi
Notary Public

My commission expires:

Commonwealth File No. 1307020-3
Return to:
Iron Mountain Hot Springs LLC
51000 Two Rivers Plaza Road
Glenwood Springs, CO 81601

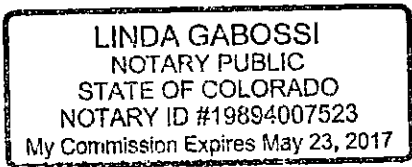

File No. 1307020-2

EXHIBIT "A"

Parcel No. 1:

Lot 2
Block 1
North Glenwood Center
In the City of Glenwood Springs

Parcel No. 2:

Lot 1
Block 2
North Glenwood Center
In the City of Glenwood Springs

Parcel No. 3:

Tract 1) That part of Parcel No. 35-A of the State Department of Highways, Division of Highways, State of Colorado, Project No. 1 70-1(8)113 Sec. 2, in the NW1/4NW1/4, Section 9, and Lot 8 Section 4, Township 6 South, Range 89 West of the 6th P.M., described as follows:

Beginning at a point on the South line of Section 4, Township 6 South, Range 89 West, from which point the SW corner of Section 4 bears N. 88°21' W. 727.5 feet;
thence S. 88°21' E., along the South line of Section 4, 41.4 feet;
thence along the arc of a curve to the right, having a radius of 5829.6 feet, 174.4 feet (the chord of this arc bears N. 36°02'30" W. 174.4 feet);
thence S. 23°38'30" E. 152.6 feet, more or less, to the point of beginning.

Tract 2) That part of said Parcel No. 35-A described as follows:

Beginning at a point on the North line of Section 9, Township 6 South, Range 89 West, from which point the NW corner of Section 9 bears N. 88°21' W. 727.5 feet;
thence S. 23°38'30" E., along the Southerly right-of-way line of the Denver & Rio Grande Western Railroad, 561.9 feet to a concrete monument, being that monument described in Book 340 at Page 565, of the Garfield County records;
thence N. 39°06'30" E. 186.2 feet;
thence along the arc of a curve to the right, having a radius of 5829.6 feet, 476.6 feet (the chord of this arc bears N. 39°14' W. 476.4 feet) to the North line of Section 9;
thence N. 88°21' W., along the North line of Section 9, 41.4 feet, more or less, to the point of beginning.

EXCEPTING all that portion of said Parcels 1) and 2) above described as follows, to-wit:

Beginning at the concrete monument referred to in the description of Tract 2) above, being that monument as described in Book 340 at Page 565, of the Garfield County records;
thence N. 39°06'30" E. 186.21 feet;
thence along the arc of a curve to the right having a radius of 5829.6 feet, 137.64 feet (the chord of this arc bears N. 40°53'57" W. 137.64 feet);
thence S. 42°31'33" W. 48.80 feet;
thence S. 85°00' W. 84.50 feet;
thence S. 23°38'30" E. 224.00 feet, more or less, to the point of beginning.

Tract 3) A tract of land in the SW1/4SW1/4 Section 4 and the NW1/4NW1/4 Section 9, Township 6 South, Range 89 West of the 6th P.M., described as follows:

Beginning at a point whence the common corner to Sections 4, 5, 8 and 9, Township 6 South, Range 89 West of the 6th P.M., bears N. 88°21' W. 727.5 feet;
thence S. 23°38'30" E. 561.9 feet;
thence S. 39°06'30" W. 217.5 feet;
thence N. 20°55'30" W. 239.3 feet;
thence S. 46°38'30" W. 435.4 feet;
thence N. 05°33'10" W. 1340.4 feet;
thence S. 41°17'30" E. 579.5 feet;
thence S. 23°38'30" E. 152.6 feet, more or less, to the point of beginning.

Iron Mountain Hot Springs Master Plan

Glenwood Springs, Colorado

Updated July 28, 2020 by The Land Studio, Inc.

for City of Glenwood Springs Pre-Application Conference



0 60 120 180 300

proposed river bank restoration

existing pool

existing cafe
food service

existing
mechanical

existing
locker rooms
retail
offices

Existing
Iron Mountain
Hot Springs

new mineral pools

**New Entry
Building**
locker rooms
food service
retail
mechanical

**Iron Mountain
Hot Springs
Expansion**

**New
Enclosed
Pool**

cabanas

new lift station

proposed river bank restoration

**Reconfigured
Iron Mountain Hot Springs Parking**

future path connection to the LoVa trail

INTERSTATE 70

**Approved
Caverns
Village**
CDOT offices
(19) apartments

Approved Caverns Village
parking

Approved Caverns Village
parking

CDOT
maintenance
facility

Future Hotel

entry
monument

Glenwood Caverns Adventure Park
additional parking

GEOLOGIC AND
GEOTECHNICAL INVESTIGATION
IRON MOUNTAIN HOT SPRINGS
GLENWOOD SPRINGS, COLORADO

Prepared For:

IRON MOUNTAIN HOT SPRINGS, LLC
51000 Two River Plaza Road
Glenwood Springs, CO 81601

Attention: Ms. Mogli Cooper

Project No. GS05875-145

June 29, 2014


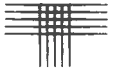


TABLE OF CONTENTS

SCOPE.....	1
SITE CONDITIONS	1
PROPOSED CONSTRUCTION.....	2
SITE GEOLOGY AND GEOLOGIC HAZARDS	3
SUBSURFACE CONDITIONS	6
OVERLOT GRADING	6
FOUNDATION	8
Footings.....	9
Mat Foundations.....	9
FLOOR SLABS	10
POOLS.....	11
BELOW GRADE CONSTRUCTION	12
ACCESS ROAD CONSTRUCTION.....	13
Utility Construction.....	13
PAVEMENT CONSTRUCTION	14
Pavement Materials.....	15
Asphalt Concrete (AC) or Hot Mix Asphalt (HMA).....	15
Aggregate Base Course (ABC)	17
Moisture Treated Subgrade.....	17
CONSTRUCTION DETAILS	18
MAINTENANCE	18
CONCRETE.....	19
SURFACE DRAINAGE	19
ADDITIONAL CONSULTATION, CONSTRUCTION OBSERVATIONS AND MONITORING	20
GEOTECHNICAL RISK	21
LIMITATIONS.....	21
FIGURE 1 – VICINITY MAP	
FIGURE 2 – EXISTING SITE CONDITIONS	
FIGURE 3 – PROPOSED SITE PLAN	
FIGURE 4 – EXTERIOR FOUNDATION WALL DRAIN	
FIGURE 5 – RECOMMENDED POOL DRAIN DETAIL	
APPENDIX A – FIGURES FROM GS-1717	
APPENDIX B - GUIDELINE MAINTENANCE RECOMMENDATIONS	

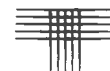

SCOPE

This report presents the results of our geologic and geotechnical investigation for the proposed Iron Mountain Hot Springs development to be built in Glenwood Springs, Colorado. The purpose of our investigation was to evaluate site geology, geologic hazards and to provide geotechnical design and construction criteria for the proposed buildings, water features and associated paved parking area and drives. This investigation was conducted in general accordance with our Proposal No. GS 14-0191, dated July 16, 2014.

This report includes descriptions of the site geology and potential geologic hazards and subsoil and groundwater conditions encountered in our previous test pits excavated at the site. We are providing recommended foundation systems and pavement sections and design and construction criteria for details influenced by the subsoils. This report was prepared using data from our 1995 field and laboratory investigations at the site and our experience.

SITE CONDITIONS

The site is a triangle shaped parcel of approximately 7.5 acres. The Colorado River borders the site to the west. Interstate 70 borders the site to the north and east. Colorado Department of Transportation property is adjacent to the east. A vicinity map is shown on Figure 1 of this report. Numerous single family residential buildings, sheds and a hot springs lodge have previously been razed at the site. Man-made fill has been stockpiled at the southeast and southwest parts of the site. Access drives and parking areas are on the southwest and central parts of the site. An artesian geothermal well is located in the south central part of the site.



Ground surfaces are flat to gently rolling and slope down to the west. Vegetation consists of deciduous trees and areas of brush, grasses and weeds along the Colorado River. Existing site conditions are shown on Figure 2 of this report.


PROPOSED CONSTRUCTION

Plans for water features were developed by Fieldscape of Avon, Colorado and were dated July 7, 2014. Building plans were by The Drawingboard of Glenwood Springs and dated July 7, 2014. Locations of the water features and buildings are shown on Figure 3 of this report.

Water features will include an approximately 40 feet by 60 feet main pool with a hot tub and three separate 15 foot diameter pools. An in-ground slide will be accessed by a path from the main pool and drop down to the bottom pond. The slide will go below a new pedestrian bridge connecting heated stone walkways. The bridge will provide access to the northern area of the development.

The main building will be to the east, and above the water features and west of a drop-off circle. A maintenance building and concession building will be north and west of the main building, respectively. The main building will be approximately 30 feet by 60 feet, wood frame with slab-on-grade floors. The building will have a partial basement for storage and will be one-story above ground. Foundation loads are anticipated to be light. The maintenance and concessions buildings will be lightly loaded one-story, wood frame buildings with slab-on-grade floors.

The following elevations are shown on plans we reviewed. Building elevations are finished floor, pool elevations are bottom of pool.

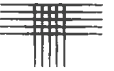


Main Building	5735 feet
Mechanical Building	5738 feet
Concession Building	5728 feet
Main Pool	5728 feet
Smaller Polls	5718 to 5728 feet

SITE GEOLOGY AND GEOLOGIC HAZARDS

Site geology and geologic hazards on the Iron Mountain Hot Springs parcel were evaluated by David A. Glater, P.E., C.P.G., using a review of available literature, aerial photographs and data from our exploratory pits and a site visit on July 20, 2014. This section of the report is intended to address Article 070.100 from the Glenwood Springs City Code entitled "***Development in Areas of Geologic Hazards.***" Literature references are cited at the end of this section.

Mapping by the Colorado Geological Survey (2008, Reference 1) indicates the strata beneath the parcel consist of a thin layer of Younger Debris Flow Fan deposits (map symbol Qdfy) over cobbles and boulders from the Younger Terrace Alluvium of Quaternary age (map symbol Qty). Some of the soils are cemented with calcium travertine related to hot springs activity on and above the site. We believe the debris fan and alluvium deposit continues for many feet to bedrock at an unknown depth. An excerpt from Reference 1 is presented below.

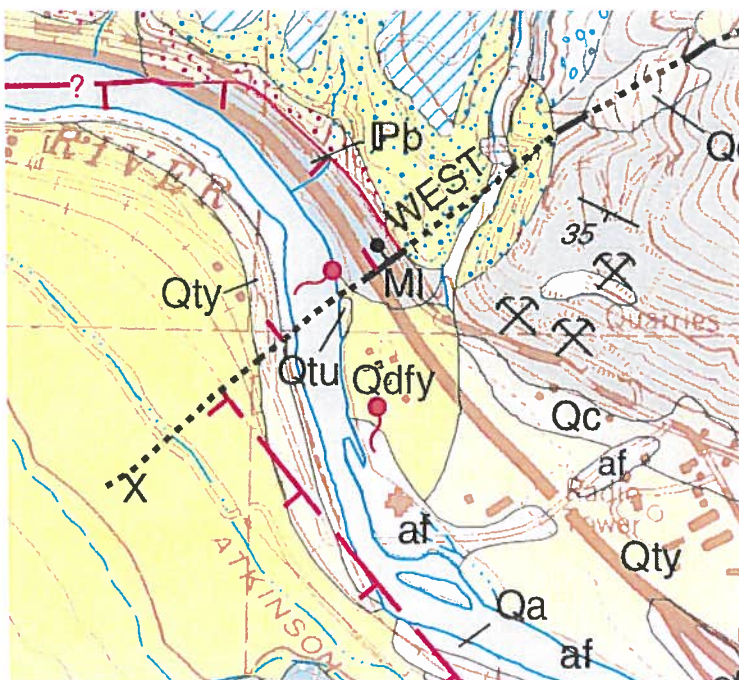

The Iron Mountain Hot Springs parcel is situated along the Colorado River just west of Glenwood Springs. The hot springs activity is related to the West Glenwood Fault, which is considered tectonically inactive. Mineral-rich waters created the travertine deposits.

Geologic hazards typical in Colorado are described in Reference 2. We found no evidence that avalanches, landslides, rockfalls, mudflows, subsidence features, expansive soil and bedrock affect the site. Earthquake hazard is no higher than the regional exposure, and that is considered low risk. The site contains prehistoric debris flow fan deposits. Due to proximity to the Colorado River, we believe the debris flow fan deposits are relatively thin and have likely been re-worked and flooded many times in the thousands of years prior to development of Glenwood Springs, thus the hazard from hydrocompactive soils is deemed low. The hazard from future debris flow is considered nil due to urban development that has changed natural drainage patterns. The site contains soils that may be considered highly corrosive to steel and concrete. Special precautions to prevent




premature degradation of structures composed of these materials will have to be taken. The slopes along the river are moderately steep and could be subject to some erosion during high flows. Development is planned above 100-year flood boundaries, which we believe mitigates the hazard from flooding and erosion.

The soil and bedrock units are not expected to respond unusually to seismic activity. Liquifaction potential is considered nil. We believe the parcel can be considered to be Site Class C. Only minor damage to relatively new, properly designed and built structures would be expected.

In summary, we find no geologic hazards that preclude development of this parcel for the planned uses.

Geology Section References

1. "Geologic Map of the Glenwood Springs Quadrangle, Garfield County, Colorado" compiled by Kirkham, et al, Colorado Geological Survey Map Series 38, scale 1:24,000, 2008
2. "Guidelines and Criteria for Identification and Land-Use Controls of Geologic Hazard and Mineral Resource Areas" by W.P. Rogers, et. al, Special Publication 6, Colorado Geologic Survey, 1974
3. Aerial Photography by Google Earth dated September 22, 2011
4. Geologic Hazards of the Glenwood Springs Metropolitan Area, Garfield County Colorado, Colorado Geological Survey Open File Report 78-10, Plate 10, 1978

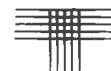

SUBSURFACE CONDITIONS

We performed field and laboratory investigations at the site in 1995. Sub-surface conditions were investigated by excavating twelve (12) test pits. We have included results of our previous field and laboratory investigations in Appendix A. Our representative was on site during excavating operations to log the soils found in our test pits and obtain samples. Test pits were excavated with a trackhoe. Test pit locations, graphic logs of the soils found in our test pits and laboratory test data are presented and summarized on the Table in Appendix A.

Our test pits penetrated up to 2 feet of organic clays underlain by medium dense to very dense, clayey to silty gravels with cobbles. A hard travertine cemented layer was found below the gravels at 3 to 11 feet deep in our test pits TP-1 through TP-4 and TP-7 through TP-12. Very soft to medium dense, sandy to gravely clays and/or man-made fill was above the gravels in our test pits TP-5 and TP-7 through TP-9. Artesian groundwater was encountered below and percolating up through the travertine cemented layer in our test pits TP-1 through TP-4, TP-8 and TP-12. Non artesian groundwater was found in our test pits TP-5 and TP-6.

OVERLOT GRADING

The site will be overlot graded to achieve rough grades for buildings, water features and landscaping. It appears grading on the south half of the site will consist of shallow cuts and thin fills of 5 feet or less. The thickest fills and deepest cuts appear to be required for the slide construction from the bridge to the lower pond. Removal of the overburden soils above the travertine cemented layer could result in heaving and cracking of the layer due to removal of surcharge pressure above and hydrostatic pressure below. The travertine cemented layer must not be disturbed or loss of control of the geothermal resource may result. We recom-



mend limiting excavations at the site to provide a minimum 2 feet deep cover above the travertine cemented layer.

We believe that the clayey to silty gravels are Type C and the clays are Type B as described in the October, 1989 Occupation Safety and Health Administration (OSHA) Standards published by the Department of Labor governing excavations. The publication indicates a maximum temporary slope of 1.5 to 1 horizontal to vertical) for the Type C soils and 1 to 1 for Type B soils above the water table. Excavations will tend to collapse to 4 to 1 or flatter below the water table.

Artesian groundwater was found in our test pits as shallow as 3 feet deep. We are concerned that groundwater may enter excavations on this site during construction. As a precaution, excavation floors should be sloped to direct groundwater to a positive gravity outfall or to sumps where water can be removed by pumping, if needed.

We recommend that foundations bear on the natural gravels or densely compacted granular structural fill (see "Foundation" section). Foundation recommendations will need to be considered during overlot grading. Areas to receive fill should be grubbed and stripped of all man-made fill, organic soils or other deleterious materials. Existing construction and utilities should be completely removed from below and within 5 feet of areas to be built on. The resulting stripped surface should be moisture treated and proof rolled with a heavy pneumatic tired vehicle prior to fill placement. Soils that deflect significantly should be stabilized or removed.

Fill can consist of the on-site clayey to silty gravels or similar free of debris, organics, rock larger than 4 inches in diameter or other deleterious materials. The on-site clays and existing fill, free of organics, vegetation, debris or other deleterious materials can be mixed with the on-site gravels or import materials to achieve a fill material with 100 percent finer than 4 inches and a minimum 5 percent silt



and clay size particles (passing the No. 200 sieve). Specifications should prohibit the use of expansive clay soils below buildings. If import soils are required for fill material, a sample should be evaluated by our office prior to importing to the site. Fill should be moisture conditioned to within 2 percent of optimum moisture content and placed in 10 inch maximum loose lifts and compacted. Structural fill placed below building footprints and adjacent flatwork should be compacted to at least 98 percent of the maximum dry density determined by the standard Proctor density test (ASTM D 698). Fill placed in areas not to be built on can be placed as common fill and be compacted to at least 95 percent of ASTM D 698. The performance of the fill is critical to structure performance. A representative of CTL/Thompson, Inc. should observe fill placement technique and check fill density and moisture during placement.

FOUNDATION

Structures can be founded with footings bearing on the natural gravels or densely compacted, granular structural fill. A positive alternative to footings would be a mat foundation. A mat foundation would act as the building foundation and floor. Mat foundations result in less differential settlement than footings and slabs-on-grade. Resistance to uplift can be achieved with a mass of concrete in the foundation. Installation of micropiles to resist uplift is not recommended because of potential adverse affects of penetrating the travertine cap and subsequent release of groundwater under pressure. The maximum bearing pressure recommended below should result in total settlements on the order of 1 inch. Differential settlement of about one-half of the actual total settlement is anticipated along 10 feet of continuous footing and between footing pads. Future settlement of a mat foundation would be about one-half that anticipated for footings. Because of the granular nature of the soils, settlement due to dead loads will occur during construction and settlements due to live loads upon first application of the live




load. Footings or mat foundations can be designed and constructed using the following criteria:

Footings

1. Footings should bear on the undisturbed natural gravels, granular structural fill placed on the natural gravels or on an at least 3.0 feet thick pad of densely compacted granular structural fill where fill is placed on the natural clays. Soils loosened during the excavation or forming process should be compacted. Footings bearing on the natural gravels can be designed for a maximum soil bearing pressure of 5,000 psf. Footings bearing on structural fill can be designed for a maximum bearing pressure of 4,000 psf on the structural fill and not to exceed 1,000 psf on the natural clays (see Figure 8, Appendix A);
2. Foundation walls for continuous footings should be reinforced top and bottom to span undisclosed loose soils pockets. Reinforcement should be designed by a qualified structural engineer;
3. Minimum footing sizes are desirable. We suggest a minimum width of 16 inches for continuous footings and at least 2 feet by 2 feet for isolated column pads. Larger sizes will be required based on the structural loads;
4. The soils below exterior footings should be protected from freezing. We suggest a frost protection depth of 36 inches. The owner should verify the frost depth requirement with the local area building department;
5. Backfill along foundation walls and in utility trenches should be compacted to between 90 and 95 percent of ASTM D 698.

Mat Foundations

Reinforced concrete mat foundations can be constructed on the undisturbed, natural gravel soils. Mats should be designed for a maximum allowable soil pressure of 2,000 psf if constructed on the undisturbed, natural sand and gravel soil.

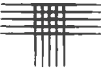

Modulus of subgrade reaction (K_s) is normally used for mat foundation design. The modulus of subgrade reaction is dependent upon the compressibility of the foundation soils and the size (or effective loaded area) of the foundation. If the entire mat foundation is uniformly loaded, then a K_s value of 325 pci should be used for the gravel soil.

To resist lateral loads, a coefficient of friction of 0.45 can be used for concrete in contact with the gravel or structural fill. Lateral loads can be resolved by evaluating passive resistance using an equivalent fluid density of 375 pcf for the sand and gravel, provided the backfill is compacted and is not removed. A moist unit weight of 130 pcf can be assumed for backfill soils. These values have not been factored; appropriate factors of safety should be applied in design. The soils beneath the mat should be protected from freezing. We recommend a minimum 4 inch thick layer of clean gravel below the mat to break capillary rise.

FLOOR SLABS

Floors will bear on natural gravels and/or densely compacted fill built with similar granular soils (see OVERLOT GRADING). Fill required below floors should be gravels with a maximum particle diameter of 4 inches and a minimum 5 percent silt and clay size particles (passing the No. 200 sieve). A Colorado Department of Transportation Class 5 or Class 6 aggregate base course would also be suitable fill. Structural fill should be moisture conditioned to within 2 percent of optimum moisture content, placed in 10 inch maximum loose lifts and compacted to at least 98 percent of the maximum dry density determined by a standard Proctor density test (ASTM D 698). Slab-on-grade floors can be designed and constructed using the following criteria:

1. Floor slabs should bear on a minimum 4-inch thick layer of clean gravel (washed 3/4-inch rock) to break capillary rise of water placed atop the natural, silty gravels or fill placed as discussed above;



2. Slabs-on-grade should be separated from exterior walls and interior bearing members. Vertical movement of the slabs should not be restricted;
3. Plumbing and utilities which pass through the slabs should be isolated from the slabs;
4. Exterior flatwork and sidewalks should be separated from the structure. These slabs should be reinforced to function as independent units;
5. Frequent control joints or reinforcement should be provided in all slabs to reduce problems associated with shrinkage. The American Concrete Institute (ACI) recommends joint spacing of 15 feet in both directions.

POOLS

A main pool, hot tubs and water slide with lower pond will be built. It appears the main pool excavation will be in natural gravels and the groundwater will be between 5 to 10 feet below the existing ground surface depending on time of year and runoff. We anticipate that the slide will be approximately 4 to 6 feet deep. We anticipate that the pools and slide will be concrete lined. We believe pool excavations will be made and the excavations will then be coated with several layers of gunite to produce the slide and pools liners. Decking adjacent to the pools and slide will be slabs-on-grade. We recommend a 12 inch thick layer of densely compacted, granular structural fill be placed below the pool deck. Fill should be placed as recommend in the OVERLOT GRADING section.

If a near surface water table develops, buoyancy forces will heave and crack the pool and stream liners. To reduce the potential for development of buoyancy forces, we recommend provision of a gravel sub-drain beneath the pool and slide complex. A detail for construction of the drainage layer is shown on Figure 5.



BELOW GRADE CONSTRUCTION

Building foundation walls which extend below-grade should be designed for lateral earth pressures where backfill is not present to about the same extent on both sides of the wall. Many factors affect the values of the design lateral earth pressure. These factors include, but are not limited to, the type, compaction, slope and drainage of the backfill, and the rigidity of the wall against rotation and deflection. For a very rigid foundation wall where negligible or very little deflection will occur, an "at-rest" lateral earth pressure should be used in design. For walls which can deflect or rotate 0.5 to 1 percent of wall height (depending upon the backfill types), lower "active" lateral earth pressures are appropriate. Our experience indicates that building foundation walls deflect or rotate slightly under normal design loads, and that this deflection results in satisfactory wall performance. Thus, the earth pressures on the walls will likely be between the "active" and "at-rest" conditions.

If the on-site soils, with maximum particle size of 4 inches and free of deleterious material, are used as backfill, we recommend design of below-grade walls using an equivalent fluid density of at least 50 pcf for this site. This equivalent density does not include allowances for sloping backfill, surcharges or hydrostatic pressures. Backfill placed adjacent to foundation wall exteriors should be moisture treated and compacted to between 90 and 95 percent of standard Proctor maximum dry density (ASTM D 698).

We understand that below grade building construction will be limited to a partial basement below the main building. We have recommended a layer of washed gravel to break the capillary rise of water below the floor slabs. We suggest that the below slab layer of gravel be connected to a drain placed along the perimeter of the building to allow removal of water collected in the washed gravel



layer. The drain should consist of slotted PVC pipe encased in "free draining" gravel and lead to a positive gravity outfall. A typical drain detail is presented on Figure 4.

ACCESS ROAD CONSTRUCTION

Utility Construction

We believe excavations for utility installation in the soils at the site can be performed with conventional heavy-duty or large backhoes. Permanent groundwater levels are controlled by, and directly related to, water levels in the Colorado River. If groundwater is encountered during construction in shallow excavations, dewatering can likely be accomplished by sloping excavations to occasional sumps where water can be removed by pumping. Piping would need to be designed to resist buoyancy force.

Utility trenches should be sloped or shored to meet local, State and federal safety regulations. The clay soil will classify as a Type B soil and the gravels will classify as a Type C soil based on OSHA standards. OSHA recommended temporary excavation slopes are provided in the OVERLOT GRADING section. Excavation slopes specified by OSHA are dependent upon soil types and ground water conditions encountered. Contractors should identify the soils encountered in the excavation and refer to OSHA standards to determine appropriate slopes.

Water and sewer lines are usually constructed beneath paved roads. Compaction of trench backfill can have a significant effect on the life and serviceability of pavements. Trench backfill should be placed in thin, loose lifts, and moisture conditioned to within 2 percent of optimum content. Trench backfill should be compacted to at least 95 percent of maximum dry density (ASTM D 698). The placement and compaction of fill and backfill should be observed and




tested by our firm during construction. Backfill soils maximum diameter should be limited to 4 inches to avoid nesting of larger diameter rock in the trench. If imported trench backfill is required, we recommend a CDOT Class 6 aggregate base course.

PAVEMENT CONSTRUCTION

Areas to be paved should be stripped to the natural soils. The subgrade surface below pavements should be moisture treated to within 2 percent of optimum moisture content and compacted to at least 95 percent of the standard Proctor maximum dry density (ASTM D 698) before placement of base course and/or pavement. The entire area should be proof rolled with a heavy pneumatic tire vehicle (i.e. a loaded 10 wheel dump truck) before fill, base course or pavement is placed. Soils which deform excessively should be removed and replaced with structural fill or otherwise stabilized.

For pavement areas for automobile traffic and automobile parking, we suggest 5.0 inches of full depth asphalt or 3.0 inches of asphalt over 6.0 inches of aggregate base course. Areas subject to truck or bus traffic should be paved with 6 inches of portland cement concrete. The performance history of a combination asphalt and aggregate base course section has shown higher maintenance costs and decreased serviceability compared to either full depth asphalt or concrete pavement. The above pavement sections are based on our anticipation of relatively light traffic loads. If requested, we could perform a subgrade investigation and pavement design. We would need anticipated vehicle traffic information for this investigation.

The performance of pavement sections depends on the quality of the materials used. Aggregate base course should conform to the Colorado Department of Transportation specifications for Class 6 aggregate and should have a minimum

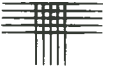

R-value of 78. The base course should be moisture conditioned to near optimum moisture content and compacted to at least 95 percent of modified Proctor maximum dry density (ASTM D 1557). Asphalt should have a total resistance (Rt) of at least 94 and should be compacted to at least 95 percent of the maximum laboratory density. Portland cement concrete should contain at least 5.5 sacks of cement per cubic yard, 5 to 7 percent entrained air and have a minimum modulus of Rupture of 650 psi. We recommend observation and testing of material placement by a representative of our firm during construction.

Garbage, drywall, sod and concrete trucks are often times over the legal weight limit. The driving and parking of these types of overweight trucks can cause pavement rutting in areas where the underlying subgrade is wet. We recommend these types of trucks be required to be beneath the legal load limit of 18,000 pounds per axle. Where possible, drivers should be instructed to avoid driving and/or parking near the curb lines. These precautions should reduce the risk of additional pavement damage during construction.

Pavement Materials

Material properties and construction criteria for the pavement alternatives are provided below. These criteria were developed from analysis of the field and laboratory data and our experience. If the materials cannot meet these recommendations, then the pavement design should be reevaluated based upon available materials.

Asphalt Concrete (AC) or Hot Mix Asphalt (HMA)

1. HMA should be composed of a mixture of aggregate, filler, hydrated lime and asphalt cement. Some mixes may require polymer modified asphalt cement, or make use of up to 20 percent reclaimed asphalt pavement (RAP). A job mix design is recommended and periodic checks on the job site should be made to verify compliance with specifications.



2. HMA should be relatively impermeable to moisture and should be designed with crushed aggregates that have a minimum of 80 percent of the aggregate retained on the No. 4 sieve with two mechanically fractured faces.
3. Gradations that approach the maximum density line (within 5 percent between the No. 4 and 50 sieve) should be avoided. A gradation with a nominal maximum size of 1 or 2 inches developed on the fine side of the maximum density line should be used.
4. Total void content, voids in the mineral aggregate (VMA) and voids filled should be considered in the selection of the optimum asphalt cement content. The optimum asphalt content should be selected at a total air void content of approximately 4 percent. The mixture should have a minimum VMA of 14 percent and between 65 percent and 80 percent of voids filled.
5. Asphalt cement should meet the requirements of the Superpave Performance Graded (PG) Binders. We recommend using PG 58-28 or PG 58-22 asphalt cement for this project.
6. Hydrated lime should be added at the rate of 1 percent by dry weight of the aggregate and should be included in the amount passing the No. 200 sieve. Hydrated lime for aggregate pretreatment should conform to the requirements of ASTM C 207, Type N.
7. Paving should only be performed when subgrade temperatures are above 40°F and air temperature is at least 40°F and rising.
8. HMA should not be placed at a temperature lower than 245°F for mixes containing PG 58-28 or PG 58-22 asphalt, and 290°F for mixes containing polymer modified asphalt. The breakdown compaction should be completed before the mixture temperature drops 20°F.
9. The maximum compacted lift should be 3.0 inches and joints should be staggered. No joints should be placed within wheel paths.
10. HMA should be compacted to between 92 and 96 percent of Maximum Theoretical Density. The surface shall be sealed with a finish roller prior to the mix cooling to 185°F.
11. Placement and compaction of HMA should be observed and tested by a representative of our firm. Placement should not commence until the subgrade is properly prepared (or stabilized), tested and proof-rolled. Proof rolling should be performed with the heaviest machine




available at the time. The proof roller should be selected from machines providing both mass and high contact pressure.

Aggregate Base Course (ABC)

1. A Class 5 or 6 Colorado Department of Transportation (CDOT) specified aggregate base course should be used. A recycled concrete alternative which meets the Class 5 or 6 designation is also acceptable.
2. Aggregate base course should have a minimum Hveem stabilometer value of 77. Aggregate base course or recycled concrete material must be moisture stable. The change in R-value from 300 psi to 100 psi exudation pressure should be 12 points or less.
3. Aggregate base course or recycled concrete should be laid in thin lifts not to exceed 8 inches; moisture treated to within 2 percent of optimum moisture content and compacted to at least 95 percent of maximum modified Proctor dry density (ASTM D 1557, AASHTO T 180).
4. Placement and compaction of aggregate base course or recycled concrete should be observed and tested by a representative of our firm. Placement should not commence until the underlying subgrade is properly prepared and tested.

Moisture Treated Subgrade

1. Subgrade should be stripped of organic matter, scarified, moisture treated and compacted.
2. Subgrade soils should be moisture conditioned to between 2 percent below and 2 percent above optimum moisture content and compacted to at least 95 percent of standard Proctor maximum dry density (ASTM D 698, AASHTO T 99).
3. Final grading of the subgrade should be carefully controlled so the design cross-slope is maintained and low spots in the subgrade that could trap water are eliminated.
4. Once final subgrade elevation has been reached and the subgrade compacted and tested, the area should be proof-rolled with the heaviest machine available at the time. The proof roller should be

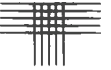

selected from machines providing both mass and high contact pressure.

5. The proof-roll should be performed while moisture contents of the subgrade are still within the recommended limits. Drying of the subgrade prior to proof-roll or paving should be avoided. Areas of soft or wet subgrade should be remedied.


CONSTRUCTION DETAILS

The design of a pavement system is as much a function of the quality of the paving materials and construction as the support characteristics of the subgrade. The construction materials are assumed to possess sufficient quality as reflected by the strength coefficients used in the flexible pavement design calculations. These strength coefficients were developed through research and experience to simulate expected material of good quality, as explained herein. During construction careful attention should be paid to the following details:

- Placement and compaction of trench backfill.
- Compaction at curb lines and around manholes and water valves.
- Excavation of completed pavements for utility construction and repair.
- Design slopes of the adjacent ground and pavement to rapidly remove water from the pavement surface.

MAINTENANCE

Routine maintenance, such as sealing and repair of cracks, is necessary to achieve the long-term life of a pavement system. We recommend a preventive maintenance program be developed and followed for all pavement systems to assure the design life can be realized. Choosing to defer maintenance usually re-

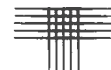

sults in accelerated deterioration leading to higher future maintenance costs, and/or repair. A recommended maintenance program is outlined in Appendix B.

CONCRETE

Soils in the vicinity of mineral springs in the area are known to have high concentrations of water soluble sulfates. We believe that concrete exposed to the natural soils or groundwater will be exposed to severe sulfate exposure. We recommend Type V or equivalent sulfate resistant cement to be used in all concrete exposed to the natural soils or groundwater at this site. We recommend the use of de-icing salts on concrete pavement or exterior flatwork be minimized during the first year after construction.

SURFACE DRAINAGE

Performance of concrete flatwork and foundations is influenced by the moisture conditions in the subsoils. Risk of wetting of the subsoils can be reduced by carefully planned and maintained surface drainage. We recommend the following precautions be observed during construction and maintained at all times after construction is completed:

1. Wetting or drying of open excavations should be avoided;
2. Surface grades should provide for the rapid runoff of water off of pavements and away from buildings. Ponding of water adjacent to buildings or on pavements should be eliminated;
3. The ground surface surrounding the exterior of buildings should be sloped to drain away from the buildings in all directions. We recommend a minimum slope of at least 6 inches in the first 10 feet for landscaped areas. Exterior slabs adjacent to buildings should also slope as much as allowable away from the buildings;



4. Backfill of foundation walls should be moistened and compacted as outlined under "Overlot Grading". Deep backfill zones will settle over time, even with proper compaction. Settlement of 0.5 to 2 percent of the fill height can occur. Support of flatwork, entrances or other structures in backfill zones should consider the potential settlement. The use of structural sections supported on foundation walls should be considered in sensitive areas;
5. Roof downspouts and drains should discharge well beyond the limits of all backfill. Splash blocks and downspout extensions should be provided at all drainage locations;
6. Plastic membranes should not be used to cover the ground surface immediately surrounding the building. These membranes tend to trap moisture and prevent normal evaporation from occurring. Geotextile fabrics can be used to limit weed growth and allow for evaporation.

ADDITIONAL CONSULTATION, CONSTRUCTION OBSERVATIONS AND MONITORING

This report has been prepared for the exclusive use of Iron Mountain Hot Springs, LLC and the design team for the purpose of providing geotechnical design and construction criteria for the proposed project. The information, conclusions, and recommendations presented herein are based upon consideration of many factors including, but not limited to, the type of structures proposed, the geologic setting, and the subsurface conditions encountered. The conclusions and recommendations contained in the report are not valid for use by others. Standards of practice evolve in geotechnical engineering. The recommendations provided are appropriate for about three years. If the proposed project is not constructed within about three years, we should be contacted to determine if we should update this report.

CTL | Thompson, Inc. should provide construction observation services to allow us the opportunity to verify whether soil conditions are consistent with those found during this investigation. If others perform these observations, they must



accept responsibility to judge whether the recommendations in this report remain appropriate.


GEOTECHNICAL RISK

The concept of risk is an important aspect with any geotechnical evaluation, primarily because the methods used to develop geotechnical recommendations do not comprise an exact science. We never have complete knowledge of subsurface conditions. Our analysis must be tempered with engineering judgment and experience. Therefore, the recommendations presented in any geotechnical evaluation should not be considered risk-free. We cannot provide a guarantee that the interaction between the soils and a proposed structure will be as desired or intended. Our recommendations represent our judgment of those measures that are necessary to increase the chances that the structures will perform satisfactorily. It is critical that all recommendations in this report are followed during construction. Home owners must assume responsibility for maintaining the structure and use appropriate practices regarding drainage and landscaping.

LIMITATIONS

Our test pits were located to provide a reasonably accurate picture of subsurface conditions. Variations in the subsurface conditions not indicated by the pits will occur. A representative of our firm should be called to test structural fill placement and to observe the completed foundation excavation to confirm that the exposed soils are suitable for support of the footings as designed.

This investigation was conducted in a manner consistent with that level of care and skill ordinarily exercised by geotechnical engineers currently practicing under similar conditions in the locality of this project. No warranty, express or implied, is

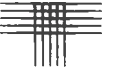

made. If we can be of further service in discussing the contents of this report, please call.

CTL | THOMPSON, INC.

John Mechling, P.E.
Branch Manager

JM:cd

cc: Via email mogli@planbrealestate.com



SCALE: 1" = 2,000'




Vicinity Map

IRON MOUNTAIN HOT SPRINGS, LLC
IRON MOUNTAIN HOT SPRINGS
Project No. GS05875-145

Fig. 1




SCALE: 1"= 100'

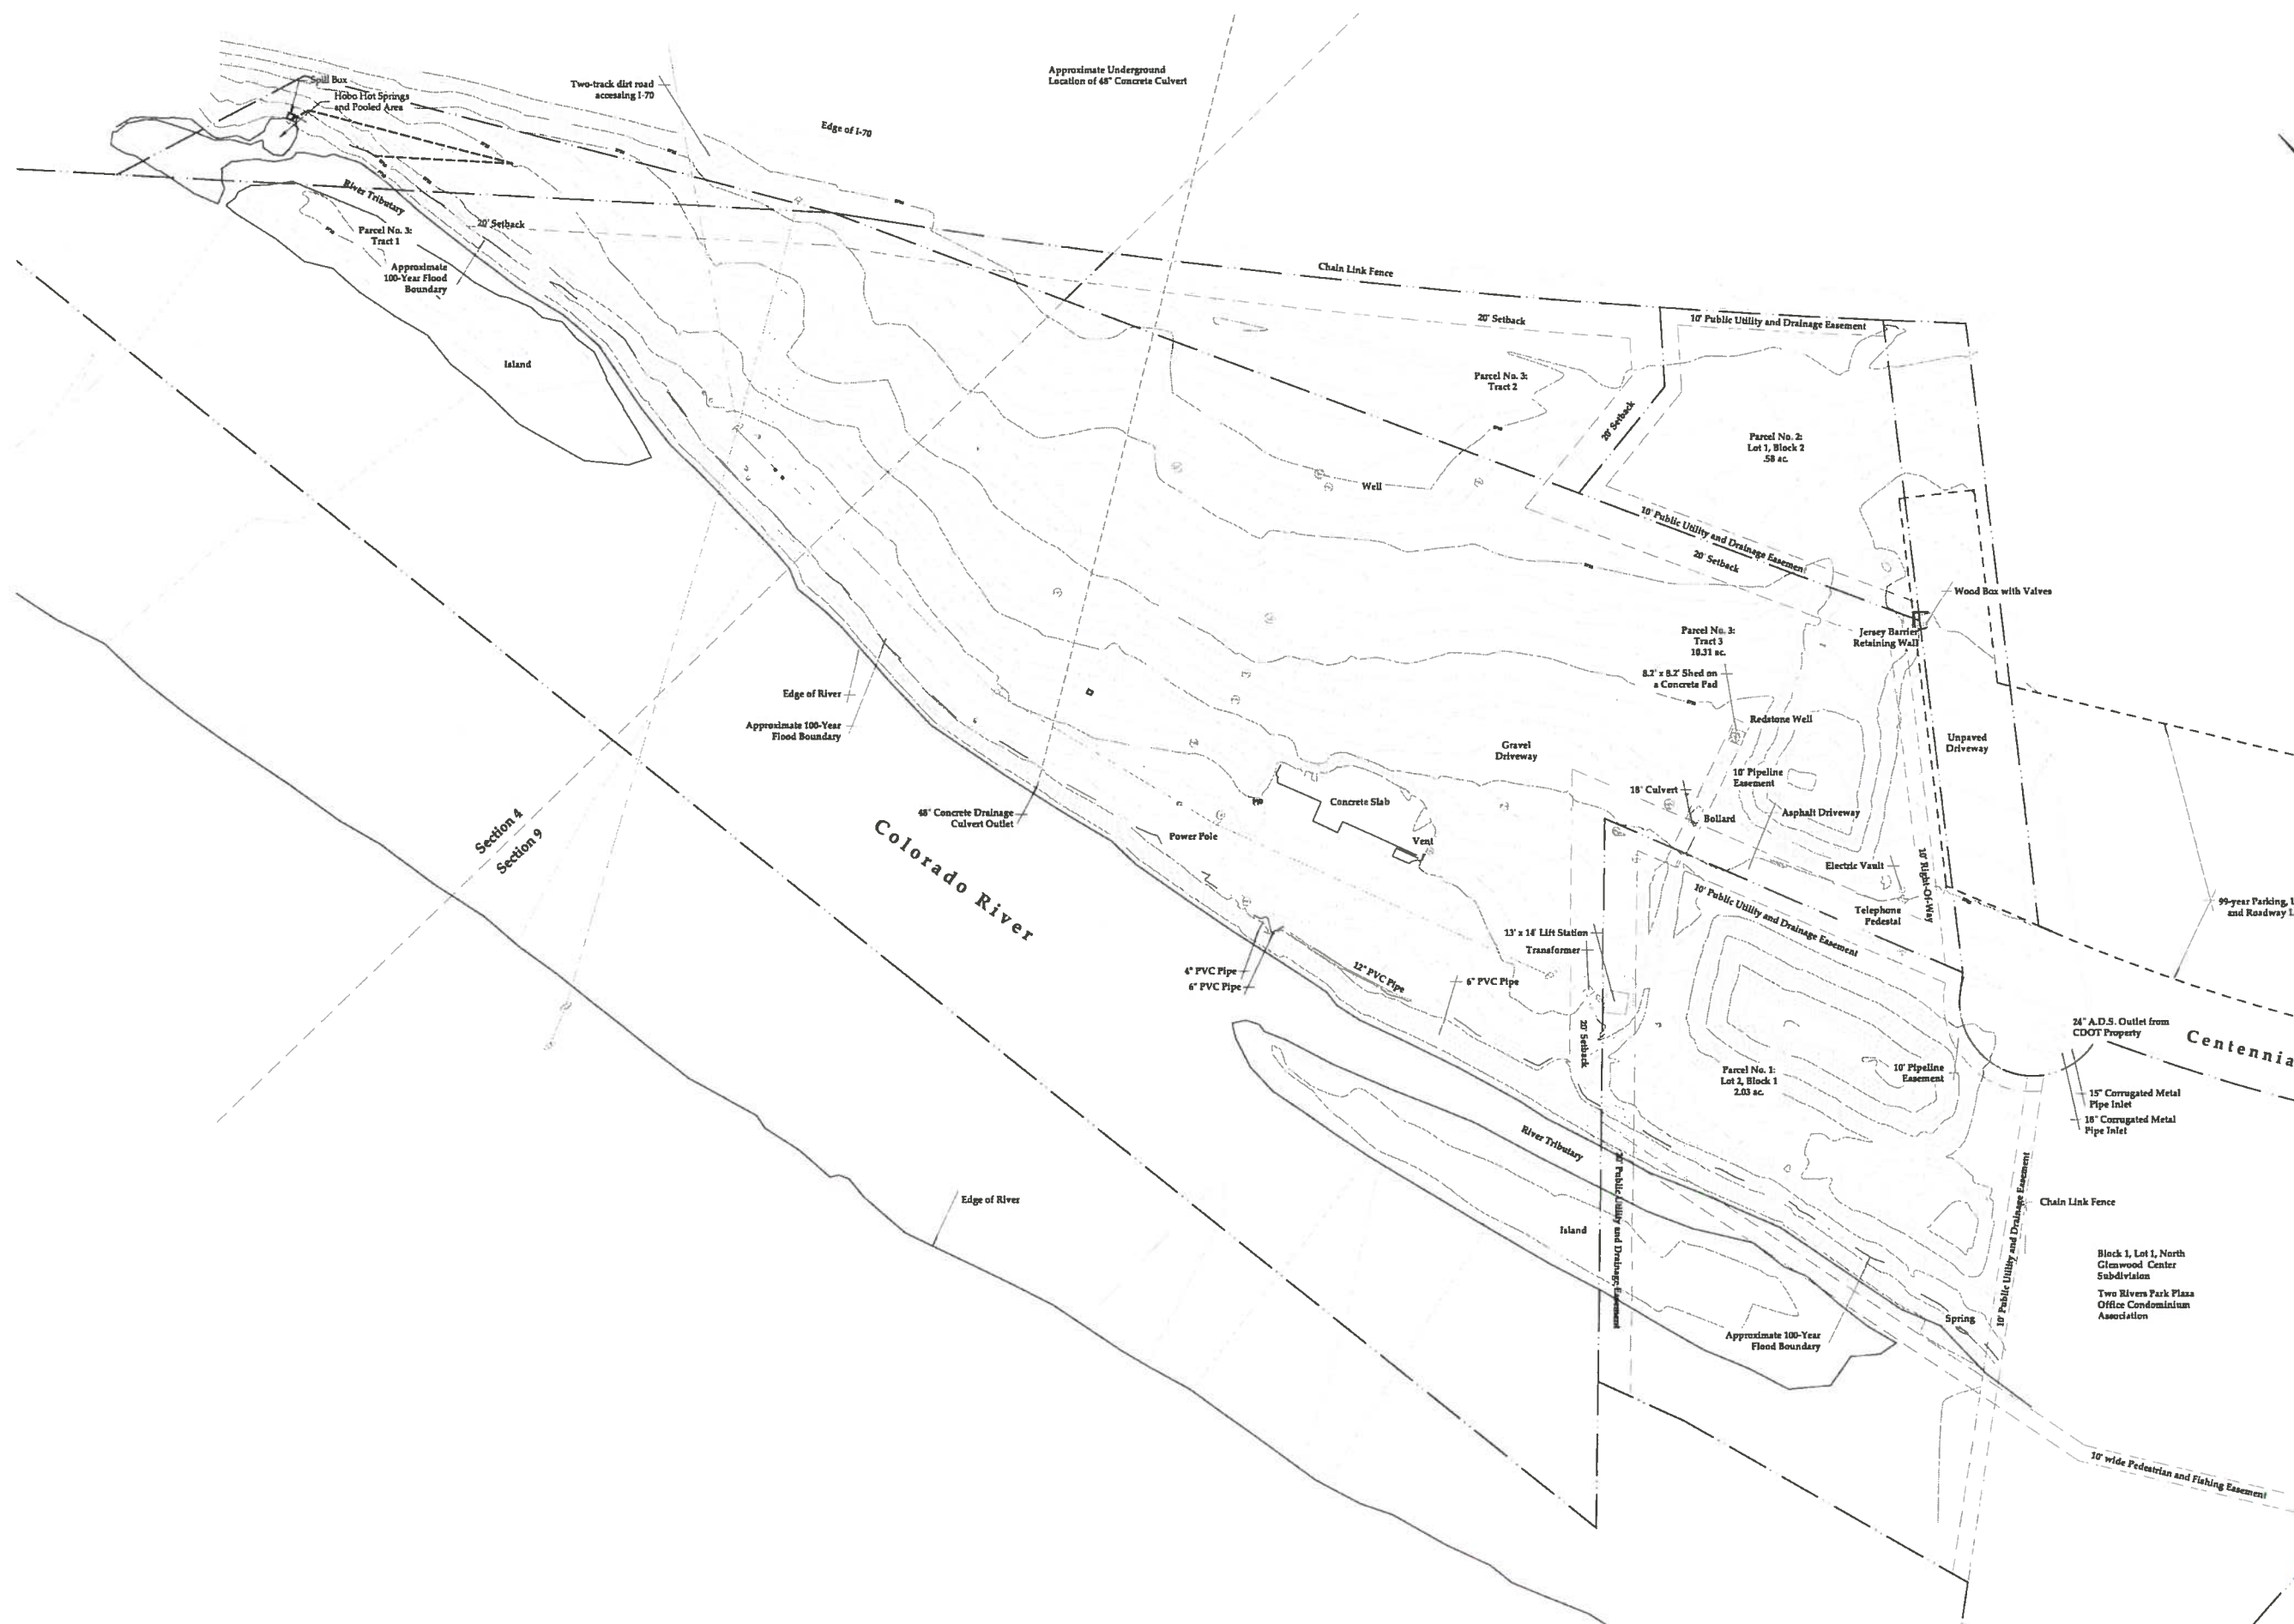

**Existing
Site
Conditions**




SCALE: 1"= 100'

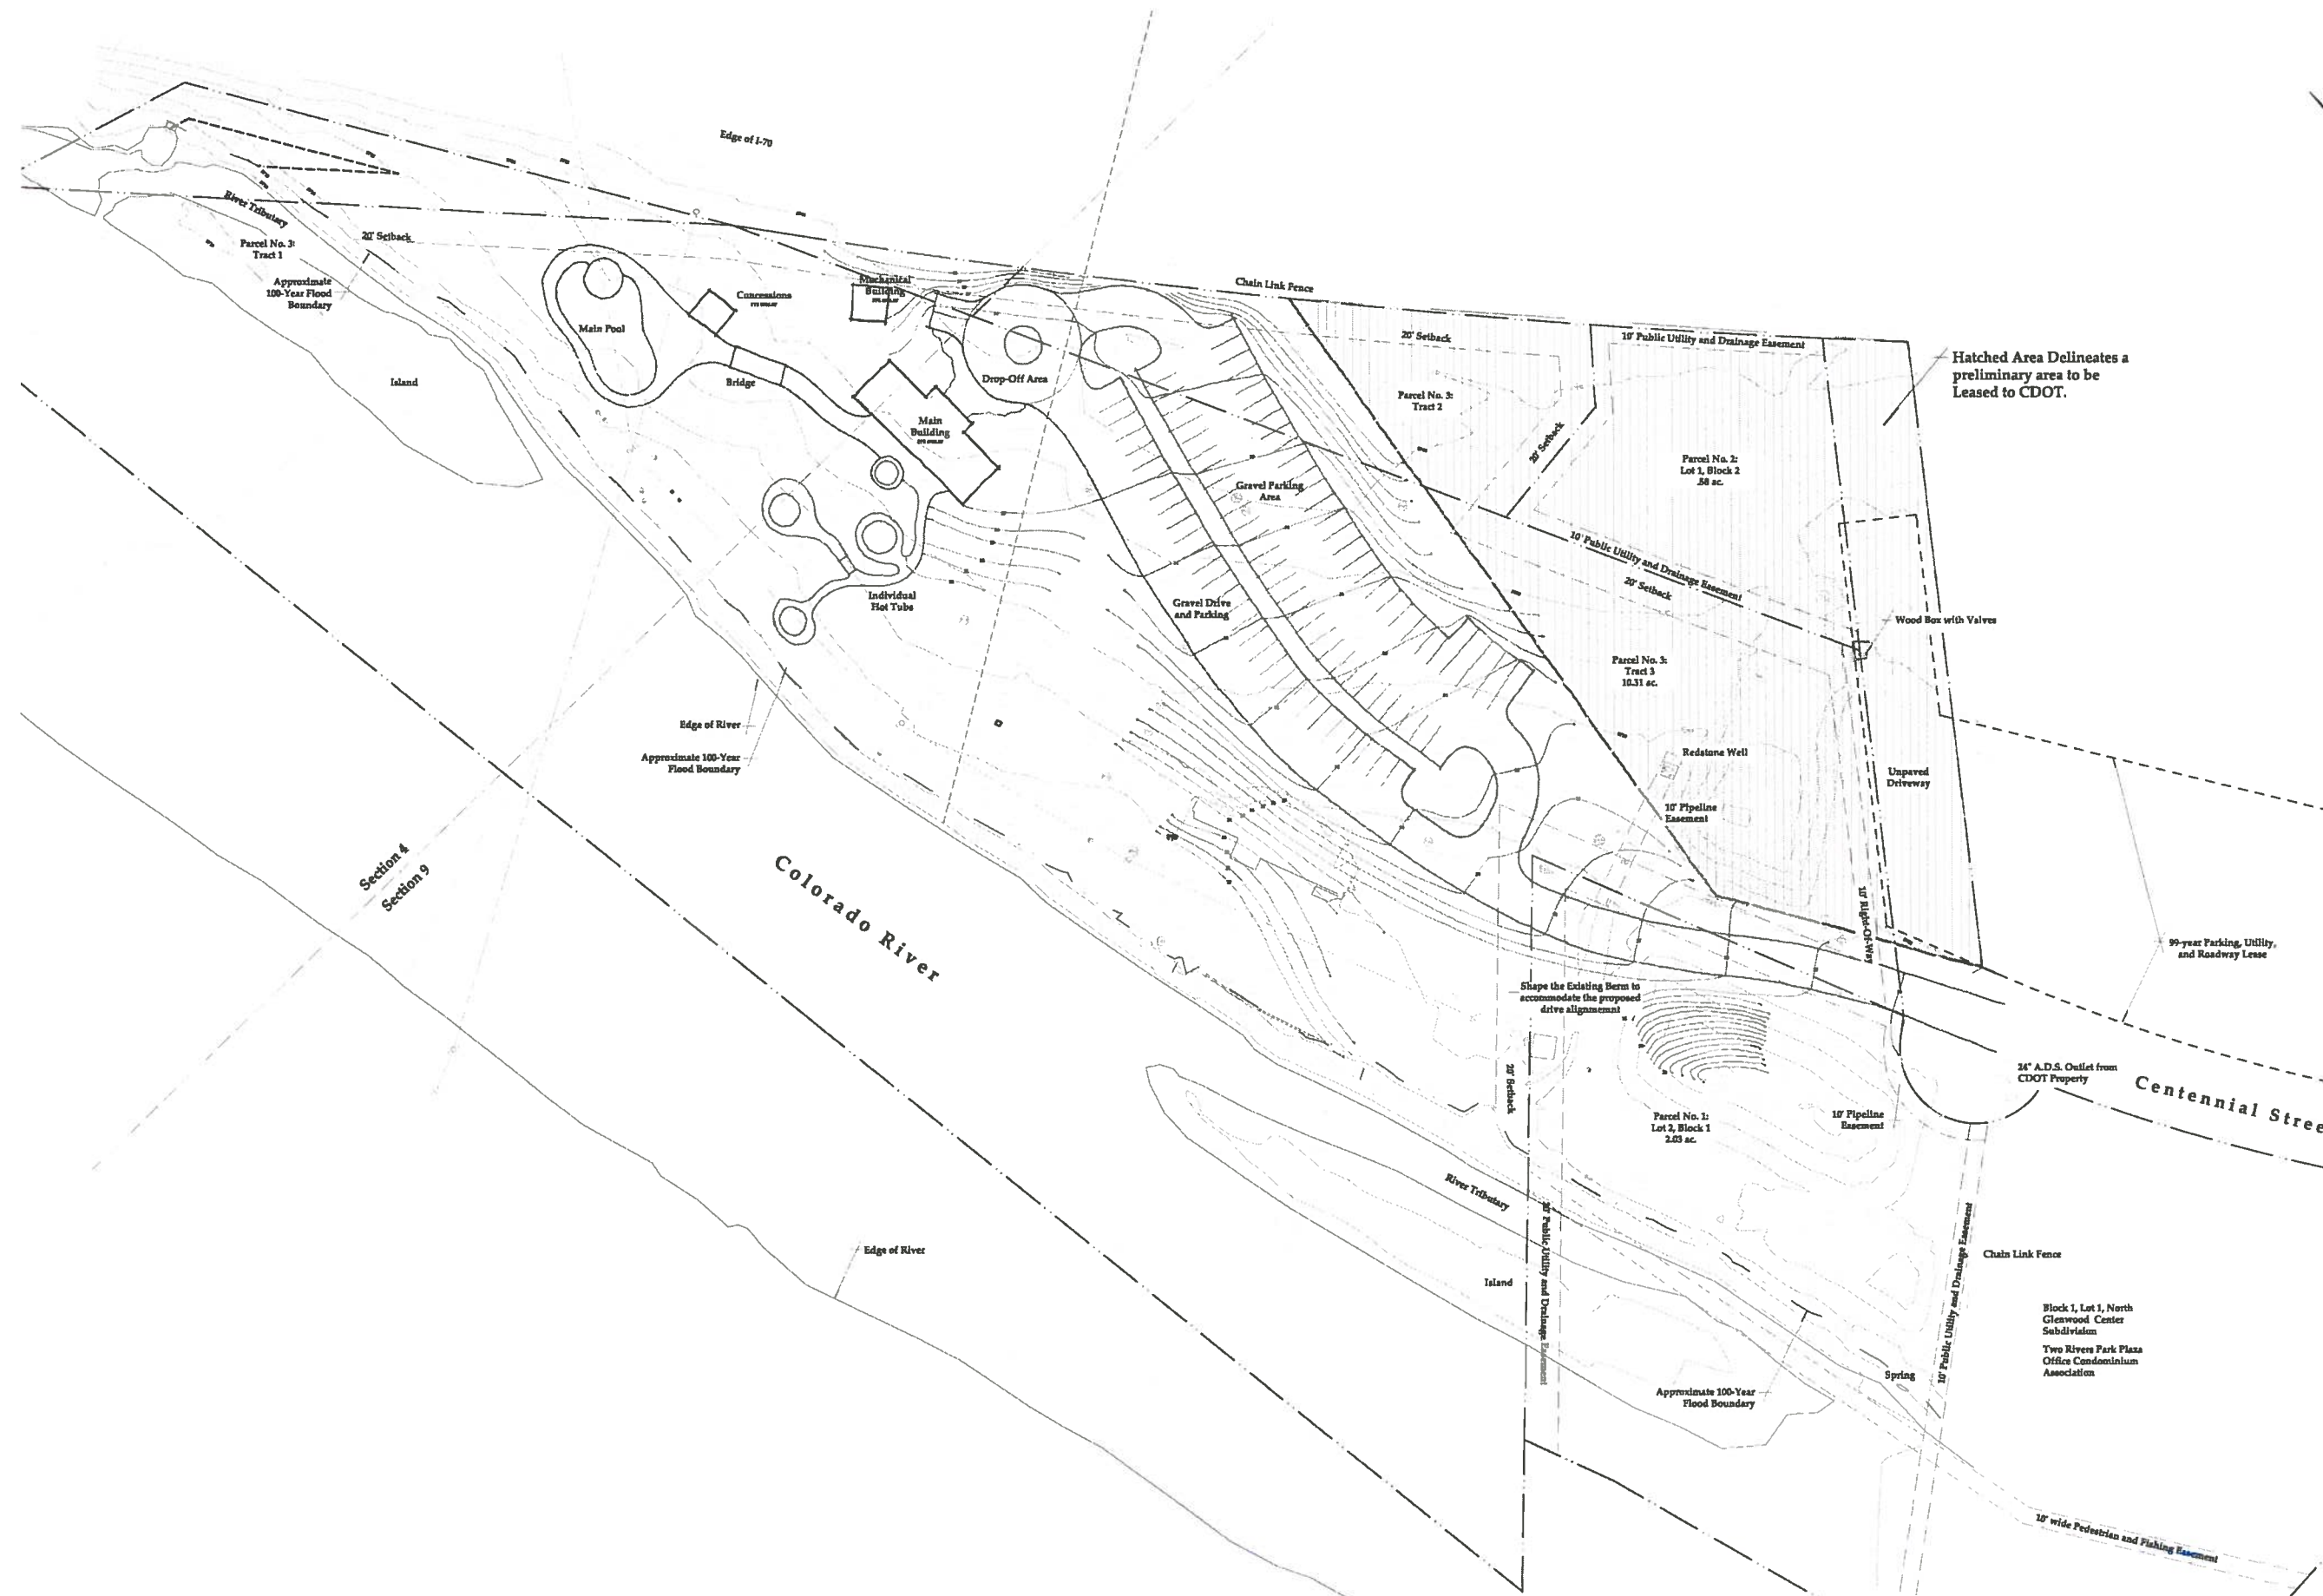

Proposed Site Plan


GS05875_F3 07/26/14 EIR

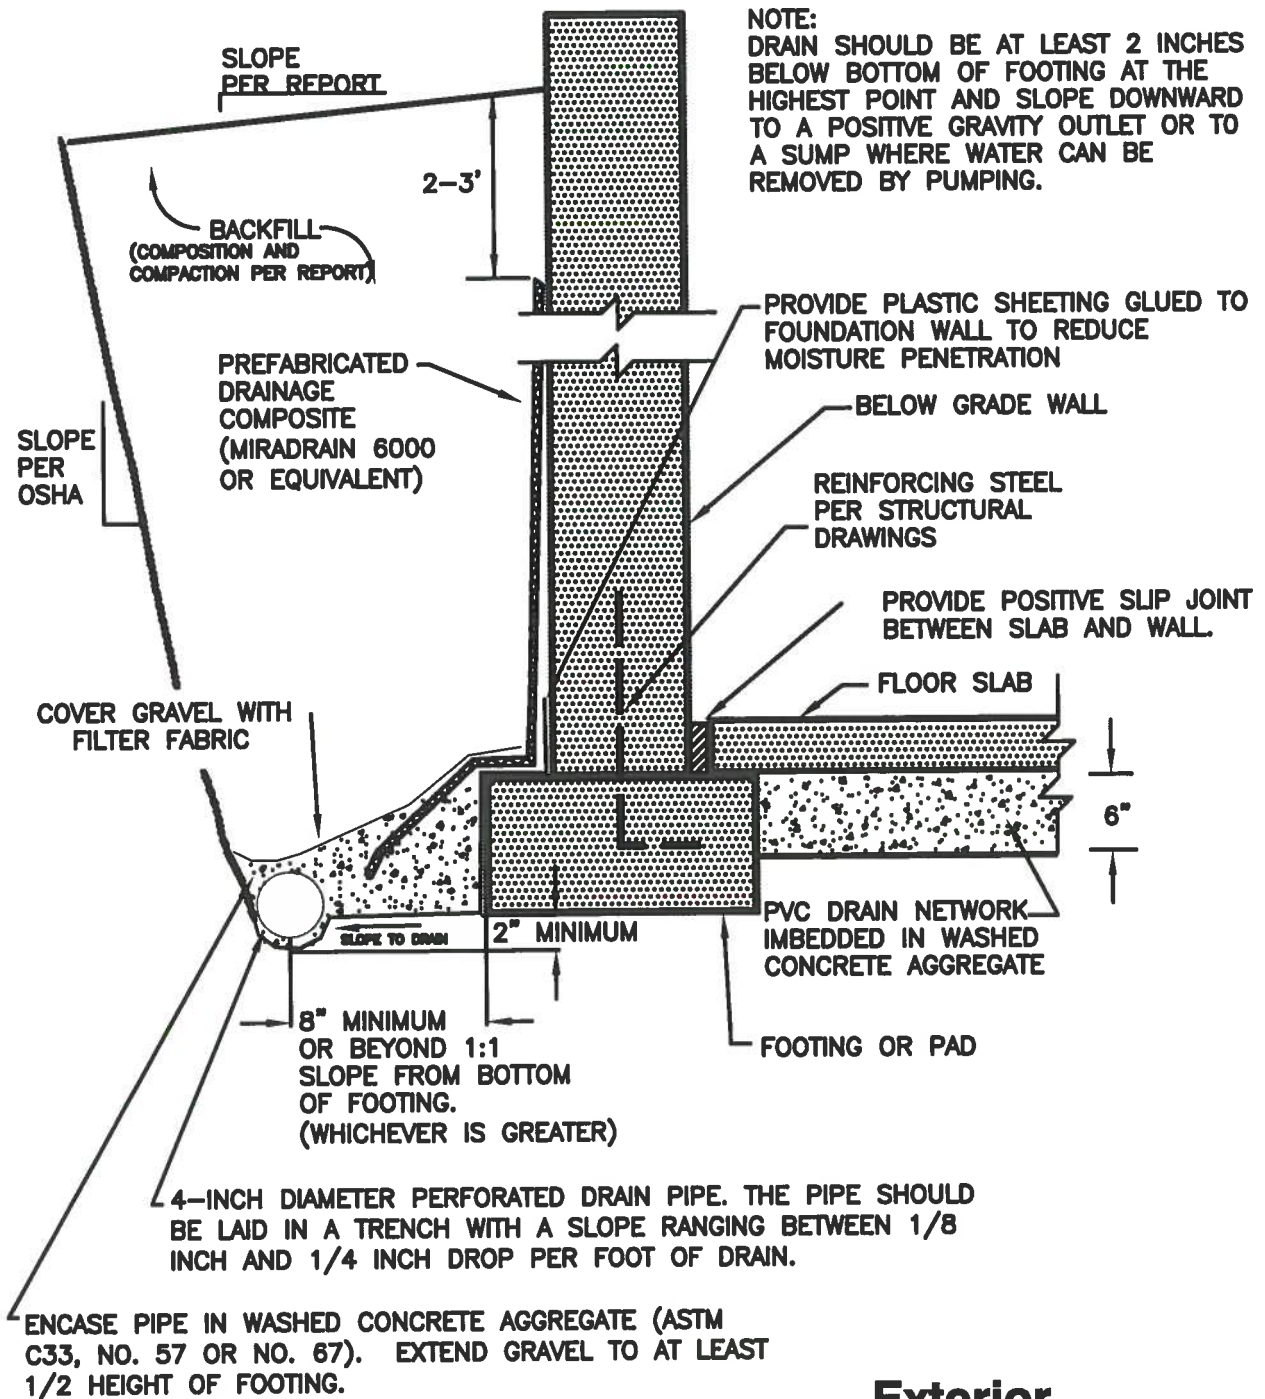

Exterior Foundation Wall Drain



NOT TO SCALE

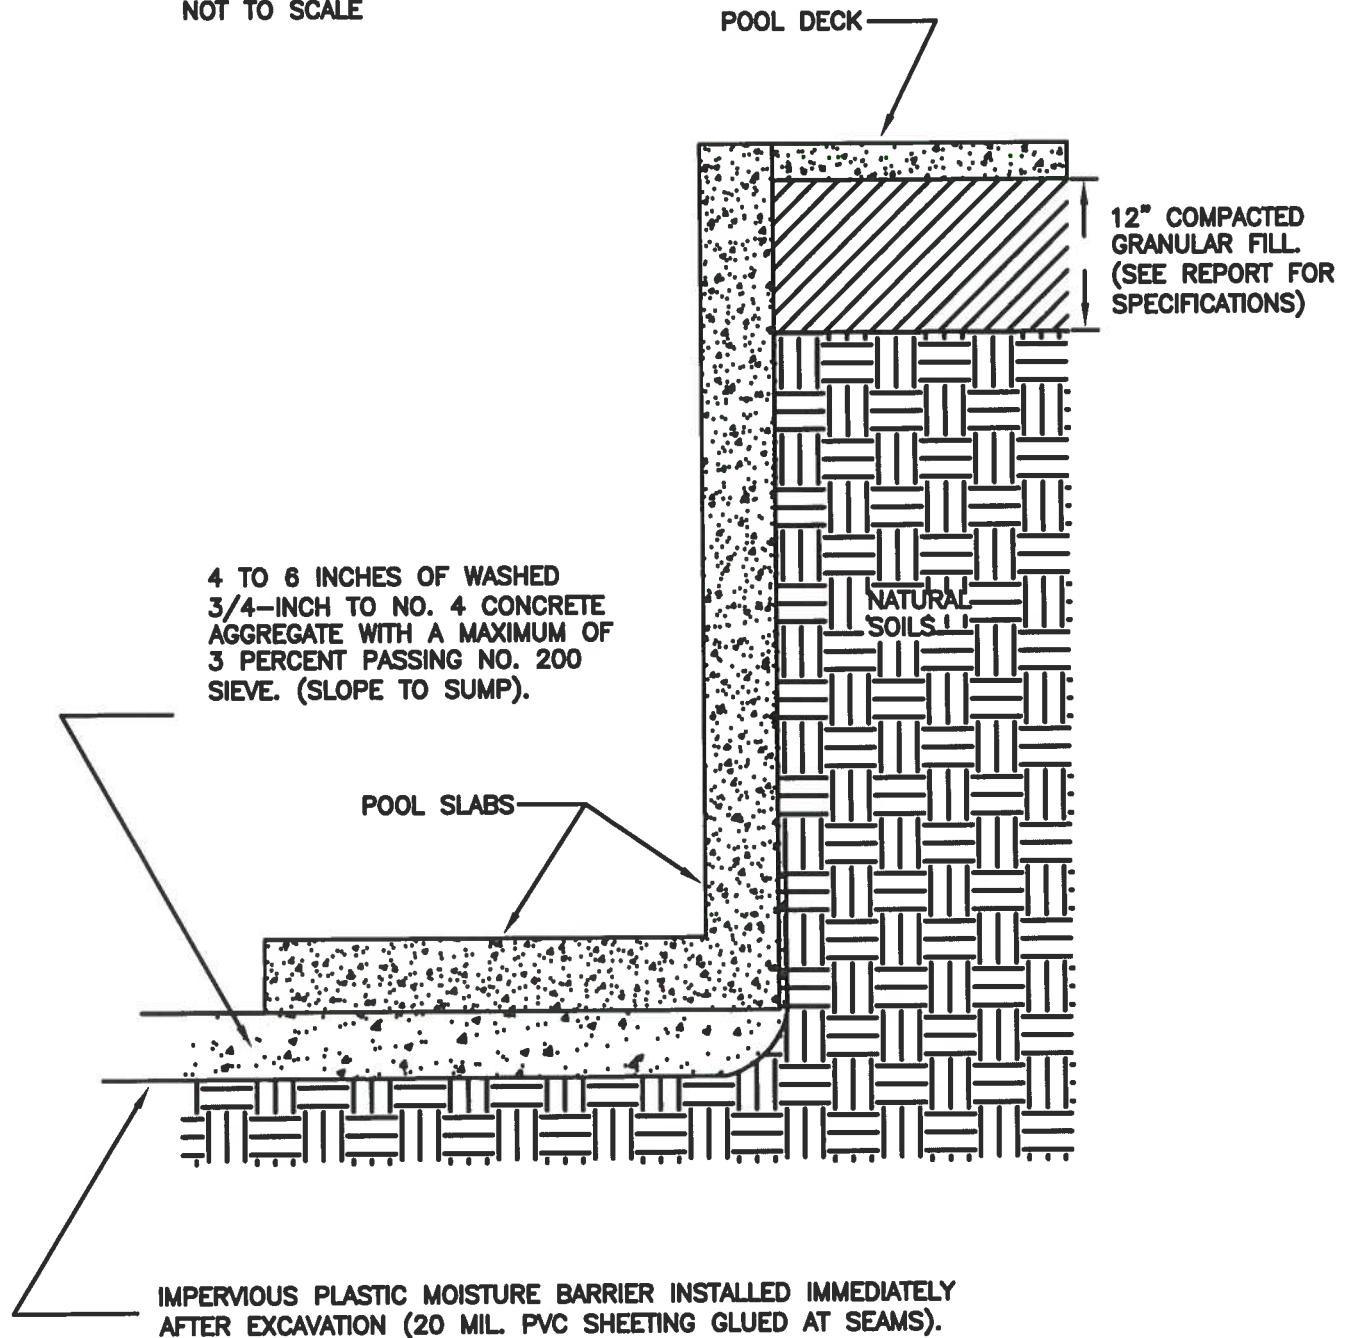


Recommended Pool Drain Detail

Fig. 5





APPENDIX A
FIGURES FROM GS-1727

PROPOSED NORTH GLENWOOD WATER PARK
GLENWOOD SPRINGS, COLORADO

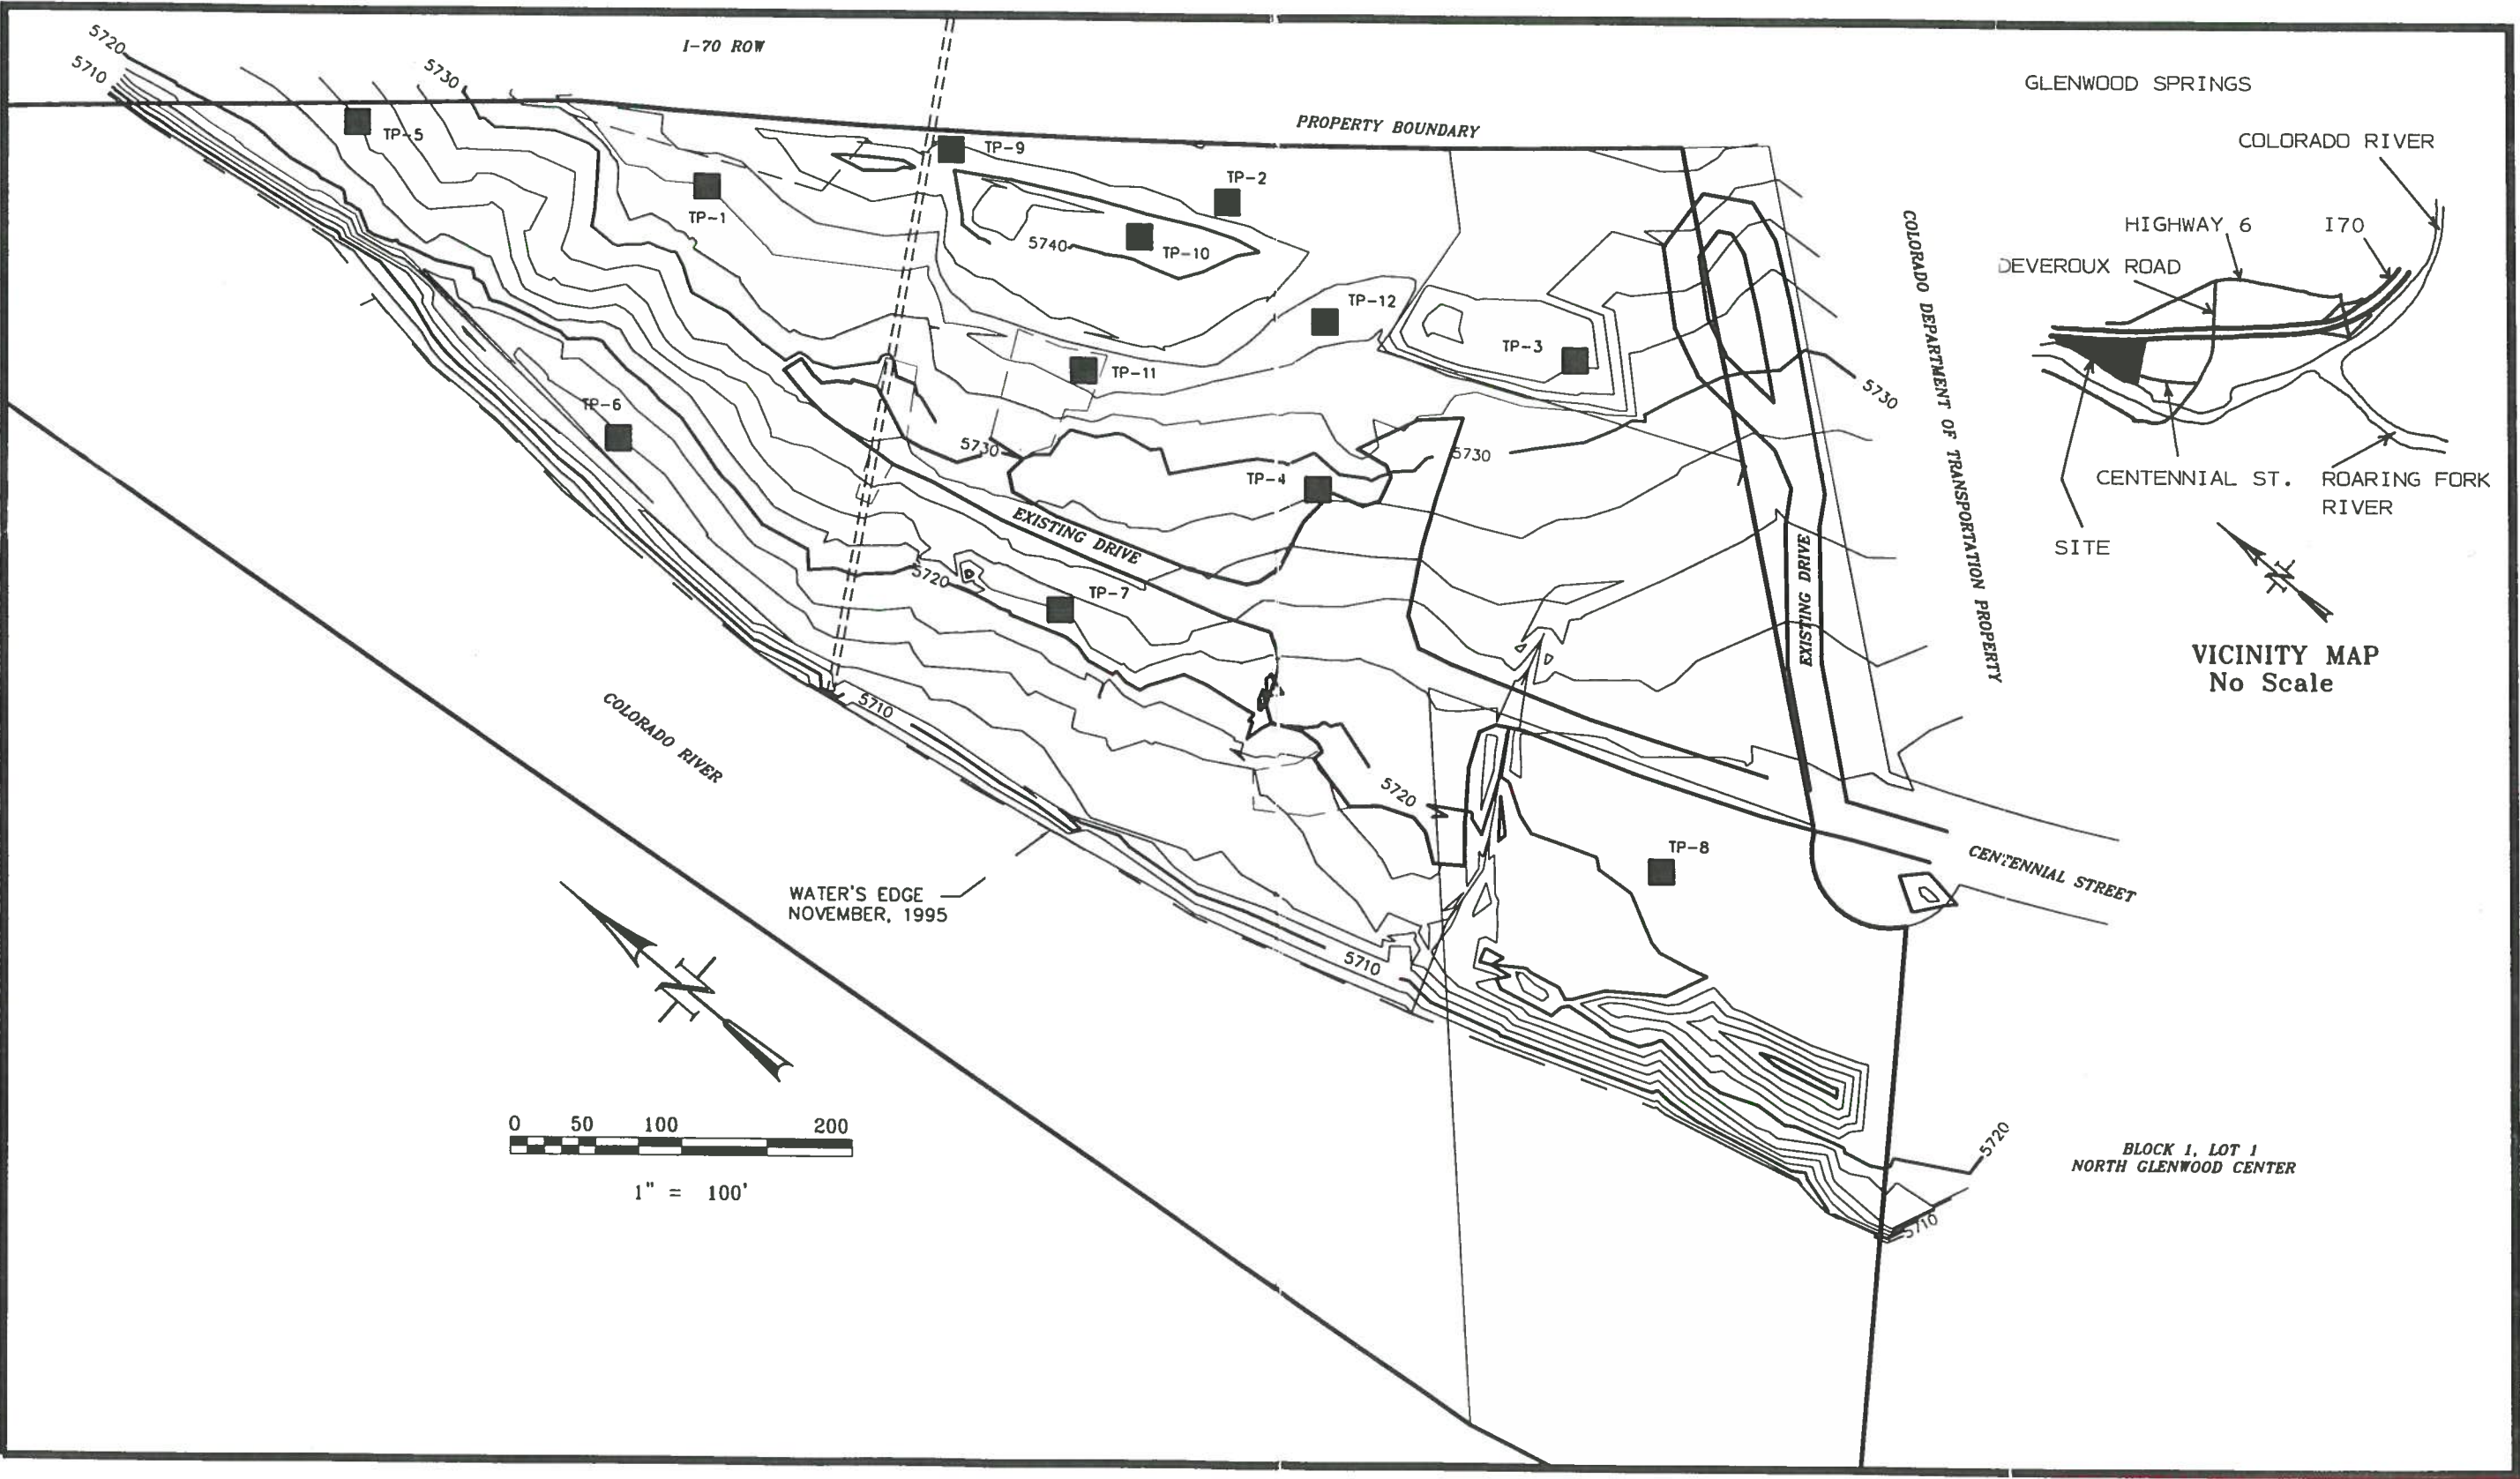

LOCATIONS OF TEST PITS

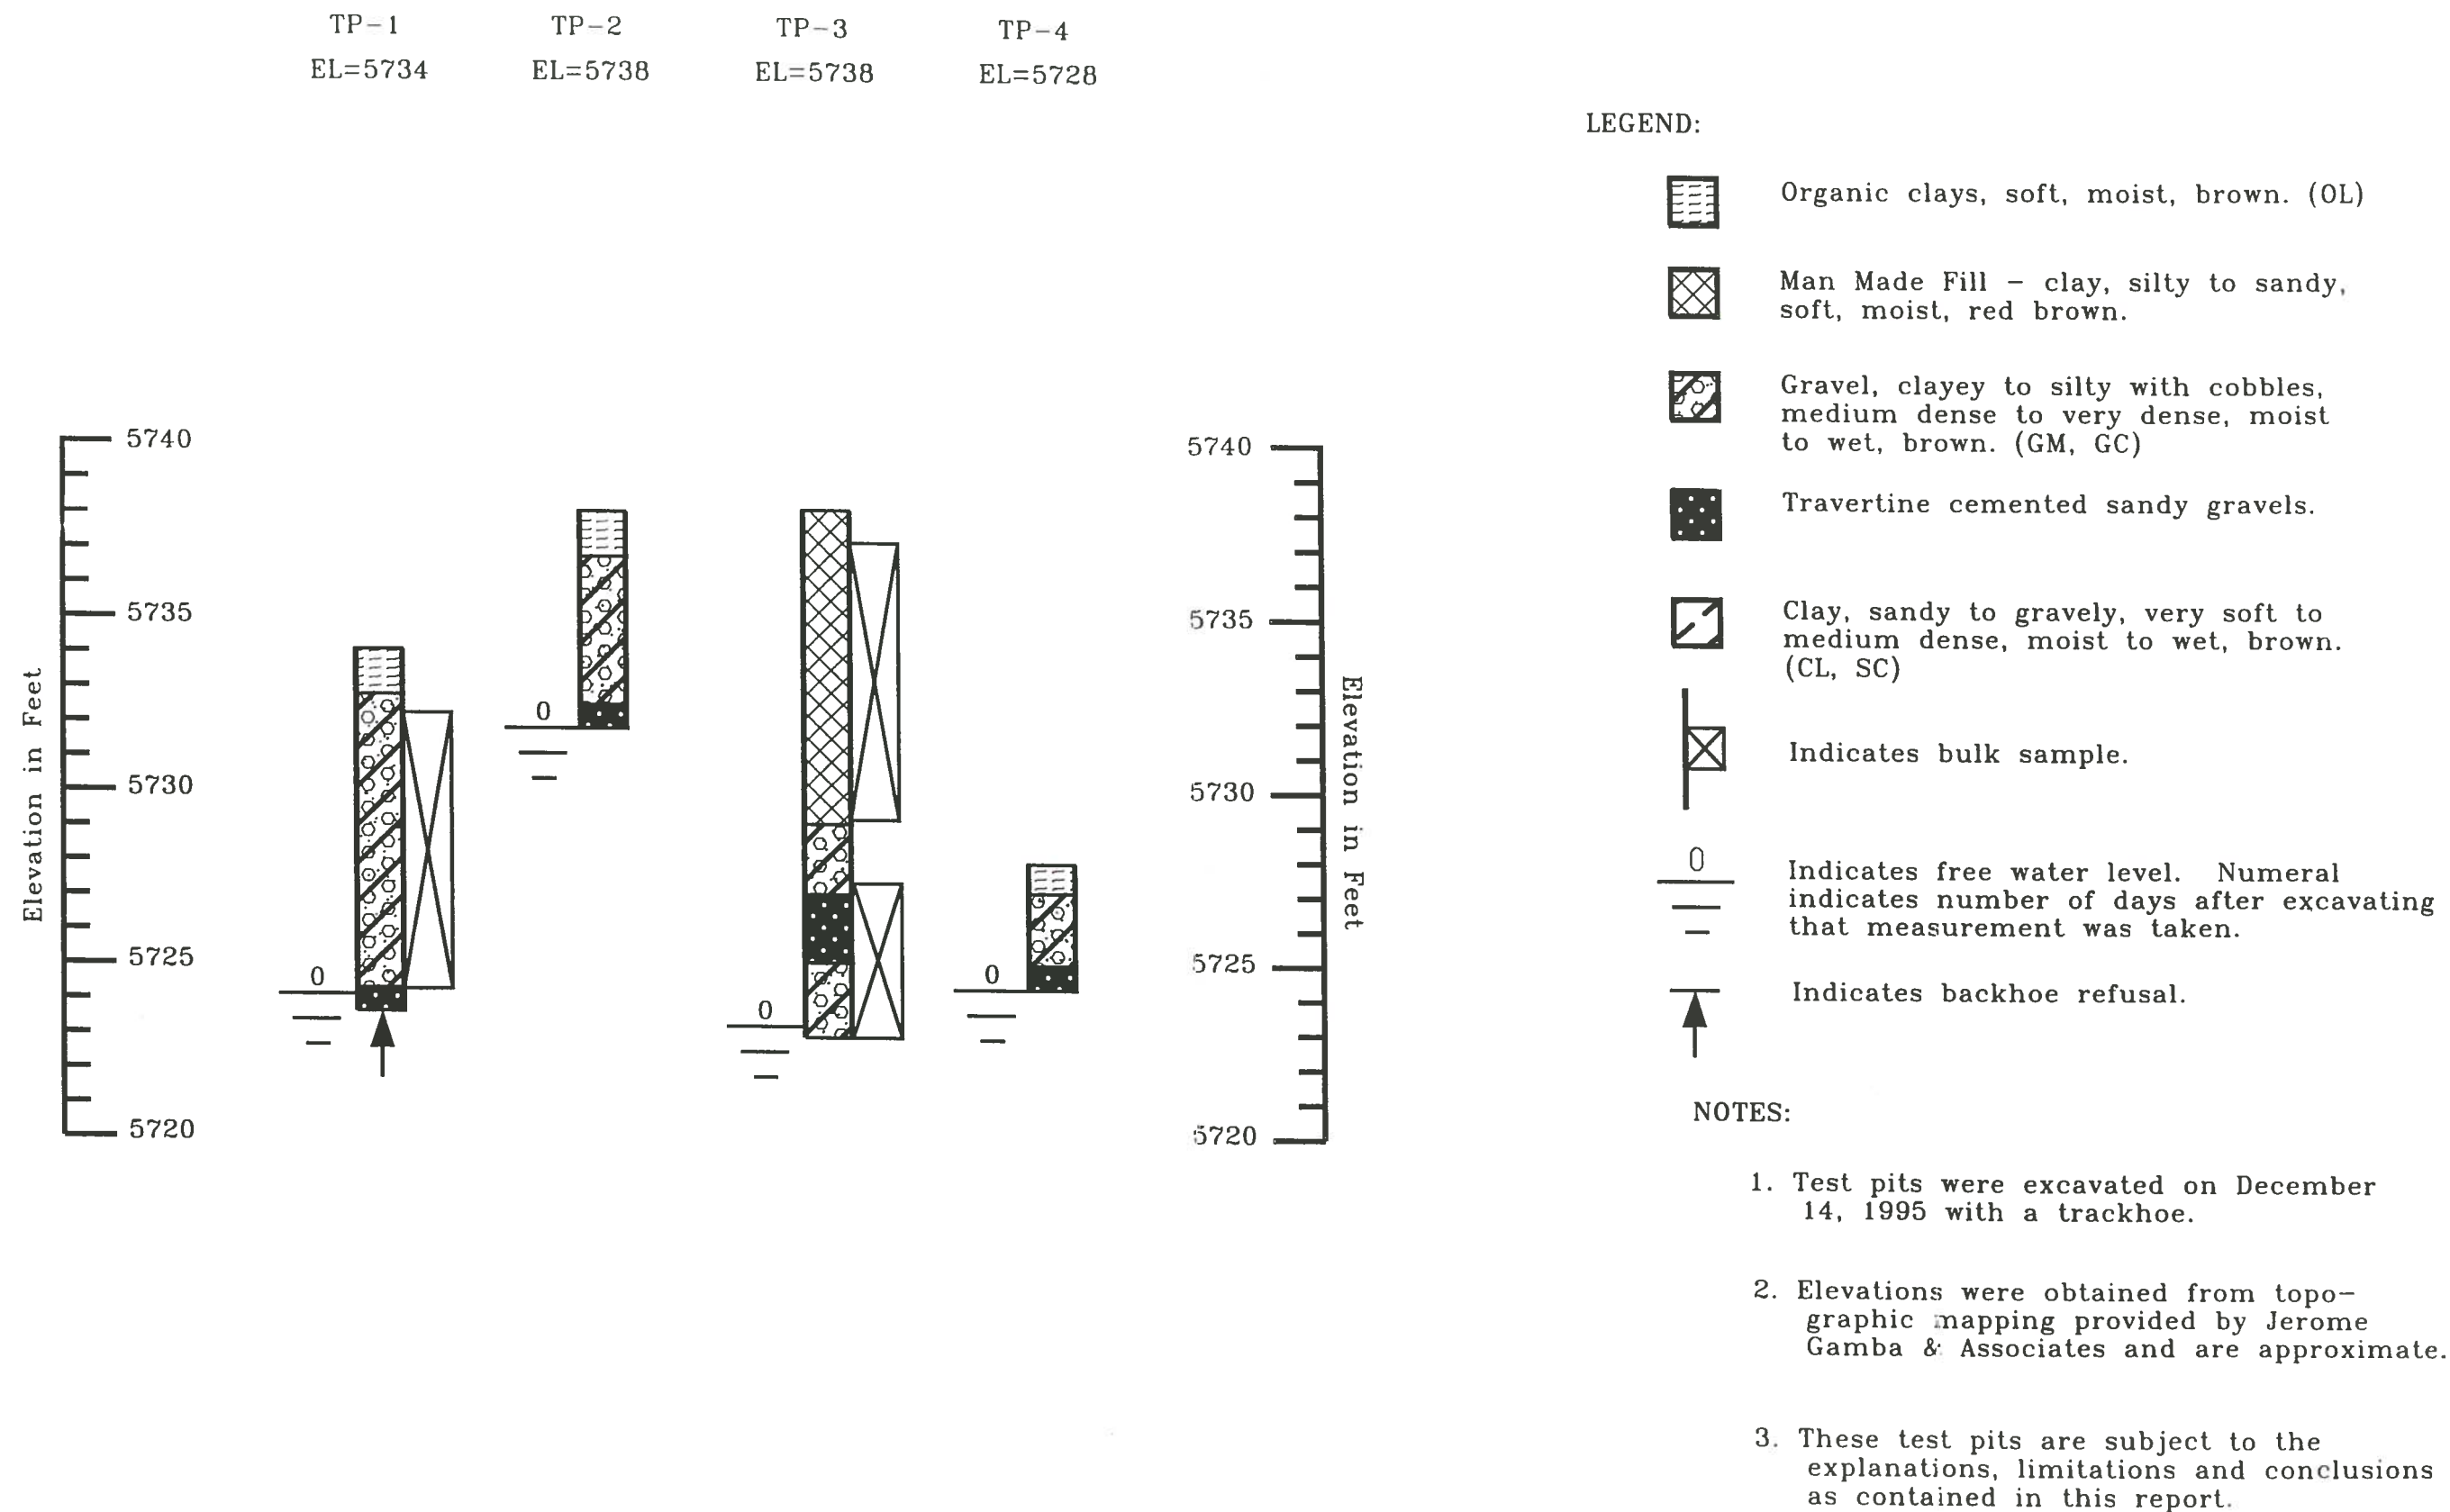


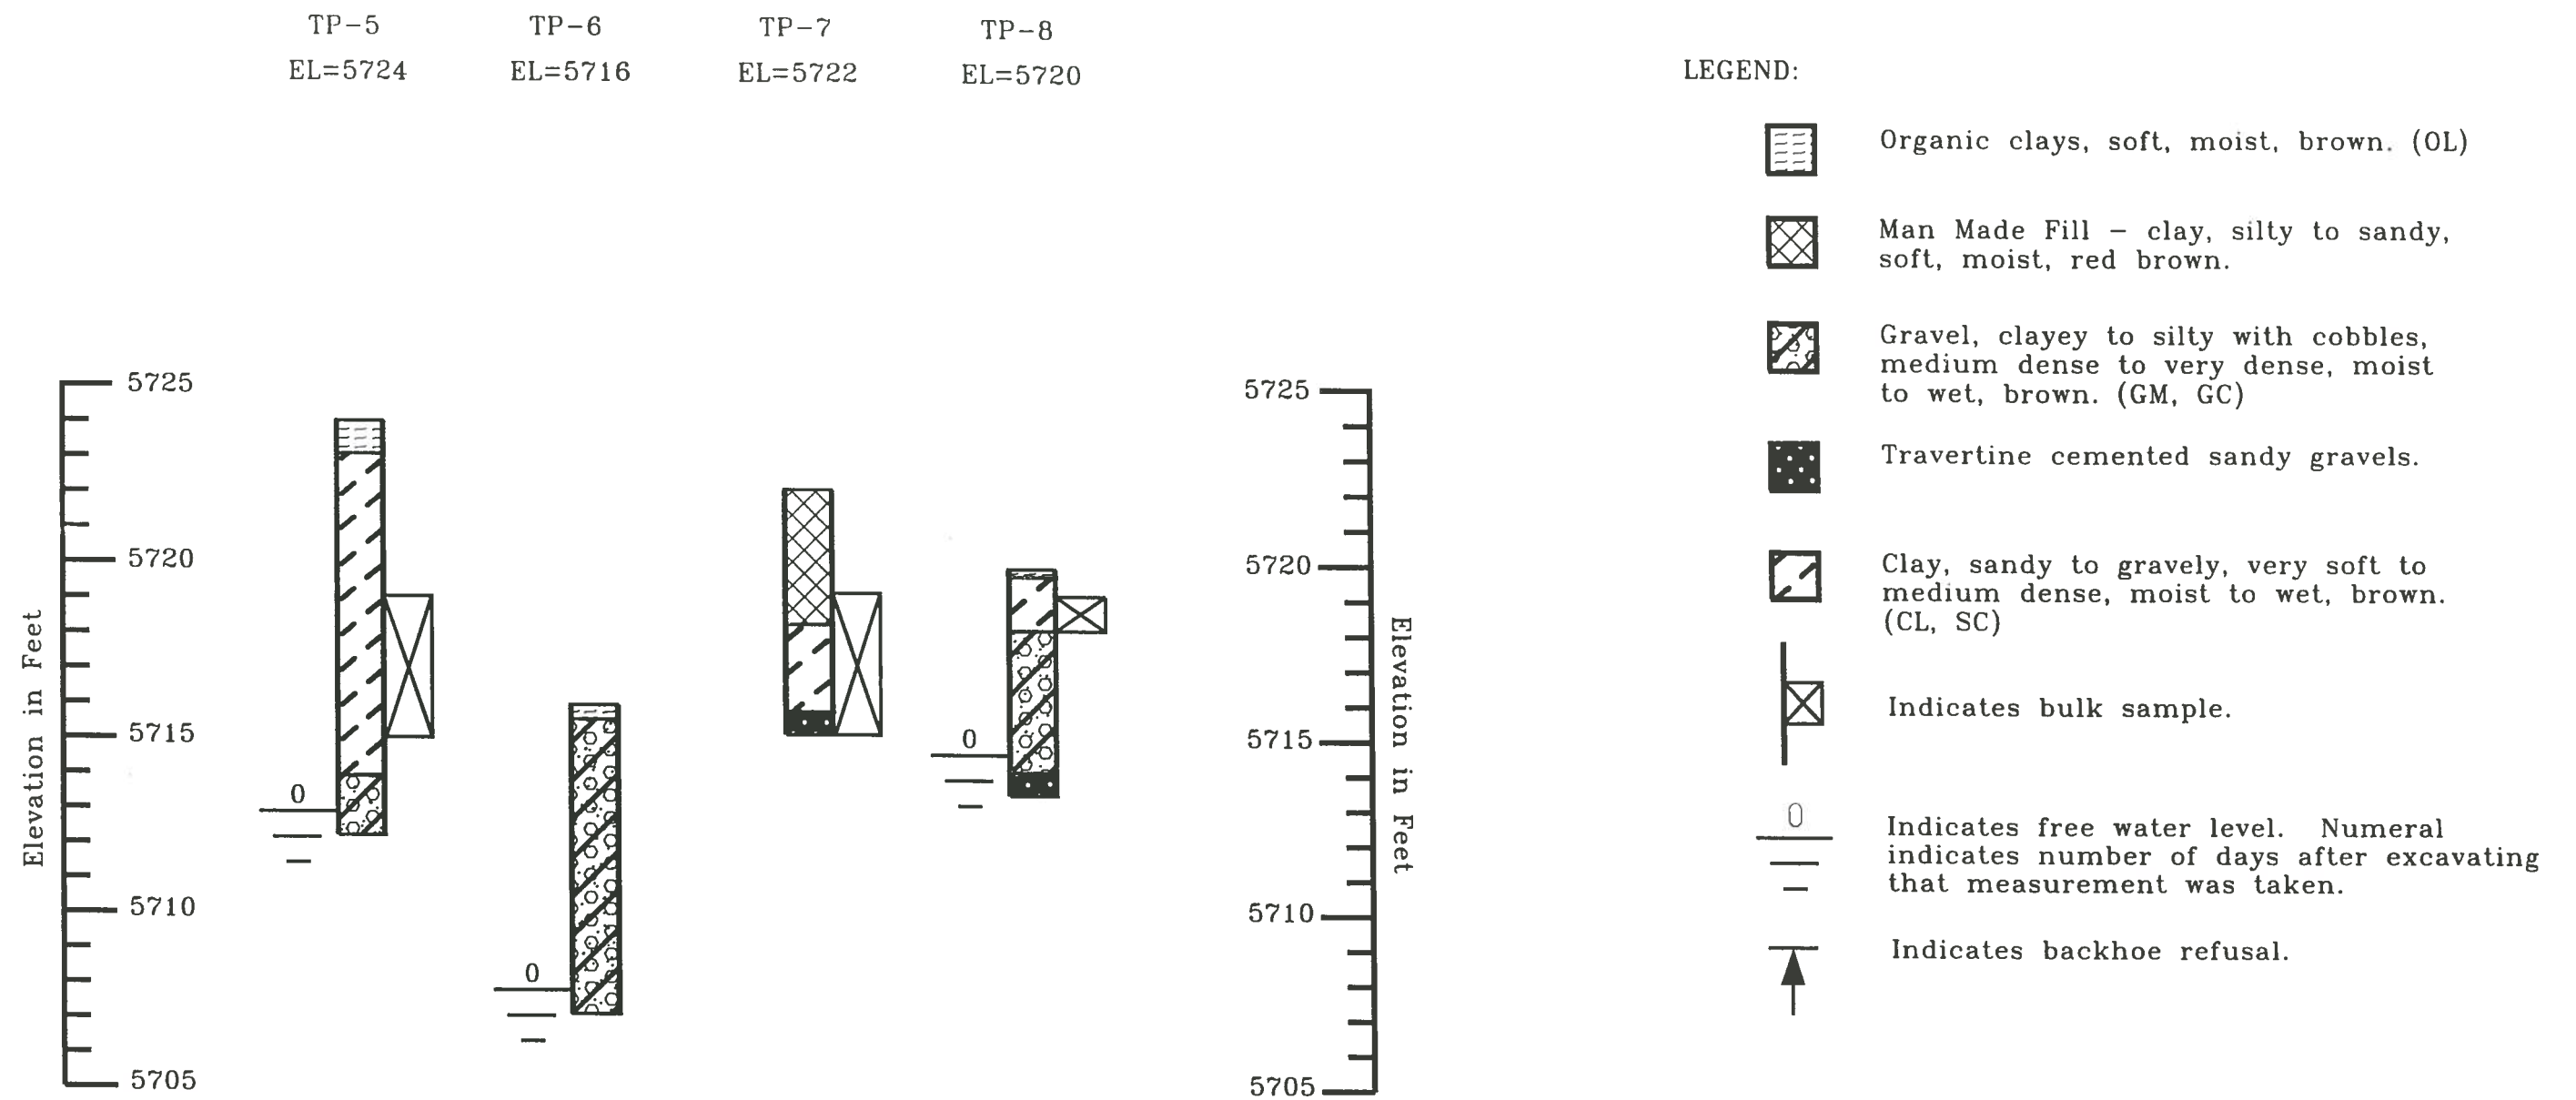

NOTES:

1. Test pits were excavated on December 14, 1995 with a trackhoe.
2. Elevations were obtained from topographic mapping provided by Jerome Gamba & Associates and are approximate.
3. These test pits are subject to the explanations, limitations and conclusions as contained in this report.

SUMMARY LOGS OF TEST PITS

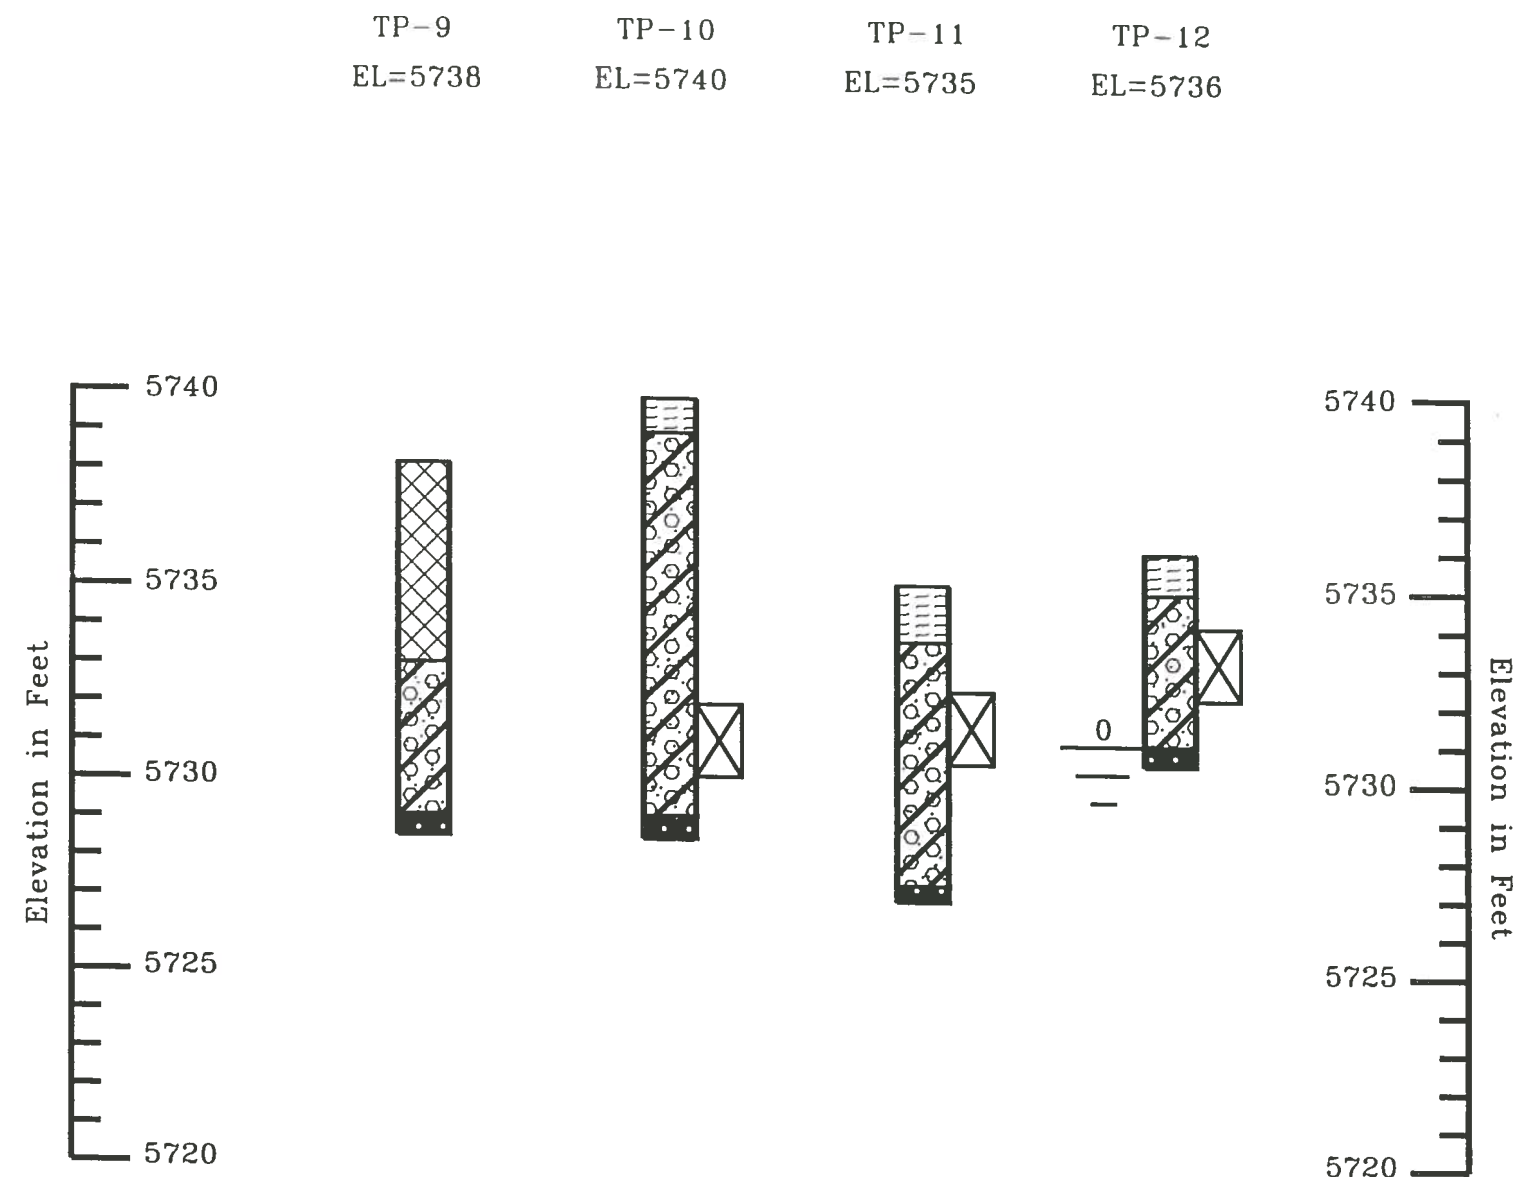


LEGEND:

- Organic clays, soft, moist, brown. (OL)
- Man Made Fill - clay, silty to sandy, soft, moist, red brown.
- Gravel, clayey to silty with cobbles, medium dense to very dense, moist to wet, brown. (GM, GC)
- Travertine cemented sandy gravels.
- Clay, sandy to gravelly, very soft to medium dense, moist to wet, brown. (CL, SC)
- Indicates bulk sample.
- Indicates free water level. Numeral indicates number of days after excavating that measurement was taken.
- Indicates backhoe refusal.


NOTES:


1. Test pits were excavated on January 3, 1996 with a trackhoe.
2. Elevations were obtained from topographic mapping provided by Jerome Gamba & Associates and are approximate.
3. These test pits are subject to the explanations, limitations and conclusions as contained in this report.

PROPOSED NORTH GLENWOOD WATER PARK
GLENWOOD SPRINGS, COLORADO

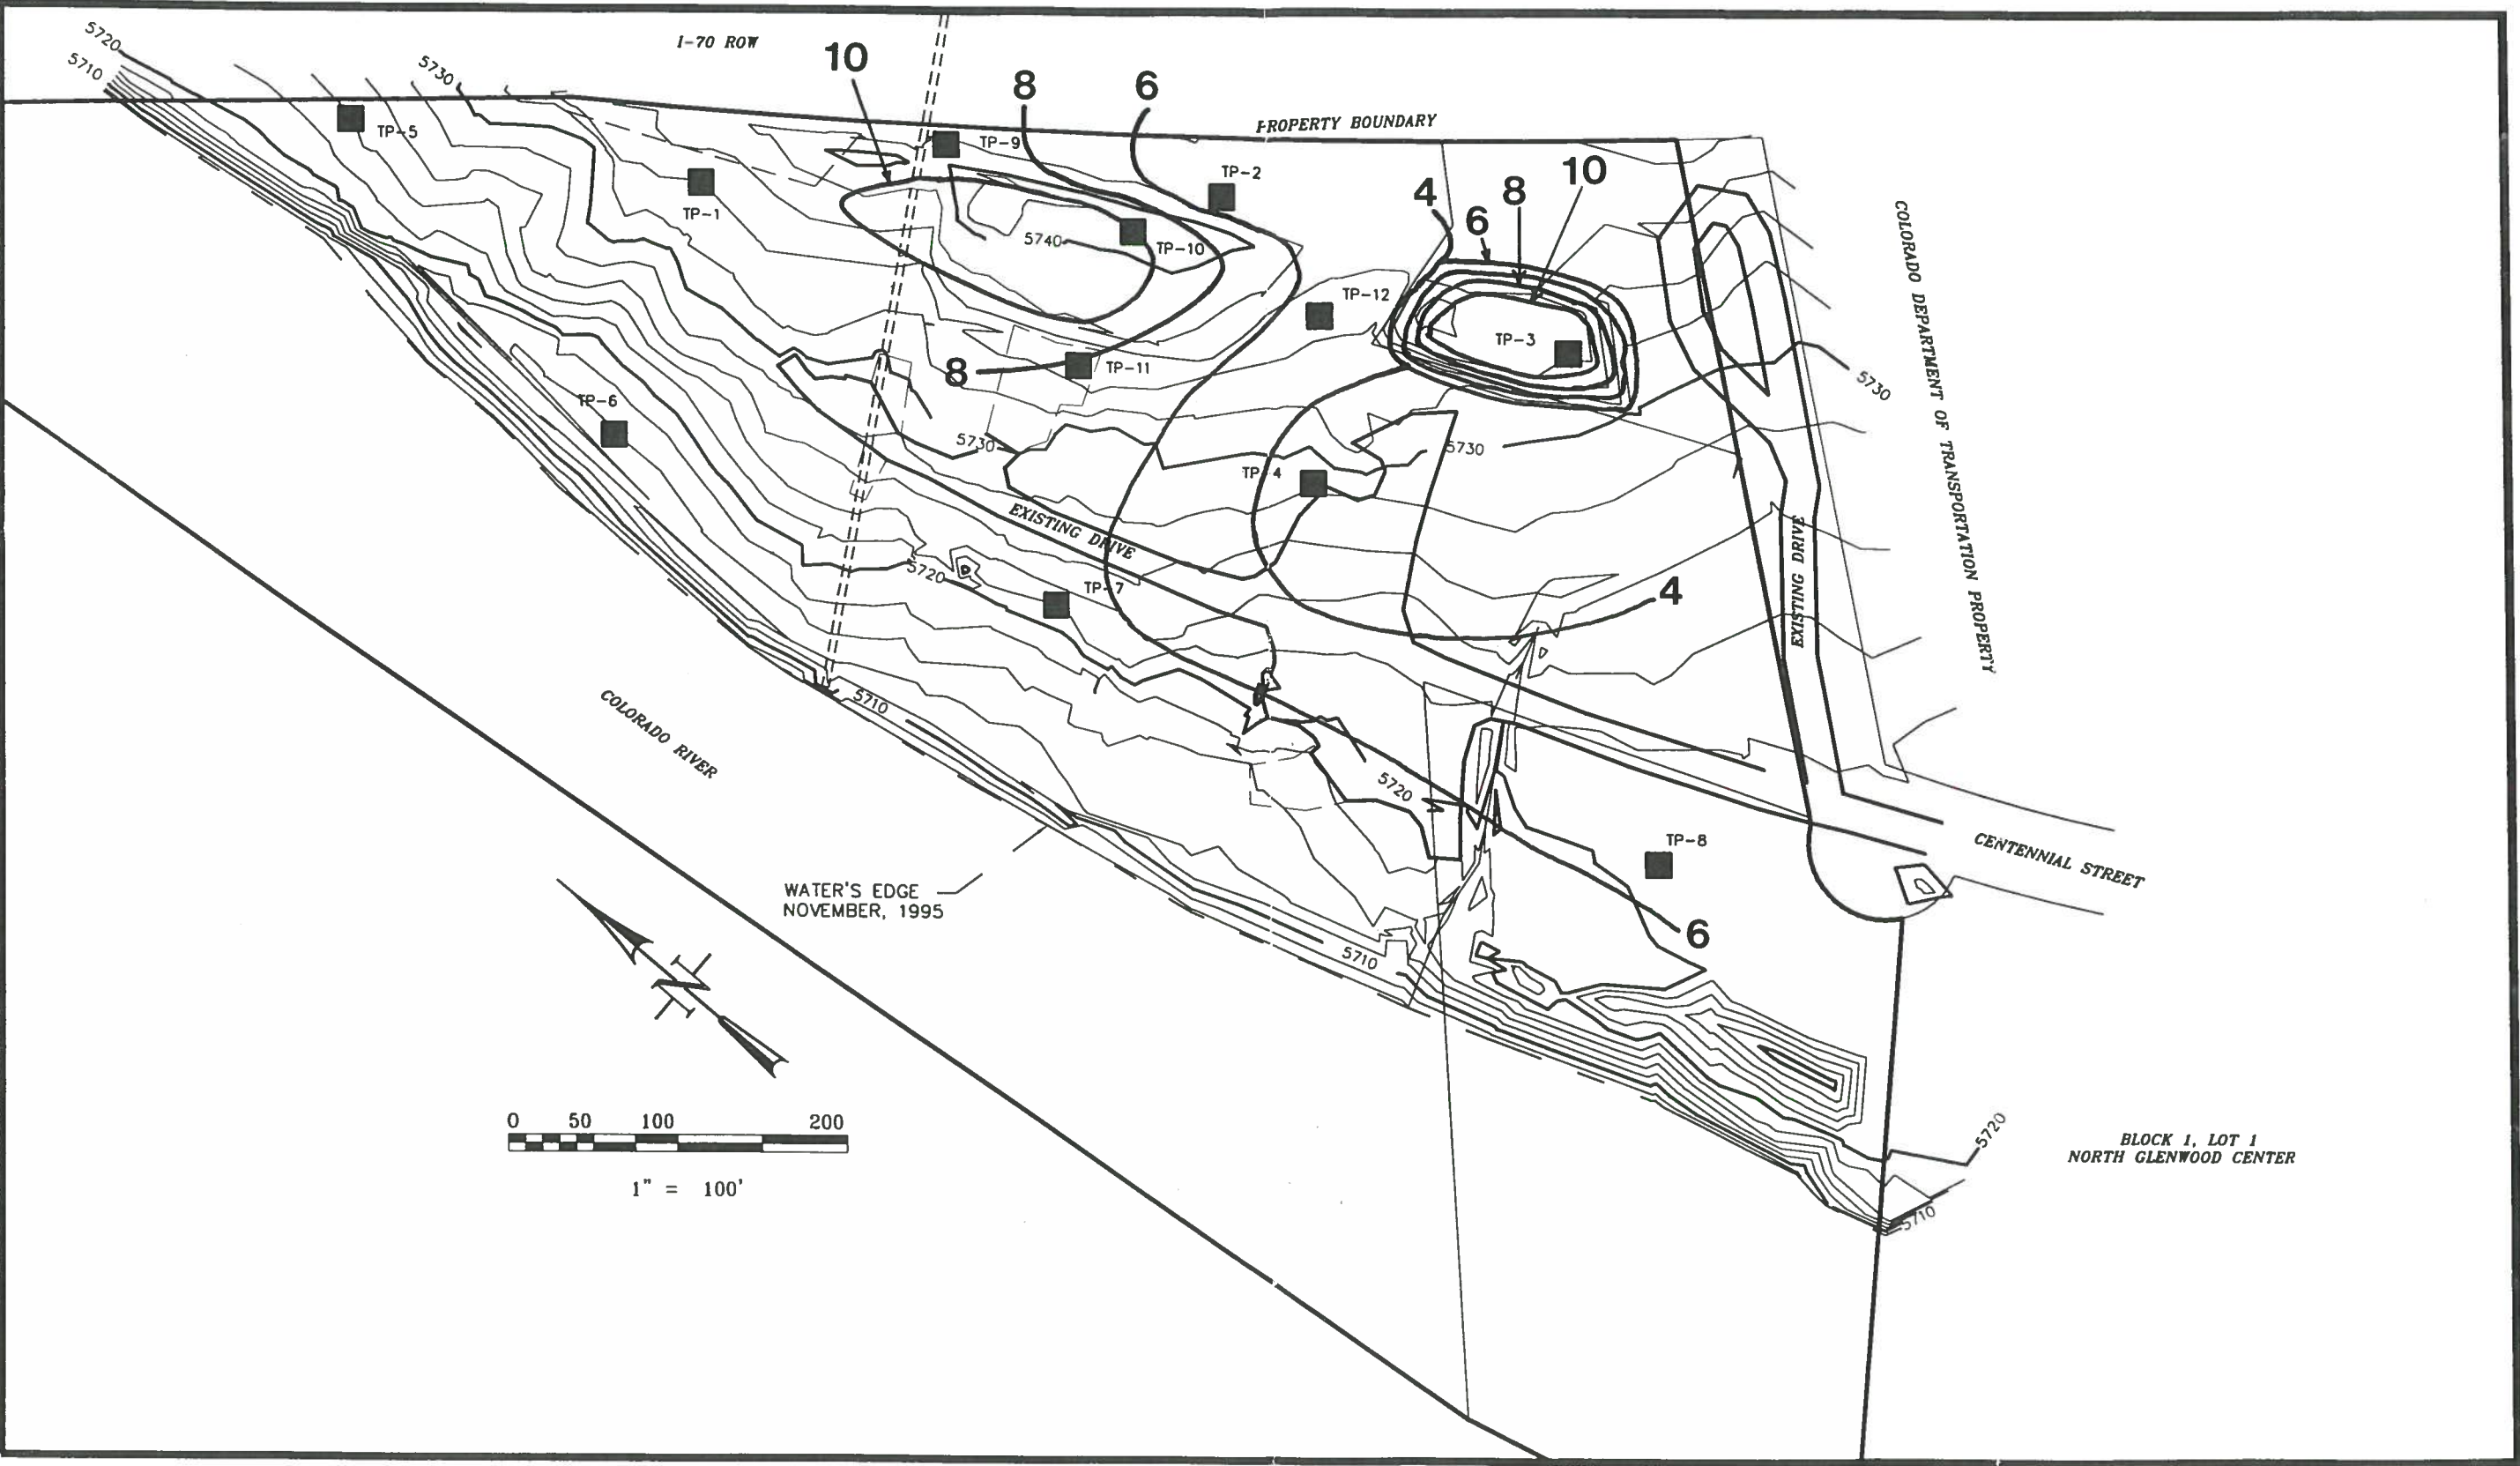

APPROXIMATE DEPTH TO TRAVERTINE CEMENTED LAYER CONTOUR MAP

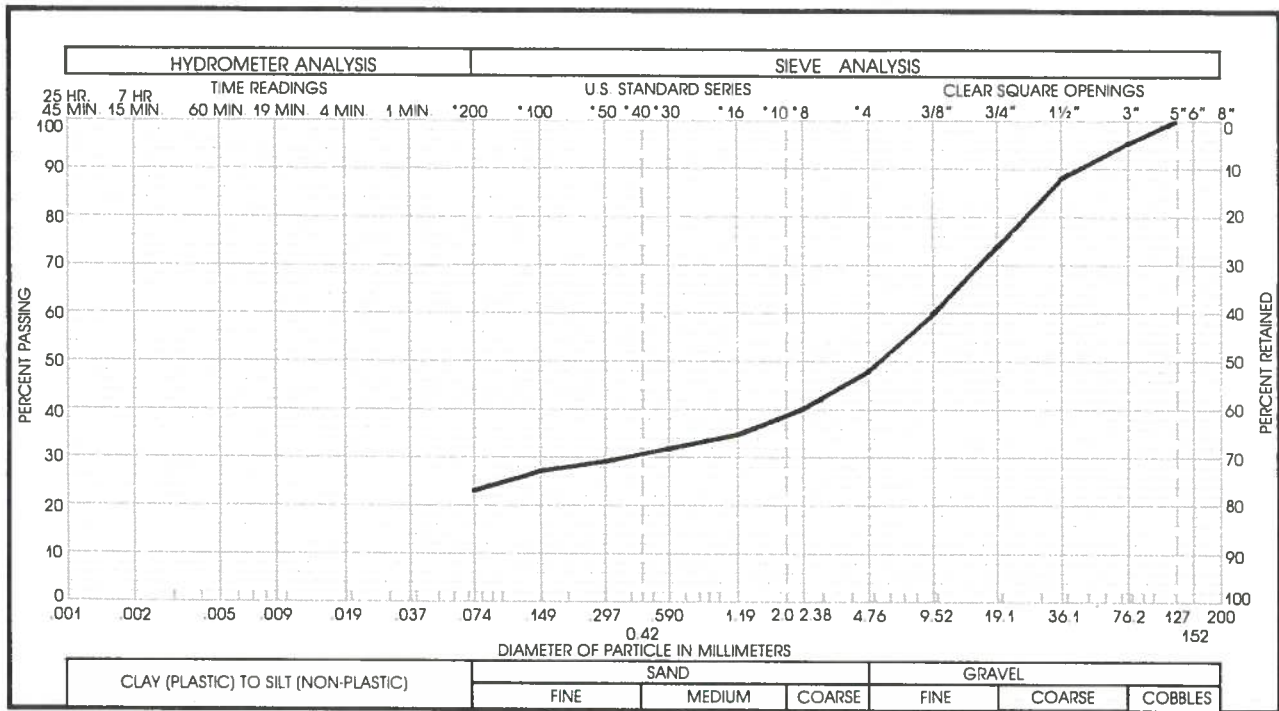

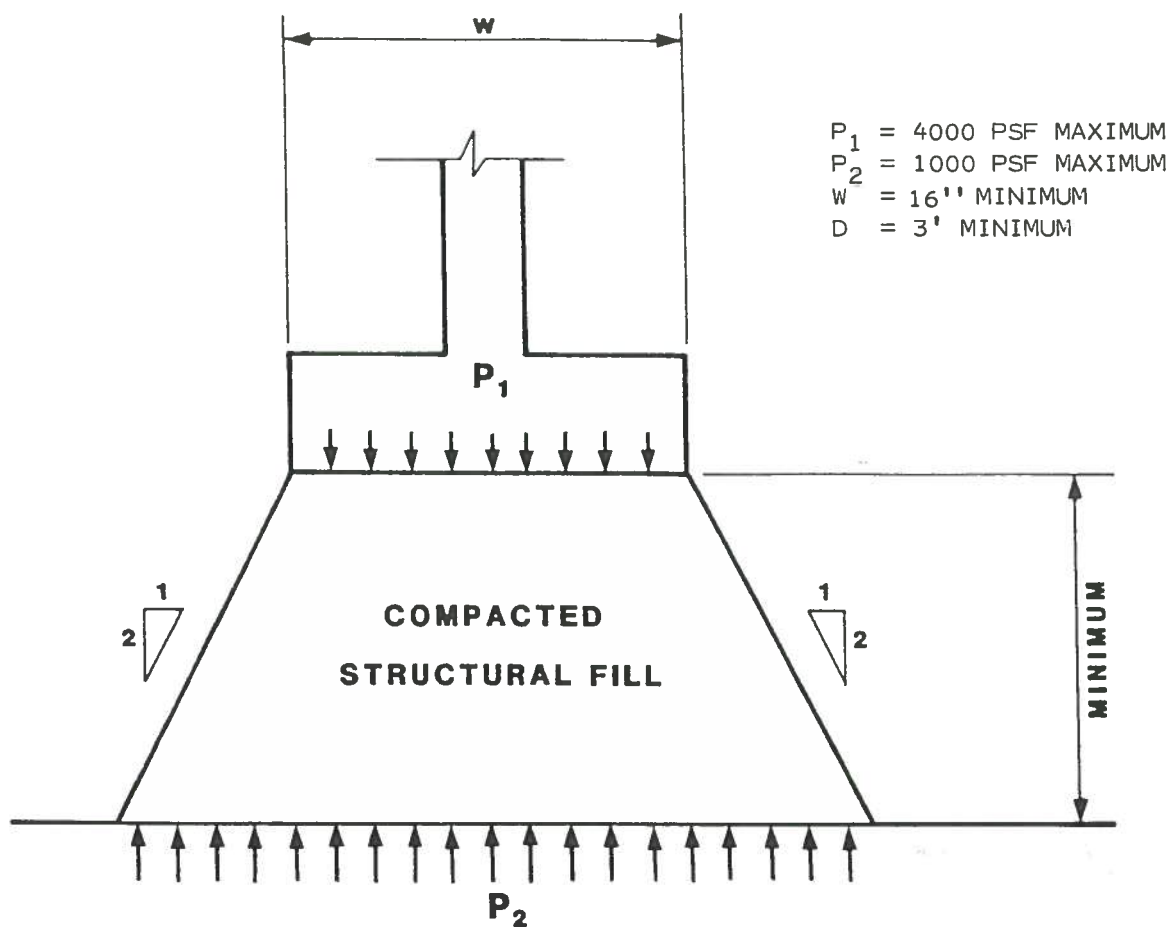

P_1 = ALLOWABLE PRESSURE ON COMPACTED FILL :



P_2 = ALLOWABLE PRESSURE ON NATURAL SOILS :

$$P_2 = \frac{P_1(w)}{(w+d)}$$

w = WIDTH OF FOOTING


d = DEPTH OF FILL BENEATH THE FOOTING

DISTRIBUTION OF PRESSURE FOR FOOTINGS ON FILL

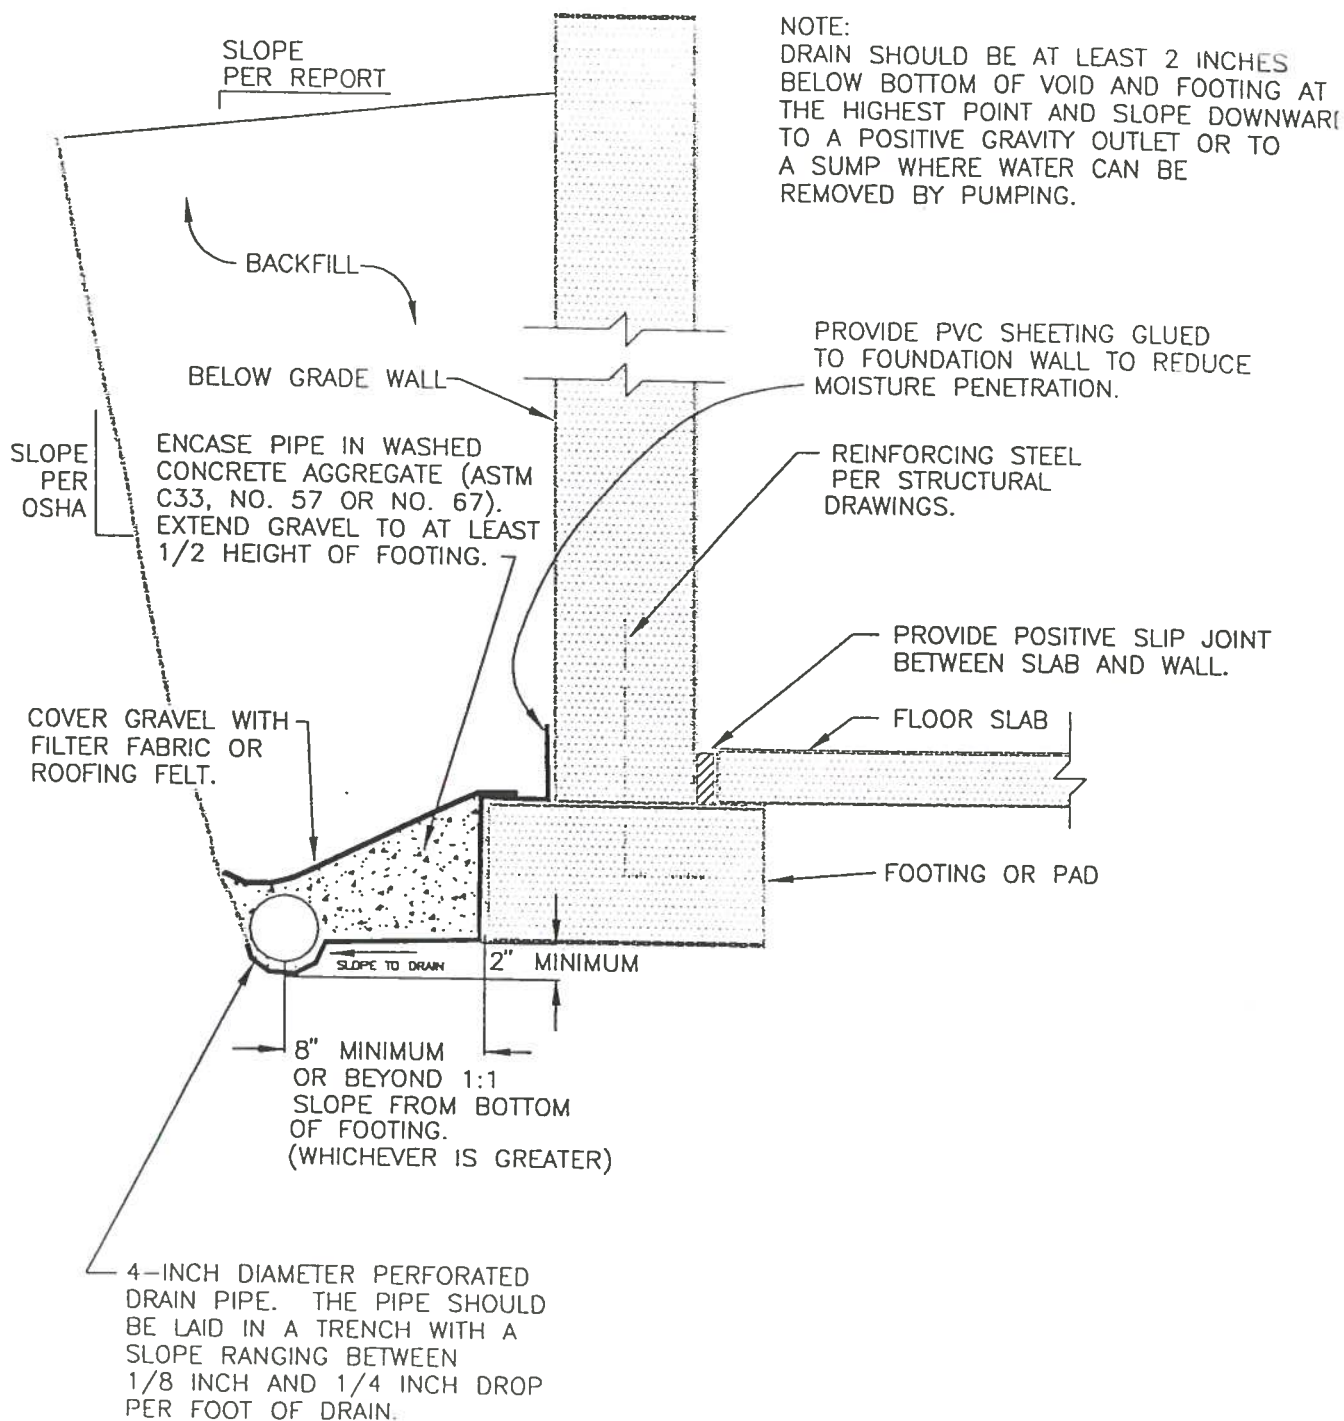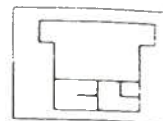


EXTERIOR FOUNDATION WALL DRAIN

NOTE: DRAIN SHOULD BE 12 INCHES BELOW BOTTOM OF SLAB AT THE HIGHEST POINT AND SLOPE DOWNWARD TO A POSITIVE GRAVITY OUTLET OR TO A SUMP WHERE WATER CAN BE REMOVED BY PUMPING.

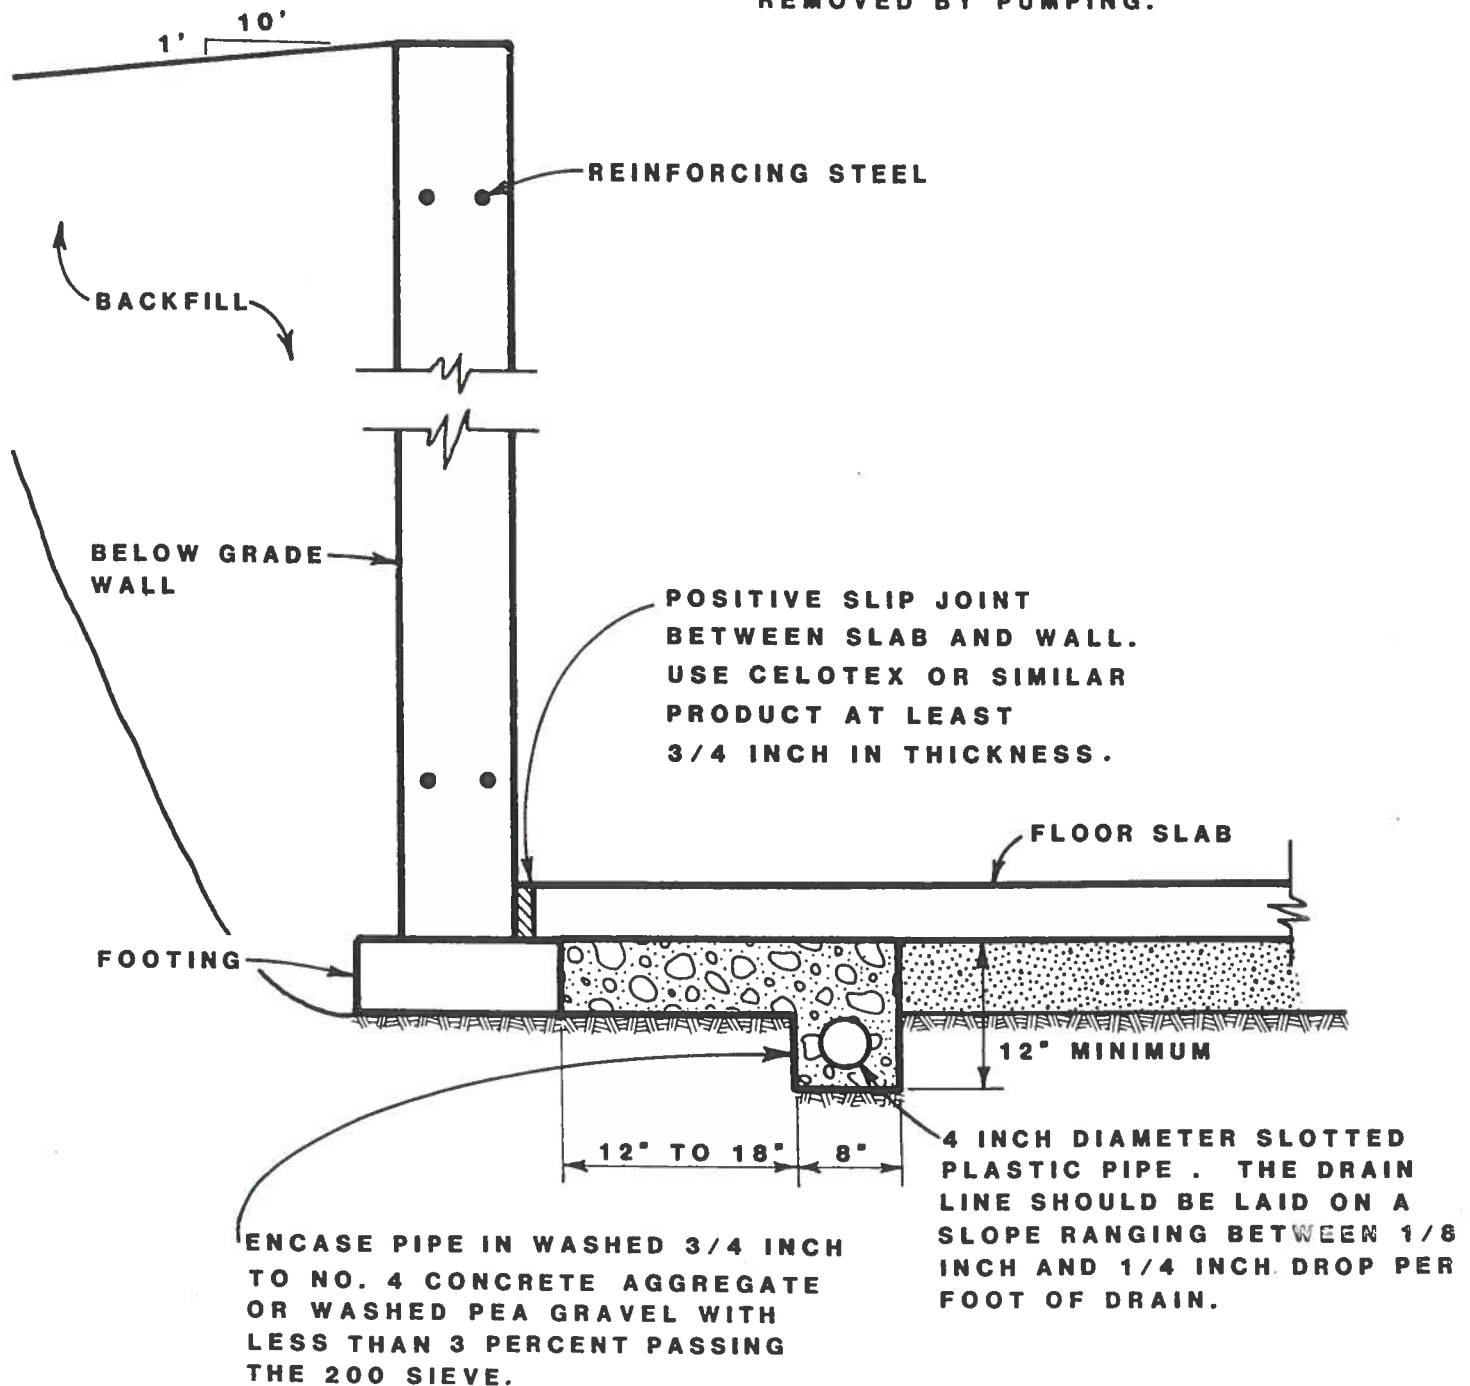

TYPICAL DRAIN DETAILS

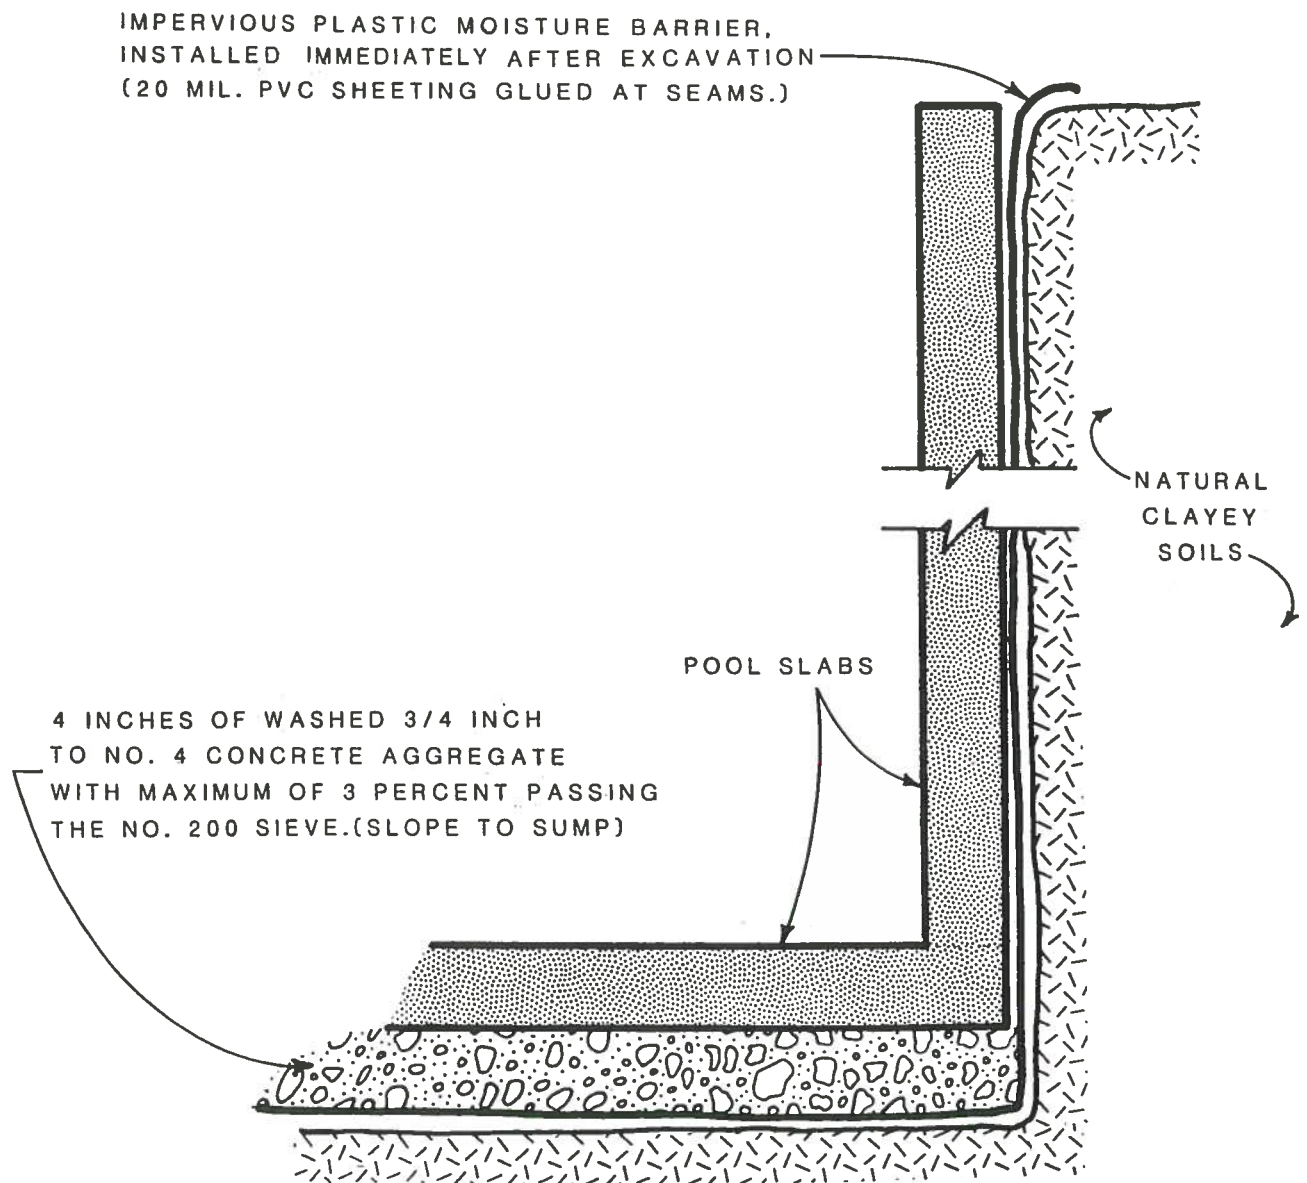


RECOMMENDED POOL DRAINAGE DETAIL

TABLE I


SUMMARY OF LABORATORY TEST RESULTS

[illegible]

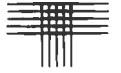

APPENDIX B

GUIDELINE MAINTENANCE RECOMMENDATIONS

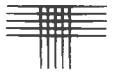

MAINTENANCE RECOMMENDATIONS FOR FLEXIBLE PAVEMENTS

A primary cause for deterioration of pavements is oxidative aging resulting in brittle pavements. Tire loads from traffic are necessary to "work" or knead the asphalt concrete to keep it flexible and rejuvenated. Preventive maintenance treatments will typically preserve the original or existing pavement by providing a protective seal or rejuvenating the asphalt binder to extend pavement life.

1. Annual Preventive Maintenance
 - a. Visual pavement evaluations should be performed each spring or fall.
 - b. Reports documenting the progress of distress should be kept current to provide information on effective times to apply preventive maintenance treatments.
 - c. Crack sealing should be performed annually as new cracks appear.
2. 3 to 5 Year Preventive Maintenance
 - a. The owner should budget for a preventive treatment at approximate intervals of 3 to 5 years to reduce oxidative embrittlement problems.
 - b. Typical preventive maintenance treatments include chip seals, fog seals, slurry seals and crack sealing.
3. 5 to 10 Year Corrective Maintenance
 - a. Corrective maintenance may be necessary, as dictated by the pavement condition, to correct rutting, cracking and structurally failed areas.
 - b. Corrective maintenance may include full-depth patching, milling and overlays.
 - c. In order for the pavement to provide a 20-year service life, at least one major corrective overlay should be expected.



MAINTENANCE RECOMMENDATIONS FOR RIGID PAVEMENTS

High traffic volumes create pavement rutting and smooth, polished surfaces. Preventive maintenance treatments will typically preserve the original or existing pavement by providing a protective seal and improving skid resistance through a new wearing course.

1. Annual Preventive Maintenance
 - a. Visual pavement evaluations should be performed each spring or fall.
 - b. Reports documenting the progress of distress should be kept current to provide information of effective times to apply preventive maintenance.
 - c. Crack sealing should be performed annually as new cracks appear.
2. 4 to 8 Year Preventive Maintenance
 - a. The owner should budget for a preventive treatment at approximate intervals of 4 to 8 years to reduce joint deterioration.
 - b. Typical preventive maintenance for rigid pavements include patching, crack sealing and joint cleaning and sealing.
 - c. Where joint sealants are missing or distressed, resealing is mandatory.
3. 15 to 20 Year Corrective Maintenance
 - a. Corrective maintenance for rigid pavements includes patching and slab replacement to correct subgrade failures, edge damage and material failure.
 - b. Asphalt concrete overlays may be required at 15 to 20 year intervals to improve the structural capacity of the pavement.

Email from Dan Cokley to Terri Partch dated July 7, 2020 Regarding IMHS Traffic Study

From: Dan Cokley <DanC@sgm-inc.com>
Date: July 7, 2020 at 8:50:52 AM MDT
To: Terri Partch <terri.partch@cogs.us>
Cc: Steve Beckley <sbeckley@glenwoodcaverns.com>
Subject: IMHS TIS - Pages from Level III_TIS_IronMtnP2-Final_070219

Hi Terri

I understand you recently met with Steve and had concerns about additional pools at IMHS not being accounted for in the approved TIS. I have attached pages of the TIS which describe the project, highlighted the Hotel description and noted on the Site Plan the location of the additional pools. Pools and recreational facilities are included in the ITE description of typical Hotel activities. The additional pools are planned for hotel guests. Cut/pasted from the TIS narrative below...

There are 10 fresh water pools located along the hotel frontage, these pools will be fenced and for hotel guests only.

I believe these pools will not change the typical trip generation rate of the Hotel Land Use as defined by the ITE Trip Generation Manual (10th Ed) and applied in the TIS.

I also understand that the pools are now planned to be constructed prior to the Hotel. The ten pools will generate fewer design hour trips than the future buildout of the Hotel. When the Hotel is constructed, these pools are planned to become part of the Hotel property as described in the TIS.

The current Access Permit volumes account for these planned development activities.

Please contact me to discuss as needed, and let me know if you need additional formal correspondence to address this issue.

Thanks,

Dan Cokley, PE, PTOE
Principal

TRAFFIC IMPACT STUDY

IRON MOUNTAIN HOT SPRINGS - PHASE 2



July 2019

Prepared by



DAN COKLEY, PE
LICENSE NO. 29799
7/2/2019



2.0 Project Description

The proposed site development shown in Figure 2 is proposed south of the IMHS and will include uses that complement the adjacent recreational uses at IMHS and the Glenwood Caverns Adventure Park (GCAP) by providing a hotel for recreational visitors, additional hot spring pools and an office / apartment building. The developer is negotiating with the State to obtain the parking lot and office structures (Parcel 1) currently owned by the State and occupied by CDOT and CSP.

The proposed development will consist of the following:

- Three (3) additional hot springs pools at IMHS
- Combined use Office (8900 sf) and employee housing apartments (20 units)
- Hotel (100 rooms)
- Procurement of CDOT/CSP office and parking (186 spaces)

The procurement of Parcel 1 will include the existing CDOT and CSP office spaces. These will be used as future operating space for IMHS and GCAP. The new office building located in Parcel 3 will house the relocated CDOT and CSP office space. There will be additional office space within the building, a total of 8900 sf of new office space will be available within the project.

The 20-unit employee housing apartment units will be available for City of Glenwood Springs residents.

The hotel will not include a restaurant, as the current IMHS and GCAP facilities both include restaurants. The hotel is located about 0.1 mile from the IMHS and approximately 0.4 mile from the GCAP tram. There are 10 fresh water pools located along the hotel frontage, these pools will be fenced and for hotel guests only. The hotel will also provide shuttle service.

The additional parking (186 spaces) will be used for GCAP overflow parking and will offset parking lost near the GCAP tram building currently leased from Land Rover (94 spaces). The CDOT/CSP spaces are about ¼ mile walking distance from the tram base and will be served by newly constructed pedestrian connection on the south side of Devereux Rd (along Two Rivers Park) between the overflow parking and the tram.

Walking distance is an important concept in the fields of transportation and public health. A ¼ mile is often used as an acceptable walking distance in U.S. research studies, that distance equates to about a 5-minute walk. Destination attractions significantly increase the potential for walking to a venue, and an increased acceptable walking distance. It is common for attractions such as stadiums and amusement parks to have a significant percentage of parking beyond a ¼ mile radius. The "CDOT" parking is located within a reasonable walking distance to be considered as on-site parking.

An illustrative concept plan is provided in Figure 2 on the following page.



Figure 2 - Proposed Concept Site Development Plan

TRAFFIC IMPACT STUDY

IRON MOUNTAIN HOT SPRINGS - PHASE 2



April 2019

Prepared by



DAN COKLEY, PE
LICENSE NO. 29799
4/8/2019



TABLE OF CONTENTS

1.0	Introduction	1-1
2.0	Project Description	2-1
3.0	Methodology and Assumptions	3-1
4.0	Existing Traffic Conditions	4-1
4.1	Local Circulation Network	4-1
4.2	Existing Traffic Volumes (2018)	4-2
4.3	Existing (2018) Intersection Capacity Analysis	4-3
4.4	Existing (2018) Intersection Queuing Analysis	4-1
5.0	20-Year Background Traffic	5-1
5.1	20-year Background Traffic Volumes	5-4
5.2	20-year Background Intersection Capacity Analysis	5-4
5.3	20-year Background Intersection Queuing Analysis	5-4
6.0	20-year Total Traffic	6-1
6.1	Project Trip Generation	6-1
6.2	Trip Distribution and Assignment	6-1
6.3	Project Generated Traffic Volumes	6-2
6.4	20-year Total Traffic Volumes	6-2
6.5	20-year Total Intersection Capacity Analysis	6-2
6.6	20-year Total Intersection Queuing Analysis	6-3
6.7	State Highway Access Permit Evaluation	6-3
6.8	20-year Total Traffic Turn Lane Analysis	6-3
6.9	Sight Distance and Access Conditions	6-1
7.0	Conclusions and Proposed Mitigation Measures	7-1

7.1	Summary of Conclusions	7-1
7.2	Proposed Mitigation Measures	7-2

LIST OF TABLES

Table 1 - 2017 AADT at CDOT Station #10039	4-2
Table 2 - Level of Service (LOS) Criteria	4-3
Table 3 - Existing 2018 Intersection Level of Service Summary	4-1
Table 4 - Existing (2018) 95th Percentile Queue Summary	4-1
Table 5 - US 6 Seasonal Factor Data	5-2
Table 6 - 30th Highest Attendance Data	5-2
Table 7 - Seasonal Factor Data	5-2
Table 8 - IMHS/GCAP Growth Factor Data	5-3
Table 9 - Parking Summary	5-3
Table 10 - Parking Diversion	5-3
Table 11 - 20-Year Background Intersection Level of Service Summary	5-4
Table 12 - 20-year Background 95th Percentile Queue Summary	5-4
Table 13 - Estimated Weekday Traffic Generation Summary	6-1
Table 14 - Estimated Weekend Traffic Generation Summary	6-1
Table 15 - Percentage Increase in Traffic	6-2
Table 16 - 20-year Intersection Level of Service Summary	6-2
Table 17 - Percentage Increase in Delay (s)	6-2
Table 18 - 20-year Total 95th Percentile Queue Summary	6-3
Table 19 - CDOT SHAC Auxiliary Lane Warrant Analysis	6-4

LIST OF FIGURES

Figure 1 -Project Area	1-1
Figure 2 - Proposed Concept Site Development Plan	2-2

LIST OF APPENDICES

Appendix A	Methodology / Assumptions (Correspondence with CDOT)
Appendix B	.Intersection Traffic Volume Figures (2018, 20-year Background, 20-year Total)
Appendix C	Seasonal and Growth Factor, Parking Diversion
Appendix D	Trip Generation
Appendix E	Synchro /SimTraffic output
Appendix F	2018 Traffic Counts
Appendix G	CDOT Access Permit 314157
Appendix H	Turnkey Traffic Memo

1.0 Introduction

This study is prepared as a CDOT Level Three Traffic Impact Study and provides estimates for peak hour traffic generation for the Iron Mountain Hot Springs (IMHS) property Phase 2 development, proposed to be constructed at the north end of Centennial Street in Glenwood Springs, Colorado. The purpose of this traffic analysis is to document the existing traffic conditions in the vicinity of the site, analyze the trip generation and trip distribution of the proposed development, estimate traffic volumes to the 20-year planning horizon, and analyze the intersections within the study area for operational impacts to the highway or city road system. Access to the site will continue to be provided from Centennial Street and the majority of traffic will use Devereux Road and US 6 for primary access.

This study will assess the Level of Service (LOS) and existing auxiliary lanes along US 6 at the Devereux Road intersection to determine if they meet CDOT requirements under future conditions and discuss any other mitigation measures that may reduce the site's impact on the adjacent infrastructure.

IMHS opened in 2015, the remaining undeveloped site (with exception of CDOT/CSP) is shown shaded in red and the study intersections (Centennial Drive & Devereux Road, Devereux Road & US 6, and Traver Trail & US 6) are noted by the star symbol in the Figure 1 below.



Figure 1 -Project Area

2.0 Project Description

The proposed site development shown in Figure 2 is proposed south of the IMHS and will include uses that complement the adjacent recreational uses at IMHS and the Glenwood Caverns Adventure Park (GCAP) by providing a hotel for recreational visitors, additional hot spring pools and an office / apartment building. The developer is negotiating with the State to obtain the parking lot and office structures (Parcel 1) currently owned by the State and occupied by CDOT and CSP.

The proposed development will consist of the following:

- Three (3) additional hot springs pools at IMHS
- Combined use Office (8900 sf) and employee housing apartments (20 units)
- Hotel (100 rooms)
- Procurement of CDOT/CSP office and parking (186 spaces)

The procurement of Parcel 1 will include the existing CDOT and CSP office spaces. These will be used as future operating space for IMHS and GCAP. The new office building located in Parcel 3 will house the relocated CDOT and CSP office space. There will be additional office space within the building, a total of 8900 sf of new office space will be available within the project.

The 20-unit employee housing apartment units will be available for City of Glenwood Springs residents.

The hotel will not include a restaurant, as the current IMHS and GCAP facilities both include restaurants. The hotel is located about 0.1 mile from the IMHS and approximately 0.4 mile from the GCAP tram. There are 10 fresh water pools located along the hotel frontage, these pools will be fenced and for hotel guests only. The hotel will also provide shuttle service.

The additional parking (186 spaces) will be used for GCAP overflow parking and will offset parking lost near the GCAP tram building currently leased from Land Rover (94 spaces). The CDOT/CSP spaces are about ¼ mile walking distance from the tram base and will be served by newly constructed pedestrian connection on the south side of Devereux Rd (along Two Rivers Park) between the overflow parking and the tram.

Walking distance is an important concept in the fields of transportation and public health. A ¼ mile is often used as an acceptable walking distance in U.S. research studies, that distance equates to about a 5-minute walk. Destination attractions significantly increase the potential for walking to a venue, and an increased acceptable walking distance. It is common for attractions such as stadiums and amusement parks to have a significant percentage of parking beyond a ¼ mile radius. The "CDOT" parking is located within a reasonable walking distance to be considered as on-site parking.

An illustrative concept plan is provided in Figure 2 on the following page.



Figure 2 - Proposed Concept Site Development Plan

3.0 Methodology and Assumptions

This traffic analysis has been prepared in accordance with section 2.3(5) of the State Highway Access Code (Code) and the original assumptions have been vetted with the CDOT access manager and engineer for Region 3. The assumptions and methodology will provide a conservative analysis for the purposes of assessing traffic impacts resulting from buildout of the proposed development. Discussions with and concurrence from CDOT regarding methodology are documented in the Appendix.

The unsignalized intersections in the project area were analyzed using the Highway Capacity Manual (HCM) 2010 methodology.

Intersection analysis was performed using the Synchro/SimTraffic 10 analysis package to estimate the capacity of the unsignalized intersections in the study area. The measures of effectiveness that are compared for this study include Level of Service (LOS), delay and estimated 95th percentile queue lengths.

All Synchro/SimTraffic output is contained in the Appendix for reference.

Peak hour factors, heavy vehicle percentages, and other inputs were developed based on existing traffic counts taken in June and September 2018.

To provide a conservative analysis of site traffic impacts, no reductions of site traffic were assumed for multi-modal trips made by users or residents of the development. Users and residents may decide to make pedestrian, bicycle, shuttle, transit, or other trips rather than using their personal car, which should lessen the overall impact of the site when compared to the results of this analysis. The developer has previously committed to the shuttle service between IMHS and GCAP when demand exists.

The assumptions related to Design Hourly Volume (DHV) and background traffic; seasonal, 20-year growth, and parking demands are discussed in the Background Traffic section of this study.

4.0 Existing Traffic Conditions

Local Circulation Network

The Iron Mountain Hot Springs is currently located north of the Centennial Office Building and the CDOT/CSP regional headquarters on an extension of Centennial Street. No turn lanes exist along Devereux Road at the Centennial intersection. The initial IMHS development included the construction of pedestrian facilities consisting of a 6'-8' sidewalk along the west side of Centennial Street extending into the site.

US Highway 6 is the primary arterial that serves the north Glenwood Springs to West Glenwood Springs corridor. The segment of US Highway 6 (006K) within the study area is classified as an NR-B highway by the State Highway Access Category Assignment Schedule (2 CCR 601-1A, 9/13/13) and extends from Traver Trail on the west to the intersection of 6th and Laurel (SH 82) on the east. Westbound US 6 is posted at 25-mph from 6th and Laurel, increasing to 40 mph about 750-feet west of the Devereux intersection, while eastbound US 6 is posted at 35-mph about 800 feet west of the intersection, and then 25-mph at Traver Trail.

The intersection slopes down from west to east at an approximate 3% - 4% grade. Left and right turn deceleration lanes are provided on US 6 at Devereux and a short right turn pocket (60') is provided on the northbound Devereux Road approach controlled by a stop sign. Pedestrian facilities exist on all legs of the intersection, but no crossings are striped in either roadway. Large, painted medians separating the turn lanes at the intersection exist to provide delineation of the turning vehicular movements. Ramps are provided for the crossing of Devereux, but these are not compliant with the current PROWAG guidelines (ADA requirements) for design. The skew of the approach creates the need for drivers to pull ahead of the stop bar (existing) and into the pedestrian crossing when turning onto US 6.

West of Devereux Road, Traver Trail (220' west) is the only access within 1000' feet along US 6. Several intersections are located within 1000' of Devereux Road to the east including Linden Street (225'), W 1st Street south and Best Western driveway north (420'), Silver Spruce driveways south (580' and 740'), Best Western driveway north (790' and 840'), vacant Toyota dealership south (920'), and Hotel Access north (980').

CDOT's "Traffic Data" website provided the tables below. The 2017 Average Daily Traffic (ADT) on US 6, west of the intersection with SH 82/Laurel Street was approximately 10,000 vehicles per day (vpd) on an average weekday, including 6.4% truck traffic.

Table 1 - 2017 AADT at CDOT Station #10039

Route	Ref Point	End Ref Point	Start Point Description	Annual Average Daily Traffic	AADT Year	AADT Single Trucks	AADT Comb. Trucks	Percent Trucks	20 Year Factor	Design Hour Vol (% of AADT)
006K	0	0.338	ON SH 6, WEST 6TH ST W/O SH 82, GLENWOOD	10,000	2017	520	120	6.4%	1.04	8

Devereux Road is a two-lane collector roadway with two 12' travel lanes and a one-foot paved shoulder. The posted speed along Devereux Road is 25 mph. Devereux Road begins as the south leg of the US Highway 6 intersection and extends to the intersection with West Midland Avenue near I-70 interchange 114. The road generally serves recreational, office, industrial and service uses.

Centennial Drive is a two-lane local roadway with travel width that varies at its intersection with Devereux Road on the south, but generally is 24 feet to the north with two travel. The posted speed is 25 mph. Centennial Drive ends at the IMHS entrance and parking lot. Centennial Drive currently serves the Centennial office building, CDOT/CSP and IMHS. There is a three-way intersection with CDOT/CSP that was signed in June 2018 with temporary Stop signs for the northbound and southbound movements, while the westbound movement was uncontrolled.

Existing Traffic Volumes (2018)

The intersections in the immediate vicinity of the project area have had AM and PM peak hour turning movement counts performed within the past year. Those counts are summarized below;

Existing Traffic Count Data

- 6/13/18 Weekday (Wed) (Traver / Devereux / US 6) by All Traffic Data
- 9/29/18 Weekend (Sat) (Centennial; Devereux / Centennial; Devereux / US 6) by SGM
- 2/7/19 Weekday (Thu) (Devereux / Centennial; Devereux / US 6) by SGM

This study will use the weekday traffic data collected on 6/13/18 and the weekend traffic data collected on 9/29/18 for the existing traffic condition scenario.

The existing and proposed recreational / entertainment traffic generators result in peak traffic generation during the weekday PM and weekend mid-day peak hours, therefore the study will analyze the weekday PM and weekend mid-day peak hour scenarios.

Existing 2018 traffic volumes are provided in the Appendix for the study intersections.

Existing (2018) Intersection Capacity Analysis

Weekday PM and weekend mid-day level of service estimates were prepared in accordance with the Highway Capacity Manual (Transportation Research Board, 2010). For unsignalized intersections, the Highway Capacity Manual defines level of service and delay in terms of seconds of stopped delay per vehicle, which is based on the number of acceptable gaps in the conflicting traffic stream. In general, the traffic movements analyzed are those controlled by stop signs or yield signs, and the left turn movements from the uncontrolled major street. The following table represents the level of service criteria for unsignalized intersections:

Table 2 - Level of Service (LOS) Criteria

Unsignalized Intersections

Level of Service	Delay (seconds)
A (Highly Desirable)	< 10.0
B (Desirable)	10.1 to 15
C (Acceptable)	15.1 to 25
D (Acceptable in Urban Areas)	25.1 to 35
E (Unacceptable)	35.1 to 50
F (Unacceptable)	> 50.0

Source: Highway Capacity Manual, 2010

The “overall” intersection level of service at unsignalized intersections corresponds with the highest delay experienced on a minor street approach. In general, CDOT and the City of Glenwood Springs consider overall intersection operations of LOS “D” or better acceptable during the peak hours.

Using the existing 2018 traffic volumes, the capacity analysis was run in Synchro to determine level of service and delay for the study intersections. The following table shows the overall results of the capacity analysis for the impacted intersections in the study area. Upon review of the traffic data, it was determined the Traver Trail and US 6 intersection operates at acceptable LOS at existing conditions. Again, the LOS and delays reported for the unsignalized intersections correspond with the poorest performing side street approach movement (controlled by stop sign). The uncontrolled movements at these intersections all operate at LOS “A” or better.

Table 3 - Existing 2018 Intersection Level of Service Summary

Intersection	Weekday PM		Weekend	
	LOS	DELAY ¹ (s)	LOS	DELAY (s)
Devereux & US 6	C	16.7	C	16.9
Traver Trail & US 6	B	13.1	-	-
Centennial & Devereux	A	8.2	A	9.4

¹ – Delay expressed as average delay per vehicle in seconds/vehicle

As the table shows, the unsignalized intersections operate acceptably under existing conditions.

Existing (2018) Intersection Queuing Analysis

A second measure of effectiveness that was evaluated in this study was queue length. Queue length was evaluated to provide insight into operations and capacity of existing turn lanes, specifically at the Devereux Road & US 6 intersection. Queuing will be monitored for three approaches at two study intersections to determine peak hour queuing lengths. The three approaches and available storage lengths are:

- US 6 Westbound Left Turn approach to Devereux Rd (200 ft length)
- Devereux Rd Northbound Right Turn approach to US 6 (60 ft length)
- Centennial Southbound approach to Devereux Rd (no lane)

The following table shows the baseline analysis 95th percentile queue lengths estimated by the SimTraffic model. Five simulation runs for 1 hour were conducted to estimate the queue lengths in the table below.

Table 4 - Existing (2018) 95th Percentile Queue Summary

Approach	Weekday PM (ft)	Weekend (ft)	Available Length (ft)
US 6 WB Left Turn	43	55	200
Devereux Rd NB Right Turn	28	14	60
Centennial SB approach	52	47	-

The 95th percentile queue length represents the maximum queue length that occurs during 95% of the hour, so there may be times when it is exceeded for a short period of time during peak hours. The summary above shows that all movements operate at an acceptable level based upon existing storage length.

5.0 20-Year Background Traffic

The existing traffic volumes were used as a basis to develop the 20-year background traffic volumes. The 2018 volumes were adjusted for annual seasonal and 20-year growth factors.

Seasonal factors were applied to the existing traffic counts to determine a Design Hourly Volume, which is generally defined as the 30th highest hourly volume in the design year. The definition infers that if a facility is to adequately serve throughout its life, its physical capacity will only be exceeded for about 30 hours out of the total 8,760 hours in the “design” year. The choice of the 30th highest hourly volume is a long-held concept which stems from

research published in A Policy on Geometric Design of Rural Highways from the American Association of State Highway Officials (AASHTO).

A seasonal factor for east-west oriented US 6 through traffic was determined from CDOT's OTIS website, using daily volumes collected at CDOT count station 000214 located just south of Glenwood Springs on SH 82. A monthly summary of that station is shown in Table 5.

Table 5 - US 6 Seasonal Factor Data

 OTIS Online Transportation Information System Highway Data Traffic Data Data Catalog Reports Map View Help												
N SH 82, GLEN AVE S/O BLAKE AVE, GLENWOOD SPRINGS (Station Id: 000214)												
Daily Monthly Summaries Annual												
Export to Excel												
Yr	Jan	Feb	Mar	Apr	May	Jun	Jul	Aug	Sep	Oct	Nov	Dec
2019	22,045	22,387										
2018	23,365	23,237	24,444	24,974	25,824	26,106	25,420	25,235	24,793	23,781	22,025	21,717
2017	22,576	23,590	24,797	25,270	25,389	27,223	27,128	23,295	21,072	21,144	22,774	23,736

Table 5 shows that June is generally the highest monthly average volume, therefore a seasonal factor was not applied to the June weekday traffic volumes. Weekend volumes are in the range of 75% of weekday volumes, and those volumes are not driven by consistent commuter traffic. A seasonal factor was not applied to the September weekend traffic counts for US 6.

Seasonal factors for the IMHS and GCAP facilities were calculated using the DHV concept defined above. Attendance records were used to determine the 30th highest daily attendance for each site, those 30th highest attendance days were compared to the attendance on the traffic count days and a seasonal factor calculated. This calculation assumes one peak hour period daily for the facility, weekday PM and weekend midday. See Tables 6 & 7.

Table 6 - 30th Highest Attendance Data

Attendance Data - IMHS / GCAP				Attendance			Count Day	
				IMHS	GCAP	Combined	IMHS	GCAP
2018	WEEKEND/HOLIDAY	30th HIGHEST at 1 PH/Day		1237	1277	2514	1342	998
	WEEKDAY	30th HIGHEST		772	1032	1804	503	752
20 yr Growth	WEEKEND/HOLIDAY	30th HIGHEST at 1 PH/Day		1468	1867	3335		
	WEEKDAY	30th HIGHEST		916	1509	2425		

Table 7 - Seasonal Factor Data

Seasonal Factors					
	IMHS	GCAP	Combined	Count Day	
WEEKEND/HOLIDAY	92%	128%	107%	9/29/2018	
WEEKDAY	153%	137%	144%	6/13/2018	
WEEKEND/HOLIDAY	109%	187%	143%	9/29/2018	
WEEKDAY	182%	201%	193%	6/13/2018	

The seasonal factors were applied to the existing and 20-year IMHS and GCAP traffic volumes.

The 20-year factor used for US 6 based on CDOT data at count station 000391 was 1.04 (Table 5), or an overall growth of 4% over 20 years applied to the US 6 through traffic at the Devereux Road and Traver Trail intersections.

The 20-year growth factor for IMHS/GCAP was calculated based upon an assumed capacity of 300,000 for each facility as provided by the Owner. The calculation of the 20-year growth factor is shown in Table 8, based upon 2018 annual attendance at each location as compared to the future capacity.

Table 8 - IMHS/GCAP Growth Factor Data

20-year GROWTH FACTOR		GCAP	IMHS	TOTAL
2018 ANNUAL ATTENDANCE		205,208	252,787	457,995
FUTURE CAPACITY		300,000	300,000	600,000
		146%	119%	131%

Another aspect of the proposed development involves the redistribution of existing parking for the GCAP site. As noted previously, 94 parking spaces located immediately northeast of the tram are currently leased from Land Rover. The Land Rover spaces would no longer be used and would be replaced by 186 spaces that currently exist to the west between Centennial Drive and the existing CDOT/CSP office facility, shown within Parcel 1 of Figure 2. Available parking by location is summarized in Table 9.

Table 9 - Parking Summary

On-Site Parking			
Location	Existing	Proposed	Change
GCAP	345	251	-94
"CDOT"		186	186
IMHS	144	171	27
Hotel		100	100
Housing		40	40
Office		32	32
Total	489	780	291

There is a total of 345 existing parking spaces available for use near the GCAP tram. This study uses a reasonable assumption based on the observation of daily operations that existing parking capacity is exceeded at approximately 1200 visitors, equating to 3.5 visitors per vehicle. Using the 30th highest weekday & weekend attendance coupled with the available re-distributed parking results in the following calculation of parking needs and trips diverted from GCAP to the CDOT parking lot at IMHS. Those results are shown in Table 10.

Table 10 - Parking Diversion

Location	Pkg Need (veh)		Pkg Diversion (veh)		Design Year
	Weekday	Weekend	Weekday	Weekend	
"CDOT"	297	367	46	116	2018
	434	537	183	286	20-year

The seasonal and growth factored parking needs and diverted trips are included in the 20-year background traffic

20-year Background Traffic Volumes

20-year background traffic volumes (seasonal and growth factored) are provided in the Appendix for the study intersections.

20-year Background Intersection Capacity Analysis

Using the 20-year background traffic volumes, the capacity analysis was run in Synchro to determine level of service and delay for the study intersections. The following table shows the overall results of the capacity analysis for all three intersections in the study area. Again, the LOS and delays reported for the unsignalized intersections correspond with the poorest performing side street approach movement (controlled by stop sign). The uncontrolled movements at these intersections all operate at LOS "B" or better.

Table 11 - 20-Year Background Intersection Level of Service Summary

Intersection	Weekday PM		Weekend	
	LOS	DELAY ₁ (s)	LOS	DELAY (s)
Devereux & US 6	C	19.7	C	21.2
Traver Trail & US 6	B	13.4	-	-
Centennial & Devereux	A	8.4	A	9.5

As the table shows, the unsignalized intersections operate acceptably under 20-year Background traffic conditions. The weekend Devereux northbound left turn movement delay is just below meeting the LOS D threshold of 25 seconds.

20-year Background Intersection Queuing Analysis

The following table shows the baseline analysis 95th percentile queue lengths estimated by the SimTraffic model. Five simulation runs for 1 hour were conducted to estimate the queue lengths in the table below.

Table 12 - 20-year Background 95th Percentile Queue Summary

Approach	Weekday PM (ft)	Weekend (ft)	Available Length (ft)
US 6 WB Left Turn	48	66	200
Devereux Rd NB Right Turn	40	14	60
Centennial SB approach	51	45	-

The 95th percentile queue length represents the maximum queue length that occurs during 95% of the hour, so there may be times when it is exceeded for a short period of time during peak hours. The summary above shows that all movements operate at an acceptable level based upon existing storage length.

6.0 20-year Total Traffic

Project Trip Generation

ITE's Trip Generation (10th Edition) was used to provide trip generation rates for the proposed development uses. The reference does not provide trip generation rates for a "Hot Springs" pool facility. However, 2018 weekend traffic counts (9/29/18) at the IMHS entrance on Centennial Drive were used to establish a per pool rate for that day. That rate is adjusted based upon attendance to provide a 30th design hourly rate for weekday and weekend. The GCAP overflow (OF) parking rates are based upon the discussion in section 5.0. The employee housing (apartment), office and hotel rates are based upon standard ITE rates.

Table 13 - Estimated Weekday Traffic Generation Summary

Land Use	Number of Units	ITE Code	Weekday Traffic	Weekday Design Hour Traffic			
				AM IN	AM OUT	PM IN	PM OUT
IMHS pool	3	n/a	0	0	0	5	3
Employee Housing	20	220	110	2	8	9	5
Hotel	100	310	702	27	18	25	24
Office	9	710	104	9	1	2	9
GCAP OF Parking	186	n/a	366	0	0	14	14
			1,282	38	27	55	55

Table 14 - Estimated Weekend Traffic Generation Summary

Land Use	Number of Units	ITE Code	Saturday Traffic	Saturday Design Hour Traffic	
				IN	OUT
IMHS pool	3	n/a		8	5
Employee Housing	20	220		7	7
Hotel	100	310		40	32
Office	8	710		2	2
GCAP OF Parking	186	n/a	372	18	10
				75	56

IMHS Pool - based upon 2018 Sat. Count (factored)
 ITE Code 220 - Multi-Family Housing (Low-Rise) (20 apartments)
 ITE Code 310 - Hotel (100 rooms)
 ITE Code 710 - General Office (8900 sf)
 GCAP Overflow Parking (occurs at 1200 visitors)

Trip Distribution and Assignment

The distribution and assignment of site generated trips follows the distributions established in the original traffic study for Iron Mountain Hot Springs, "Level 2 Traffic Assessment - Iron Mountain Hot Springs" (SGM, December 2014), which generally followed "Iron Mountain PUD - Initial Traffic Evaluation" (Turnkey Consulting, April 2013).

For this analysis, 73% of site traffic is oriented to the east on US 6, 15% is oriented to the west on US 6, 10% is oriented to the west on Devereux Road, and 2% is oriented to and from Traver Trail.

Project Generated Traffic Volumes

The developed project traffic volumes are provided in the Appendix for the study intersections.

20-year Total Traffic Volumes

The 20-year traffic volumes are the sum of the 20-year background traffic volumes plus the proposed site-generated traffic volumes.

The percent increase in traffic at the study intersections, based on the peak hour background plus site-generated traffic versus 2018 volumes are summarized in the table below.

Table 15 - Percentage Increase in Traffic

	Weekday PM		Weekend	
	Overall	Project Leg	Overall	Project Leg
Centennial / Devereux	174%	211%	173%	266%
Devereux / US 6	120%	152%	130%	177%
Traver Trail / US 6	107%	108%	-	-

20-year traffic volumes are provided in the Appendix for the study intersections.

20-year Total Intersection Capacity Analysis

Table 16 - 20-year Intersection Level of Service Summary

Intersection	Weekday PM		Weekend	
	LOS	DELAY ¹ (s)	LOS	DELAY (s)
Devereux & US 6	C	24.3	D	27.9
Traver Trail & US 6	B	13.6	-	-
Centennial & Devereux	A	9.3	B	10.2

1 – Delay expressed as average delay per vehicle in seconds/vehicle

Using the 20-year total traffic volumes, the capacity analysis was run in Synchro to determine level of service and delay for the study intersections. The following table shows the overall results of the capacity analysis for the impacted intersections in the study area. The LOS and delays reported for the unsignalized intersections correspond with the poorest performing side street approach movement (controlled by stop sign). The uncontrolled movements at these intersections all operate at LOS "B" or better.

As the table shows, the unsignalized intersections operate acceptably under 20-year Total traffic conditions. The weekend Devereux northbound left turn movement delay increased beyond 25 seconds into the LOS D threshold.

The percent increase in delay at the study intersections, based on the peak hour background plus site-generated traffic versus 2018 volumes are summarized in the table below.

Table 17 - Percentage Increase in Delay (s)

	Weekday PM	Weekend
Centennial / Devereux	145%	273%

Devereux / US 6

131%

109%

20-year Total Intersection Queuing Analysis

The following table shows the baseline analysis 95th percentile queue lengths estimated by the SimTraffic model. Five simulation runs for 1 hour were conducted to estimate the queue lengths in the table below.

Table 18 - 20-year Total 95th Percentile Queue Summary

Approach	Weekday PM (ft)	Weekend (ft)	Available Length (ft)
US 6 WB Left Turn	59	78	200
Devereux Rd NB Right Turn	48	29	60
Centennial SB approach	57	51	-

The 95th percentile queue length represents the maximum queue length that occurs during 95% of the hour, so there may be times when it is exceeded for a short period of time during peak hours. The summary above shows that all movements operate at an acceptable level based upon existing storage length. The Centennial approach is provided as reference to understand another measure of effectiveness. Since the approach operates at an acceptable LOS, a two-lane approach is not recommended at this time.

State Highway Access Permit Evaluation

The need for an access permit at the US 6 and Devereux Road intersection is based on the proposed project generated development traffic volume entering US 6 at the Devereux Road leg divided by the existing volume of traffic on the Devereux Road approach (205 DHV), as provided for in CDOT Access Permit 314157, dated January 27, 2015. The result is $98 \text{ DHV} / 205 \text{ DHV} = 47\%$, an increase greater than 20% requires a new access permit.

Also, per CDOT, when the volume exceeds 205 DHV, a new permit is required. The existing (2018) traffic on that leg is 147 during the AM peak and 305 during the PM peak. Existing PM peak hour traffic currently exceeds the permit volume.

Project generated traffic is projected to add 98 DHV to that leg, while 20-year Total traffic including seasonal and annual growth is projected at 453 DHV.

The passenger car equivalent (PCE) DHV for permit purposes is calculated by applying the 2018 heavy vehicle percentage on the Devereux Road leg of the US 6 intersection, 3.2% to the projected DHV and assuming 2 PCE's per Heavy Vehicle, for a total of 468 PCE's.

20-year Total Traffic Turn Lane Analysis

Auxiliary turn lane requirements for accesses along Colorado State Highways are based on the projected DHV's, the speed limit and geometry of the highway adjacent to the access, and the classification of the highway. For design purposes, the speed limit along US 6 adjacent to the access is 25 mph for the eastbound approach and 25 mph for the westbound approach on an NR-B highway. Based on the State Highway Access Code (Code), a right turn deceleration lane is required when the peak hour turning volume exceeds 50 vph, a left turn deceleration lane is required when the peak hour turning volume exceeds 25 vph.

For the Devereux Road approach, and the Devereux Road and Centennial Drive intersection a similar analysis was completed. Low volume, IVow speed intersections may not typically be analyzed in this fashion, as LOS and Delay are usually indicators of unsignalized intersection operations. Because of the high volume of EB right and SB left turns at the 20-year Total traffic volumes, this provides a method to determine the need for auxiliary lanes. Devereux Road was assumed be classified as a NR-C highway, with a speed limit of 25 mph at each approach.

The Table 19 summarizes the existing conditions, DHV and warrant volumes by intersection and movement.

Table 19 - CDOT SHAC Auxiliary Lane Warrant Analysis

CDOT SHAC Auxiliary Lane Warrant Analysis								
Auxiliary Turn Lane		Existing (2018)		20-year Total		Existing Turn Lane		Design Waiver
Type (Decel)	Required when DHV >	DHV (vph)	Warrant met?	DHV (vph)	Warrant met?	?	Length (ft)	<100 DHV
<i>Devereux & US 6 (NR-B highway)</i>								
WB Left	25	68	Yes	130	Yes	Yes	200	
EB Right	50	47	No	61	Yes	Yes	250	
NB Left	25	37	Yes	50	Yes	Yes	-	
NB Right	50	153	Yes	212	Yes	Yes	60	
<i>Centennial & Devereux (use NR-C highway)</i>								
EB Right	50	3	No	3	No	No		
EB Left	25	13	No	20	No	No		
WB Right	50	31	No	93	Yes	No		29
WB Left	25	11	No	11	No	No		
SB Left	25	66	Yes	124	Yes	No		48

The design of the turn lanes should accommodate 20-year Total traffic turning volumes shown in Table 19 above. The design of NR-B lanes for speeds under 40 mph includes the length of the taper distance plus the length required for storage. Taper rate or distance is based on speed and width of the turn lane, while storage is based on peak hour traffic demand. Both US 6 lanes are currently 12' wide and the required taper rates are 7.5:1. Therefore, the taper distances for required by the Code to be 90 feet. The storage distances would be 50 feet and 130 feet for the eastbound and westbound lanes, respectively.

The eastbound right turn lane should be designed 140 feet long by Code. This lane is currently striped about 250 feet full width (plus 125-foot taper) and develops west of the Traver Trail intersection to the north. The westbound left turn lane should be 220 feet long by Code. This lane is currently striped about 150 feet full width (plus 125-foot taper) and develops east of Linden. The turn lanes of the US 6 corridor of intersection are currently sized to accommodate 20-year Total traffic DHV turning movements projected for the IMHS Phase 2 development plus background traffic.

The northbound Devereux Road approach consists of two unstriped 11 to 12-foot wide approach lanes with a full width length of about 60 feet, the existing taper (5.5:1) is approximately 60 feet long transitioning back to a single 12-foot travel lane width. Based upon the posted speed limit, the 95th percentile queue length and LOS of the northbound movements the operation of the approach is acceptable.

At the Centennial Drive and Devereux Road intersection, westbound right and southbound left turn lanes would be warranted based upon 20-year Total traffic DHV's. The SHAC (3.5 (5)) allows a design waiver for volume warranted movements that have low opposing traffic volumes, generally less than 100 DHV, which applies to these movements. Based upon the 95th percentile queue length, LOS of the intersection, and low opposing volumes to the southbound left and west bound right movements, the operation of the intersection is acceptable.

Sight Distance and Access Conditions

The Devereux Road and US 6 intersection is controlled by a stop sign on the Devereux Road approach. This approach lies within the inside of a horizontal curve and allows about 350 feet of clear sight line to the east and about 550 feet of clear sight line to the west. The Code requires 250 feet for passenger vehicles, 325 feet for single-unit trucks and 425 feet for a Multi-Unit truck for each approach (25 mph) to access the highway. Although almost all users of the proposed development will be driving passenger vehicles, the design vehicle for the proposed development would be an RV or Bus.

Based on the Code, the sight distance meets the Code for the user and design vehicles but is slightly below the minimum standard under today's conditions for multi-unit trucks. Additionally, observations concluded that the vehicles stopping at the stop sign on Devereux sometimes pull forward into the pedestrian crossing area in order to safely view eastbound oncoming traffic before turning onto US 6.

At the Centennial Street intersection with Devereux Road there is adequate sight distance (>425 feet) for traffic entering Devereux Road, a 25-mph roadway, although the westbound sight distance may be obscured by low-lying branches during the summer months. The access is very wide at the throat of the intersection (120 feet). Following the initial development of IMHS, a revised striping plan was implemented to provide for a 90° intersection and 50-foot entering radii. The intersection approach provided better delineation, while maintain access for larger CDOT maintenance vehicles at the intersection.

7.0 Conclusions and Proposed Mitigation Measures

Summary of Conclusions

- A new access permit is required. The new permit volume is calculated to be a DHV of 468 in passenger car equivalents.
- The study intersections operate at an acceptable LOS at the 20-year Total traffic volume condition.
- The study intersections have acceptable auxiliary turn lanes, in terms of width, storage length and taper rates.
- The study intersections generally provide acceptable sight distance, except as noted in Section 7.2 below.
- The study intersections are both at skewed angles and enhanced delineation could be implemented for improved turning and pedestrian movements.
- The Traver Trail and US 6 intersection is not significantly impacted by the 20-year Total traffic volumes.

Proposed Mitigation Measures

- Provide improved delineation at Devereux Road / US 6 and Centennial Drive / Devereux Road intersections. The improvements could include signage, striping, raised medians that would serve to improve the intersection safety for pedestrians and vehicles.
- Provide continuous pedestrian connection from Centennial Drive to Two Rivers Plaza Drive to serve future overflow GCAP parking.
- Remove trees, branches, bushes within the City right-of-way adjacent to the Hampton Inn to improve sight distance to the east at the Devereux Road and US 6 intersection.

Appendix A

Methodology / Assumptions (Correspondence with CDOT)

Appendix #1

Emailed to CDOT 2/4/19 – Dan R and Mark B

Iron Mountain Hot Springs - 2019

Level III Traffic Impact Study Assumptions

This memo documents the initial assumptions that SGM intends to use for the Level 3 traffic analysis for IMHS proposed development at the north end of Centennial Drive in Glenwood Springs.

The proposed development will consist the following mix of potential uses:

- ___ Additional hot springs pools.
- ___ Hotel.
- ___ Parking Lot spaces

Study Intersections and day

This Level 3 study will provide current and future-year operational analysis of the intersections of Devereux & Centennial and Devereux and US 6. Both Weekday AM and PM peak hour plus Saturday peak hour will be analyzed.

Baseline Traffic

SGM collected Saturday peak hour volumes at the study intersections on 9/29/18. Weekday peak hour counts will be performed Wednesday and Thursday February 6-7, 2019 at the study intersection. Counts were collected from 7-9 AM and from 4-6 PM. Counts will be adjusted based upon seasonal variations at nearby CDOT count station.

- Added ADT traffic count from 6/13/18 completed by ADT for Stolfus for CoGS which included Traver Trail intersection

Analysis Years and Growth Rate

Operational analysis of Opening Day traffic (2020) and Future (2040) traffic will be conducted. All baseline traffic volumes at all study intersections will be factored by CDOT's 20-year factor of 1.04 will be used based upon the previous IMHS study in 2014.

Specific Development Trip Generation Rates

- ___ Hot springs pools. (Use trip generation rate based on existing traffic and existing pools)
- ___ Hotel. (Use ITE Trip Generation Rate for Resort Hotel, ITE Code 330)
- ___ Parking Lot spaces (trip generation rate to be determined)

SH 82 Project Traffic Distribution

Follows distributions established in *Iron Mountain PUD Initial Traffic Evaluation by Turnkey, 4/2013*; and previous IMHS Study.

- 73% site traffic east on US 6
- 15% site traffic west on US 6
- 10% site traffic west on Devereux Road
- 2% site traffic north on Traver Trail

Access Permits

The existing Access Permit is 314157

Comments back from Mark Bunnell, 2/4/19

- Study Area Intersections - due to the close proximity of the Devereux Rd and Traver Trail intersections on US-6, the study will need to include the US-6 and Traver Trail intersection.
- Baseline Traffic - The adjustments to the traffic counts will need to specifically include summer season traffic to/from the Glenwood Caverns Adventure Park, not just a seasonal factor from a nearby CDOT count station.

Other Items:

- The traffic analysis for the two US-6 intersections (Devereux Rd and Traver Trail) will need to be conducted using SimTraffic due to the close proximity of these intersections.
- Please provide a traffic signal warrant analysis for US-6 and Devereux Rd/Traver Trail (consider both intersections as one for the warrant analysis)

I would suggest developing the traffic volumes and submitting those for review prior to conducting the traffic analysis.

Following submittal of Trip Generation estimates on 3/4/19, phone call with Mark B on 3/8/19

Email from Mark B 3/8/19

As a follow up to our conversation, here is my recollection of the decisions:

* Use the 30th highest day (assumes one peak hour per day) of combined GCAP & IMHS attendance, which is Friday, March 30, to represent the weekday.

* Use the 31st highest day, which is Saturday, February 12, to represent the weekend.

* Seasonal adjustment - use the CDOT permanent traffic counters on SH-82 south of GWS and I-70 east of GWS to determine an appropriate seasonal factor; use a weekly factor instead of monthly.

* Seasonal adjustment will only be applied to thru traffic on US-6, since traffic to/from Devereux Rd is fairly consistent year-round (except for GCAP and IMHS, which is reflected in other calculations).

Email to Mark B o 4/1/19 regarding the below

Seasonal and Growth Factor Calculation Summary

US 6 through traffic

- CDOT growth factor at Sta 000391, using a 20 yr factor of 1.04
- In reviewing the 2018 SH 82 volumes at Sta 000214, June is the highest monthly average volume. I am using a weekday count from 6/13/18, and would not adjust those counts volumes for a seasonal variation.
- Seasonal adjustment - use the CDOT permanent traffic counters on SH-82 south of GWS and I-70 east of GWS to determine an appropriate seasonal factor; ~~use a weekly factor instead of monthly.~~
- Seasonal adjustment will only be applied to thru traffic on US-6, since traffic to/from Devereux Rd is fairly consistent year-round (except for GCAP and IMHS, which is reflected in other calculations).

IMHS / GCAP Seasonal Factors

DHV / Attendance Data - IMHS / GCAP Traffic				Attendance			(131%)	Seasonal Factors			2018/19 Intersection Volumes						CDOT
				IMHS	GCAP	Combined	20 yr ADT	IMHS	GCAP	Overall	IMHS	Cent/Dev AM	Cent/Dev PM	Dev/US6 AM	Dev/US6 PM	Traver/US6	
	Weekend/Holiday (31st highest, 2/17/18)			1804	721	2525	3308										19961
	Weekday (30th highest, 3/30/18, PM only)			1448	1087	2535	3321										26870
	Saturday SGM Traffic Count 9/29/18			1342	998	2340		134%	72%	141%	73		191		751		21884
	Wednesday ADT Traffic Count 6/13/18			503	752	1255		288%	145%	265%				560	846	651	29461
	Thursday SGM Traffic Count 2/7/19			370	0	370						115	186	690	722		23258
																	27013
Site-based	WEEKEND/HOLIDAY 30th HIGHEST at 2 PM/Day			1350	1680	3030											
	WEEKEND/HOLIDAY 30th HIGHEST at 1 PM/Day			1237	1277	2514		92%	128%	107% of Saturday 9/29/18 count							
Attend.	WEEKDAY 30th HIGHEST			772	1032	1804		153%	137%	144% of Wednesday 6/13/18 count							
20 yr Growth	WEEKEND/HOLIDAY 30th HIGHEST at 2 PM/Day			1462	2456	4058		119%	146%	131% 20 yr growth factor							
	WEEKEND/HOLIDAY 30th HIGHEST at 1 PM/Day			1468	1867	3335		109%	187%	143% of Saturday 9/29/18 count							
	WEEKDAY 30th HIGHEST			916	1509	2425		182%	201%	193% of Wednesday 6/13/18 count							

IMHS Pool Rate & Seasonal Factor Calculation																					
Saturday 9/29/18				Weekend (or Holiday)				Weekday				6/13/18 Weekday Data				Seasonal/Growth Adjust (ADT->30th)					
Peak Hour Traffic	IN	OUT	Attend.	# Pools	IN	OUT	Highest Attend.*	IN	OUT	Attend.*	IN	OUT	PM	PM	IN	OUT	PM	PM	PM	PM	
	45	28	1342	16	2.81	1.75	1237	2.59	1.61	772	1.62	1.01	26	16	503	1.05	0.66	17	10	9	6
20 YEAR (119%)	119%	Growth	1597	16	3.34	2.08	1468	3.07	1.91	916	1.92	1.19	31	19	503	1.05	0.65	17	10	14	9
*Based on IMHS attendance																				Seasonal	153%
																				Seasonal+Growth	182%

On-Site Parking				Parking Need				Parking Diversion				GCAP Rate & Seasonal/Growth Factor				Directional Distribution				Directional Distribution				
Existing	Proposed	Change		Existing	Need Below	Weekday	Weekend	Existing	Need Below	Weekday	Weekend	Count	6/13/18	Seasonal	30th GCAP	Weekday Traffic	GCAP Seasonal + Growth Factor	PM Design Hour		Weekday Traffic	GCAP Seasonal + Growth Factor	PM Design Hour		
GCAP	345	251	-94	297	367	46	116	752	1092	280	12	137%	East (Devereux)	0.10	2	2	East (US 6)	0.73	12	12	East (US 6)	0.73	10	7
"CDOT"	144	186	186					146%	1509	757	33	201%	West (US 6)	0.15	2	2	West (US 6)	0.15	2	2	West (US 6)	0.15	2	1
IMHS	144	171	27										Traver Trail	0.02	0	0	Traver Trail	0.02	0	0	Traver Trail	0.02	0	0
Hotel	100	100																						
Housing	40	40																						
Office	32	32																						
Total	489	780	291																					
20 yr need below																					Devereux at US 6	0.10	2	2
																					East (US 6)	0.73	12	12
																					West (US 6)	0.15	2	2
																					Traver Trail	0.02	0	0

GCAP Rate & Seasonal/Growth Factor				Directional Distribution				Directional Distribution				
Count	6/13/18	Seasonal	30th GCAP	Weekday Traffic	GCAP Seasonal + Growth Factor	PM Design Hour		Weekday Traffic	GCAP Seasonal + Growth Factor	PM Design Hour		
752	1092	280	12	137%	East (US 6)	0.73	12	12	East (US 6)	0.73	10	7
146%	1509	757	33	201%	West (US 6)	0.15	2	2	West (US 6)	0.15	2	1
					Traver Trail	0.02	0	0	Traver Trail	0.02	0	0

GCAP Rate & Seasonal/Growth Factor				Directional Distribution				Directional Distribution				
Count	6/13/18	Seasonal	30th GCAP	Weekday Traffic	GCAP Seasonal + Growth Factor	PM Design Hour		Weekday Traffic	GCAP Seasonal + Growth Factor	PM Design Hour		
752	1092	280	12	137%	East (US 6)	0.73	12	12	East (US 6)	0.73	10	7
146%	1509	757	33	201%	West (US 6)	0.15	2	2	West (US 6)	0.15	2	1
					Traver Trail	0.02	0	0	Traver Trail	0.02	0	0

This provides the data for the seasonal and growth factor's to be used for IMHS/GCAP background DHV's.

It varies from the 30th highest direction we had decided upon previously. To apply these factors to the data available, I thought they should be applied based on attendance at each venue (IMHS & GCAP). In addition, I do not believe that using the highest weekday attendance (3/30/18) is representative of the 30th highest weekday volume.

I went back to the original thought of 30th highest volumes for each Weekend/Holiday and Weekday (including all weekdays less holidays). I've shown those on the attached image, I can send xls if you would like to see that. The total weekend attendance numbers are very close to the 30th highest numbers in the above scenario. The weekday numbers are more representative of a typical busy weekday, with typical weekday commuter traffic along US 6 and on Devereux to/from Centennial Dr office buildings.

That information is presented with associated seasonal and 20 yr growth factors.

That data is then used to adjust the IMHS traffic data using the Sat 9/29/18 count at the IMHS entrance.

The data is used to adjust the additional GCAP background traffic using attendance, and assumes 3.48 persons/vehicle to generate vehicles. Those vehicles are added to existing counted volume at the GCAP intersection between Centennial and US 6 using the same IMHS directional distribution.

From Mark B 4/3/19

I reviewed the information in your emails and agree with the traffic volume forecast method. Please include a detailed discussion of the forecast method in the TIS.

Appendix B


Intersection Traffic Volume Figures (2018, 20-year Background, 20-year Total)

Appendix #2


CENTENNIAL & DEVEREUX

Existing - 2/7/19

Weekday AM

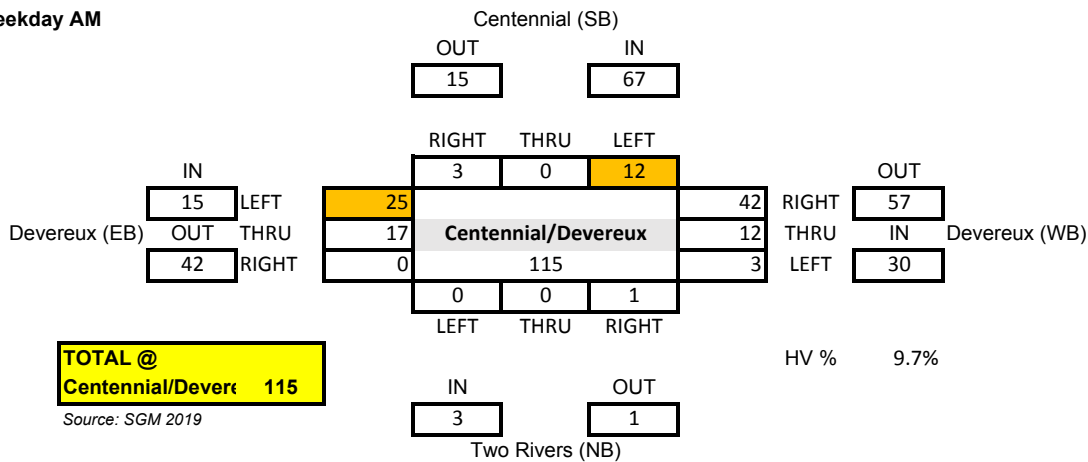

Weekday PM

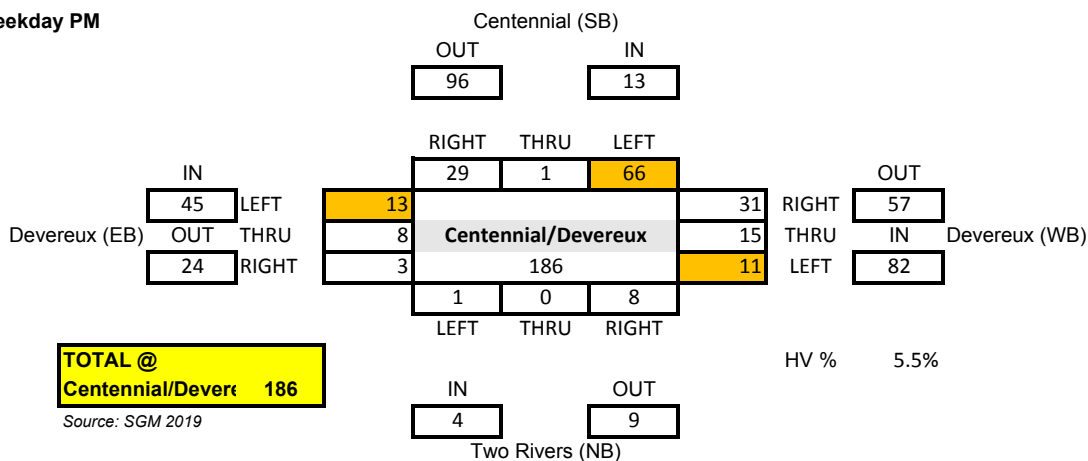

Left "waiver" for conflicting volume < 100 vph (PM)

EB left -> WB conflicting	57
SB left -> EB/WB/NB conflicting	42
WB left -> EB conflicting	24


CENTENNIAL & DEVEREUX

20 yr Background Traffic - Seasonal & Growth Factor

Weekday AM

IMHS / GCAP Seasonal +
Growth Factor


table

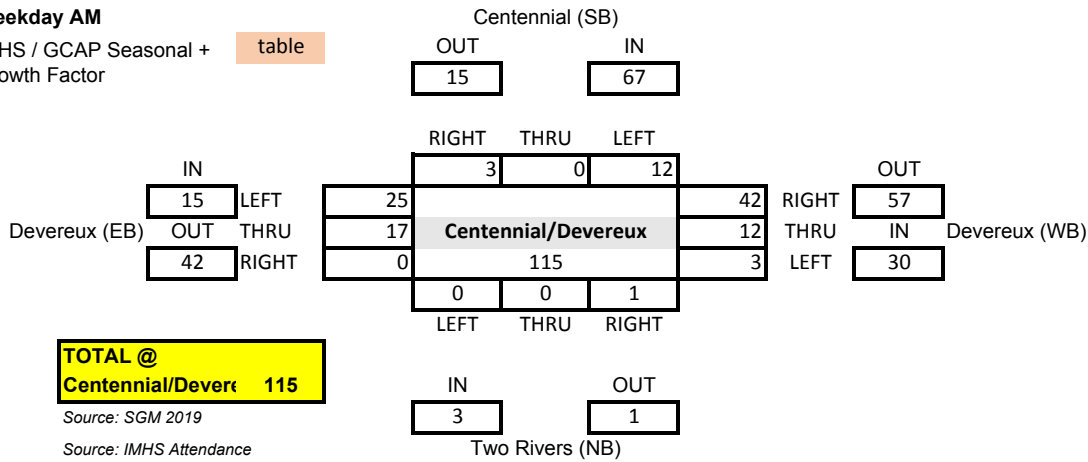

Weekday PM

IMHS Seasonal Factor +
Growth Factor

table

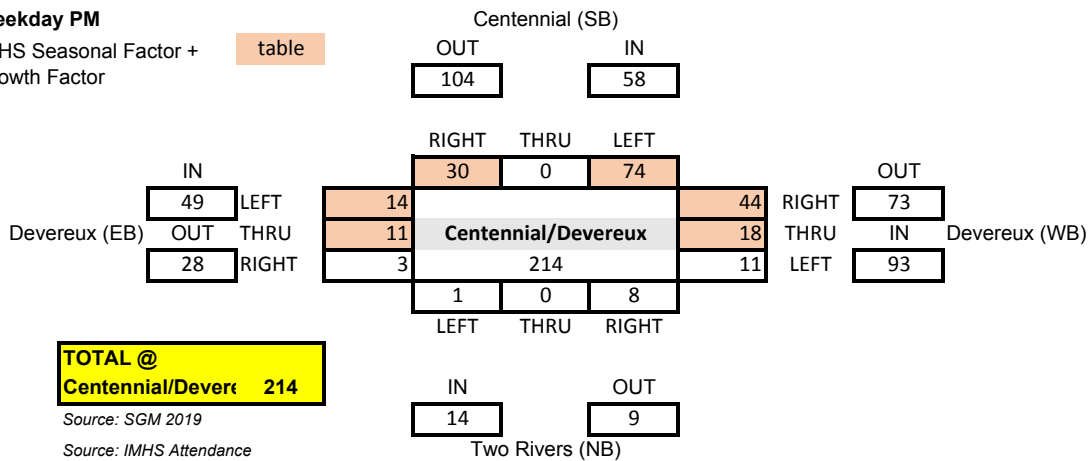


IMHS Seasonal + Growth Factor				IMHS	GCAP
Distribution				182%	201%
Weekday Traffic		PM Design Hour			
Cent / Devereux		In	Out		
East	0.9	13	8		
West	0.1	1	1		
From GCAP		2	2		
East	0.73				
West	0.15	4	3		
Traver Trail	0.02	0	0		


CENTENNIAL & DEVEREUX

Project Generated

Weekday AM

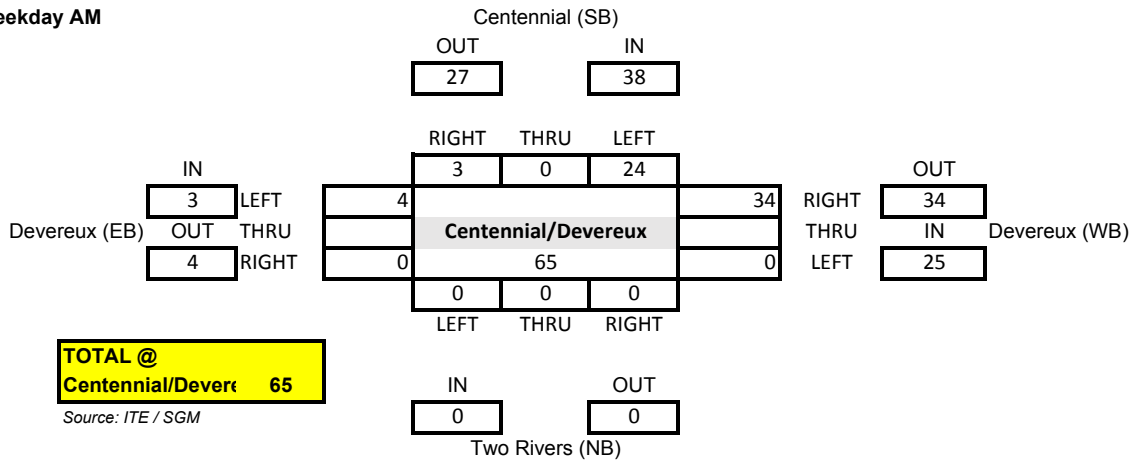


Weekday PM

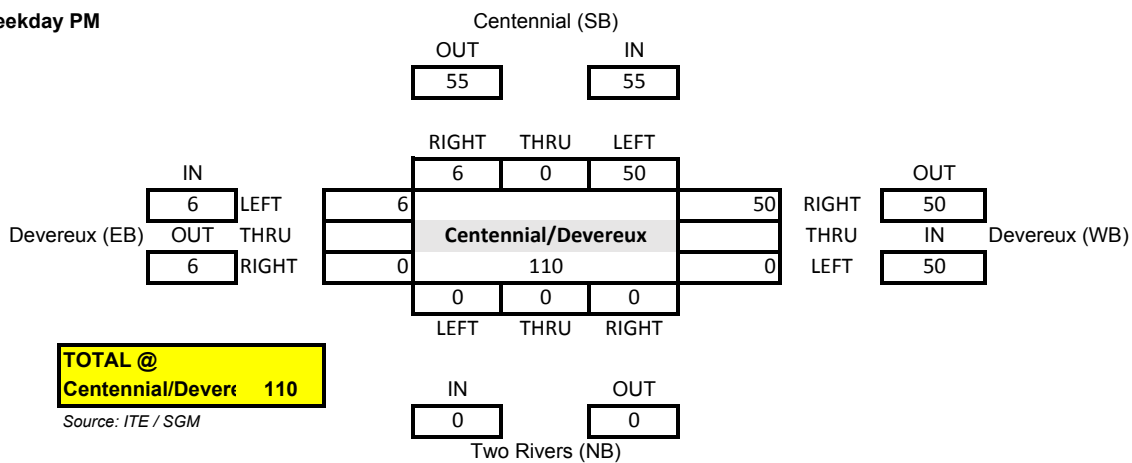


CENTENNIAL & DEVEREUX

20 yr Traffic - Background + Project

Weekday AM

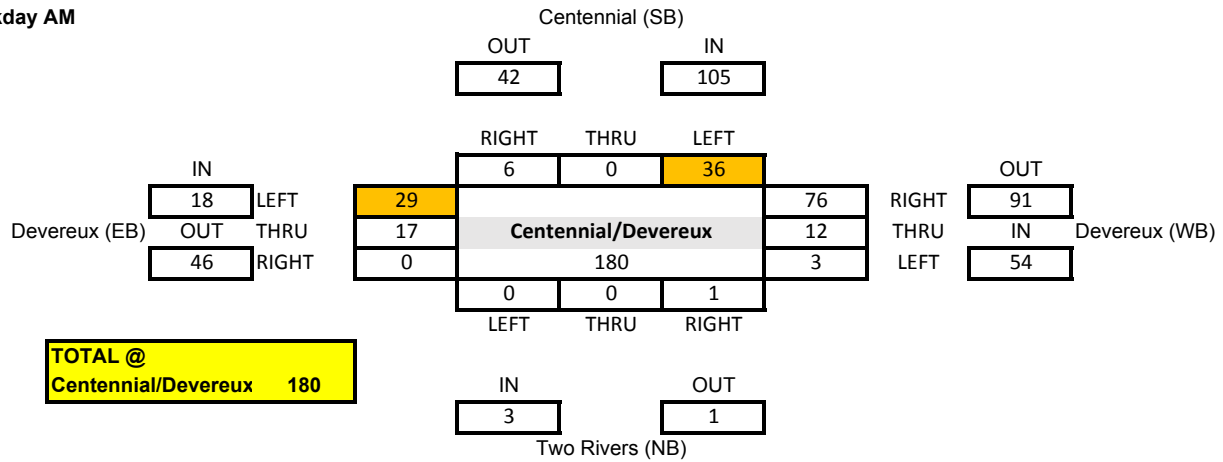

Weekday PM

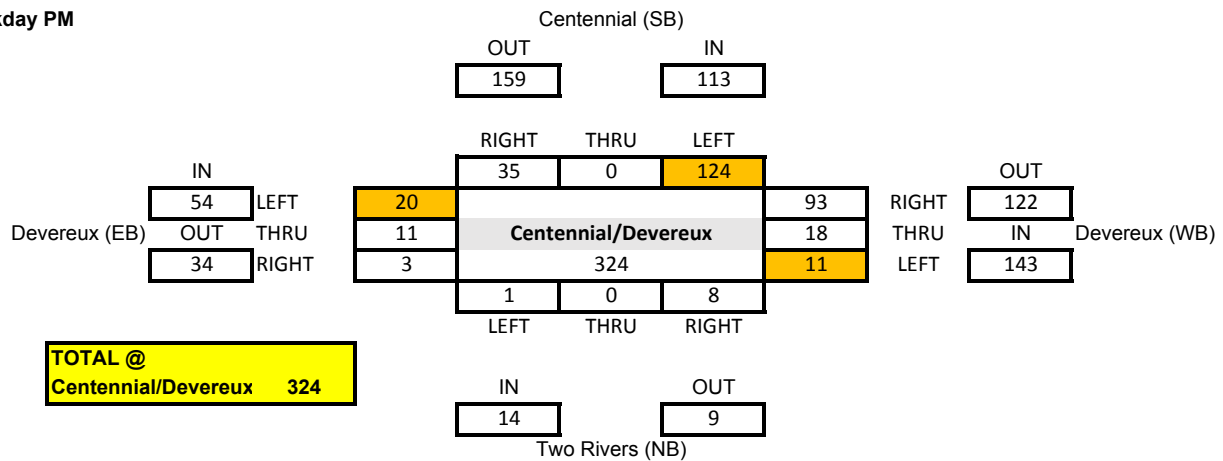


Left "waiver" for conflicting volume < 100 vph (PM)

EB left --> WB conflicting	122
SB left --> EB/WB/NB conflicting	48
WB left --> EB conflicting	34
WB Right --> WB conflicting	29


DEVEREUX RD & HWY 6

Existing - 6/13/18

Weekday AM

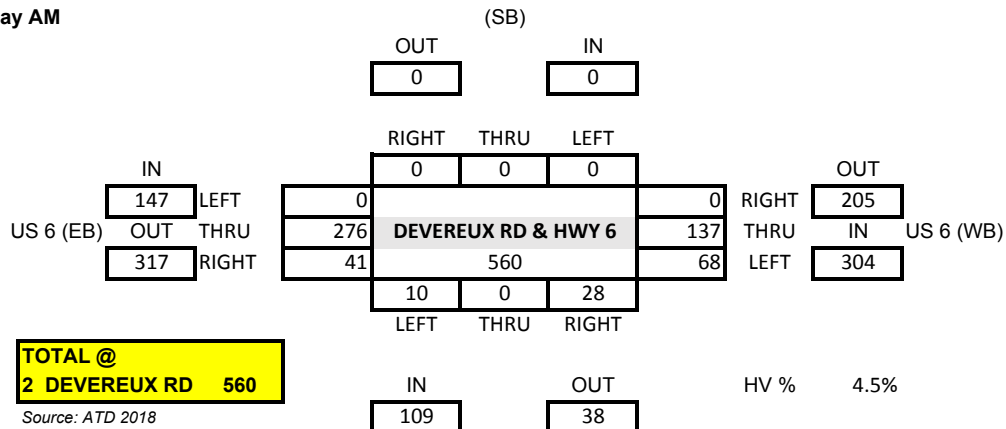

Weekday PM

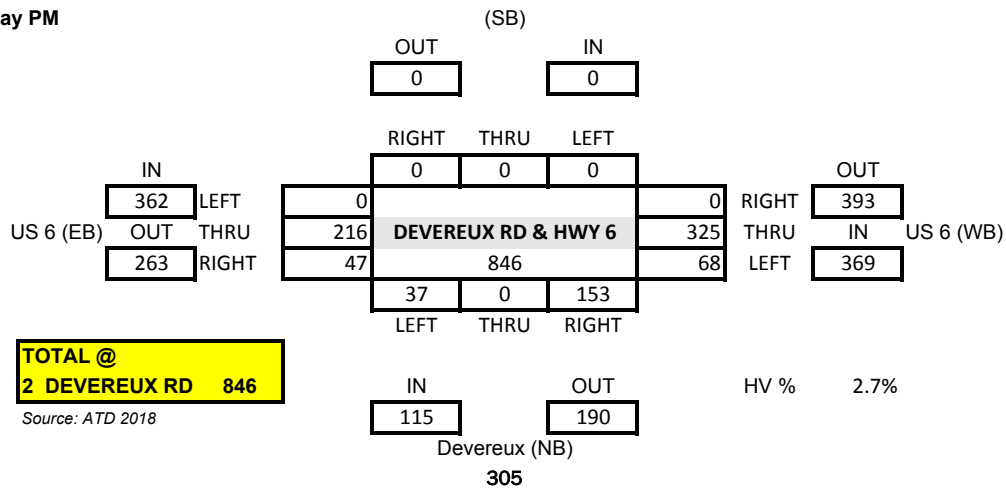


DEVEREUX RD & HWY 6

20 yr Background Traffic - Seasonal & Growth Factor


Weekday AM

US 6 Seasonal Factor	100%
US 6 Growth Factor	104%
IMHS/GCAP Growth Factor	

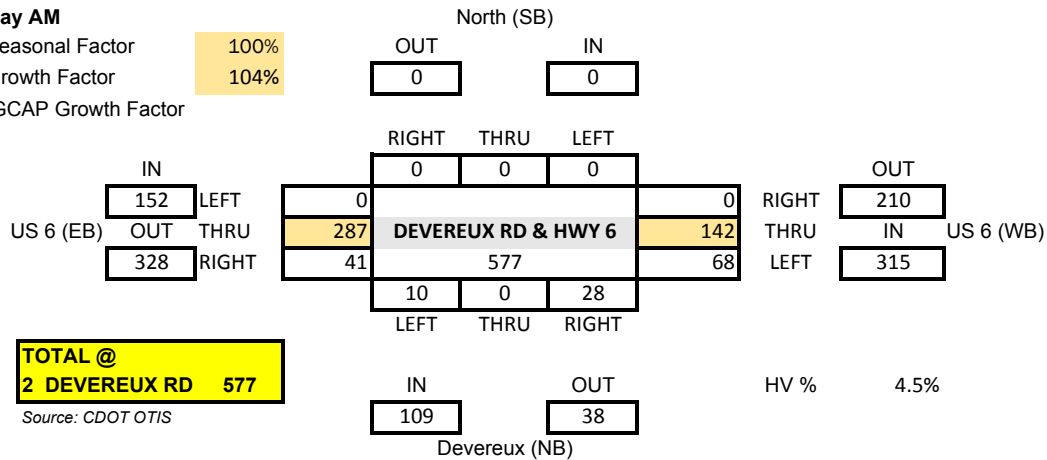

Weekday PM

US 6 Seasonal Factor	100%
US 6 Growth Factor	104%
IMHS / GCAP Seasonal + Growth Factor	table

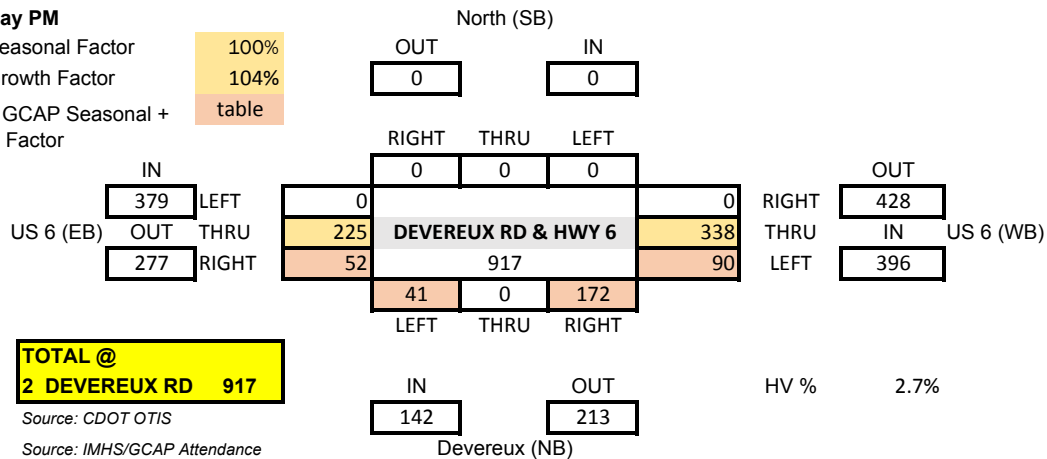


IMHS Seasonal + Growth Factor					IMHS
Distribution					182%
Weekday Traffic		PM Design Hour			
Cent / Devereux		In	Out		
East	0.9	13	8		
West	0.1	1	1		
Devereux at US 6					
East	0.73	10	7		
West	0.15	2	1		
Traver Trail	0.02	0	0		
Traver Trail					
GCAP Seasonal + Growth Factor					GCAP
Distribution					201%
Weekday Traffic		PM Design Hour			
		In	Out		
Cent / Devereux					
East (Devere	0.10	2	2		
Devereux at US 6					
East (US 6)	0.73	12	12		
West (US 6)	0.15	2	2		
Traver Trail	0.02	0	0		


DEVEREUX RD & HWY 6

Project Generated Traffic

Weekday AM

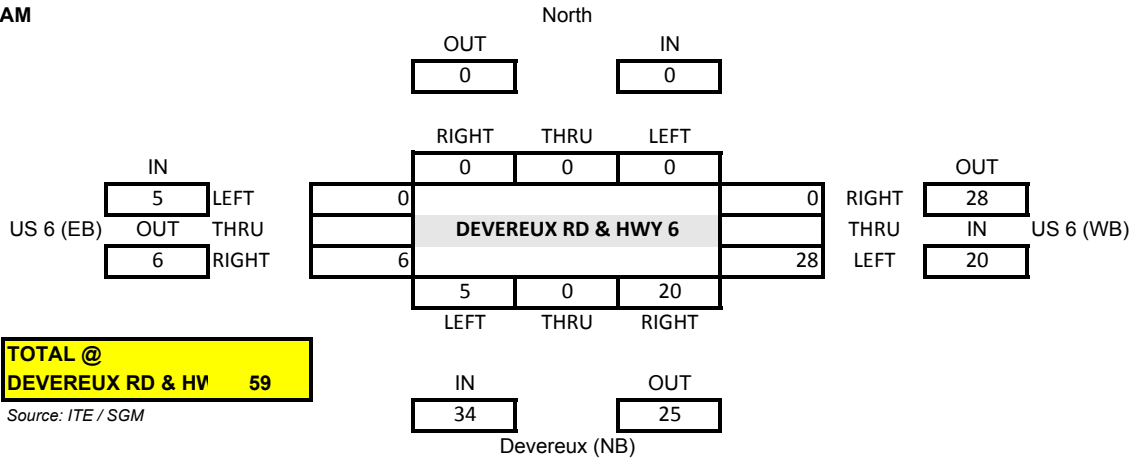


Weekday PM

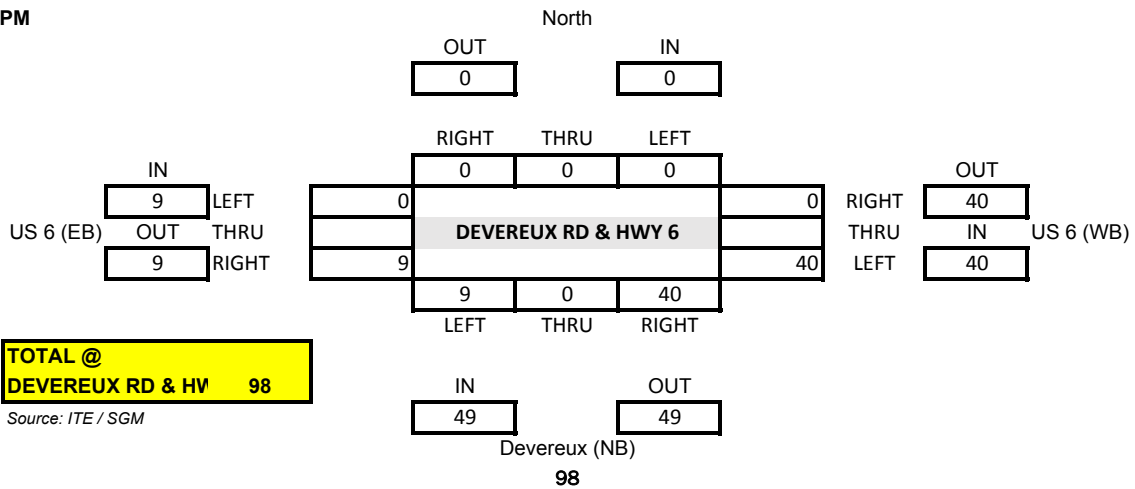


DEVEREUX RD & HWY 6

20 yr Traffic - Background + Project

Weekday AM

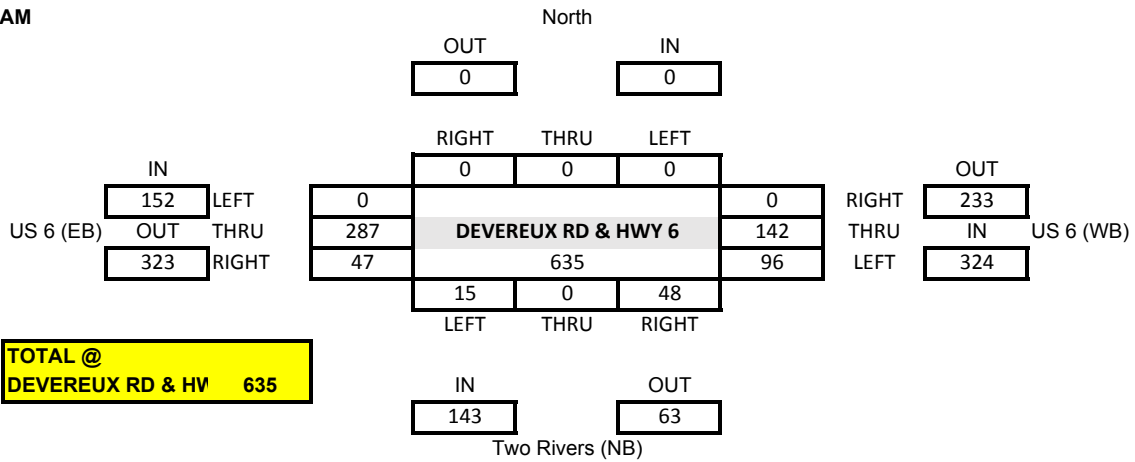


Weekday PM

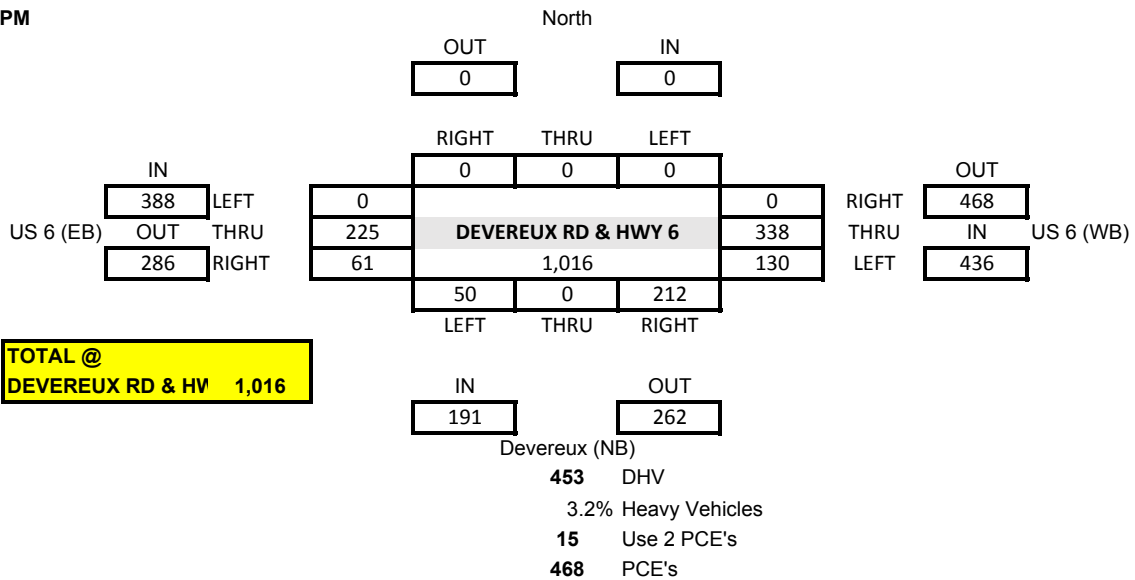


TRAVER TRAIL & HWY 6

Existing - 6/13/18

Weekday AM

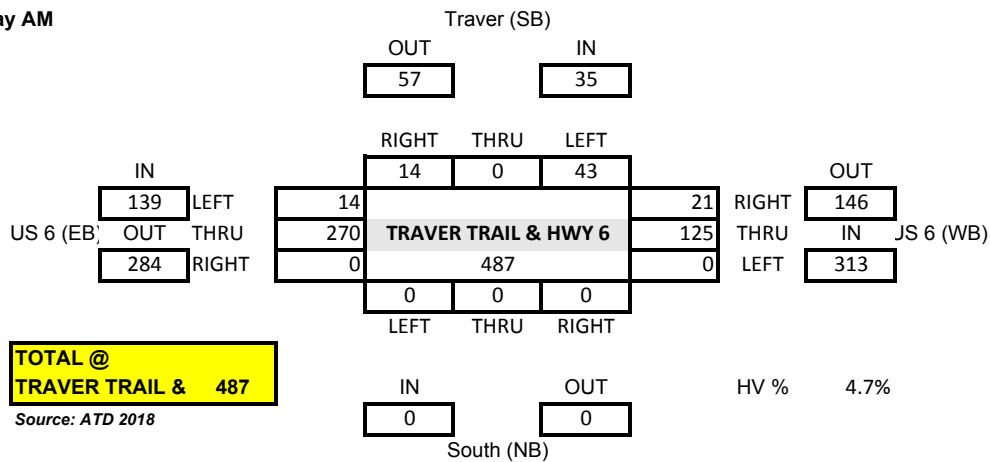

Weekday PM

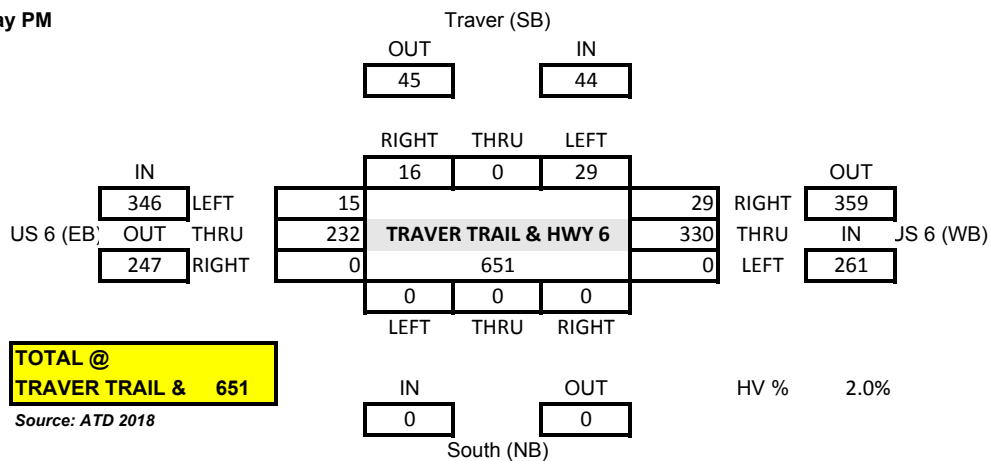

TRAVER TRAIL & HWY 6

20 yr Background Traffic - Seasonal & Growth Factor

Weekday AM

US 6 Seasonal Factor


100%

US 6 Growth Factor



104%

IMHS / GCAP Seasonal +
Growth Factor

diagram

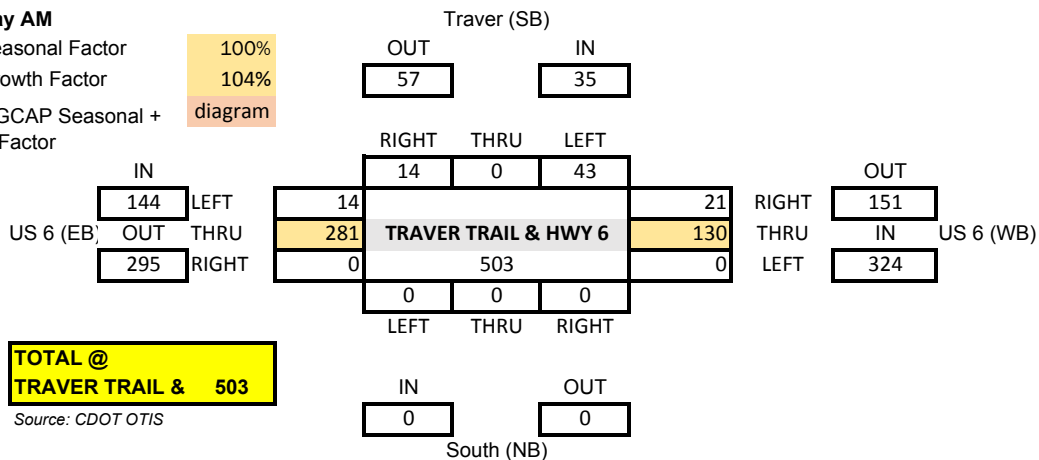


Weekday PM

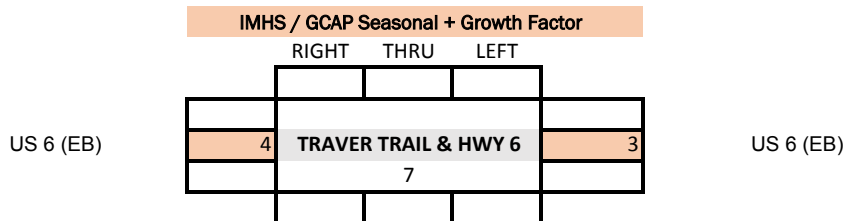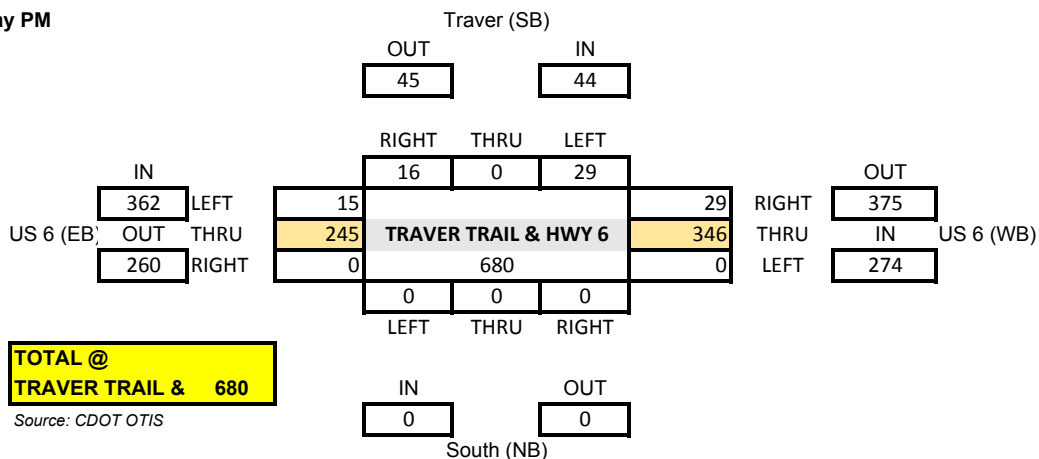


TRAVER TRAIL & HWY 6

Project Traffic

Weekday AM

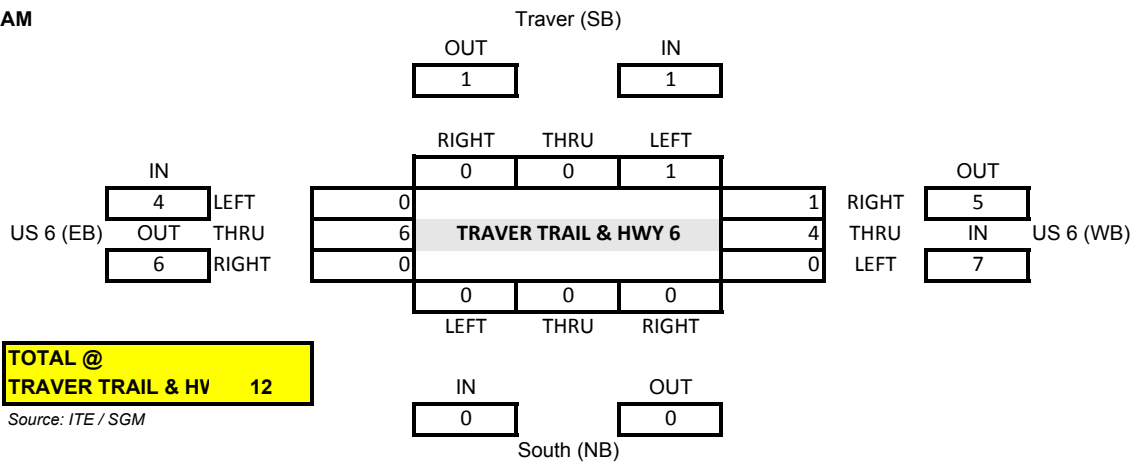


Weekday PM

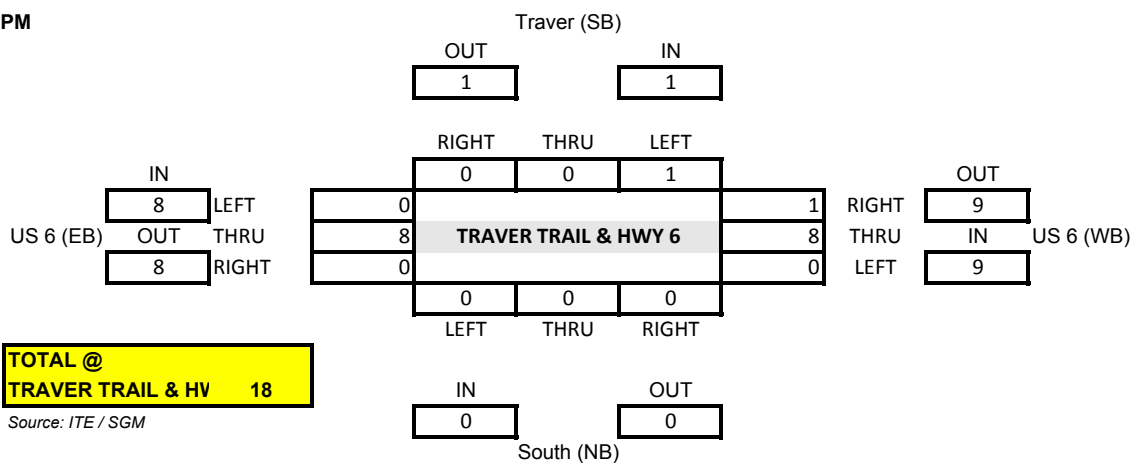


TRAVER TRAIL & HWY 6

20 yr Traffic - Background + Project

Weekday AM

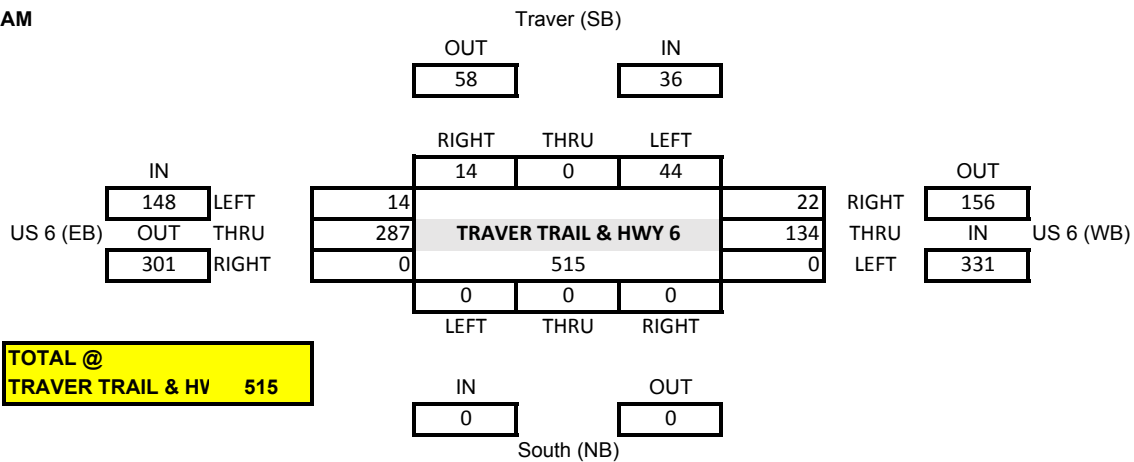


Weekday PM

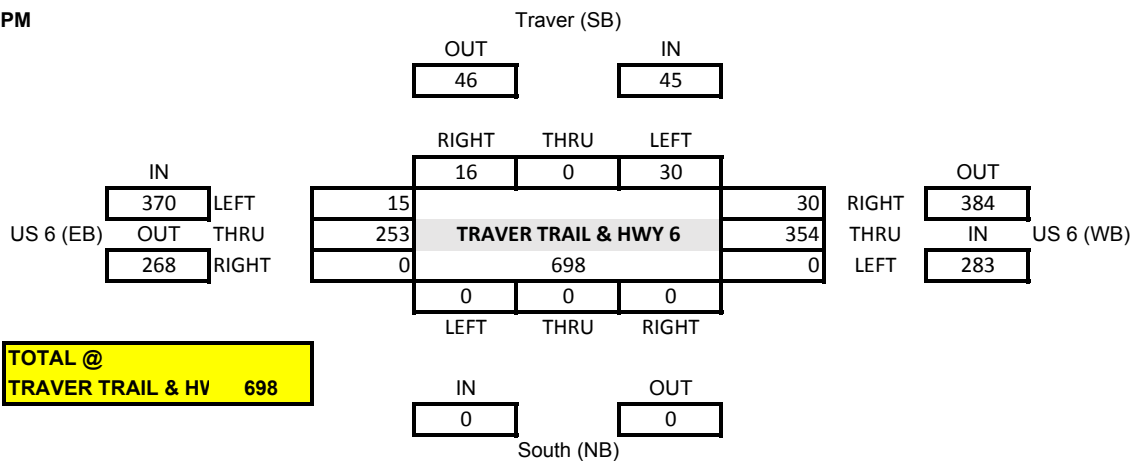

CENTENNIAL & DEVEREUX

Existing - 9/29/18

SATURDAY

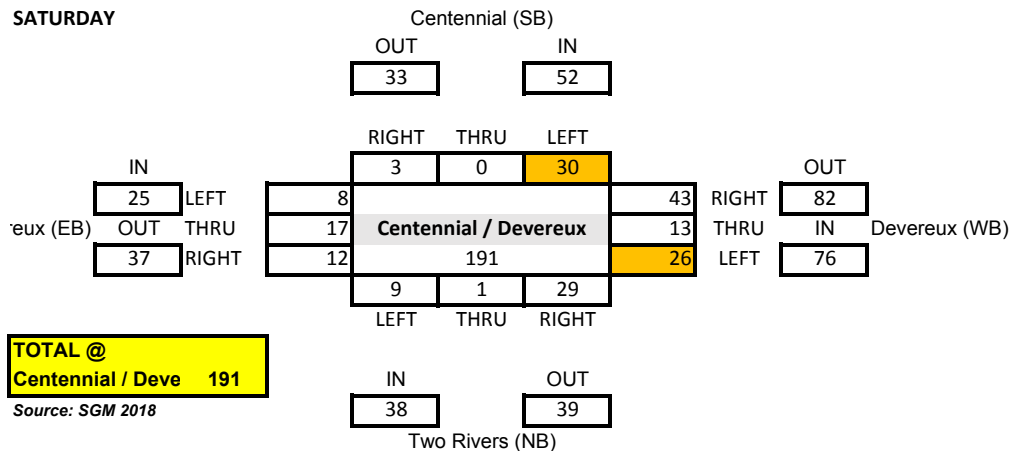



Left "waiver" for conflicting volume < 100 vph (PM)	
EB left -> WB conflicting	82
SB left -> EB/WB/NB conflicting	85
WB left -> EB conflicting	37

CENTENNIAL & DEVEREUX

Background Traffic - Seasonal / Growth Factor Adjustment

SATURDAY


IMHS seasonal factor	92%
IMHS growth factor	119%

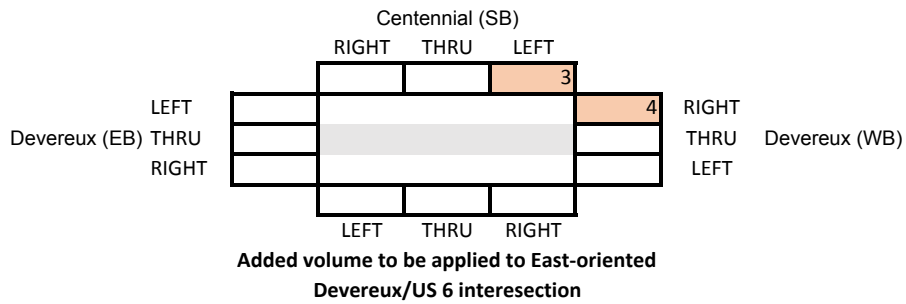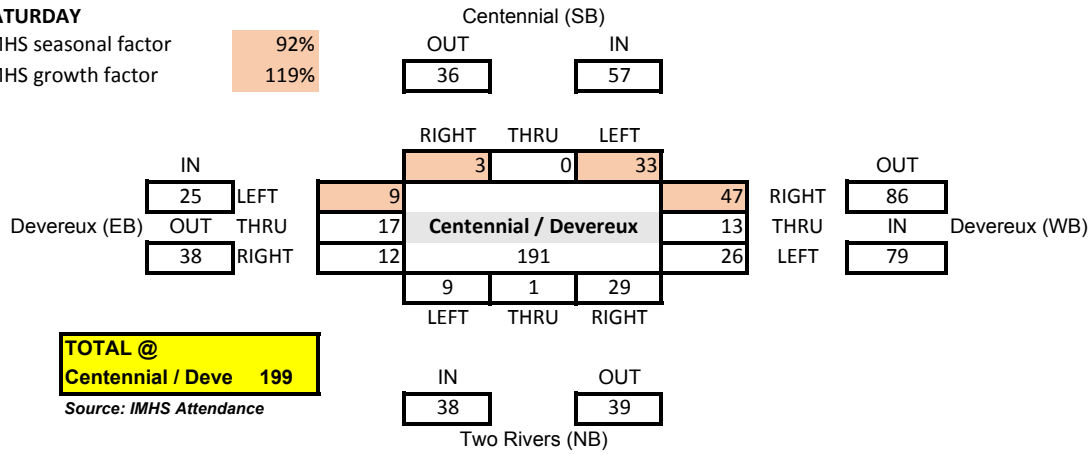

CENTENNIAL & DEVEREUX

Project Generated Traffic


SATURDAY

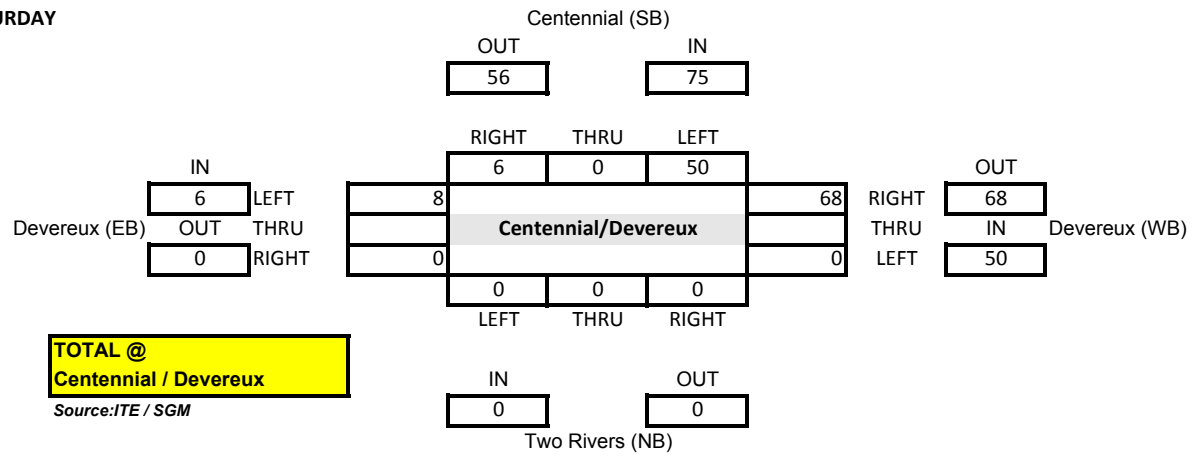

CENTENNIAL & DEVEREUX

20 yr Traffic Volume

SATURDAY

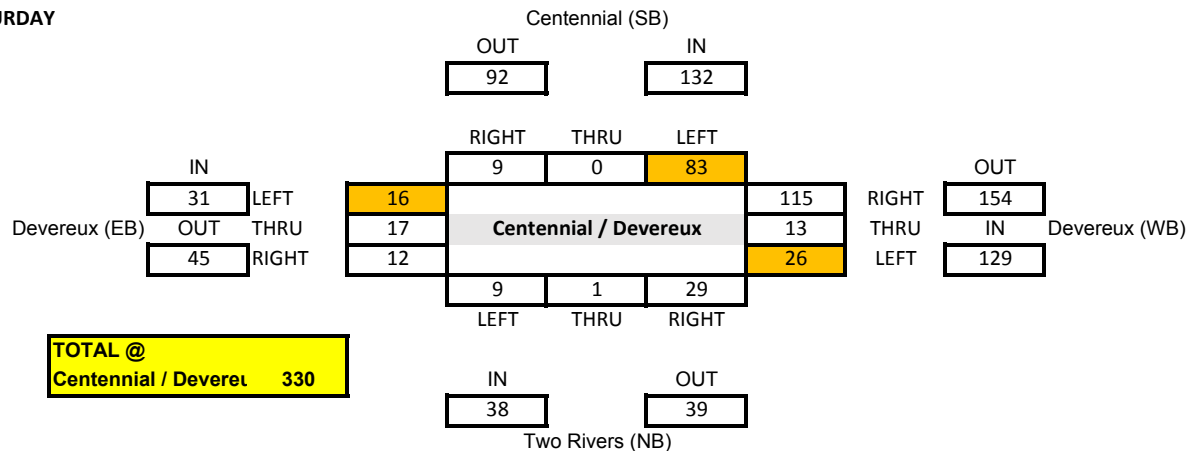


Left "waiver" for conflicting volume < 100 vph (PM)

EB left --> WB conflicting	154
SB left --> EB/WB/NB conflicting	85
WB left --> EB conflicting	45

DEVEREUX RD & HWY 6

Existing - 9/29/18

SAT PEAK

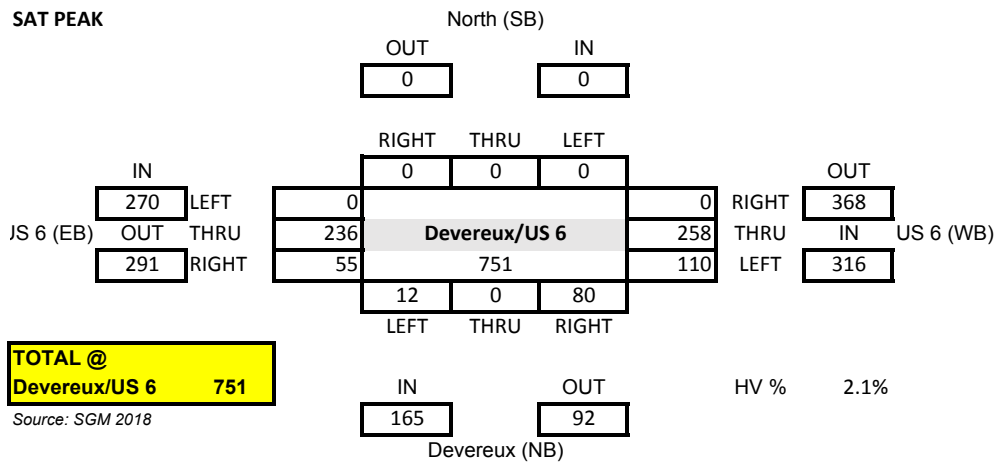


DEVEREUX RD & HWY 6

20 yr Background Traffic - Seasonal / Growth Factor Adjustment

SATURDAY


US 6 seasonal Factor	100%
US 6 Growth Factor	104%
GCAP Seasonal + Growth Factor	table

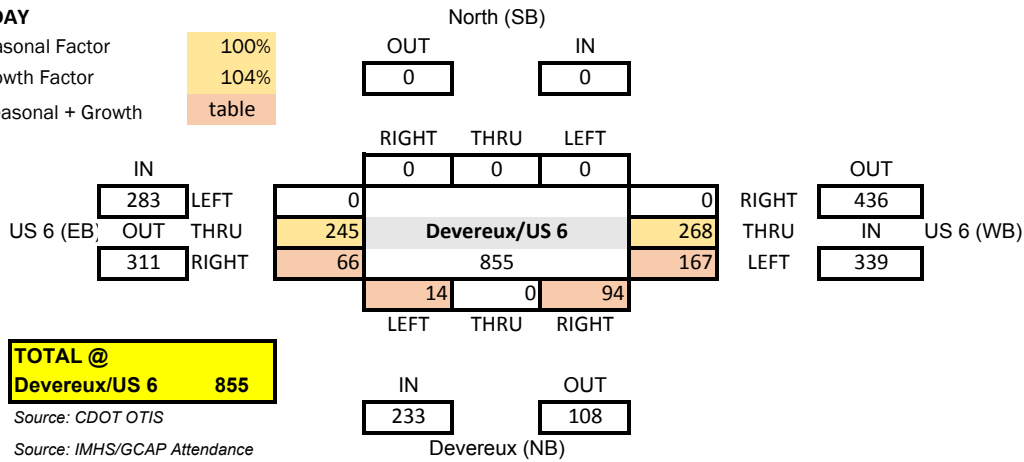


Weekend - GCAP Rate & Seasonal/Growth Factor

Devereux at US 6	165	92	Existing Sat volume at US 6
Devereux at Centennial	82	76	Existing Sat volume at Centennial
Apply to exist GCAP	83	16	9/29/18 From GCAP (Δ Intersections)
		128%	GCAP Seasonal Factor
		146%	GCAP Growth Factor

Background (Future - Existing) GCAP intersection

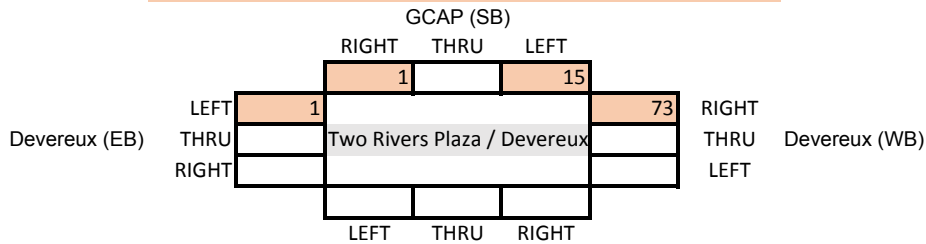


IMHS volume from Cent/Dev applied to Dev/US 6 intersection

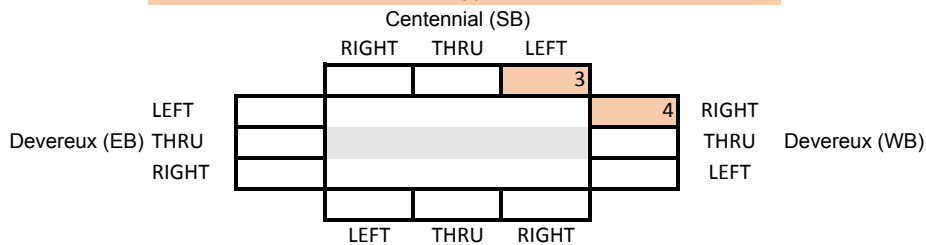

DEVEREUX RD & HWY 6

Project Generated Traffic


SATURDAY

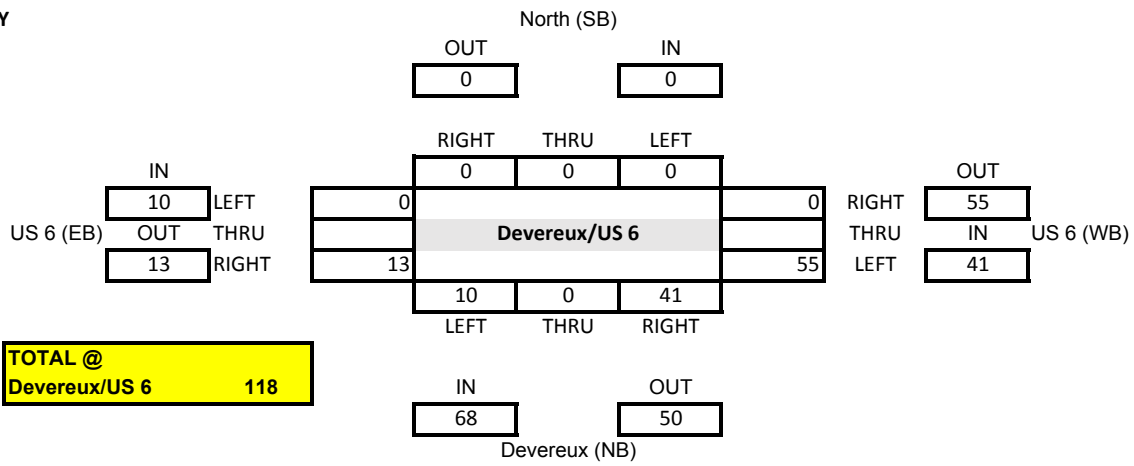

DEVEREUX RD & HWY 6

20 yr Traffic Volume

SATURDAY

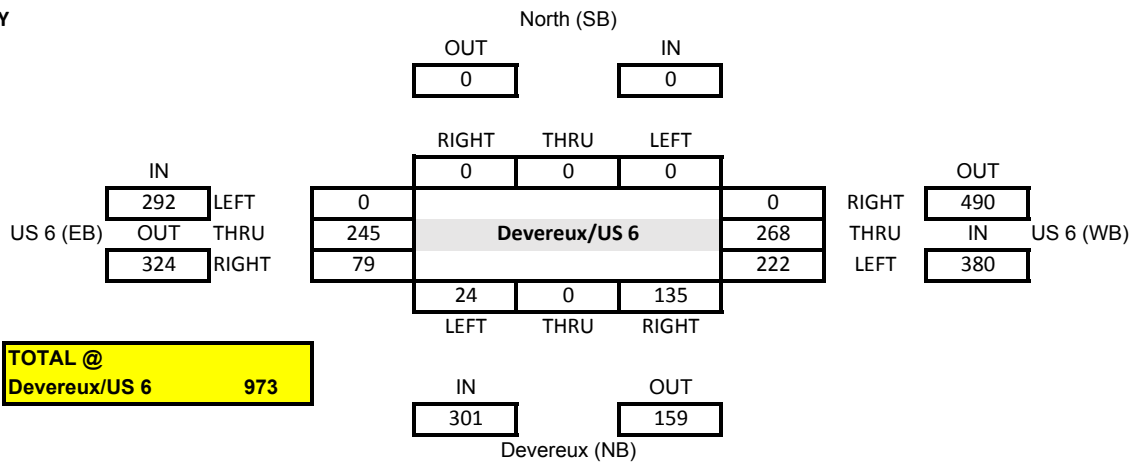

Appendix C

Seasonal and Growth Factor, Parking Diversion

Appendix #3

Growth Factor (131%)									
DHV / Attendance Data - IMHS / GCAP Traffic									
	Attendance			Attendance-based Factors			Seasonal		
	IMHS	GCAP	Combined	IMHS	GCAP	Overall	IMHS	GCAP	Overall
Weekend/Holiday (31st highest, 2/17/18)	1804	721	2525	20 yr Att	3308				
Weekday (30th highest, 3/30/18 PM only)	1448	1087	2535	3321					
Saturday SGM Traffic Count 9/29/18	1342	998	2340						
Wednesday ADT Traffic Count 6/13/18	503	752	1255						
Thursday SGM Traffic Count 2/7/19	370	0	370						
Attendance Data - IMHS / GCAP									
2018	Attendance			Attendance-based Factors			Seasonal		
	IMHS	GCAP	Combined	IMHS	GCAP	Overall	IMHS	GCAP	Overall
WEEKEND/HOLIDAY 30th HIGHEST at 1 PM/Day	1237	1277	2514	1342	998				
WEEKDAY 30th HIGHEST	772	1032	1804	503	752				
WEEKEND/HOLIDAY 30th HIGHEST at 1 PM/Day	1468	1867	3335						
WEEKDAY 30th HIGHEST	916	1509	2425						
20 yr Growth									
2018/19 Intersection Volumes									
				Cent/Dev AM	Cent/Dev PM	Dev/US6 AM	Dev/US6 PM	Traver/US6	CDOT
									000214
									19961
									26870
									21884
									29461
									23258
									27013

IMHS Pool Rate & Seasonal Factor Calculation													
Saturday 9/29/18				Weekend (or Holiday)				Weekday				Seasonal/Growth	
Peak Hour Traffic		Per Pool Rate		30th Highest Attend		30th Highest Attend		30th Highest Attend		Per Pool Rate		IMHS Attendance	
IN	OUT	IN	OUT	IN	OUT	IN	OUT	IN	OUT	IN	OUT	IN	OUT
45	28	16	2.81	1237	1.75	259	1.61	772	1.62	1.01	26	16	503
119%	Growth	1597	16	3.34	2.08	1468	3.07	916	1.92	1.19	31	19	503
*based on IMHS attendance													
EXIST.													
20 YEAR													
119%													
Seasonal													
153%													
Seasonal-Growth													
182%													

ON-SITE PARKING ANALYSIS														
Location	Existing	Proposed	Change	Pkg Need (veh)	Pkg Diversion (veh)	Design Year								
GCAP	345	251	-94	Weekday	Weekend	Weekend								
"CDOT"		186	186	297	367	46	116	2018						
IMHS	144	171	27	434	537	183	286	20-year						
Hotel	100	100	0											
Housing	40	40	0											
Office	32	32	0											
Total	489	780	291											

GCAP Rate & Seasonal/Growth Factor				Directional Distribution				IMHS Seasonal + Growth Factor			
Count	6/13/18	Attend	Δ Attend Vehicles*	Weekday Traffic	PM Design Hour	In	Out	Weekday Traffic	PM Design Hour	In	Out
Seasonal	30th GCAP	1032	280	12	2	2	2	Cent at Devereux	East (Devereux)	0.10	8
Growth	146%	1509	757	33	0.73	12	12	Devereux at US 6	East	0.73	7
*GCAP arrival rate	3.48 visitors per vehicle				0.15	2	2	West (US 6)	West	0.15	1
					0.02	0	0	Traver Trail	Traver Trail	0.02	0

Weekend-GCAP Rate & Seasonal/Growth Factor

Devereux at US 6	165	92	Existing Sat volume at US 6
Devereux at Centennial	82	76	Existing Sat volume at Centennial
Apply to exist GCAP	83	16	9/29/18 From GCAP (Δ Intersections)
		128%	GCAP Seasonal Factor
		146%	GCAP Growth Factor

Background (Future-Existing) GCAP intersection

			GCAP (SB)					
			RIGHT	THRU	LEFT			
				1			15	
LEFT		1	Two Rivers Plaza / Devereux				73	RIGHT
THRU								THRU
RIGHT								LEFT
			LEFT	THRU	RIGHT			

Existing GCAP intersection

			GCAP (SB)					
			RIGHT	THRU	LEFT			
				1			17	
LEFT		1	Two Rivers Plaza / Devereux				84	RIGHT
THRU								THRU
RIGHT								LEFT
			LEFT	THRU	RIGHT			

Future GCAP intersection

			GCAP (SB)					
			RIGHT	THRU	LEFT			
				2			32	
LEFT		2					157	RIGHT
THRU								THRU
RIGHT								LEFT
			LEFT	THRU	RIGHT			

Appendix D

Trip Generation

Appendix #4

Iron Mountain Hot Springs (Phase 2) - TRIP GENERATION TABLE

Land Use	Number of Units	ITE Code	Weekday				212				Weekday Design Hour Traffic			
			Rate	AM Rate	AM Entering	AM Exiting	PM Rate	PM Entering	PM Exiting	Weekday Traffic	AM IN	AM OUT	PM IN	PM OUT
IMHS pool	3	n/a								0	0	0	5	3
Employee Housing	20	220	5.5	0.50	0.12	0.39	0.70	0.44	0.26	110	2	8	9	5
Hotel	100	310	7.02	0.45	0.27	0.18	0.49	0.25	0.24	702	27	18	25	24
Office	9	710	11.5	1.16	1.00	0.16	1.16	0.19	0.97	104	9	1	2	9
GCAP OF Parking	186	n/a	1.97	0.00	0.00	0.00	0.15	0.08	0.08	366	0	0	14	14
TOTAL TRIPS:										1,282	38	27	55	55

ITE Trip Generation Manual, 10th Edition									
Weekday Design Hour Distribution									
			AM IN	AM OUT	PM IN	PM OUT			
IMHS Pool - based upon 2018 Sat. Count (factored)					62%	38%			
ITE Code 220 - Multi-Family Housing (Low-Rise) (20 apartments)			23%	77%	63%	37%			
ITE Code 310 - Hotel (100 rooms)			59%	41%	51%	49%			
ITE Code 710 - General Office (8900 sf)			86%	14%	16%	84%			
GCAP Overflow Parking (occurs at 1200 visitors)					50%	50%			

Iron Mountain Hot Springs (Phase 2) - TRIP GENERATION TABLE


Land Use	Number of Units	ITE Code	Sat. Peak Rate	Saturday Design Hour Rates		Saturday Traffic	Saturday Design Hour Traffic	
				Entering	Exiting		IN	OUT
IMHS pool	3	n/a	4.21	2.59	1.61		8	5
Employee Housing	20	220	0.70	0.35	0.35		7	7
Hotel	100	310	0.72	0.40	0.32		40	32
Office	8	710	0.53	0.29	0.24		2	2
GCAP OF Parking	186	n/a	1.00	0.10	0.05	372	18	10
TOTAL TRIPS:							75	56

ITE Trip Generation Manual, 10th Edition									
Saturday Design Hour Distribution									
			IN	OUT					
IMHS Pool - based upon 2018 Saturday Count			62%	38%					
ITE Code 220 - MF Housing (20 apartments)			50%	50%					
ITE Code 310 - Hotel (100 rooms)			56%	44%					
ITE Code 710 - General Office (8900 sf)			54%	46%					
GCAP Overflow Parking (occurs at 1200 visitors)			65%	35%					


Directional Distribution			Weekday Traffic				Saturday Traffic			
Centennial at Devereux			AM Design Hour	PM Design Hour	Design Hour		AM Design Hour	PM Design Hour	Design Hour	
			In	Out	In	Out	In	Out	In	Out
East	0.9	34	24	50	50	68	50			
	West	0.1	4	3	6	8	6			
Devereux at US 6										
East	0.73	28	20	40	40	55	41			
	West	0.15	6	4	8	11	8			
Traver Trail			0.02	1	1	2	1			
TOTAL			38	27	55	75	56			

Project Trip Distribution


Weekday AM

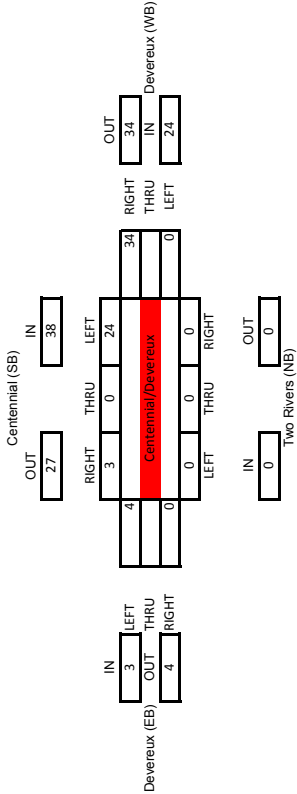


Weekday AM

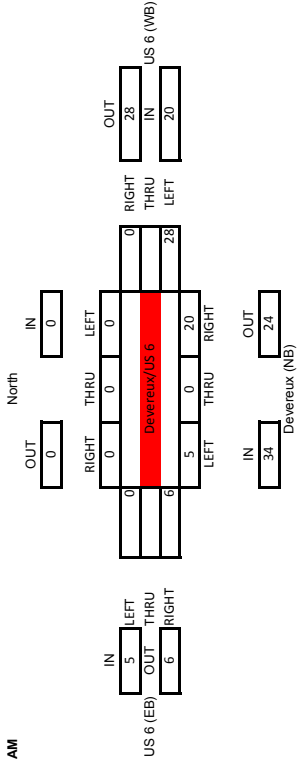


Weekday PM

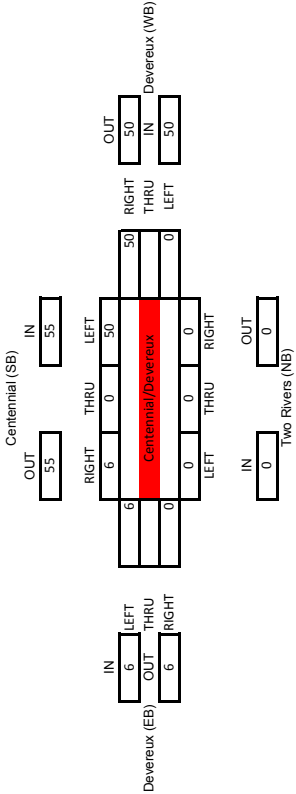


Weekday PM

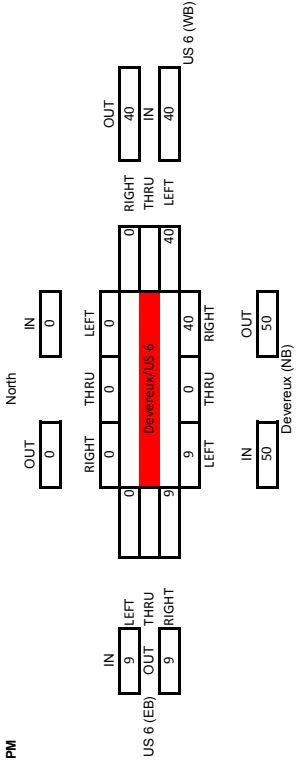

Saturday

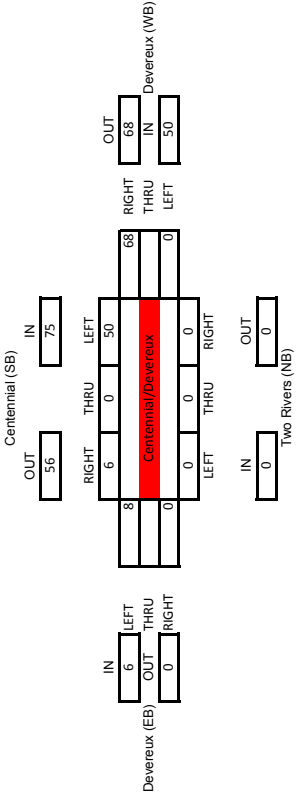

Saturday

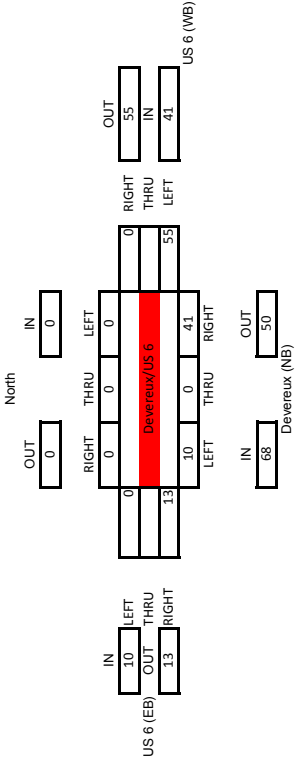

Appendix E

Synchro /SimTraffic output

HCM 2010 TWSC

10: Devereux Rd & Centennial Dr

04/02/2019

Intersection												
Int Delay, s/veh	5.6											
Movement	EBL	EBT	EBR	WBL	WBT	WBR	NBL	NBT	NBR	SBL	SBT	SBR
Lane Configurations		↕			↕			↕			↕	
Traffic Vol, veh/h	13	8	3	11	15	31	1	0	8	66	1	29
Future Vol, veh/h	13	8	3	11	15	31	1	0	8	66	1	29
Conflicting Peds, #/hr	0	0	0	0	0	0	0	0	0	0	0	0
Sign Control	Free	Free	Free	Free	Free	Free	Stop	Stop	Stop	Stop	Stop	Stop
RT Channelized	-	-	None	-	-	None	-	-	None	-	-	Stop
Storage Length	-	-	-	-	-	-	-	-	-	-	-	-
Veh in Median Storage, #	-	0	-	-	0	-	-	0	-	-	0	-
Grade, %	-	0	-	-	0	-	-	0	-	-	0	-
Peak Hour Factor	92	92	92	92	92	92	92	92	92	92	92	92
Heavy Vehicles, %	2	2	2	2	2	2	2	2	2	2	2	2
Mvmt Flow	14	9	3	12	16	34	1	0	9	72	1	32

Major/Minor	Major1			Major2			Minor1			Minor2		
Conflicting Flow All	50	0	0	12	0	0	97	113	11	100	97	33
Stage 1	-	-	-	-	-	-	39	39	-	57	57	-
Stage 2	-	-	-	-	-	-	58	74	-	43	40	-
Critical Hdwy	4.12	-	-	4.12	-	-	7.12	6.52	6.22	7.12	6.52	6.22
Critical Hdwy Stg 1	-	-	-	-	-	-	6.12	5.52	-	6.12	5.52	-
Critical Hdwy Stg 2	-	-	-	-	-	-	6.12	5.52	-	6.12	5.52	-
Follow-up Hdwy	2.218	-	-	2.218	-	-	3.518	4.018	3.318	3.518	4.018	3.318
Pot Cap-1 Maneuver	1557	-	-	1607	-	-	885	777	1070	881	793	1041
Stage 1	-	-	-	-	-	-	976	862	-	955	847	-
Stage 2	-	-	-	-	-	-	954	833	-	971	862	-
Platoon blocked, %	-	-	-	-	-	-	-	-	-	-	-	-
Mov Cap-1 Maneuver	1557	-	-	1607	-	-	846	764	1070	862	780	1041
Mov Cap-2 Maneuver	-	-	-	-	-	-	846	764	-	862	780	-
Stage 1	-	-	-	-	-	-	967	854	-	946	840	-
Stage 2	-	-	-	-	-	-	917	826	-	954	854	-

Approach	EB			WB			NB			SB		
HCM Control Delay, s	4			1.4			8.5			8.2		
HCM LOS							A			A		

Minor Lane/Major Mvmt	NBLn1	EBL	EBT	EBR	WBL	WBT	WBR	SBLn1
Capacity (veh/h)	1039	1557	-	-	1607	-	-	1233
HCM Lane V/C Ratio	0.009	0.009	-	-	0.007	-	-	0.085
HCM Control Delay (s)	8.5	7.3	0	-	7.3	0	-	8.2
HCM Lane LOS	A	A	A	-	A	A	-	A
HCM 95th %tile Q(veh)	0	0	-	-	0	-	-	0.3

HCM 2010 TWSC

6: Devereux & US 6/6th St

04/02/2019

Intersection

Int Delay, s/veh 3.5

Movement	EBT	EBR	WBL	WBT	NEL	NER
Lane Configurations	↑	↗	↘	↑	↘	↗
Traffic Vol, veh/h	216	47	68	325	37	153
Future Vol, veh/h	216	47	68	325	37	153
Conflicting Peds, #/hr	0	0	0	0	0	0
Sign Control	Free	Free	Free	Free	Stop	Stop
RT Channelized	-	None	-	None	-	Stop
Storage Length	-	250	200	-	0	60
Veh in Median Storage, #	0	-	-	0	0	-
Grade, %	0	-	-	0	0	-
Peak Hour Factor	91	78	85	95	77	88
Heavy Vehicles, %	2	2	2	3	5	3
Mvmt Flow	237	60	80	342	48	174

Major/Minor	Major1	Major2	Minor1
Conflicting Flow All	0	0	297
Stage 1	-	-	-
Stage 2	-	-	-
Critical Hdwy	-	-	4.12
Critical Hdwy Stg 1	-	-	-
Critical Hdwy Stg 2	-	-	-
Follow-up Hdwy	-	-	2.218
Pot Cap-1 Maneuver	-	-	1264
Stage 1	-	-	-
Stage 2	-	-	-
Platoon blocked, %	-	-	-
Mov Cap-1 Maneuver	-	-	1264
Mov Cap-2 Maneuver	-	-	-
Stage 1	-	-	-
Stage 2	-	-	-

Approach	EB	WB	NE
HCM Control Delay, s	0	1.5	12
HCM LOS			B

Minor Lane/Major Mvmt	NELn1	NELn2	EBT	EBR	WBL	WBT
Capacity (veh/h)	356	800	-	-	1264	-
HCM Lane V/C Ratio	0.135	0.217	-	-	0.063	-
HCM Control Delay (s)	16.7	10.7	-	-	8	-
HCM Lane LOS	C	B	-	-	A	-
HCM 95th %tile Q(veh)	0.5	0.8	-	-	0.2	-

HCM 2010 TWSC
18: Traver Tr & US 6

04/10/2019

Intersection						
Int Delay, s/veh	1.1					
Movement	EBL	EBT	WBT	WBR	SBL	SBR
Lane Configurations		↕	↑	↗	↘	
Traffic Vol, veh/h	15	232	330	29	29	16
Future Vol, veh/h	15	232	330	29	29	16
Conflicting Peds, #/hr	0	0	0	0	0	0
Sign Control	Free	Free	Free	Free	Stop	Stop
RT Channelized	-	None	-	None	-	None
Storage Length	-	-	-	0	0	-
Veh in Median Storage, #	-	0	0	-	0	-
Grade, %	-	1	0	-	0	-
Peak Hour Factor	92	92	92	92	92	92
Heavy Vehicles, %	2	2	2	2	2	2
Mvmt Flow	16	252	359	32	32	17
Major/Minor	Major1	Major2		Minor2		
Conflicting Flow All	391	0	-	0	643	359
Stage 1	-	-	-	-	359	-
Stage 2	-	-	-	-	284	-
Critical Hdwy	4.12	-	-	-	6.42	6.22
Critical Hdwy Stg 1	-	-	-	-	5.42	-
Critical Hdwy Stg 2	-	-	-	-	5.42	-
Follow-up Hdwy	2.218	-	-	-	3.518	3.318
Pot Cap-1 Maneuver	1168	-	-	-	438	685
Stage 1	-	-	-	-	707	-
Stage 2	-	-	-	-	764	-
Platoon blocked, %		-	-	-		
Mov Cap-1 Maneuver	1168	-	-	-	431	685
Mov Cap-2 Maneuver	-	-	-	-	431	-
Stage 1	-	-	-	-	696	-
Stage 2	-	-	-	-	764	-
Approach	EB	WB		SB		
HCM Control Delay, s	0.5	0		13.1		
HCM LOS	B					
Minor Lane/Major Mvmt	EBL	EBT	WBT	WBR	SBLn1	
Capacity (veh/h)	1168	-	-	-	496	
HCM Lane V/C Ratio	0.014	-	-	-	0.099	
HCM Control Delay (s)	8.1	0	-	-	13.1	
HCM Lane LOS	A	A	-	-	B	
HCM 95th %tile Q(veh)	0	-	-	-	0.3	

Queuing and Blocking Report

04/06/2019

C:\Users\dcokley\Documents\IMHS\Traffic Study\Synchro\Exist2019_PM.syn

Intersection: 6: Devereux & US 6/6th St

Movement	EB	WB	NE	NE
Directions Served	R	L	L	R
Maximum Queue (ft)	9	40	35	61
Average Queue (ft)	0	16	9	5
95th Queue (ft)	4	43	24	28
Link Distance (ft)	282			
Upstream Blk Time (%)				
Queuing Penalty (veh)				
Storage Bay Dist (ft)	250	200		60
Storage Blk Time (%)			0	0
Queuing Penalty (veh)			0	0

Intersection: 10: Devereux Rd & Centennial Dr

Movement	EB	WB	NB	SB
Directions Served	LTR	LTR	LTR	LTR
Maximum Queue (ft)	10	8	26	59
Average Queue (ft)	0	0	6	30
95th Queue (ft)	5	6	24	52
Link Distance (ft)	268	240	217	249
Upstream Blk Time (%)				
Queuing Penalty (veh)				
Storage Bay Dist (ft)				
Storage Blk Time (%)				
Queuing Penalty (veh)				

Network Summary

Network wide Queuing Penalty: 0

HCM 2010 TWSC
10: Devereux Rd & Centennial Dr

04/03/2019

Intersection												
Int Delay, s/veh	4.7											
Movement	EBL	EBT	EBR	WBL	WBT	WBR	NBL	NBT	NBR	SBL	SBT	SBR
Lane Configurations		↔			↔			↔			↔	
Traffic Vol, veh/h	8	17	12	26	13	43	9	1	29	30	0	3
Future Vol, veh/h	8	17	12	26	13	43	9	1	29	30	0	3
Conflicting Peds, #/hr	0	0	0	0	0	0	0	0	0	0	0	0
Sign Control	Free	Free	Free	Free	Free	Free	Stop	Stop	Stop	Stop	Stop	Stop
RT Channelized	-	-	None	-	-	None	-	-	None	-	-	Stop
Storage Length	-	-	-	-	-	-	-	-	-	-	-	-
Veh in Median Storage, #	-	0	-	-	0	-	-	0	-	-	0	-
Grade, %	-	0	-	-	0	-	-	0	-	-	0	-
Peak Hour Factor	92	92	92	92	92	92	92	92	92	92	92	92
Heavy Vehicles, %	2	2	2	2	2	2	2	2	2	2	2	2
Mvmt Flow	9	18	13	28	14	47	10	1	32	33	0	3
Major/Minor	Major1			Major2			Minor1			Minor2		
Conflicting Flow All	61	0	0	31	0	0	137	160	25	153	143	38
Stage 1	-	-	-	-	-	-	43	43	-	94	94	-
Stage 2	-	-	-	-	-	-	94	117	-	59	49	-
Critical Hdwy	4.12	-	-	4.12	-	-	7.12	6.52	6.22	7.12	6.52	6.22
Critical Hdwy Stg 1	-	-	-	-	-	-	6.12	5.52	-	6.12	5.52	-
Critical Hdwy Stg 2	-	-	-	-	-	-	6.12	5.52	-	6.12	5.52	-
Follow-up Hdwy	2.218	-	-	2.218	-	-	3.518	4.018	3.318	3.518	4.018	3.318
Pot Cap-1 Maneuver	1542	-	-	1582	-	-	834	732	1051	814	748	1034
Stage 1	-	-	-	-	-	-	971	859	-	913	817	-
Stage 2	-	-	-	-	-	-	913	799	-	953	854	-
Platoon blocked, %		-	-		-	-						
Mov Cap-1 Maneuver	1542	-	-	1582	-	-	816	714	1051	774	730	1034
Mov Cap-2 Maneuver	-	-	-	-	-	-	816	714	-	774	730	-
Stage 1	-	-	-	-	-	-	965	854	-	908	802	-
Stage 2	-	-	-	-	-	-	894	785	-	918	849	-
Approach	EB			WB			NB			SB		
HCM Control Delay, s	1.6			2.3			8.9			9.4		
HCM LOS							A			A		
Minor Lane/Major Mvmt	NBLn1	EBL	EBT	EBR	WBL	WBT	WBR	SBLn1				
Capacity (veh/h)	974	1542	-	-	1582	-	-	851				
HCM Lane V/C Ratio	0.044	0.006	-	-	0.018	-	-	0.042				
HCM Control Delay (s)	8.9	7.3	0	-	7.3	0	-	9.4				
HCM Lane LOS	A	A	A	-	A	A	-	A				
HCM 95th %tile Q(veh)	0.1	0	-	-	0.1	-	-	0.1				

HCM 2010 TWSC

6: Devereux & US 6/6th St

04/03/2019

Intersection

Int Delay, s/veh 2.7

Movement	EBT	EBR	WBL	WBT	NEL	NER
Lane Configurations	↑	↗	↘	↑	↘	↗
Traffic Vol, veh/h	236	55	110	258	12	80
Future Vol, veh/h	236	55	110	258	12	80
Conflicting Peds, #/hr	0	0	0	0	0	0
Sign Control	Free	Free	Free	Free	Stop	Stop
RT Channelized	-	None	-	None	-	Stop
Storage Length	-	250	200	-	0	60
Veh in Median Storage, #	0	-	-	0	0	-
Grade, %	0	-	-	0	0	-
Peak Hour Factor	91	78	85	95	77	88
Heavy Vehicles, %	2	2	2	3	5	3
Mvmt Flow	259	71	129	272	16	91

Major/Minor	Major1	Major2	Minor1
Conflicting Flow All	0	0	330
Stage 1	-	-	-
Stage 2	-	-	-
Critical Hdwy	-	-	4.12
Critical Hdwy Stg 1	-	-	-
Critical Hdwy Stg 2	-	-	-
Follow-up Hdwy	-	-	2.218
Pot Cap-1 Maneuver	-	-	1229
Stage 1	-	-	-
Stage 2	-	-	-
Platoon blocked, %	-	-	-
Mov Cap-1 Maneuver	-	-	1229
Mov Cap-2 Maneuver	-	-	-
Stage 1	-	-	-
Stage 2	-	-	-

Approach	EB	WB	NE
HCM Control Delay, s	0	2.7	11.2
HCM LOS			B

Minor Lane/Major Mvmt	NELn1	NELn2	EBT	EBR	WBL	WBT
Capacity (veh/h)	318	777	-	-	1229	-
HCM Lane V/C Ratio	0.049	0.117	-	-	0.105	-
HCM Control Delay (s)	16.9	10.2	-	-	8.3	-
HCM Lane LOS	C	B	-	-	A	-
HCM 95th %tile Q(veh)	0.2	0.4	-	-	0.4	-

Queuing and Blocking Report

04/06/2019

C:\Users\dcokley\Documents\IMHS\Traffic Study\Synchro\Exist2019_SAT.syn

Intersection: 6: Devereux & US 6/6th St

Movement	EB	WB	NE	NE
Directions Served	R	L	L	R
Maximum Queue (ft)	4	62	23	15
Average Queue (ft)	0	25	4	1
95th Queue (ft)	3	55	14	7
Link Distance (ft)			282	
Upstream Blk Time (%)				
Queuing Penalty (veh)				
Storage Bay Dist (ft)	250	200		60
Storage Blk Time (%)			0	
Queuing Penalty (veh)			0	

Intersection: 10: Devereux Rd & Centennial Dr

Movement	EB	WB	NB	SB
Directions Served	LTR	LTR	LTR	LTR
Maximum Queue (ft)	20	3	53	58
Average Queue (ft)	1	0	21	20
95th Queue (ft)	8	3	45	47
Link Distance (ft)	268	240	217	249
Upstream Blk Time (%)				
Queuing Penalty (veh)				
Storage Bay Dist (ft)				
Storage Blk Time (%)				
Queuing Penalty (veh)				

Network Summary

Network wide Queuing Penalty: 0

HCM 2010 TWSC

10: Devereux Rd & Centennial Dr

04/05/2019

Intersection												
Int Delay, s/veh	5.3											
Movement	EBL	EBT	EBR	WBL	WBT	WBR	NBL	NBT	NBR	SBL	SBT	SBR
Lane Configurations		↕			↕			↕			↕	
Traffic Vol, veh/h	14	11	3	11	18	44	1	0	8	74	0	30
Future Vol, veh/h	14	11	3	11	18	44	1	0	8	74	0	30
Conflicting Peds, #/hr	0	0	0	0	0	0	0	0	0	0	0	0
Sign Control	Free	Free	Free	Free	Free	Free	Stop	Stop	Stop	Stop	Stop	Stop
RT Channelized	-	-	None	-	-	None	-	-	None	-	-	Stop
Storage Length	-	-	-	-	-	-	-	-	-	-	-	-
Veh in Median Storage, #	-	0	-	-	0	-	-	0	-	-	0	-
Grade, %	-	0	-	-	0	-	-	0	-	-	0	-
Peak Hour Factor	92	92	92	92	92	92	92	92	92	92	92	92
Heavy Vehicles, %	2	2	2	2	2	2	2	2	2	2	2	2
Mvmt Flow	15	12	3	12	20	48	1	0	9	80	0	33
Major/Minor	Major1			Major2			Minor1			Minor2		
Conflicting Flow All	68	0	0	15	0	0	112	136	14	116	113	44
Stage 1	-	-	-	-	-	-	44	44	-	68	68	-
Stage 2	-	-	-	-	-	-	68	92	-	48	45	-
Critical Hdwy	4.12	-	-	4.12	-	-	7.12	6.52	6.22	7.12	6.52	6.22
Critical Hdwy Stg 1	-	-	-	-	-	-	6.12	5.52	-	6.12	5.52	-
Critical Hdwy Stg 2	-	-	-	-	-	-	6.12	5.52	-	6.12	5.52	-
Follow-up Hdwy	2.218	-	-	2.218	-	-	3.518	4.018	3.318	3.518	4.018	3.318
Pot Cap-1 Maneuver	1533	-	-	1603	-	-	866	755	1066	861	777	1026
Stage 1	-	-	-	-	-	-	970	858	-	942	838	-
Stage 2	-	-	-	-	-	-	942	819	-	965	857	-
Platoon blocked, %		-	-		-	-						
Mov Cap-1 Maneuver	1533	-	-	1603	-	-	827	741	1066	842	763	1026
Mov Cap-2 Maneuver	-	-	-	-	-	-	827	741	-	842	763	-
Stage 1	-	-	-	-	-	-	960	849	-	933	831	-
Stage 2	-	-	-	-	-	-	905	812	-	948	848	-
Approach	EB			WB			NB			SB		
HCM Control Delay, s	3.7			1.1			8.5			8.4		
HCM LOS							A			A		
Minor Lane/Major Mvmt	NBLn1	EBL	EBT	EBR	WBL	WBT	WBR	SBLn1				
Capacity (veh/h)	1033	1533	-	-	1603	-	-	1183				
HCM Lane V/C Ratio	0.009	0.01	-	-	0.007	-	-	0.096				
HCM Control Delay (s)	8.5	7.4	0	-	7.3	0	-	8.4				
HCM Lane LOS	A	A	A	-	A	A	-	A				
HCM 95th %tile Q(veh)	0	0	-	-	0	-	-	0.3				

HCM 2010 TWSC

6: Devereux & US 6/6th St

04/05/2019

Intersection						
Int Delay, s/veh	4.1					
Movement	EBT	EBR	WBL	WBT	NEL	NER
Lane Configurations	↑	↗	↘	↑	↘	↗
Traffic Vol, veh/h	225	52	90	338	41	172
Future Vol, veh/h	225	52	90	338	41	172
Conflicting Peds, #/hr	0	20	0	0	2	0
Sign Control	Free	Free	Free	Free	Stop	Stop
RT Channelized	-	None	-	None	-	Stop
Storage Length	-	250	200	-	0	60
Veh in Median Storage, #	0	-	-	0	0	-
Grade, %	0	-	-	0	0	-
Peak Hour Factor	91	78	85	95	77	88
Heavy Vehicles, %	2	2	2	3	5	3
Mvmt Flow	247	67	106	356	53	195
Major/Minor	Major1		Major2		Minor1	
Conflicting Flow All	0	0	334	0	837	267
Stage 1	-	-	-	-	267	-
Stage 2	-	-	-	-	570	-
Critical Hdwy	-	-	4.12	-	6.45	6.23
Critical Hdwy Stg 1	-	-	-	-	5.45	-
Critical Hdwy Stg 2	-	-	-	-	5.45	-
Follow-up Hdwy	-	-	2.218	-	3.545	3.327
Pot Cap-1 Maneuver	-	-	1225	-	333	769
Stage 1	-	-	-	-	771	-
Stage 2	-	-	-	-	560	-
Platoon blocked, %	-	-		-		
Mov Cap-1 Maneuver	-	-	1205	-	298	756
Mov Cap-2 Maneuver	-	-	-	-	298	-
Stage 1	-	-	-	-	691	-
Stage 2	-	-	-	-	559	-
Approach	EB		WB		NE	
HCM Control Delay, s	0		1.9		13.2	
HCM LOS	B					
Minor Lane/Major Mvmt	NELn1	NELn2	EBT	EBR	WBL	WBT
Capacity (veh/h)	298	756	-	-	1205	-
HCM Lane V/C Ratio	0.179	0.259	-	-	0.088	-
HCM Control Delay (s)	19.7	11.4	-	-	8.3	-
HCM Lane LOS	C	B	-	-	A	-
HCM 95th %tile Q(veh)	0.6	1	-	-	0.3	-

HCM 2010 TWSC
18: Traver Tr & US 6

04/10/2019

Intersection						
Int Delay, s/veh	1.1					
Movement	EBL	EBT	WBT	WBR	SBL	SBR
Lane Configurations						
Traffic Vol, veh/h	15	245	346	29	29	16
Future Vol, veh/h	15	245	346	29	29	16
Conflicting Peds, #/hr	0	0	0	0	0	0
Sign Control	Free	Free	Free	Free	Stop	Stop
RT Channelized	-	None	-	None	-	None
Storage Length	-	-	-	0	0	-
Veh in Median Storage, #	-	0	0	-	0	-
Grade, %	-	1	0	-	0	-
Peak Hour Factor	92	92	92	92	92	92
Heavy Vehicles, %	2	2	2	2	2	2
Mvmt Flow	16	266	376	32	32	17
Major/Minor	Major1	Major2		Minor2		
Conflicting Flow All	408	0	-	0	674	376
Stage 1	-	-	-	-	376	-
Stage 2	-	-	-	-	298	-
Critical Hdwy	4.12	-	-	-	6.42	6.22
Critical Hdwy Stg 1	-	-	-	-	5.42	-
Critical Hdwy Stg 2	-	-	-	-	5.42	-
Follow-up Hdwy	2.218	-	-	-	3.518	3.318
Pot Cap-1 Maneuver	1151	-	-	-	420	670
Stage 1	-	-	-	-	694	-
Stage 2	-	-	-	-	753	-
Platoon blocked, %		-	-	-		
Mov Cap-1 Maneuver	1151	-	-	-	413	670
Mov Cap-2 Maneuver	-	-	-	-	413	-
Stage 1	-	-	-	-	683	-
Stage 2	-	-	-	-	753	-
Approach	EB	WB		SB		
HCM Control Delay, s	0.5	0		13.4		
HCM LOS	B					
Minor Lane/Major Mvmt	EBL	EBT	WBT	WBR	SBLn1	
Capacity (veh/h)	1151	-	-	-	478	
HCM Lane V/C Ratio	0.014	-	-	-	0.102	
HCM Control Delay (s)	8.2	0	-	-	13.4	
HCM Lane LOS	A	A	-	-	B	
HCM 95th %tile Q(veh)	0	-	-	-	0.3	

Queuing and Blocking Report

04/06/2019

C:\Users\dcokley\Documents\IMHS\Traffic Study\Synchro\Background_PM.syn

Intersection: 6: Devereux & US 6/6th St

Movement	EB	EB	WB	WB	NE	NE
Directions Served	T	R	L	T	L	R
Maximum Queue (ft)	15	17	58	11	77	72
Average Queue (ft)	1	1	19	0	12	10
95th Queue (ft)	8	9	48	8	38	40
Link Distance (ft)	296			267	282	
Upstream Blk Time (%)						
Queuing Penalty (veh)						
Storage Bay Dist (ft)		250	200			60
Storage Blk Time (%)					0	0
Queuing Penalty (veh)					1	0

Intersection: 10: Devereux Rd & Centennial Dr

Movement	EB	NB	SB
Directions Served	LTR	LTR	LTR
Maximum Queue (ft)	10	26	62
Average Queue (ft)	1	7	29
95th Queue (ft)	6	26	51
Link Distance (ft)	268	217	249
Upstream Blk Time (%)			
Queuing Penalty (veh)			
Storage Bay Dist (ft)			
Storage Blk Time (%)			
Queuing Penalty (veh)			

Network Summary

Network wide Queuing Penalty: 1

HCM 2010 TWSC

10: Devereux Rd & Centennial Dr

04/05/2019

Intersection

Int Delay, s/veh 4.7

Movement	EBL	EBT	EBR	WBL	WBT	WBR	NBL	NBT	NBR	SBL	SBT	SBR
Lane Configurations		↕			↕			↕			↕	
Traffic Vol, veh/h	9	17	12	26	13	47	9	1	29	33	0	3
Future Vol, veh/h	9	17	12	26	13	47	9	1	29	33	0	3
Conflicting Peds, #/hr	0	0	0	0	0	0	0	0	0	0	0	0
Sign Control	Free	Free	Free	Free	Free	Free	Stop	Stop	Stop	Stop	Stop	Stop
RT Channelized	-	-	None	-	-	None	-	-	None	-	-	Stop
Storage Length	-	-	-	-	-	-	-	-	-	-	-	-
Veh in Median Storage, #	-	0	-	-	0	-	-	0	-	-	0	-
Grade, %	-	0	-	-	0	-	-	0	-	-	0	-
Peak Hour Factor	92	92	92	92	92	92	92	92	92	92	92	92
Heavy Vehicles, %	2	2	2	2	2	2	2	2	2	2	2	2
Mvmt Flow	10	18	13	28	14	51	10	1	32	36	0	3

Major/Minor	Major1			Major2			Minor1			Minor2		
Conflicting Flow All	65	0	0	31	0	0	141	166	25	157	147	40
Stage 1	-	-	-	-	-	-	45	45	-	96	96	-
Stage 2	-	-	-	-	-	-	96	121	-	61	51	-
Critical Hdwy	4.12	-	-	4.12	-	-	7.12	6.52	6.22	7.12	6.52	6.22
Critical Hdwy Stg 1	-	-	-	-	-	-	6.12	5.52	-	6.12	5.52	-
Critical Hdwy Stg 2	-	-	-	-	-	-	6.12	5.52	-	6.12	5.52	-
Follow-up Hdwy	2.218	-	-	2.218	-	-	3.518	4.018	3.318	3.518	4.018	3.318
Pot Cap-1 Maneuver	1537	-	-	1582	-	-	829	727	1051	809	744	1031
Stage 1	-	-	-	-	-	-	969	857	-	911	815	-
Stage 2	-	-	-	-	-	-	911	796	-	950	852	-
Platoon blocked, %	-	-	-	-	-	-	-	-	-	-	-	-
Mov Cap-1 Maneuver	1537	-	-	1582	-	-	811	709	1051	769	725	1031
Mov Cap-2 Maneuver	-	-	-	-	-	-	811	709	-	769	725	-
Stage 1	-	-	-	-	-	-	962	851	-	905	800	-
Stage 2	-	-	-	-	-	-	892	782	-	914	846	-

Approach	EB			WB			NB			SB		
HCM Control Delay, s	1.7			2.2			8.9			9.5		
HCM LOS							A			A		

Minor Lane/Major Mvmt	NBLn1	EBL	EBT	EBR	WBL	WBT	WBR	SBLn1
Capacity (veh/h)	973	1537	-	-	1582	-	-	839
HCM Lane V/C Ratio	0.044	0.006	-	-	0.018	-	-	0.047
HCM Control Delay (s)	8.9	7.4	0	-	7.3	0	-	9.5
HCM Lane LOS	A	A	A	-	A	A	-	A
HCM 95th %tile Q(veh)	0.1	0	-	-	0.1	-	-	0.1

HCM 2010 TWSC

6: Devereux & US 6/6th St

04/05/2019

Intersection

Int Delay, s/veh 3.3

Movement	EBT	EBR	WBL	WBT	NEL	NER
Lane Configurations	↑	↗	↘	↑	↘	↗
Traffic Vol, veh/h	245	66	167	268	14	94
Future Vol, veh/h	245	66	167	268	14	94
Conflicting Peds, #/hr	0	0	0	0	0	0
Sign Control	Free	Free	Free	Free	Stop	Stop
RT Channelized	-	None	-	None	-	Stop
Storage Length	-	250	200	-	0	60
Veh in Median Storage, #	0	-	-	0	0	-
Grade, %	0	-	-	0	0	-
Peak Hour Factor	91	78	85	95	77	88
Heavy Vehicles, %	2	2	2	3	5	3
Mvmt Flow	269	85	196	282	18	107

Major/Minor	Major1	Major2	Minor1
Conflicting Flow All	0	0	354
Stage 1	-	-	-
Stage 2	-	-	-
Critical Hdwy	-	-	4.12
Critical Hdwy Stg 1	-	-	-
Critical Hdwy Stg 2	-	-	-
Follow-up Hdwy	-	-	2.218
Pot Cap-1 Maneuver	-	-	1205
Stage 1	-	-	-
Stage 2	-	-	-
Platoon blocked, %	-	-	-
Mov Cap-1 Maneuver	-	-	1205
Mov Cap-2 Maneuver	-	-	-
Stage 1	-	-	-
Stage 2	-	-	-

Approach	EB	WB	NE
HCM Control Delay, s	0	3.5	12.1
HCM LOS			B

Minor Lane/Major Mvmt	NELn1	NELn2	EBT	EBR	WBL	WBT
Capacity (veh/h)	241	767	-	-	1205	-
HCM Lane V/C Ratio	0.075	0.139	-	-	0.163	-
HCM Control Delay (s)	21.2	10.5	-	-	8.6	-
HCM Lane LOS	C	B	-	-	A	-
HCM 95th %tile Q(veh)	0.2	0.5	-	-	0.6	-

Queuing and Blocking Report

04/06/2019

C:\Users\dcokley\Documents\IMHS\Traffic Study\Synchro\Background_SAT.syn

Intersection: 6: Devereux & US 6/6th St

Movement	EB	WB	NE	NE
Directions Served	R	L	L	R
Maximum Queue (ft)	9	82	21	12
Average Queue (ft)	0	34	3	1
95th Queue (ft)	6	66	14	7
Link Distance (ft)	282			
Upstream Blk Time (%)				
Queuing Penalty (veh)				
Storage Bay Dist (ft)	250	200	60	
Storage Blk Time (%)				
Queuing Penalty (veh)				

Intersection: 10: Devereux Rd & Centennial Dr

Movement	EB	WB	NB	SB
Directions Served	LTR	LTR	LTR	LTR
Maximum Queue (ft)	20	10	54	50
Average Queue (ft)	1	0	21	21
95th Queue (ft)	10	4	44	45
Link Distance (ft)	268	240	217	249
Upstream Blk Time (%)				
Queuing Penalty (veh)				
Storage Bay Dist (ft)				
Storage Blk Time (%)				
Queuing Penalty (veh)				

Network Summary

Network wide Queuing Penalty: 0

HCM 2010 TWSC

10: Devereux Rd & Centennial Dr

04/02/2019

Intersection

Int Delay, s/veh 5.5

Movement	EBL	EBT	EBR	WBL	WBT	WBR	NBL	NBT	NBR	SBL	SBT	SBR
Lane Configurations		↕			↕			↕			↕	
Traffic Vol, veh/h	20	11	3	11	18	93	1	0	8	124	0	35
Future Vol, veh/h	20	11	3	11	18	93	1	0	8	124	0	35
Conflicting Peds, #/hr	0	0	0	0	0	0	0	0	0	0	0	0
Sign Control	Free	Free	Free	Free	Free	Free	Stop	Stop	Stop	Stop	Stop	Stop
RT Channelized	-	-	None	-	-	None	-	-	None	-	-	Stop
Storage Length	-	-	-	-	-	-	-	-	-	-	-	-
Veh in Median Storage, #	-	0	-	-	0	-	-	0	-	-	0	-
Grade, %	-	0	-	-	0	-	-	0	-	-	0	-
Peak Hour Factor	92	92	92	92	92	92	92	92	92	92	92	92
Heavy Vehicles, %	2	2	2	2	2	2	2	2	2	2	2	2
Mvmt Flow	22	12	3	12	20	101	1	0	9	135	0	38

Major/Minor	Major1			Major2			Minor1			Minor2		
Conflicting Flow All	121	0	0	15	0	0	153	203	14	157	154	71
Stage 1	-	-	-	-	-	-	58	58	-	95	95	-
Stage 2	-	-	-	-	-	-	95	145	-	62	59	-
Critical Hdwy	4.12	-	-	4.12	-	-	7.12	6.52	6.22	7.12	6.52	6.22
Critical Hdwy Stg 1	-	-	-	-	-	-	6.12	5.52	-	6.12	5.52	-
Critical Hdwy Stg 2	-	-	-	-	-	-	6.12	5.52	-	6.12	5.52	-
Follow-up Hdwy	2.218	-	-	2.218	-	-	3.518	4.018	3.318	3.518	4.018	3.318
Pot Cap-1 Maneuver	1467	-	-	1603	-	-	814	693	1066	809	738	991
Stage 1	-	-	-	-	-	-	954	847	-	912	816	-
Stage 2	-	-	-	-	-	-	912	777	-	949	846	-
Platoon blocked, %	-	-	-	-	-	-	-	-	-	-	-	-
Mov Cap-1 Maneuver	1467	-	-	1603	-	-	769	677	1066	789	721	991
Mov Cap-2 Maneuver	-	-	-	-	-	-	769	677	-	789	721	-
Stage 1	-	-	-	-	-	-	940	834	-	898	809	-
Stage 2	-	-	-	-	-	-	870	771	-	927	833	-

Approach	EB			WB			NB			SB		
HCM Control Delay, s	4.4			0.7			8.6			9.3		
HCM LOS							A			A		

Minor Lane/Major Mvmt	NBLn1	EBL	EBT	EBR	WBL	WBT	WBR	SBLn1
Capacity (veh/h)	1022	1467	-	-	1603	-	-	1012
HCM Lane V/C Ratio	0.01	0.015	-	-	0.007	-	-	0.171
HCM Control Delay (s)	8.6	7.5	0	-	7.3	0	-	9.3
HCM Lane LOS	A	A	A	-	A	A	-	A
HCM 95th %tile Q(veh)	0	0	-	-	0	-	-	0.6

HCM 2010 TWSC

6: Devereux & US 6/6th St

04/03/2019

Intersection

Int Delay, s/veh 5

Movement	EBT	EBR	WBL	WBT	NEL	NER
Lane Configurations	↑	↗	↘	↑	↘	↗
Traffic Vol, veh/h	225	61	130	338	50	212
Future Vol, veh/h	225	61	130	338	50	212
Conflicting Peds, #/hr	0	20	0	0	2	0
Sign Control	Free	Free	Free	Free	Stop	Stop
RT Channelized	-	None	-	None	-	Stop
Storage Length	-	250	200	-	0	60
Veh in Median Storage, #	0	-	-	0	0	-
Grade, %	0	-	-	0	0	-
Peak Hour Factor	91	78	85	95	77	88
Heavy Vehicles, %	2	2	2	3	5	3
Mvmt Flow	247	78	153	356	65	241

Major/Minor	Major1	Major2	Minor1
Conflicting Flow All	0	0	345
Stage 1	-	-	-
Stage 2	-	-	-
Critical Hdwy	-	-	4.12
Critical Hdwy Stg 1	-	-	-
Critical Hdwy Stg 2	-	-	-
Follow-up Hdwy	-	-	2.218
Pot Cap-1 Maneuver	-	-	1214
Stage 1	-	-	-
Stage 2	-	-	-
Platoon blocked, %	-	-	-
Mov Cap-1 Maneuver	-	-	1194
Mov Cap-2 Maneuver	-	-	-
Stage 1	-	-	-
Stage 2	-	-	-

Approach	EB	WB	NE
HCM Control Delay, s	0	2.5	14.6
HCM LOS			B

Minor Lane/Major Mvmt	NELn1	NELn2	EBT	EBR	WBL	WBT
Capacity (veh/h)	251	756	-	-	1194	-
HCM Lane V/C Ratio	0.259	0.319	-	-	0.128	-
HCM Control Delay (s)	24.3	12	-	-	8.5	-
HCM Lane LOS	C	B	-	-	A	-
HCM 95th %tile Q(veh)	1	1.4	-	-	0.4	-

HCM 2010 TWSC
18: Traver Tr & US 6

04/10/2019

Intersection						
Int Delay, s/veh	1.1					
Movement	EBL	EBT	WBT	WBR	SBL	SBR
Lane Configurations		↕	↑	↗	↖	
Traffic Vol, veh/h	15	253	354	30	30	16
Future Vol, veh/h	15	253	354	30	30	16
Conflicting Peds, #/hr	0	0	0	0	0	0
Sign Control	Free	Free	Free	Free	Stop	Stop
RT Channelized	-	None	-	None	-	None
Storage Length	-	-	-	0	0	-
Veh in Median Storage, #	-	0	0	-	0	-
Grade, %	-	1	0	-	0	-
Peak Hour Factor	92	92	92	92	92	92
Heavy Vehicles, %	2	2	2	2	2	2
Mvmt Flow	16	275	385	33	33	17
Major/Minor	Major1	Major2		Minor2		
Conflicting Flow All	418	0	-	0	692	385
Stage 1	-	-	-	-	385	-
Stage 2	-	-	-	-	307	-
Critical Hdwy	4.12	-	-	-	6.42	6.22
Critical Hdwy Stg 1	-	-	-	-	5.42	-
Critical Hdwy Stg 2	-	-	-	-	5.42	-
Follow-up Hdwy	2.218	-	-	-	3.518	3.318
Pot Cap-1 Maneuver	1141	-	-	-	410	663
Stage 1	-	-	-	-	688	-
Stage 2	-	-	-	-	746	-
Platoon blocked, %		-	-	-		
Mov Cap-1 Maneuver	1141	-	-	-	403	663
Mov Cap-2 Maneuver	-	-	-	-	403	-
Stage 1	-	-	-	-	676	-
Stage 2	-	-	-	-	746	-
Approach	EB	WB		SB		
HCM Control Delay, s	0.5	0		13.6		
HCM LOS				B		
Minor Lane/Major Mvmt	EBL	EBT	WBT	WBR	SBLn1	
Capacity (veh/h)	1141	-	-	-	467	
HCM Lane V/C Ratio	0.014	-	-	-	0.107	
HCM Control Delay (s)	8.2	0	-	-	13.6	
HCM Lane LOS	A	A	-	-	B	
HCM 95th %tile Q(veh)	0	-	-	-	0.4	

Queuing and Blocking Report

04/06/2019

C:\Users\dcokley\Documents\IMHS\Traffic Study\Synchro\Future2040_PM.syn

Intersection: 6: Devereux & US 6/6th St

Movement	EB	EB	WB	WB	NE	NE
Directions Served	T	R	L	T	L	R
Maximum Queue (ft)	11	20	70	25	94	82
Average Queue (ft)	1	1	29	1	17	13
95th Queue (ft)	10	11	59	14	53	48
Link Distance (ft)	296			267	282	
Upstream Blk Time (%)						
Queuing Penalty (veh)						
Storage Bay Dist (ft)		250	200			60
Storage Blk Time (%)					1	1
Queuing Penalty (veh)					1	0

Intersection: 10: Devereux Rd & Centennial Dr

Movement	EB	NB	SB
Directions Served	LTR	LTR	LTR
Maximum Queue (ft)	20	26	70
Average Queue (ft)	2	6	36
95th Queue (ft)	13	24	57
Link Distance (ft)	268	217	249
Upstream Blk Time (%)			
Queuing Penalty (veh)			
Storage Bay Dist (ft)			
Storage Blk Time (%)			
Queuing Penalty (veh)			

Network Summary

Network wide Queuing Penalty: 2

HCM 2010 TWSC

10: Devereux Rd & Centennial Dr

04/05/2019

Intersection												
Int Delay, s/veh	4.8											
Movement	EBL	EBT	EBR	WBL	WBT	WBR	NBL	NBT	NBR	SBL	SBT	SBR
Lane Configurations		↕			↕			↕			↕	
Traffic Vol, veh/h	16	17	12	26	13	115	9	1	29	83	0	9
Future Vol, veh/h	16	17	12	26	13	115	9	1	29	83	0	9
Conflicting Peds, #/hr	0	0	0	0	0	0	0	0	0	0	0	0
Sign Control	Free	Free	Free	Free	Free	Free	Stop	Stop	Stop	Stop	Stop	Stop
RT Channelized	-	-	None	-	-	None	-	-	None	-	-	Stop
Storage Length	-	-	-	-	-	-	-	-	-	-	-	-
Veh in Median Storage, #	-	0	-	-	0	-	-	0	-	-	0	-
Grade, %	-	0	-	-	0	-	-	0	-	-	0	-
Peak Hour Factor	92	92	92	92	92	92	92	92	92	92	92	92
Heavy Vehicles, %	2	2	2	2	2	2	2	2	2	2	2	2
Mvmt Flow	17	18	13	28	14	125	10	1	32	90	0	10
Major/Minor	Major1			Major2			Minor1			Minor2		
Conflicting Flow All	139	0	0	31	0	0	192	254	25	208	198	77
Stage 1	-	-	-	-	-	-	59	59	-	133	133	-
Stage 2	-	-	-	-	-	-	133	195	-	75	65	-
Critical Hdwy	4.12	-	-	4.12	-	-	7.12	6.52	6.22	7.12	6.52	6.22
Critical Hdwy Stg 1	-	-	-	-	-	-	6.12	5.52	-	6.12	5.52	-
Critical Hdwy Stg 2	-	-	-	-	-	-	6.12	5.52	-	6.12	5.52	-
Follow-up Hdwy	2.218	-	-	2.218	-	-	3.518	4.018	3.318	3.518	4.018	3.318
Pot Cap-1 Maneuver	1445	-	-	1582	-	-	768	650	1051	749	698	984
Stage 1	-	-	-	-	-	-	953	846	-	870	786	-
Stage 2	-	-	-	-	-	-	870	739	-	934	841	-
Platoon blocked, %		-	-		-	-						
Mov Cap-1 Maneuver	1445	-	-	1582	-	-	743	630	1051	709	676	984
Mov Cap-2 Maneuver	-	-	-	-	-	-	743	630	-	709	676	-
Stage 1	-	-	-	-	-	-	942	836	-	860	771	-
Stage 2	-	-	-	-	-	-	845	725	-	894	831	-
Approach	EB			WB			NB			SB		
HCM Control Delay, s	2.7			1.2			9			10.2		
HCM LOS							A			B		
Minor Lane/Major Mvmt	NBLn1	EBL	EBT	EBR	WBL	WBT	WBR	SBLn1				
Capacity (veh/h)	944	1445	-	-	1582	-	-	786				
HCM Lane V/C Ratio	0.045	0.012	-	-	0.018	-	-	0.127				
HCM Control Delay (s)	9	7.5	0	-	7.3	0	-	10.2				
HCM Lane LOS	A	A	A	-	A	A	-	B				
HCM 95th %tile Q(veh)	0.1	0	-	-	0.1	-	-	0.4				

HCM 2010 TWSC

6: Devereux & US 6/6th St

04/02/2019

Intersection

Int Delay, s/veh 4.4

Movement	EBT	EBR	WBL	WBT	NEL	NER
Lane Configurations	↑	↗	↘	↑	↘	↗
Traffic Vol, veh/h	245	79	222	268	24	135
Future Vol, veh/h	245	79	222	268	24	135
Conflicting Peds, #/hr	0	0	0	0	0	0
Sign Control	Free	Free	Free	Free	Stop	Stop
RT Channelized	-	None	-	None	-	Stop
Storage Length	-	250	200	-	0	60
Veh in Median Storage, #	0	-	-	0	0	-
Grade, %	0	-	-	0	0	-
Peak Hour Factor	91	78	85	95	77	88
Heavy Vehicles, %	2	2	2	3	5	3
Mvmt Flow	269	101	261	282	31	153

Major/Minor	Major1	Major2	Minor1
Conflicting Flow All	0	0	370
Stage 1	-	-	-
Stage 2	-	-	-
Critical Hdwy	-	-	4.12
Critical Hdwy Stg 1	-	-	-
Critical Hdwy Stg 2	-	-	-
Follow-up Hdwy	-	-	2.218
Pot Cap-1 Maneuver	-	-	1189
Stage 1	-	-	-
Stage 2	-	-	-
Platoon blocked, %	-	-	-
Mov Cap-1 Maneuver	-	-	1189
Mov Cap-2 Maneuver	-	-	-
Stage 1	-	-	-
Stage 2	-	-	-

Approach	EB	WB	NE
HCM Control Delay, s	0	4.3	13.8
HCM LOS			B

Minor Lane/Major Mvmt	NELn1	NELn2	EBT	EBR	WBL	WBT
Capacity (veh/h)	188	767	-	-	1189	-
HCM Lane V/C Ratio	0.166	0.2	-	-	0.22	-
HCM Control Delay (s)	27.9	10.9	-	-	8.9	-
HCM Lane LOS	D	B	-	-	A	-
HCM 95th %tile Q(veh)	0.6	0.7	-	-	0.8	-

Queuing and Blocking Report

04/06/2019

C:\Users\dcokley\Documents\IMHS\Traffic Study\Synchro\Future2040_SAT.syn

Intersection: 6: Devereux & US 6/6th St

Movement	EB	EB	WB	NE	NE
Directions Served	T	R	L	L	R
Maximum Queue (ft)	11	22	96	21	66
Average Queue (ft)	0	1	41	7	5
95th Queue (ft)	5	9	78	19	29
Link Distance (ft)	296			282	
Upstream Blk Time (%)					
Queuing Penalty (veh)					
Storage Bay Dist (ft)		250	200		60
Storage Blk Time (%)				0	0
Queuing Penalty (veh)				0	0

Intersection: 10: Devereux Rd & Centennial Dr

Movement	EB	WB	NB	SB
Directions Served	LTR	LTR	LTR	LTR
Maximum Queue (ft)	25	8	55	58
Average Queue (ft)	2	0	19	33
95th Queue (ft)	13	5	43	51
Link Distance (ft)	268	240	217	249
Upstream Blk Time (%)				
Queuing Penalty (veh)				
Storage Bay Dist (ft)				
Storage Blk Time (%)				
Queuing Penalty (veh)				

Network Summary

Network wide Queuing Penalty: 0

Appendix F

2018 Traffic Counts

Appendix #6



(303) 216-2439
www.alltrafficdata.net


Location: 1 TRAVER TRAIL & HWY 6 AM

Date and Start Time: Wednesday, June 13, 2018

Peak Hour: 07:45 AM - 08:45 AM


Peak 15-Minutes: 08:00 AM - 08:15 AM

Peak Hour - All Vehicles

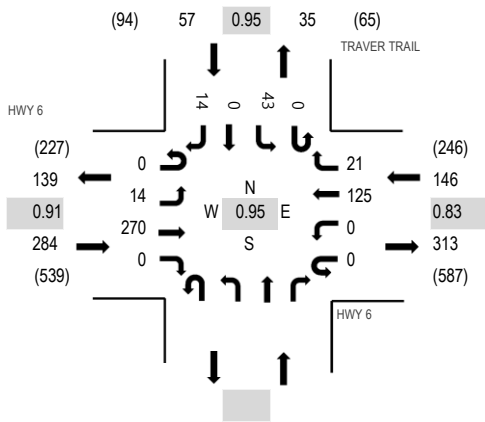

Note: Total study counts contained in parentheses.

Peak Hour - Pedestrians/Bicycles on Crosswalk

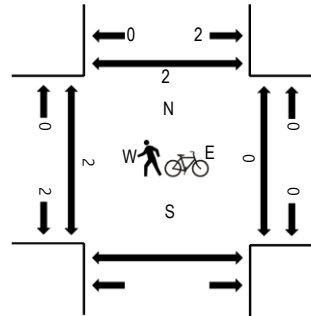

Traffic Counts


Interval Start Time	HWY 6 Eastbound				HWY 6 Westbound				Northbound				TRAVER TRAIL Southbound				Total	Rolling Hour	Pedestrian Crossings			
	U-Turn	Left	Thru	Right	U-Turn	Left	Thru	Right	U-Turn	Left	Thru	Right	U-Turn	Left	Thru	Right			West	East	South	North
7:00 AM	0	2	57	0	0	0	0	17	2				0	5	0	2	85	394	0	0		0
7:15 AM	0	1	71	0	0	0	0	22	3				0	7	0	0	104	437	0	0		2
7:30 AM	0	3	53	0	0	0	0	16	4				0	10	0	1	87	460	0	0		0
7:45 AM	0	2	76	0	0	0	0	25	1				0	7	0	7	118	487	0	0		0
8:00 AM	0	2	64	0	0	0	0	40	7				0	13	0	2	128	485	1	0		0
8:15 AM	0	4	74	0	0	0	0	29	5				0	11	0	4	127		0	0		0
8:30 AM	0	6	56	0	0	0	0	31	8				0	12	0	1	114		0	0		1
8:45 AM	0	6	62	0	0	0	0	27	9				0	9	0	3	116		0	0		0
Count Total	0	26	513	0	0	0	0	207	39				0	74	0	20	879		1	0		3
Peak Hour	0	14	270	0	0	0	0	125	21				0	43	0	14	487		1	0		1



(303) 216-2439
www.alltrafficdata.net


Location: 2 DEVEREUX RD & HWY 6 AM
Date and Start Time: Wednesday, June 13, 2018
Peak Hour: 07:45 AM - 08:45 AM
Peak 15-Minutes: 08:00 AM - 08:15 AM

Peak Hour - All Vehicles

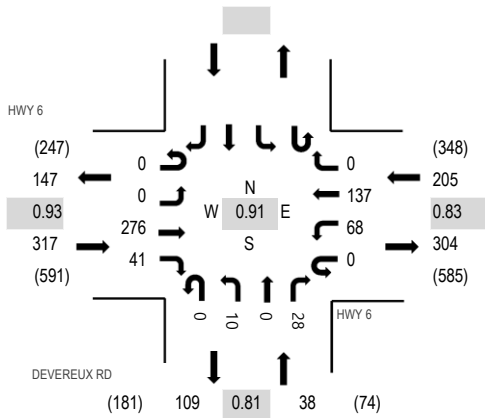

Note: Total study counts contained in parentheses.

Peak Hour - Pedestrians/Bicycles on Crosswalk

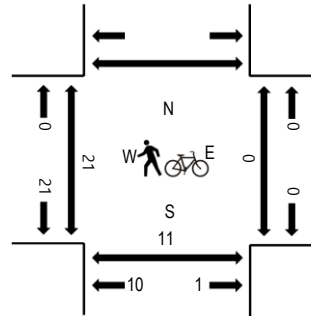

Traffic Counts


Interval Start Time	HWY 6 Eastbound				HWY 6 Westbound				DEVEREUX RD Northbound				Southbound				Total	Rolling Hour	Pedestrian Crossings			
	U-Turn	Left	Thru	Right	U-Turn	Left	Thru	Right	U-Turn	Left	Thru	Right	U-Turn	Left	Thru	Right			West	East	South	North
7:00 AM	0	0	61	2	0	9	18	0	0	1	0	7					98	469	0	0	4	
7:15 AM	0	0	72	3	0	6	24	0	0	1	0	8					114	525	3	0	4	
7:30 AM	0	0	57	8	0	15	19	0	0	1	0	9					109	545	0	0	3	
7:45 AM	0	0	70	14	0	30	26	0	0	0	0	8					148	560	6	0	0	
8:00 AM	0	0	71	9	0	17	45	0	0	5	0	7					154	544	2	0	1	
8:15 AM	0	0	78	7	0	12	31	0	0	1	0	5					134		0	0	0	
8:30 AM	0	0	57	11	0	9	35	0	0	4	0	8					124		11	0	9	
8:45 AM	0	0	61	10	0	19	33	0	0	3	0	6					132		8	0	3	
Count Total	0	0	527	64	0	117	231	0	0	16	0	58					1,013		30	0	24	
Peak Hour	0	0	276	41	0	68	137	0	0	10	0	28					560		19	0	10	




(303) 216-2439
www.alltrafficdata.net

Location: 1 TRAVER TRAIL & HWY 6 PM
Date and Start Time: Wednesday, June 13, 2018
Peak Hour: 04:45 PM - 05:45 PM
Peak 15-Minutes: 04:45 PM - 05:00 PM

Peak Hour - All Vehicles

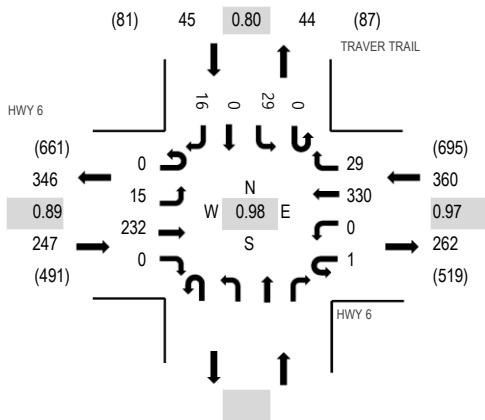

Peak Hour - Pedestrians/Bicycles on Crosswalk

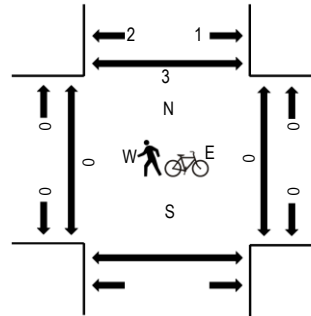

Note: Total study counts contained in parentheses.

Traffic Counts


Interval Start Time	HWY 6 Eastbound				HWY 6 Westbound				Northbound				TRAVER TRAIL Southbound				Total	Rolling Hour	Pedestrian Crossings			
	U-Turn	Left	Thru	Right	U-Turn	Left	Thru	Right	U-Turn	Left	Thru	Right	U-Turn	Left	Thru	Right			West	East	South	North
4:00 PM	0	4	66	0	1	0	74	9					0	5	0	3	162	619	0	0		0
4:15 PM	0	3	64	0	1	0	67	8					0	2	0	4	149	617	0	0		1
4:30 PM	0	3	45	0	0	0	78	5					0	8	0	3	142	633	2	0		0
4:45 PM	0	4	61	0	0	0	81	5					0	11	0	4	166	652	0	0		0
5:00 PM	0	6	52	0	1	0	87	6					0	5	0	3	160	648	0	0		0
5:15 PM	0	2	60	0	0	0	81	8					0	9	0	5	165		0	0		3
5:30 PM	0	3	59	0	0	0	81	10					0	4	0	4	161		0	0		0
5:45 PM	0	2	57	0	0	0	83	9					0	8	0	3	162		0	0		1
Count Total	0	27	464	0	3	0	632	60					0	52	0	29	1,267		2	0		5
Peak Hour	0	15	232	0	1	0	330	29					0	29	0	16	652		0	0		3



(303) 216-2439
www.alltrafficdata.net


Location: 2 DEVEREUX RD & HWY 6 PM
Date and Start Time: Wednesday, June 13, 2018
Peak Hour: 04:45 PM - 05:45 PM
Peak 15-Minutes: 05:15 PM - 05:30 PM

Peak Hour - All Vehicles

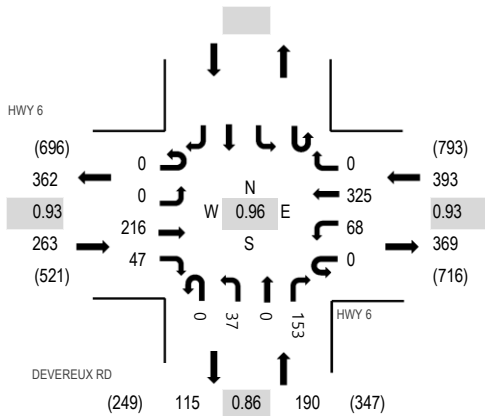

Note: Total study counts contained in parentheses.

Peak Hour - Pedestrians/Bicycles on Crosswalk

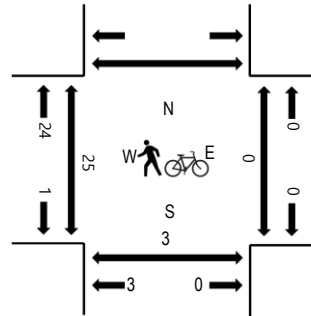

Traffic Counts

Interval Start Time	HWY 6				HWY 6				DEVEREUX RD								Total	Rolling Hour	Pedestrian Crossings			
	Eastbound				Westbound				Northbound										Southbound			
	U-Turn	Left	Thru	Right	U-Turn	Left	Thru	Right	U-Turn	Left	Thru	Right	U-Turn	Left	Thru	Right			West	East	South	North
4:00 PM	0	0	60	11	0	23	77	0	0	7	0	28					206	819	0	0	5	
4:15 PM	0	0	55	12	0	27	68	0	0	8	0	29					199	814	8	0	0	
4:30 PM	0	0	45	10	0	22	76	0	0	7	0	38					198	835	9	0	3	
4:45 PM	0	0	59	12	0	20	83	0	0	5	0	37					216	846	16	0	0	
5:00 PM	0	0	43	16	0	11	81	0	0	12	0	38					201	842	0	0	2	
5:15 PM	0	0	60	9	0	18	77	0	0	11	0	45					220		1	0	0	
5:30 PM	0	0	54	10	0	19	84	0	0	9	0	33					209		4	0	0	
5:45 PM	0	0	57	8	0	21	86	0	0	5	0	35					212		1	0	0	
Count Total	0	0	433	88	0	161	632	0	0	64	0	283					1,661		39	0	10	
Peak Hour	0	0	216	47	0	68	325	0	0	37	0	153					846		21	0	2	

Study Name Iron Mountain Hot Spring

Start Date 09/29/2018

Start Time 10:00 AM

Site Code 2014-339.001

Location IMHS Entrance

Channel	Direction Outbound		Direction Inbound		15-min Totals	60-min Totals
	Southbound		Northbound			
10:00 AM	3		13		16	62
10:15 AM	1		12		13	58
10:30 AM	5		12		17	69
10:45 AM	7		9		16	73
11:00 AM	1		11		12	69
11:15 AM	13		11		24	
11:30 AM	7		14		21	
11:45 AM	3		9		12	
Peak Hour	28		45		73	
2-hour Total	40		91			

Study Name Iron Mountain Hot Springs

Start Date 09/29/2018

Start Time 10:00 AM

Site Code 2014-339.001

Project

Type Road

Classification Totals

Start Time	Centennial Dr Southbound				Devereux - Westbound				Two Rivers Park Entrance Northbound				Devereux - Eastbound Eastbound				15-min Totals	60-min Totals	Truck/Bus %
	Right	Thru	Left	U-Turn	Right	Thru	Left	U-Turn	Right	Thru	Left	U-Turn	Right	Thru	Left	U-Turn			
10:00 AM	1	0	2	0	9	2	8	0	5	0	0	2	0	3	6	0	38	150	1.3%
10:15 AM	0	0	1	0	12	0	6	0	1	1	0	0	0	4	2	0	26	147	1.4%
10:30 AM	2	0	5	0	4	6	6	1	3	0	1	0	0	1	5	0	39	180	1.7%
10:45 AM	1	0	8	0	12	5	6	0	6	0	0	2	0	1	4	2	47	192	1.6%
11:00 AM	0	0	4	0	12	3	4	0	5	0	0	2	0	1	3	1	35	186	0.5%
11:15 AM	0	0	14	0	10	0	11	1	8	1	0	2	0	6	4	2	59		
11:30 AM	2	0	4	0	9	5	5	0	10	0	0	3	0	4	6	3	51		
11:45 AM	0	0	4	0	9	5	9	1	6	0	1	1	0	2	3	0	41		
12:00 PM	3	0	30	0	43	13	26	1	29	1	9	0	0	12	17	8	192		
Peak Hour																			

Study Name Iron Mountain Hot Springs

Start Date 09/29/2018

Start Time 10:00 AM

Site Code 2014-339.001

Project

Type Road

Classification Totals

Start Time	HWY-6- Northwest Bound Westbound				Devereux Rd Northbound				HWY-6-Southeast Bound Eastbound				15-min Totals	60-min Totals	Truck/Bus %
	Right	Thru	Left	U-Turn	Right	Thru	Left	U-Turn	Right	Thru	Left	U-Turn			
10:00 AM	47	25	0	0	10	3	0	0	12	40	0	0	137	626	2.1%
10:15 AM	61	22	0	0	9	1	0	0	9	50	0	0	152	674	2.2%
10:30 AM	61	24	0	0	14	1	0	0	9	61	0	0	170	732	2.0%
10:45 AM	42	27	0	0	15	12	0	0	15	56	0	0	167	736	1.9%
11:00 AM	67	25	0	0	17	1	0	0	13	62	0	0	185	752	2.3%
11:15 AM	69	30	0	0	29	2	0	0	16	64	0	0	210		
11:30 AM	58	23	0	0	15	5	0	0	15	58	0	0	174		
11:45 AM	64	32	0	0	19	4	1	1	11	52	0	0	183		
12:00 PM															
Peak Hour	258	110	0	0	80	0	12	1	55	236	0	0	752		

Study Name Iron Mtn Hot Springs

Start Date 02/06/2019

Start Time 4:00 PM

Site Code Devereux/US6

Project

Type Road

Classification Totals

Start Time	6th St (SB) Southbound				6th St (NB) Northbound				Devereux Rd Eastbound				15-min Totals	60-min Totals	Truck/Bus %
	Right	Thru	Left	U-Turn	Right	Thru	Left	U-Turn	Right	Thru	Left	U-Turn			
7:00 AM	1	45	0	0	0	18	5	0	4	4	0	0	77	595	5.2%
7:15 AM	12	74	0	0	0	33	5	0	6	1	0	0	131	673	3.7%
7:30 AM	5	101	0	0	0	42	13	0	9	1	0	0	171	690	3.0%
7:45 AM	14	126	0	0	0	47	16	0	9	4	0	0	216	632	3.3%
8:00 AM	10	82	0	0	0	38	12	0	12	1	0	0	155	544	4.8%
8:15 AM	6	89	0	0	0	34	12	0	5	2	0	0	148		
8:30 AM	6	67	0	0	0	29	6	0	4	1	0	0	113		
8:45 AM	4	67	0	0	0	34	15	0	6	2	0	0	128		4.0%
9:00 AM	0	0	0	0	0	0	0	0	0	0	0	0			
AM Peak Hour	35	398	0	0	0	161	53	0	35	0	8	0	690		
4:00 PM	0	49	0	0	0	61	13	0	13	6	0	0	142	658	3.2%
4:15 PM	5	33	0	0	0	91	10	0	20	4	0	0	163	722	2.6%
4:30 PM	3	56	0	0	0	88	12	0	17	5	0	0	181	715	2.0%
4:45 PM	5	45	0	0	0	82	17	0	20	3	0	0	172	702	2.6%
5:00 PM	4	54	0	0	0	92	17	0	34	5	0	0	206	701	2.7%
5:15 PM	3	48	0	0	0	70	9	0	25	1	0	0	156		
5:30 PM	1	41	0	0	0	91	16	0	14	5	0	0	168		
5:45 PM	4	59	0	0	0	72	13	0	18	5	0	0	171		2.6%
6:00 PM	0	0	0	0	0	0	0	0	0	0	0	0			
PM Peak Hour	17	188	0	0	0	353	56	0	91	0	17	0	722		

Study Name Iron Mtn Hot Springs
Start Date 02/06/2019
Start Time 4:00 PM
Site Code Centennial/Devereux
Project

Type Road

Classification Totals

Start Time	Centennial St Southbound			Devereux (WB) Westbound			Two Rivers Access Northbound			Devereux (EB) Eastbound			15-min Totals	60-min Totals	Truck/Bus %
	Right	Thru	Left	Right	Thru	Left	Right	Thru	Left	Right	Thru	Left			
7:00 AM	1	0	3	0	5	0	1	0	0	0	0	1	3	0	93
7:15 AM	1	0	1	0	5	2	0	1	0	0	0	5	6	0	114
7:30 AM	0	0	2	0	4	3	1	0	1	0	0	4	7	0	22
7:45 AM	0	0	5	0	13	4	1	0	0	0	0	5	7	0	22
8:00 AM	1	0	3	0	16	2	1	0	0	0	0	7	5	0	35
8:15 AM	2	0	2	0	9	3	0	0	0	0	0	1	6	0	35
8:30 AM	2	0	1	0	8	2	0	0	0	0	0	2	3	0	23
8:45 AM	0	0	5	0	14	0	0	0	0	1	0	0	4	0	19
9:00 AM	0	0	0	0	0	0	0	0	0	0	0	0	0	0	24
AM Peak Hour	3	0	12	0	42	12	3	0	1	0	0	17	25	0	115
4:00 PM	2	0	9	0	8	5	2	0	4	0	0	1	4	0	35
4:15 PM	2	0	14	0	6	3	1	0	1	0	0	3	2	0	33
4:30 PM	6	0	12	0	7	2	3	0	3	0	0	2	2	0	186
4:45 PM	6	0	13	0	7	6	3	0	4	0	1	1	4	0	37
5:00 PM	15	1	27	0	11	4	4	0	0	0	0	2	5	0	46
5:15 PM	6	0	14	0	3	1	1	0	3	0	1	1	1	0	70
5:30 PM	3	0	7	0	5	8	1	0	3	0	1	6	4	0	31
5:45 PM	0	0	11	0	5	5	0	0	2	0	0	2	0	0	38
6:00 PM	0	0	0	0	0	0	0	0	0	0	0	0	0	0	25
PM Peak Hour	29	1	66	0	31	15	11	0	8	0	1	3	8	13	186

Appendix G

CDOT Access Permit 314157

Appendix #7



COLORADO

Department of Transportation

Transportation Systems
Management & Operations

Region 3 Traffic Section
222 S. Sixth St., Room 100
Grand Junction, Colorado 81501
(970) 683-6284 Fax:(970) 683-6290

February 10, 2015

Lee Barger
SGM, Inc.
118 West 6th, Suite 200
Glenwood Springs, CO 81601

RE: State Highway Access Permit No. 314157, Located on Highway 006, Milepost 0.0, in Garfield County.

Dear Permittee or Applicant:

The Colorado Department of Transportation (CDOT) has received your signed permit and application fee. A copy of the issued permit is enclosed. The next step in the CDOT access permitting process is for you (Applicant) to obtain a Notice to Proceed (NTP). ***Failure to obtain an approved Notice to Proceed prior to any construction will be a violation of the State Highway Access Code (2 CCR 601-1,"the Code") § 2.4.***

Notice to Proceed Information

Well in advance of construction, the Applicant shall request a NTP in writing along with submitting other items, such as construction drawings, specifications, and other required documents to CDOT. The Applicant must submit a complete packet of this information to CDOT with their written request. If the Applicant chooses not to request the NTP, the permit expires pursuant to subsection 2.3(11)(d).

CDOT has seven days to determine if the NTP submittal is complete for review and then notify the applicant of any deficiencies. If complete, CDOT will review and comment on the submitted information within 30-days. If CDOT determines the information is unacceptable, missing, or in need of correction, the Applicant shall correct their submittal and resubmit the complete request for NTP.

Once resubmitted, CDOT will review the revised NTP documents within 10-days. If the revised documents are satisfactory, CDOT will issue a NTP. If further corrections are necessary, the cycle of submittal, review and comments will repeat itself until approval is granted and the NTP is issued.

The request for NTP shall include the following documents, along with any other items specified in the Terms and Conditions of your permit:

- 1) **Cover Letter Requesting a NTP** (include firm name, PE name and contact number)
- 2) **Traffic Control Plan (2 copies)**

The traffic control plan must be:

- A. Consistent with CDOT Standard Plans Manual for Maintenance and Signing
- B. Consistent with the MUTCD



- C. Prepared by individual with American Traffic Safety Services Association (ATSSA) or Colorado Contractors Association certification – or sealed (stamped) by a Colorado registered professional engineer
- D. Acceptable to CDOT prior to any construction within the right-of-way
- E. Presented in a manner that provides a method of handling traffic (MHT) for each different phase of construction. The MHT will describe proposed construction phasing and will include dimensioned diagrams of work zone elements.

The final traffic control plan must be submitted a minimum of three working days in advance of construction. Such plans may be revised as necessary with CDOT concurrence.

3) Insurance Liability Certification

The Applicant or contractor shall be required to provide a comprehensive general liability and property damage insurance naming CDOT as an additional insured party, in the amounts of not less than \$1,000,000 per occurrence and automobile liability insurance of \$1,000,000 combined single limit bodily injury and property damage for each accident, during the period of access construction.

4) Complete Construction Plans

The Applicant shall provide two copies of 11" x 17" construction plans and specifications for the proposed improvements. The plans shall:

- A. Address, as applicable, geometry, drainage, striping, signing, and signalization
- B. Include, but not limited to, layout of the access, highway improvements, utility locations, present and proposed drainage, present and proposed right-of-way lines, present and proposed traffic control devices, and clear zone analysis
- C. Sealed by a Colorado Professional Engineer in accordance with CRS 12-25-117
- D. Conform to the requirement of the permit terms and conditions
- E. If applicable, include the following statement on the cover page of the plans: "This design is in full compliance with Section 4 of the State Highway Access Code, 2 CCR 601-1 except for the following approved design waivers:"

Feel free to contact me with any questions you might have.

Respectfully,



Dan Roussin
Region 3 Access Manager

COLORADO DEPARTMENT OF TRANSPORTATION STATE HIGHWAY ACCESS PERMIT

CDOT Permit No. **314157**

ck# 1076

State Highway No/Mp/Side
006 K / .000 / R

Permit Fee
\$100.00

Date of transmittal
1/27/2015

Region/Section/Patrol
3 / / 12-2 Alan Hayes

Local Jurisdiction
Glenwood Springs

The Permittee(s);

Iron Mountain Hot Springs, LLC
Steve Beckley
51000 Two Rivers Plaza Road
Glenwood Springs, CO 81601
970-618-7127

Applicant:

SGM, Inc.
Lee Barger
118 West 6th, Suite 200
Glenwood Springs, CO 81601
970-945-1004

Ref No.: I

is hereby granted permission to have an access to the state highway at the location noted below. The access shall be constructed, maintained and used in accordance with this permit, including the State Highway Access Code and any attachments, terms, conditions and exhibits. This permit may be revoked by the issuing authority if at any time the permitted access and its use violate any parts of this permit. The issuing authority, the Department and their duly appointed agents and employees shall be held harmless against any action for personal injury or property damage sustained by reason of the exercise of the permit.

Location: It is the start of SH 006K also known as Devereux Road.

Access to Provide Service to: (Land Use Code:)
999 - City Street - Devereux Road

(Size or Count) (Units)

Additional Information:

MUNICIPALITY OR COUNTY APPROVAL

Required only when the appropriate local authority retains issuing authority.

Signature	Print Name	Title	Date

Upon the signing of this permit the permittee agrees to the terms and conditions and referenced attachments contained herein. All construction shall be completed in an expeditious and safe manner and shall be finished within 45 days from Initiation. The permitted access shall be completed in accordance with the terms and conditions of the permit prior to being used.

The permittee shall notify Les Stanton 2K2 with the Colorado Department of Transportation in Grand Junction, Colorado at (970) 384-3357, at least 48 hours prior to commencing construction within the State Highway right-of-way.

The person signing as the permittee must be the owner or legal representative of the property served by the permitted access and have full authority to accept the permit and its terms and conditions.

Permittee Signature	Print Name	Date
<i>Yael Cooper, Manager</i>	Yael Cooper	2/6/15
Iron Mountain Hot Springs LLC		

This permit is not valid until signed by a duly authorized representative of the Department.
COLORADO DEPARTMENT OF TRANSPORTATION

Signature	Print Name	Title	Date (of issue)
<i>David Robinson</i>	David Robinson	Permit Manager	2-10-15

Copy Distribution:

Required:
1.Region
2.Applicant

3.Staff Access Section
4.Central Files

Make copies as necessary for:
Local Authority
MTCE Patrol
Inspector
Traffic Engineer

Previous editions are obsolete and may not be used
Page 1 of 3 CDOT Form #101 5/07

The following paragraphs are excerpts of the State Highway Access Code. These are provided for your convenience but do not alleviate compliance with all sections of the Access Code. A copy of the State Highway Access Code is available from your local issuing authority (local government) or the Colorado Department of Transportation (Department). When this permit was issued, the issuing authority made its decision based in part on information submitted by the applicant, on the access category which is assigned to the highway, what alternative access to other public roads and streets is available, and safety and design standards. Changes in use or design not approved by the permit or the issuing authority may cause the revocation or suspension of the permit.

APPEALS

1. Should the permittee or applicant object to the denial of a permit application by the Department or object to any of the terms or conditions of a permit placed there by the Department, the applicant and permittee (appellant) have a right to appeal the decision to the [Transportation] Commission [of Colorado]. To appeal a decision, submit a request for administrative hearing to the Transportation Commission of Colorado within 60 days of transmittal of notice of denial or transmittal of the permit for signature. Submit the request to the Transportation Commission of Colorado, 4201 East Arkansas Avenue, Denver, Colorado 80222-3400. The request shall include reasons for the appeal and may include changes, revisions, or conditions that would be acceptable to the permittee or applicant.

2. Any appeal by the applicant or permittee of action by a local issuing authority shall be filed with the local authority and be consistent with the appeal procedures of the local authority.

3. In submitting the request for administrative hearing, the appellant has the option of including within the appeal a request for a review by the Department's internal administrative review committee pursuant to [Code] subsection 2.10. When such committee review is requested, processing of the appeal for formal administrative hearing, 2.9(5) and (6), shall be suspended until the appellant notifies the Commission to proceed with the administrative hearing, or the appellant submits a request to the Commission or the administrative law judge to withdraw the appeal. The two administrative processes, the internal administrative review committee, and the administrative hearing, may not run concurrently.

4. Regardless of any communications, meetings, administrative reviews or negotiations with the Department or the internal administrative review Committee regarding revisions or objections to the permit or a denial, if the permittee or applicant wishes to appeal the Department's decision to the Commission for a hearing, the appeal must be brought to the Commission within 60 days of transmittal of notice of denial or transmittal of the permit.

PERMIT EXPIRATION

1. A permit shall be considered expired if the access is not under construction within one year of the permit issue date or before the expiration of any authorized extension. When the permittee is unable to commence construction within one year after the permit issue date, the permittee may request a one year extension from the issuing authority. No more than two one-year extensions may be granted under any circumstances. If the access is not under construction within three years from date of issue the permit will be considered expired. Any request for an extension must be in writing and submitted to the issuing authority before the permit expires. The request should state the reasons why the extension is necessary, when construction is anticipated, and include a copy of page 1 (face of permit) of the access permit. Extension approvals shall be in writing. The local issuing authority shall obtain the concurrence of the Department prior to the approval of an extension, and shall notify the Department of all denied extensions within ten days. Any person wishing to reestablish an access permit that has expired may begin again with the application procedures. An approved Notice to Proceed, automatically renews the access permit for the period of the Notice to Proceed.

CONSTRUCTION

1. Construction may not begin until a Notice to Proceed is approved. (Code subsection 2.4)

2. The construction of the access and its appurtenances as required by the terms and conditions of the permit shall be completed at the expense of the permittee except as provided in subsection 2.14. All materials used in the construction of the access within the highway right-of-way or on permanent easements, become public property. Any materials removed from the highway right-of-way will be disposed of only as directed by the Department. All fencing, guard rail, traffic control devices and other equipment and materials removed in the course of access construction shall be given to the Department unless otherwise instructed by the permit or the Department inspector.

3. The permittee shall notify the individual or the office specified on the permit or Notice to Proceed at least two working days prior to any construction within state highway right-of-way. Construction of the access shall not proceed until both the access permit and the Notice to Proceed are issued. The access shall be completed in an expeditious and safe manner and shall be finished within 45 days from initiation of construction within the highway right-of-way. A construction time extension not to exceed 30 working days may be requested from the individual or office specified on the permit.

4. The issuing authority and the Department may inspect the access during construction and upon completion of the access to ensure that all terms and conditions of the permit are met. Inspectors are authorized to enforce the conditions of the permit during construction and to halt any activities within state right-of-way that do not comply with the provisions of the permit, that conflict with concurrent highway construction or maintenance work, that endanger

highway property, natural or cultural resources protected by law, or the health and safety of workers or the public.

5. Prior to using the access, the permittee is required to complete the construction according to the terms and conditions of the permit. Failure by the permittee to abide by all permit terms and conditions shall be sufficient cause for the Department or issuing authority to initiate action to suspend or revoke the permit and close the access. If in the determination of the Department or issuing authority the failure to comply with or complete the construction requirements of the permit create a highway safety hazard, such shall be sufficient cause for the summary suspension of the permit. If the permittee wishes to use the access prior to completion, arrangements must be approved by the issuing authority and Department and included in the permit. The Department or issuing authority may order a halt to any unauthorized use of the access pursuant to statutory and regulatory powers. Reconstruction or improvement of the access may be required when the permittee has failed to meet required specifications of design or materials. If any construction element fails within two years due to improper construction or material specifications, the permittee shall be responsible for all repairs. Failure to make such repairs may result in suspension of the permit and closure of the access.

6. The permittee shall provide construction traffic control devices at all times during access construction, in conformance with the M.U.T.C.D. as required by section 42-4-104, C.R.S., as amended.

7. A utility permit shall be obtained for any utility work within highway right-of-way. Where necessary to remove, relocate, or repair a traffic control device or public or private utilities for the construction of a permitted access, the relocation, removal or repair shall be accomplished by the permittee without cost to the Department or issuing authority, and at the direction of the Department or utility company. Any damage to the state highway or other public right-of-way beyond that which is allowed in the permit shall be repaired immediately. The permittee is responsible for the repair of any utility damaged in the course of access construction, reconstruction or repair.

8. In the event it becomes necessary to remove any right-of-way fence, the posts on either side of the access shall be securely braced with an approved end post before the fence is cut to prevent any slacking of the remaining fence. All posts and wire removed are Department property and shall be turned over to a representative of the Department.

9. The permittee shall ensure that a copy of the permit is available for review at the construction site at all times. The permit may require the contractor to notify the individual or office specified on the permit at any specified phases in construction to allow the field inspector to inspect various aspects of construction such as concrete forms, subbase, base course compaction, and materials specifications. Minor changes and additions may be ordered by the Department or local authority field inspector to meet unanticipated site conditions.

10. Each access shall be constructed in a manner that shall not cause water to enter onto the roadway or shoulder, and shall not interfere with the existing drainage system on the right-of-way or any adopted municipal system and drainage plan.

11. The Permittee is responsible for obtaining any necessary additional Federal, State and/or City/County permits

or clearances required for construction of the access. Issuance of this access permit does not constitute verification of the above required actions by the Permittee.

By accepting the permit, the permittee stipulates and agrees to fully protect, save, defend, indemnify, and hold harmless, to the extent allowed by law, the issuing Authority, and each of the Authority's directors, officers, employees, agents and representatives, from and against any and all claims, costs (including but not limited to all reasonable fees and charges of engineers, architects, attorneys, and other professionals or expert witnesses and all court or other dispute resolution costs directly incurred by reason of claims directly brought against the Authority), losses, damages, pre- or post-judgment interest, causes of action, suits, or liability of any nature whatsoever by reason of liability imposed due to Permittee's failure to obtain, or disregard of, any applicable federal, state or local environmental permits, approvals, authorizations, or clearances, or in meeting or complying with any applicable federal, state or local environmental law, regulation, condition or requirements in connection with any activities authorized by this Access Permit.

CHANGES IN ACCESS USE AND PERMIT VIOLATIONS

1. It is the responsibility of the property owner and permittee to ensure that the use of the access to the property is not in violation of the Code, permit terms and conditions or the Act. The terms and conditions of any permit are binding upon all assigns, successors-in-interest, heirs and occupants. If any significant changes are made or will be made in the use of the property which will affect access operation, traffic volume and or vehicle type, the permittee or property owner shall contact the local issuing authority or the Department to determine if a new access permit and modifications to the access are required.

2. When an access is constructed or used in violation of the Code, section 43-2-147(5)(c), C.R.S., of the Act applies. The Department or issuing authority may summarily suspend an access permit and immediately order closure of the access when its continued use presents an immediate threat to public health, welfare or safety. Summary suspension shall comply with article 4 of title 24, C.R.S.

MAINTENANCE

1. The permittee, his or her heirs, successors-in-interest, assigns, and occupants of the property serviced by the access shall be responsible for meeting the terms and conditions of the permit, the repair and maintenance of the access beyond the edge of the roadway including any cattle guard and gate, and the removal or clearance of snow or ice upon the access even though deposited on the access in the course of Department snow removal operations. Within unincorporated areas the Department will keep access culverts clean as part of maintenance of the highway drainage system. However, the permittee is responsible for the repair and replacement of any access-related culverts within the right-of-way. Within incorporated areas, drainage responsibilities for municipalities are determined by statute and local ordinance. The Department will maintain the roadway including auxiliary lanes and shoulders, except in those cases where the access installation has failed due to improper access construction and/or failure to follow permit requirements and specifications in which case the permittee shall be responsible for such repair. Any significant repairs such as culvert replacement, resurfacing, or changes in design or specifications, requires authorization from the Department.

STATE HIGHWAY ACCESS PERMIT 314157

January 27, 2015

Located on Highway 006K near RP 0.0 Right
Issued to Iron Mountain Hot Springs, LLC

TERMS AND CONDITIONS

1. This access is approved as constructed in accordance with Section 2.6(3) of the Access Code.
2. This permit replaces #300025 and all additional access permits that may be in existence for this intersection.
3. This permitted access is only for the use and purpose stated in the Application and Permit. This Permit is issued in accordance with the State Highway Access Code (2 CCR 601-1), and is based in part upon the information submitted by the Permittee. Any subsequent relocation, reconstruction, or modifications to the access or changes in the traffic volume or traffic nature using the access shall be requested for by means of a new application. Any changes causing non-compliance with the Access Code may render this permit void, requiring a new permit.
4. The traffic limitations listed on the face of this permit shall be adhered to. The traffic volumes are listed in Design Hourly Volume (DHV) trips or Average Daily Trips (ADT) where entering the site and returning counts as two trips.
5. The traffic volume for driveway is 205 DHV. This does include passenger car equivalents. The access is for Devereux Road and US 6K.
6. When signalization of the intersection becomes justified as per the Manual on Uniform Traffic Control Devices (MUTCD), the Permittee shall apply for a new access permit. Signal design, construction, installation, and operation shall be conducted in accordance with the State Highway Access Code (2 CCR 601-1) and the MUTCD. All cost associated with the installation of traffic signal for this access are the responsibility of the owner of the public road (Devereux Road). This includes but is not limited to the design, construction, utility relocation, testing of materials, and inspection.
7. The Permittee is responsible for obtaining any necessary additional Federal, State and/or City/County permits or clearances required for construction of the access. Approval of this access permit does not constitute verification of this action by the Permittee. Permittee is also responsible for obtaining all necessary utility permits in addition to this access permit.
8. The permittee, his or her heirs, successors-in-interest, assigns, and occupants of the property serviced by the access shall be responsible for meeting the terms and conditions of the permit, the repair and maintenance of the access beyond the edge of the roadway including any cattle guard and gate, and the removal or clearance of snow or ice upon the access even though deposited on the access in the course of Department snow removal operations. Within unincorporated areas the Department will keep access culverts clean as part of maintenance of the highway drainage system. However, the permittee is responsible for the repair and replacement of any access-related culverts within the right-of-way. Within incorporated areas, drainage responsibilities for municipalities are determined by statute and local ordinance. The Department will maintain the roadway including auxiliary lanes and shoulders, except in those cases where the access installation has failed due to improper access construction and/or failure to follow permit requirements and specifications in which case the permittee shall be responsible for such repair. Any significant repair such as culvert replacement, resurfacing, or changes in design or specifications, requires authorization from the Department.

Appendix H

Turnkey Traffic Memo



MEMORANDUM

TO: Steve Beckley, Glenwood Caverns Adventure Park
 FROM: Mark Bunnell, PE, PTOE
 DATE: 12 April 2013
 RE: Iron Mountain PUD – Initial Traffic Evaluation



This memo documents the initial traffic evaluation conducted for the Iron Mountain PUD (Project). The purpose of the initial traffic evaluation was to determine the highway/intersection improvements needed for the full Project build-out. A traffic impact study will be prepared at a later date. The sections below discuss the initial traffic evaluation.

Year 2035 Background Traffic Volumes

- Used CDOT traffic data to develop year 2035 background thru traffic volumes on SH-6.
- Refer to the Attachments to see the CDOT traffic data for SH-6.

Direction	Year 2011 <i>[from July 13, 2011 traffic count conducted by CDOT]</i>		Year 2035 <i>[forecasted using the CDOT 20 year factor of 1.27 (1.20% AGR)]</i>	
	AM	PM	AM	PM
Eastbound	387 vph	442 vph	516 vph	589 vph
Westbound	677 vph	754 vph	902 vph	1,004 vph

AGR – annual growth rate (based on annual compound growth formula)

- Used the CDOT 20 year factor of 1.27 (1.20% AGR) to forecast year 2035 traffic volumes on Devereux Rd and Traver Trail.

Year 2035 Project Traffic

The Project traffic was estimated using the following methodology:

- With the addition of the proposed Project, the maximum attendance capacity for the Glenwood Caverns Adventure Park (GCAP) is 300,000 people per year.
- Used year 2012 attendance numbers to forecast the peak day attendance in year 2035.
- Refer to the Attachments for more Project traffic details and calculations.

Year	GCAP Attendance (# of people)			Growth Factor (Year 2012 to 2035)
	Daily Average <i>(whole year)</i>	Peak Day <i>(single highest day)</i>	Yearly <i>(total)</i>	
2012	1,209	1,770 ¹	165,000	1.82
2035	2,199	3,218	300,000	

¹ – August 4 (Saturday) was the highest attendance day in year 2012

Year 2035 Total Traffic (Background plus Project)

- Year 2035 total traffic consists of background traffic plus Project traffic.
- Refer to the Attachments for details and calculations for Year 2035 Total Traffic Volumes.

Year 2035 Total Traffic (Background Plus Project) SH-6 & Devereux/Traver Trail												
Peak Hour	Eastbound			Westbound			Northbound			Southbound		
	LT	Thru	RT	LT	Thru	RT	LT	Thru	RT	LT	Thru	RT
AM	29	516	38	105	902	96	16	4	71	42	5	12
PM	23	589	19	58	1004	58	30	9	128	62	9	17

Turn Lane Warrants (per CDOT SHAC)

- Used the CDOT State Highway Access Code (SHAC) to determine which turn lanes are warranted based on traffic volumes.
- Speed limit on SH-6 changes just west of Traver Trail; used the following:
 - Eastbound direction – 40 mph
 - Westbound direction – 25 mph

CDOT Turn Lane Warrants (NR-B Access Class, Speed Limit: EB = 40 mph, WB = 25 mph)								
Turn Lane	Turn Lane Required IF DHV is greater than:	Year 2013 (Existing)		Year 2015 (Opening Year)		Year 2035 (Project Build-out)		Turn Lane Already Exists?
		DHV (vph)	Turn Lane Warranted	DHV (vph)	Turn Lane Warranted	DHV (vph)	Turn Lane Warranted	
Deceleration Lanes								
EB Left-turn	25	11	NO	19	NO	29	YES	NO
EB Right-turn	50	36	NO	26	NO	38	NO	YES
WB Left-turn	25	101	YES	74	YES	105	YES	YES ¹
WB Right-turn	50	27	NO	67	YES	96	YES	YES ¹
Acceleration Lanes								
NB to WB Left-turn	Acceleration lanes are generally not required for this access classification, unless it would provide a safety and/or operational benefit.							NO
NB to EB Right-turn								NO
SB to EB Left-turn								NO
SB to WB Right-turn								NO


Note

DHV – Design Hour Volume (highest AM or PM peak hour volume)

1 – The existing turn lanes may need to be reconstructed to meet current CDOT standards

Signal Warrants (per MUTCD)

- Peak Hour signal warrant chart below from the Manual on Uniform Traffic Control Devices (MUTCD) shows the peak hour traffic volumes at the SH-6 & Devereux/Traver Trail intersection. Based on the three plotted points it is anticipated that a traffic signal would NOT be warranted (based on the Peak Hour signal warrant) until sometime around year 2025.

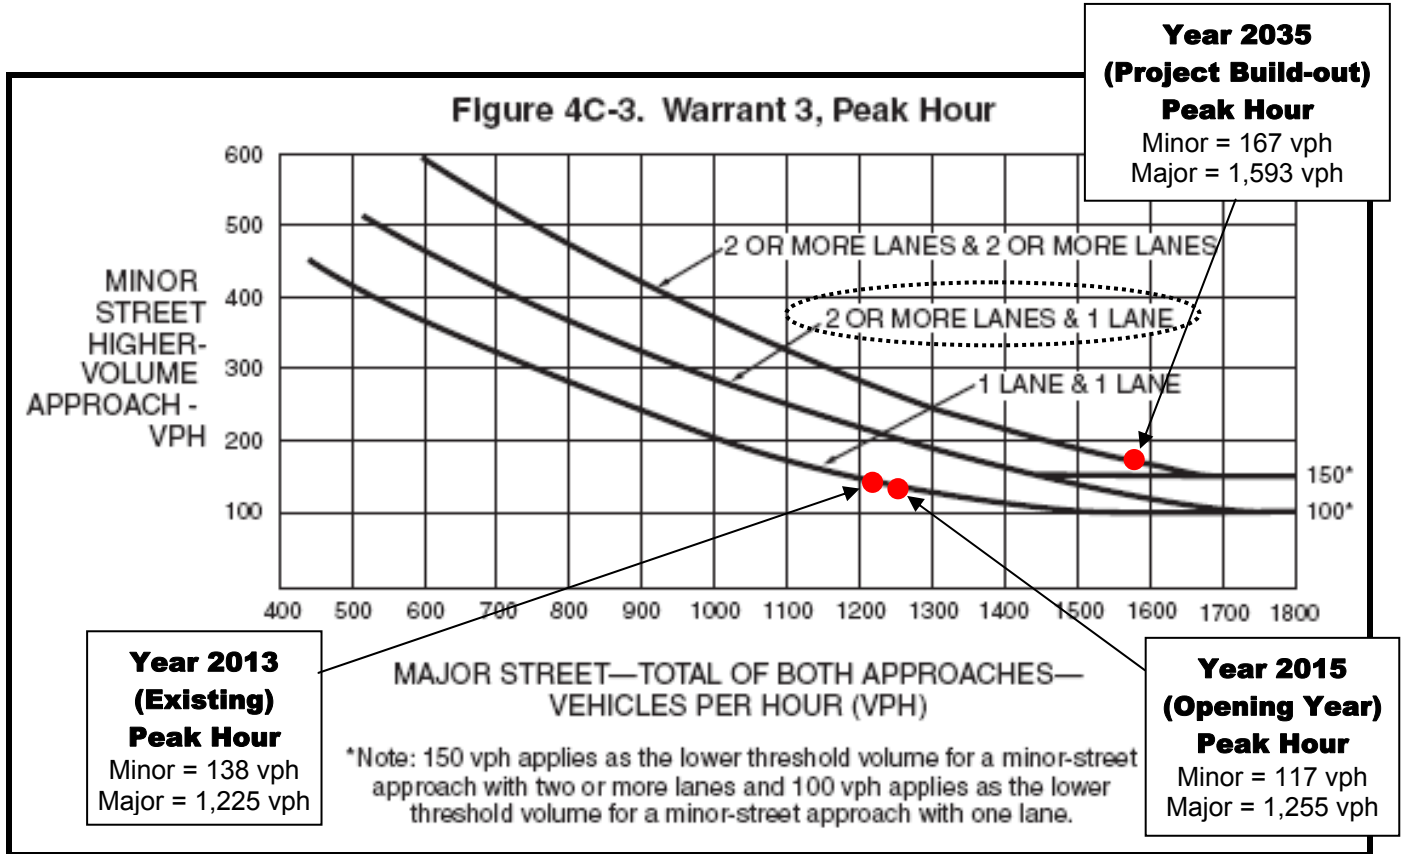

Year 2035 Traffic Analysis

- Used Synchro and SimTraffic traffic analysis software to analyze year 2035 traffic volumes for the intersection options listed in the table.
- Refer to the Attachments to see the Synchro and SimTraffic analysis output.

Year 2035 Traffic Analysis Results <i>(Year 2035 Total Traffic – Background Plus Project Traffic)</i>			
Option & Description	LOS – Delay (sec) AM Peak / PM Peak		
	Overall Intersection	Worst Movement (All Mvmts)	SH-6 Thru Mvmt (worst case of EB or WB)
<u># 1 – Existing Location</u> • Traver Trail & Devereux Rd remain in existing location • RT & LT deceleration lanes on SH-6 as required per CDOT requirements • Install traffic signals (2) at both intersections	B-14 / B-15	C-29 / C-34	B-19 / C-22
<u>#2 – Relocate Traver Trail</u> • Relocate Traver Trail to align with Devereux Rd • RT & LT deceleration lanes on SH-6 as required per CDOT requirements • Install traffic signal (1), which operates with Split Phasing on the side roads • No change to Devereux Rd or Traver Trail	C-26 / C-34	D-43 / D-47	C-31 / D-47
<u>#3 – Relocate & Widen Traver Trail and Restripe Devereux Rd</u> • Relocate Traver Trail to align with Devereux Rd • Widen Traver Trail for a left-turn lane and shared thru/right-turn lane (eliminates the signal Split Phasing) • Restripe Devereux Rd for a left-turn lane and shared thru/right-turn lane (eliminates the signal Split Phasing) • RT & LT deceleration lanes on SH-6 as required per CDOT requirements • Install traffic signal (1), which operates with standard phasing	B-15 / C-23	C-24 / C-31	B-17 / C-31

Conclusions & Recommendations

Turn Lanes on SH-6

- Per the CDOT SHAC, the turn lanes listed below are warranted on SH-6. Two of these lanes currently exist, but may need to be reconstructed to meet current CDOT standards.
 - EB left-turn deceleration lane [reaches warrant threshold sometime around yr 2025]
 - WB left-turn deceleration lane [exceeds warrant threshold now]
 - WB right-turn deceleration lane [exceeds warrant threshold opening year]

Signalization

- It is anticipated that a traffic signal would not be warranted and justified by CDOT until sometime around year 2025.

Intersection Alignment & Traffic Operations

- All three options shown in the previous table provide LOS D or better for all movements.
- Option 1 (Existing Location) operates better than the two relocation options (#2 & #3) because it operates as a three-phase signal instead of a standard four-phase signal.
- Offset intersections allow the northbound (Devereux Rd) and southbound (Traver Trail) traffic to utilize the same signal phase, rather than two phases (NB & SB left-turns followed by NB & SB thru movements) for a standard four-leg intersection.

Recommendations

- Discuss the three options with the City to determine the City's preference.
- Develop construction cost estimates for the three options.

Attachments

CDOT Traffic Data for SH-6



OTIS Online Transportation Information System

Highway Data

Traffic Data

Data Catalog

Reports

Map View

Help

Traffic Data Explorer



Search by city / county

Search by highway segment

Select a route and begin and end ref points. You can select a route from the drop down list or click the pencil icon then click the map. You can enter the ref points into the text boxes or click the pencil icon then click the map.

Zoom to County (optional):

select a county

CDOT Route Number:



006K

Find by Name

Begin Reference:



0



End Reference:



0.338



Count type:

All

Search by traffic station

Stations

AADT

Future Traffic

ESAL

Found 1 stations. Click the magnifying glass icon in front of a station to see count data below.

Export to Excel

	Route	Start	End	AADT	Year	Derivation	Single Unit	Combination Trucks	% Trucks	20 Year Factor	DHV	DVMT	DD
	006K	0	0.338	12,000	2011	Current Yr	620	140	6.4	1.27	9	3,900	62

ON SH 6, WEST ST W/O SH 82, GLENWOOD SPRINGS (Station Id: 100391)

Daily

Monthly Summaries

07/13/2011

View Entire Month

Export to Excel

Dir	0h	1h	2h	3h	4h	5h	6h	7h	8h	9h	10h	11h	12h	13h	14h	15h	16h	17h	18h	19h	20h	21h	22h	23h
P	28	7	7	14	17	80	231	279	373	298	285	329	387	325	320	318	372	442	365	309	312	422	196	52
S	42	14	13	15	12	81	219	369	490	456	482	588	677	620	581	597	628	754	751	618	476	467	254	84
C	70	21	20	29	29	161	450	648	863	754	767	917	1,064	945	901	915	1,000	1,196	1,116	927	788	889	450	136

P = Primary direction S = Secondary direction C = Combined traffic counts

- System Classification

Export to Excel

Route	Begin Ref	End Ref	Length	Access Control	Admin Class	Functional Class	NHS Designation	Special System
006K	0	0.338	0.325	NR-B: Non Rural Arterial	CDOT Highway	5 Major Collector	0 Not on NHS	NON-STRAHNET

Year 2035 Project Traffic – Calculations & Assumptions

- Used the traffic data collected on August 4, 2012 to forecast year 2035 traffic volumes. The August 4th data was collected or estimated hourly and included the items listed below.
 - Tram ridership
 - Available and occupied parking spaces
 - People arriving and leaving via vehicles or walking
 - Vehicles to the GCAP and hotel

Saturday, August 4, 2012 Trip Data (Year 2012 Peak Day)							
Trips		AM Peak Hour (11 am to 12 pm)			PM Peak Hour (5 pm to 6 pm)		
		GCAP	Hotel	Total	GCAP	Hotel	Total
In	Vehicles	95	0	95	39	12	51
	Pedestrians	86		86	35		35
Out	Vehicles	9	24	33	66	0	66
	Pedestrians	6		6	45		45

- Forecasted year 2035 trips In & Out using the 1.82 growth factor.
- Assumed that patrons arriving by vehicle would split 50/50 between:
 - Existing parking lot (275 parking spaces) & Tram at the Base, and
 - Proposed parking lot (260 parking spaces) & Funicular up at the Quarry.

Year 2035 Peak Day – Vehicles IN & OUT (factor year 2012 peak day to year 2035 using 1.82 growth factor)							
Vehicles	Total		Base / Quarry Split	Tram – Base		Funicular – Quarry	
	AM	PM		AM	PM	AM	PM
IN	173	93	50% / 50%	87	47	86	46
OUT	60	121		30	61	30	60

- Trip distribution percentages for year 2035 Project trips based on traffic counts collected during Spring break on March 26, 2013.

Trip Distribution Percentages (Based on March 26, 2013 traffic counts)						
Period	Inbound			Outbound		
	SH-6		Devereux	SH-6		Devereux
	EB	WB	NB	EB	WB	SB
AM	25%	70%	5%	70%	15%	15%
PM	20%	60%	20%	70%	15%	15%

Traffic Volumes - Existing (2013), Opening Year (2015), and Project Build-out (2035)


Condition		SH-6 & Devereux/Transfer Trail												Devereux & Two Rivers Plaza										
		Eastbound				Westbound				Northbound				Southbound										
		LT	Thru	RT		LT	Thru	RT		LT	Thru	RT		LT	Thru	RT								
AM	Dist %			25.0%	70.0%					15.0%		70.0%				85.0%	15.0%			5.0%				95.0%
	Project Trips			24	67					5		23				28	5			5				91
		Year 2013		5	396	12	34	693	27	8		39				28						47		46
		Total		5	396	36	101	693	27	13		62				28	5			5		47		46
	PM	Dist %			20.0%	60.0%					15.0%		70.0%				85.0%	15.0%			20.0%			
Trips																								
		Year 2013		11	453	7	24	772	23	16		66				56	10			10				41
		Total		11	453	17	55	772	23	26		112				56	10			10		82		31
AM		Dist %			12.5%	35.0%		35.0%			7.5%		35.0%		2.5%		42.5%	7.5%			2.5%		2.5%	
	Project Trips		14	14	39		39		3	3	14	14	3	3		17	3			3	3		3	52
		Year 2015		5	406	12	35	710	28	9		39										48		47
		Total		19	406	26	74	710	67	12		53				17	3			3	3	51		50
	PM	Dist %			10.0%	30.0%		30.0%			7.5%		35.0%		10.0%		42.5%	7.5%			10.0%		10.0%	
Trips			6		6	18		18		6	6	27	6	6		33	6			6	6		6	24
		Year 2015		11	464	8	24	791	24	16		68									84		32	
		Total		17	464	14	42	791	42	22		95				33	6			6	6	90		38
AM		Dist %			12.5%	35.0%		35.0%			7.5%		35.0%		2.5%		42.5%	7.5%			2.5%		2.5%	
	Project Trips		22		22	61		61		5	4	21	5	5		26	5			4	4			5
		Year 2035		7	516	16	44	902	35	11		50									61		60	
		Total		29	516	38	105	902	96	16	4	71	42	5	12	26	5			4	4	65		65
	PM	Dist %			10.0%	30.0%		30.0%			7.5%		35.0%		10.0%		42.5%	7.5%			10.0%		10.0%	
Trips			9		9	28		28		9	9	42	9	8		51	9			9	9			7.5%
		Year 2035		14	589	10	30	1,004	30	21		86										107		40
		Total		23	589	19	58	1004	58	30	9	128	62	9	17	51	9			9	9	116		49

Option #1
Existing Location

Year 2035 - Existing Alignment
AM Peak Hour

Iron Mountain PUD - Glenwood Caverns

1: SH-6 & Traver Trail

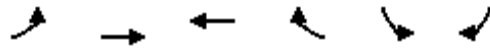

Lane Group	EBL	EBT	WBT	WBR	SBL	SBR	ø1	ø2	ø3	ø4	ø5
Lane Configurations											
Volume (vph)	29	554	918	100	47	12					
Ideal Flow (vphpl)	1900	1900	1900	1900	1900	1900					
Storage Length (ft)	150			100	0	0					
Storage Lanes	1			1	1	0					
Taper Length (ft)	25				25						
Right Turn on Red				Yes		Yes					
Link Speed (mph)		25	25		25						
Link Distance (ft)		1000	220		1000						
Travel Time (s)		27.3	6.0		27.3						
Peak Hour Factor	0.92	0.92	0.92	0.92	0.92	0.92					
Shared Lane Traffic (%)											
Turn Type	custom	NA	NA	custom	NA						
Protected Phases	7	4 7	8 5		6		1	2	3	4	5
Permitted Phases	4			8							
Detector Phase	7	4 7	8 5	8	6						
Switch Phase											
Minimum Initial (s)	4.0			4.0	4.0		4.0	4.0	4.0	4.0	4.0
Minimum Split (s)	8.0			20.0	20.0		8.0	20.0	8.0	20.0	8.0
Total Split (s)	8.0			54.0	20.0		8.0	20.0	8.0	54.0	8.0
Total Split (%)	8.9%			60.0%	22.2%		9%	22%	9%	60%	9%
Yellow Time (s)	3.5			3.5	3.5		3.5	3.5	3.5	3.5	3.5
All-Red Time (s)	0.5			0.5	0.5		0.5	0.5	0.5	0.5	0.5
Lost Time Adjust (s)	0.0			0.0	0.0						
Total Lost Time (s)	4.0			4.0	4.0						
Lead/Lag	Lead			Lag	Lag		Lead	Lag	Lead	Lag	Lead
Lead-Lag Optimize?	Yes			Yes	Yes		Yes	Yes	Yes	Yes	Yes
Recall Mode	None			None	Max		None	Max	None	None	None

Intersection Summary

Area Type: Other

Cycle Length: 90

Actuated Cycle Length: 90

Natural Cycle: 90

Control Type: Semi Act-Uncoord

Splits and Phases: 1: SH-6 & Traver Trail

#2 	#2 	#2 	#1 #2
ø1	ø2	ø3	ø4
8 s	20 s	8 s	54 s
#1 	#1 	#1 	#1 #2
ø5	ø6	ø7	ø8
8 s	20 s	8 s	54 s

Year 2035 - Existing Alignment
AM Peak Hour

Iron Mountain PUD - Glenwood Caverns

2: Devereux Rd & SH-6

							ø1	ø5	ø6	ø7	ø8
Lane Group	EBT	EBR	WBL	WBT	NBL	NBR					
Lane Configurations	↑	↑	↑	↑	↑	↑					
Volume (vph)	558	43	105	998	20	71					
Ideal Flow (vphpl)	1900	1900	1900	1900	1900	1900					
Storage Length (ft)		0	165		0	25					
Storage Lanes		1	1		1	1					
Taper Length (ft)			85		75						
Right Turn on Red		Yes				Yes					
Link Speed (mph)	25			25	25						
Link Distance (ft)	220			1000	375						
Travel Time (s)	6.0			27.3	10.2						
Peak Hour Factor	0.92	0.92	0.92	0.92	0.92	0.92					
Shared Lane Traffic (%)											
Turn Type	NA	custom	custom	NA	NA	Perm					
Protected Phases	4 1		3	8 3	2		1	5	6	7	8
Permitted Phases		4	8			2					
Detector Phase	4 1	4	3	8 3	2	2					
Switch Phase											
Minimum Initial (s)		4.0	4.0		4.0	4.0	4.0	4.0	4.0	4.0	4.0
Minimum Split (s)		20.0	8.0		20.0	20.0	8.0	8.0	20.0	8.0	20.0
Total Split (s)		54.0	8.0		20.0	20.0	8.0	8.0	20.0	8.0	54.0
Total Split (%)		60.0%	8.9%		22.2%	22.2%	9%	9%	22%	9%	60%
Yellow Time (s)		3.5	3.5		3.5	3.5	3.5	3.5	3.5	3.5	3.5
All-Red Time (s)		0.5	0.5		0.5	0.5	0.5	0.5	0.5	0.5	0.5
Lost Time Adjust (s)		0.0	0.0		0.0	0.0					
Total Lost Time (s)		4.0	4.0		4.0	4.0					
Lead/Lag		Lag	Lead		Lag	Lag	Lead	Lead	Lag	Lead	Lag
Lead-Lag Optimize?		Yes	Yes		Yes	Yes	Yes	Yes	Yes	Yes	Yes
Recall Mode		None	None		Max	Max	None	None	Max	None	None

Intersection Summary

Area Type: Other

Cycle Length: 90

Actuated Cycle Length: 90

Natural Cycle: 90

Control Type: Semi Act-Uncoord

Splits and Phases: 2: Devereux Rd & SH-6

#2 → ø1 8 s	#2 ↘ ø2 20 s	#2 ↙ ø3 8 s	#1 #2 → ø4 54 s
#1 ← ø5 8 s	#1 ↘ ø6 20 s	#1 ↙ ø7 8 s	#1 #2 ← ø8 54 s

Year 2035 - Existing Alignment
AM Peak Hour

Iron Mountain PUD - Glenwood Caverns

3: Devereux Rd & Two Rivers Plaza Rd

						
Lane Group	EBL	EBR	NBL	NBT	SBT	SBR
Lane Configurations						
Volume (vph)	26	5	4	65	65	82
Ideal Flow (vphpl)	1900	1900	1900	1900	1900	1900
Link Speed (mph)	25			25	25	
Link Distance (ft)	500			1000	375	
Travel Time (s)	13.6			27.3	10.2	
Peak Hour Factor	0.92	0.92	0.92	0.92	0.92	0.92
Shared Lane Traffic (%)						
Sign Control	Stop			Free	Free	
Intersection Summary						
Area Type:	Other					
Control Type:	Unsignalized					

1: Sh-6 & Traver Trail Performance by movement

Movement	EBL	EBT	WBT	WBR	SBL	SBR	All
Denied Del/Veh (s)	0.0	0.0	0.0	0.0	0.0	0.0	0.0
Total Del/Veh (s)	28.7	9.3	3.5	1.9	27.5	19.3	6.6

2: Devereux Rd & Sh-6 Performance by movement

Movement	EBT	EBR	WBL	WBT	NBL	NBT	NBR	All
Denied Del/Veh (s)	0.0	0.0	0.0	0.0	0.0	0.0	0.0	0.0
Total Del/Veh (s)	5.2	1.7	19.4	18.6	26.7	0.6	2.2	13.6

3: Devereux Rd & Two Rivers Plaza Rd Performance by movement

Movement	EBL	EBR	NBL	NBT	SBT	SBR	All
Denied Del/Veh (s)	0.0	0.0	0.0	0.0	0.0	0.0	0.0
Total Del/Veh (s)	4.4	2.6	2.7	0.2	1.2	1.5	1.4

Total Network Performance

Denied Del/Veh (s)				0.9			
Total Del/Veh (s)				22.9			

Intersection: 1: Sh-6 & Traver Trail

Movement	EB	EB	EB	WB	WB	SB
Directions Served	L	T	T	T	R	LR
Maximum Queue (ft)	132	323	112	161	90	86
Average Queue (ft)	27	127	14	49	12	31
95th Queue (ft)	79	240	62	129	50	68
Link Distance (ft)		950		152		924
Upstream Blk Time (%)				0	0	
Queuing Penalty (veh)				3	0	
Storage Bay Dist (ft)	150		100		100	
Storage Blk Time (%)		11		2	0	
Queuing Penalty (veh)		32		2	0	

Intersection: 2: Devereux Rd & Sh-6

Movement	EB	WB	WB	NB	NB
Directions Served	T	L	T	L	R
Maximum Queue (ft)	166	250	657	55	64
Average Queue (ft)	66	92	319	16	9
95th Queue (ft)	147	241	561	45	40
Link Distance (ft)	152		950	307	
Upstream Blk Time (%)	1				
Queuing Penalty (veh)	2				
Storage Bay Dist (ft)		165			25
Storage Blk Time (%)			20	13	1
Queuing Penalty (veh)			21	9	0

Intersection: 3: Devereux Rd & Two Rivers Plaza Rd

Movement	EB	NB	SB
Directions Served	LR	LT	R
Maximum Queue (ft)	46	26	4
Average Queue (ft)	16	2	0
95th Queue (ft)	37	14	3
Link Distance (ft)	430	950	307
Upstream Blk Time (%)			
Queuing Penalty (veh)			
Storage Bay Dist (ft)			
Storage Blk Time (%)			
Queuing Penalty (veh)			

Network Summary

Network wide Queuing Penalty: 69

Year 2035 - Existing Alignment
PM Peak Hour

Iron Mountain PUD - Glenwood Caverns

1: SH-6 & Traver Trail

											
Lane Group	EBL	EBT	WBT	WBR	SBL	SBR	ø1	ø2	ø3	ø4	ø5
Lane Configurations											
Volume (vph)	23	608	1034	67	71	17					
Ideal Flow (vphpl)	1900	1900	1900	1900	1900	1900					
Storage Length (ft)	150			100	0	0					
Storage Lanes	1			1	1	0					
Taper Length (ft)	25				25						
Right Turn on Red				Yes		Yes					
Link Speed (mph)		25	25		25						
Link Distance (ft)		1000	220		1000						
Travel Time (s)		27.3	6.0		27.3						
Peak Hour Factor	0.92	0.92	0.92	0.92	0.92	0.92					
Shared Lane Traffic (%)											
Turn Type	custom	NA	NA	custom	NA						
Protected Phases	7	4 7	8 5		6		1	2	3	4	5
Permitted Phases	4			8							
Detector Phase	7	4 7	8 5	8	6						
Switch Phase											
Minimum Initial (s)	4.0			4.0	4.0		4.0	4.0	4.0	4.0	4.0
Minimum Split (s)	8.0			20.0	20.0		8.0	20.0	8.0	20.0	8.0
Total Split (s)	8.0			64.0	20.0		8.0	20.0	8.0	64.0	8.0
Total Split (%)	8.0%			64.0%	20.0%		8%	20%	8%	64%	8%
Yellow Time (s)	3.5			3.5	3.5		3.5	3.5	3.5	3.5	3.5
All-Red Time (s)	0.5			0.5	0.5		0.5	0.5	0.5	0.5	0.5
Lost Time Adjust (s)	0.0			0.0	0.0						
Total Lost Time (s)	4.0			4.0	4.0						
Lead/Lag	Lead			Lag	Lag		Lead	Lag	Lead	Lag	Lead
Lead-Lag Optimize?	Yes			Yes	Yes		Yes	Yes	Yes	Yes	Yes
Recall Mode	None			None	Max		None	Max	None	None	None

Intersection Summary

Area Type: Other

Cycle Length: 100

Actuated Cycle Length: 100

Natural Cycle: 90

Control Type: Semi Act-Uncoord

Splits and Phases: 1: SH-6 & Traver Trail

#2 	#2 	#2 	#1 #2 
ø1	ø2	ø3	ø4
8 s	20 s	8 s	64 s
#1 	#1 	#1 	#1 #2 
ø5	ø6	ø7	ø8
8 s	20 s	8 s	64 s

							ø1	ø5	ø6	ø7	ø8
Lane Group	EBT	EBR	WBL	WBT	NBL	NBR					
Lane Configurations	↑	↑	↑	↑	↑	↑					
Volume (vph)	651	28	58	1062	39	128					
Ideal Flow (vphpl)	1900	1900	1900	1900	1900	1900					
Storage Length (ft)		0	165		0	25					
Storage Lanes		1	1		1	1					
Taper Length (ft)			85		75						
Right Turn on Red		Yes				Yes					
Link Speed (mph)	25			25	25						
Link Distance (ft)	220			1000	375						
Travel Time (s)	6.0			27.3	10.2						
Peak Hour Factor	0.92	0.92	0.92	0.92	0.92	0.92					
Shared Lane Traffic (%)											
Turn Type	NA	custom	custom	NA	NA	Perm					
Protected Phases	4 1		3	8 3	2		1	5	6	7	8
Permitted Phases		4	8			2					
Detector Phase	4 1	4	3	8 3	2	2					
Switch Phase											
Minimum Initial (s)		4.0	4.0		4.0	4.0	4.0	4.0	4.0	4.0	4.0
Minimum Split (s)		20.0	8.0		20.0	20.0	8.0	8.0	20.0	8.0	20.0
Total Split (s)		64.0	8.0		20.0	20.0	8.0	8.0	20.0	8.0	64.0
Total Split (%)		64.0%	8.0%		20.0%	20.0%	8%	8%	20%	8%	64%
Yellow Time (s)		3.5	3.5		3.5	3.5	3.5	3.5	3.5	3.5	3.5
All-Red Time (s)		0.5	0.5		0.5	0.5	0.5	0.5	0.5	0.5	0.5
Lost Time Adjust (s)		0.0	0.0		0.0	0.0					
Total Lost Time (s)		4.0	4.0		4.0	4.0					
Lead/Lag		Lag	Lead		Lag	Lag	Lead	Lead	Lag	Lead	Lag
Lead-Lag Optimize?		Yes	Yes		Yes	Yes	Yes	Yes	Yes	Yes	Yes
Recall Mode		None	None		Max	Max	None	None	Max	None	None

Intersection Summary

Area Type: Other

Cycle Length: 100

Actuated Cycle Length: 100

Natural Cycle: 90

Control Type: Semi Act-Uncoord

Splits and Phases: 2: Devereux Rd & SH-6

#2 → ø1	#2 ↘ ø2	#2 ↙ ø3	#1 #2 → ø4
8 s	20 s	8 s	64 s
#1 ← ø5	#1 ↘ ø6	#1 ↙ ø7	#1 #2 ← ø8
8 s	20 s	8 s	64 s

Year 2035 - Existing Alignment
PM Peak Hour

Iron Mountain PUD - Glenwood Caverns

3: Devereux Rd & Two Rivers Plaza Rd

						
Lane Group	EBL	EBR	NBL	NBT	SBT	SBR
Lane Configurations						
Volume (vph)	51	9	6	116	49	37
Ideal Flow (vphpl)	1900	1900	1900	1900	1900	1900
Link Speed (mph)	25			25	25	
Link Distance (ft)	500			1000	375	
Travel Time (s)	13.6			27.3	10.2	
Peak Hour Factor	0.92	0.92	0.92	0.92	0.92	0.92
Shared Lane Traffic (%)						
Sign Control	Stop			Free	Free	
Intersection Summary						
Area Type:	Other					
Control Type:	Unsignalized					

1: SH-6 & Traver Trail Performance by movement

Movement	EBL	EBT	WBT	WBR	SBL	SBR	All
Denied Del/Veh (s)	0.0	0.0	0.0	0.0	0.0	0.0	0.0
Total Del/Veh (s)	31.0	9.6	3.9	1.8	34.3	27.9	7.5

2: Devereux Rd & SH-6 Performance by movement

Movement	EBT	EBR	WBL	WBT	NBL	NBT	NBR	All
Denied Del/Veh (s)	0.0	0.0	0.0	0.0	0.0	0.0	0.0	0.0
Total Del/Veh (s)	5.8	1.6	23.5	21.7	32.8	0.2	4.4	15.3

3: Devereux Rd & Two Rivers Plaza Rd Performance by movement

Movement	EBL	EBR	NBL	NBT	SBT	SBR	All
Denied Del/Veh (s)	0.0	0.0	0.0	0.0	0.0	0.0	0.0
Total Del/Veh (s)	4.7	2.4	2.1	0.3	1.3	1.5	1.6

Total Network Performance

Denied Del/Veh (s)				1.1			
Total Del/Veh (s)				26.1			

Intersection: 1: SH-6 & Traver Trail

Movement	EB	EB	EB	WB	WB	SB
Directions Served	L	T	T	T	R	LR
Maximum Queue (ft)	95	332	127	166	97	124
Average Queue (ft)	21	140	12	67	10	49
95th Queue (ft)	68	254	65	156	51	98
Link Distance (ft)		950		152		924
Upstream Blk Time (%)				1	0	
Queuing Penalty (veh)				9	0	
Storage Bay Dist (ft)	150		100		100	
Storage Blk Time (%)		12		4		
Queuing Penalty (veh)		41		2		

Intersection: 2: Devereux Rd & SH-6

Movement	EB	WB	WB	B203	NB	NB
Directions Served	T	L	T	T	L	R
Maximum Queue (ft)	167	249	794	30	103	98
Average Queue (ft)	96	57	386	2	30	36
95th Queue (ft)	183	185	701	26	76	87
Link Distance (ft)	152		950	72	307	
Upstream Blk Time (%)	2		1	1		
Queuing Penalty (veh)	5		0	0		
Storage Bay Dist (ft)		165				25
Storage Blk Time (%)			22		22	4
Queuing Penalty (veh)			13		28	2

Intersection: 3: Devereux Rd & Two Rivers Plaza Rd

Movement	EB	NB
Directions Served	LR	LT
Maximum Queue (ft)	57	12
Average Queue (ft)	22	1
95th Queue (ft)	43	10
Link Distance (ft)	430	950
Upstream Blk Time (%)		
Queuing Penalty (veh)		
Storage Bay Dist (ft)		
Storage Blk Time (%)		
Queuing Penalty (veh)		

Option #2
Relocate Traver Trail

Year 2035 - Realigned with Signal
AM Peak Hour

Iron Mountain PUD - Glenwood Caverns

2: Devereux Rd/Traver Trail & SH-6

												
Lane Group	EBL	EBT	EBR	WBL	WBT	WBR	NBL	NBT	NBR	SBL	SBT	SBR
Lane Configurations												
Volume (vph)	29	516	38	105	902	96	16	4	71	42	5	12
Ideal Flow (vphpl)	1900	1900	1900	1900	1900	1900	1900	1900	1900	1900	1900	1900
Storage Length (ft)	150		300	165		150	0		25	0		0
Storage Lanes	1		1	1		1	0		1	0		0
Taper Length (ft)	25			85			75			25		
Right Turn on Red			Yes			Yes			Yes			Yes
Link Speed (mph)		25			25			25			25	
Link Distance (ft)		1220			1000			375			1000	
Travel Time (s)		33.3			27.3			10.2			27.3	
Peak Hour Factor	0.92	0.92	0.92	0.92	0.92	0.92	0.92	0.92	0.92	0.92	0.92	0.92
Shared Lane Traffic (%)												
Turn Type	pm+pt	NA	Perm	pm+pt	NA	Perm	Split	NA	Perm	Split	NA	
Protected Phases	7	4		3	8		2	2		6	6	
Permitted Phases	4		4	8		8			2			
Detector Phase	7	4	4	3	8	8	2	2	2	6	6	
Switch Phase												
Minimum Initial (s)	4.0	4.0	4.0	4.0	4.0	4.0	4.0	4.0	4.0	4.0	4.0	
Minimum Split (s)	8.0	20.0	20.0	8.0	20.0	20.0	20.0	20.0	20.0	20.0	20.0	
Total Split (s)	8.0	70.0	70.0	10.0	72.0	72.0	20.0	20.0	20.0	20.0	20.0	
Total Split (%)	6.7%	58.3%	58.3%	8.3%	60.0%	60.0%	16.7%	16.7%	16.7%	16.7%	16.7%	
Yellow Time (s)	3.5	3.5	3.5	3.5	3.5	3.5	3.5	3.5	3.5	3.5	3.5	
All-Red Time (s)	0.5	0.5	0.5	0.5	0.5	0.5	0.5	0.5	0.5	0.5	0.5	
Lost Time Adjust (s)	0.0	0.0	0.0	0.0	0.0	0.0		0.0	0.0		0.0	
Total Lost Time (s)	4.0	4.0	4.0	4.0	4.0	4.0		4.0	4.0		4.0	
Lead/Lag	Lead	Lag	Lag	Lead	Lag	Lag						
Lead-Lag Optimize?	Yes	Yes	Yes	Yes	Yes	Yes						
Recall Mode	None	None	None	None	None	None	Max	Max	Max	Max	Max	

Intersection Summary

Area Type: Other

Cycle Length: 120

Actuated Cycle Length: 110.8

Natural Cycle: 100

Control Type: Semi Act-Uncoord

Splits and Phases: 2: Devereux Rd/Traver Trail & SH-6

 Ø2	 Ø6	 Ø3	 Ø4
20 s	20 s	10 s	70 s
		 Ø7	 Ø8
		8 s	72 s

						
Lane Group	EBL	EBR	NBL	NBT	SBT	SBR
Lane Configurations						
Volume (vph)	26	5	4	65	65	82
Ideal Flow (vphpl)	1900	1900	1900	1900	1900	1900
Link Speed (mph)	25			25	25	
Link Distance (ft)	500			1000	375	
Travel Time (s)	13.6			27.3	10.2	
Peak Hour Factor	0.92	0.92	0.92	0.92	0.92	0.92
Shared Lane Traffic (%)						
Sign Control	Stop			Free	Free	
Intersection Summary						
Area Type:	Other					
Control Type:	Unsignalized					

2: Devereux Rd/Traver Trail & SH-6 Performance by movement

Movement	EBL	EBT	EBR	WBL	WBT	WBR	NBL	NBT	NBR	SBL	SBT	SBR
Denied Del/Veh (s)	0.0	0.0	0.0	0.0	0.0	0.0	0.0	0.0	0.0	0.0	0.0	0.0
Total Del/Veh (s)	30.6	17.9	3.1	31.7	31.0	22.7	42.7	26.1	2.9	38.7	31.4	29.7

2: Devereux Rd/Traver Trail & SH-6 Performance by movement

Movement	All
Denied Del/Veh (s)	0.0
Total Del/Veh (s)	25.6

3: Devereux Rd & Two Rivers Plaza Rd Performance by movement

Movement	EBL	EBR	NBL	NBT	SBT	SBR	All
Denied Del/Veh (s)	0.0	0.0	0.0	0.0	0.0	0.0	0.0
Total Del/Veh (s)	4.2	2.6	2.5	0.2	1.5	1.8	1.6

Total Network Performance

Denied Del/Veh (s)	1.0
Total Del/Veh (s)	29.8

Intersection: 2: Devereux Rd/Traver Trail & SH-6

Movement	EB	EB	EB	WB	WB	WB	B203	NB	NB	SB
Directions Served	L	T	R	L	T	R	T	LT	R	LTR
Maximum Queue (ft)	162	395	96	250	927	175	35	72	66	96
Average Queue (ft)	31	192	4	107	505	72	3	19	12	37
95th Queue (ft)	101	316	64	268	862	194	31	54	45	79
Link Distance (ft)		1164			944		72	307		924
Upstream Blk Time (%)					1		1			
Queuing Penalty (veh)					0		0			
Storage Bay Dist (ft)	150		300	165		150			25	
Storage Blk Time (%)		13	0	0	31	0		18	1	
Queuing Penalty (veh)		9	0	0	61	0		13	0	

Intersection: 3: Devereux Rd & Two Rivers Plaza Rd

Movement	EB	NB
Directions Served	LR	LT
Maximum Queue (ft)	40	15
Average Queue (ft)	15	1
95th Queue (ft)	35	8
Link Distance (ft)	431	950
Upstream Blk Time (%)		
Queuing Penalty (veh)		
Storage Bay Dist (ft)		
Storage Blk Time (%)		
Queuing Penalty (veh)		

Network Summary

Network wide Queuing Penalty: 84

Year 2035 - Realigned with Signal
PM Peak Hour

Iron Mountain PUD - Glenwood Caverns

2: Devereux Rd/Traver Trail & SH-6

												
Lane Group	EBL	EBT	EBR	WBL	WBT	WBR	NBL	NBT	NBR	SBL	SBT	SBR
Lane Configurations												
Volume (vph)	23	589	19	58	1004	58	30	9	128	62	9	17
Ideal Flow (vphpl)	1900	1900	1900	1900	1900	1900	1900	1900	1900	1900	1900	1900
Storage Length (ft)	150		300	165		150	0		25	0		0
Storage Lanes	1		1	1		1	0		1	0		0
Taper Length (ft)	25			85			75			25		
Right Turn on Red			Yes			Yes			Yes			Yes
Link Speed (mph)		25			25			25			25	
Link Distance (ft)		1220			1000			375			1000	
Travel Time (s)		33.3			27.3			10.2			27.3	
Peak Hour Factor	0.92	0.92	0.92	0.92	0.92	0.92	0.92	0.92	0.92	0.92	0.92	0.92
Shared Lane Traffic (%)												
Turn Type	pm+pt	NA	Perm	pm+pt	NA	Perm	Split	NA	Perm	Split	NA	
Protected Phases	7	4		3	8		2	2		6	6	
Permitted Phases	4		4	8		8			2			
Detector Phase	7	4	4	3	8	8	2	2	2	6	6	
Switch Phase												
Minimum Initial (s)	4.0	4.0	4.0	4.0	4.0	4.0	4.0	4.0	4.0	4.0	4.0	
Minimum Split (s)	8.0	20.0	20.0	8.0	20.0	20.0	20.0	20.0	20.0	20.0	20.0	
Total Split (s)	8.0	72.0	72.0	8.0	72.0	72.0	20.0	20.0	20.0	20.0	20.0	
Total Split (%)	6.7%	60.0%	60.0%	6.7%	60.0%	60.0%	16.7%	16.7%	16.7%	16.7%	16.7%	
Yellow Time (s)	3.5	3.5	3.5	3.5	3.5	3.5	3.5	3.5	3.5	3.5	3.5	
All-Red Time (s)	0.5	0.5	0.5	0.5	0.5	0.5	0.5	0.5	0.5	0.5	0.5	
Lost Time Adjust (s)	0.0	0.0	0.0	0.0	0.0	0.0		0.0	0.0		0.0	
Total Lost Time (s)	4.0	4.0	4.0	4.0	4.0	4.0		4.0	4.0		4.0	
Lead/Lag	Lead	Lag	Lag	Lead	Lag	Lag						
Lead-Lag Optimize?	Yes	Yes	Yes	Yes	Yes	Yes						
Recall Mode	None	None	None	None	None	None	Max	Max	Max	Max	Max	

Intersection Summary

Area Type: Other

Cycle Length: 120

Actuated Cycle Length: 116.8

Natural Cycle: 120

Control Type: Semi Act-Uncoord

Splits and Phases: 2: Devereux Rd/Traver Trail & SH-6

 ø2	 ø6	 ø3	 ø4
20 s	20 s	8 s	72 s
		 ø7	 ø8
		8 s	72 s

						
Lane Group	EBL	EBR	NBL	NBT	SBT	SBR
Lane Configurations						
Volume (vph)	51	9	9	116	49	37
Ideal Flow (vphpl)	1900	1900	1900	1900	1900	1900
Link Speed (mph)	25			25	25	
Link Distance (ft)	500			1000	375	
Travel Time (s)	13.6			27.3	10.2	
Peak Hour Factor	0.92	0.92	0.92	0.92	0.92	0.92
Shared Lane Traffic (%)						
Sign Control	Stop			Free	Free	
Intersection Summary						
Area Type:	Other					
Control Type:	Unsignalized					

2: Devereux Rd/Traver Trail & SH-6 Performance by movement

Movement	EBL	EBT	EBR	WBL	WBT	WBR	NBL	NBT	NBR	SBL	SBT	SBR
Denied Del/Veh (s)	0.0	0.0	0.0	0.0	0.0	0.0	0.0	0.0	0.0	0.0	0.0	0.0
Total Del/Veh (s)	36.3	16.8	3.0	46.5	46.5	37.8	40.7	38.6	8.1	40.1	36.2	28.6

2: Devereux Rd/Traver Trail & SH-6 Performance by movement

Movement	All
Denied Del/Veh (s)	0.0
Total Del/Veh (s)	33.9

3: Devereux Rd & Two Rivers Plaza Rd Performance by movement

Movement	EBL	EBR	NBL	NBT	SBT	SBR	All
Denied Del/Veh (s)	0.0	0.0	0.0	0.0	0.0	0.0	0.0
Total Del/Veh (s)	4.9	2.7	1.9	0.4	1.6	1.5	1.7

Total Network Performance

Denied Del/Veh (s)	7.6
Total Del/Veh (s)	39.2

Intersection: 2: Devereux Rd/Traver Trail & SH-6

Movement	EB	EB	EB	WB	WB	WB	B203	NB	NB	SB
Directions Served	L	T	R	L	T	R	T	LT	R	LTR
Maximum Queue (ft)	164	379	64	250	978	175	65	136	97	133
Average Queue (ft)	31	212	2	73	692	52	29	39	40	53
95th Queue (ft)	105	343	45	222	1146	169	102	104	94	105
Link Distance (ft)		1164			944		72	307		924
Upstream Blk Time (%)					14		13	0		
Queuing Penalty (veh)					0		0	0		
Storage Bay Dist (ft)	150		300	165		150			25	
Storage Blk Time (%)		16	0		34	0		32	8	
Queuing Penalty (veh)		7	0		39	0		41	3	

Intersection: 3: Devereux Rd & Two Rivers Plaza Rd

Movement	EB	NB
Directions Served	LR	LT
Maximum Queue (ft)	50	20
Average Queue (ft)	22	1
95th Queue (ft)	42	10
Link Distance (ft)	431	950
Upstream Blk Time (%)		
Queuing Penalty (veh)		
Storage Bay Dist (ft)		
Storage Blk Time (%)		
Queuing Penalty (veh)		

Network Summary

Network wide Queuing Penalty: 91

Option #3
**Relocate & Widen Traver Trail
and Restripe Devereux Rd**

Year 2035 - Realigned with Signal & No Split Phasing Iron Mountain PUD - Glenwood Caverns
AM Peak Hour

2: Devereux Rd/Traver Trail & SH-6

												
Lane Group	EBL	EBT	EBR	WBL	WBT	WBR	NBL	NBT	NBR	SBL	SBT	SBR
Lane Configurations												
Volume (vph)	29	516	38	105	902	96	16	4	71	42	5	12
Ideal Flow (vphpl)	1900	1900	1900	1900	1900	1900	1900	1900	1900	1900	1900	1900
Storage Length (ft)	150		300	165		150	100		0	50		0
Storage Lanes	1		1	1		1	1		0	1		0
Taper Length (ft)	25			85			75			25		
Right Turn on Red			Yes			Yes			Yes			Yes
Link Speed (mph)		25			25			25			25	
Link Distance (ft)		1220			1000			375			1000	
Travel Time (s)		33.3			27.3			10.2			27.3	
Peak Hour Factor	0.92	0.92	0.92	0.92	0.92	0.92	0.92	0.92	0.92	0.92	0.92	0.92
Shared Lane Traffic (%)												
Turn Type	pm+pt	NA	Perm	pm+pt	NA	Perm	pm+pt	NA		pm+pt	NA	
Protected Phases	7	4		3	8		5	2		1	6	
Permitted Phases	4		4	8		8	2			6		
Detector Phase	7	4	4	3	8	8	5	2		1	6	
Switch Phase												
Minimum Initial (s)	4.0	4.0	4.0	4.0	4.0	4.0	4.0	4.0		4.0	4.0	
Minimum Split (s)	8.0	20.0	20.0	8.0	20.0	20.0	8.0	20.0		8.0	20.0	
Total Split (s)	8.0	53.0	53.0	9.0	54.0	54.0	8.0	20.0		8.0	20.0	
Total Split (%)	8.9%	58.9%	58.9%	10.0%	60.0%	60.0%	8.9%	22.2%		8.9%	22.2%	
Yellow Time (s)	3.5	3.5	3.5	3.5	3.5	3.5	3.5	3.5		3.5	3.5	
All-Red Time (s)	0.5	0.5	0.5	0.5	0.5	0.5	0.5	0.5		0.5	0.5	
Lost Time Adjust (s)	0.0	0.0	0.0	0.0	0.0	0.0	0.0	0.0		0.0	0.0	
Total Lost Time (s)	4.0	4.0	4.0	4.0	4.0	4.0	4.0	4.0		4.0	4.0	
Lead/Lag	Lead	Lag	Lag	Lead	Lag	Lag	Lead	Lag		Lead	Lag	
Lead-Lag Optimize?	Yes	Yes	Yes	Yes	Yes	Yes	Yes	Yes		Yes	Yes	
Recall Mode	None	None	None	None	None	None	None	Max		None	Max	

Intersection Summary

Area Type: Other

Cycle Length: 90

Actuated Cycle Length: 78.8

Natural Cycle: 90

Control Type: Semi Act-Uncoord

Splits and Phases: 2: Devereux Rd/Traver Trail & SH-6

			
8 s	20 s	9 s	53 s
			
8 s	20 s	8 s	54 s

Year 2035 - Realigned with Signal & No Split Phasing Iron Mountain PUD - Glenwood Caverns
AM Peak Hour

3: Devereux Rd & Two Rivers Plaza Rd

						
Lane Group	EBL	EBR	NBL	NBT	SBT	SBR
Lane Configurations						
Volume (vph)	26	5	4	65	65	82
Ideal Flow (vphpl)	1900	1900	1900	1900	1900	1900
Storage Length (ft)	0	0	0			100
Storage Lanes	1	0	0			1
Taper Length (ft)	25		25			
Link Speed (mph)	25			25	25	
Link Distance (ft)	500			1000	375	
Travel Time (s)	13.6			27.3	10.2	
Peak Hour Factor	0.92	0.92	0.92	0.92	0.92	0.92
Shared Lane Traffic (%)						
Sign Control	Stop			Free	Free	
Intersection Summary						
Area Type:	Other					
Control Type:	Unsignalized					

2: Devereux Rd/Traver Trail & SH-6 Performance by movement

Movement	EBL	EBT	EBR	WBL	WBT	WBR	NBL	NBT	NBR	SBL	SBT	SBR
Denied Del/Veh (s)	0.0	0.0	0.0	0.0	0.0	0.0	0.0	0.0	0.0	0.0	0.0	0.0
Total Del/Veh (s)	23.4	13.1	2.6	18.0	17.3	11.2	20.1	17.0	7.9	23.8	19.7	13.1

2: Devereux Rd/Traver Trail & SH-6 Performance by movement

Movement	All
Denied Del/Veh (s)	0.0
Total Del/Veh (s)	15.4

3: Devereux Rd & Two Rivers Plaza Rd Performance by movement

Movement	EBL	EBR	NBL	NBT	SBT	SBR	All
Denied Del/Veh (s)	0.0	0.0	0.0	0.0	0.0	0.0	0.0
Total Del/Veh (s)	4.2	2.6	2.6	0.2	2.0	2.4	1.9

Total Network Performance

Denied Del/Veh (s)	0.9
Total Del/Veh (s)	19.4

Intersection: 2: Devereux Rd/Traver Trail & SH-6

Movement	EB	EB	EB	WB	WB	WB	NB	NB	SB	SB
Directions Served	L	T	R	L	T	R	L	TR	L	TR
Maximum Queue (ft)	108	327	105	250	610	175	39	74	59	44
Average Queue (ft)	25	151	4	75	297	66	12	33	23	10
95th Queue (ft)	74	265	56	204	520	183	37	62	53	33
Link Distance (ft)	1158				938				307	925
Upstream Blk Time (%)										
Queuing Penalty (veh)										
Storage Bay Dist (ft)	150	300		165	150		100	50		
Storage Blk Time (%)	7		0	18		0	0		5	0
Queuing Penalty (veh)	5		0	37		0	0		1	0

Intersection: 3: Devereux Rd & Two Rivers Plaza Rd

Movement	EB	NB	SB
Directions Served	LR	LT	R
Maximum Queue (ft)	37	18	2
Average Queue (ft)	15	1	0
95th Queue (ft)	34	9	2
Link Distance (ft)	425	950	
Upstream Blk Time (%)			
Queuing Penalty (veh)			
Storage Bay Dist (ft)			100
Storage Blk Time (%)			
Queuing Penalty (veh)			

Network Summary

Network wide Queuing Penalty: 43

Year 2035 - Realigned with Signal & No Split Phasing Iron Mountain PUD - Glenwood Caverns
PM Peak Hour

2: Devereux Rd/Traver Trail & SH-6

												
Lane Group	EBL	EBT	EBR	WBL	WBT	WBR	NBL	NBT	NBR	SBL	SBT	SBR
Lane Configurations												
Volume (vph)	23	589	19	58	1004	58	30	9	128	62	9	17
Ideal Flow (vphpl)	1900	1900	1900	1900	1900	1900	1900	1900	1900	1900	1900	1900
Storage Length (ft)	150		300	165		150	100		0	50		0
Storage Lanes	1		1	1		1	1		0	1		0
Taper Length (ft)	25			85			75			25		
Right Turn on Red			Yes			Yes			Yes			Yes
Link Speed (mph)		25			25			25			25	
Link Distance (ft)		1220			1000			375			1000	
Travel Time (s)		33.3			27.3			10.2			27.3	
Peak Hour Factor	0.92	0.92	0.92	0.92	0.92	0.92	0.92	0.92	0.92	0.92	0.92	0.92
Shared Lane Traffic (%)												
Turn Type	pm+pt	NA	Perm	pm+pt	NA	Perm	pm+pt	NA		pm+pt	NA	
Protected Phases	7	4		3	8		5	2		1	6	
Permitted Phases	4		4	8		8	2			6		
Detector Phase	7	4	4	3	8	8	5	2		1	6	
Switch Phase												
Minimum Initial (s)	4.0	4.0	4.0	4.0	4.0	4.0	4.0	4.0		4.0	4.0	
Minimum Split (s)	8.0	20.0	20.0	8.0	20.0	20.0	8.0	20.0		8.0	20.0	
Total Split (s)	8.0	54.0	54.0	8.0	54.0	54.0	8.0	20.0		8.0	20.0	
Total Split (%)	8.9%	60.0%	60.0%	8.9%	60.0%	60.0%	8.9%	22.2%		8.9%	22.2%	
Yellow Time (s)	3.5	3.5	3.5	3.5	3.5	3.5	3.5	3.5		3.5	3.5	
All-Red Time (s)	0.5	0.5	0.5	0.5	0.5	0.5	0.5	0.5		0.5	0.5	
Lost Time Adjust (s)	0.0	0.0	0.0	0.0	0.0	0.0	0.0	0.0		0.0	0.0	
Total Lost Time (s)	4.0	4.0	4.0	4.0	4.0	4.0	4.0	4.0		4.0	4.0	
Lead/Lag	Lead	Lag	Lag	Lead	Lag	Lag	Lead	Lag		Lead	Lag	
Lead-Lag Optimize?	Yes	Yes	Yes	Yes	Yes	Yes	Yes	Yes		Yes	Yes	
Recall Mode	None	None	None	None	None	None	None	Max		None	Max	

Intersection Summary

Area Type: Other

Cycle Length: 90

Actuated Cycle Length: 83.6

Natural Cycle: 90

Control Type: Semi Act-Uncoord

Splits and Phases: 2: Devereux Rd/Traver Trail & SH-6

			
ø1	ø2	ø3	ø4
8 s	20 s	8 s	54 s
			
ø5	ø6	ø7	ø8
8 s	20 s	8 s	54 s

Year 2035 - Realigned with Signal & No Split Phasing Iron Mountain PUD - Glenwood Caverns
PM Peak Hour

3: Devereux Rd & Two Rivers Plaza Rd

						
Lane Group	EBL	EBR	NBL	NBT	SBT	SBR
Lane Configurations						
Volume (vph)	51	9	9	116	49	37
Ideal Flow (vphpl)	1900	1900	1900	1900	1900	1900
Storage Length (ft)	0	0	0			100
Storage Lanes	1	0	0			1
Taper Length (ft)	25		25			
Link Speed (mph)	25			25	25	
Link Distance (ft)	500			1000	375	
Travel Time (s)	13.6			27.3	10.2	
Peak Hour Factor	0.92	0.92	0.92	0.92	0.92	0.92
Shared Lane Traffic (%)						
Sign Control	Stop			Free	Free	
Intersection Summary						
Area Type:	Other					
Control Type:	Unsignalized					

2: Devereux Rd/Traver Trail & SH-6 Performance by movement

Movement	EBL	EBT	EBR	WBL	WBT	WBR	NBL	NBT	NBR	SBL	SBT	SBR
Denied Del/Veh (s)	0.0	0.0	0.0	0.0	0.0	0.0	0.0	0.0	0.0	0.0	0.0	0.0
Total Del/Veh (s)	25.1	13.0	2.6	29.8	30.5	22.2	22.7	24.3	10.9	24.9	20.7	14.9

2: Devereux Rd/Traver Trail & SH-6 Performance by movement

Movement	All
Denied Del/Veh (s)	0.0
Total Del/Veh (s)	23.0

3: Devereux Rd & Two Rivers Plaza Rd Performance by movement

Movement	EBL	EBR	NBL	NBT	SBT	SBR	All
Denied Del/Veh (s)	0.0	0.0	0.0	0.0	0.0	0.1	0.0
Total Del/Veh (s)	4.9	2.6	2.0	0.3	1.9	1.8	1.8

Total Network Performance

Denied Del/Veh (s)	1.7
Total Del/Veh (s)	27.3

Intersection: 2: Devereux Rd/Traver Trail & SH-6

Movement	EB	EB	EB	WB	WB	WB	B203	NB	NB	SB	SB
Directions Served	L	T	R	L	T	R	T	L	TR	L	TR
Maximum Queue (ft)	159	360	32	250	876	175	37	88	126	68	82
Average Queue (ft)	24	173	1	72	473	49	10	23	55	31	16
95th Queue (ft)	81	290	32	219	912	160	59	62	100	61	51
Link Distance (ft)		1158			938		72		307		925
Upstream Blk Time (%)					4		4				
Queuing Penalty (veh)					0		0				
Storage Bay Dist (ft)	150		300	165		150		100		50	
Storage Blk Time (%)		9			27	0		0	1	8	0
Queuing Penalty (veh)		4			31	0		0	0	2	0

Intersection: 3: Devereux Rd & Two Rivers Plaza Rd

Movement	EB	NB
Directions Served	LR	LT
Maximum Queue (ft)	50	20
Average Queue (ft)	22	1
95th Queue (ft)	42	10
Link Distance (ft)	425	950
Upstream Blk Time (%)		
Queuing Penalty (veh)		
Storage Bay Dist (ft)		
Storage Blk Time (%)		
Queuing Penalty (veh)		

Network Summary

Network wide Queuing Penalty: 38



DEPARTMENT OF THE ARMY
U.S. ARMY CORPS OF ENGINEERS, SACRAMENTO DISTRICT
1325 J STREET
SACRAMENTO CA 95814-2922

December 22, 2017

Regulatory Division (SPK-2017-00468)

Recreation Engineering & Planning
Attn: Mr. Gary Lacy
485 Arapahoe Avenue
Boulder, Colorado 80302

Dear Mr. Lacy:

We are responding to your request, on behalf of Iron Mountain Hot Springs, LLC, for a Department of the Army permit for the Iron Mountain Hot Springs Riverbank Improvements project. This project involves activities, including discharges of fill material, in waters of the United States to stabilize 1,000 linear-feet of streambank. The project site is located along the north bank (river right) of the Colorado River, within Government Lot 7 of Section 9 and Government Lot 8 of Section 4, Township 6 South, Range 89 West, 6th Principal Meridian, between Latitude 39.552808°, Longitude -107.336577° and Latitude 39.556465°, Longitude -107.337230°, in the City of Glenwood Springs, Garfield County, Colorado.

Based on the information you provided to this office, the proposed activity, including discharges of dredge and fill material in waters of the United States, involves the removal of 4,760 cubic-yards of river cobble and installation of 1,850 cubic-yards of triangular current deflectors and vegetated stone terracing to stabilize approximately 1,000 linear-feet of streambank, in accordance with the Permit Set drawings, dated May 25, 2017. These activities will result in permanent impacts to approximately 0.1 acre of perennial non-wetland waters.

We have determined activities associated with this project are authorized by Regional General Permit (RGP) 37 - Stream Stabilization Projects in Colorado. Your work must comply with the general terms and conditions listed on the enclosed RGP information sheets. Additionally, it is your responsibility to ensure that all contract personnel are familiar with permit requirements. Please note that you are required to sign the enclosed Compliance Certification and return it to this office within 30 days after completion of the remaining authorized work.

This verification is valid until October 22, 2022. Failure to comply with the General Conditions of this Regional General Permit may result in the suspension or revocation of your authorization.

Please refer to identification number SPK-2017-00468 in any correspondence concerning this project. If you have any questions, please contact me at the Colorado West Regulatory Branch, 400 Rood Avenue, Room 224, Grand Junction, Colorado 81501, by email at w.travis.morse@usace.army.mil, or telephone at (970) 243-1199 ext. 1014.

For more information regarding our program, please visit our website at www.spk.usace.army.mil/Missions/Regulatory.aspx. We would appreciate your feedback. At your earliest convenience, please tell us how we are doing by completing the customer survey from the link on our website, listed above.

Sincerely,

A handwritten signature in blue ink, appearing to read 'T. Morse', with a long, sweeping horizontal line extending to the right.

Travis Morse
Senior Project Manager
Colorado West Section
Regulatory Division

Enclosures

1. RGP 37
2. Compliance Certification

cc:

Mr. Gary Lacy, Recreation Engineering & Planning, gary@boaterparks.com
Mr. Steve Beckley, Iron Mountain Hot Springs, LLC, sbeckley@glenwoodcaverns.com
Mr. Tom Barnes, City of Glenwood Springs, tom.barnes@cogs.us
Ms. Sheryl Bower, Garfield County Building & Planning Department, sbower@garfield-county.com
Ms. Kendall Backich, Colorado Parks and Wildlife, kendall.backich@state.co.us



Regional General Permit 37

U.S. ARMY CORPS OF ENGINEERS

BUILDING STRONG®

STREAM STABILIZATION PROJECTS IN COLORADO

EFFECTIVE DATE: October 20, 2017

EXPIRATION DATE: October 20, 2022

In accordance with Section 404 of the Clean Water Act (33U.S.C. 1344) and Section 10 of the Rivers and Harbors Act of 1899 (33 U.S.C. 403), the U.S. Army Corps of Engineers (Corps) hereby authorizes certain limited discharges of dredged and fill material associated with stream stabilization in the State of Colorado. The purpose of this Regional General Permit (RGP) is to authorize stream bed and bank stabilization activities.

LOCATION: This RGP is applicable to waters of the United States within the State of Colorado, including Tribal Lands.

SCOPE OF WORK: This RGP authorizes stream stabilization activities necessary for erosion control or prevention, such as vegetative stabilization, bioengineering, sills, rip rap, revetment, barbs, jetties, weirs, or combinations of bank stabilization techniques, provided the activity meets all of the following criteria:

1. No material is placed in excess of the minimum needed for erosion protection;
2. The activity is no more than 1,000 feet in length along the bank;
3. The activity will not exceed an average of two cubic yard per running foot, as measured along the length of the treated bank, below the plane of the ordinary high water mark (OHWM), unless the district engineer waives this criterion by making a written determination concluding that the discharge will result in no more than minimal adverse environmental effects;
4. The average stream width measured at the OHWM is no less than 20 feet; and
5. The activity will not exceed 0.5 acre of permanent impacts to wetlands.

NOTIFICATION AND APPROVAL PROCEDURES:

Written notification requesting approval and concurrence with the requirements of the RGP must be sent to the Corps office that services the area of the project location. For assistance in determining the appropriate regulatory office, please contact one of the Regulatory offices below or visit the Colorado Regulatory website at <http://www.nwo.usace.army.mil/Missions/RegulatoryProgram/Colorado/GeographicResponsibility.aspx>.

Denver Regulatory Office
(Omaha District)
9307 South Wadsworth Blvd.

Grand Junction Regulatory Office
(Sacramento District)
400 Rood Ave., Room 224

Littleton, CO 80128-6901
Phone: (303) 979-4120

Grand Junction, CO 81501-2563
Phone: (970) 243-1199

Southern Colorado Regulatory Office
(Albuquerque District)
200 S. Santa Fe Ave., Suite 301
Pueblo, CO 81003
Phone: (719) 543-9459

Durango Regulatory Office
(Albuquerque & Sacramento Districts)
1970 E 3rd Ave., Suite 109
Durango, CO 81301
Phone: (970) 259-1764

This RGP does not authorize activities that would adversely affect important spawning areas, including Gold Medal Waters, or that would be conducted in these waters during designated spawning seasons. In order to determine if projects would result in adverse effects to important spawning areas, the Corps will consult with Colorado Parks and Wildlife (CPW) for all projects proposed in Gold Medal Waters and other fisheries of concern identified by CPW on a case-by-case basis. Pre-application consultation with CPW, preferably on-site, is highly recommended. Providing documentation of pre-application consultation with CPW and their response(s) will satisfy the coordination requirements of this permit resulting in quicker processing times. For assistance in determining the appropriate CPW office and point-of-contact, please visit the following state website to determine the appropriate office for coordination:

<http://wildlife.state.co.us>, or call one of the following:

Northeast Region Manager
6060 Broadway
Denver, CO 80216
(303) 291-7227

Northwest Region Manager
711 Independent Ave.
Grand Junction, CO 81505
(970) 255-6100

Southeast Region Manager
4255 Sinton Rd.
Colorado Springs, CO 80907
(719) 227-5200

Southwest Region Manager
415 Turner Dr.
Durango, CO 81303
(970) 375-6702

The applicant must first notify the Corps in writing according to the Notification procedures of the RGP as described below. Work cannot proceed until the Corps has provided written approval to the applicant. The applicant must provide the following information:

1. Name, address and telephone number of the applicant responsible for the work, the owner of the affected lands (if different than the applicant), and the contractor(s) that will be performing the work, if applicable. The applicant must provide written permission allowing the Corps, CPW, and/or tribal representative to enter upon and perform work on property not belonging to the applicant. The applicant should be the entity retaining long-term maintenance responsibility for constructed features. The notification must include a letter, signed and dated by the applicant, stating that they certify that the information in the notification is complete and accurate and that they will abide by the terms and conditions of this permit;
2. A description of the project location including section, township, range, and coordinates (latitude/longitude, UTM, etc.) at both ends of the work area;

3. A written well-defined purpose and need for the work, including a description/assessment of the existing stream conditions (i.e., baseline information) and an explanation for why the project is needed, including a description of how the project will result in bank stabilization;
4. Quantity of waters of the U.S to be impacted by the proposed activity in terms of wetlands and other aquatic resources. Units of measure should be provided in acres or square feet, and also linear feet, if appropriate;
5. If the proposed activity will result in the loss of greater than 1/10-acre of wetlands, the prospective permittee must submit a proposal describing how the wetland loss will be mitigated, or explaining why the adverse environmental effects are no more than minimal and why compensatory mitigation should not be required. As an alternative, the prospective permittee may submit a conceptual or detailed mitigation plan;
6. Pre-construction photos depicting the physical setting (to be compared to post-construction site conditions from the same photo points). Photos should contain figure labels with time, date, bearing, and a general description of the site;
7. A set of drawings per established standards and guidelines for maps and drawings (refer to the map standards located at http://www.spd.usace.army.mil/Portals/13/docs/regulatory_standards/MapStand020816.pdf). Additionally, the drawings must include the following elements:
 - a. Location map, including name of the waterway, nearest town, county, and coordinates (NAD83) of each structure and at both ends of the work area;
 - b. Plan view of all work, including staging area(s) and access point(s), clearly identifying types and locations of structures/impacts, along with dimensions, a scale bar, a north arrow, and approximate extent of aquatic resources within the project area. To aid in visual understanding, this plan can be overlaid on a recent aerial image of the project site;
 - c. Cross-sectional and profile views to scale of the existing stream channel and the proposed structures, including dimensions (length, width and height of the structures or work), and clear delineation of the limits of the OHWM; and
 - d. A delineation of the OHWM and all special aquatic sites at the project site, including wetlands and riffle and pool complexes. The aquatic resource delineation report must be submitted in accordance with the wetland delineations protocols for the individual Corps District that covers the project area;
8. A complete description of the work, including the composition, source, and volume in cubic yards of all material to be placed or redistributed in waters of the U.S. The description should contain a proposed procedure to be taken to reduce sedimentation and the basis used in determining the volume of fill to be placed or redistributed in waters of the U.S.:
 - a. For projects involving grade control, the project description must also include a detailed explanation and criteria for the following design features:
 - (1) Number and spacing of structures;

- (2) Any changes in base flow elevations; and
 - (3) For projects located in perennial streams, a justification for any structure heights that exceed 18 inches and/or do not include a fish passage element with a maximum drop of 12 inches;
 - b. For projects that involve deflectors, such as jetties and weirs, the project description must also include a detailed explanation and criteria for the following design features:
 - (1) Height: Deflectors are generally designed to be exposed during low flows and submerged during high flows. Depending on the site and the project goals, deflectors may be constructed with the height of the structure at the stream bank equal to the bankfull elevation sloping down to the low flow elevation at the toe or end of the structure;
 - (2) Length: The maximum extension of any deflector into a waterway generally should not exceed $\frac{1}{3}$ of the channel width as measured at bankfull elevation (approximately 1-2 year event);
 - (3) Angle: Deflectors are designed to redirect flows away from the stream bank and back toward the center of the channel. In order to best accomplish this goal, the angle of deflectors is generally perpendicular to the desired direction of flow downstream of the deflector. Incorrect deflector angles can result in scouring behind the structure, particularly during low flow conditions, or erosion of the opposite stream bank. In most cases, the angle of the deflector should be between 0 and 30 degrees upstream from perpendicular to the stream bank; and
 - (4) Spacing: In many cases, a series of deflectors are designed to work together as a single unit. In such applications, deflectors should be spaced appropriately along the bank in order to prevent scouring or scalloping of the bank between the structures;
 - c. For projects involving work on multiple reaches or sections of stream, the project description must also include detailed explanation of the independent utility of each section of work; and
 - d. If the proposal does not incorporate bioengineering techniques, the project description must also include a discussion on the alternative techniques that were considered and why they were found not to be practicable. The description of the proposed activity and any proposed mitigation measures should be sufficiently detailed to allow the District Engineer to determine that the adverse environmental effects of the activity will be no more than minimal and to determine the need for compensatory mitigation or other mitigation measures;
9. If the project is located on the following Indian Lands, the applicant must obtain an individual water quality certification (WQC) under Section 401 of the Clean Water Act and provide a copy of the WQC to the Corps (see also General Condition 20):
- a. Southern Ute Indian Lands. WQCs for projects located on Southern Ute Indian Lands must be obtained from the U.S. Environmental Protection Agency (EPA). For assistance, contact the EPA at: EPA, EPR-EP, Aquatic Resources Protection and Accountability

Unit, 1595 Wynkoop Street, Denver, Colorado 80202-1129, 303-312-6909, or visit the webpage: <http://www.epa.gov/region8/water/wqc.html>; or

- b. Ute Mountain Ute Indian Lands. WQCs for projects located on Ute Mountain Ute Indian Lands must be obtained from the Ute Mountain Ute Tribe. For assistance, contact the Ute Mountain Ute Environmental Programs Department, 520 Sunset Blvd. or P.O. Box 448, Towaoc, Colorado 81334, 970-564-5430 (fax 970-565-2651), or visit the webpage: <http://www.utemountainuteenvironmental.org>;
10. For non-federal permittees, if any listed species or designated critical habitat might be affected or is in the vicinity of the activity, or if the activity is located in designated critical habitat, the notification package must include the name(s) of those endangered or threatened species that might be affected by the proposed activity or utilize the designated critical habitat that might be affected by the proposed activity. Federal permittees must provide documentation demonstrating compliance with the Endangered Species Act (see General Condition 16);
11. For non-federal permittees, if the RGP activity may have the potential to cause effects to a historic property listed on, determined to be eligible for listing on, or potentially eligible for listing on, the National Register of Historic Places, the notification package must state which historic property may have the potential to be affected by the proposed activity or include a vicinity map indicating the location of the historic property. Federal permittees must provide documentation demonstrating compliance with Section 106 of the National Historic Preservation Act (see General Condition 18); and
12. Applicants are encouraged to provide the Corps with electronic files to expedite agency coordination and permit review. Such submittals may be limited by size so the applicant should request confirmation of delivery receipt.

The information should reference "Regional General Permit No. 37" and be sent to the appropriate Corps office. The Corps will review the applicant's request for authorization under this RGP and will inform the applicant in writing that the work may proceed. The applicant may not start work until notified by the Corps. If the work is not authorized under this RGP, the applicant must apply to the Corps for a Standard Individual Permit or other appropriate Department of the Army permit(s).

For projects located within tribal trust lands, coordination is required with the appropriate tribal entity. Pre-application consultation with the tribe, preferably on-site, is highly recommended.

For projects that have the potential to impact vested water rights, it is recommended that the applicant provide evidence or coordination with the local Water Commissioner. For assistance, contact the Colorado Division of Water Resources (DWR), 1313 Sherman St., Suite 821, Denver, CO 80203, (303) 866-3581, or you may contact the appropriate Water Commissioner using the directory found at: <http://water.state.co.us/DivisionsOffices/Pages/default.aspx>.

GENERAL CONDITIONS: To qualify for this RGP authorization, the prospective permittee must comply with the following general conditions (GC), in addition to any regional or case-specific conditions imposed by the Division Engineer or District Engineer:

1. Upon receiving approval to perform work under this RGP, the permittee will have three years to complete the work or until the permit expires or is revoked, unless specified otherwise in a Corps verification letter. If the permittee commenced work on the authorized activity or is under contract to commence work when the permit expires or is revoked, the permittee will have one more year or until the original expiration, whichever is less, to complete the construction. Upon completion of the work, the permittee shall submit a signed Certification of Compliance form to the Corps;
2. For all projects that include a design-build component, the permittee shall submit a complete set of as-built drawings to the Corps within 90 days following the completion of work;
3. Structures or fill authorized by this permit shall not impede waterborne navigation, including rafting and canoeing, or create a hazard to navigation in waterways. Any interference with navigation may require removal or modification of the structure at the permittee's expense;
4. Activities authorized by this permit shall be designed to withstand expected high flows and maintain preconstruction surface flow rates from the site to the maximum extent practicable;
5. This RGP does not authorize stream stabilization projects that are a necessary component of residential, commercial, and institutional developments;
6. The construction of recreational features (e.g., water parks, kayak courses) and flood control projects are not authorized by this permit;
7. Material may not be placed in any location or manner that will impair surface water flows into or out of any special aquatic sites. The permittee must take precautions to avoid and minimize temporary impacts and protect wetlands and riffle-pool complexes from damage during access and construction. Temporary fills must be removed in their entirety and the affected areas returned to pre-construction conditions, including the revegetation of affected areas, as appropriate. This permit does not authorize the loss of greater than 0.5 acre of wetland;
8. The activity must comply with applicable FEMA-approved state or local floodplain management requirements;
9. Heavy equipment working in wetlands or mudflats must be placed on mats, or other measures must be taken to minimize soil disturbance;
10. The District Engineer may designate, after notice and opportunity for public comment, additional waters officially designated by the State of Colorado as having particular environmental or ecological significance, such as outstanding national resource waters or state natural heritage sites. The District Engineer may also designate additional critical resource waters after notice and opportunity for public comment;
11. The District Engineer may determine on a case-by-case basis that compensatory mitigation is required to ensure that the activity results in no more than minimal adverse environmental effects. The District Engineer will consider the following factors when determining appropriate and practicable mitigation necessary to ensure that the individual and cumulative adverse environmental effects are no more than minimal:

- a. The activity must be designed and constructed to avoid and minimize adverse effects, both temporary and permanent, to waters of the United States to the maximum extent practicable at the project site (i.e., on site);
- b. Mitigation in all its forms (avoiding, minimizing, rectifying, reducing, or compensating for resource losses) will be required to the extent necessary to ensure that the individual and cumulative adverse environmental effects are no more than minimal;
- c. Compensatory mitigation plans for RGP activities in or near streams or other open waters will normally include a requirement for the restoration or enhancement, maintenance, and legal protection (e.g., conservation easements) of riparian areas next to open waters. In some cases, the restoration of riparian areas may be the only compensatory mitigation required. Restored riparian areas should consist of native species. The width of the required riparian area will address documented water quality or aquatic habitat loss concerns. Normally, the riparian area will be 25 to 50 feet wide on each side of the stream, but the District Engineer may require slightly wider riparian areas to address documented water quality or habitat loss concerns. Where both wetlands and open waters exist on the project site, the District Engineer will determine the appropriate compensatory mitigation (e.g., riparian areas and/or wetlands compensation) based on what is best for the aquatic environment on a watershed basis. In cases where riparian areas are determined to be the most appropriate form of compensatory mitigation, the District Engineer may waive or reduce any requirement to provide wetland compensatory mitigation for wetland losses;
- d. Compensatory mitigation projects provided to offset losses of aquatic resources must comply with the applicable provisions of 33 CFR part 332;
 - (1) The prospective permittee is responsible for proposing an appropriate compensatory mitigation option if compensatory mitigation is necessary to ensure that the activity results in no more than minimal adverse environmental effects;
 - (2) If permittee-responsible mitigation is the proposed option, the prospective permittee is responsible for submitting a mitigation plan. A conceptual or detailed mitigation plan may be used by the District Engineer to make the decision on the RGP verification request, but a final mitigation plan that addresses the applicable requirements of 33 CFR parts 332.4(c)(2) – (14) must be approved by the District Engineer before the permittee begins work in waters of the United States, unless the District Engineer determines that prior approval of the final mitigation plan is not practicable or not necessary to ensure timely completion of the required compensatory mitigation (see 33 CFR part 332.3(k)(3));
 - (3) If mitigation bank or in-lieu fee program credits are the proposed option, the mitigation plan only needs to address the baseline conditions at the impact site and the number of credits to be provided; and
 - (4) Compensatory mitigation requirements (e.g., resource type and amount to be provided as compensatory mitigation, site protection, ecological performance standards, monitoring requirements) may be added through special conditions added to the RGP authorization;

- e. Compensatory mitigation will not be used to increase the acreage losses allowed by the acreage limits of this RGP. For example, RGP 37 cannot be used to authorize any activity resulting in permanent impacts to greater than 0.5 acre of wetlands, even if compensatory mitigation is provided to replace or restore some of the lost waters. However, compensatory mitigation can and should be used, as necessary, to ensure that an activity already meeting the established acreage limits also satisfies the no more than minimal impact requirement for this RGP; and
- f. Permittees may propose the use of mitigation banks, in-lieu fee programs, or permittee-responsible mitigation. For permittee-responsible mitigation, the special conditions of the RGP verification must clearly indicate the party or parties responsible for the implementation and performance of the compensatory mitigation project, and, if required, its long-term management.

When mitigation is required, no work in waters of the United States may occur until the District Engineer has approved a specific mitigation plan or has determined that prior approval of a final mitigation plan is not practicable or not necessary to ensure timely completion of the required compensatory mitigation. For projects requiring compensatory mitigation, please refer to the Mitigation and Monitoring Guidelines located at:

<http://www.spd.usace.army.mil/Portals/13/docs/regulatory/mitigation/MitMon.pdf>;

- 12. No activity may substantially disrupt the necessary life cycle movements of those species of aquatic life indigenous to the waterbody, including those species that normally migrate through the area;
- 13. Destruction of riparian or riverine vegetation, especially mature cottonwoods, shall be avoided to the maximum extent practicable. The permittee is cautioned that cottonwoods may be locally very important for several protected species, including the yellow-billed cuckoo, and bald eagles, which are protected under the Bald and Golden Eagle Act. If the authorized work causes damage to riparian vegetation that is not directly covered by a permanent feature, these scarred areas shall be replanted with a mixture of native trees, shrubs, forbs and grasses. Seeding, sprigging, or other means of planting native woody and herbaceous plants is highly recommended and advantageous to further stabilize stream banks. For further information on planting, please contact the local Natural Resources Conservation Service or Corps office;
- 14. Appropriate soil erosion and sediment controls must be used and maintained in effective operating condition during construction, and all exposed soil and other fills, as well as any work below the OHWM, must be permanently stabilized at the earliest practicable date. Erosion control fabrics/blankets may be required on a case-by-case basis. All disturbed areas, including the riparian and upland buffer zones, shall be revegetated with native species to prevent erosion. These areas shall be monitored and maintained to ensure vegetative success;
- 15. Activities in breeding areas for migratory waterfowl must be avoided to the maximum extent practicable. On a case-by-case basis, the Corps may restrict the timing of construction in order to avoid and minimize impacts to migratory waterfowl during the breeding season;
- 16. Endangered Species:

- a. No activity is authorized under any RGP which is likely to directly or indirectly jeopardize the continued existence of a threatened or endangered species or a species proposed for such designation, as identified under the Federal Endangered Species Act (ESA), or which will directly or indirectly destroy or adversely modify the critical habitat of such species. No activity is authorized under any RGP which “may affect” a listed species or critical habitat, unless ESA section 7 consultation addressing the effects of the proposed activity has been completed. Direct effects are the immediate effects on listed species and critical habitat caused by the RGP activity. Indirect effects are those effects on listed species and critical habitat that are caused by the RGP activity and are later in time, but still are reasonably certain to occur;
- b. Federal agencies should follow their own procedures for complying with the requirements of the ESA. The federal permittee must provide the district engineer with the appropriate documentation to demonstrate compliance with those requirements. The district engineer will verify that the appropriate documentation has been submitted. If the appropriate documentation has not been submitted, additional ESA section 7 consultation may be necessary for the activity and the respective federal agency would be responsible for fulfilling its obligation under section 7 of the ESA;
- c. For activities that might affect federally-listed endangered or threatened species or designated critical habitat, the non-federal applicant’s notification must include the name(s) of the endangered or threatened species that might be affected by the proposed activity or that utilize the designated critical habitat that might be affected by the proposed activity. The district engineer will determine whether the proposed activity “may affect” or will have “no effect” to listed species and designated critical habitat and will notify the non-federal applicant of the Corps’ determination within 45 days of receipt of a complete notification. In cases where the non-federal applicant has identified listed species or critical habitat that might be affected or is in the vicinity of the activity, and has so notified the Corps, the applicant shall not begin work until the Corps has provided notification that the proposed activity will have “no effect” on listed species or critical habitat, or until ESA section 7 consultation has been completed;
- d. As a result of formal or informal consultation with the FWS the district engineer may add species specific permit conditions to the RGP;
- e. Authorization of an activity by the RGP does not authorize the “take” of a threatened or endangered species as defined under the ESA. In the absence of separate authorization (e.g., an ESA Section 10 Permit, a Biological Opinion with “incidental take” provisions, etc.) from the FWS or the NMFS, the Endangered Species Act prohibits any person subject to the jurisdiction of the United States to take a listed species, where “take” means to harass, harm, pursue, hunt, shoot, wound, kill, trap, capture, or collect, or to attempt to engage in any such conduct. The word “harm” in the definition of “take” means an act which actually kills or injures wildlife. Such an act may include significant habitat modification or degradation where it actually kills or injures wildlife by significantly impairing essential behavioral patterns, including breeding, feeding or sheltering;
- f. If the non-federal permittee has a valid ESA section 10(a)(1)(B) incidental take permit with an approved Habitat Conservation Plan for a project or a group of projects that includes the proposed RGP activity, the non-federal applicant should provide a copy of that ESA section 10(a)(1)(B) permit with the notification required by paragraph (c) of this

general condition. The district engineer will coordinate with the agency that issued the ESA section 10(a)(1)(B) permit to determine whether the proposed RGP activity and the associated incidental take were considered in the internal ESA section 7 consultation conducted for the ESA section 10(a)(1)(B) permit. If that coordination results in concurrence from the agency that the proposed RGP activity and the associated incidental take were considered in the internal ESA section 7 consultation for the ESA section 10(a)(1)(B) permit, the district engineer does not need to conduct a separate ESA section 7 consultation for the proposed RGP activity. The district engineer will notify the non-federal applicant within 45 days of receipt of a complete pre-construction notification whether the ESA section 10(a)(1)(B) permit covers the proposed RGP activity or whether additional ESA section 7 consultation is required; and

- g. Information on the location of threatened and endangered species and their critical habitat can be obtained directly from the offices of the FWS or their World Wide Web pages at <http://www.fws.gov/> or <http://www.fws.gov/ipac>;
17. The permittee is responsible for ensuring their action complies with the Migratory Bird Treaty Act and the Bald and Golden Eagle Protection Act. The permittee is responsible for contacting appropriate local office of the USFWS to determine applicable measures to reduce impacts to migratory birds or eagles, including whether "incidental take" permits are necessary and available under the Migratory Bird Treaty Act or Bald and Golden Eagle Protection Act for a particular activity;
18. Historic Properties:
- a. In cases where the District Engineer determines that the activity may affect properties listed, or eligible for listing, in the National Register of Historic Places, the activity is not authorized, until the requirements of Section 106 of the National Historic Preservation Act (NHPA) have been satisfied;
 - b. Federal permittees should follow their own procedures for complying with the requirements of Section 106 of the National Historic Preservation Act. Federal permittees must provide the District Engineer with the appropriate documentation to demonstrate compliance with those requirements. The District Engineer will verify that the appropriate documentation has been submitted. If the appropriate documentation is not submitted, then additional consultation under Section 106 may be necessary. The respective federal agency is responsible for fulfilling its obligation to comply with Section 106;
 - c. Non-federal permittees must identify in their notification which historic properties may be affected by the proposed work or include a vicinity map indicating the location of the historic properties or the potential for the presence of historic properties.

Assistance regarding information on the location of or potential for the presence of historic resources can be sought from the State Historic Preservation Officer or Tribal Historic Preservation Officer, as appropriate, and the National Register of Historic Places (see 33 CFR part 330.4(g)). When reviewing notification packages, District Engineers will comply with the current procedures for addressing the requirements of Section 106 of the National Historic Preservation Act. The District Engineer shall make a reasonable and good faith effort to carry out appropriate identification efforts, which may include

background research, consultation, oral history interviews, sample field investigation, and field survey. Based on the information submitted and these efforts, the District Engineer shall determine whether the proposed activity has the potential to cause an effect on the historic properties. Where the non-federal applicant has identified historic properties on which the activity may have the potential to cause effects and so notified the Corps, the non-federal applicant shall not begin the activity until notified by the District Engineer either that the activity has no potential to cause effects or that consultation under Section 106 of the NHPA has been completed;

- d. The District Engineer will notify the prospective permittee within 45 days of receipt of a complete notification package whether NHPA Section 106 consultation is required. Section 106 consultation is not required when the Corps determines that the activity does not have the potential to cause effects on historic properties (see 36 CFR part 800.3(a)). If NHPA Section 106 consultation is required and will occur, the District Engineer will notify the non-federal applicant that he or she cannot begin work until Section 106 consultation is completed. If the non-federal applicant has not heard back from the Corps within 45 days, the applicant must still wait for notification from the Corps; and
- e. Prospective permittees should be aware that Section 110k of the NHPA (16 U.S.C. 470h-2(k)) prevents the Corps from granting a permit or other assistance to an applicant who, with intent to avoid the requirements of Section 106 of the NHPA, has intentionally significantly adversely affected a historic property to which the permit would relate, or having legal power to prevent it, allowed such significant adverse effect to occur, unless the Corps, after consultation with the Advisory Council on Historic Preservation (ACHP), determines that circumstances justify granting such assistance despite the adverse effect created or permitted by the applicant. If circumstances justify granting the assistance, the Corps is required to notify the ACHP and provide documentation specifying the circumstances, the degree of damage to the integrity of any views obtained from the applicant, SHPO/THPO, appropriate Indian tribes if the undertaking occurs on or affects historic properties on tribal lands or affects properties of interest to those tribes, and other parties known to have a legitimate interest in the impacts to the permitted activity on historic properties.

If any previously unknown historic, cultural or archeological remains and artifacts are discovered while accomplishing the activity authorized by this permit, the permittee must immediately notify the District Engineer of what was found, and to the maximum extent practicable, avoid construction activities that may affect the remains and artifacts until the required coordination has been completed. The District Engineer will initiate the federal, tribal and state coordination required to determine if the items or remains warrant a recovery effort or if the site is eligible for listing in the National Register of Historic Places;

- 19. To ensure that all structures are safely designed, the District Engineer may require non-federal applicants to demonstrate that the structures have been designed by qualified persons. The District Engineer may also require documentation that the design has been independently reviewed by similarly qualified persons, and appropriate modifications made to ensure safety;

20. If a conditioned water quality certification is issued for the project, (i.e., for projects located on Southern Ute or Ute Mountain Ute Tribal Lands) the permittee must comply with the conditions specified in the certification as special conditions to this permit. In Colorado, excluding Indian lands, regional general permits are unconditionally certified by statute;
21. This permit does not authorize discharges of dredged or fill material associated with channelization, ditching, mechanized land clearing, cutting off meanders, or blocking off channels;
22. All construction debris (including excess dredged or fill materials, wood, cleared vegetation, concrete, and all other materials not specifically authorized by the permit) shall be disposed of in an upland area in such a manner that it cannot enter a waterway or wetland;
23. Dredged or fill material shall not consist of unsuitable material (e.g., trash, debris, waste metal products, asphalt, car bodies, tires, etc.) and must be free from toxic pollutants in toxic amounts (see Section 307 of the Clean Water Act);
24. The use of grout is not allowed by this permit unless, after a case-by-case review, the Corps makes a written determination that the use of grout would not cause more than minor impacts to the aquatic resource;
25. Activities that result in the physical destruction (e.g., through excavation, fill, or downstream smothering by substantial turbidity) of an important spawning area are not authorized by this RGP;
26. Discharges of dredged or fill material shall not occur in the proximity of a water supply intake, shall not limit the ability of any existing diversion structure to appropriate water, shall not impair the ability to deliver vested water rights, and shall not adversely impact a stream gauging station;
27. Activities shall not impair reserved tribal rights including, but not limited to, reserved water rights and treaty fishing and hunting rights;
28. National Wild and Scenic River System:
 - a. No activity may occur in a component of the National Wild and Scenic River System, or in a river officially designated by Congress as a "study river" for possible inclusion in the system while the river is in an official study status, unless the appropriate federal agency with direct management responsibility for such river, has determined in writing that the proposed activity will not adversely affect the Wild and Scenic River designation or study status;
 - b. If a proposed RGP activity will occur in a component of the National Wild and Scenic River System, or in a river officially designated by Congress as a "study river" for possible inclusion in the system while the river is in an official study status, the District Engineer will coordinate with the federal agency with direct management responsibility for that river. The permittee shall not begin the RGP activity until notified by the District Engineer that the federal agency with direct management responsibility for that river has determined in writing that the proposed RGP activity will not adversely affect the Wild and Scenic River designation or study status; and

- c. Information on Wild and Scenic Rivers may be obtained from the appropriate federal land management agency responsible for the designated Wild and Scenic River or study river (e.g., National Park Service, U.S. Forest Service, Bureau of Land Management, U.S. Fish and Wildlife Service). Information on these rivers is also available at: <http://www.rivers.gov/>;
29. The permittee must allow representatives from the Corps to inspect the authorized work at any time deemed necessary to ensure that it is being or has been accomplished in compliance with the terms and conditions of the permit;
30. The permittee shall maintain the activity authorized by this permit in good condition and in conformance with the terms and conditions of this permit, including maintenance to ensure public safety and compliance with applicable RGP general conditions, as well as any activity-specific conditions added by the District Engineer to an RGP authorization. The permittee is not relieved of this requirement if construction of the permitted activity is abandoned, although the permittee may make a good faith transfer to a third party in compliance with General Condition 31 below. Should the permittee wish to cease maintenance of the authorized activity, or should the permittee desire to abandon it without a good faith transfer, the permittee shall obtain a modification of the permit from the Corps, which may require restoration of the area; and
31. If the permittee sells the property associated with the permit verification, the permittee may transfer the permit verification to the new owner by submitting a letter to the Corps to validate the transfer. A copy of the permit verification must be attached to the letter, and the letter must contain the following statement and signature: *"When the structures or work authorized by this permit are still in existence at the time the property is transferred, the terms and conditions of this permit, including any special conditions, shall continue to be binding on the new property owner(s). To validate the transfer of this permit and the liabilities associated with compliance with its terms and conditions, have the transferee sign and date below."*

BEST MANAGEMENT PRACTICES:

1. In order to prevent the spread of invasive and/or nuisance species (e.g., Asian Clam, Grand Valley Asian Tapeworm, Green River Mud Snail, New Zealand Mud Snail), the permittee is strongly encouraged to clean heavy equipment prior to and after construction if the equipment was previously used in another stream, river, lake, pond, or wetland within 10 days of initiating work. The following are recommended methods for preventing the spread of invasive aquatic organisms:
 - a. Remove all mud and debris from equipment (tracks, turrets, buckets, drags, teeth, etc.) and spray/soak equipment with a 1:15 solution of disinfection solution containing the following ingredients:
 - (1) Dialkyl dimethyl ammonium chloride (5-10% by weight);
 - (2) Alkyl dimethyl benzyl ammonium chloride (5-10% by weight);
 - (3) Nonyl phenol ethoxylate (5-10% by weight);

- (4) Sodium sesquicarbonate (1-5%); and
- (5) Tetrasodium ethylene diaminetetraacetate (1-15%); and
- b. The equipment should be kept moist for at least 10 minutes, and rinsate should be managed as a solid waste in accordance with local, county, state, or federal regulations. Alternately, equipment, hand tools, boots and any other equipment that was previously used in a river, stream, lake, pond, or wetland prior to moving the equipment to another water body may be disinfected using either of the following methods:
 - (1) Spray/soak equipment with water greater than 140 degrees Fahrenheit for at least 10 minutes; or
 - (2) Sanitize water suction hoses and water transportation tanks (using methods described above) and discard rinse water at an appropriately permitted disposal facility; and
- 2. No petroleum products, chemicals, or other deleterious materials should be allowed to enter or be disposed of in such a manner in which they could enter the waterway or adjacent wetlands. Accordingly, it is recommended that oil absorbent “booms” be installed downstream of the project site during construction activities.

DEFINITIONS:

Bankfull: Bankfull, as defined by Dunne and Leopold (1978), is the stream stage corresponding to the discharge at which channel maintenance is most effective. That is, the discharge at which moving sediment, forming or removing bars, forming or changing bends and meanders, and generally doing work that result in the average morphological characteristics of channels.

Best management practices (BMPs): Policies, practices, procedures, or structures implemented to mitigate the adverse environmental effects on surface water quality resulting from development. BMPs are categorized as structural or non-structural.

Bioengineering Techniques: The combination of biological, mechanical, and ecological concepts to control erosion and stabilize soil through the use of native vegetation or a combination of vegetative and traditional construction materials. Bioengineering techniques include both living and non-living plants. Non-living plants (trees, logs, etc.) are used as construction materials, similar to or in combination with engineered materials. Planted vegetation controls erosion, stabilizes soil, and serves as wildlife and fisheries habitat in riparian areas, between the stream channel and adjacent upland habitats.

Compensatory mitigation: The restoration (re-establishment or rehabilitation), establishment (creation), enhancement, and/or in certain circumstances preservation of aquatic resources for the purposes of offsetting unavoidable adverse impacts which remain after all appropriate and practicable avoidance and minimization has been achieved.

Direct effects: Effects that are caused by the activity and occur at the same time and place.

Discharge: The term “discharge” means any discharge of dredged or fill material into waters of the United States.

Enhancement: The manipulation of the physical, chemical, or biological characteristics of an aquatic resource to heighten, intensify, or improve a specific aquatic resource function(s). Enhancement results in

the gain of selected aquatic resource function(s), but may also lead to a decline in other aquatic resource function(s). Enhancement does not result in a gain in aquatic resource area.

Ephemeral stream: An ephemeral stream has flowing water only during, and for a short duration after, precipitation events in a typical year. Ephemeral stream beds are located above the water table year-round. Groundwater is not a source of water for the stream. Runoff from rainfall is the primary source of water for stream flow.

Establishment (creation): The manipulation of the physical, chemical, or biological characteristics present to develop an aquatic resource that did not previously exist at an upland site. Establishment results in a gain in aquatic resource area.

Historic Property: Any prehistoric or historic district, site (including archaeological site), building, structure, or other object included in, or eligible for inclusion in, the National Register of Historic Places maintained by the Secretary of the Interior. This term includes artifacts, records, and remains that are related to and located within such properties. The term includes properties of traditional religious and cultural importance to an Indian tribe or Native Hawaiian organization and that meet the National Register criteria (36 CFR part 60).

Independent utility: A test to determine what constitutes a single and complete non-linear project in the Corps Regulatory Program. A project is considered to have independent utility if it would be constructed absent the construction of other projects in the project area. Portions of a multi-phase project that depend upon other phases of the project do not have independent utility. Phases of a project that would be constructed even if the other phases were not built can be considered as separate single and complete projects with independent utility.

Indirect effects: Effects that are caused by the activity and are later in time or farther removed in distance, but are still reasonably foreseeable.

Intermittent stream: An intermittent stream has flowing water during certain times of the year, when groundwater provides water for stream flow. During dry periods, intermittent streams may not have flowing water. Runoff from rainfall is a supplemental source of water for stream flow.

Loss of waters of the United States: Waters of the United States that are permanently adversely affected by filling, flooding, excavation, or drainage because of the regulated activity. Permanent adverse effects include permanent discharges of dredged or fill material that change an aquatic area to dry land, increase the bottom elevation of a waterbody, or change the use of a waterbody. The acreage of loss of waters of the United States is a threshold measurement of the impact to jurisdictional waters for determining whether a project may qualify for a general permit; it is not a net threshold that is calculated after considering compensatory mitigation that may be used to offset losses of aquatic functions and services. The loss of stream bed includes the acres or linear feet of stream bed that are filled or excavated as a result of the regulated activity. Waters of the United States temporarily filled, flooded, excavated, or drained, but restored to pre-construction contours and elevations after construction, are not included in the measurement of loss of waters of the United States. Impacts resulting from activities that do not require Department of the Army authorization, such as activities eligible for exemptions under section 404(f) of the Clean Water Act, are not considered when calculating the loss of waters of the United States.

Navigable waters: Waters subject to section 10 of the Rivers and Harbors Act of 1899. These waters are defined at 33 CFR part 329.

Open water: For purposes of this general permit, an open water is any area that in a year with normal patterns of precipitation has water flowing or standing above ground to the extent that an OHWM can be determined. Aquatic vegetation within the area of flowing or standing water is either non-emergent,

sparse, or absent. Vegetated shallows are considered to be open waters. Examples of “open waters” include rivers, streams, lakes, and ponds.

Ordinary High Water Mark: An OHWM is a line on the shore established by the fluctuations of water and indicated by physical characteristics, or by other appropriate means that consider the characteristics of the surrounding areas.

Perennial stream: A perennial stream has flowing water year-round during a typical year. The water table is located above the stream bed for most of the year. Groundwater is the primary source of water for stream flow. Runoff from rainfall is a supplemental source of water for stream flow.

Preservation: The removal of a threat to, or preventing the decline of, aquatic resources by an action in or near those aquatic resources. This term includes activities commonly associated with the protection and maintenance of aquatic resources through the implementation of appropriate legal and physical mechanisms. Preservation does not result in a gain of aquatic resource area or functions.

Re-establishment: The manipulation of the physical, chemical, or biological characteristics of a site with the goal of returning natural/historic functions to a former aquatic resource. Re-establishment results in rebuilding a former aquatic resource and results in a gain in aquatic resource area and functions.

Rehabilitation: The manipulation of the physical, chemical, or biological characteristics of a site with the goal of repairing natural/historic functions to a degraded aquatic resource. Rehabilitation results in a gain in aquatic resource function, but does not result in a gain in aquatic resource area.

Restoration: The manipulation of the physical, chemical, or biological characteristics of a site with the goal of returning natural/historic functions to a former or degraded aquatic resource. For the purpose of tracking net gains in aquatic resource area, restoration is divided into two categories: re-establishment and rehabilitation.

Riffle and pool complex: Riffle and pool complexes are special aquatic sites under the 404(b)(1) Guidelines. Riffle and pool complexes sometimes characterize steep gradient sections of streams. Such stream sections are recognizable by their hydraulic characteristics. The rapid movement of water over a coarse substrate in riffles results in a rough flow, a turbulent surface, and high dissolved oxygen levels in the water. Pools are deeper areas associated with riffles. A slower stream velocity, a streaming flow, a smooth surface, and a finer substrate characterize pools.

Riparian areas: Riparian areas are lands next to streams, lakes, and estuarine-marine shorelines. Riparian areas are transitional between terrestrial and aquatic ecosystems, through which surface and subsurface hydrology connects riverine, lacustrine, estuarine, and marine waters with their adjacent wetlands, non-wetland waters, or uplands. Riparian areas provide a variety of ecological functions and services and help improve or maintain local water quality. (See general condition 23.)

Single and complete project: For non-linear projects, such as those activities authorized by this RGP, the term “single and complete project” is defined at 33 CFR 330.2(i) as the total project proposed or accomplished by one owner/developer or partnership or other association of owners/developers. A single and complete non-linear project must have independent utility (see definition of “independent utility”). Single and complete non-linear projects may not be “piecemealed” to avoid the limits in this general permit.

Stream bed: The substrate of the stream channel between the OHWMs. The substrate may be bedrock or inorganic particles that range in size from clay to boulders. Wetlands contiguous to the stream bed, but outside of the OHWMs, are not considered part of the stream bed.

Stream channelization: The manipulation of a stream's course, condition, capacity, or location that causes more than minimal interruption of normal stream processes. A channelized stream remains a water of the United States.

Structure: An object that is arranged in a definite pattern of organization. Examples of structures include, without limitation, any pier, boat dock, boat ramp, wharf, dolphin, weir, boom, breakwater, bulkhead, revetment, riprap, jetty, artificial island, artificial reef, permanent mooring structure, power transmission line, permanently moored floating vessel, piling, aid to navigation, or any other manmade obstacle or obstruction.

Tribal lands: Any lands title to which is either: 1) held in trust by the United States for the benefit of any Indian tribe or individual; or 2) held by any Indian tribe or individual subject to restrictions by the United States against alienation.

Tribal rights: Those rights legally accruing to a tribe or tribes by virtue of inherent sovereign authority, unextinguished aboriginal title, treaty, statute, judicial decisions, executive order or agreement, and that give rise to legally enforceable remedies.

Waterbody: For purposes of this general permit, a waterbody is a jurisdictional water of the United States. If a wetland is adjacent to a waterbody determined to be a water of the United States, that waterbody and any adjacent wetlands are considered together as a single aquatic unit (see 33 CFR 328.4(c)(2)). Examples of "waterbodies" include streams, rivers, lakes, ponds, and wetlands.

FURTHER INFORMATION:

1. District Engineers have authority to determine if an activity complies with the terms and conditions of a RGP;
2. Congressional Authorities. This permit authorizes work in accordance with:
 - a. Section 10 of the Rivers and Harbors Act of 1899 (33 U.S.C. 403); and
 - b. Section 404 of the Clean Water Act (33 U.S.C. 1344);
3. Limits of this authorization:
 - a. This permit does not obviate the need to obtain other federal, state, or local authorizations required by law;
 - b. This permit does not grant any property rights or exclusive privileges; and
 - c. This permit does not authorize interference with any existing or proposed federal projects;
4. Limits of Federal Liability. In issuing this permit, the federal government does not assume any liability for the following:
 - a. Damages to the permitted project, or uses thereof, as a result of other permitted or unpermitted activities or from natural causes;
 - b. Damages to the permitted project, or uses thereof, as a result of current or future activities undertaken by or on behalf of the United States in the public interest;

- c. Damages to persons, property, or other permitted or unpermitted activities or structures caused by the activity authorized by this permit;
 - d. Design or construction deficiencies associated with the permitted work; and
 - e. Damage claims associated with any future modification, suspension, or revocation of this permit;
5. Reliance on applicant's data. The determination by the Corps that a verification based upon this permit is not contrary to the public interest will be made in reliance on the information provided by the applicant;
6. Re-evaluation of permit decisions. The Corps may reevaluate its decision on this permit at any time the circumstances warrant (33 CFR 325.7(a)). Circumstances that could require a reevaluation include, but are not limited to, the following:
- a. Failure to comply with the terms and conditions of this permit;
 - b. The information provided by you in support of your permit application proves to have been false, incomplete, or inaccurate; or
 - c. Significant new information surfaces that the Corps did not consider before verifying that the project is authorized by this permit.

Such re-evaluation may result in a determination that it is appropriate to use the suspension, modification, and revocation procedures contained in 33 CFR 325.7 or enforcement procedures such as those contained in 33 CFR 326.4 and 326.5. The referenced enforcement procedures provide for the issuance of an administrative order requiring the permittee to comply with the terms and conditions of the permit and for the initiation of legal action where appropriate;

7. Extensions. General Condition 1 establishes a time limit for the completion of the activity authorized by this permit. Unless there are circumstances requiring either a prompt completion of the authorized activity or a reevaluation of our decision, the Corps will normally give favorable consideration to a request for an extension of this time limit; and
8. Renewal of the RGP: This RGP may be reviewed for reissuance prior to its expiration date. Any reissuance will be processed in accordance with 33 CFR 325.2 including a public notice and environmental procedures and documentation required by the national Environmental Policy Act of 1969.

This permit becomes effective when the federal official, designated to act for the Sacramento, Albuquerque, and Omaha District Engineers, has signed below.

20 October 2017

Allan Steinle, Chief
Albuquerque District Regulatory Division

DATE

COMPLIANCE CERTIFICATION

Permit File Number: SPK-2017-00468

Regional General Permit Number: RGP 37 - Stream Stabilization Projects in Colorado

Permittee: Iron Mountain Hot Springs, LLC
Attn: Mr. Steve Beckley
281 Centennial Street
Glenwood Springs, Colorado 81601

County: Garfield

Date of Verification: December 22, 2017

Within 30 days after completion of the activity authorized by this permit, sign this certification and return it to the following address:

U.S. Army Corps of Engineers
Sacramento District
Colorado West Regulatory Branch
400 Rood Avenue, Room 224
Grand Junction, Colorado 81501
(970) 243-1199
Fax (970) 241-2358
DLL-CESPK-RD-Compliance@usace.army.mil

Please note that your permitted activity is subject to a compliance inspection by a U.S. Army Corps of Engineers representative. If you fail to comply with the terms and conditions of the permit your authorization may be suspended, modified, or revoked. If you have any questions about this certification, please contact the U.S. Army Corps of Engineers.

* * * * *


I hereby certify that the work authorized by the above-referenced permit, including all the required mitigation, was completed in accordance with the terms and conditions of the permit verification.

Signature of Permittee

Date

Iron Mountain Hot Springs

PREPARED BY:

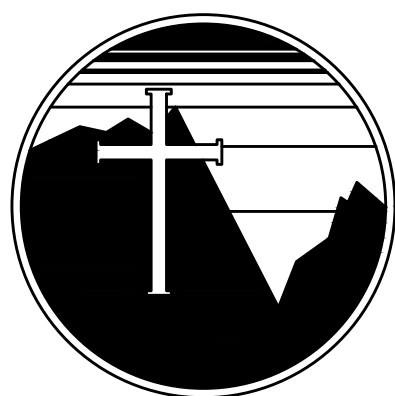


**MOUNTAIN CROSS
ENGINEERING, INC.**
Civil and Environmental Consulting and Design
826 1/2 Grand Avenue Glenwood Springs, CO 81601
ph 970.945.5544 fx 970.945.5558 www.mountaincross-eng.com

LEGEND & ABBREVIATIONS

	FOUND PROPERTY CORNER	APROX	APPROXIMATE
	TREE	ARCH	ARCHITECT
	GAS LINE	BLDG	BUILDING
	FIBER OPTIC	BW	BENCHMARK
	SANITARY SEWER	CF	CUBIC FEET
	WATER LINE	CIP	CAST IN PLACE
	TELEPHONE LINE	CJ	CONTROL JOINT
	ELECTRIC LINE	CL	CONTROL LINE
	GAS	CLR	CLEAR
	MANHOLE	C/O	CLEAN-OUT
	STORM INLET	CONC	CONCRETE
	PHONE PEDESTAL	CY	CUBIC YARD
	CABLE TELEVISION PEDESTAL	DEG	DEGREES
	GAS METER	DEMO	DEMOLISH
	ELECTRIC METER	DIA	DIAMETER
	DOWN SPOUT	DIM	DIMENSION
	STORM CLEAN-OUT	DS	DOWN SPOUT
	LIGHT POST	DWG	DRAWING
	WATER VALVE	ELEV	ELEVATION
	WATER CURB STOP VALVE	ENG	ENGINEER
	FIRE HYDRANT	EOP	EDGE OF PAVEMENT
	ELEVATION SPOT	EW	EACH WAY
		EXIST	EXISTING
		FG	FINISHED GRADE
		FL	FLOW LINE
		GAL	GALLON
		GALV	GALVANIZED
		GB	GRADE BREAK
		HORZ	HORIZONTAL
		HT	HEIGHT
		ID	INSIDE DIAMETER
		INV	INVERT
		IRR	IRRIGATION
		JOINT	JOINT
		MAX	MAXIMUM
		MECH	MECHANICAL
		MH	MANHOLE
		MIN	MINIMUM
		OD	OUTSIDE DIAMETER
		PC	POINT OF CURVATURE
		PERF	PERFORATED
		PED	PEDESTRIAN
		PI	POINT OF INTERSECTION
		PL	PROPERTY LINE
		PSF	POUNDS PER SQUARE FOOT
		PSI	POUNDS PER SQUARE INCH
		PT	POINT OF TANGENCY
		R	RADIUS
		REINF	REINFORCED
		REQ'D	REQUIRED
		REV	REVISION
		ROW	RIGHT-OF-WAY
		SCH	SCHEDULE
		SD	STORM DRAIN
		SEC	SECTION
		SPECS	SPECIFICATIONS
		STA	STATION
		STD	STANDARD
		STRUCT	STRUCTURAL
		TBC	TOP BACK OF CURB
		TF	TOP OF FOOTING
		TOPO	TOPOGRAPHY
		TW	TOP OF WALL
		TYP	TYPICAL
		VERT	VERTICAL
		VOL	VOLUME
		W/	WITH
		W/O	WITHOUT
		WTF	YOU KNOW

GENERAL NOTES

1. Contractor responsible to coordinate locating all utilities, potholing if necessary. Call 811 72 hours prior to digging. Contractor responsible for any and all damage to utility lines.
2. Contractor responsible to obtain all necessary permits and/or approvals prior to beginning construction.
3. Contractor to coordinate with geotechnical engineer for recommendations concerning trench stability, safety, and shoring.
4. Maintain 18" separation between any utilities that may need to be crossed. If 18" can not be maintained notify engineer for alternatives.
5. The contractor shall verify all dimensions, elevations and site conditions before starting work and notify the architect and engineer immediately of any discrepancies.
6. All omissions and conflicts between the various elements of the working drawings and/or specifications shall be brought to the attention of the architect and engineer before proceeding with work.
7. The contractor shall review completely the soils report and follow all recommendations therein. Design assumes that all recommendations in the soils report will be implemented.
8. Finished excavation shall be neat and true to line with all loose material and standing water removed from excavations.
9. Due to corrosive soils, all concrete shall be Type S, sulfate resistive with Xypex crystalline additive.

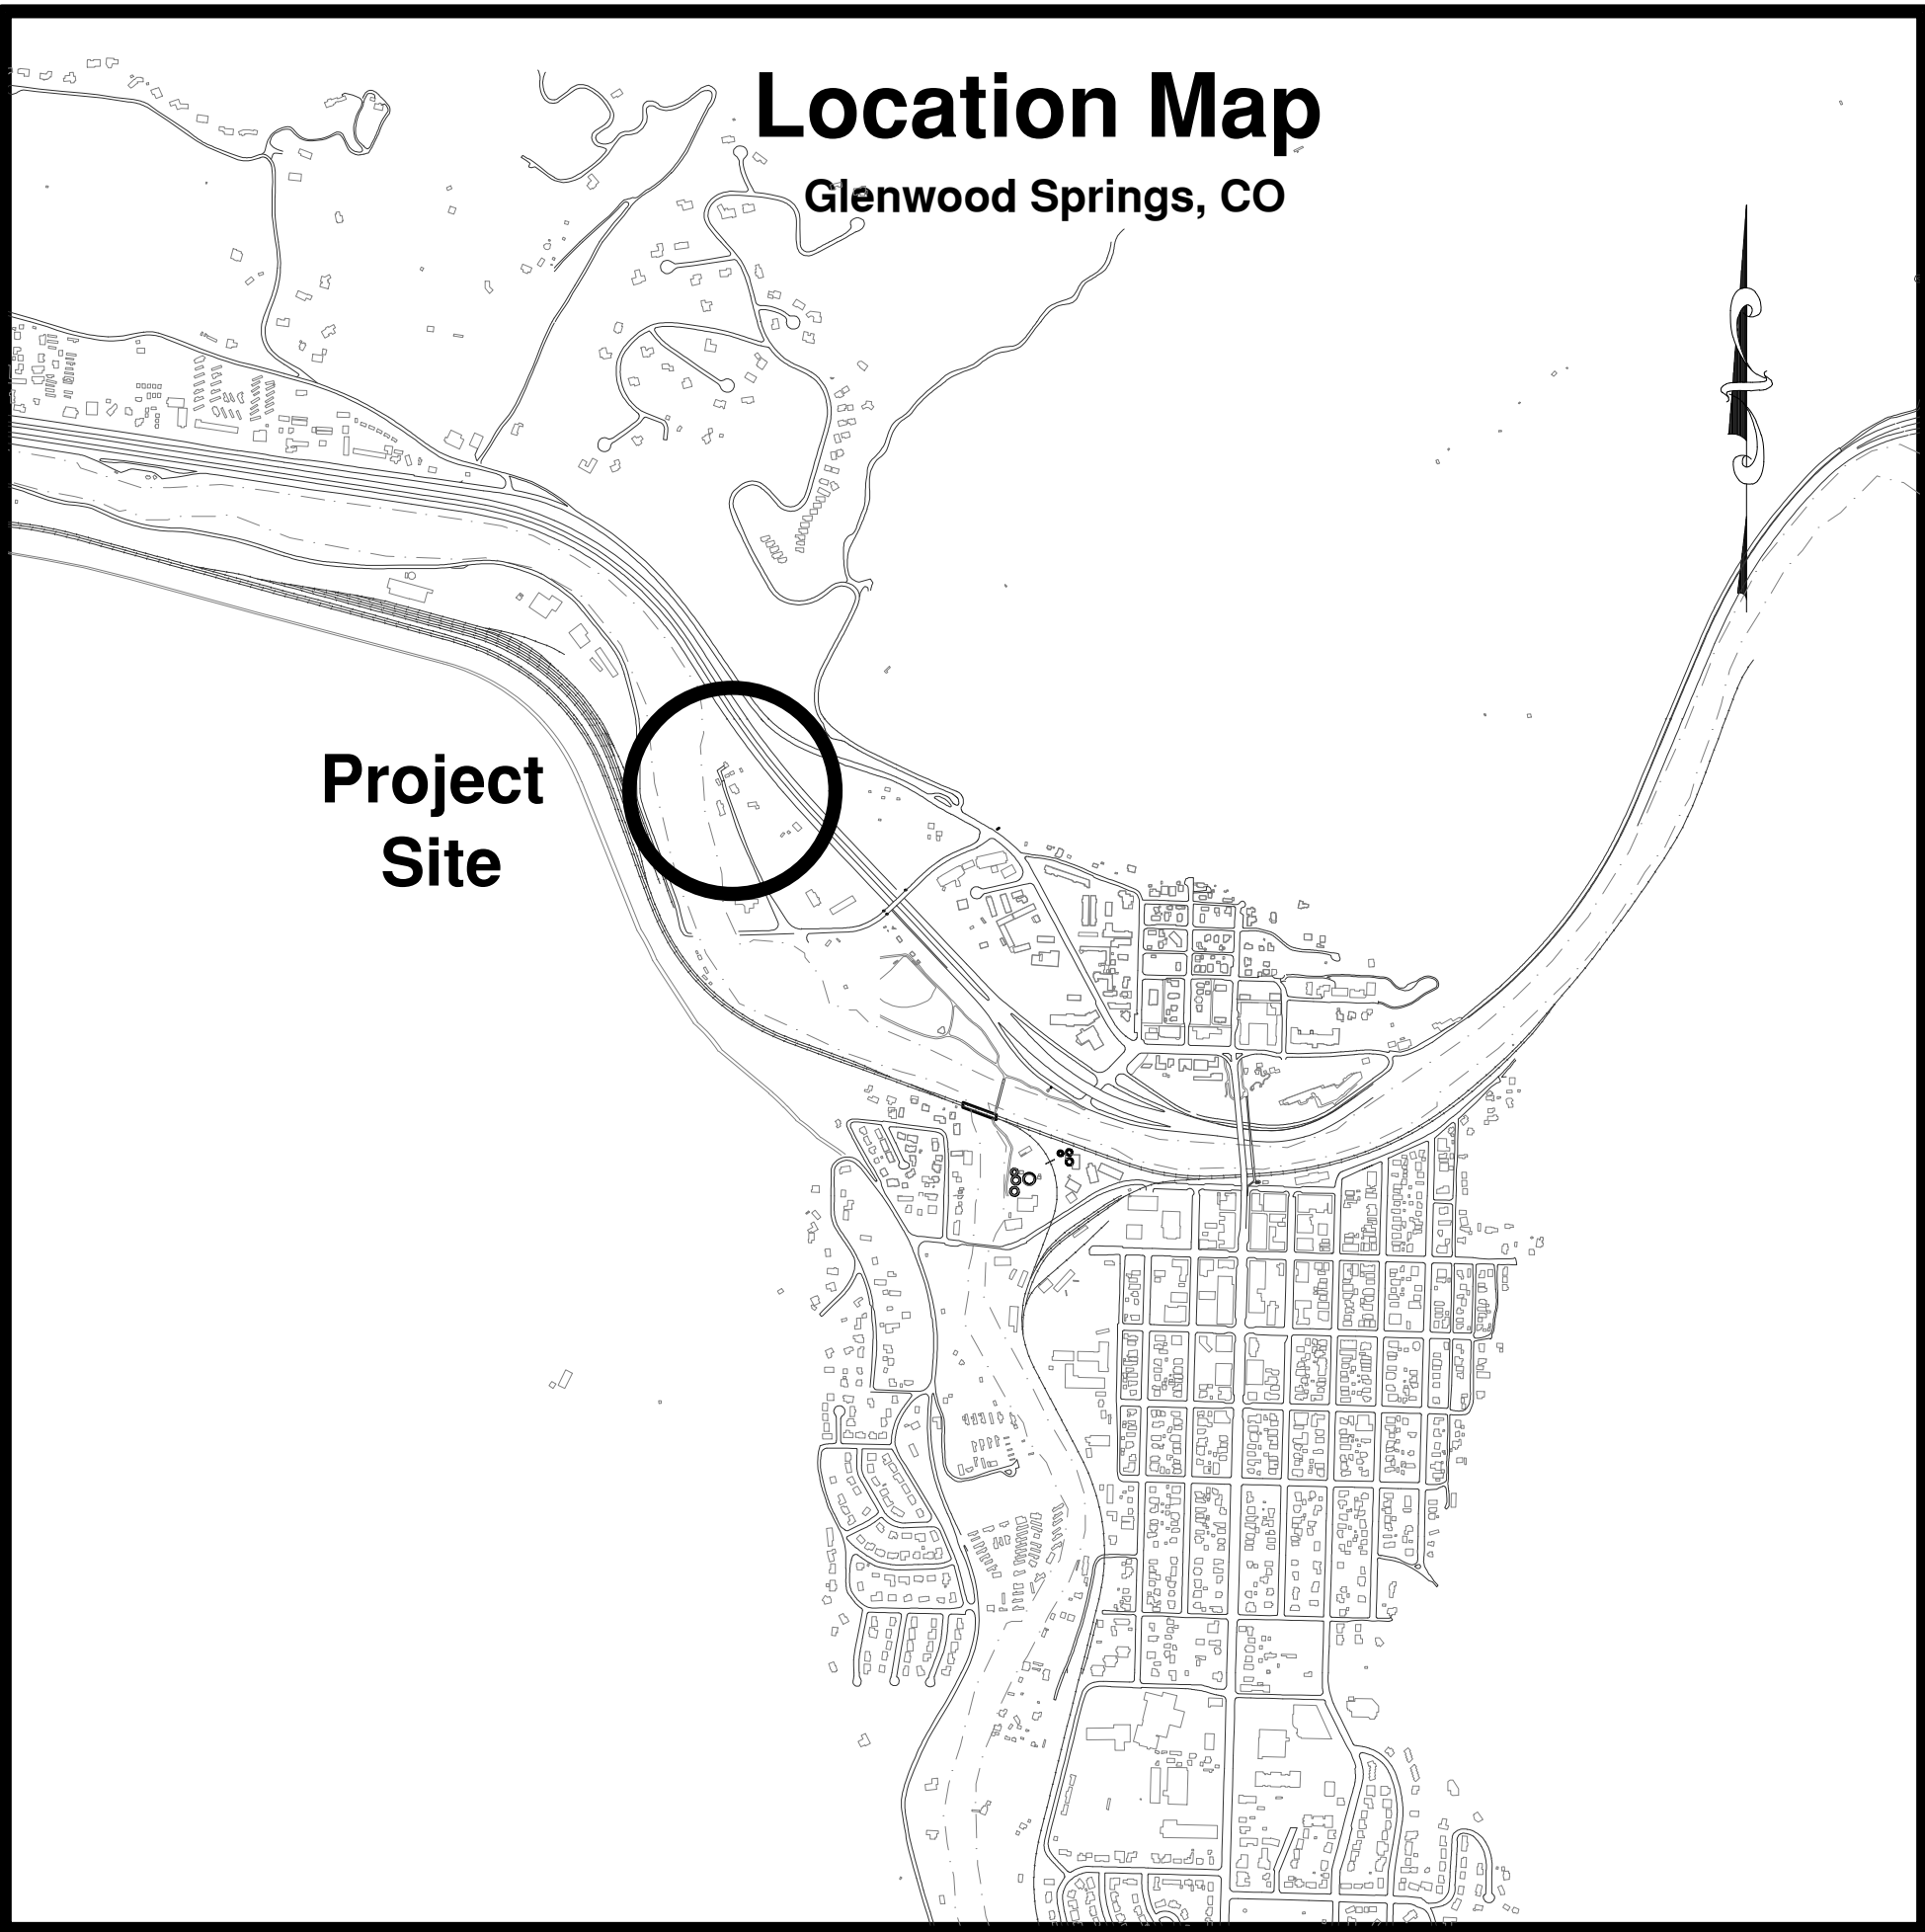

Know what's below.
Call before you dig.

UTILITY CONTACTS:

SEWER: CITY OF GLENWOOD SPRINGS
MATT LANGHORST #970.384.6438

WATER: CITY OF GLENWOOD SPRINGS
MATT LANGHORST #970.384.6438

PHONE/INTERNET: CENTURY LINK
JASON SHARPE #970.384.0238

FIBER: CITY BROADBAND
ERIC ARNETTE #970.384.6416

CABLE TV/INTERNET: COMCAST
MICHAEL JOHNSON #970.930.4713


GAS: BLACK HILLS ENERGY
RYAN POGUE #719.208.3577

POWER: CITY OF GLENWOOD SPRINGS
DOUG HAZZARD #970.384.6353

DRAWING LIST:

- C1 Cover Sheet
- C2 Demo, Site Layout, & Dimensions
- C3 Utility Plan
- C4 Grading and Drainage Plan
- C5 Stormwater Management Plan
- C6 Parking Lot B - Plan & Profile
- C7 Parking Lot C - Plan & Profile
- C8 Parking Lot D & E - Plan & Profile
- C9 Details
- C10 Details

**MOUNTAIN CROSS
ENGINEERING, INC.**
Civil and Environmental Consulting and Design
826 1/2 Grand Avenue Glenwood Springs, CO 81601
ph 970.945.5544 fx 970.945.5558 www.mountaincross-eng.com

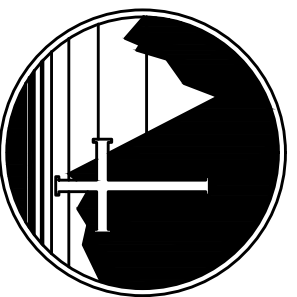

Iron Mountain Hot Springs
Cover

PRELIMINARY
NOT FOR CONSTRUCTION


REVISIONS	DATE	BY	COMMENTS

DATE	07/22/20
SCALE	1"=20'
ENGINEER	C. HALE
DWG FILE	IronMtn
JOB	564-005
SHEET	C1


1. Contractor responsible to coordinate locating all utilities, contacting if necessary. Call 811 72 hours prior to digging.
2. Contractor responsible to obtain all necessary permits and/or approvals prior to beginning construction.
3. Contractor to coordinate with geotechnical engineer for recommendations on retaining walls, shoring, bracing, and dewatering.
4. Maintain 18" separation between any utilities that may need to be crossed. If 18" can not be maintained notify engineer for alternatives.
5. The following codes and editions were used:
 - ACI Building Code (ACI 318-89)
 - Manual of Steel Construction (3rd Edition)
6. The contractor shall notify all agency, elevations and site conditions before starting work and notify the architect and engineer immediately of any discrepancies.
7. All omissions and conflicts between the various elements of the contract documents shall be brought to the attention of the architect and engineer before proceeding with work.
8. The contractor shall review completely the soils report and follow all recommendations therein. Design assumes that all recommendations in the soils report will be implemented.
9. Final excavation shall be backfilled and well compacted with all loose material and standing water removed from excavations.
10. Concrete work shall conform to the requirements of ACI 301, specifications for structural concrete for buildings.
11. Minimum strength:
 - Slump: $4" \pm 1"$
 - Maximum water/cement ratio/c = 0.45.
 - Air: $4.0\% \pm .70\%$
 - Aggregate per ASTM C33, maximum 1"
12. No water shall be added on site which will increase slump to above 5". Concrete to be mixed at XPMX 404 maximum temperature in mixer 90° F. Due to corrosive soils, all concrete to be reinforced with Sulcrete or equivalent XPMX crystalline additive.
13. Curing shall immediately follow the finish operation. Keep concrete continuously moist for at least 7 days using a polyethylene film securely held in place on an alternate approved method.
14. Place per concrete section 614.
15. Use minimum 1500 PSI, Type I, low alkali.
16. Submit mix design to architect for review by engineer a minimum of one week prior to first concrete delivery. No substitutions without written approval.
17. Concrete shall not be in contact with aluminum.
18. Rebars: deformed steel, fy = 60 ksi. ASTM spec. A615 grade 60.
19. Rebar ends to be made coupler.
20. Reinforcing chairs shall be used on rebar in concrete without forms to be supported with approved nonmetallic chairs, or another method approved by the engineer.
21. Minimum concrete to cast against earth is 3" and 2" in other locations.

 HATCHING DESIGNATES THE APPROVED PARKING LOT EXTENTS AS SHOWN ON THE "RECENTLY CONSTRUCTED SITE FEATURES" PLAN SHEET PREPARED BY SGM, DATED 06/30/2015. HATCHED AREA WAS TO CONTAIN 94 PARKING STALLS.

 HATCHING DESIGNATES THE FUTURE HOTEL SITE, DESIGNED BY OTHERS. NO PARKING SHOWN IN THIS AREA HAS BEEN INCLUDED.

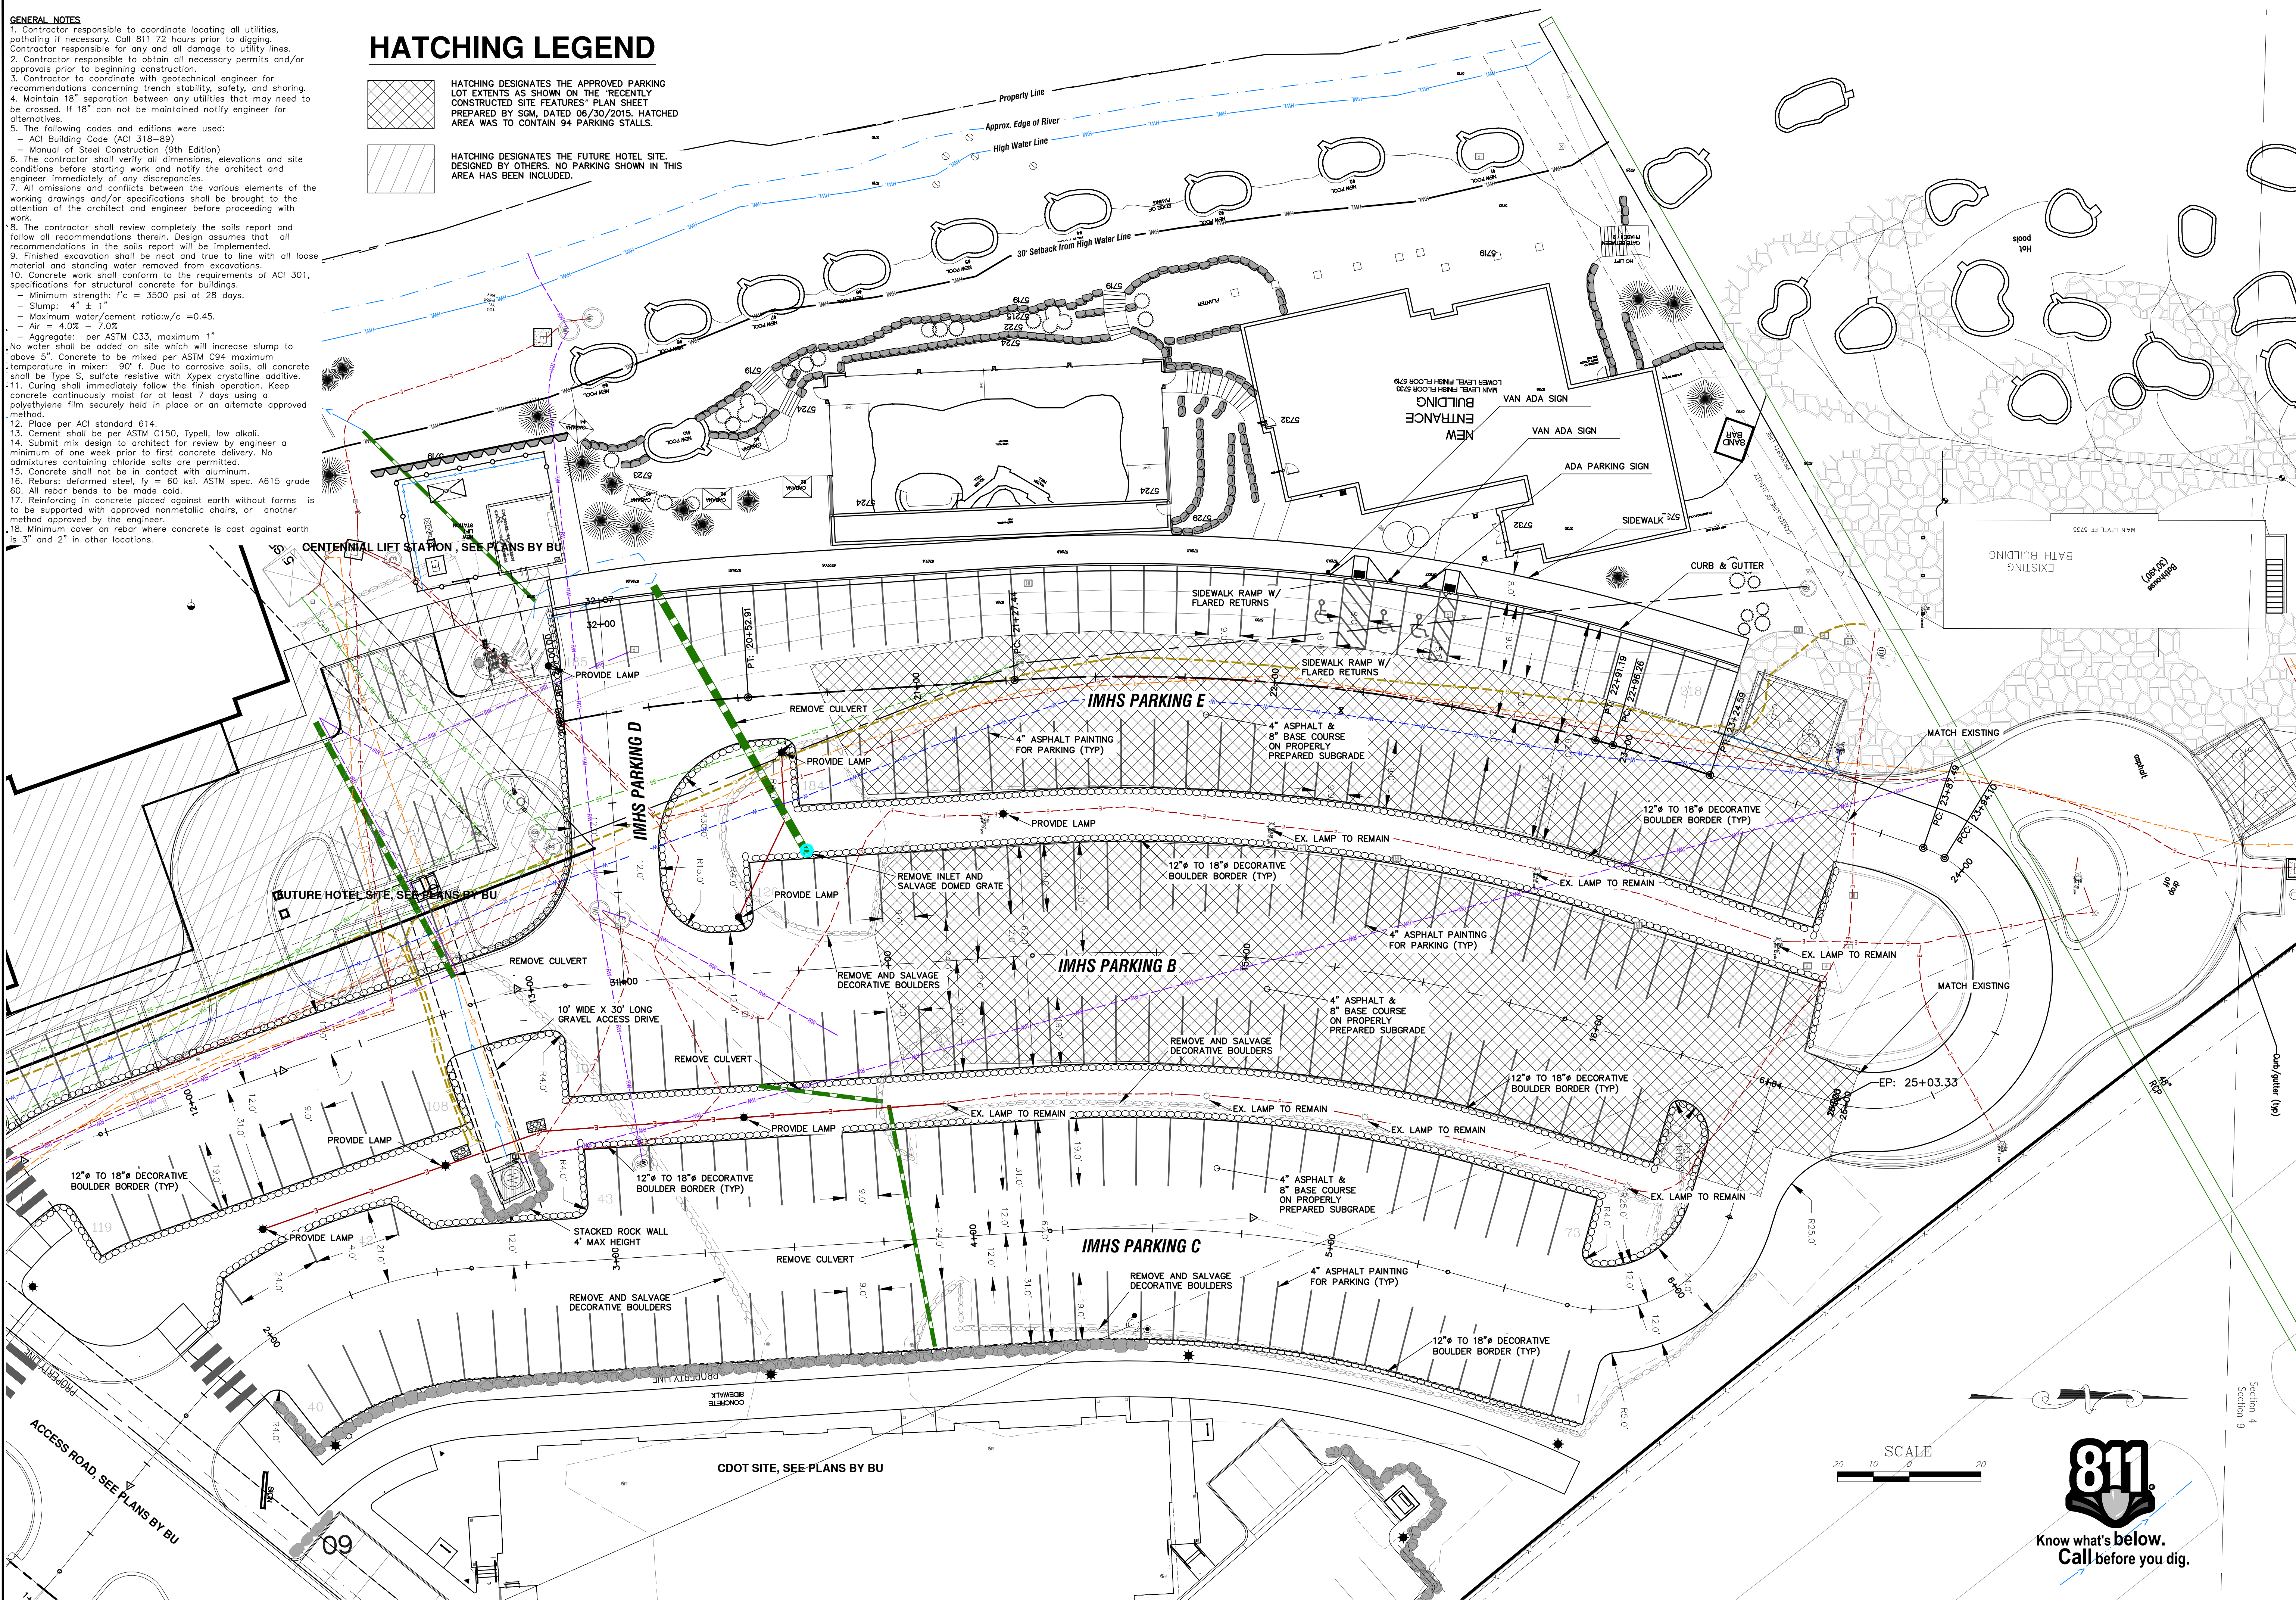

**MOUNTAIN CROSS
ENGINEERING, INC.**
Civil and Environmental Consulting and Design
82826 1/2 Grand Avenue Glenwood Springs, CO 81601
ph 970.945.5544 fx 970.945.5558 www.mountaincross-eng.com

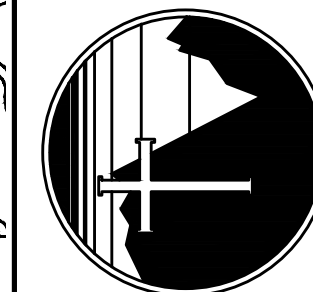

Iron Mountain Hot Springs Demo, Site Layout, & Dimensions

PRELIMINARY
NOT FOR CONSTRUCTION

REVISIONS	
DATE	BY COMMENTS

DATE 08/04/20

SCALE 1"=20'

ENGINEER

C. HALE

DWG FILE IronMtn


JOB	564-005
-----	---------

SHEET

C2

02

- GENERAL NOTES**
1. Sewer and water to be constructed per specifications of Glenwood Springs.
 2. Traffic control to be per M.U.T.C.D. and applicable specifications.
 3. Existing utility locations have been estimated. Contractor responsible to coordinate locating all utilities, potholing if necessary. Coordinate with engineer for design alternatives if conflicts are encountered. Contractor responsible for any and all damage to utility lines. Call 811 72 hours prior to digging.
 4. Contractor to coordinate with geotechnical engineer for recommendations concerning trench stability, safety, and shoring.
 5. Elevations based on building finished floor elevations. Contractor to verify pipe elevations and slopes as shown prior to construction. Coordinate with engineer for design alternatives if necessary.
 6. Gravity flow sewer pipe to be PVC SDR26 unless specifically noted otherwise.
 7. Water pipe to be Ductile Iron Pressure Class 52 unless specifically noted otherwise.
 8. Contractor responsible to obtain all necessary permits and/or approvals prior to beginning construction.
 9. Maintain 18" separation between any utilities that may need to be crossed. If 18" can not be maintained notify engineer for alternatives.
 10. The contractor shall verify all dimensions, elevations and site conditions before starting work and notify the architect and engineer immediately of any discrepancies.
 11. All omissions and conflicts between the various elements of the working drawings and/or specifications shall be brought to the attention of the architect and engineer before proceeding with work.
 12. The contractor shall review completely the soils report and follow all recommendations therein. Design assumes that all recommendations in the soils report will be implemented.
 13. Finished excavation shall be neat and true to line with all loose material and standing water removed from excavations.
 14. Pipe to be installed per manufacturers recommendations and soils compacted per geotechnical engineers specifications.

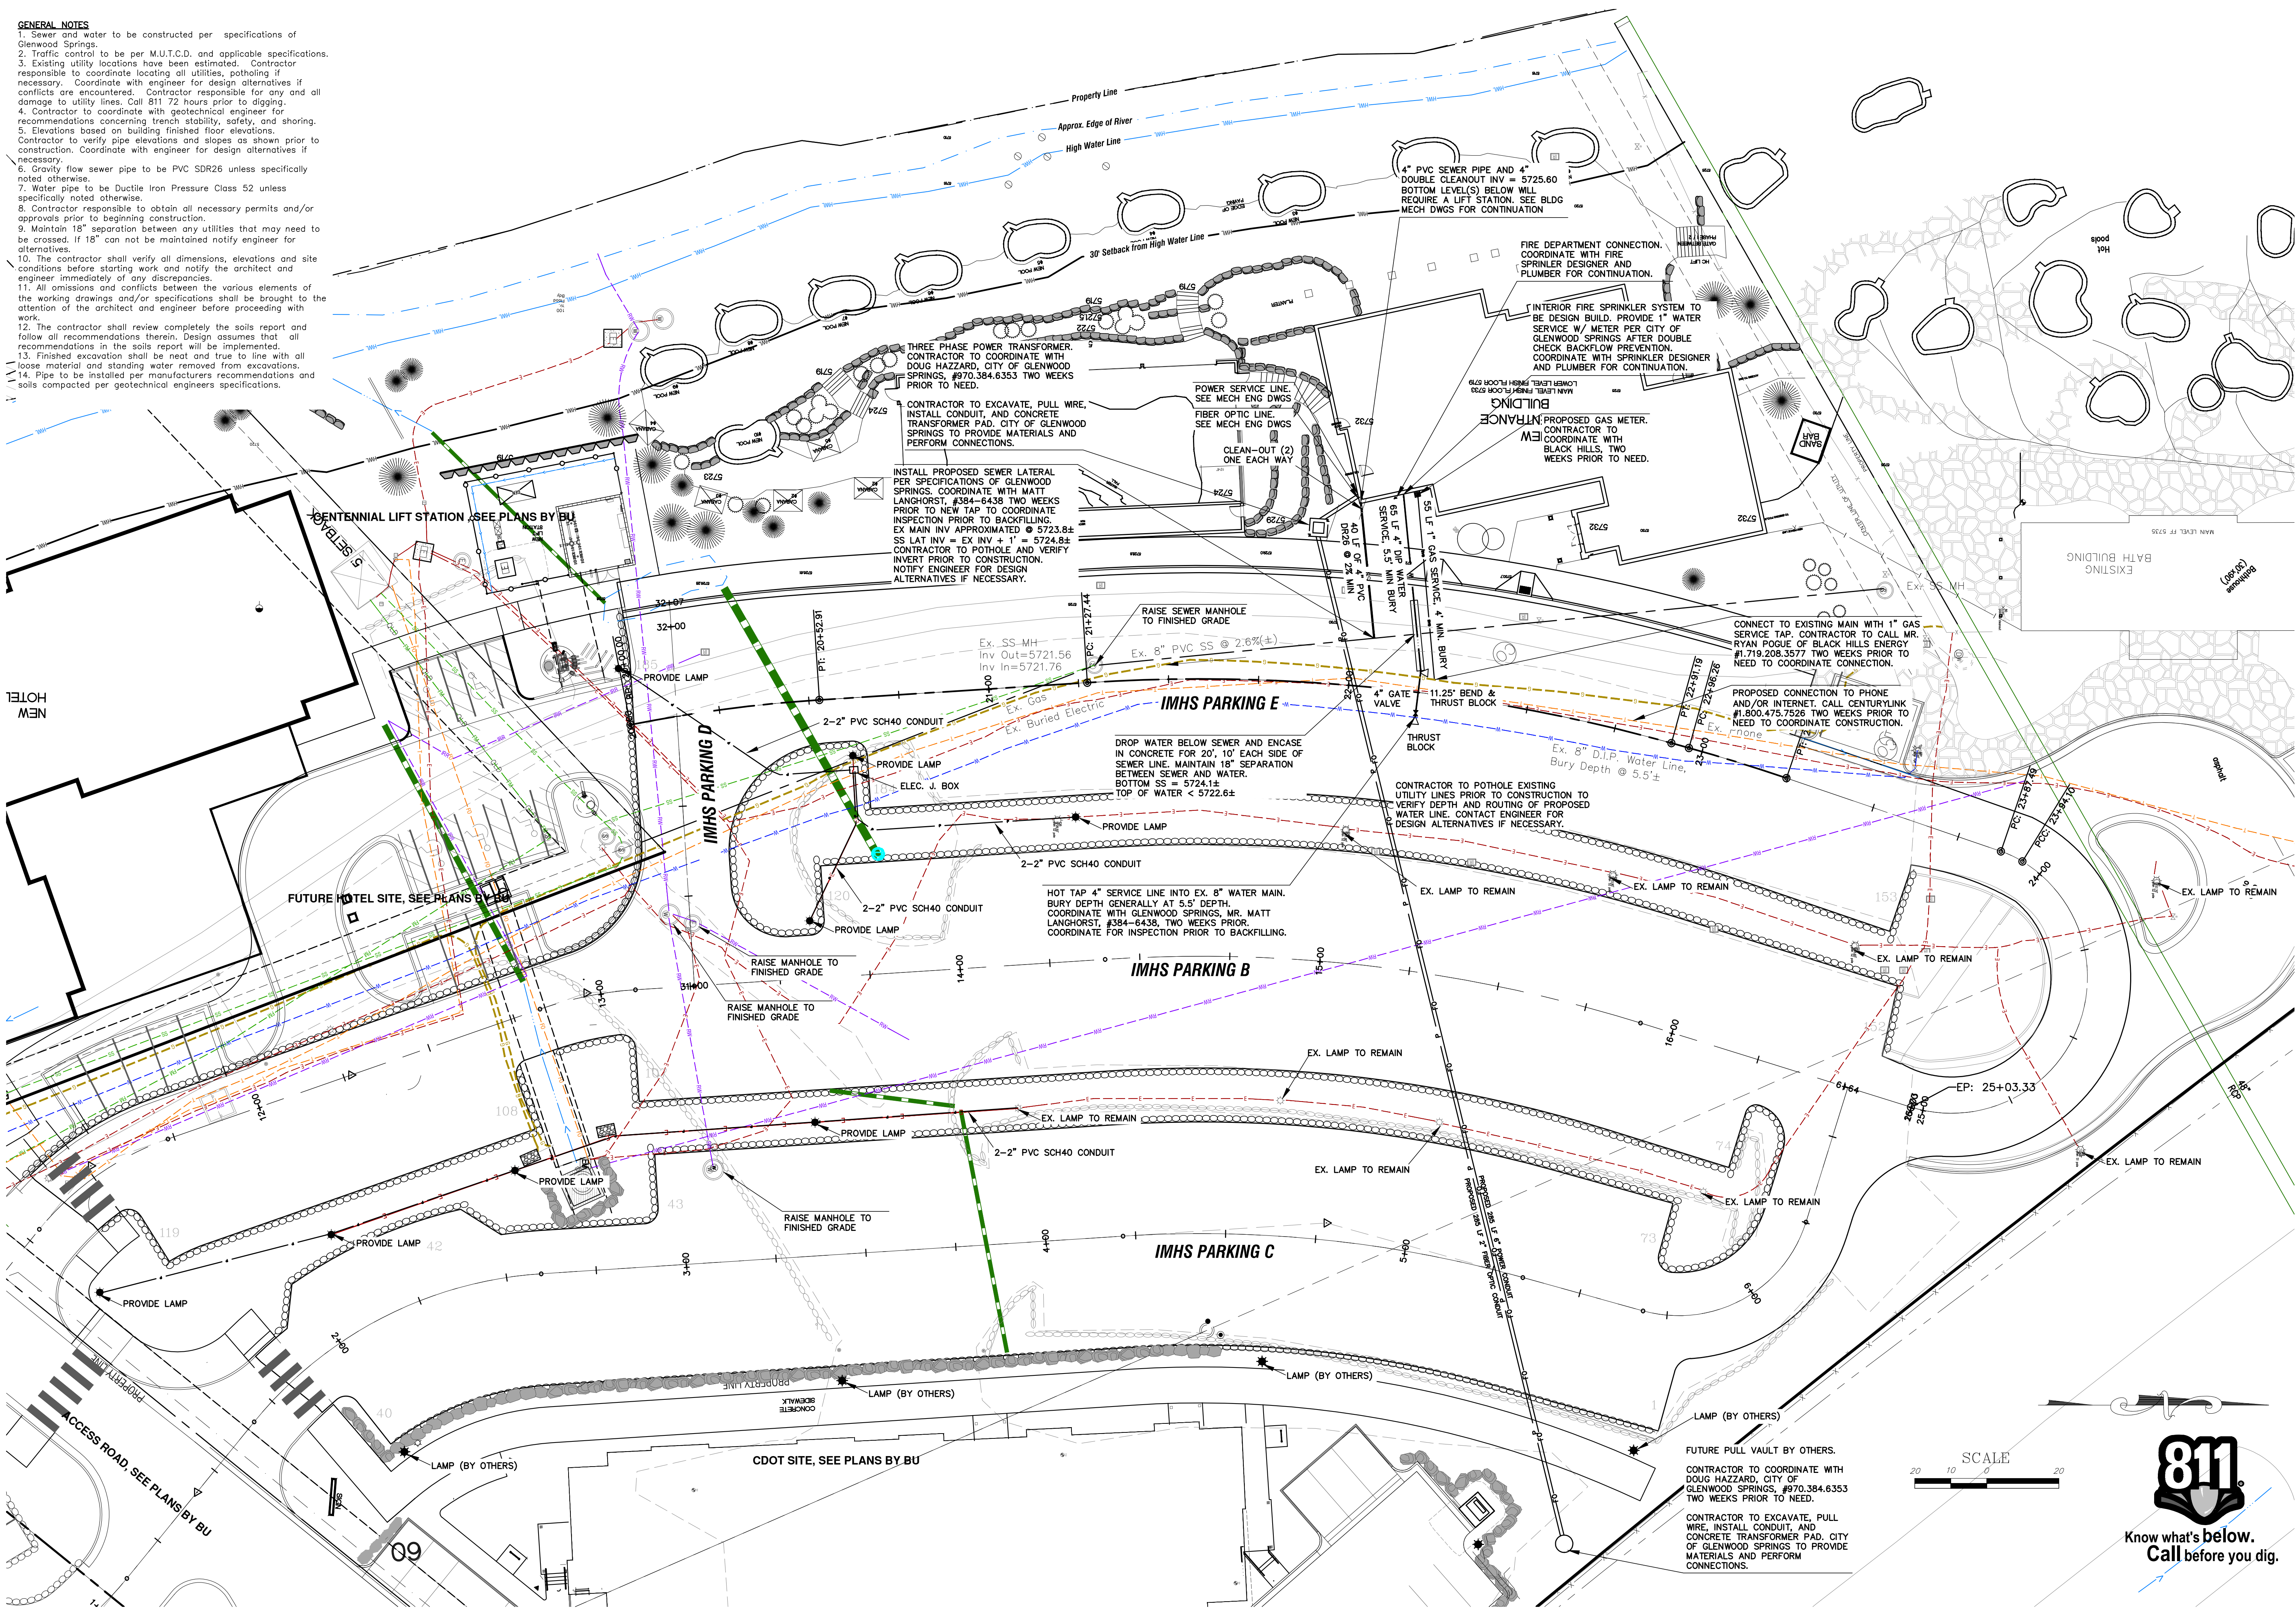

MOUNTAIN CROSS ENGINEERING, INC.
Civil and Environmental Consulting and Design
826 1/2 Grand Avenue Glenwood Springs, CO 81601
ph 970.945.5544 fx 970.945.5558 www.mountaincross-eng.com

Iron Mountain Hot Springs
Utility Plan

PRELIMINARY
NOT FOR CONSTRUCTION

DATE	BY	REVISIONS	COMMENTS

DATE 08/04/20

SCALE 1"=20'

ENGINEER C. HALE


DWG FILE IronMtn

JOB 564-005


SHEET **C3**

Know what's below.
Call before you dig.

3. Contractor responsible to coordinate locating all utilities, obtaining utility Call Cuts, and flagging.
4. Contractor responsible for any and all damage to utilities, lines, etc.
5. Contractor responsible to obtain all necessary permits and/or approvals prior to beginning construction.
6. Contractor responsible to hire a geotechnical engineer for recommendations concerning trench stability, safety, and shoring.
7. Maintain 18" separation between any utilities that may need to be crossed. If 18" can't not be maintained notify engineer for alternatives.
8. The following codes and editions were used:
 - ACI Building Code (ACI 318-89)
 - Manual of Steel Construction (9th Edition)
9. The contractor shall note all site dimensions, elevations and site conditions before starting work and notify the architect and engineer immediately of any discrepancies.
10. All omissions and conflicts between the various elements of the contract shall be noted and brought to the attention of the architect and engineer before proceeding with work.
11. The contractor shall review completely the soils report and follow all recommendations therein. Design assumes that all recommendations in the soils report will be implemented.
12. Finished excavation shall be neat and true to line with all material in place.
13. All concrete work shall conform to the requirements of ACI 301, specifications for structural concrete for buildings.
14. - Minimum strength: $f_c = 3500$ psi at 28 days.
15. - Slumps:
 - Maximum water/cement ratio/c = 0.45.
 - Air = 4.0% - 7.0%
 - Aggregate - per ASTM C33, maximum 1"
16. No water shall be added to the mix until increase slump to above 5". Concrete to be mixed per ASTM C94 maximum temperature in mixer: 90° F.
17. Curing shall immediately follow the finish operation. Keep concrete continuously moist and covered for at least 7 days using a polyethylene film securely held in place or an alternate approved method.
18. Place per ACI standard 614.
19. Cement shall be per ASTM C150, Type II, low alkali.
20. Submit mix design to architect for review by engineer or a minimum of one week prior to first concrete delivery. No admixtures without approval.
21. Concrete shall not be in contact with aluminum.
22. Rebars: deformed steel, f_y = 60 ksi. ASTM spec. A615 grade 60. Rebars to be supported by masonry blocks.
23. Reinforcing concrete placed against earth without forms is to be represented by approved nonmetallic chairs, or another method approved by the engineer.
24. Minimum thickness of concrete against earth is cast against earth is 3" and 2" in other locations.
25. Under no circumstances shall any surface drainage system be tied and/or connected to the subsurface, foundation, and/or under slab.
26. Perforated and solid pipe and fittings to be PVC schedule 40 or SDR-35 unless noted otherwise.
27. Pipe to be installed per manufacturers recommendations and soils conditions and geotechnical engineer's specifications.
28. Minimum pipe slope shall be 2.0% for 4" and 1.0% for larger.

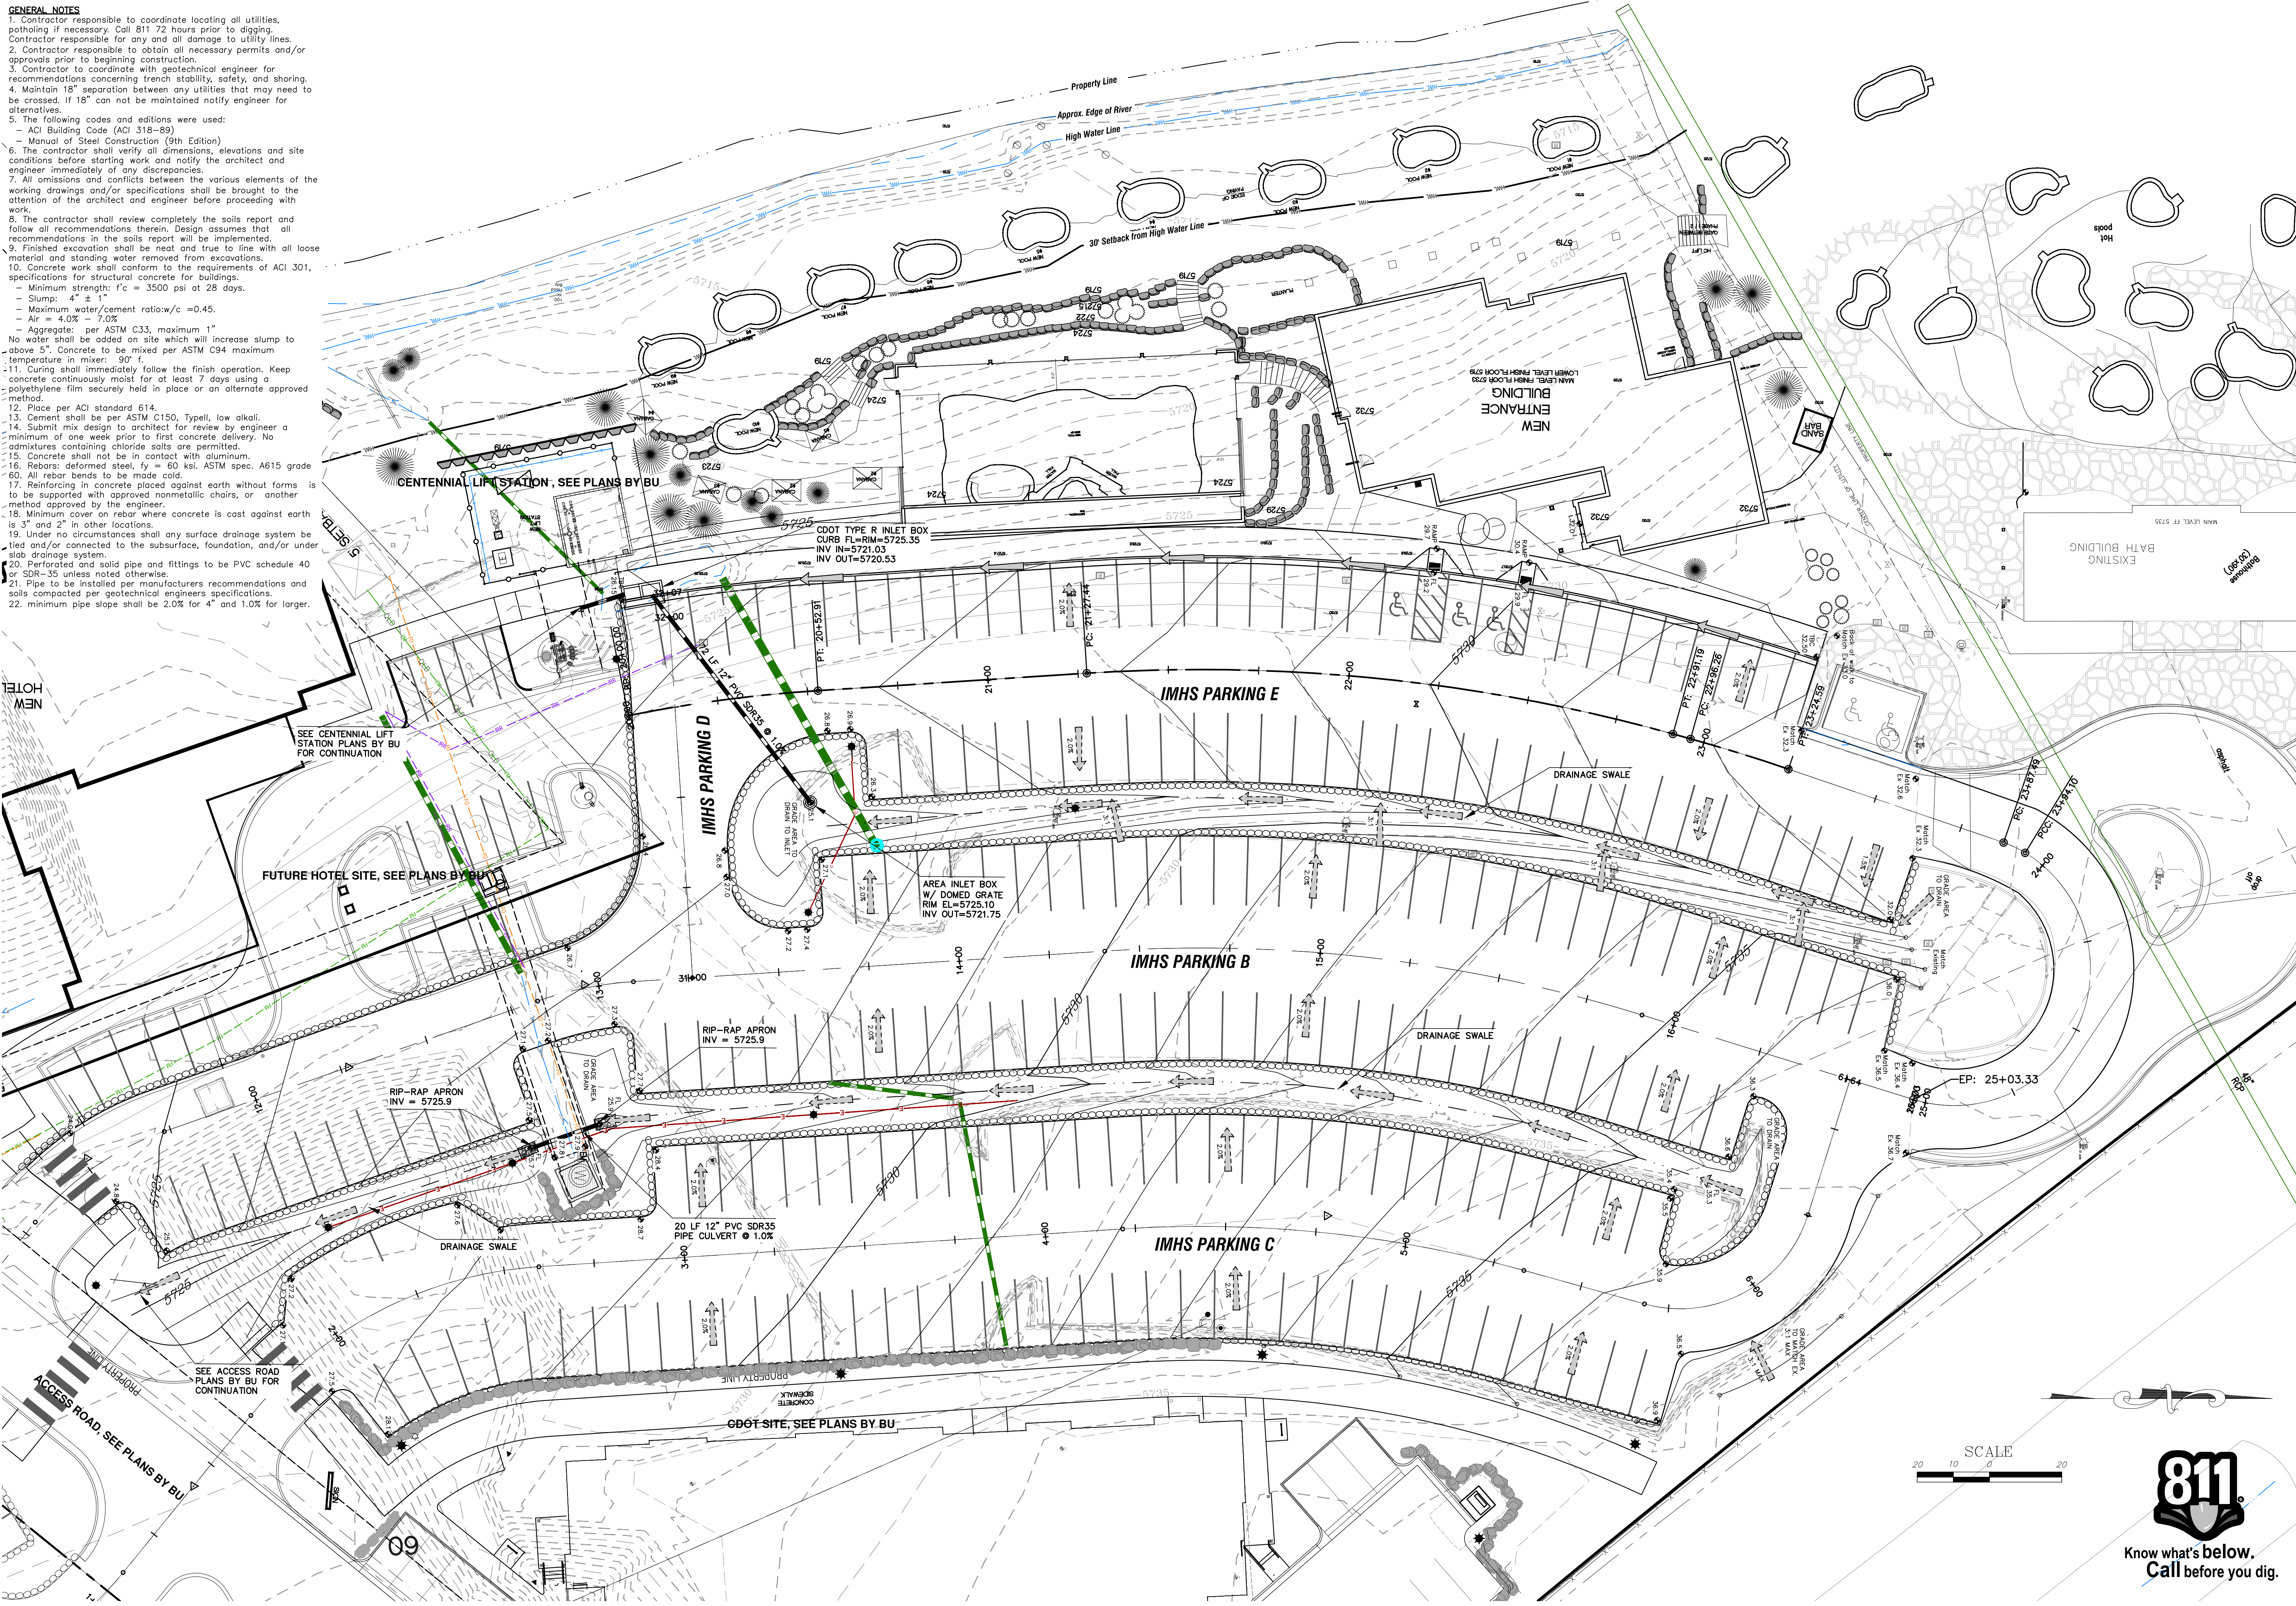

**MOUNTAIN CROSS
ENGINEERING, INC.**
Civil and Environmental Consulting and Design
2826 1/2 Grand Avenue Glenwood Springs, CO 81601
ph 970.945.5544 fx 970.945.5558 www.mountaincross-eng.com

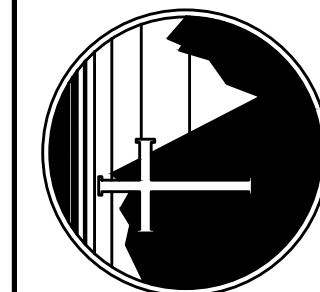

Iron Mountain Hot Springs


Grading and Drainage

PRELIMINARY
NOT FOR CONSTRUCTION

REVISIONS	DATE	BY	COMMENTS
DATE		08/04/20	
SCALE		1"=20'	
ENGINEER		C. HALE	
DWG FILE		IronMtn	
JOB		564-005	
SHEET			

C4

GENERAL NOTES:
1. The erosion control measures are shown schematically on the plan sheets. The Contractor is responsible for placing the erosion control measures as required to protect the site from erosion and transportation of sediment from the site. The Owner's representative and the Engineer may require more or less erosion control measures.
2. Erosion control measures shall be placed before construction begins and/or placed immediately after disturbance. Construction activities shall be phased to minimize soil exposure. Sediment trapping practices shall be installed and stabilized before site grading or other construction is initiated.
3. All disturbed areas and soil stockpiles shall be surface roughened, mulched, or seeded and mulched to protect from erosive forces if they will remain exposed and inactive for periods longer than fourteen (14) days, or if soil will be exposed during winter, so erosion will not occur during spring snow melt. Disturbed areas shall be mulched, or seeded and mulched within seven (7) days after final grade is reached.
4. Any disturbed area that is not built upon for one (1) year or longer shall be revegetated with Co-op "Mountain Mix" native grass seed hand broadcast at a rate of 30 pounds/acre, raked in and mulched with certified weed free straw mulch. Within one growing season of project completion, vegetative site coverage shall be equal to or greater than seventy (70) percent of the disturbed areas.
5. Place soil retention blankets on all disturbed slopes steeper than 4:1 (h:v).
6. The contractor shall inspect all erosion and sediment control devices after any precipitation event during construction, and make any necessary repairs immediately thereafter. At a minimum, erosion and sediment control devices shall be inspected monthly. An inspection log shall be kept on-site for review by Officials until the project is complete.
7. Dust control during construction shall be provided by the use of watering. Disturbed areas and stockpiles shall be sprayed with water as necessary to control dust.
8. Straw or hay bales will be placed at any stormwater runoff points of concentration as necessary to prevent erosion and sedimentation from disturbed areas.
9. Silt fence shall be installed along the edge of areas disturbed by construction and around stockpiles. Silt fence shall be staked every six feet and buried six inches at the bottom of the fence.
10. Topsoil shall be spread on all disturbed areas and revegetated per the landscape plan. If the landscape plan does not specify vegetation in area disturbed, area shall be seeded with Co-op "Mountain Mix" native grass seed hand broadcast at a rate of 30 pounds/acre, raked in and mulched with certified weed free straw mulch. The seed may be drill seeded as an alternative to hand broadcast, raked and mulched. Grass or straw mulch shall be rimped in place.
11. The project will disturb more than one acre and therefore will require a permit from CDPHE (prepared by others).
12. Area of site expected to undergo disturbance is approximately 3.0± acres.
13. Estimated runoff coefficients of the site before construction activities: 80.
14. Estimated runoff coefficients of the site after construction activities: 95.
15. Existing vegetation is mainly grass with locations of sage. Estimated vegetative cover is "fair".
16. Ultimate receiving water is the Colorado River.
17. Silt fencing of site, construction access, and straw bale check dams to be installed prior to clearing and excavation activities. Temporary measures of inlet protection, silt fence, straw bales, and silt fence around fill slopes and stockpiles to be installed immediately after items have been installed. Temporary measures to be removed just prior to the installation of permanent measures such as revegetation, seeding, rip rap, and soil retention blankets.
18. Construction activities can be expected to increase the potential for storm runoff to erode the site. Temporary structures have been designed to contain sediment on the site and to mitigate erosion from construction activities. Straw bale check dams are placed in drainage swales and ditches. Inlets to culverts are protected with straw bales. Riprap is placed on the inlet and outlet sides of culverts. Silt fencing is shown downhill of construction activities. The permanent structures will be riprap protection at inlets and outlets and on ditch thalwegs for slopes where velocities are erosive. Also, revegetation with turf, landscape plants, and/or native grasses with coverage exceeding 70%. The revegetation is expected to match the quality of the storm water discharge from the site to pre-project levels or better.
19. Final stabilization and long-term management measures are anticipated to include detention, riprap of concentration flows, revegetation of site per the landscape plan, and seeding of disturbed areas with native grasses in areas not addressed by the landscape plan. Final stabilization at the site is complete when all soil disturbing activities have been completed, the permanent methods have been employed, and uniform vegetative cover has been established over at least 70% of revegetated areas.
20. See architectural and landscape drawings for construction information pertaining to these items.
21. Contractor responsible to obtain all necessary permits and/or approvals prior to beginning construction.

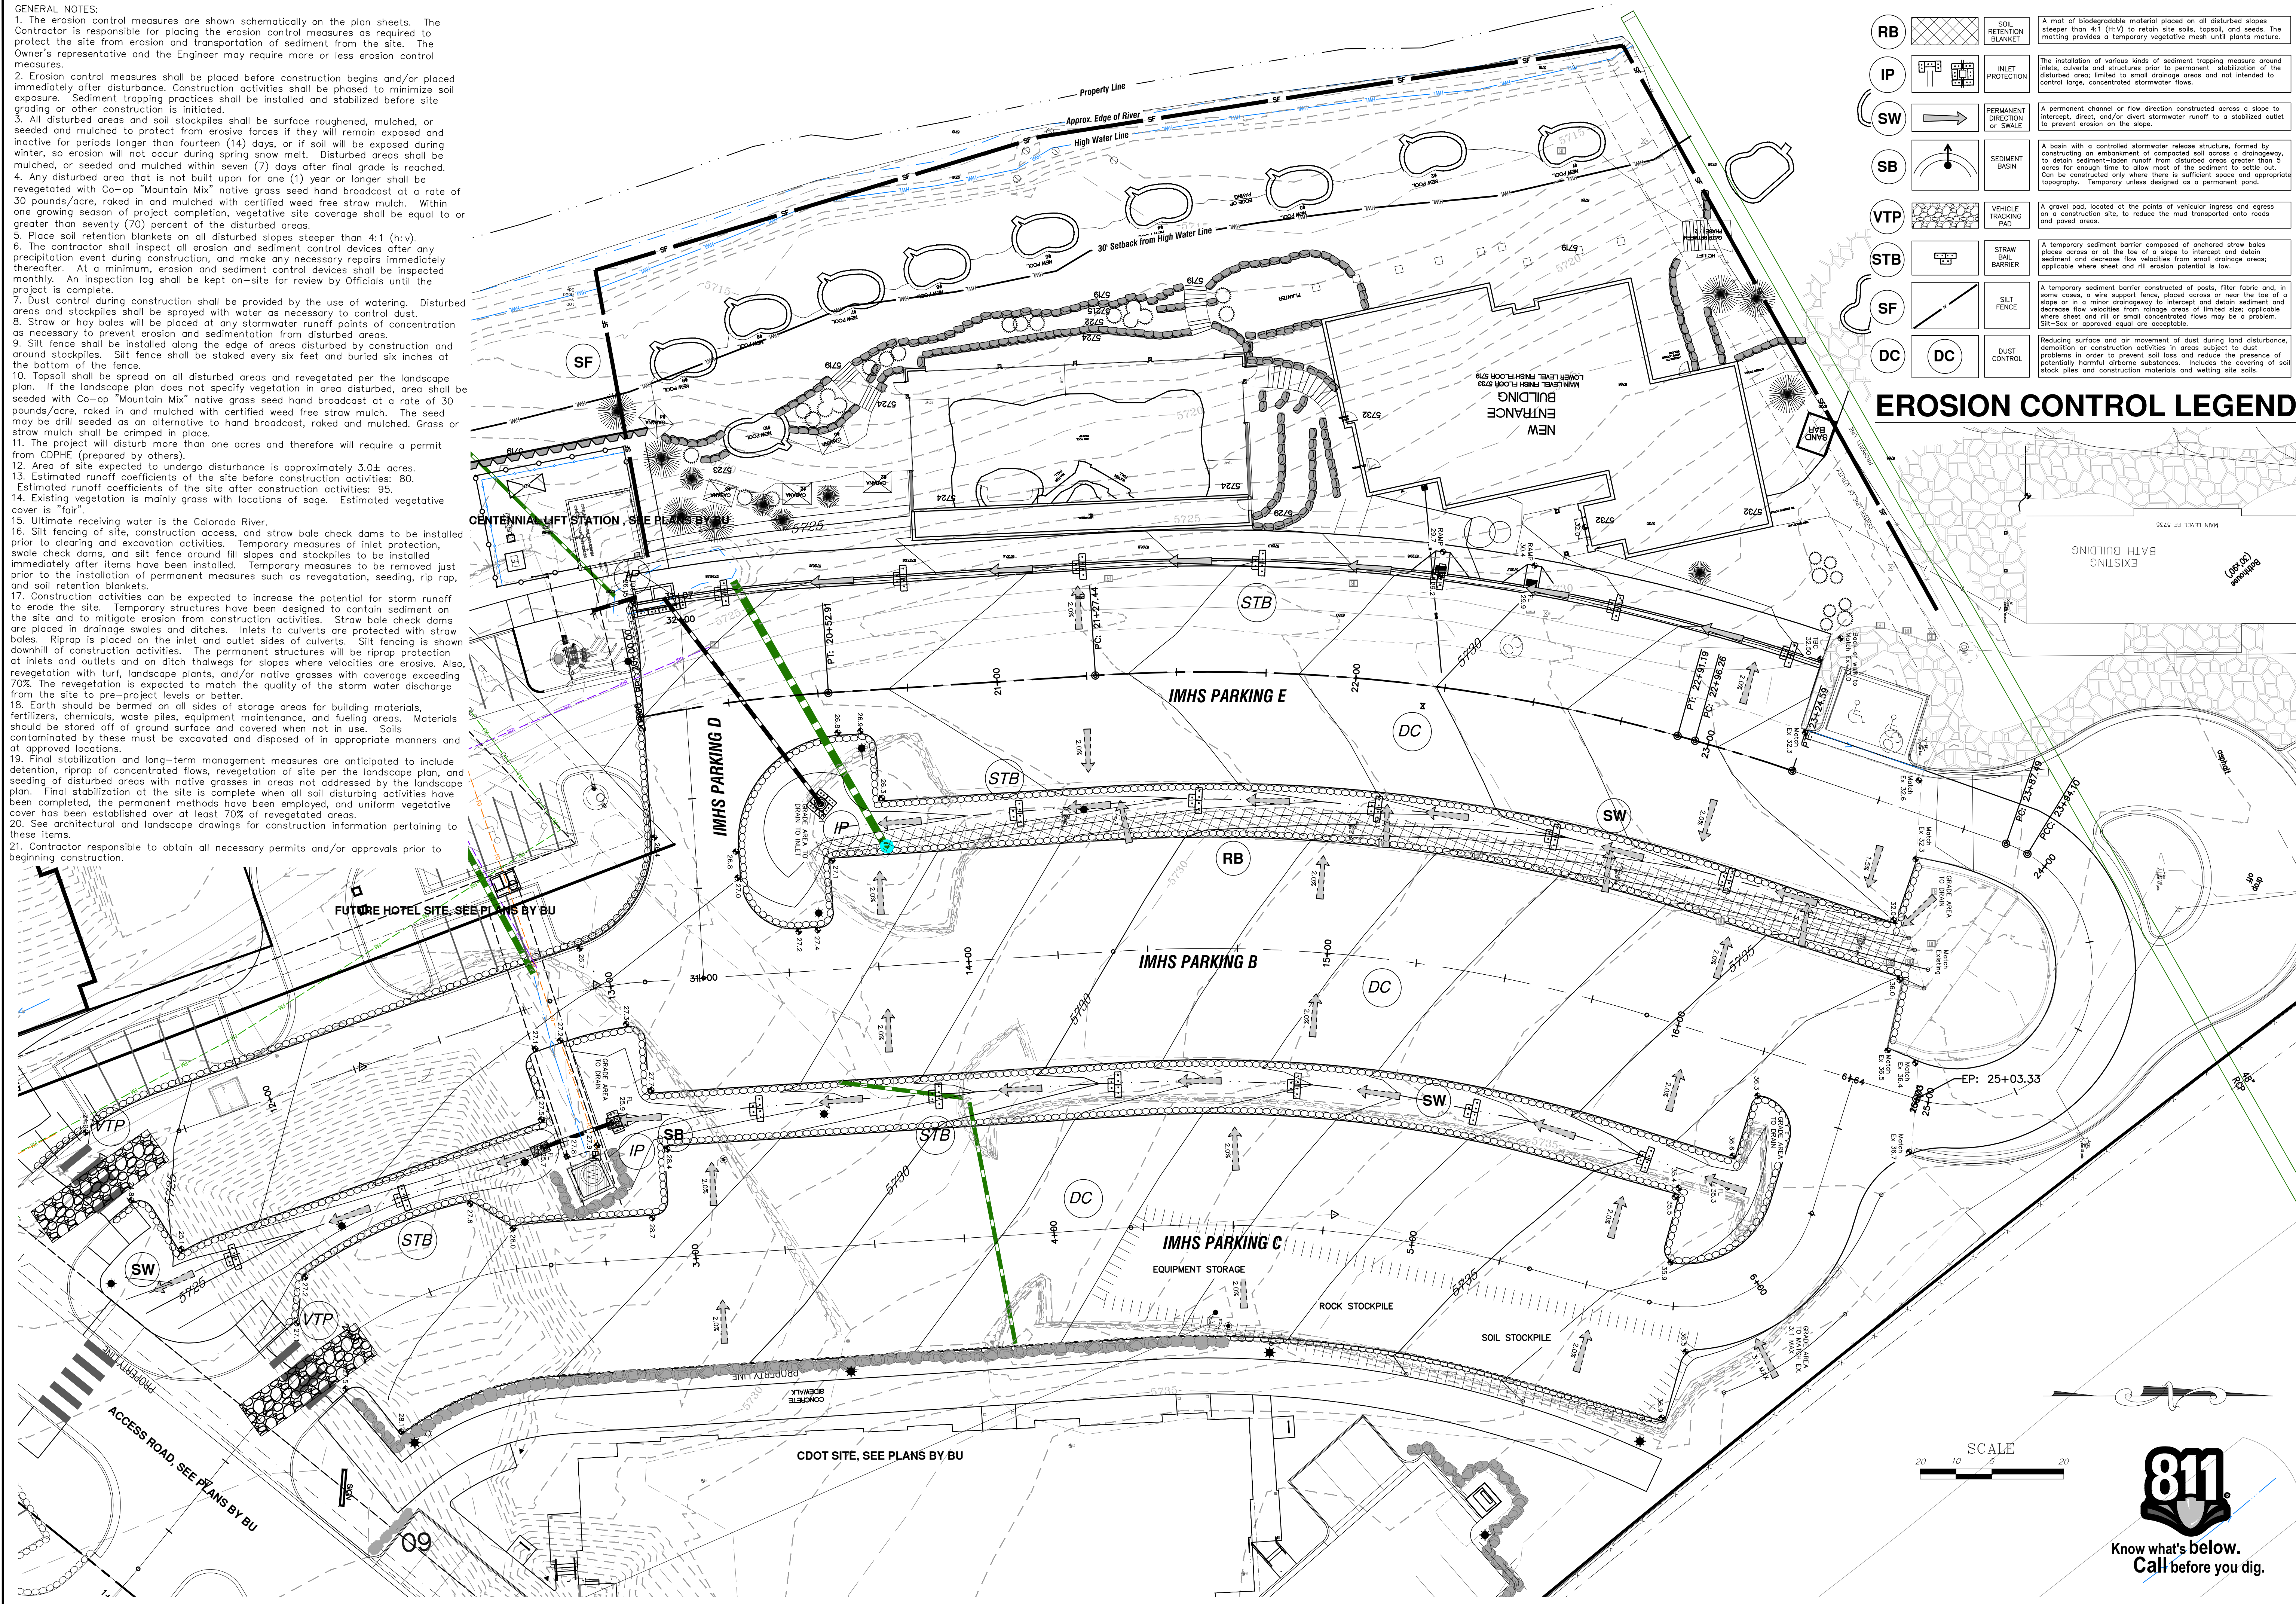

RB		SOIL RETENTION BLANKET	A mat of biodegradable material placed on all disturbed slopes steeper than 4:1 (h:v) to retain site soils, topsoil, and seeds. The matting provides a temporary vegetative mesh until plants mature.
IP		INLET PROTECTION	The installation of various kinds of sediment trapping measure around inlets, culverts and structures prior to permanent stabilization of the disturbed area, limited to small drainage areas and not intended to control large, concentrated stormwater flows.
SW		PERMANENT DIRECTION OR SWALE	A permanent channel or flow direction constructed across a slope to intercept, direct, and/or divert stormwater runoff to a stabilized outlet to prevent erosion on the slope.
SB		SEDIMENT BASIN	A basin with a controlled stormwater release structure, formed by constructing an embankment of compacted soil across a drainage way, to detain sediment-laden runoff from disturbed areas greater than 5 acres for enough time to allow most of the sediment to settle out. Can be constructed only where there is sufficient space and appropriate topography. Temporary unless designed as a permanent pond.
VTP		VEHICLE TRACKING PAD	A gravel pad, located at the points of vehicular ingress and egress on a construction site, to reduce the mud transported onto roads and paved areas.
STB		STRAW BALE BARRIER	A temporary sediment barrier composed of anchored straw bales placed across or at the toe of a slope to intercept and detain sediment and decrease flow velocities from small drainage areas; applicable where sheet and rill erosion potential is low.
SF		SILT FENCE	A temporary sediment barrier constructed of posts, filter fabric and, in some cases, a wire support fence, placed across or near the toe of a slope or in a minor drainage way to intercept and detain sediment and decrease flow velocities from drainage areas of limited size. Applicable where sheet and rill or small concentrated flows may be a problem. Silt-fence or approved equal are acceptable.
DC		DUST CONTROL	Reducing surface and air movement of dust during land disturbance, demolition or construction activities in areas subject to dust problems in order to prevent soil loss and reduce the presence of potentially harmful airborne substances. Includes the covering of soil stock piles and construction materials and wetting site soils.

EROSION CONTROL LEGEND

MOUNTAIN CROSS ENGINEERING, INC.
Civil and Environmental Consulting and Design
826 1/2 Grand Avenue Glenwood Springs, CO 81601
ph 970.945.5544 fx 970.945.5588 www.mountaincross-eng.com

Iron Mountain Hot Springs
Stormwater Management Plan

PRELIMINARY
NOT FOR CONSTRUCTION

REVISIONS	DATE	BY	COMMENTS

DATE 08/04/20

SCALE 1"=20'





ENGINEER C. HALE

DWG FILE IronMtn

JOB 564-005

SHEET **C5**




Know what's below.
Call before you dig.

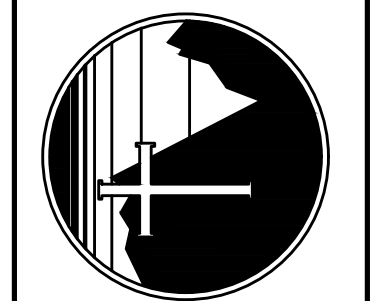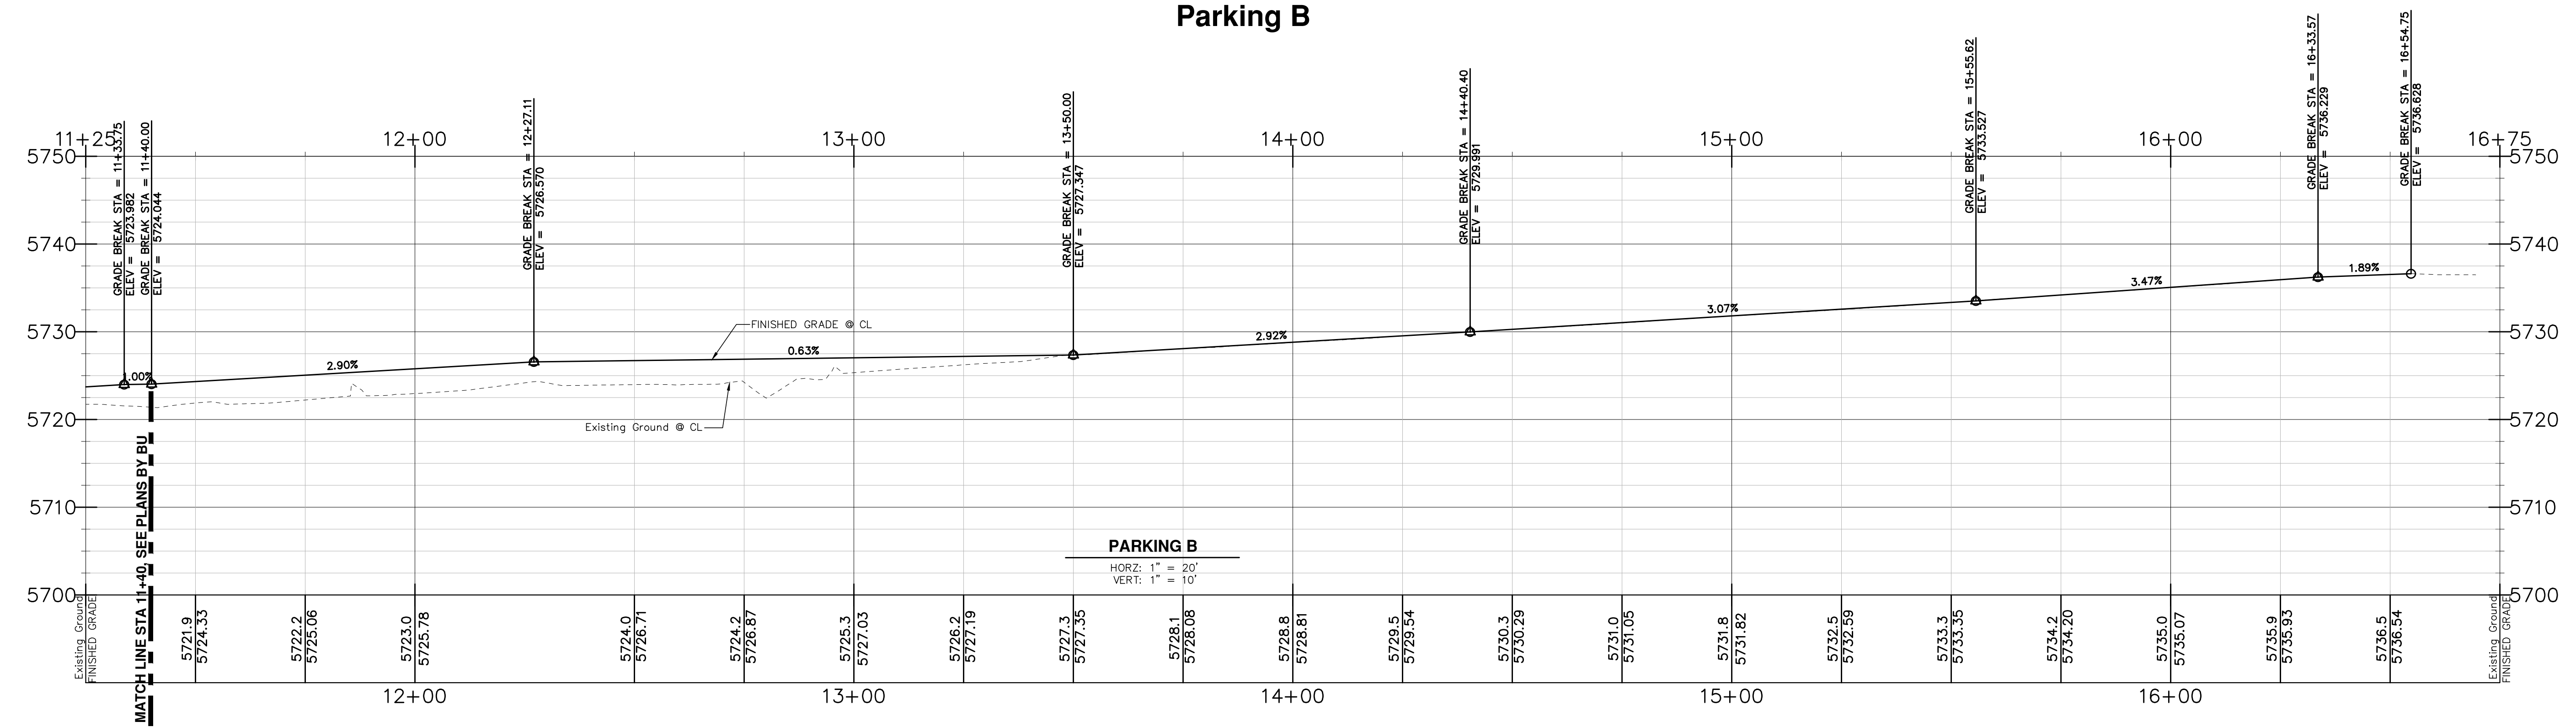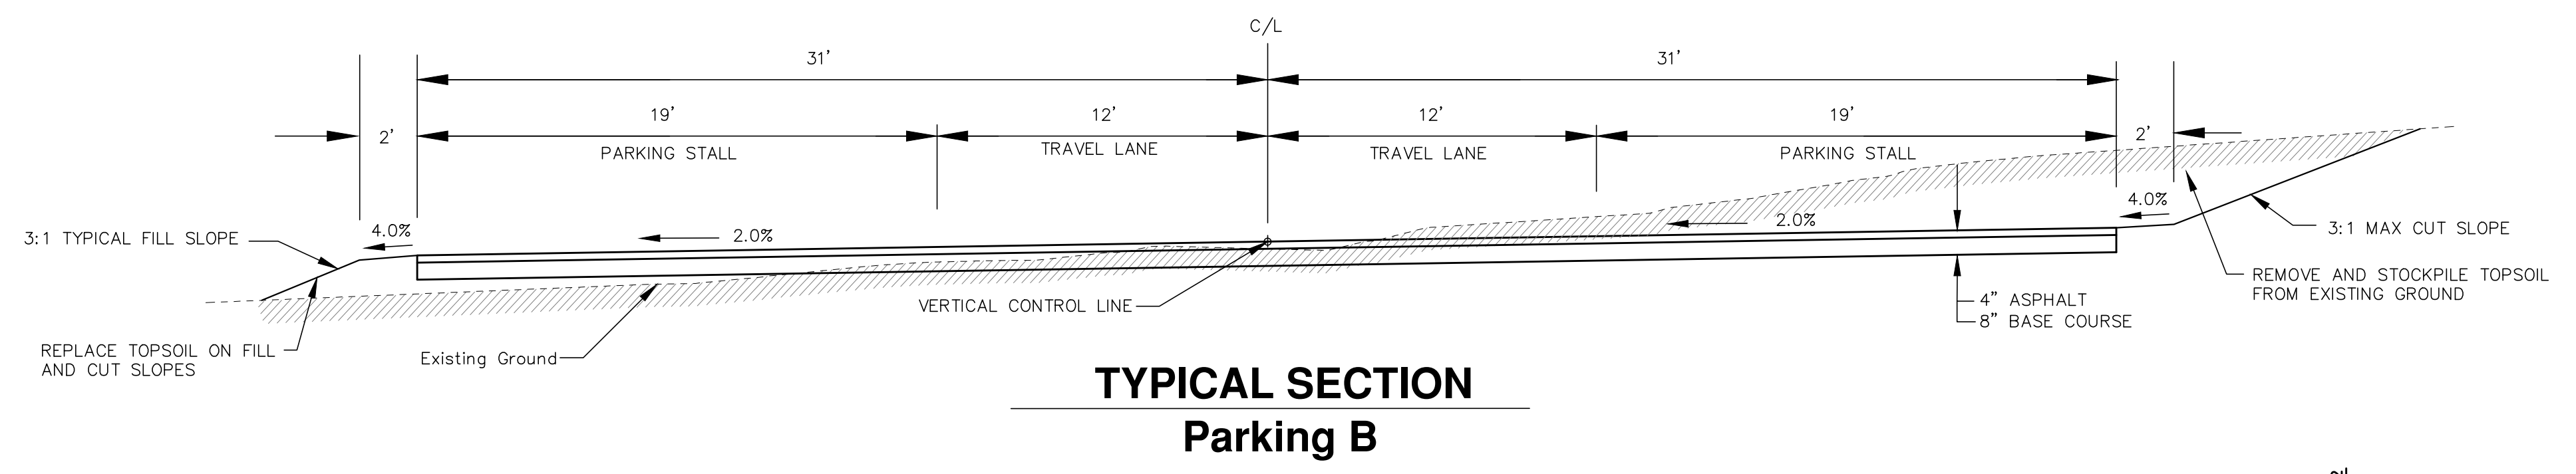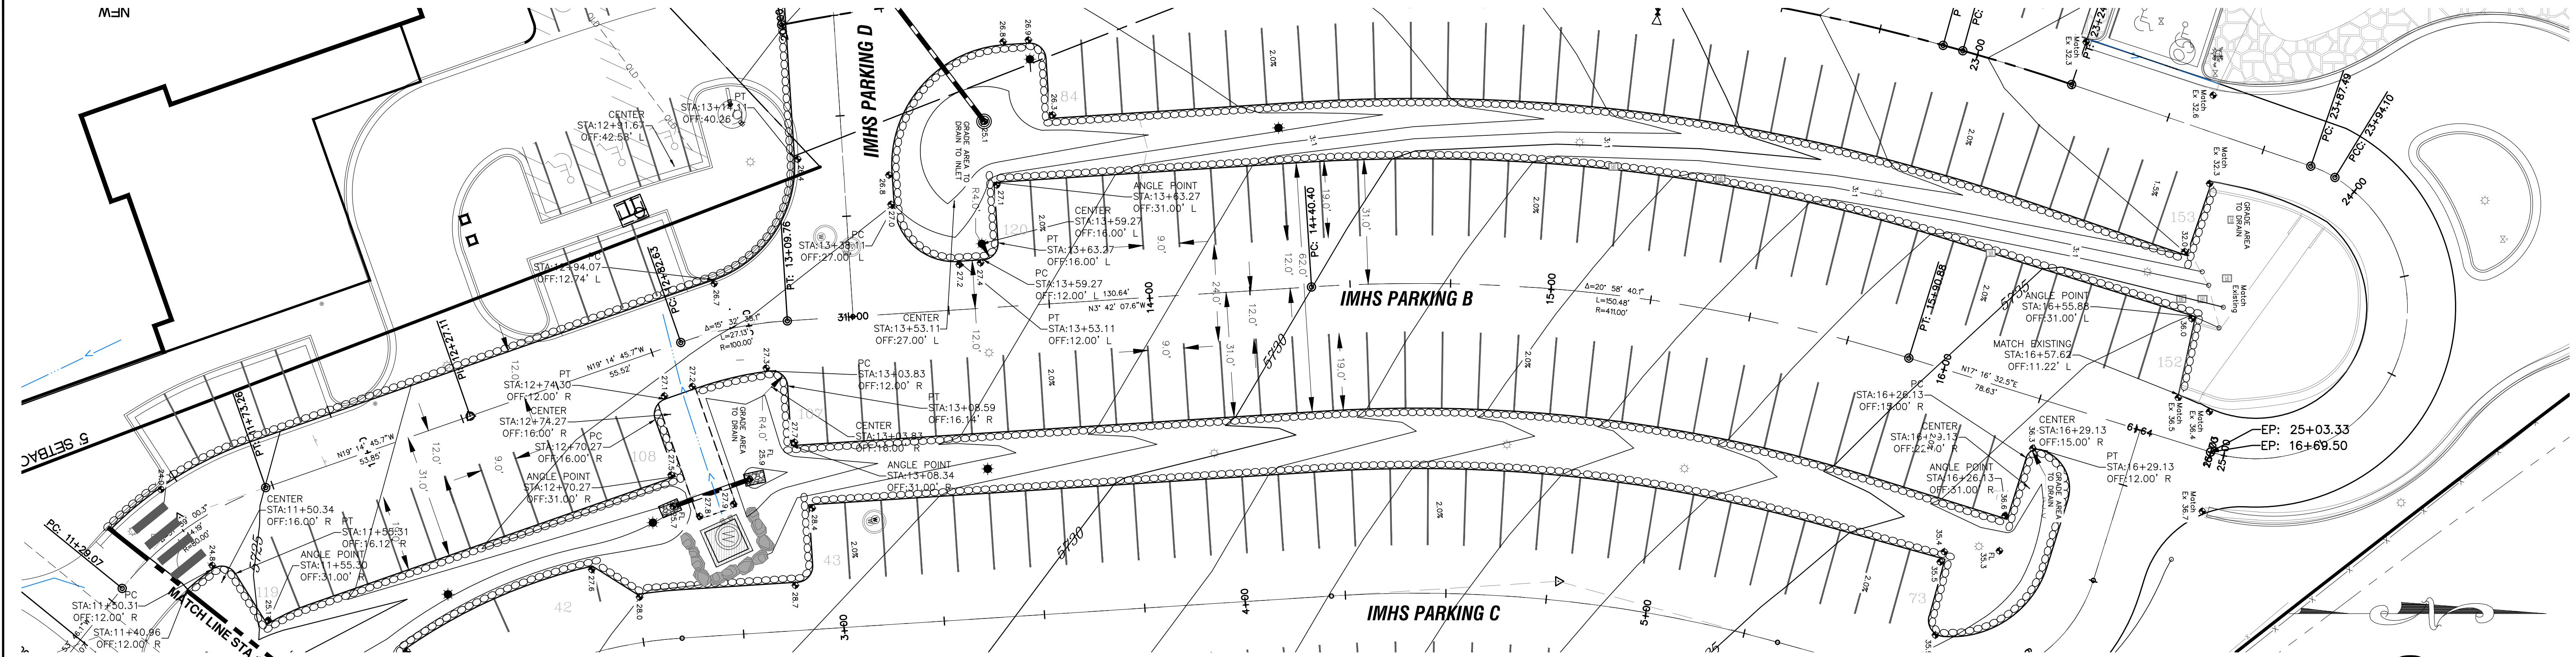

Iron Mountain Hot Springs Parking Lot B Plan and Profile



PRELIMINARY
NOT FOR CONSTRUCTION

REVISIONS		DATE	BY	COMMENTS
DATE		07/22/20		
SCALE		Horz: 1"=20' Vert: 1"=10'		
ENGINEER		C. HALE		
DWG FILE		IronMtn		
JOB		564-005		
SHEET		C6		

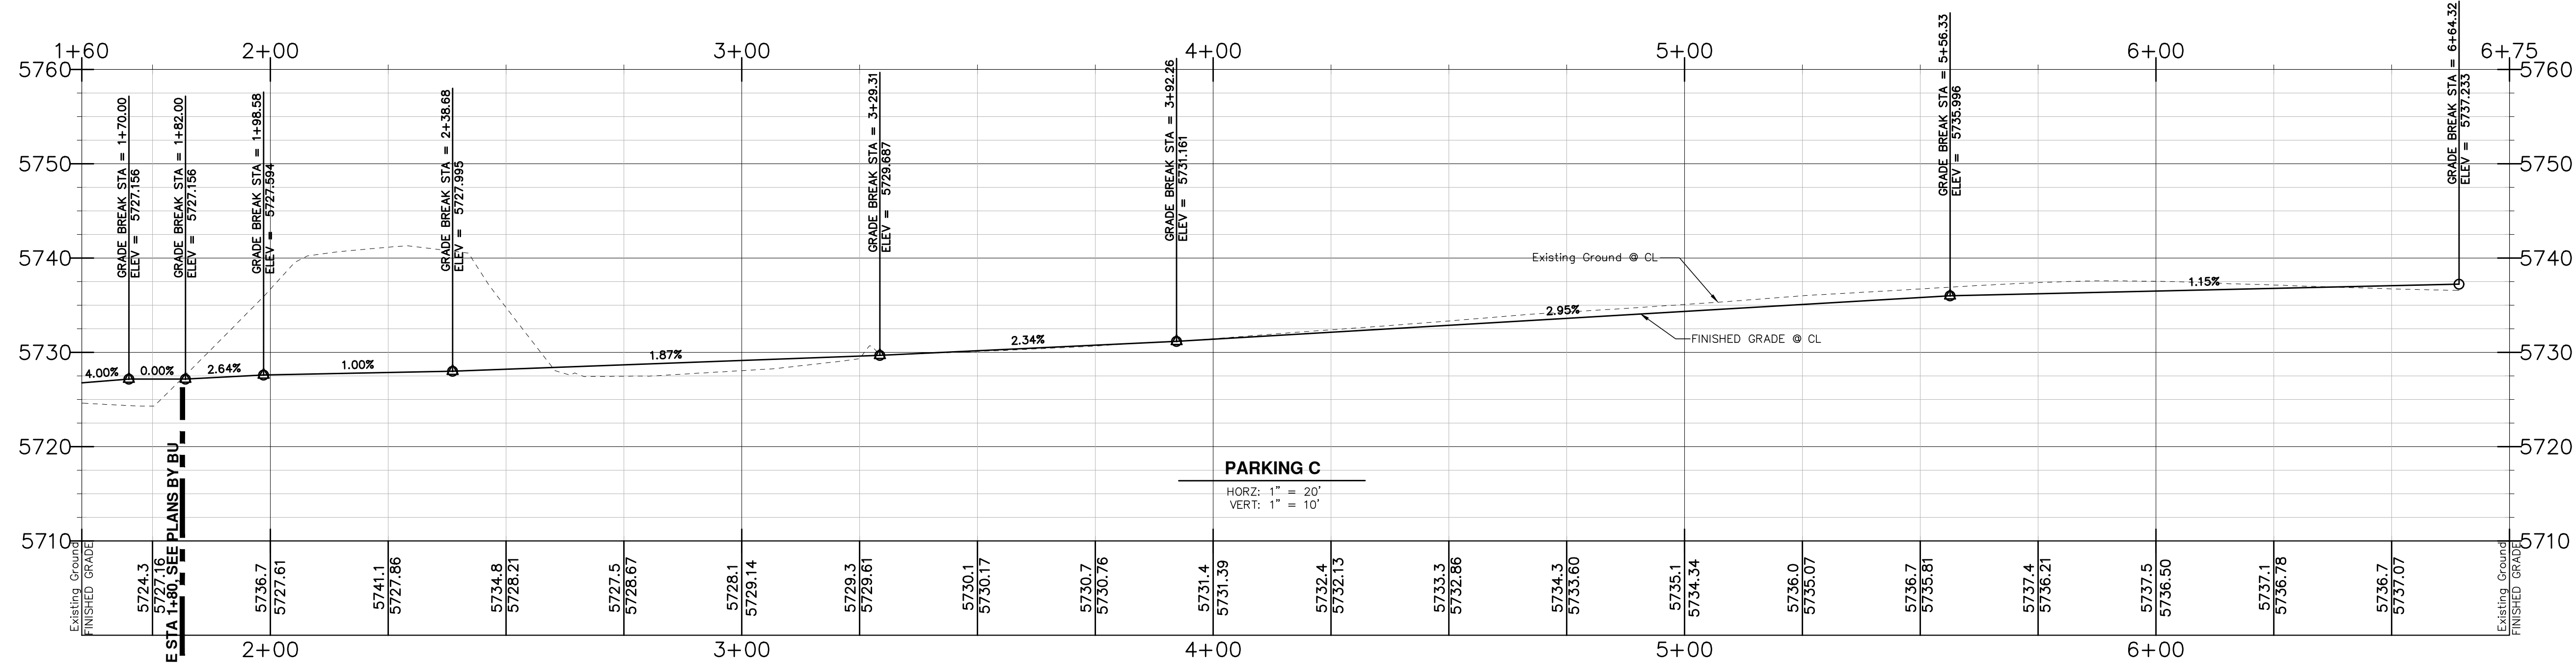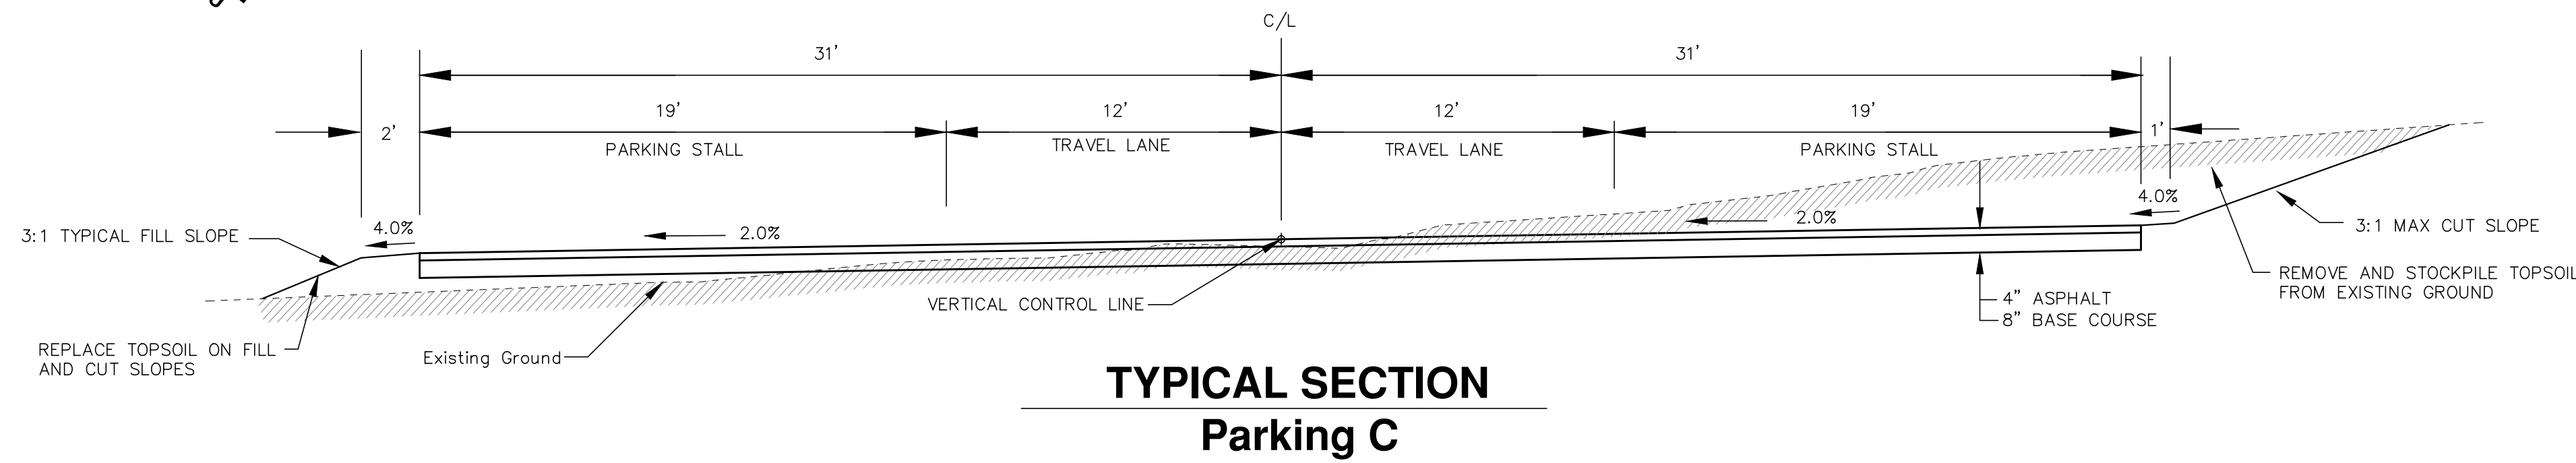
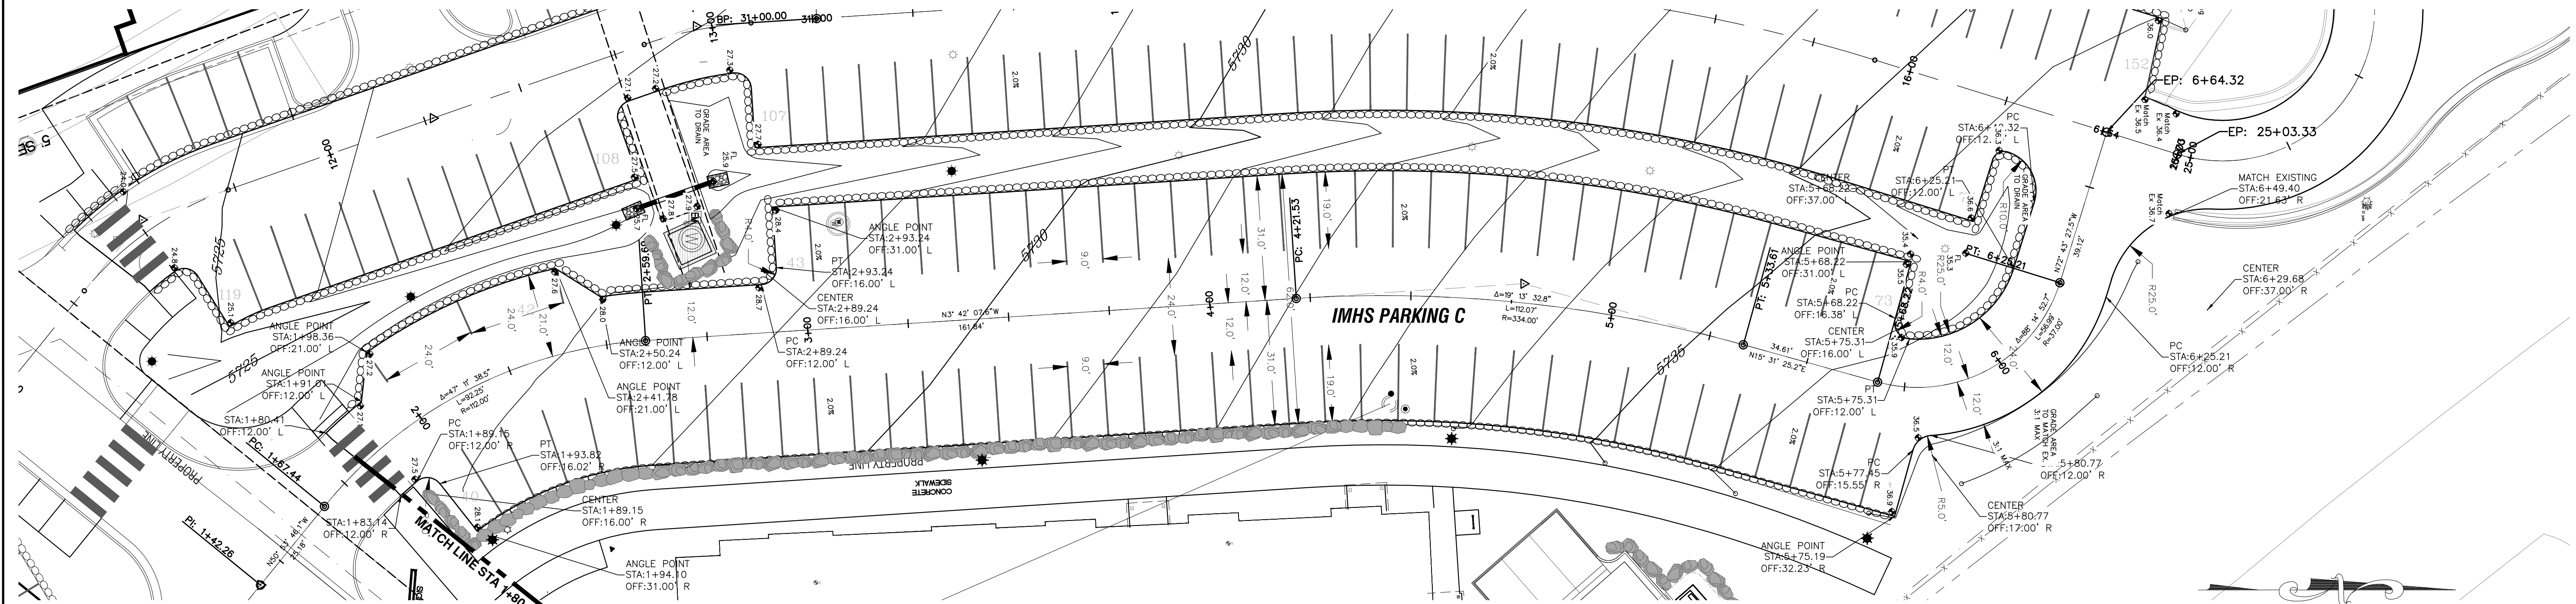


REVISIONS	
DATE	BY COMMENTS



DATE	07/22/20
SCALE	Horz: 1"=20' Vert: 1"=10'
ENGINEER	C. HALE
DWG FILE	IronMtn
JOB	564-005
SHEET	C7

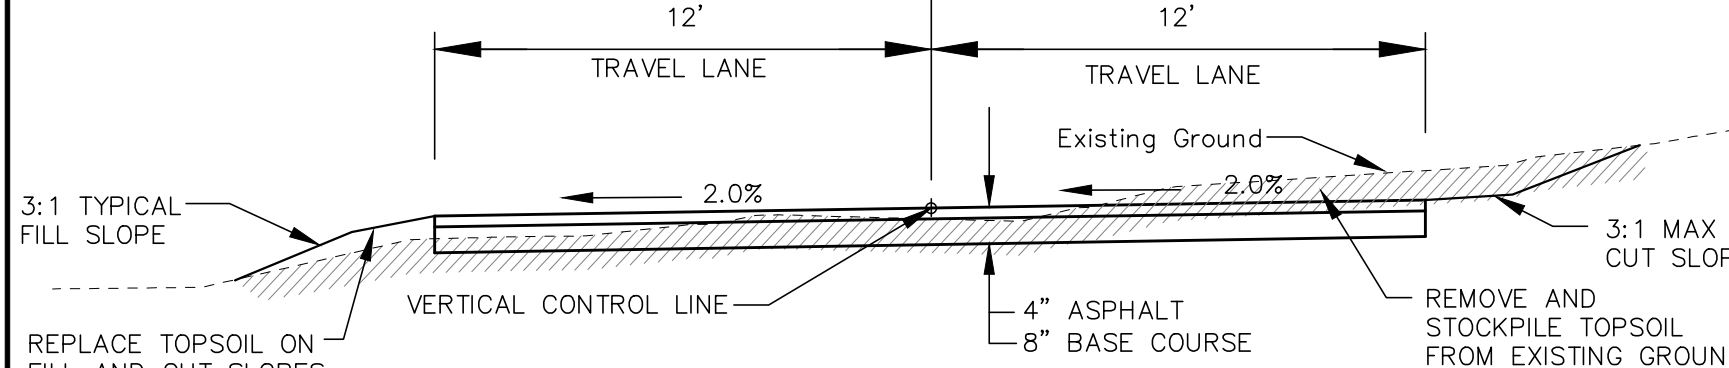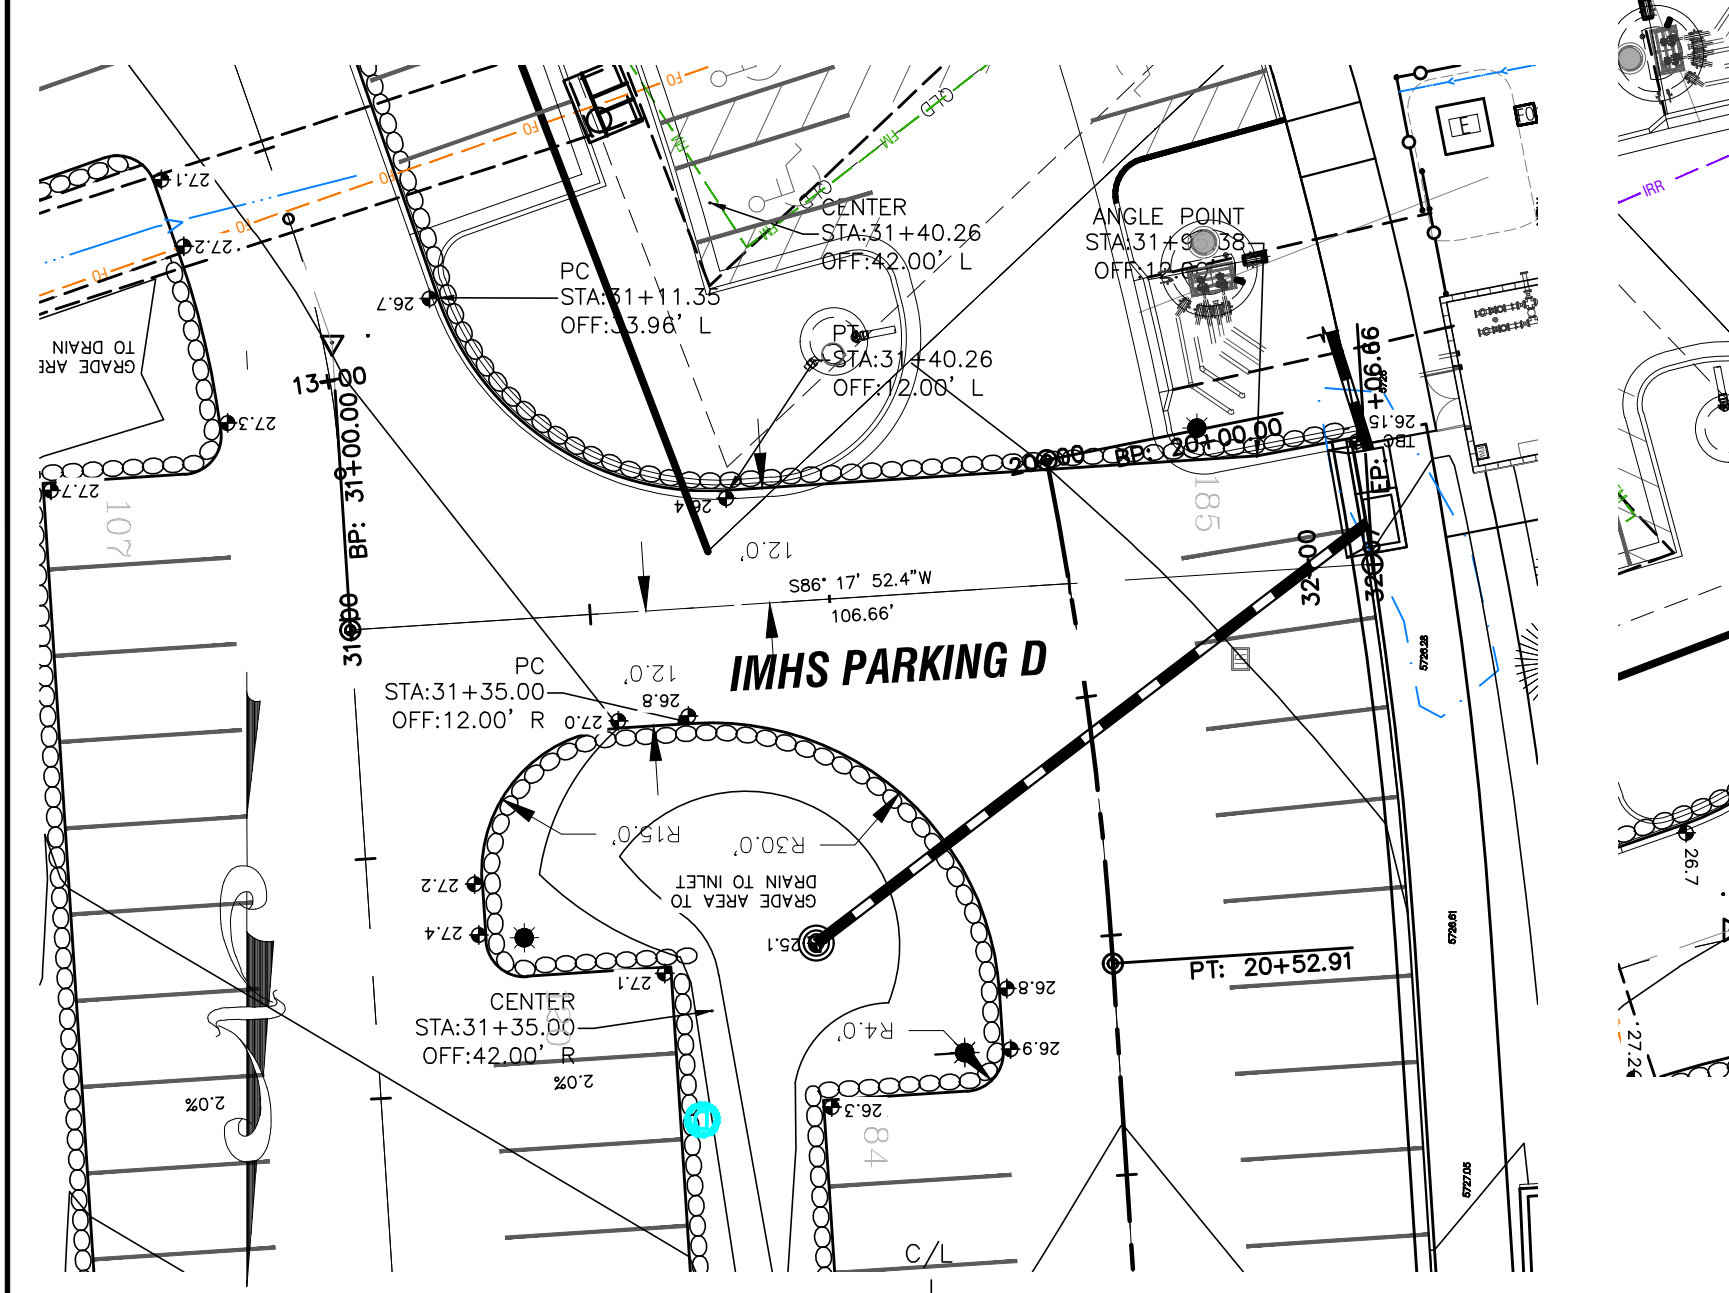





TYPICAL SECTION
Parking D

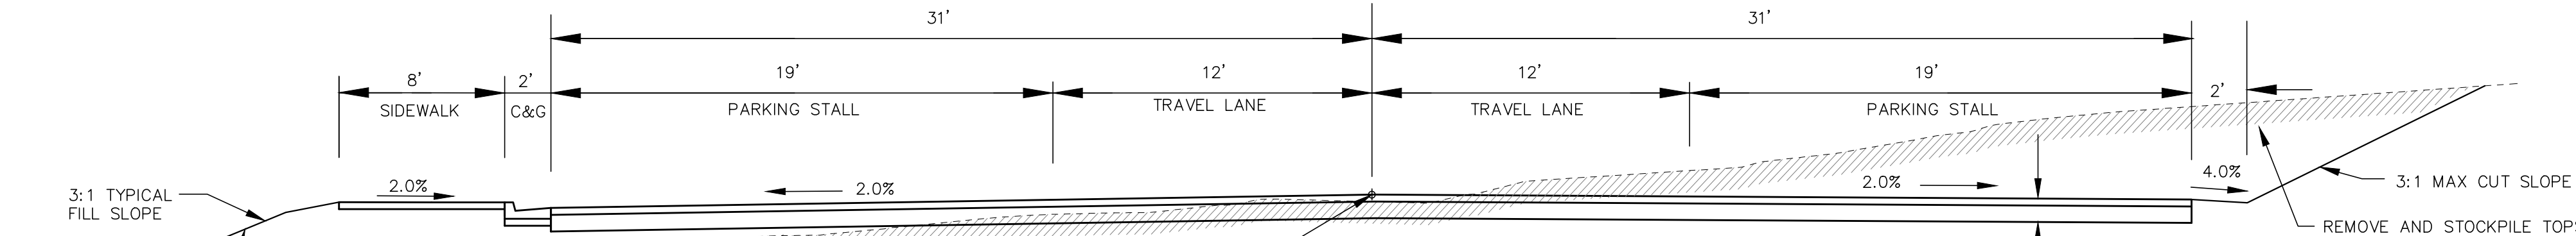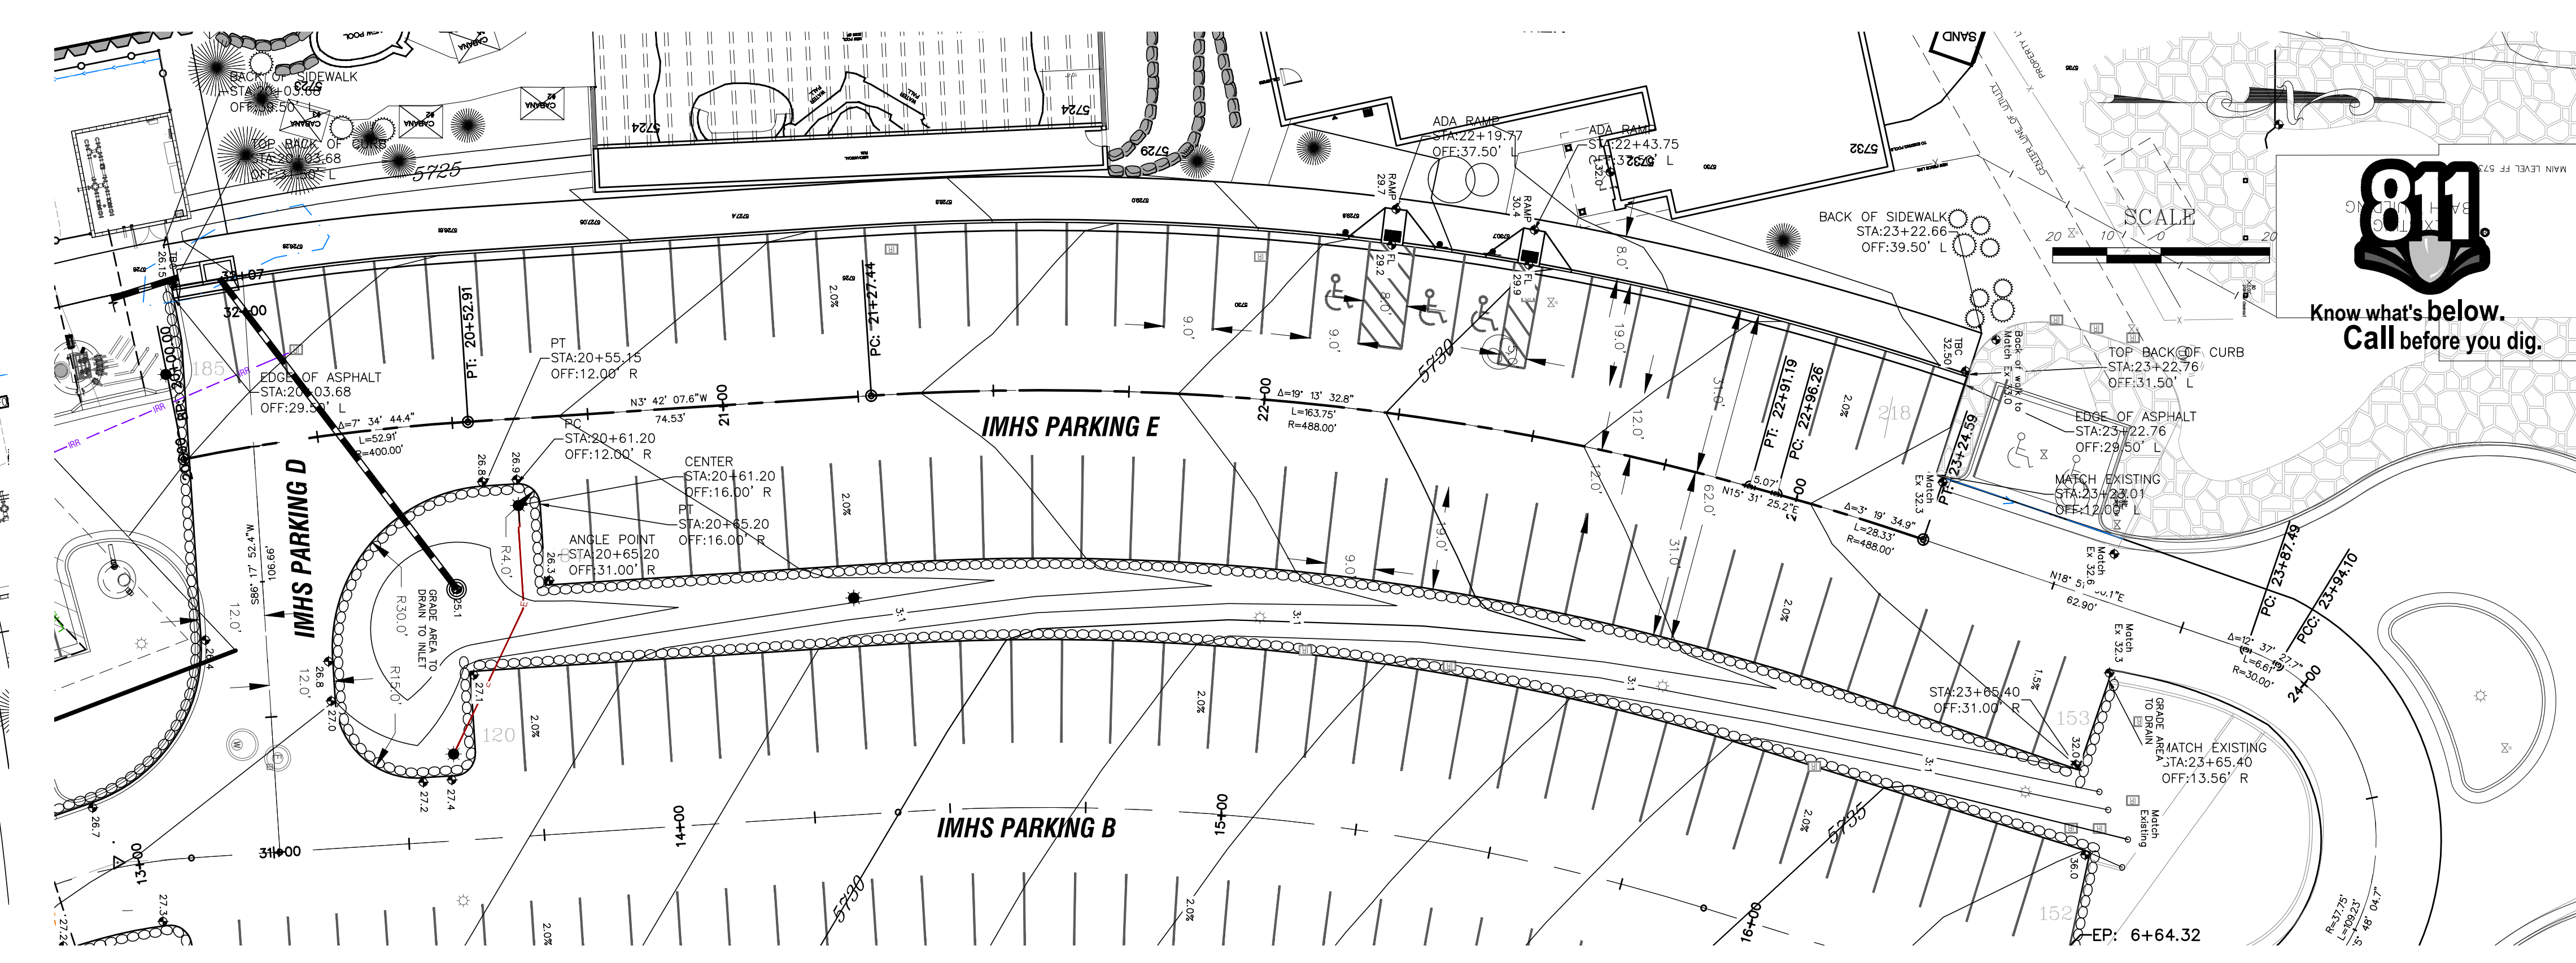

TYPICAL SECTION
Parking E

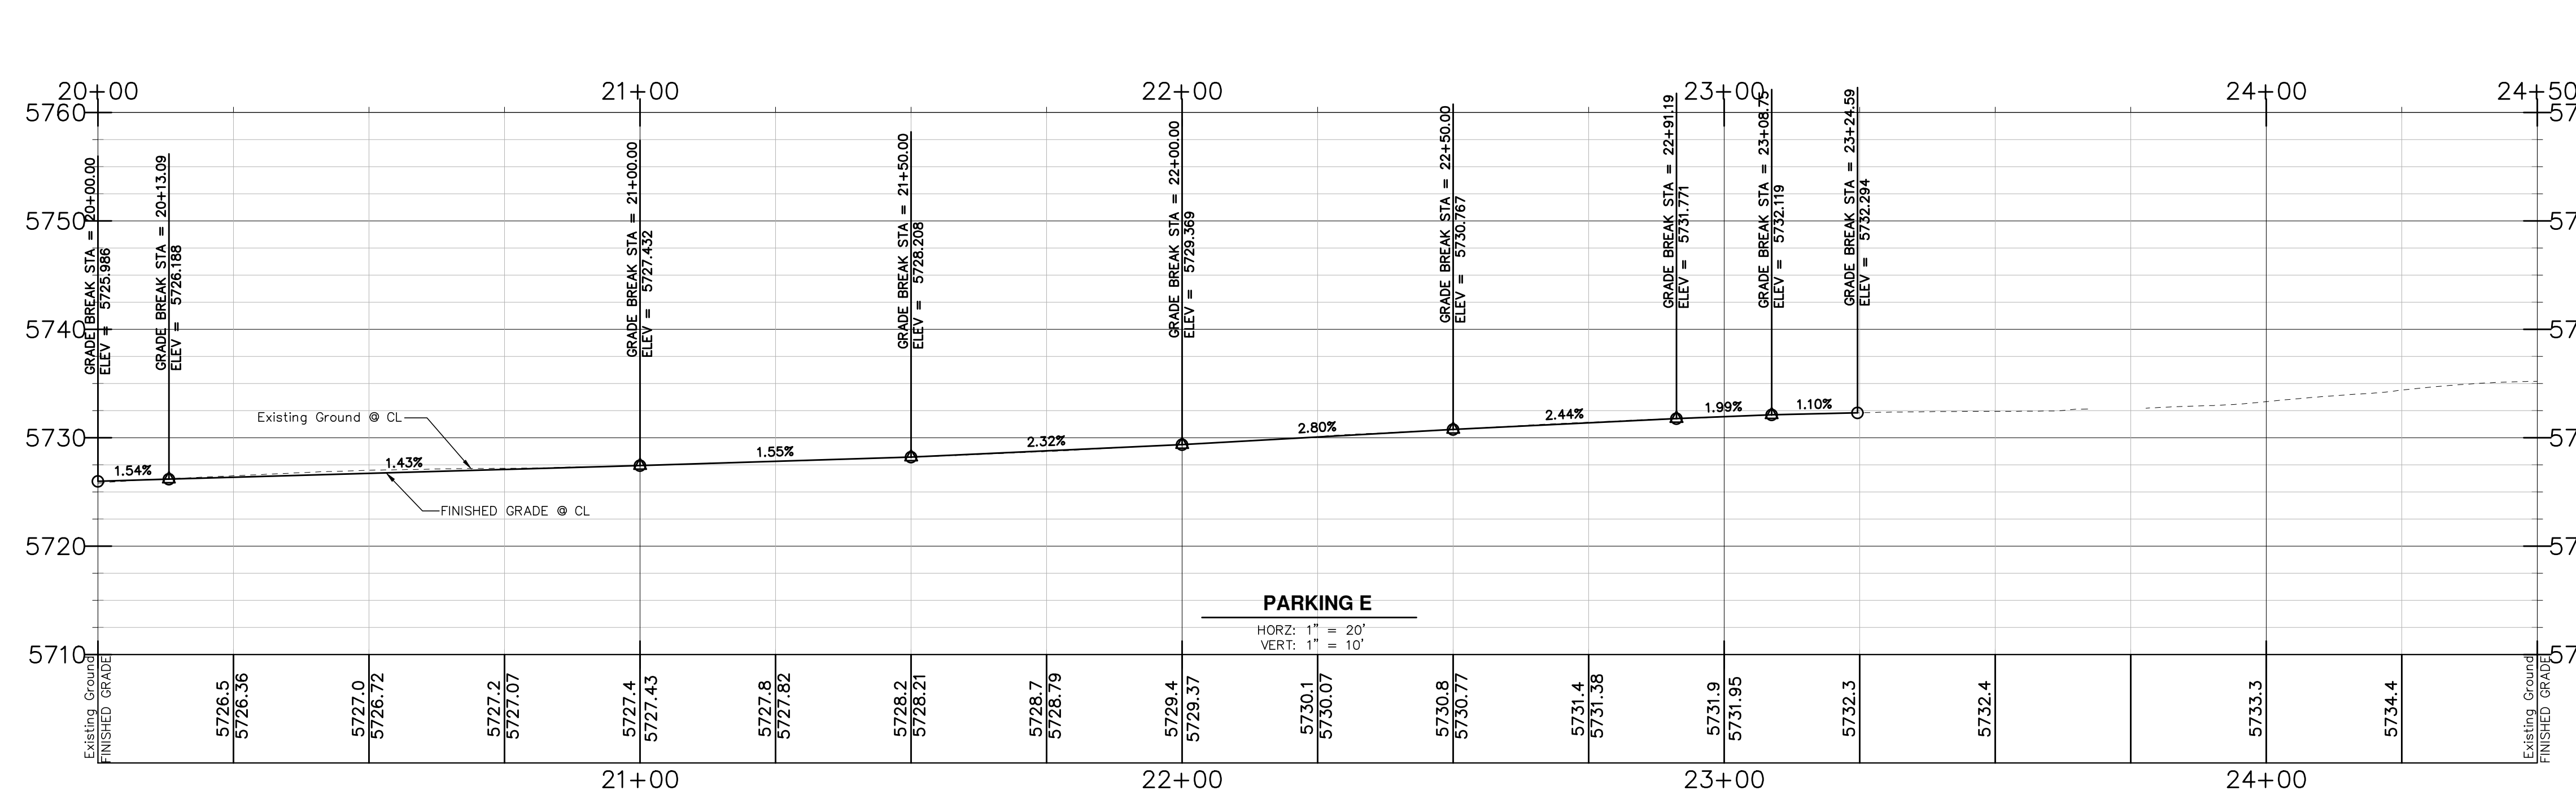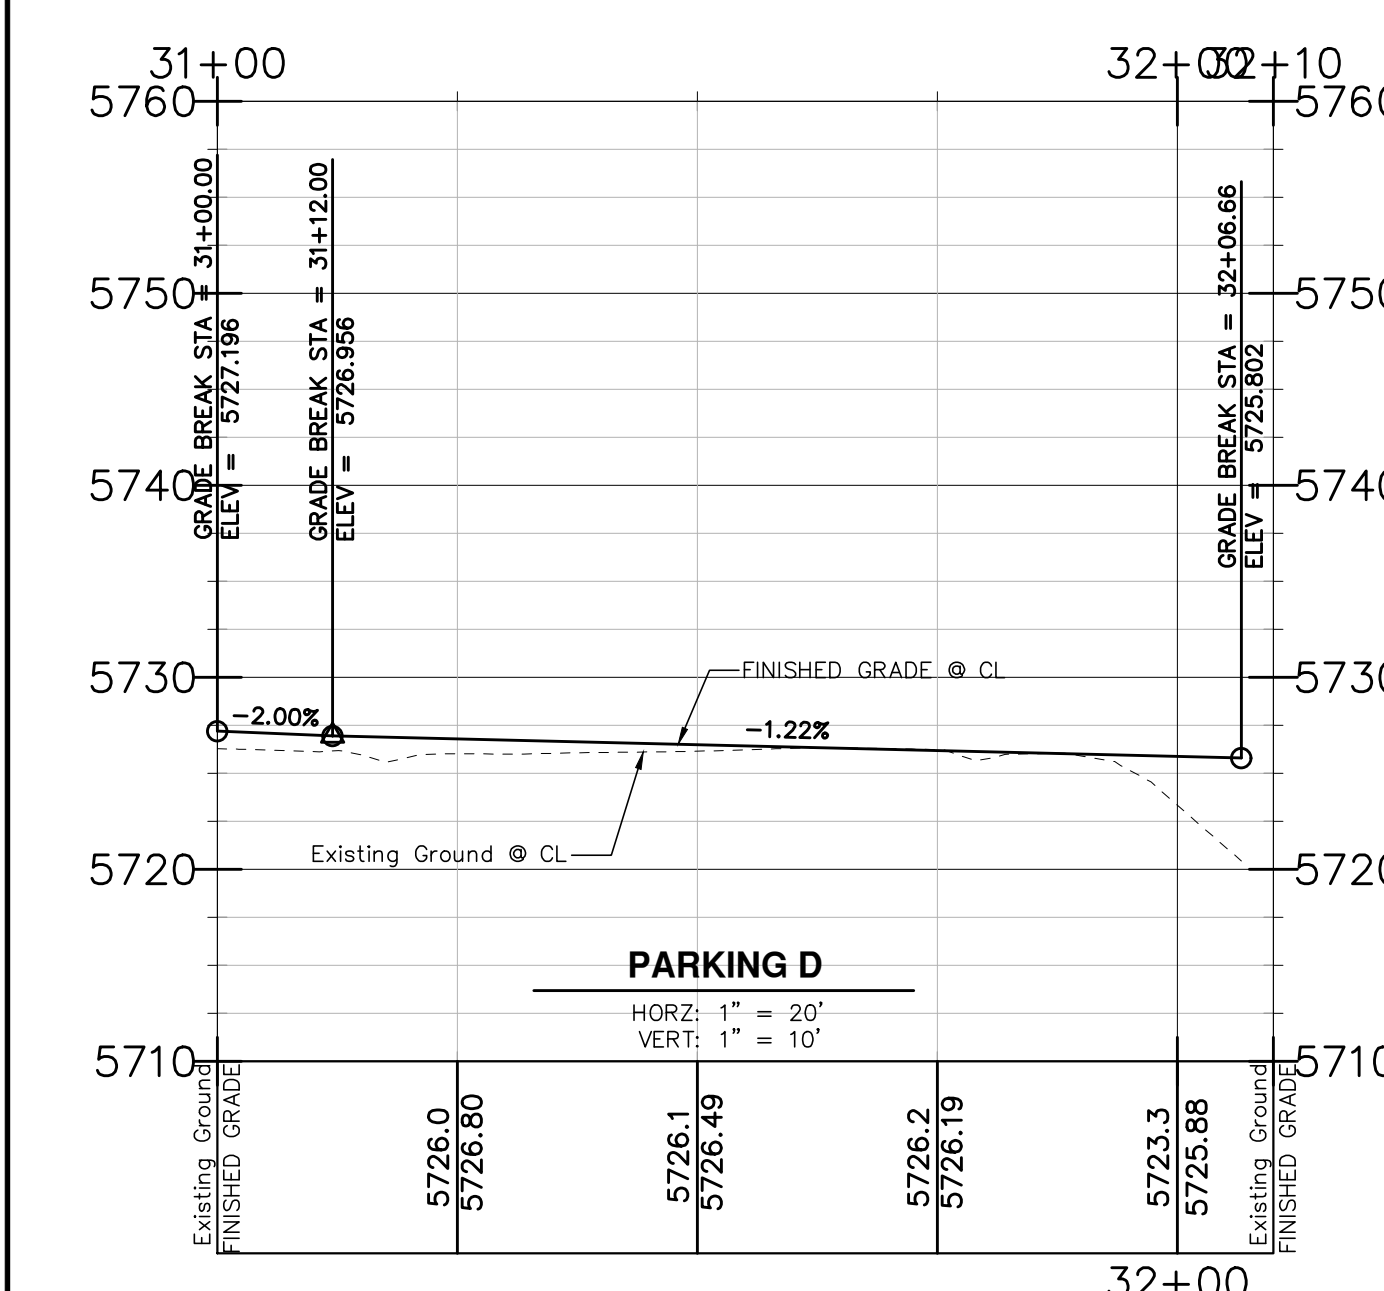

REVISIONS		DATE	BY	COMMENTS
DATE		07/22/20		
SCALE		Horz: 1" = 20' Vert: 1" = 10'		
ENGINEER		C. HALE		
DWG FILE		IronMtn		
JOB		564-005		
SHEET		C8		

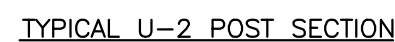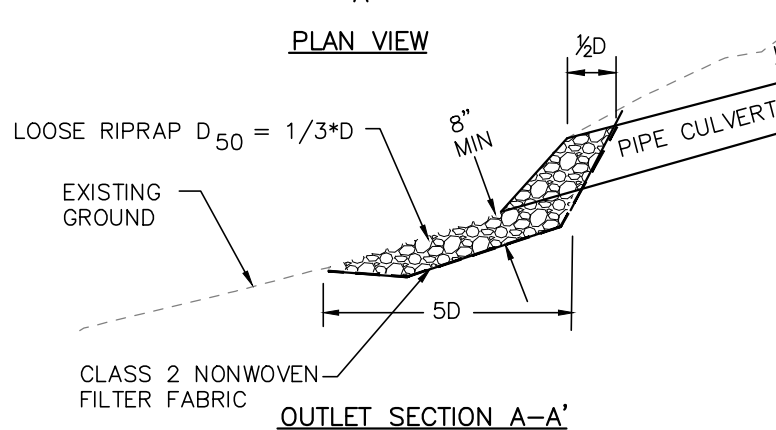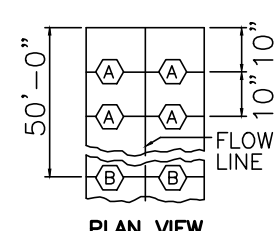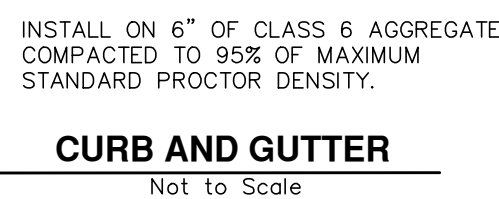


NOTES:

1. ALL CLASS 1 SIGN PANELS SHALL BE SINGLE SHEET ALUMINUM, 0.100" MINIMUM THICKNESS AND SHALL BE FASTENED DIRECTLY TO THE POST.
2. BOLTS, NUTS, AND WASHERS SHALL BE GALVANIZED OR CADMIUM PLATED. ALL FASTENERS SHALL BE PROTECTED USING REFLECTIVE SHEETING CONFORMING TO ASTM D4959.
3. U-SHAPE POSTS SHALL BE A UNIFORM FLANGED CHANNEL SECTION MADE FROM HOT ROLLED STRUCTURAL STEEL, RE-ROLLED RAIL STEEL OR ALUMINUM. THE MINIMUM TENSILE YIELD STRENGTH OF AT LEAST 30,000 PSI AND A MINIMUM TENSILE STRENGTH OF AT LEAST 50,000 PSI. U-SHAPE POSTS SHALL WEIGH 2 LBS/FT.
4. U-SHAPE POSTS SHALL HAVE $\frac{1}{8}$ " HOLES DRILLED OR PUNCHED ON 1" OF 2" CENTERS FOR THE TOP 4 FEET OF THE POST AS A MINIMUM, WITH THE FIRST HOLE 1" FROM THE TOP OF THE POST.
5. THE VERTICAL GAP BETWEEN SIGN PANELS ON THE SAME POST SHALL BE 1" MIN. TO 2" MAX.

STREET SIGNS



NOT TO SCALE

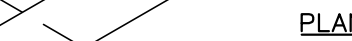

INSTALL ON 6" OF CLASS 6 AGGREGATE COMPACTED
TO 95% OF MAXIMUM STANDARD PROCTOR DENSITY

SIDEWALK RAMP DETAIL

NOT TO SCALE

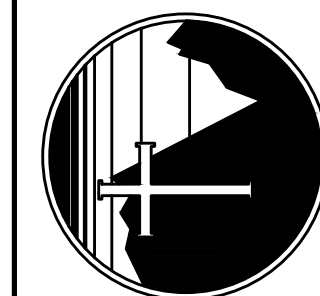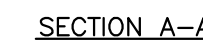

Iron Mountain Hot Springs Details

PRELIMINARY
NOT FOR CONSTRUCTION

[illegible]

DATE 07/22/20

SCALE 1"=20'








ENGINEER
C. HALE

DWG FILE
IronMtn

JOB 564-005

SHEET

C9

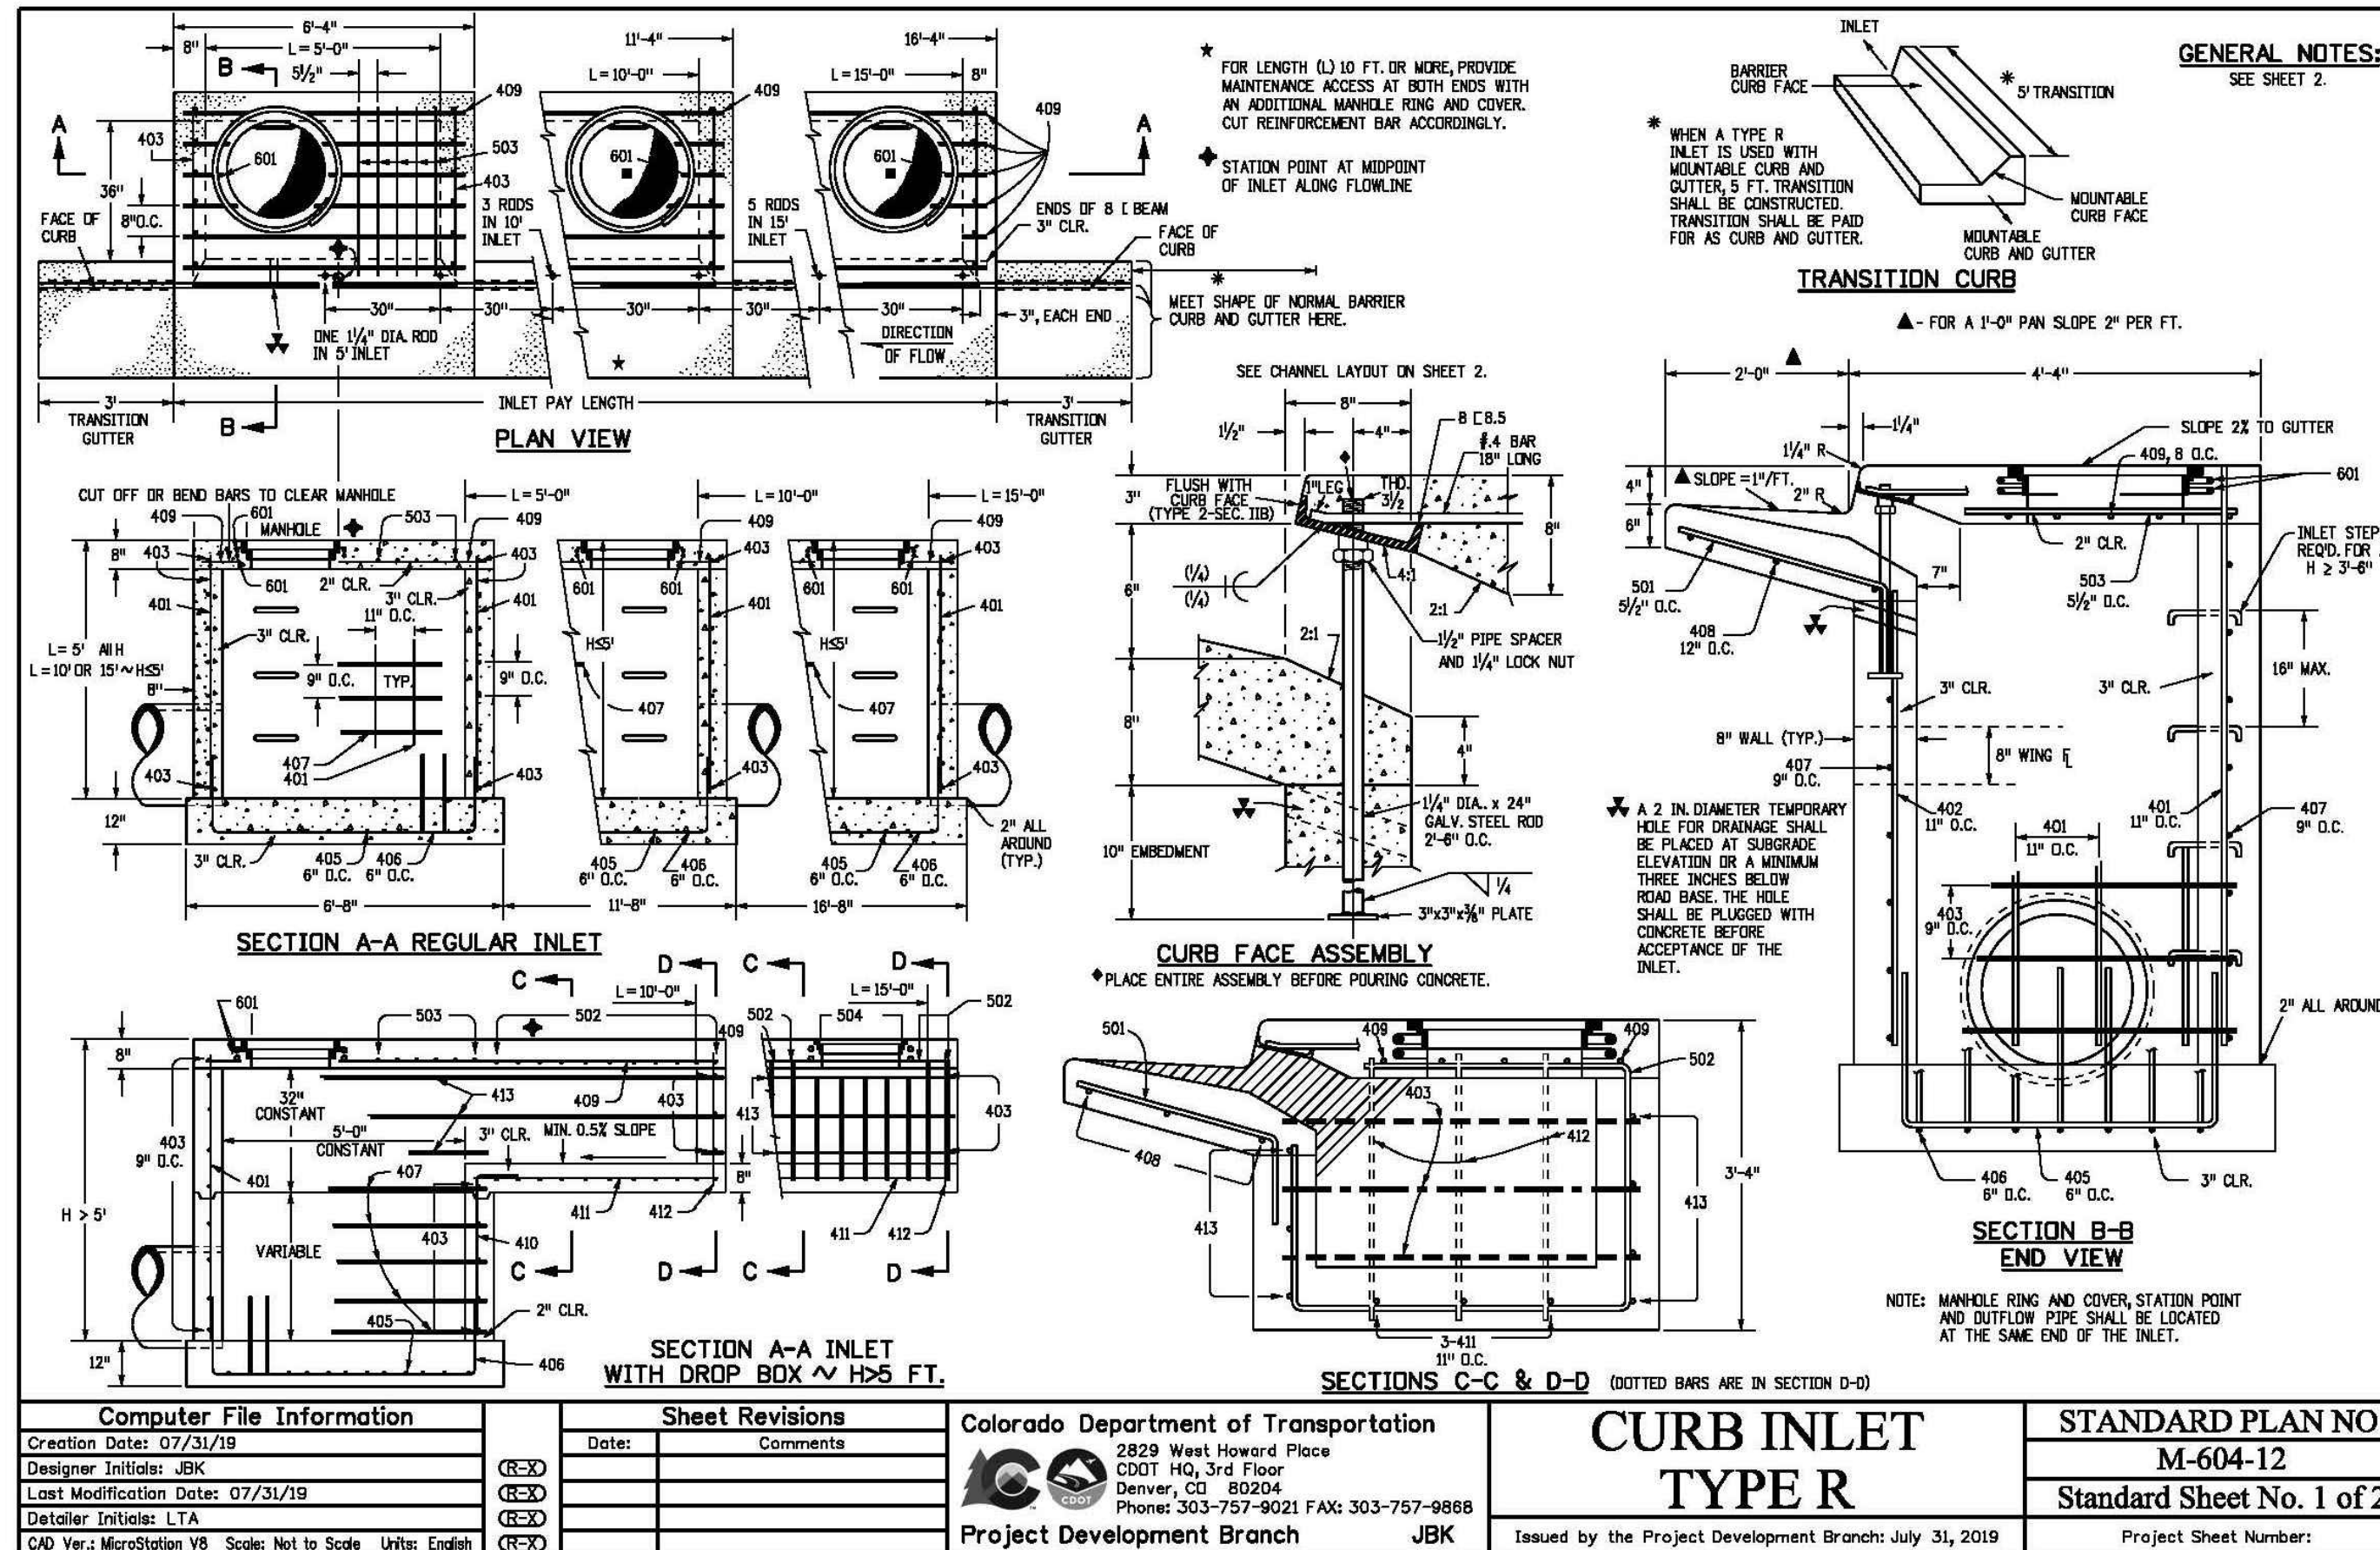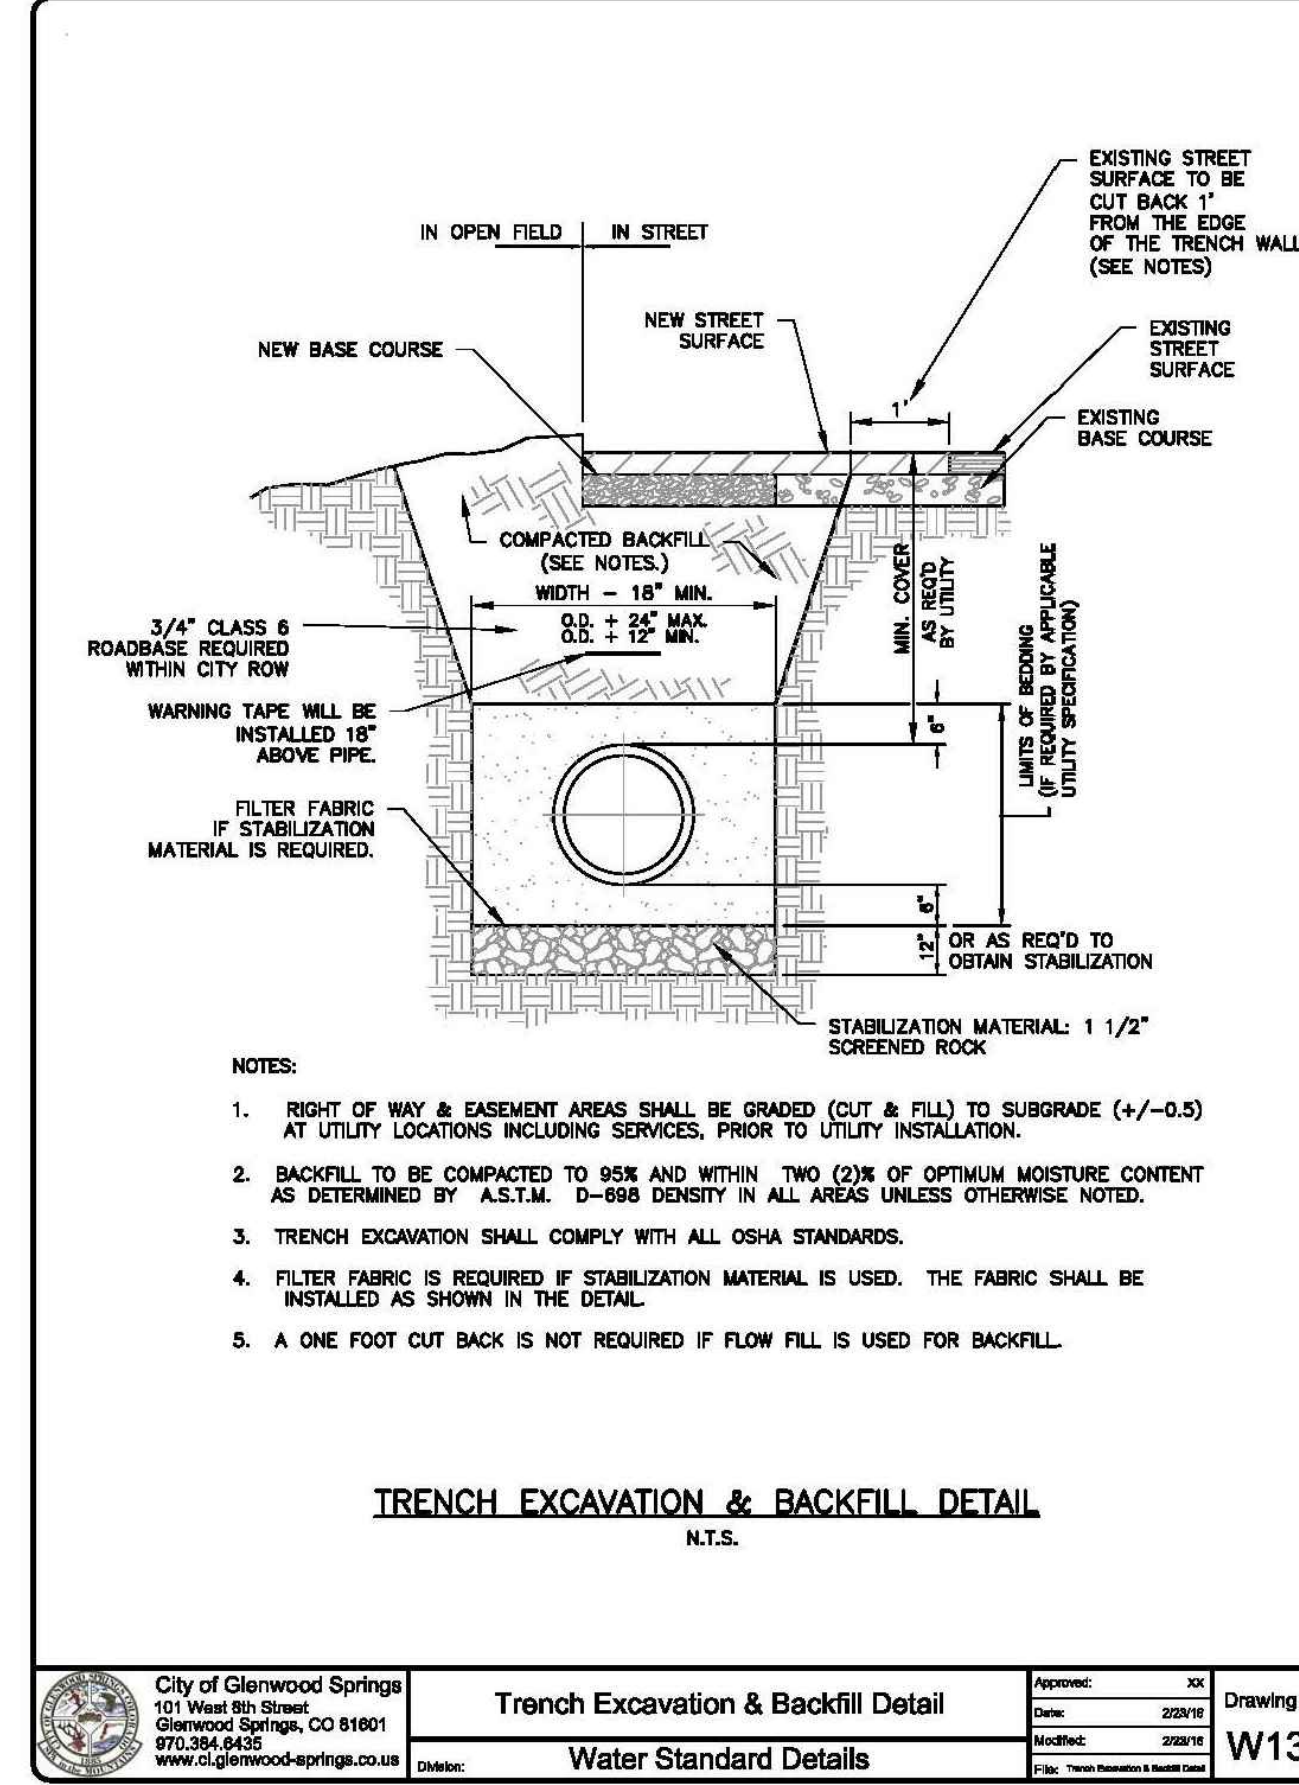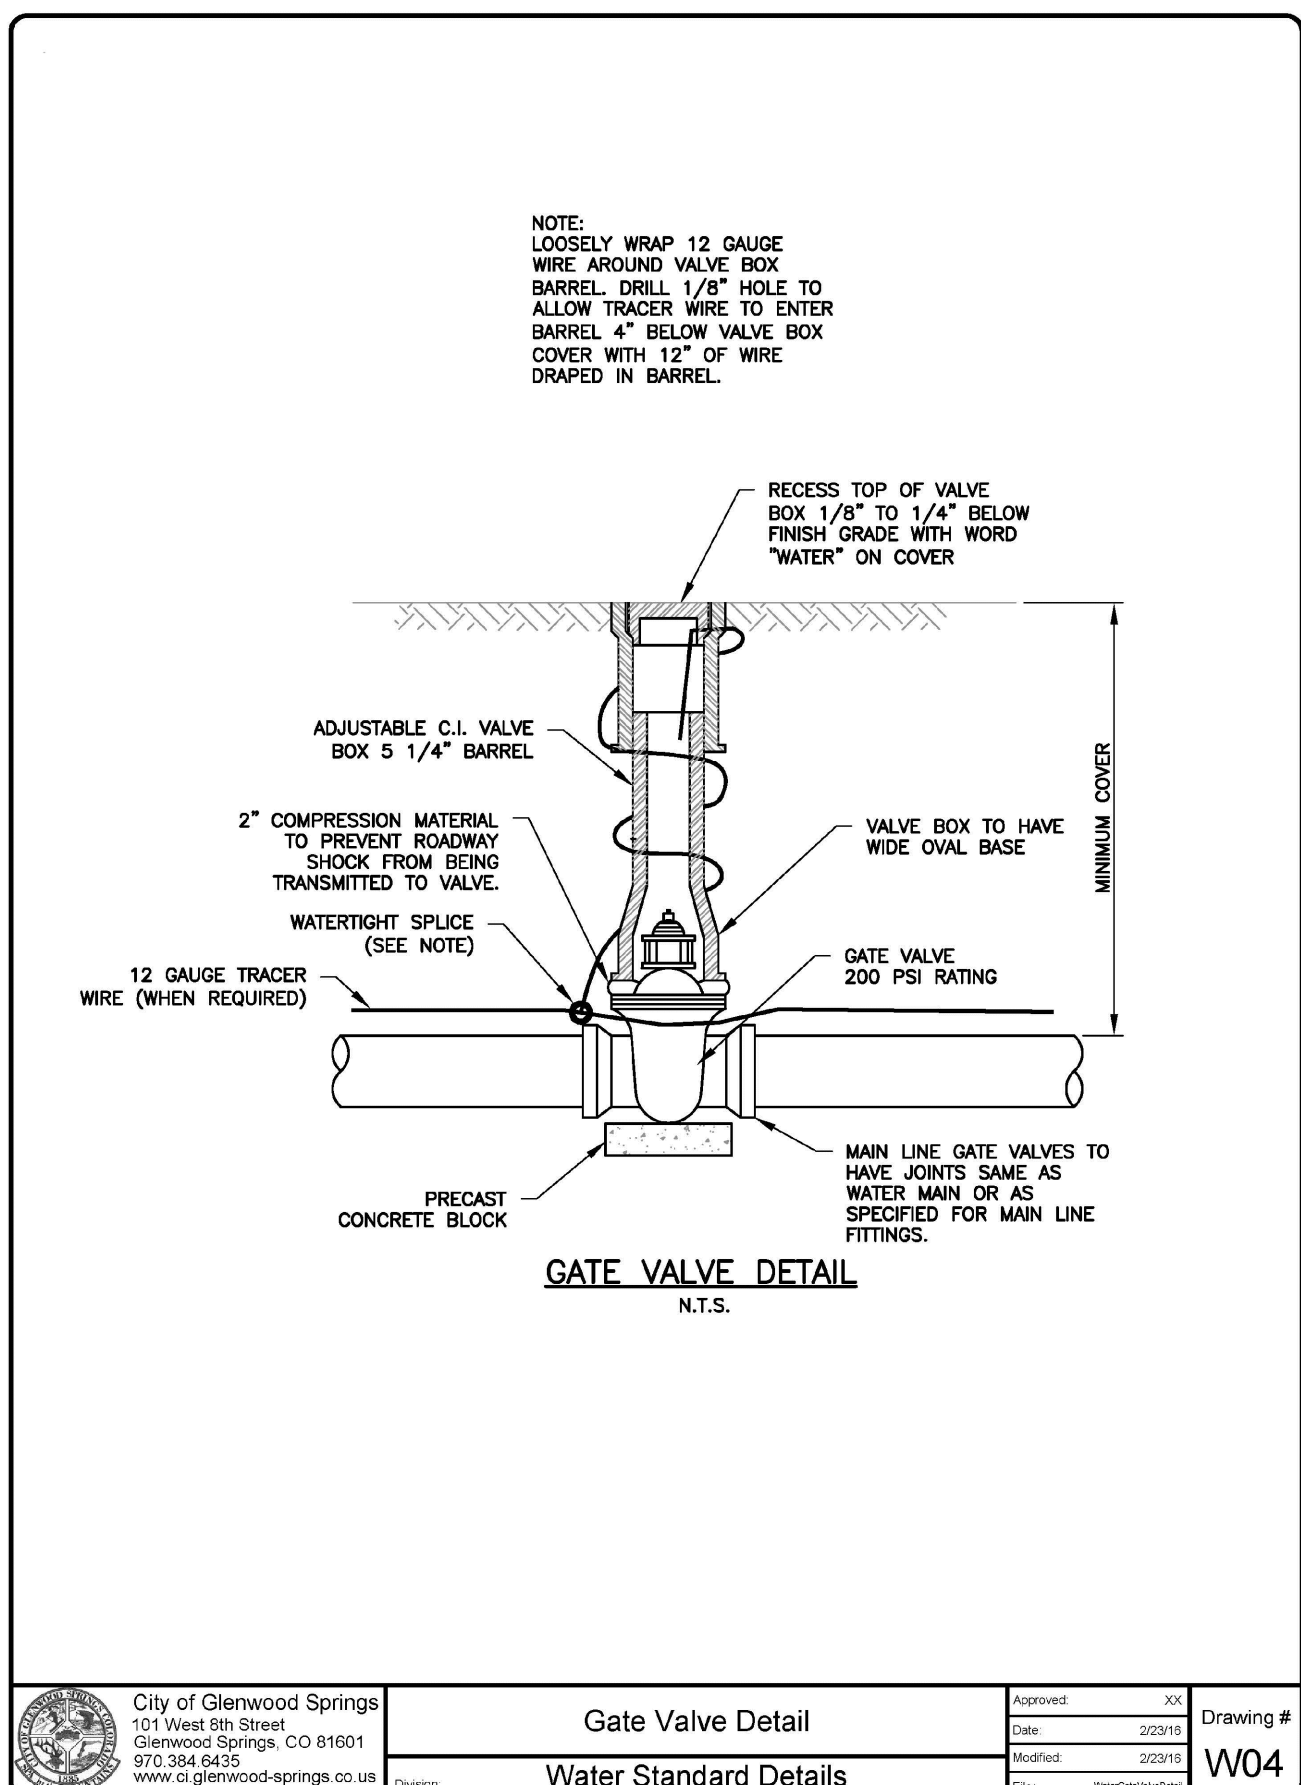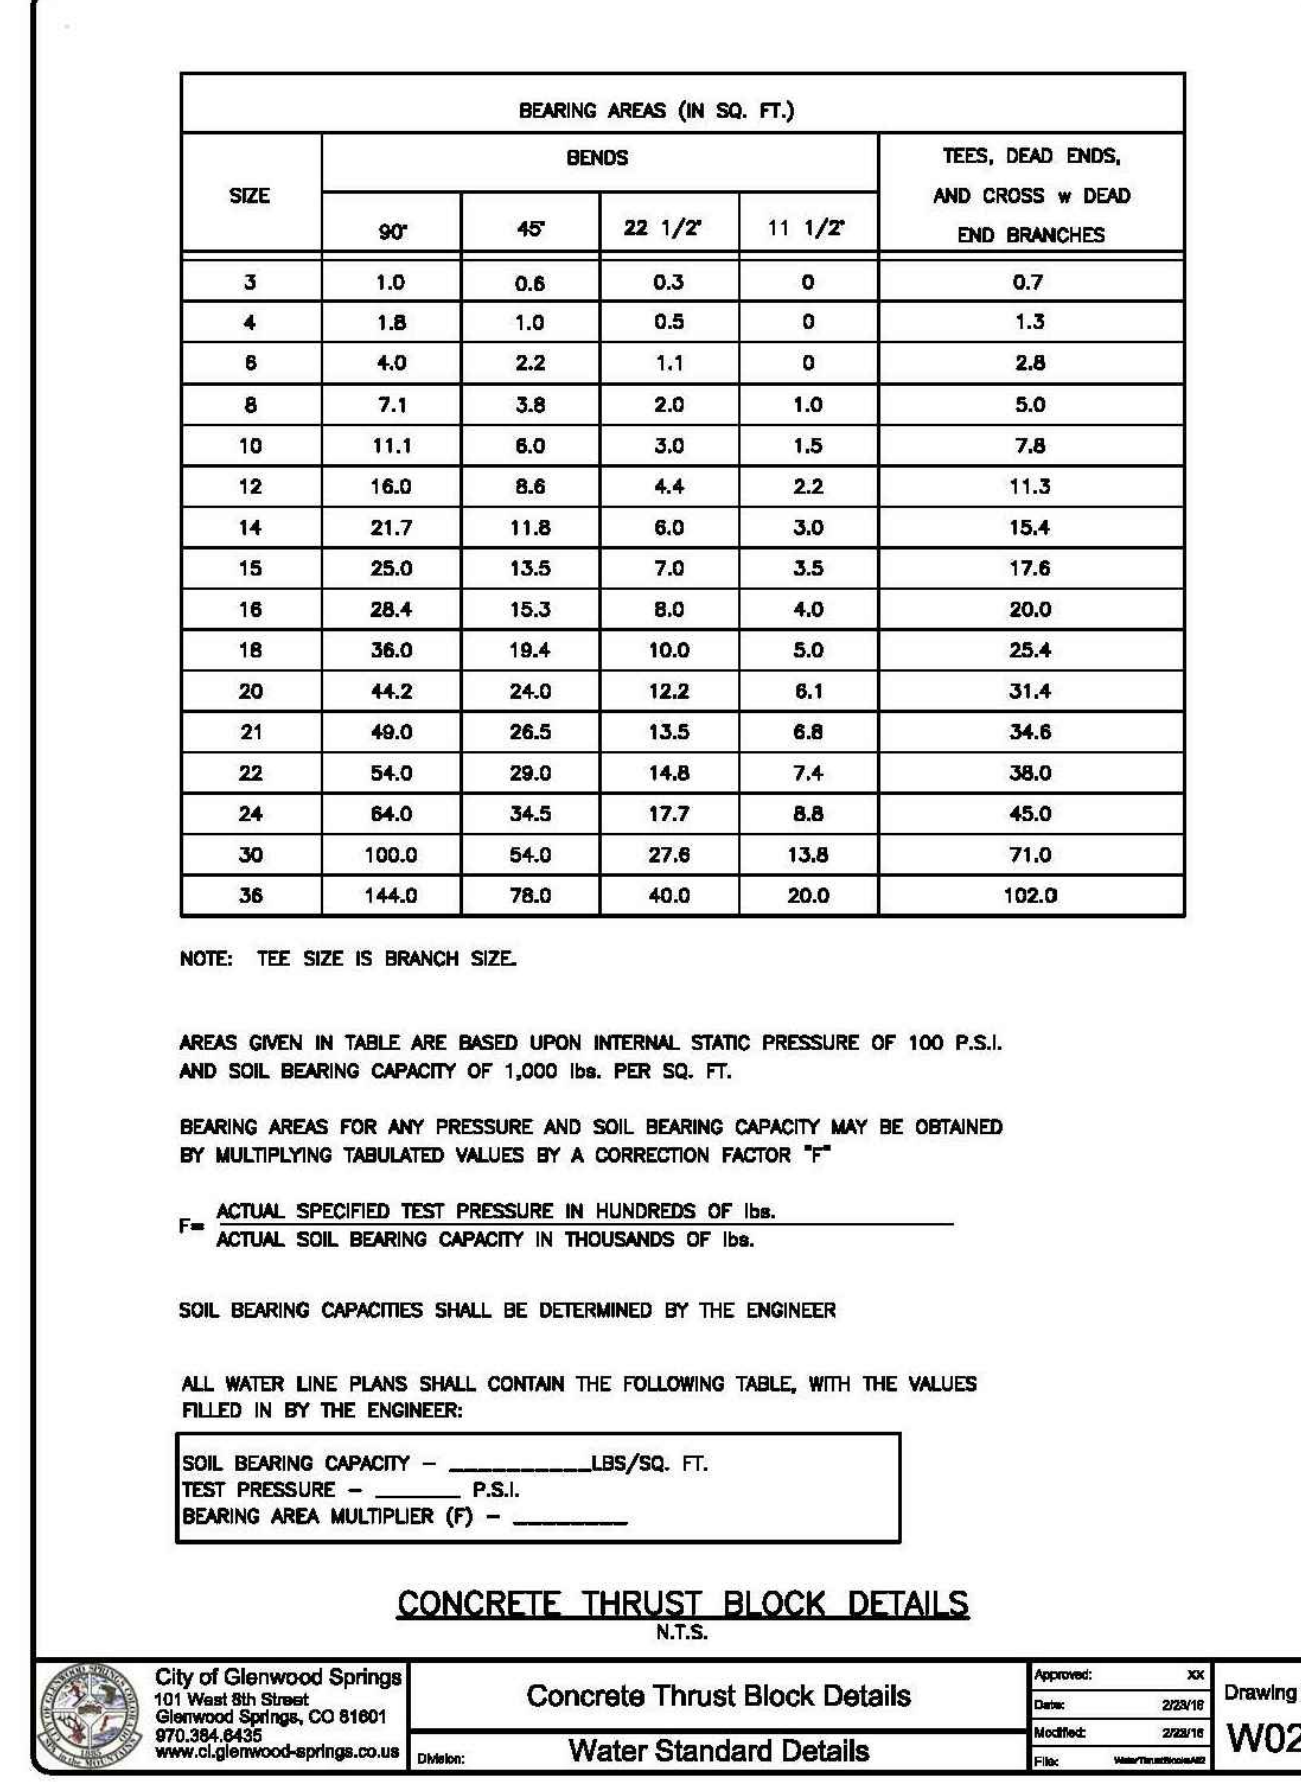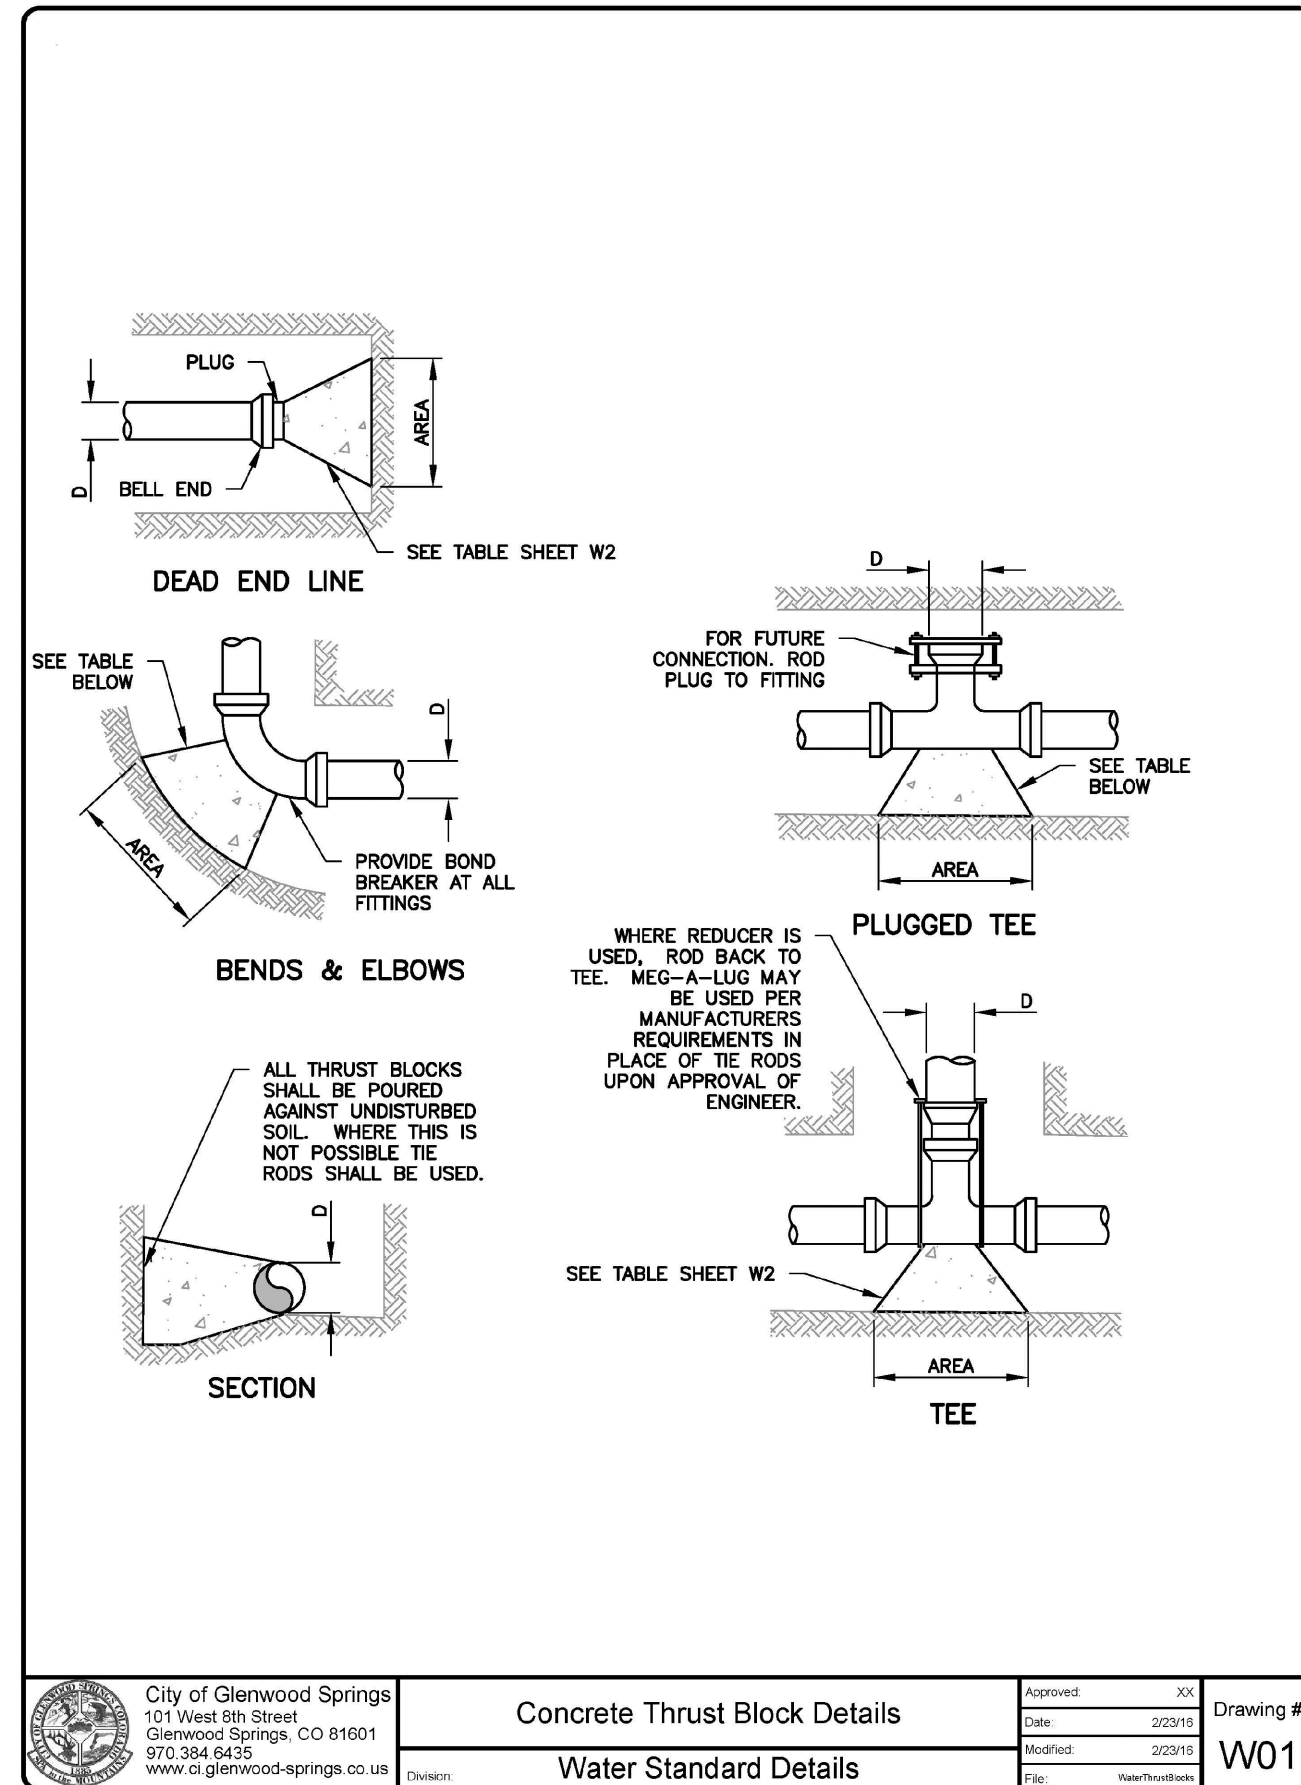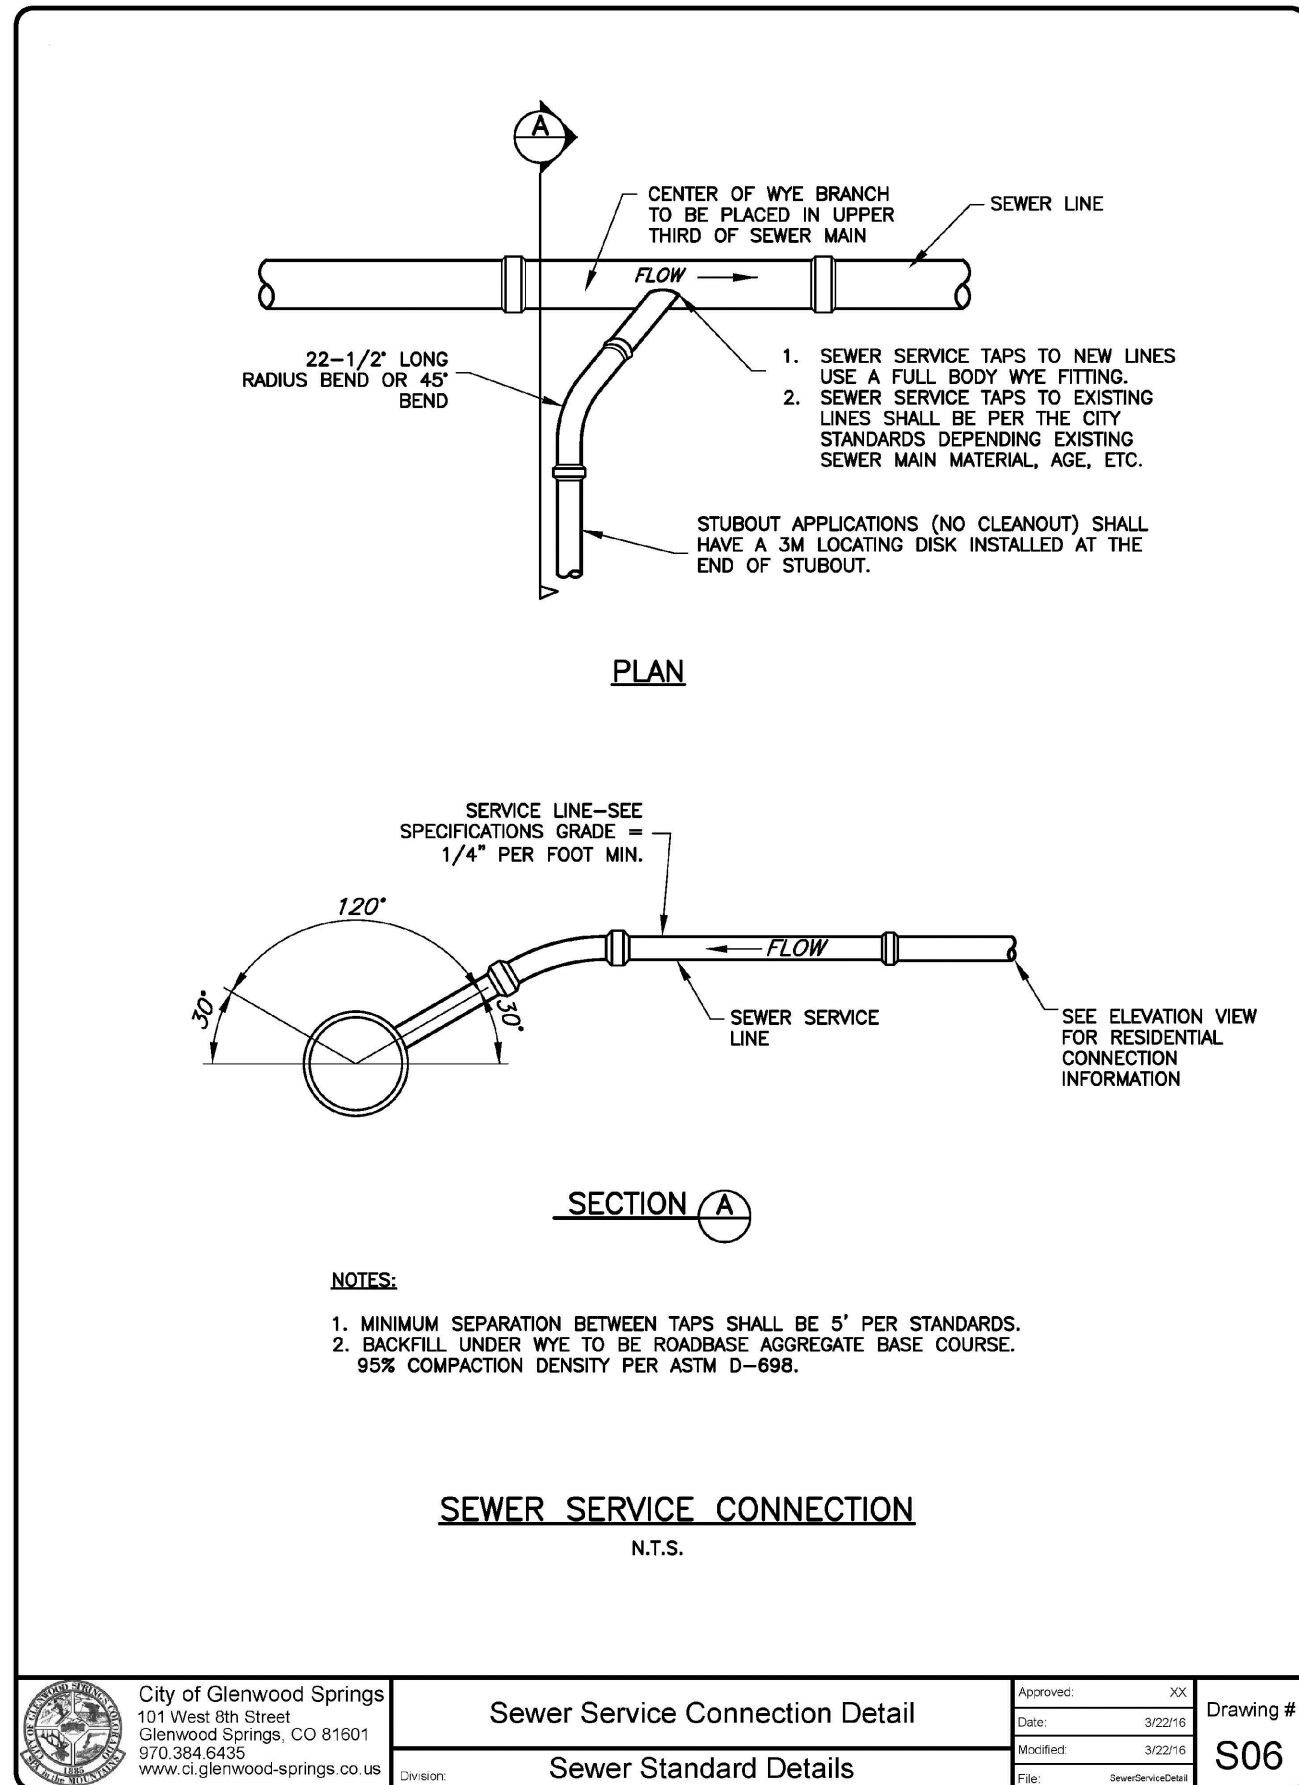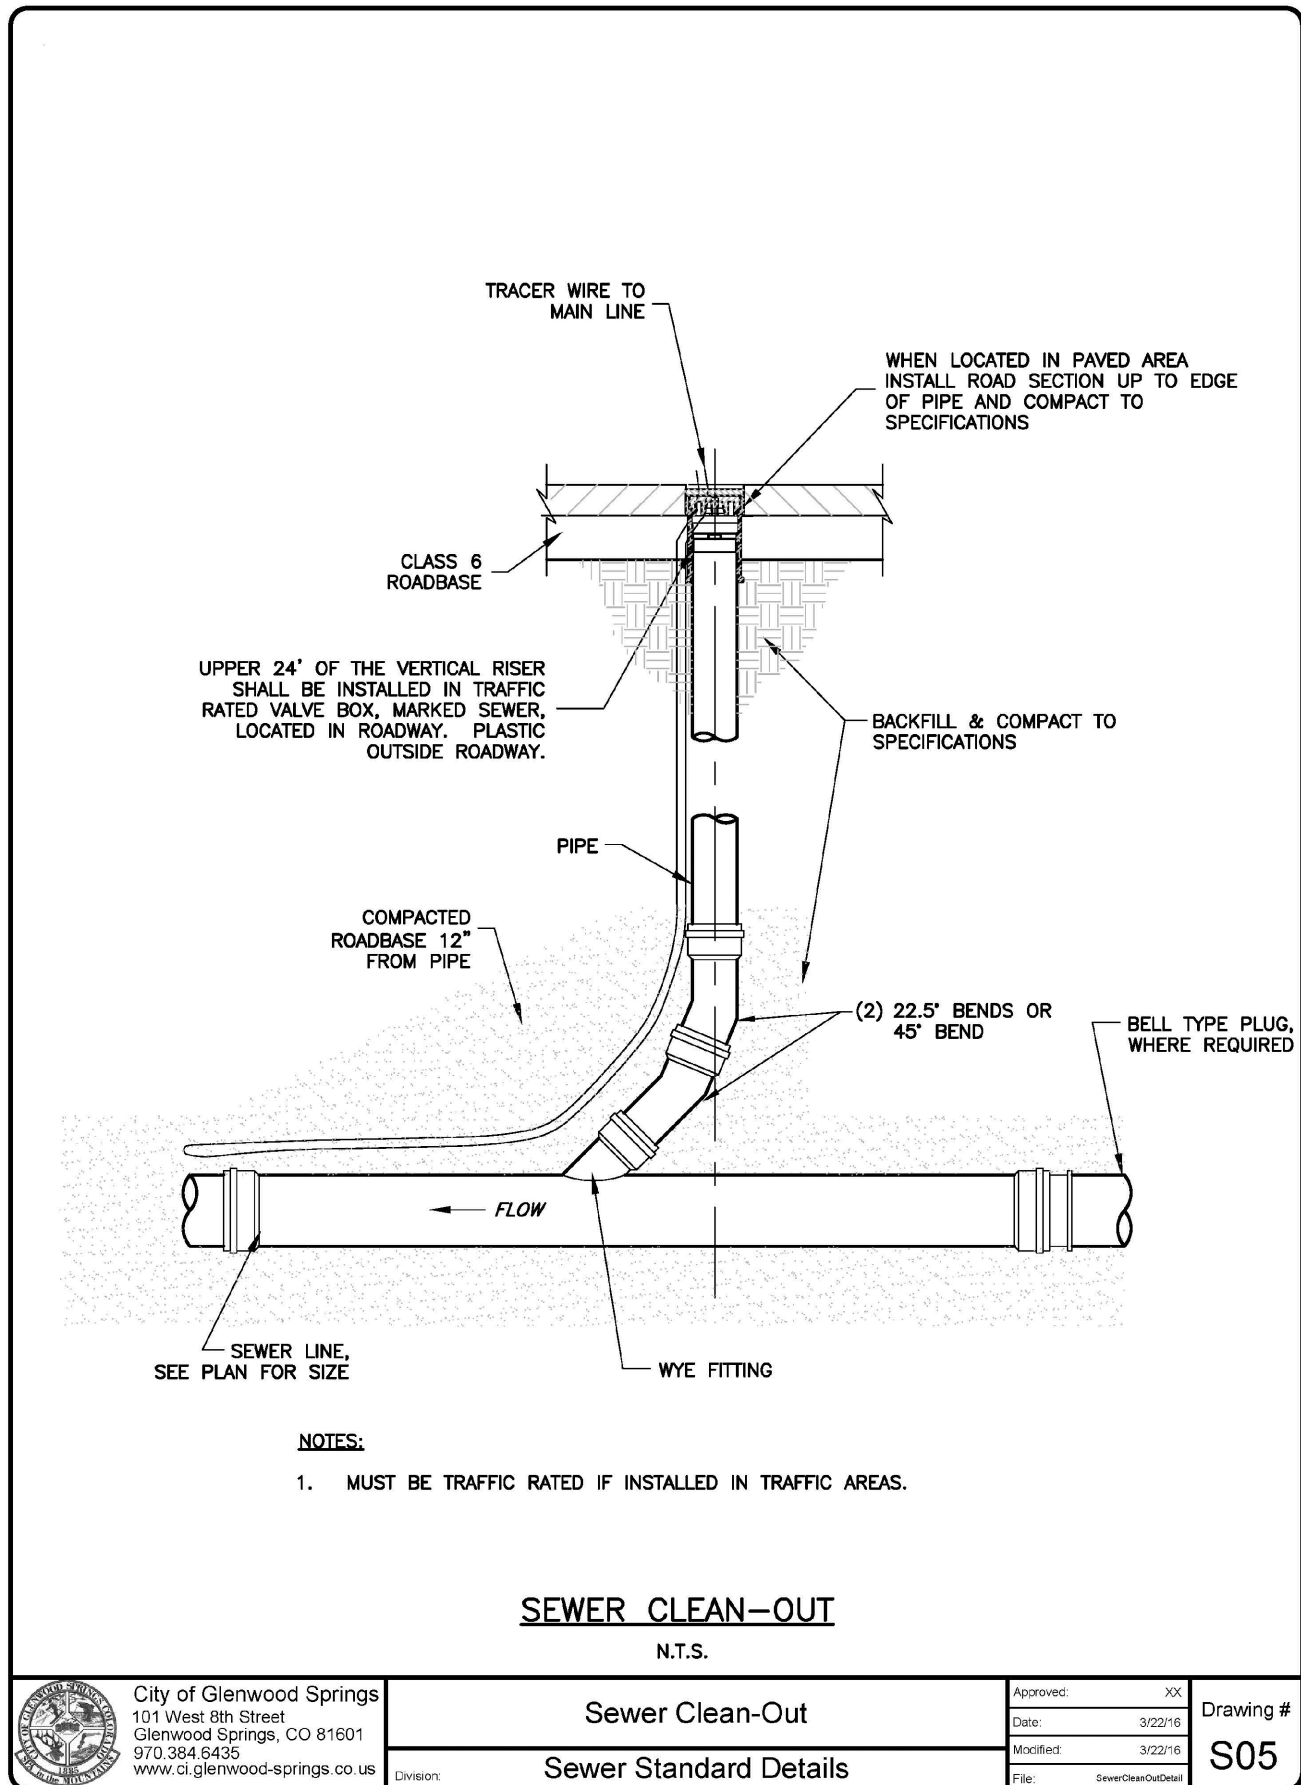




IRON MOUNTAIN HOT SPRINGS

ENTRANCE BUILDING

- CHECK IN
- RETAIL
- RESTAURANT
- MEN'S AND WOMENS' LOCKER ROOMS
- one accessible unit
- all others adaptable

GLENWOOD SPRINGS
GARFIELD COUNTY, COLORADO

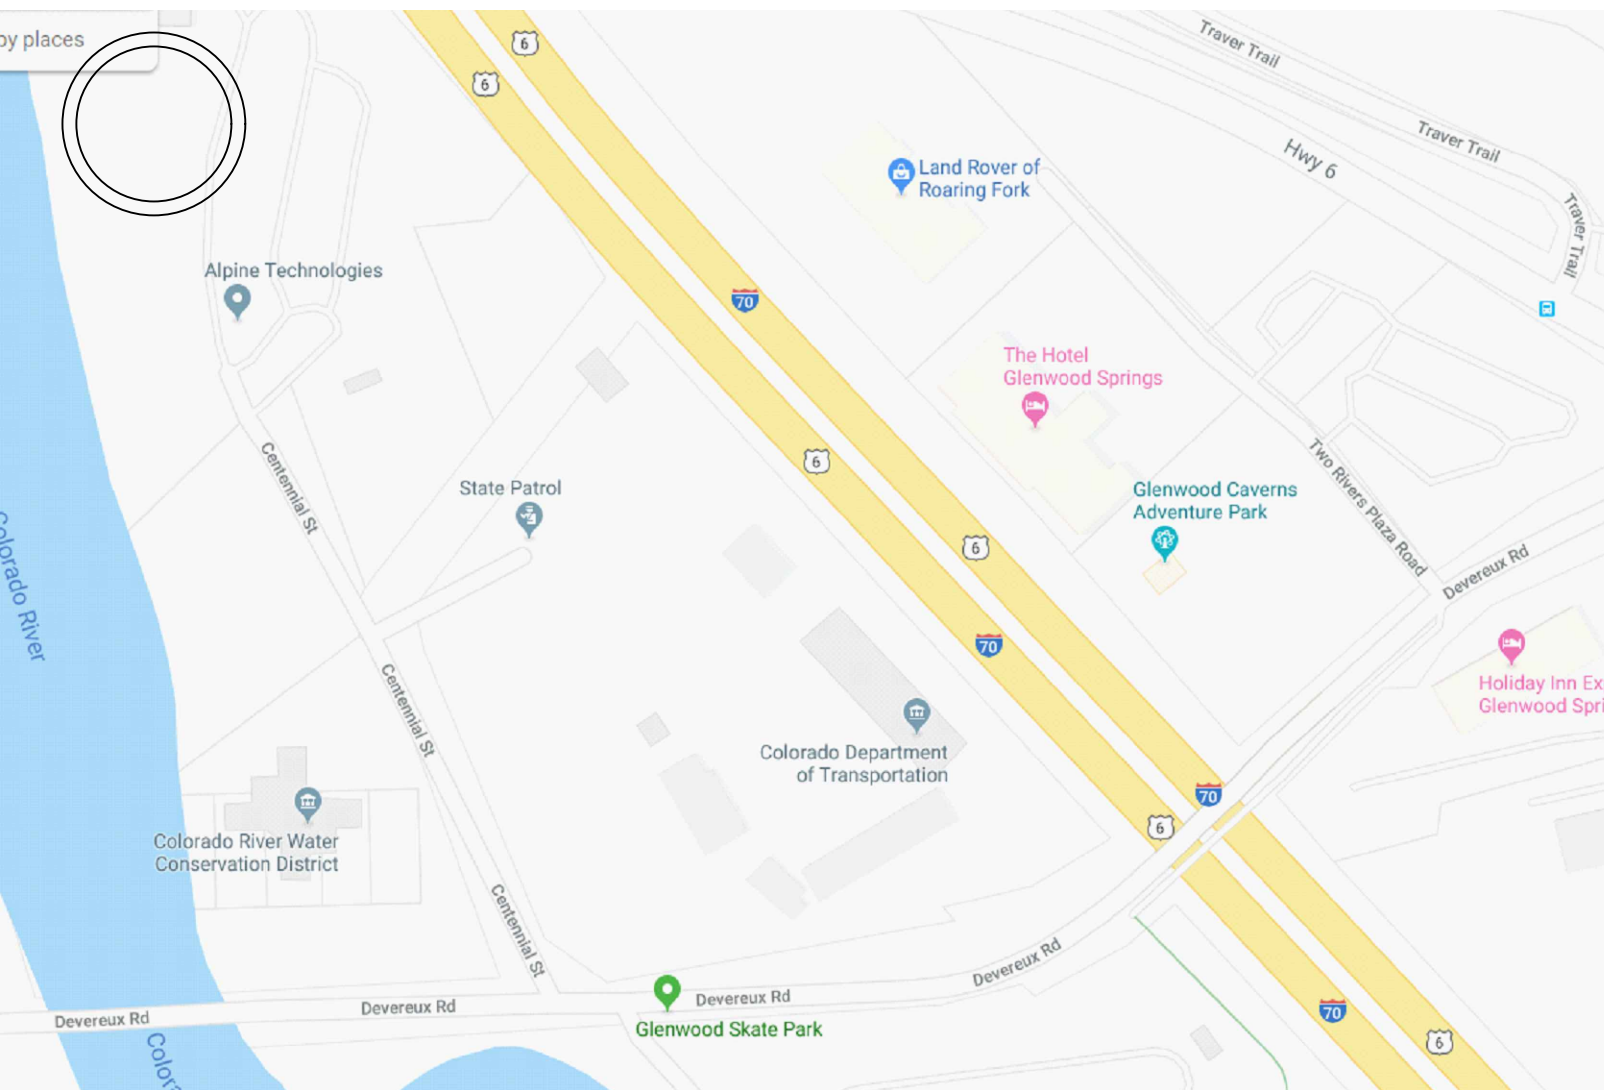

VACINITY MAP

LIST OF SHEETS

ARCHITECTURAL

- A0 COVER SHEET, LIST OF SHEETS, PROJECT DATA
- A1 SITE PLAN
- A1.1 BLOW UP SITE PLAN

- AA2.0 LOWER ENTRANCE BUILDING FLOOR PLAN
- AA2.1 MAIN ENTRANCE BUILDING FLOOR PLAN
- AA2.2 UPPER ENTRANCE BUILDING FLOOR PLAN

- AA3.0 ROOF PLAN

- AA4.0 ENTRANCE BUILDING ELEVATIONS
- AA4.1 ENTRANCE BUILDING ELEVATIONS
- AA4.2 ENTRANCE BUILDING COLOR ELEVATIONS
- AA4.3 ENTRANCE BUILDING COLOR ELEVATIONS
- AA4.4 ENTRANCE BUILDING VIEWS
- AA4.5 ENTRANCE BUILDING RENDERING

- AB2.0 POOL BUILDING FLOOR PLAN

- AB4.0 BUILDING ELEVATIONS
- AB4.1 POOL BUILDING COLORED ELEVATIONS
- AB4.2 POOL BUILDING RENDERING

- AB5.0 POOL BUILDING SECTIONS

CIVIL

LANDSCAPE:

STRUCTURAL

MECHANICAL, ELECTRICAL, PLUMBING (MEP)

PROJECT DATA

OWNER: IRON MOUNTAIN HOT SPRINGS, LLC (970)945-4766

ARCHITECT: TRIUMPH CUSTOM HOMES (303-475-4413)

STRUCTURAL ENGINEERING:MONROE NEWELL STRUCTURAL ENGINEERS
GRAIG CARROLL (303) 807-8403

MEP ENGINEERING: BURGGRAAF AND ASSOCIATES
MARK BURGGRAAF (970) 240-5990

CONTRACTOR: TBD

SITE: PARCEL #:
MAILING ADDRESS: 281 CENTENINIAL STREET
GLENWOOD SPRINGS, CO 81601
PHYSICAL ADDRESS:

LEGAL: SECTION 9 TOWNSHIP: 6 RANGE 89 SUBDIVISION
TWO RIVERS PLAZA REPLAT OF 1A & 1B
BLOCK 2 / LOT 1

ZONING: RE-RESORT DISTRICT

BLDG. HT: 46'-0" AT HIGHEST RIDGE, WEST SIDE OF SECOND FLOOR TO NEW GRADE

DESCRIPTION: NEW ENTRANCE BUILDING FOR RESORT EXPANSION

NOTES:

1. BUILDING CODES:
ALL WORK SHALL COMPLY WITH THE CURRENT CODES, THE INTERNATIONAL BUILDING CODE 2015. INCLUDING THE INTERNATIONAL ENERGY CODE 2009, THE INTERNATIONAL PLUMBING AND MECHANICAL CODES, THE CURRENT NEC AND A LOCAL CODES HAVING JURISDICTION.

2. PROPOSED BUILDING TYPE:
TYPE V-A, NFPA 13R SPRINKLED BUILDING
OCCUPANT GROUP:
R-2 - 200 SF / OCCUPANT
BUSINESS - 100 SF / OCCUPANT
MINIMUM FIRE RESISTIVE REQUIREMENTS:
STRUCTURAL FRAME 1 HR
BEARING WALLS 1 HR
FLOOR CONSTRUCTION 1 HR
ROOF CONSTRUCTION 1 HR

OCCUPANCY SEPARATION:

FIRE PROTECTION SYSTEM SUBMITTED SEPRATELY (SECTION 903.3)

SMOKE DETECTION SHALL BE PROVIDED THROUGHOUT.

FIRE ALARM SYSTEM (SECTION 907) PROVIDED THROUGHOUT

3. PROPOSED ENERGY COMPLIANCE:
WINDOW AND DOORS, U-0.35 OR LESS.
MINIMUM R-VALUES,
CEILINGS AND ROOFS, R-38
WALLS, R-23
FLOORS, R-11
SLAB PERIMETER AND DEPTH, R10/24-IN
CRAWL SPACE, R-10/13

TRIUMPH

Yall Office
12 Yall Road,
Suite 700
Yall, CO 81657
Tel: 970.479.9990
www.triumphdev.com

IRON MOUNTAIN HOT SPRINGS

NEW ENTRANCE BUILDING

281 CENTENNIAL STREET
GLENWOOD SPRINGS, CO 81601


Revisions:

Sheet title
COVER
SHEET

Stamp

Date:	7/23/2020	Project No.		MEF	MEF
Drawn by:		Checked by:			

Sheet
A0.0

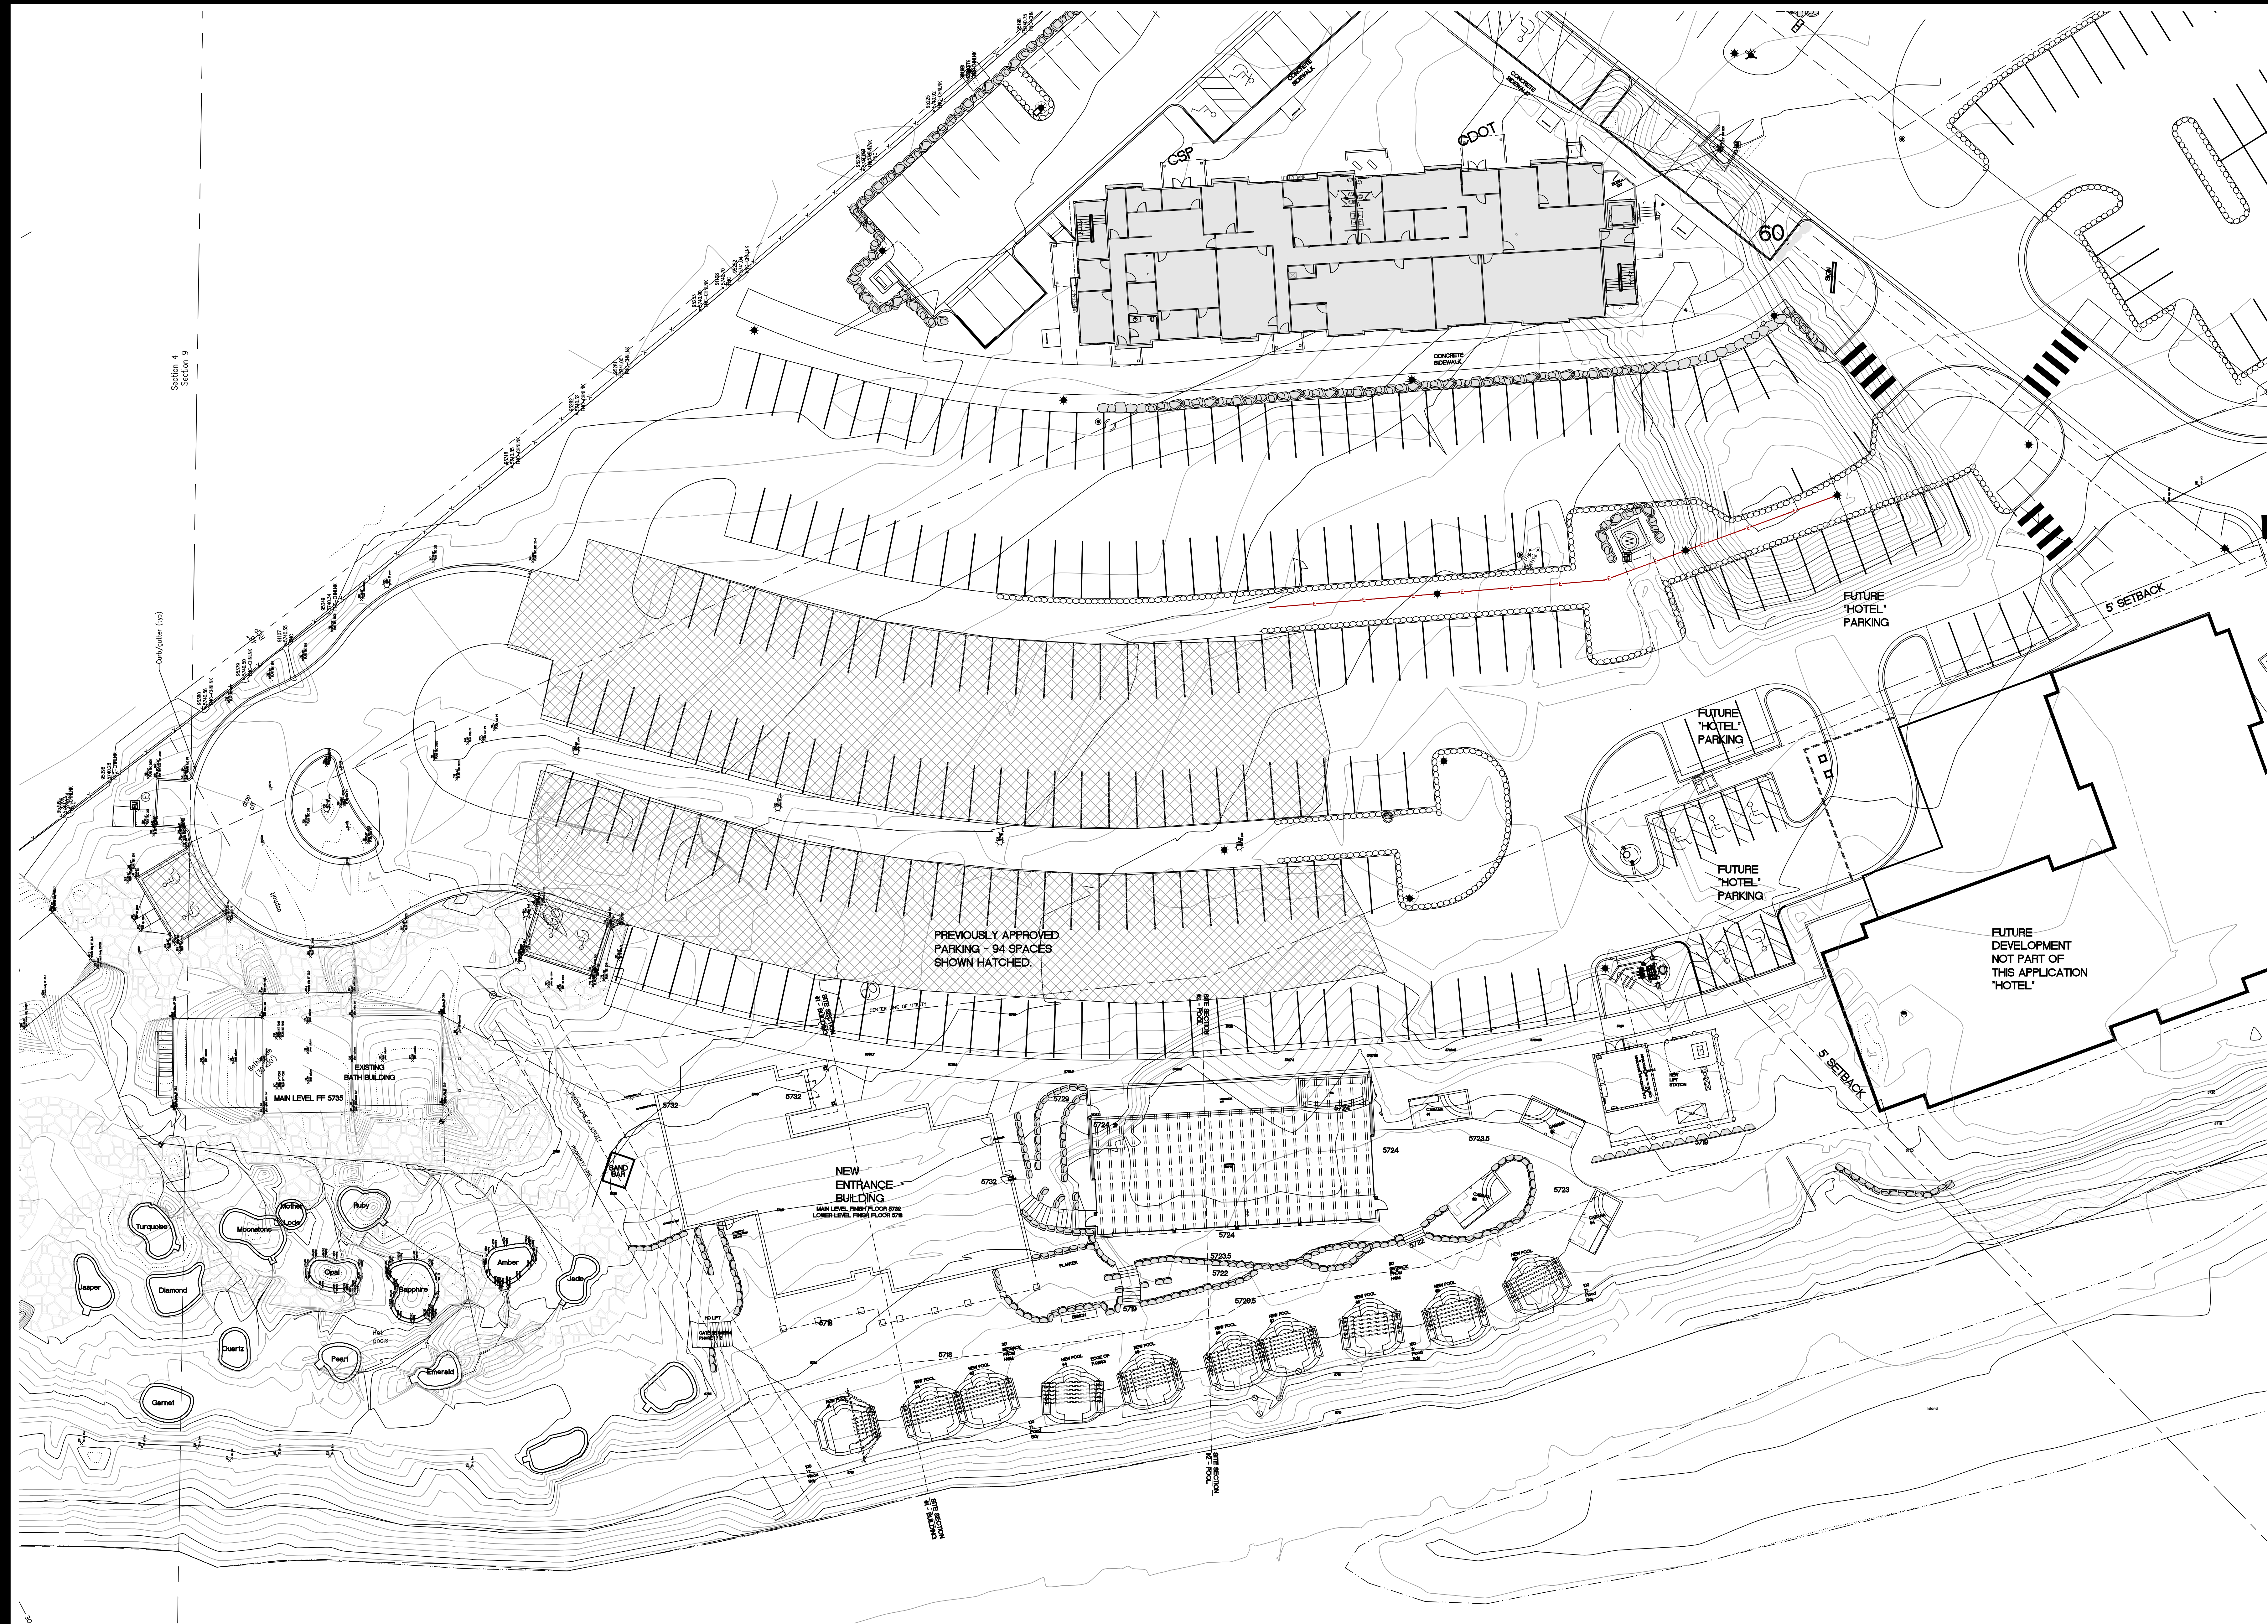

1 SITE PLAN
1" = 20'-0"



© 2020 TRIUMPH

Sheet
Date: 8-6-20

Project No.

Drawn by: MEF

Checked by: MEF

A1.0

Sheet title
SITE PLAN

Revisions:

IRON MOUNTAIN HOT SPRINGS
NEW ENTRANCE BUILDING
281 CENTENNIAL STREET
GLENWOOD SPRINGS, CO 81601

TRIUMPH

Yall Office
12 Yall Road,
Suite 700
Yall, CO 81657
Tel: 970.479.9990

www.triumphsfr.com



1 SITE PLAN
1" = 20'-0"



© 2020 TRIUMPH

Sheet

A1.0B

Date: 8-04-20

Project No:

Drawn by: MEF

Checked by: MEF


Stamp

Sheet title
EXISTING
SITE PLAN

Revisions:

IRON MOUNTAIN HOT SPRINGS
NEW ENTRANCE BUILDING
281 CENTENNIAL STREET
GLENWOOD SPRINGS, CO 81601

TRIUMPH
Vail Office
12 Vail Road,
suite 700
Vail, CO 81657
Tel: 970.753.9960
www.triumphdev.com

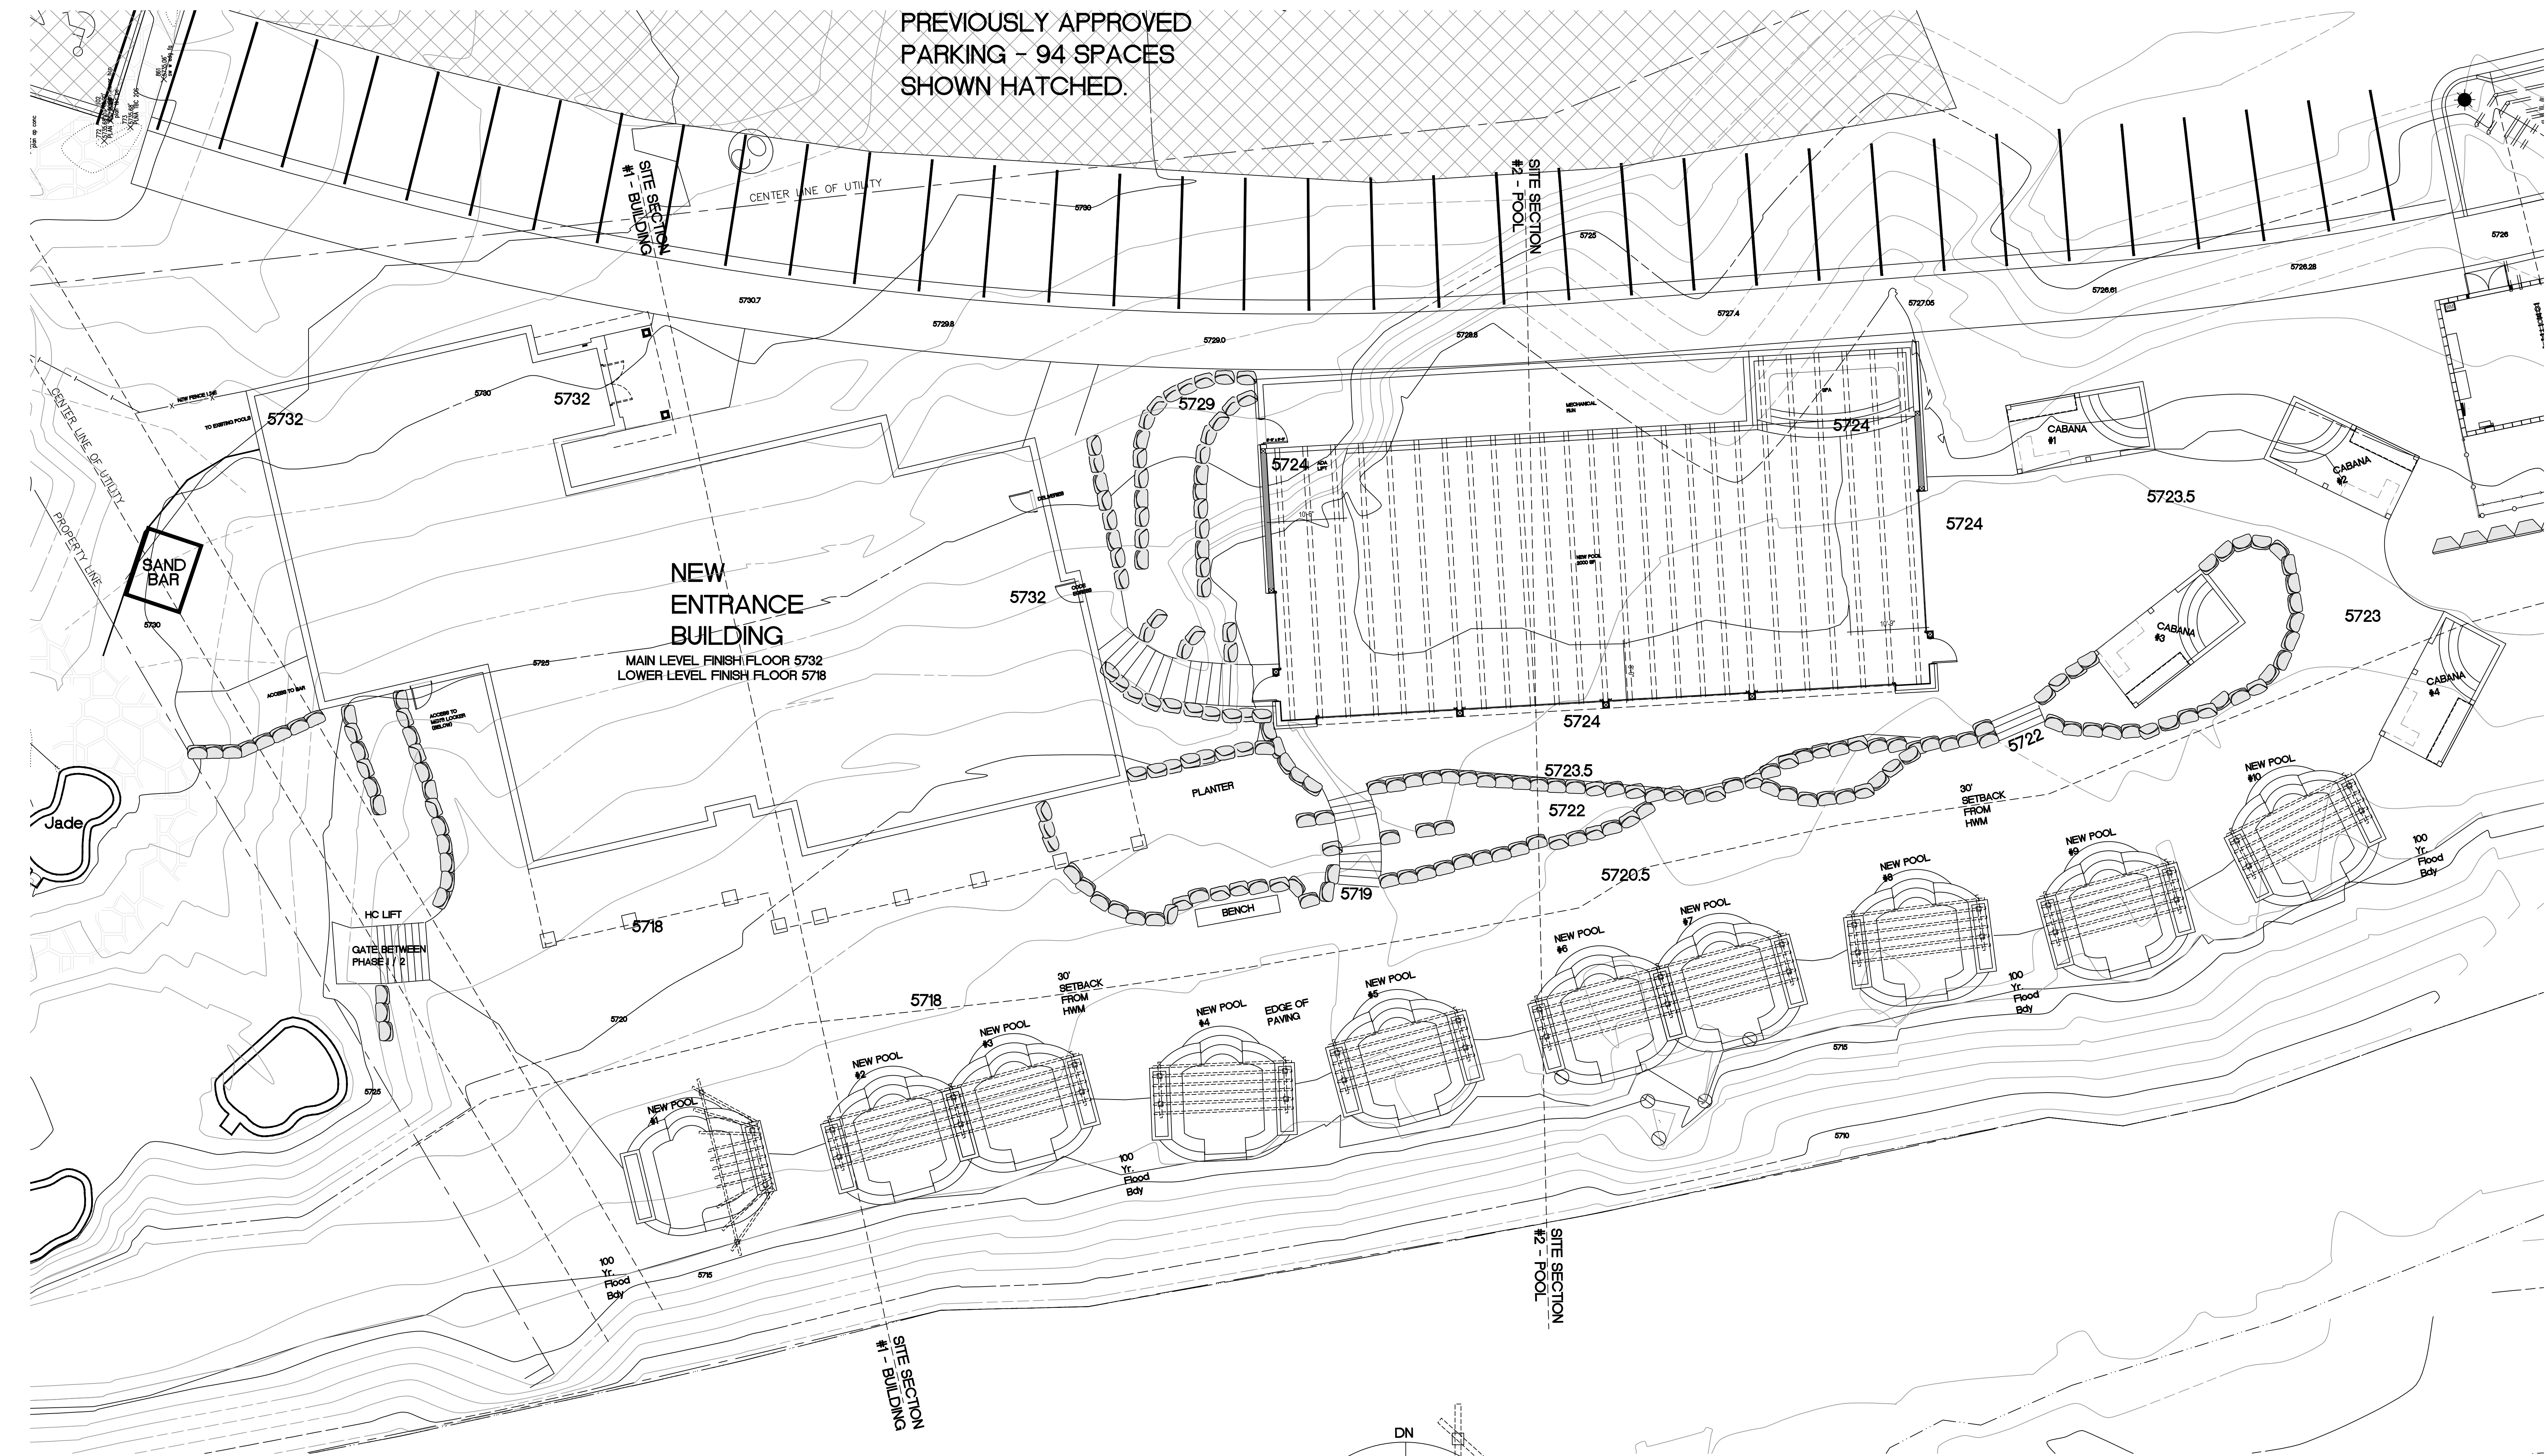


PREVIOUSLY APPROVED
PARKING - 94 SPACES
SHOWN HATCHED.

NEW
ENTRANCE
BUILDING


MAIN LEVEL FINISH FLOOR 5732
LOWER LEVEL FINISH FLOOR 5718

1 PARTIAL SITE PLAN

1" = 10'-0"

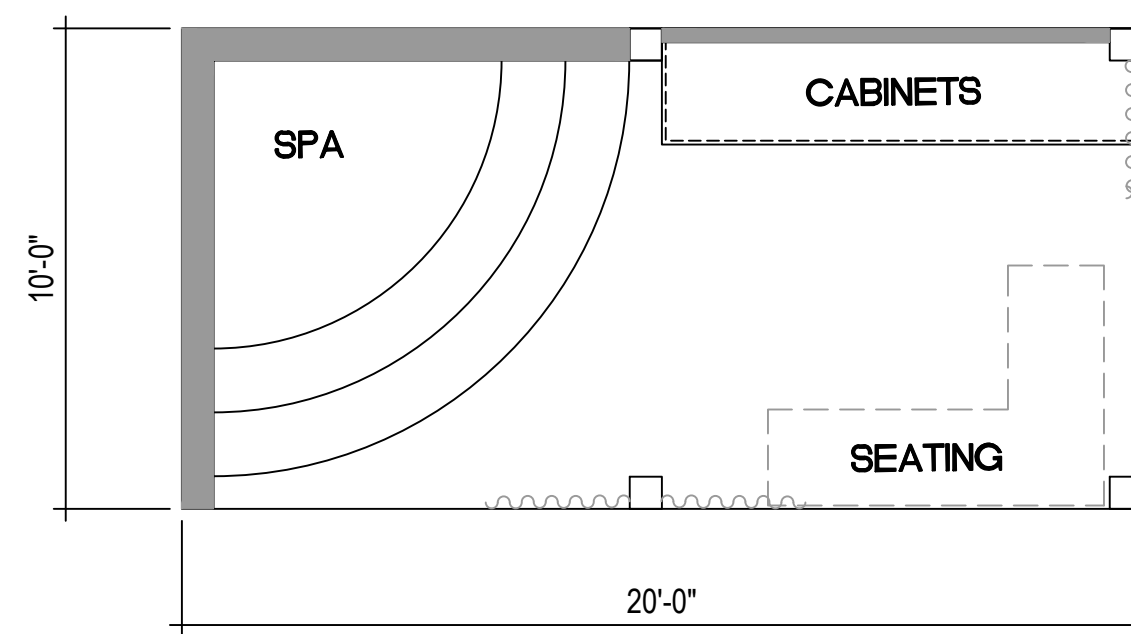

2 CABANA PLAN
1/4" = 1'-0"

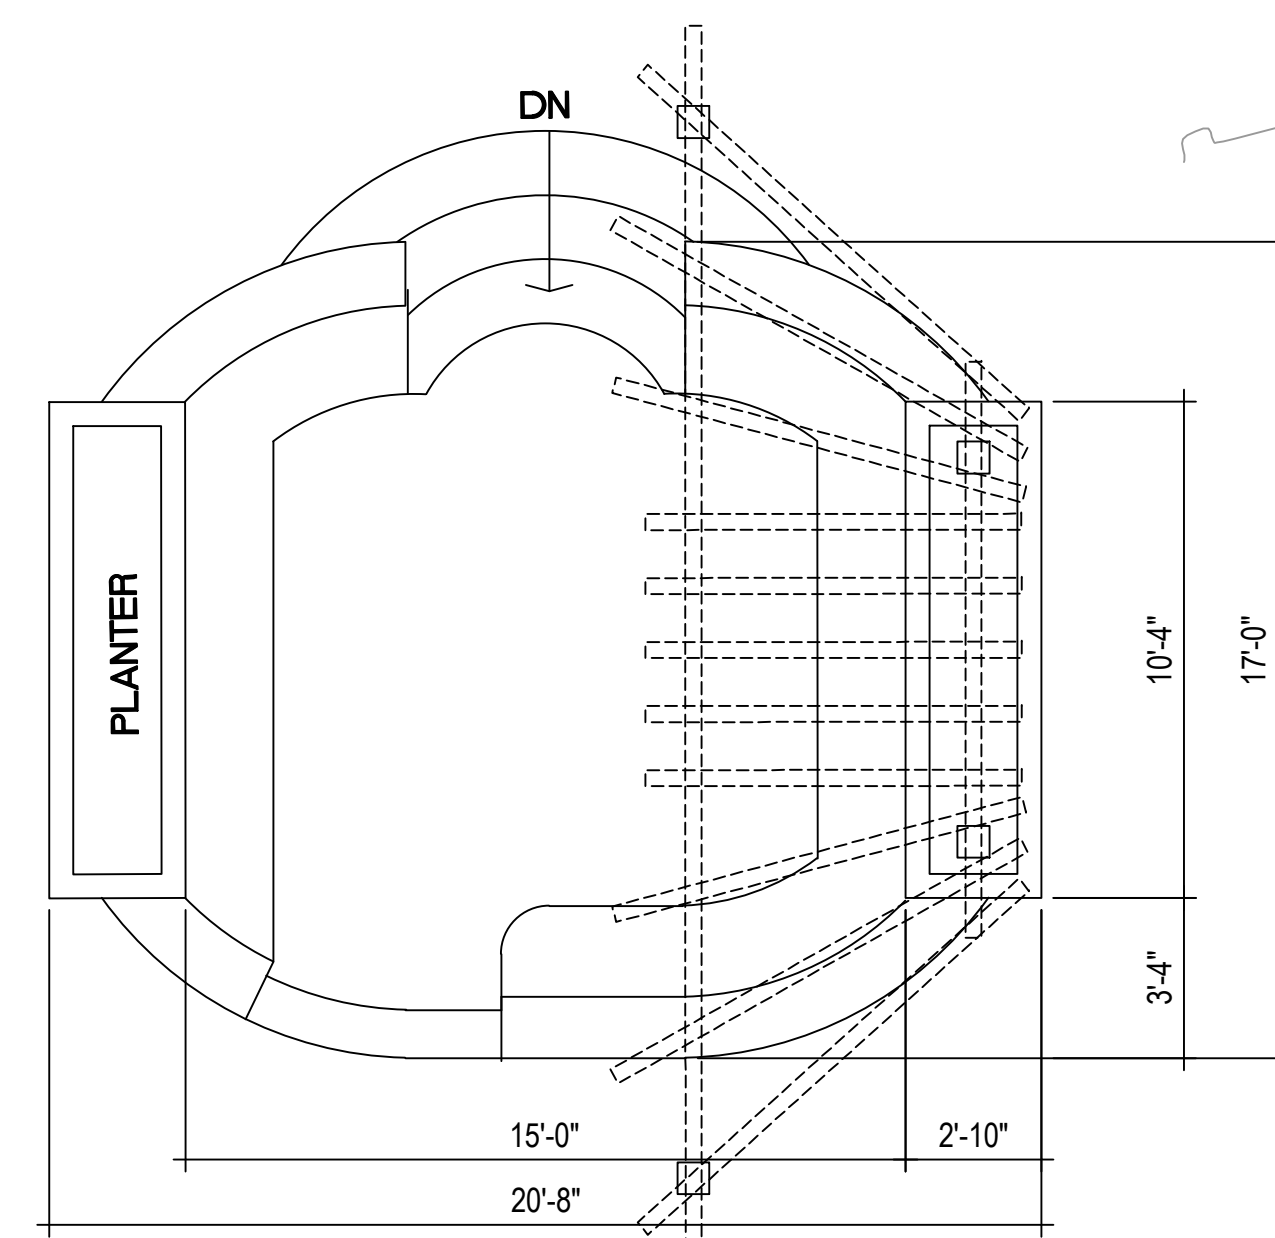

3 SPA PLAN(S)
1/4" = 1'-0"

© 2020 TRIUMPH

Sheet

A1.1

Stamp

Date: 8-6-20

Project No.

Drawn by: MEF

Checked by: MEF

Sheet title

PARTIAL
SITE PLAN

Revisions:


IRON MOUNTAIN HOT SPRINGS
NEW ENTRANCE BUILDING

281 CENTENNIAL STREET
GLENWOOD SPRINGS, CO 81601

TRIUMPH

Yall Office
12 Yall Road,
Suite 700
Yall, CO 81657
Tel: 970.479.9990

www.triumphsfr.com

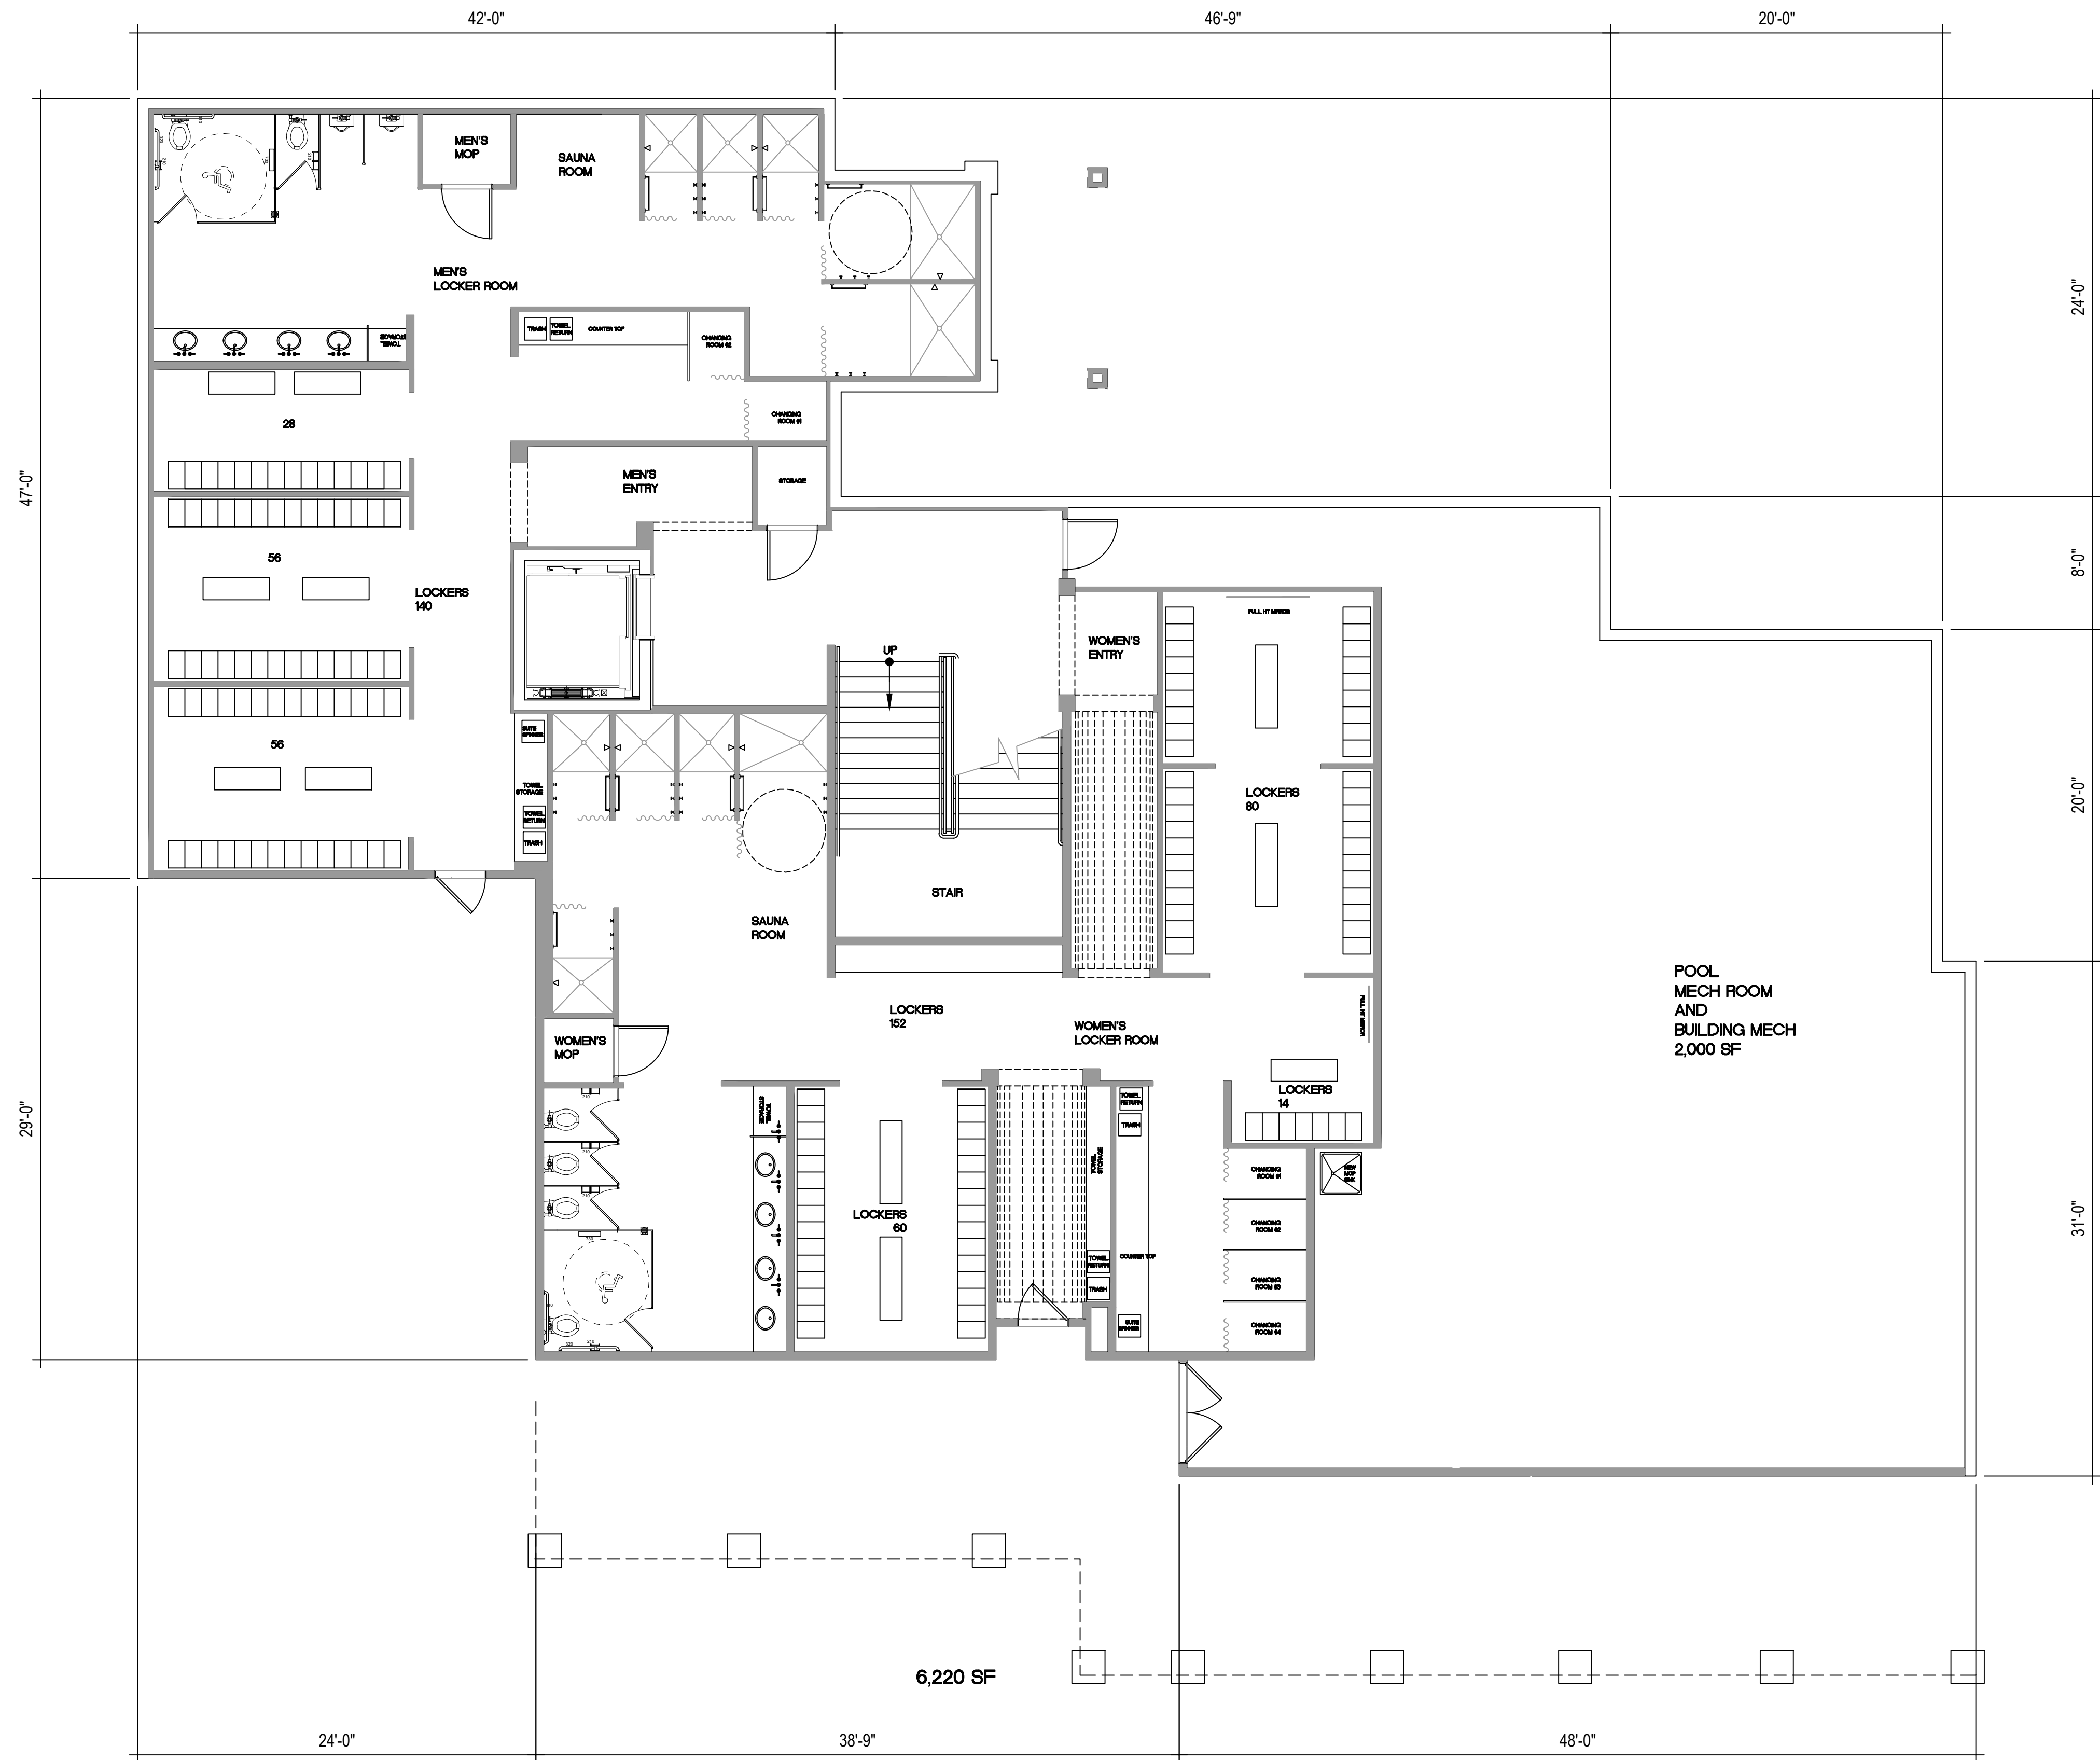

1 ENTRANCE BUILDING LOWER LEVEL
3/8" = 1'-0"



© 2020 TRIUMPH

Sheet

A2.0

Date: 6-22-20

Project No.

Drawn by: MEF

Checked by: MEF

Stamp

Sheet title

BUILDING
PLANS


Revisions:

IRON MOUNTAIN HOT SPRINGS
NEW ENTRANCE BUILDING
281 CENTENNIAL STREET
GLENWOOD SPRINGS, CO 81601

TRIUMPH

Yall Office
12 Yall Road,
Suite 700
Yall, CO 81657
Tel: 970.479.9960

www.triumphsfr.com

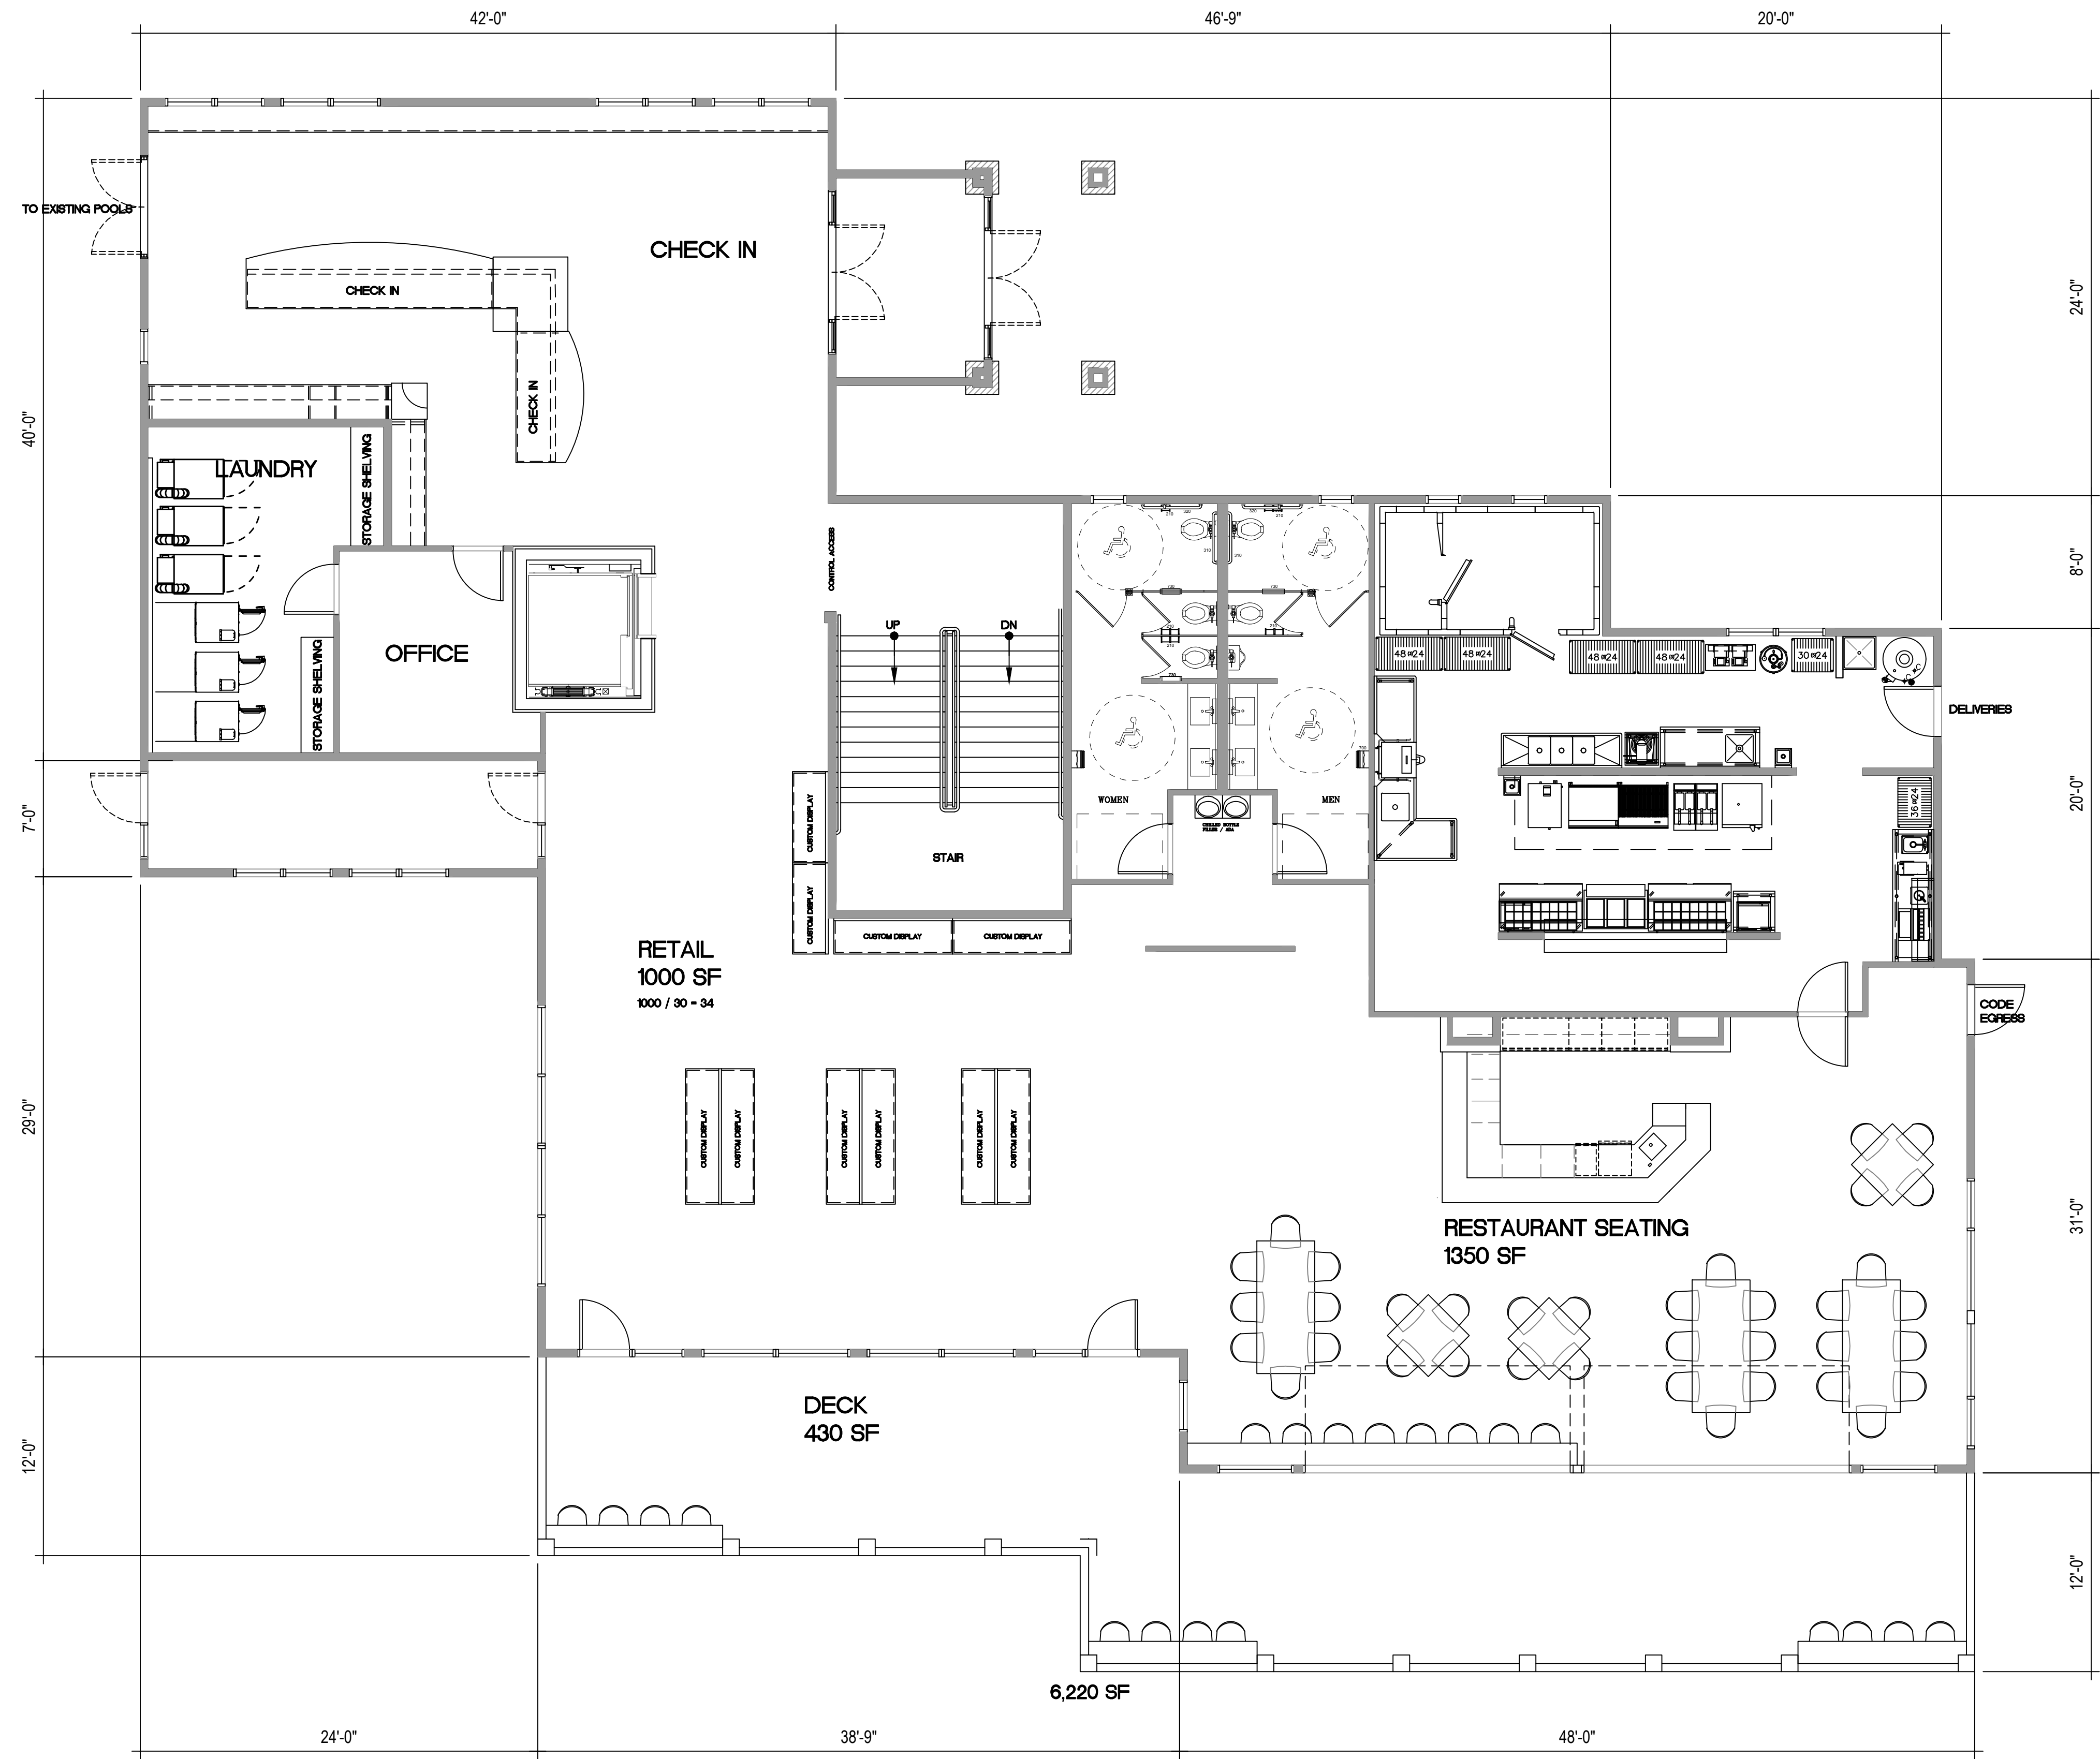

1 ENTRANCE BUILDING MAIN LEVEL
1/8" = 1'-0"



© 2020 TRIUMPH

Sheet

A2.1

Date: 6-22-20

Project No.

Drawn by: MEF

Checked by: MEF

Stamp

Sheet title
BUILDING
PLANS


Revisions:

IRON MOUNTAIN HOT SPRINGS
NEW ENTRANCE BUILDING
281 CENTENNIAL STREET
GLENWOOD SPRINGS, CO 81601

TRIUMPH

Yall Office
12 Yall Road,
Suite 700
Yall, CO 81657
Tel: 970.479.9990

www.triumphsfr.com

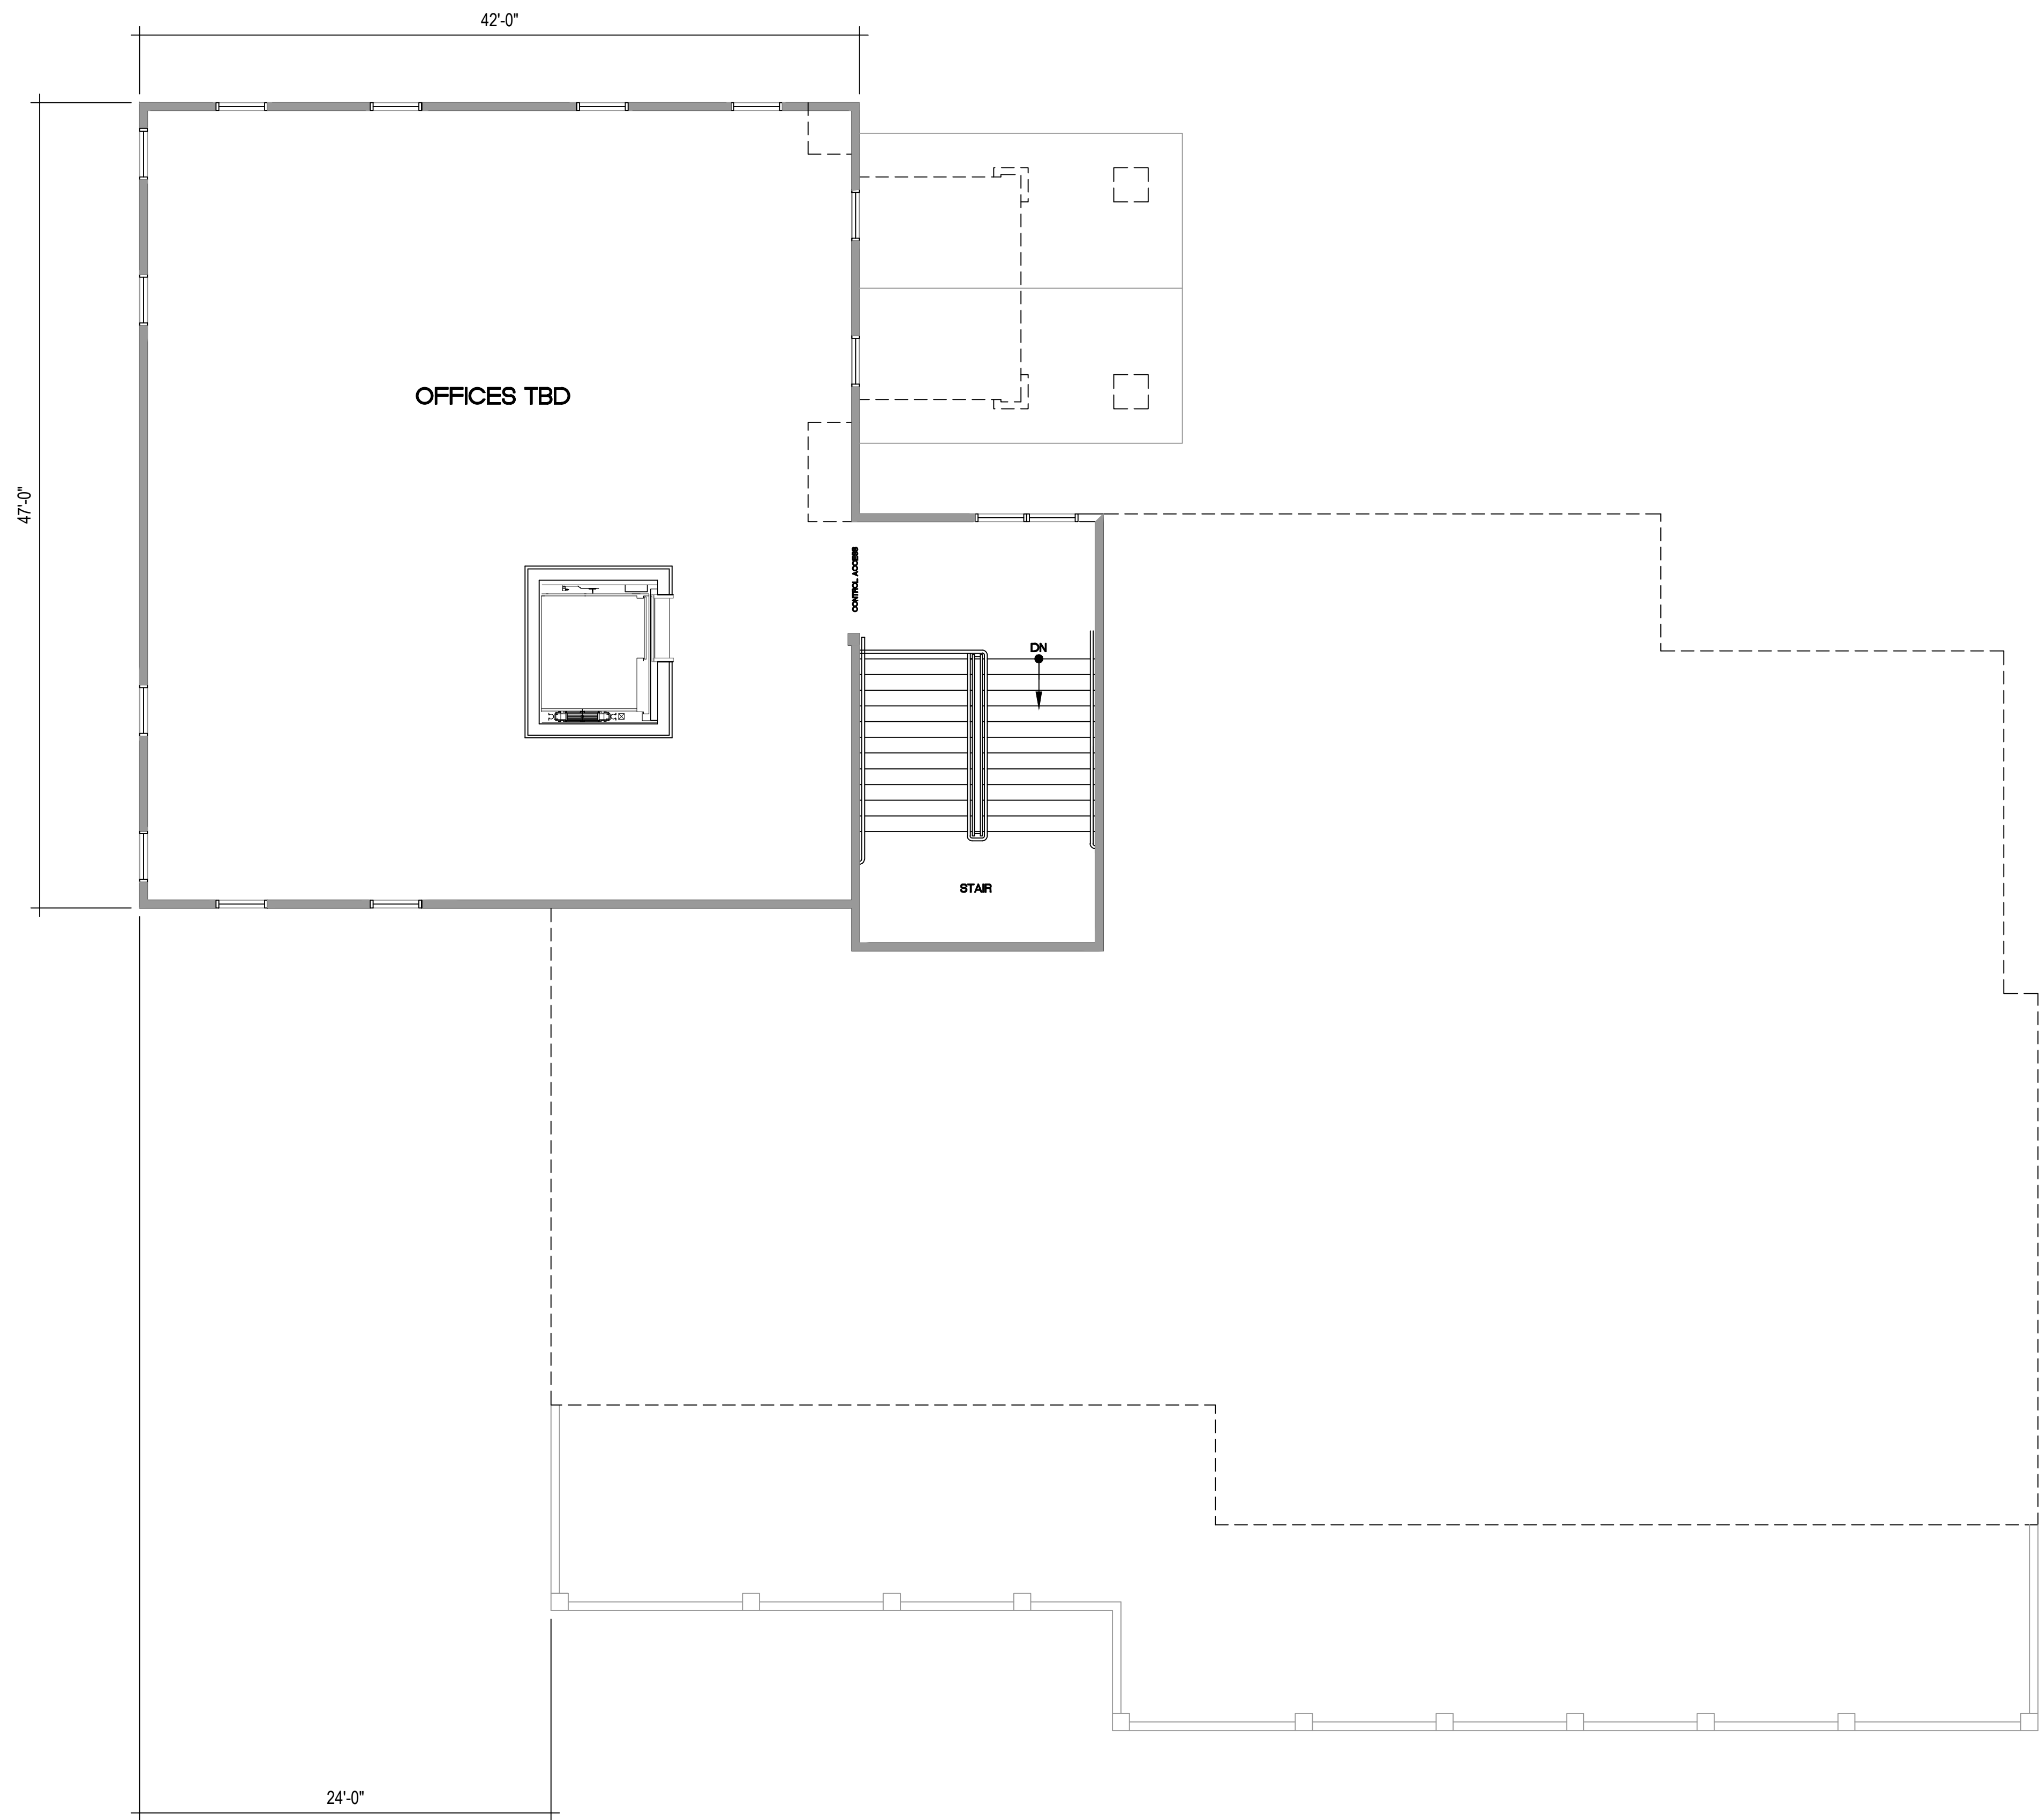

1

ROOF PLAN
3/8" = 1'-0"



© 2020 TRIUMPH

Sheet

A2.2

Date: 7-23-20

Project No.

Drawn by: MEF

Checked by: MEF

Stamp

Sheet title
BUILDING
PLANS


Revisions:

IRON MOUNTAIN HOT SPRINGS
NEW ENTRANCE BUILDING
281 CENTENNIAL STREET
GLENWOOD SPRINGS, CO 81601

TRIUMPH

Yall Office
12 Yall Road,
Suite 700
Yall, CO 81657
Tel: 970.479.9960

www.triumphsfv.com

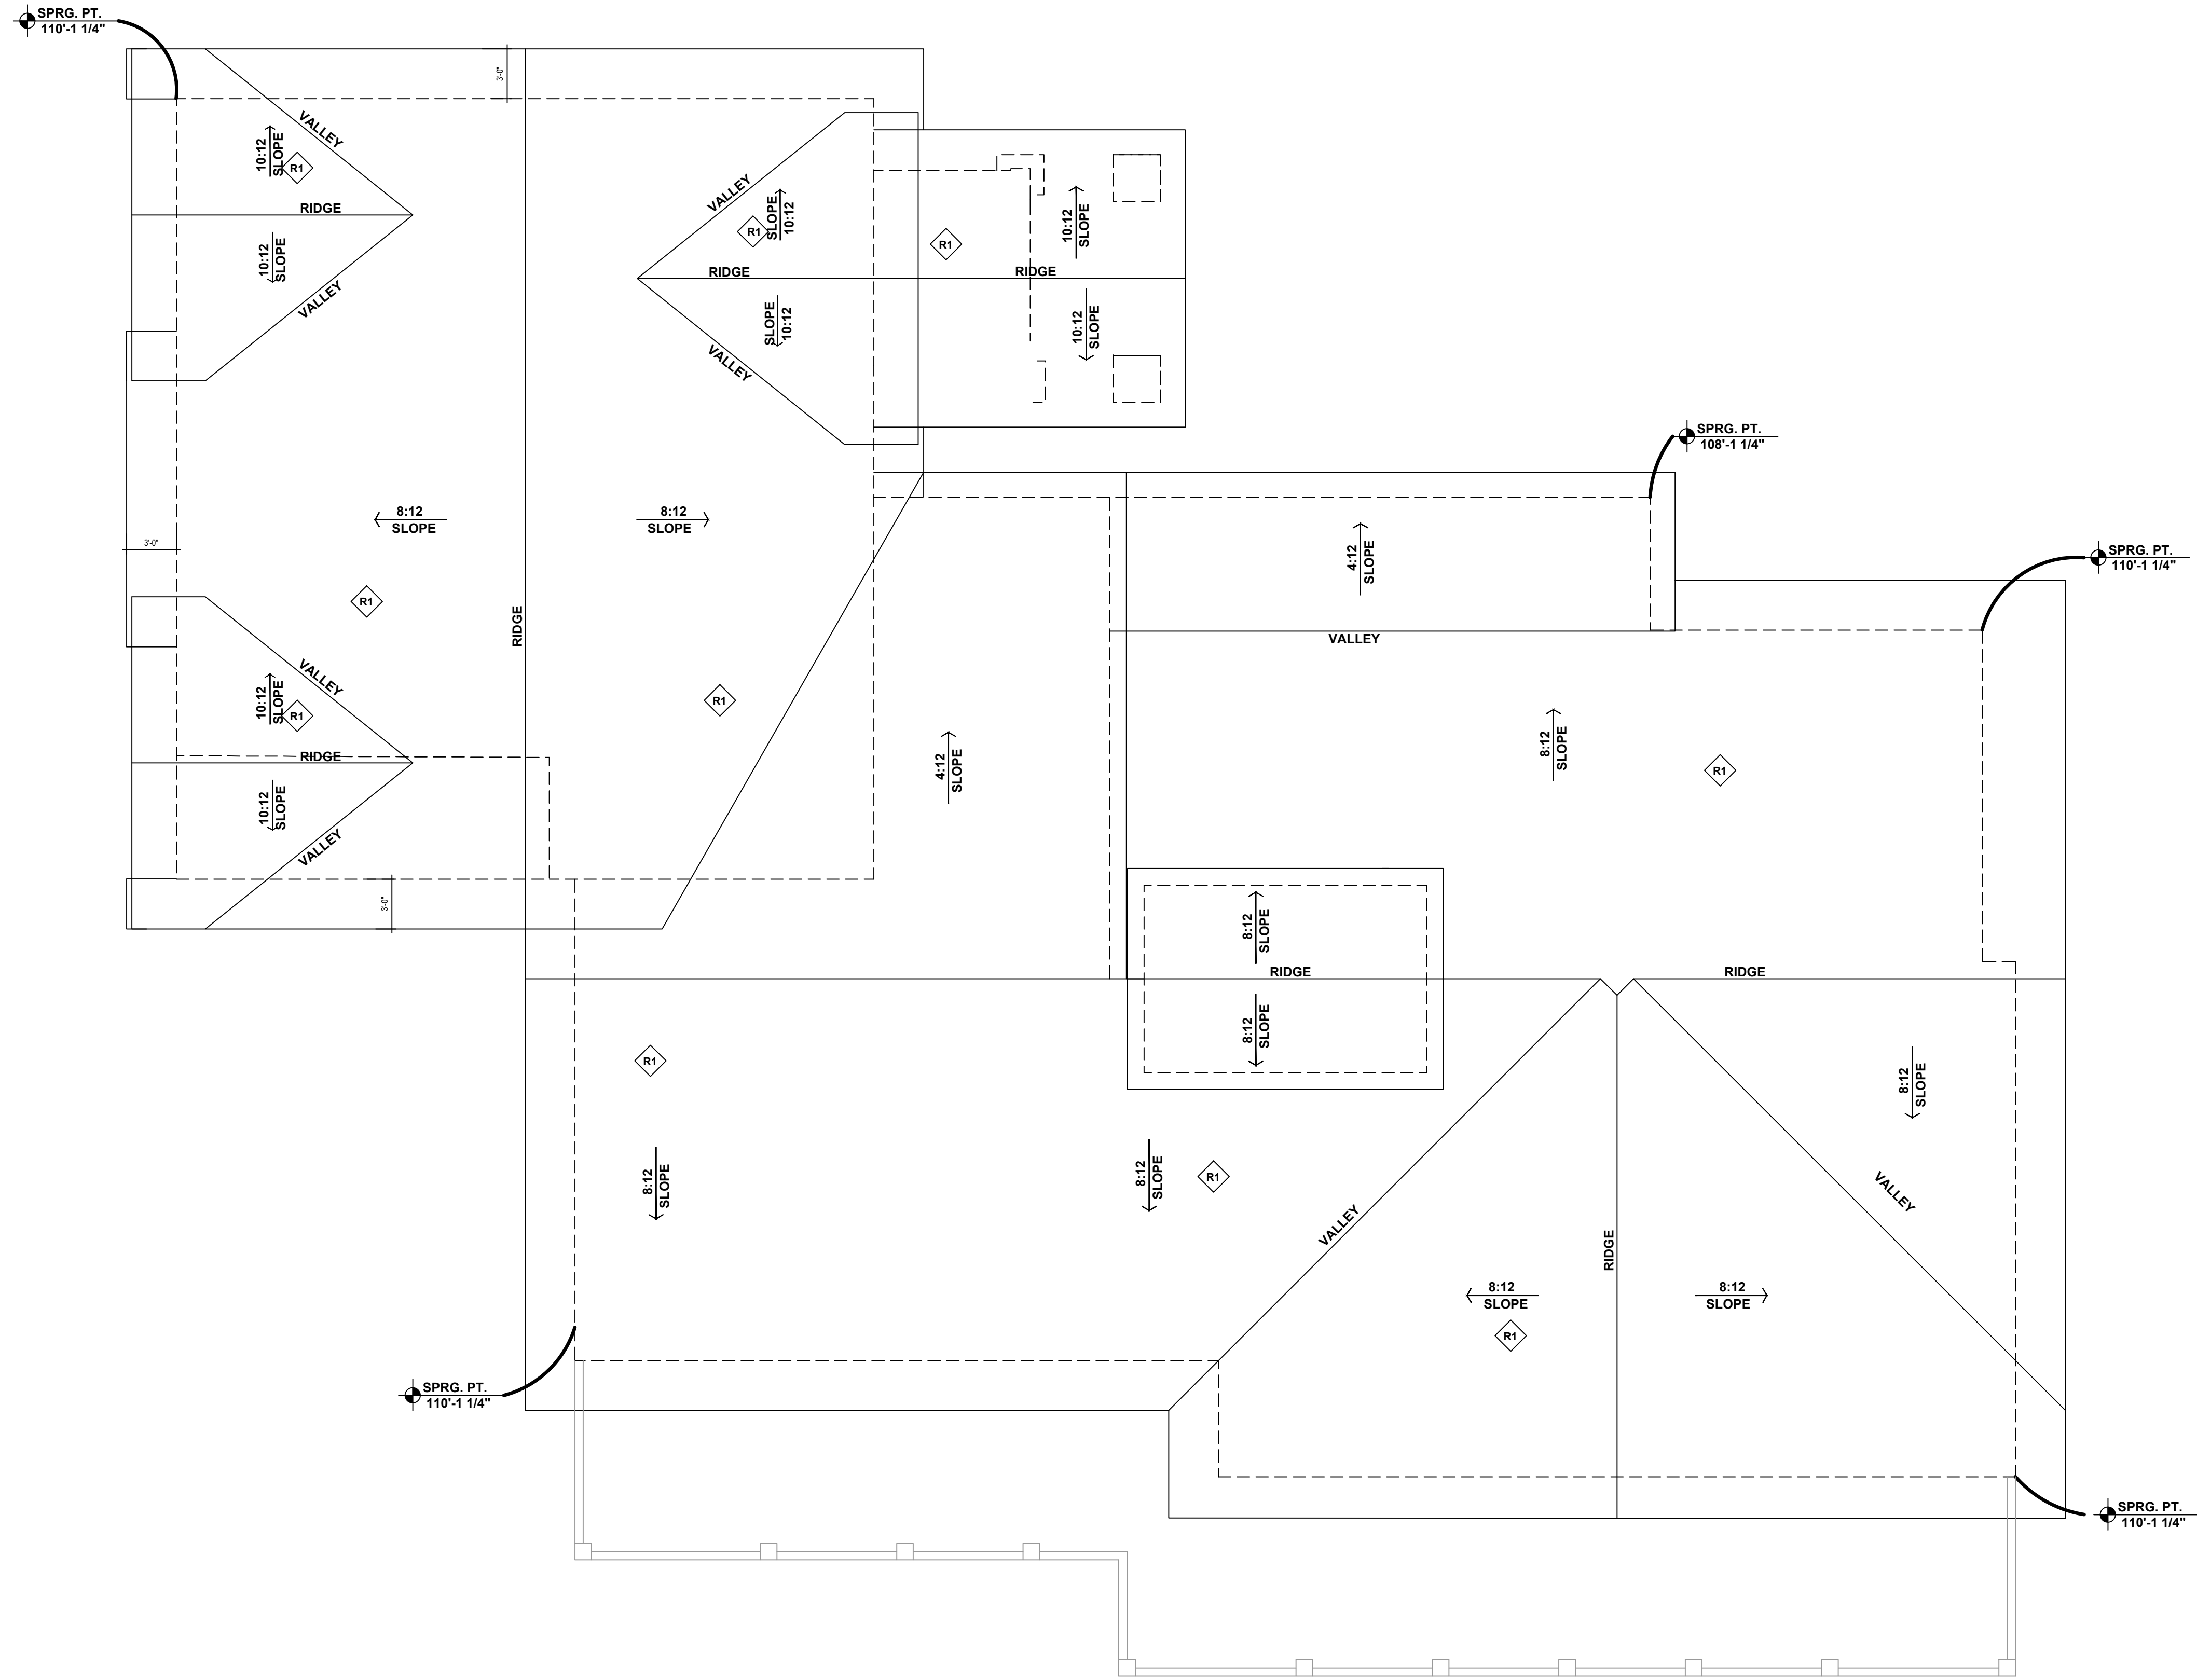

1

ROOF PLAN

1/8" = 1'-0"



© 2020 TRIUMPH

Date:	7-21-20
Project No:	
Drawn by:	MEF
Checked by:	MEF

Sheet title
FLOOR
PLAN


Revisions:

IRON MOUNTAIN HOT SPRINGS
NEW ENTRANCE BUILDING
281 CENTENNIAL STREET
GLENWOOD SPRINGS, CO 81601

TRIUMPH
Yall Office
12 Yall Road,
Suite 700
Yall, CO 81657
Tel: 970.479.9990
www.triumphsfr.com




1 EAST ELEVATION
3/16" = 1'-0"

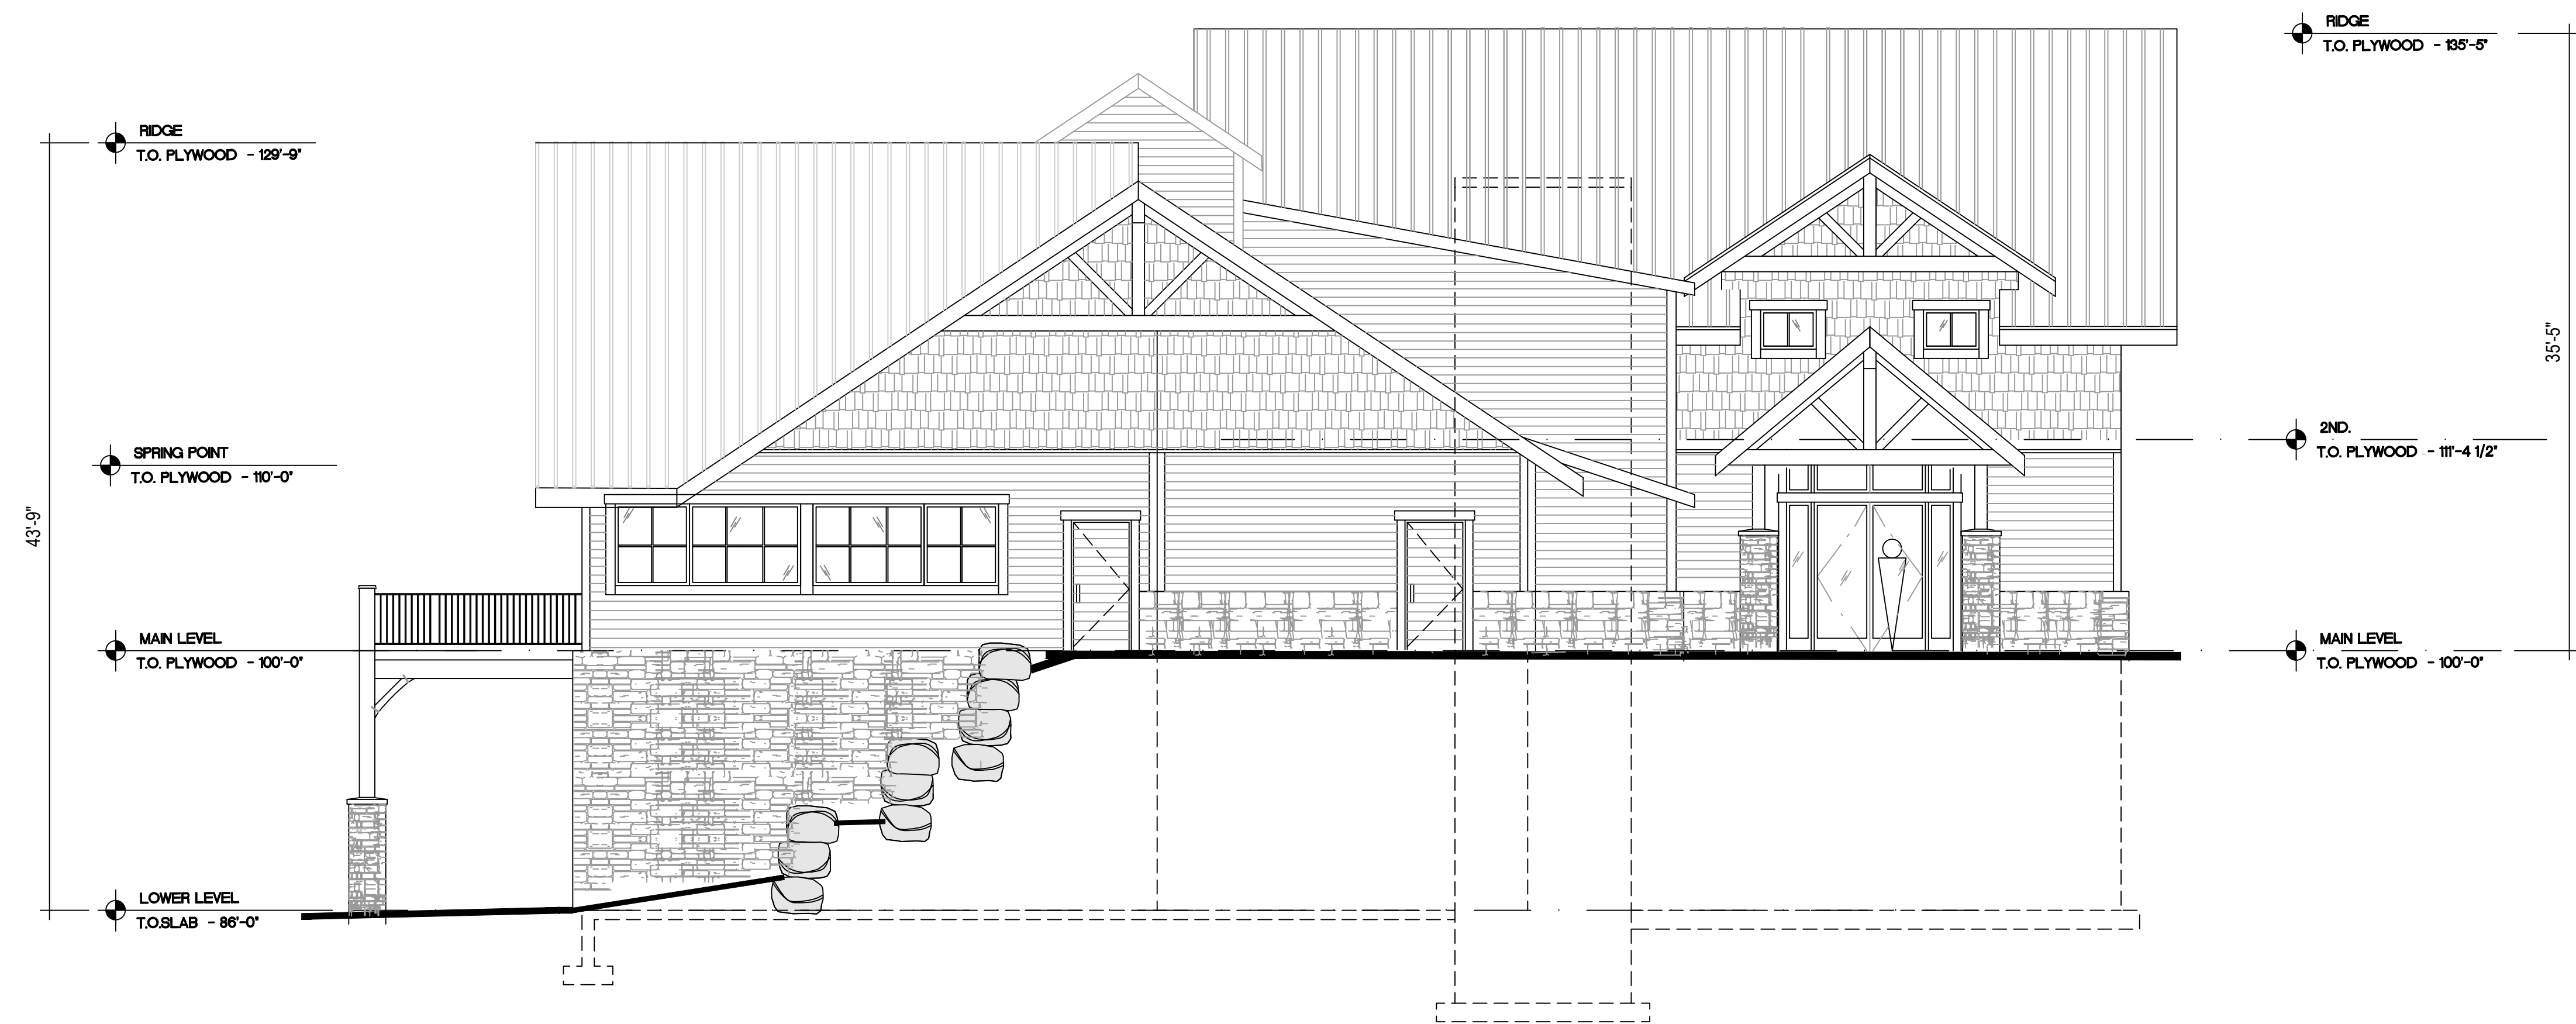

2 SOUTH ELEVATION
3/16" = 1'-0"



1 WEST ELEVATION
3/16" = 1'-0"

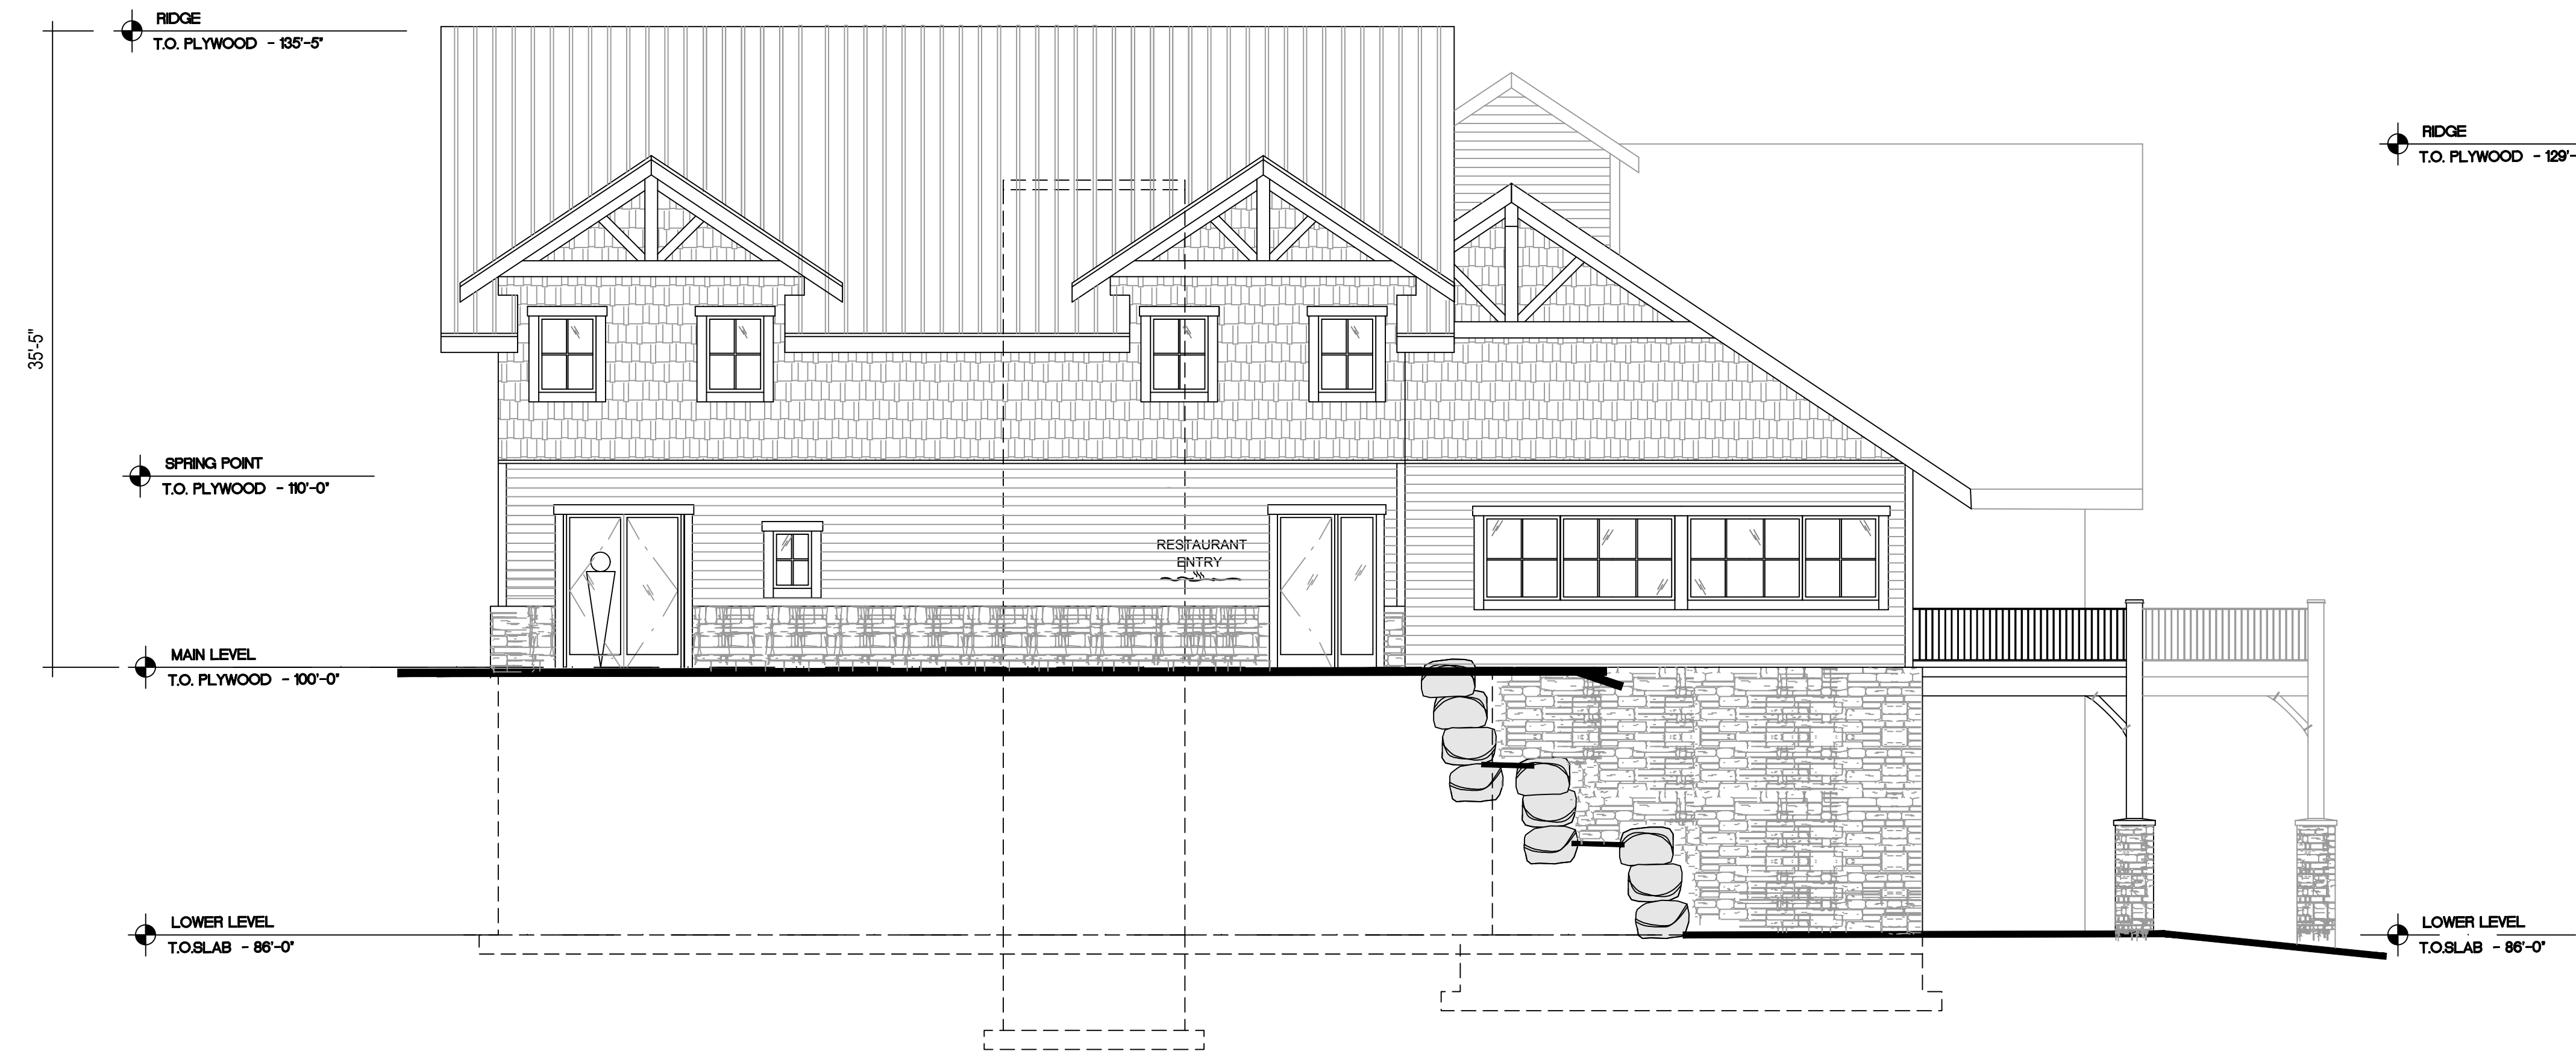

2 NORTH ELEVATION
3/16" = 1'-0"



1 EAST ELEVATION



2 SOUTH ELEVATION
EXTERIOR MATERIALS AND COLORS TO MATCH
EXISTING BATH HOUSE.

© 2020 TRIUMPH

Sheet

A4.2

Date: 6-8-20

Project No.

Drawn by: MEF

Checked by: MEF

Stamp

Sheet title

BUILDING
ELEVATIONS

Revisions:

IRON MOUNTAIN HOT SPRINGS
NEW ENTRANCE BUILDING
281 CENTENNIAL STREET
GLENWOOD SPRINGS, CO 81601

TRIUMPH

Yall Office
12 Yall Road,
Suite 700
Yall, CO 81657
Tel: 970.479.9960

www.triumphinc.com



SHAKERTOWN CEDAR
SHINGLES

ALUMINUM CLAD
WINDOWS AND DOORS

1X8 CHANNEL RUSTIC
CEDAR SIDING

STONE VENEER

STANDING SEAM
METAL ROOF

HEAVY TIMBER
DECORATIVE TRUSS

SHAKERTOWN CEDAR
SHINGLES

OVERHEAD
DOOR SYSTEM

ALUMINUM CLAD
WINDOWS AND DOORS

1X8 CHANNEL RUSTIC
CEDAR SIDING

METAL RAILING

8X8 CEDAR POST

6X6 BRACE

STONE VENEER

1 WEST ELEVATION



STANDING SEAM
METAL ROOF

HEAVY TIMBER
DECORATIVE TRUSS

SHAKERTOWN CEDAR
SHINGLES

ALUMINUM CLAD
WINDOWS AND DOORS

1X8 CHANNEL RUSTIC
CEDAR SIDING

METAL RAILING

8X8 CEDAR POST

STONE VENEER

2 NORTH ELEVATION

EXTERIOR MATERIALS AND COLORS TO MATCH
EXISTING BATH HOUSE.



ENTRANCE BUILDING

© 2020 TRIUMPH

Sheet

A4.4

Date: 6-8-20

Project No.

Drawn by: MEF

Checked by: MEF

Stamp

Sheet title
BUILDING
ELEVATIONS

Revisions:

IRON MOUNTAIN HOT SPRINGS
NEW ENTRANCE BUILDING
281 CENTENNIAL STREET
GLENWOOD SPRINGS, CO 81601

TRIUMPH

Vail Office
12 Vail Road,
Suite 700
Vail, CO 81657
Tel: 970.479.9960

www.triumphsfva.com



ENTRANCE BUILDING

© 2020 TRIUMPH

Sheet

A4.5

Date: 6-8-20

Project No.

Drawn by: MEF

Checked by: MEF

Stamp

Sheet title

BUILDING
ELEVATIONS


Revisions:

IRON MOUNTAIN HOT SPRINGS
NEW ENTRANCE BUILDING
281 CENTENNIAL STREET
GLENWOOD SPRINGS, CO 81601

TRIUMPH

Yall Office
12 Yall Road,
Suite 700
Yall, CO 81657
Tel: 970.479.9960

www.triumphinc.com

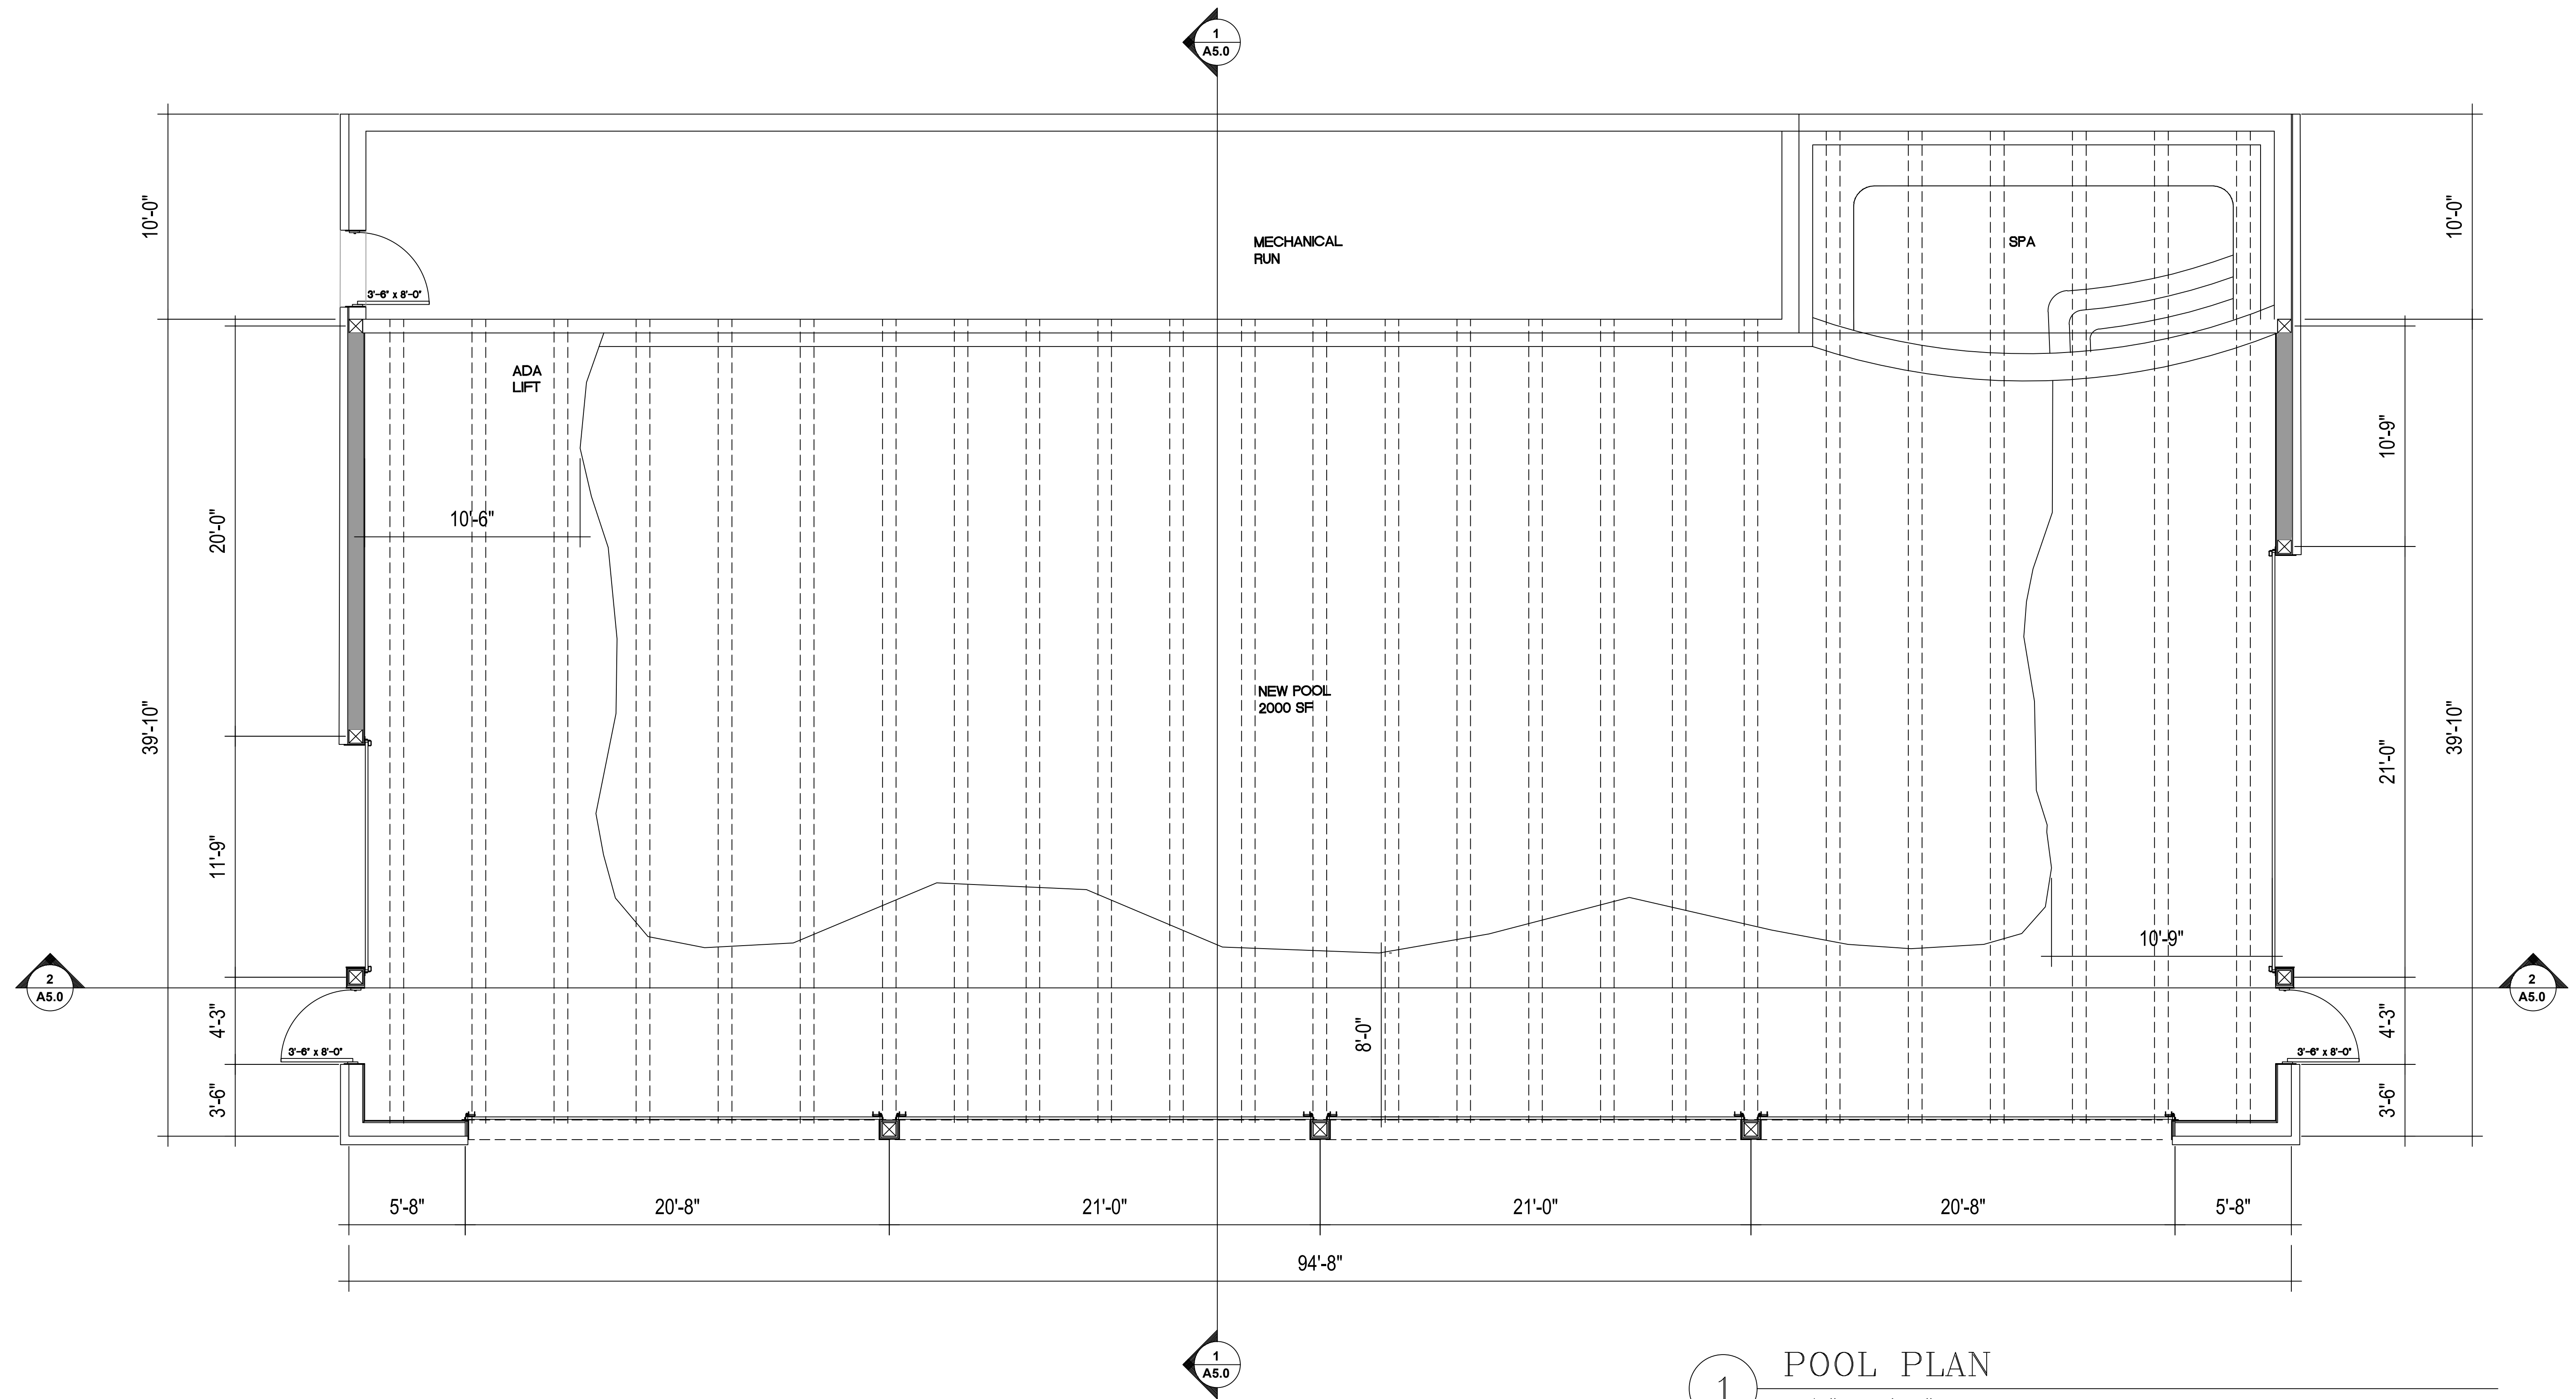

1 POOL PLAN
1/4" = 1'-0"

POOL BUILDING



© 2020 TRIUMPH

Sheet
AB2.0

Date: 7-23-20

Project No:

Drawn by: MEF

Checked by: MEF

Sheet title
POOL
BUILDING
PLAN


Revisions:

IRON MOUNTAIN HOT SPRINGS
NEW ENTRANCE BUILDING
281 CENTENNIAL STREET
GLENWOOD SPRINGS, CO 81601


TRIUMPH

Vail Office
12 Vail Road,
Suite 700
Vail, CO 81657
Tel: 970.479.9990


www.triumphdx.com

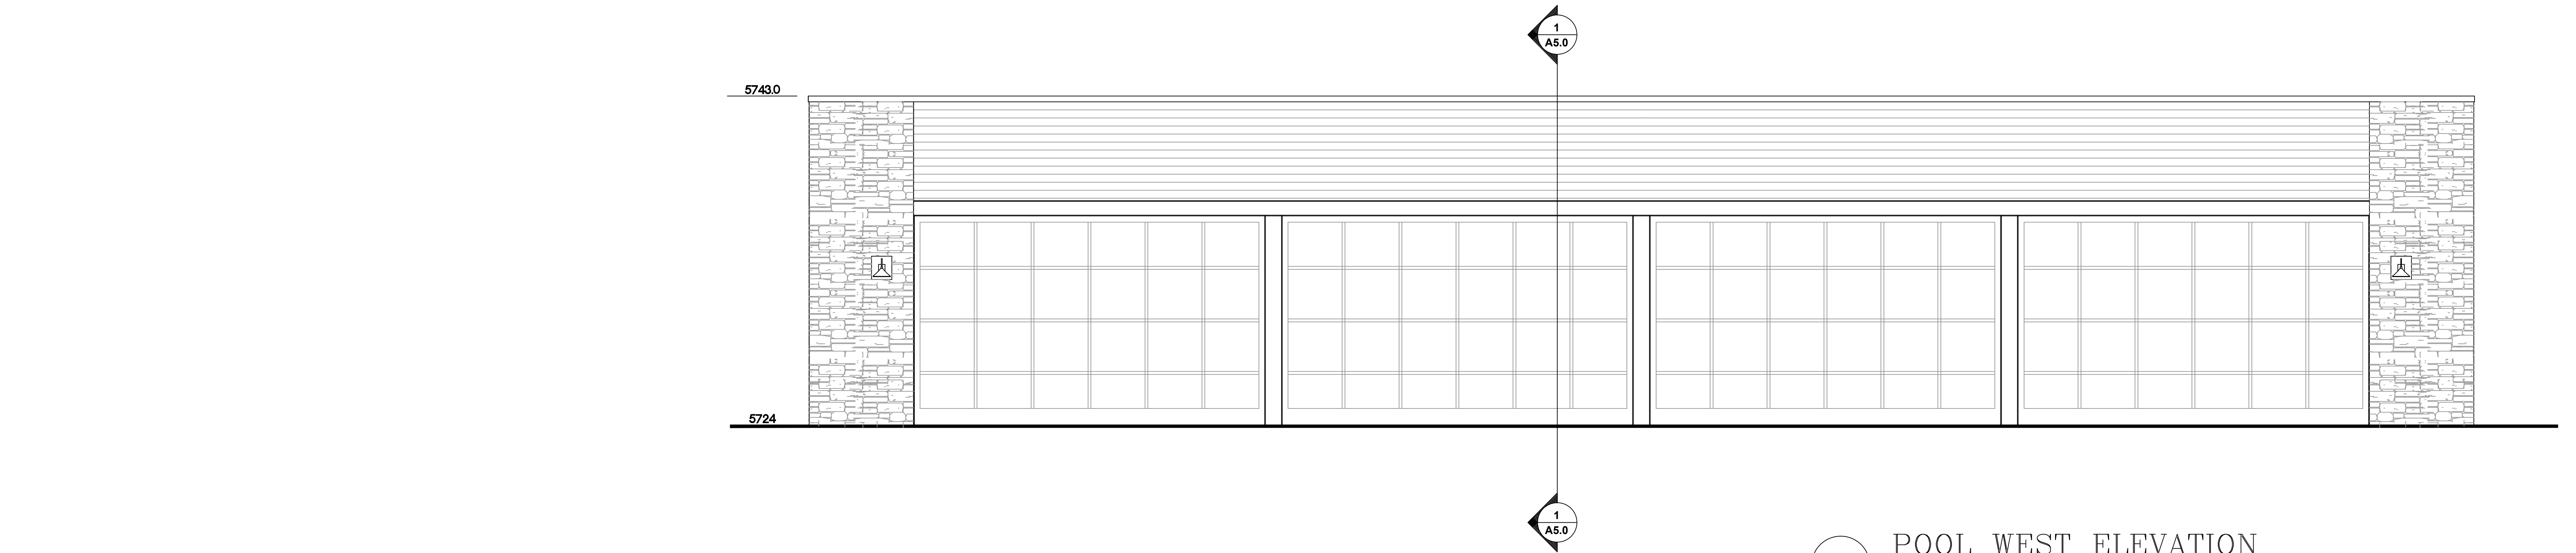

1 POOL WEST ELEVATION
1/4" = 1'-0"

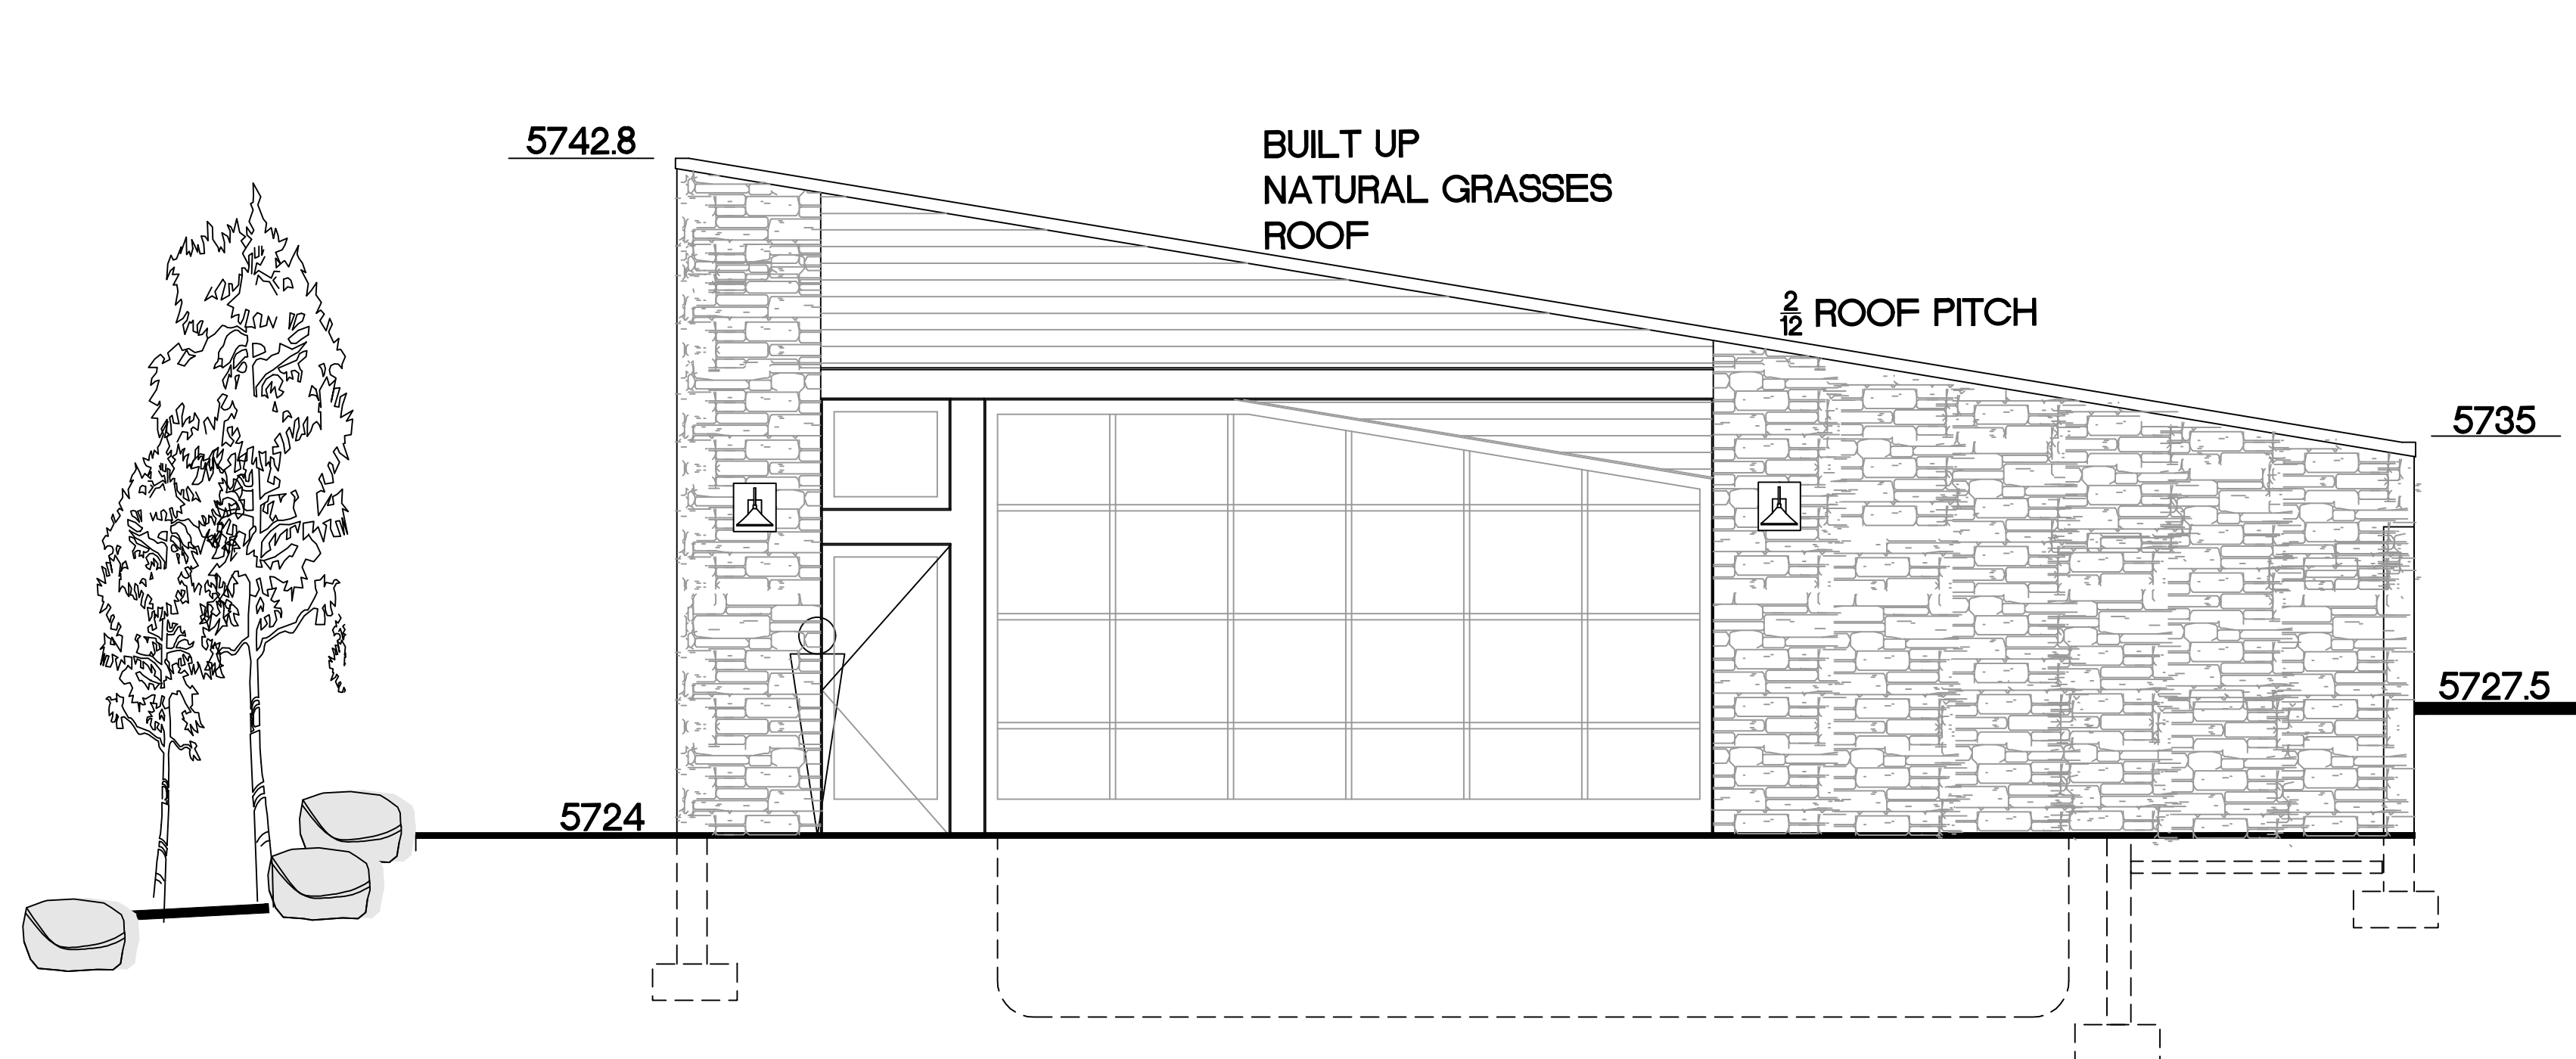

3 POOL SOUTH ELEVATION
1/4" = 1'-0"

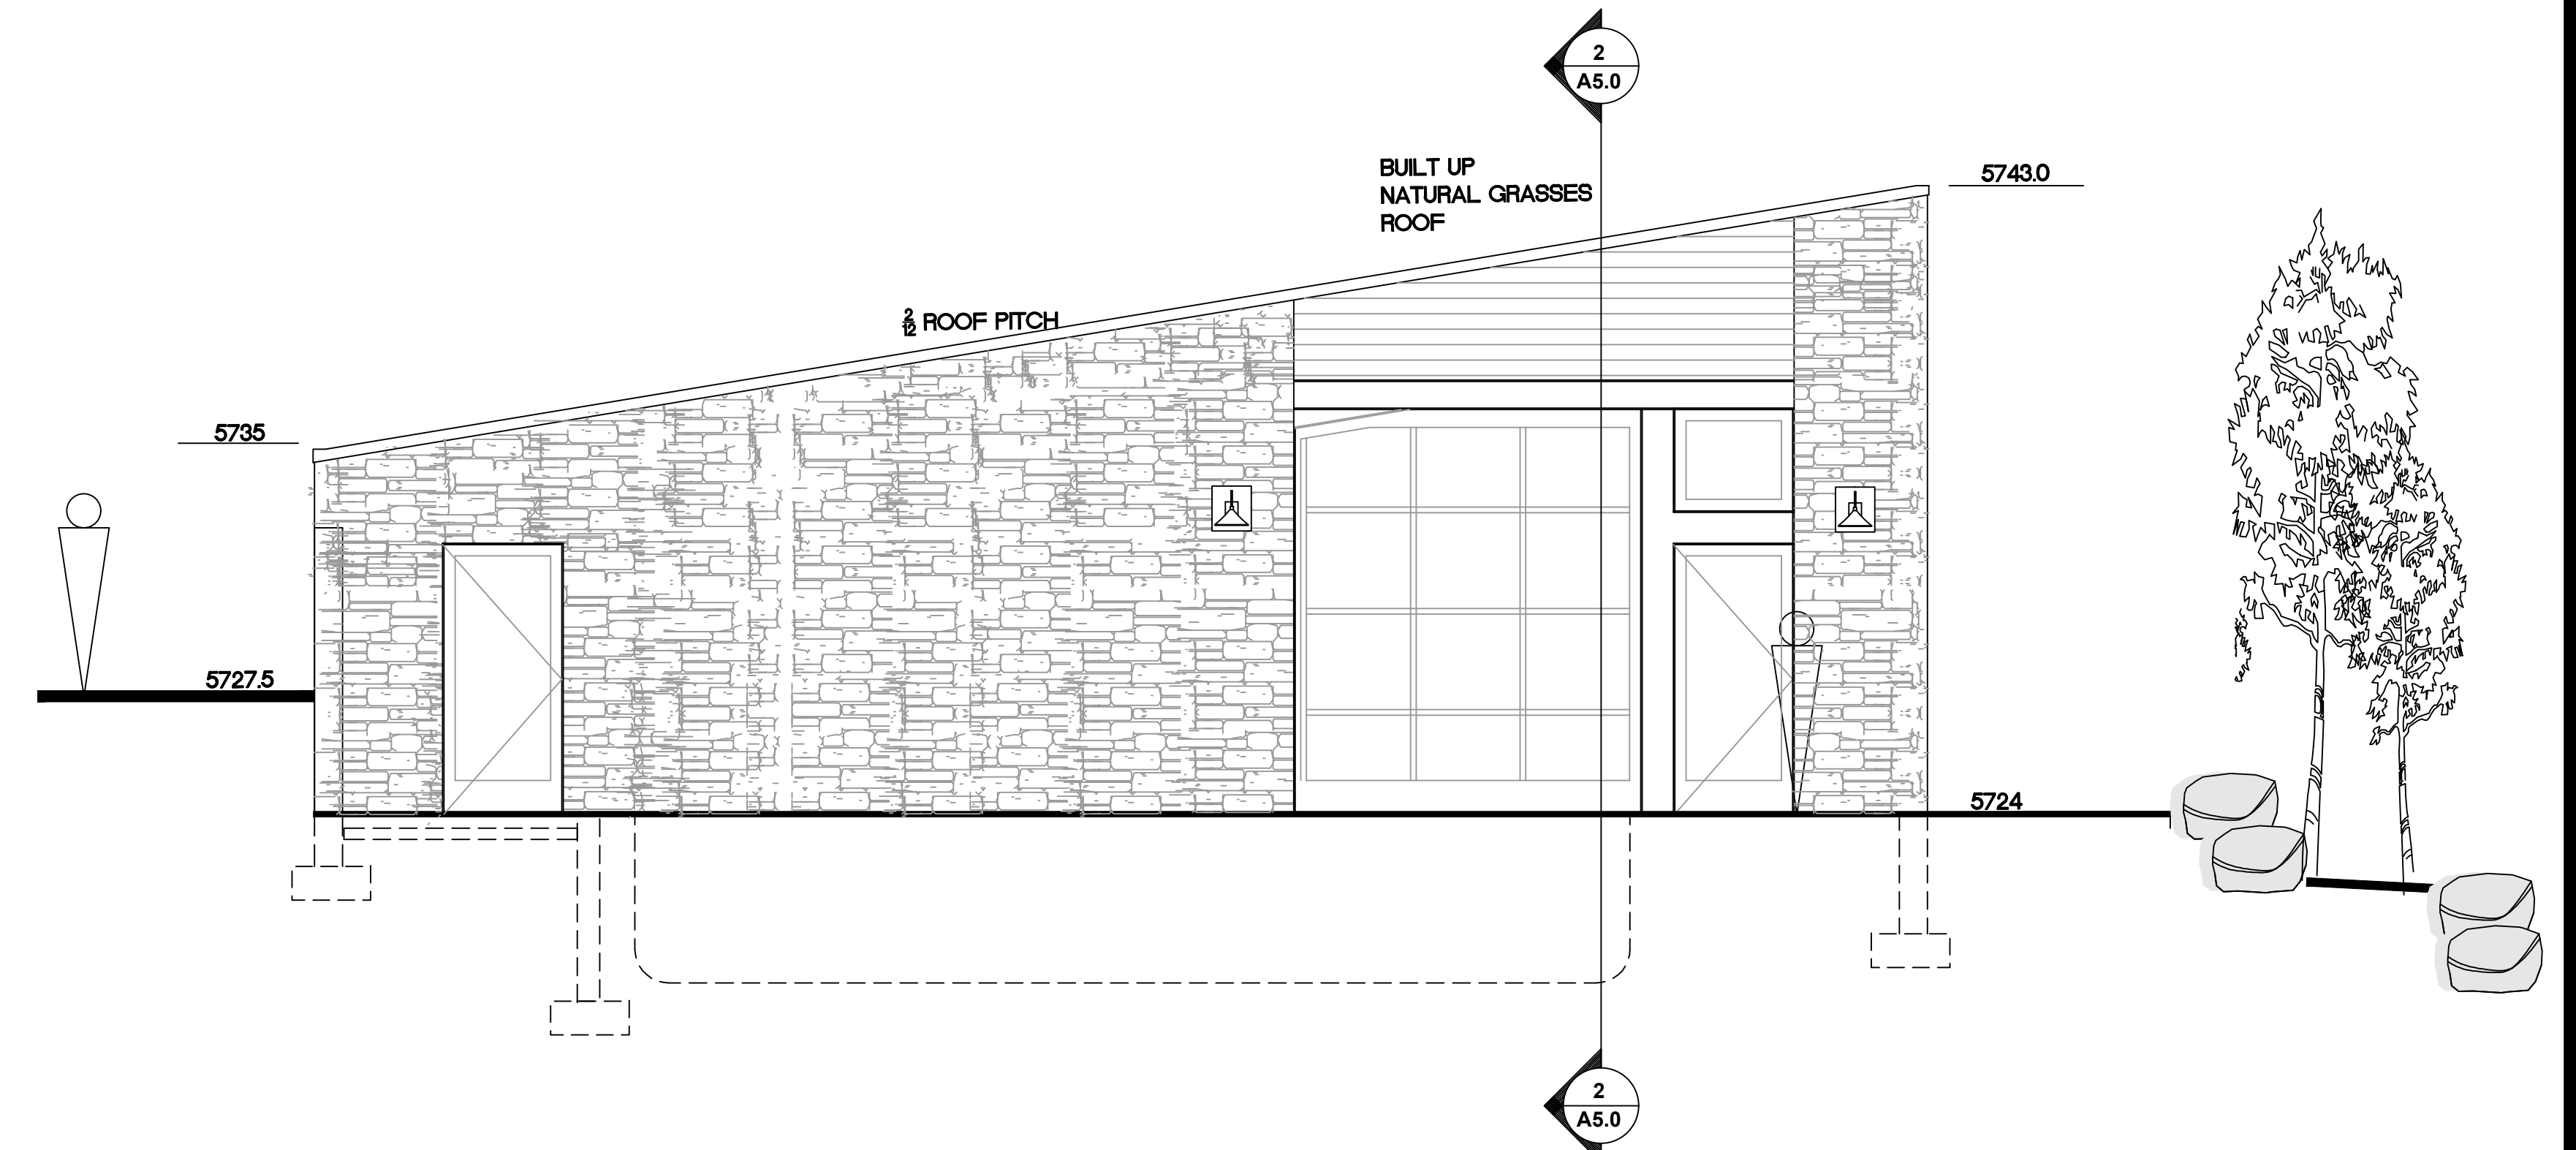

2 POOL NORTH ELEVATION
1/4" = 1'-0"

POOL BUILDING

© 2020 TRIUMPH

Sheet

AB4.0

Date: 7-23-20

Project No.

Drawn by: MEF

Checked by: MEF


Sheet title

POOL BUILDING ELEVATIONS


Revisions:

IRON MOUNTAIN HOT SPRINGS
NEW ENTRANCE BUILDING
281 CENTENNIAL STREET
GLENWOOD SPRINGS, CO 81601

TRIUMPH
Vail Office
12 Vail Road,
Suite 700
Vail, CO 81657
Tel: 970.479.9990
www.triumphsfr.com

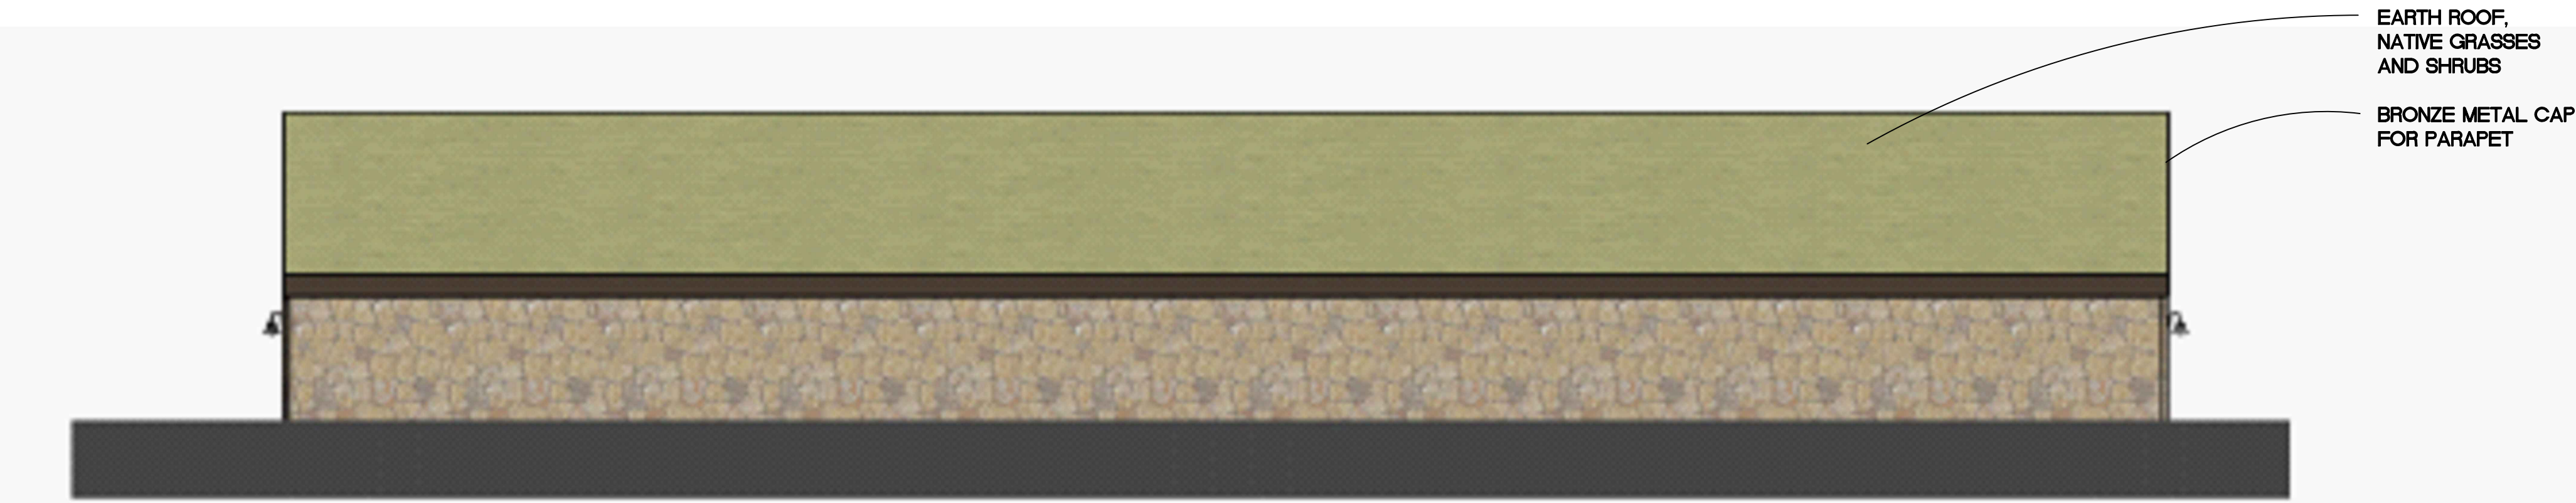

4 EAST ELEVATION
1/16" = 1'-0"

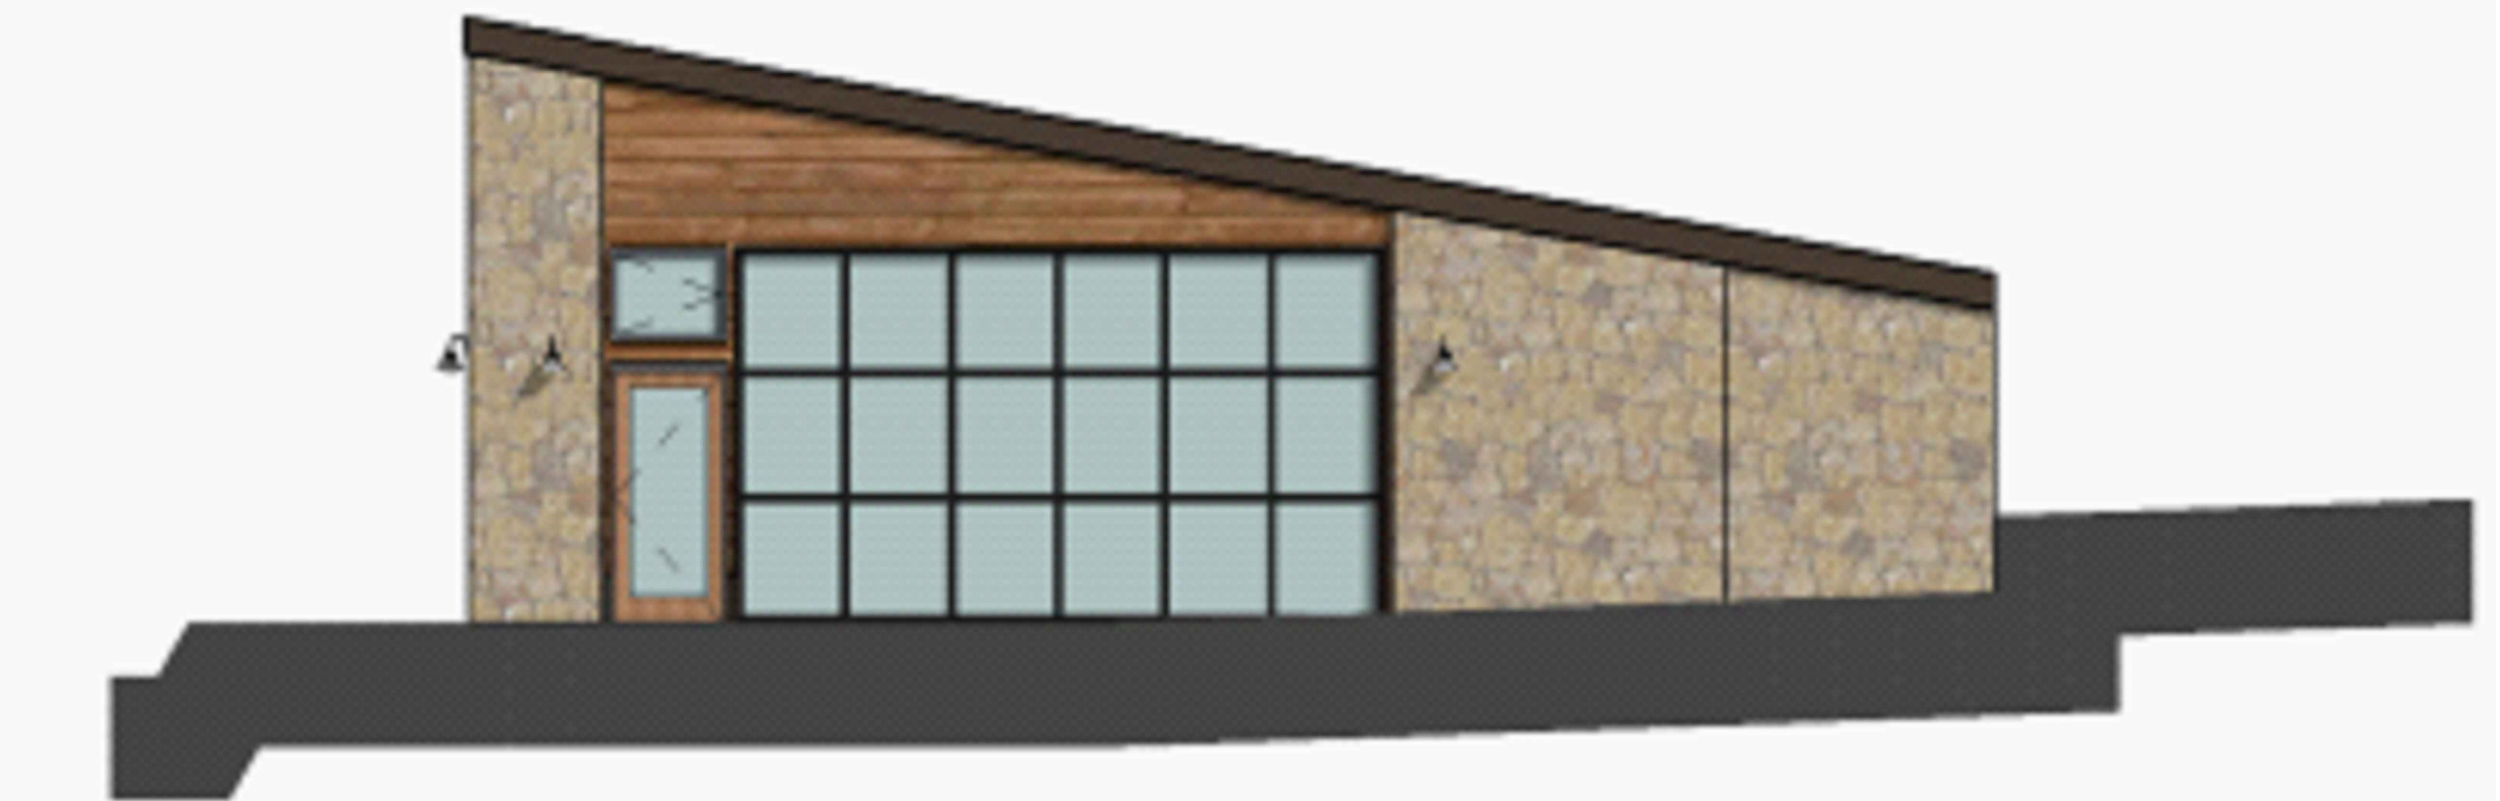

2 SOUTH ELEVATION
1/16" = 1'-0"



3 WEST ELEVATION
1/16" = 1'-0"



1 NORTH ELEVATION
1/16" = 1'-0"

POOL BUILDING

© 2020 TRIUMPH

Sheet
AB4.1

Date: 8-6-20
Project No.:
Drawn by: MEF
Checked by: MEF

Stamp

Revisions:

Sheet title
POOL BUILDING ELEVATIONS

IRON MOUNTAIN HOT SPRINGS
NEW ENTRANCE BUILDING
281 CENTENNIAL STREET
GLENWOOD SPRINGS, CO 81601

TRIUMPH
Vail Office
12 Vail Road,
Suite 700
Vail, CO 81657
Tel: 970.479.9960
www.triumphsfr.com



POOL BUILDING

© 2020 TRIUMPH

Sheet

AB4.2

Date: 7-23-20

Project No.

Drawn by: MEF

Checked by: MEF

Stamp

Sheet title

POOL
BUILDING
ELEVATIONS


Revisions:

IRON MOUNTAIN HOT SPRINGS
NEW ENTRANCE BUILDING
281 CENTENNIAL STREET
GLENWOOD SPRINGS, CO 81601


TRIUMPH

Yall Office
12 Yall Road,
Suite 700
Yall, CO 81657
Tel: 970.479.9960

www.triumphsf.com

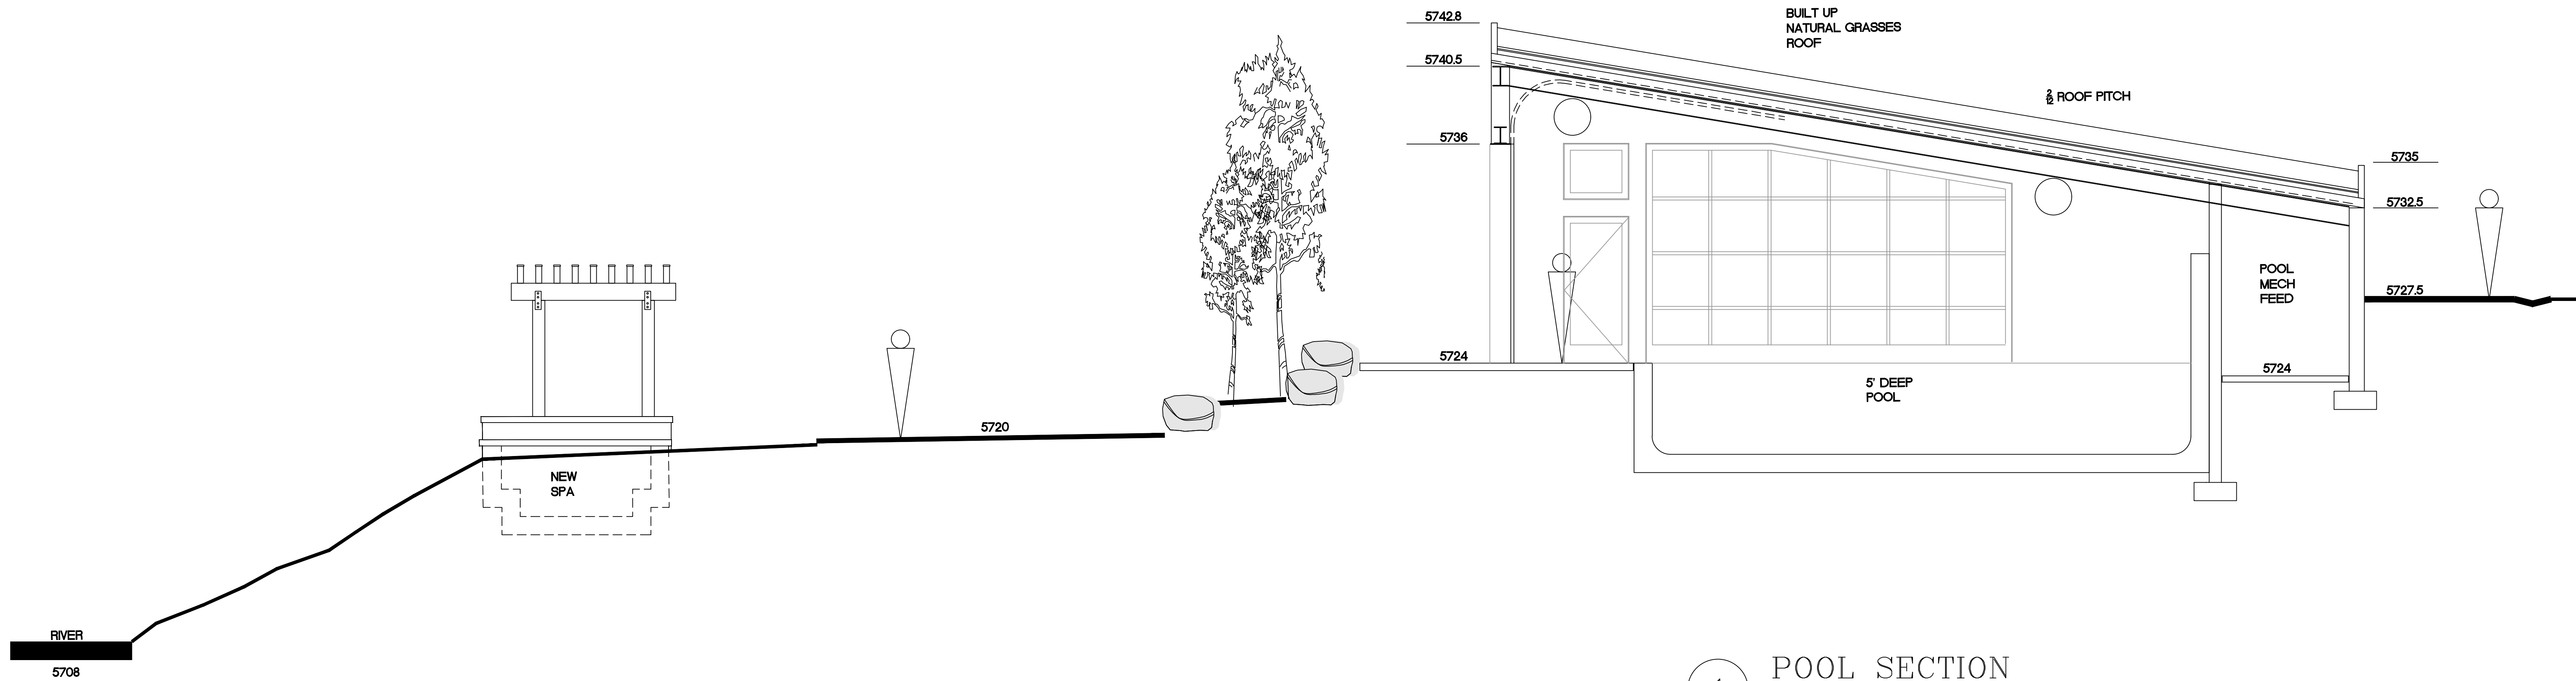

1 POOL SECTION
1/4" = 1'-0"

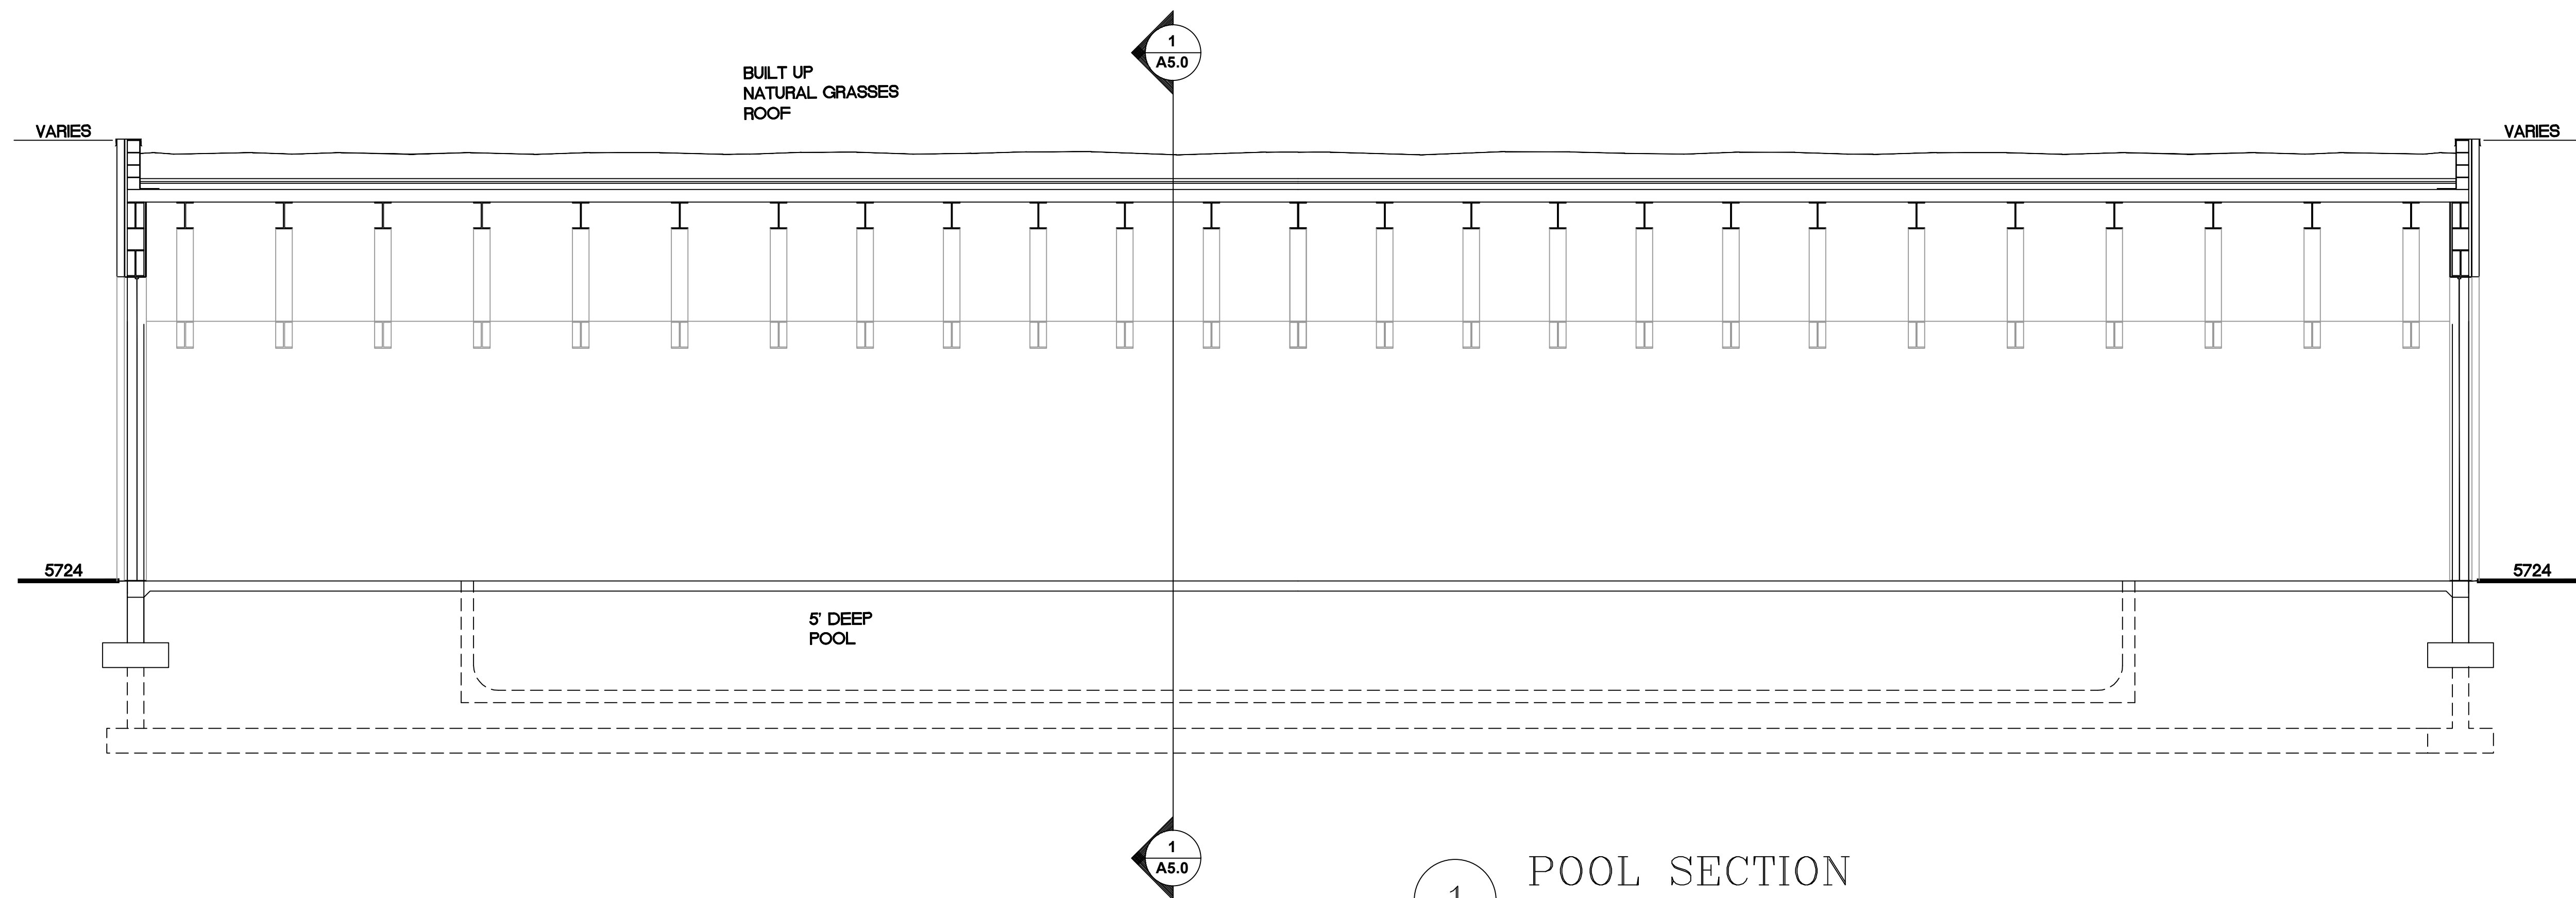

1 POOL SECTION
1/4" = 1'-0"

POOL BUILDING



© 2020 TRIUMPH

Sheet

AB5.0

Date: 7-23-20

Project No.

Drawn by: MEF

Checked by: MEF

Sheet title
POOL
BUILDING
SECTIONS

Revisions:

IRON MOUNTAIN HOT SPRINGS
NEW ENTRANCE BUILDING
281 CENTENNIAL STREET
GLENWOOD SPRINGS, CO 81601

TRIUMPH

Yall Office
12 Yall Road,
Suite 700
Yall, CO 81657
Tel: 970.479.9990

www.triumphsfr.com

Hatched area #1 (parking area) = 91,379 sq. ft.
Hatched area #2 (building and pool area) = 55,561 sq. ft.
Total site area = 146,940 sq. ft.

Total site area = 146,940 sq. ft.
 129,946 sq. ft x 10% = 14,694 sq. ft required Common Open Space
 Actual Common Open Space = 44,927 sq. ft. (Area #2 less buildings and pool)

Total site area = 146,940 sq. ft
 146,940 sq. ft x 10% = 14,694 sq. ft required landscaped site area
 Actual Landscaped Site Area = 25,821 sq. ft. (not including parking landscape)

Parking surface area = 70,984 sq. ft
 70,984 sq. ft x 20% = 14,197 sq. ft required landscaped parking area
 Actual Parking Landscaped Area = 19,151 sq. ft.

Perennials: 1 per 50 s.f. of required landscape = 284
Shrubs: 1 per 100 s.f. of required landscape area = 142
Trees: 1 per 400 s.f. of required landscape area = 36

Notes:

1. Wood mulch to be spread under and around all plant material in a uniform surface. Provide a sample of material for review and approval.
2. Warranty plants and trees for one year after final acceptance. Replace dead or dying materials not in vigorous, thriving condition as soon as weather permits.
3. Determine locations of underground utilities and perform work in a manner which will avoid possible damage.
4. Plants shall be specimen quality, typical of their species or variety.
5. Plant trees and shrubs in pits 12' larger than tree ball, backfill with a mix of 2 parts topsoil, 1 part Nutri-Mulch .



Scale: 1" = 16'-0"

Parcel ID #218509200031

Updated August 6, 2020 by The Land Studio, Inc.

The LAND Studio
365 River Bend Way
Glenwood Springs, CO 81601
970.927.3690
landstudio2@comcast.net

Sheet
1 of 2

Site Use Calculations

Hatched area #1 (parking area) = 91,379 sq. ft.
Hatched area #2 (building and pool area) = 55,561 sq. ft
Total site area = 146,940 sq. ft.

Common Open Space Area (10% of total site area)

Total site area = 146,940 sq. ft.
129,946 sq. ft x 10% = 14,694 sq. ft required Common Open Space
Actual Common Open Space = 44,927 sq. ft. (Area #2 less buildings and pool)

Minimum Landscaped Site Area (10% of total site area)

Total site area = 146,940 sq. ft
146,940 sq. ft x 10% = 14,694 sq. ft required landscaped site area
Actual Landscaped Site Area = 25,821 sq. ft. (not including parking landscape)

Parking Landscaped Area

Parking surface area = 70,984 sq. ft
70,984 sq. ft x 20% = 14,197 sq. ft required landscaped parking area
Actual Parking Landscaped Area = 19,151 sq. ft.

Landscape Requirements

Perennials: 1 per 50 s.f. of required landscape = 284
Shrubs: 1 per 100 s.f. of required landscape area = 142
Trees: 1 per 400 s.f. of required landscape area = 36

Hatched area #3 designates the approved parking and acces extents as shown on the "Recently Constructed Site Features" plan sheet prepared by SGM, dated 06/30/2015. Hatched area contains 94 parking stalls.



Landscape Plan

Iron Mountain Hot Springs Expansion

Parcel ID #218509200031

Glenwood Springs, Colorado
Updated August 6, 2020 by The Land Studio, Inc.

The **LAND** Studio
365 River Bend Way
Glenwood Springs, CO 81601
970.927.3690
landstudio2@comcast.net

Sheet
2 of 2

LIST OF NEIGHBORHOOD MEETING NOTICES SENT:

CITY OF GLENWOOD SPRINGS
101 W. 8TH STREET
GLENWOOD SPRINGS, CO
81601

COLO RIVER WATER CON DIST
PO BOX 1120
GLENWOOD SPRINGS, CO
81602

TRPP AT 300, LLC
PO BOX 2021
GLENWOOD SPRINGS, CO
81602

1303 GRAND, LLC
PO BOX 1576
GLENWOOD SPRINGS, CO
81602

TWO RIVERS PP OFFICE
CONDO ASSOC
PO BOX 1576
GLENWOOD SPRINGS, CO
81602

COLO ENERGY SYSTEMS LLC
274 MOUNTAIN SHADOWS DR
GLENWOOD SPRINGS, CO
81601

D&S FAMILY HOLDINGS LLC &
HALVERSON TRUST
PO BOX 3780
EAGLE, CO 81631

SRE COLORADO 4 RF LLC
4401 COLWICK ROAD
CHARLOTTE, NC 28211

CDOT
4201 E. ARKANSAS AVE
DENVER, CO 80222

LIST OF ATTENDEES AT MEETING:

GREG KELLER
JOHN NEIL
DAVID MCCONAUGHY
LYNN KLEAGER
AUDREY TURNER
STEVE BECKLEY
DOUG PRATTE
JULIE PRATTE

July 8, 2020

RE: PUBLIC NOTICE of a NEIGHBORHOOD MEETING to discuss the upcoming Major Site Plan Application for Iron Mountain Hot Springs.

Iron Mountain Hot Springs is submitting a request for Major Site/Architectural Plan Review to the City of Glenwood Springs for expansion of Iron Mountain Hot Springs.

Iron Mountain Hot Springs LLC wishes to expand the existing spa facility to include a new entry building with retail space and food service, including additional men's & women's locker rooms with sauna facilities. The expanded facility will have access control and be a separate experience from the existing pools. The expansion will provide a limited number of entries to keep the environment tranquil and restorative. The new expanded area includes 10 outdoor mineral pools, an enclosed heated fresh water pool w/ attached hot tub. There will also be a set of private cabanas that have small mineral pools within. The expansion project will also include a comprehensive riverbank restoration plan along the entire Iron Mountain Hot Springs property which will be incorporated into the new landscape features of the expanded facility. Lastly the parking area will be reconfigured to improve traffic flow, capacity and accessibility and the lot will be paved with asphalt.

A future hotel and the approved Caverns Village are also illustrated for context on the Master Plan concept drawing attached.

For more information about the project, please attend the outdoor meeting:

LOCATION: 281 CENTENNIAL, OUTSIDE OF EXISTING BUILDING

MEETING DATE: FRIDAY JULY 24, 2020

MEETING TIME: 1:00 PM (MST)

If you are unable to attend the meeting, please forward your questions to:
Landstudio2@comcast.net

Iron Mountain Hot Springs Master Plan

Glenwood Springs, Colorado

Updated July 23, 2020 by The Land Studio, Inc.

for City of Glenwood Springs Pre-Application Conference



0 60 120 180 300

river bank restoration

cafe
food service

mechanical

locker rooms
retail
offices

Iron Mountain
Hot Springs

Entry Building

locker rooms
food service
retail
mechanical

Iron Mountain
Hot Springs
Expansion

Enclosed
Pool

cabanas

new lift station

river bank restoration

future path connection to the LoVa trail

INTERSTATE 70

Reconfigured
Iron Mountain Hot Springs Parking

Caverns
Village
CDOT offices
(19) apartments

Caverns Village parking

Caverns Village parking

CDOT
maintenance
facility

entry
monument

Glenwood Caverns Adventure Park
additional parking




① EAST ELEVATION



① WEST ELEVATION




ENTRANCE BUILDING

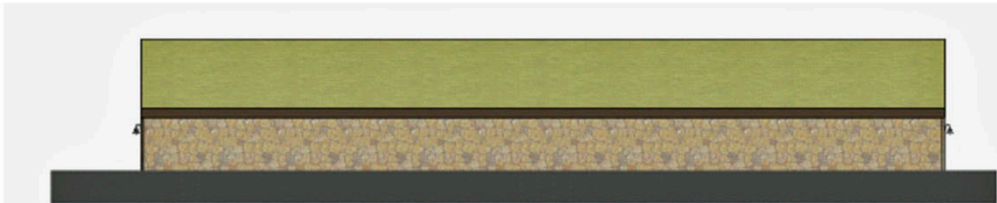


4 EAST ELEVATION

1/16" = 1'-0"

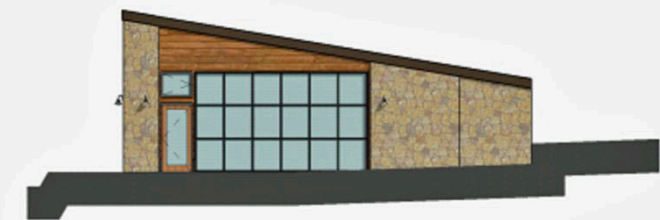

2 SOUTH ELEVATION

1/16" = 1'-0"

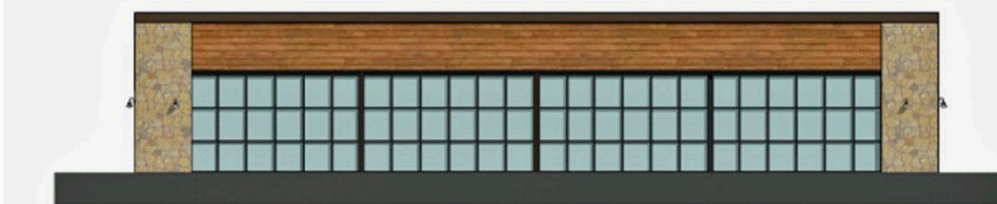

3 WEST ELEVATION

1/16" = 1'-0"



1 NORTH ELEVATION

1/16" = 1'-0"




POOL BUILDING

Iron Mountain Hot Springs

Architectural/Site Plan Review


Glenwood Springs, Colorado
Prepared July 24, 2020 by The Land Studio, Inc.

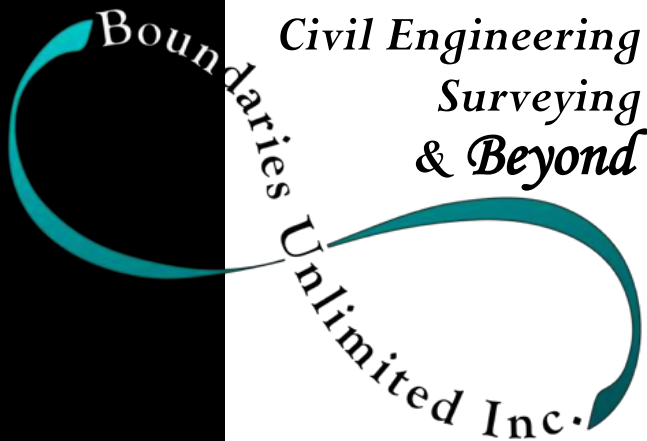

Major Drainage Report

Iron Mountain Hot Springs Master Plan

July 6, 2020
BUI Project #17015

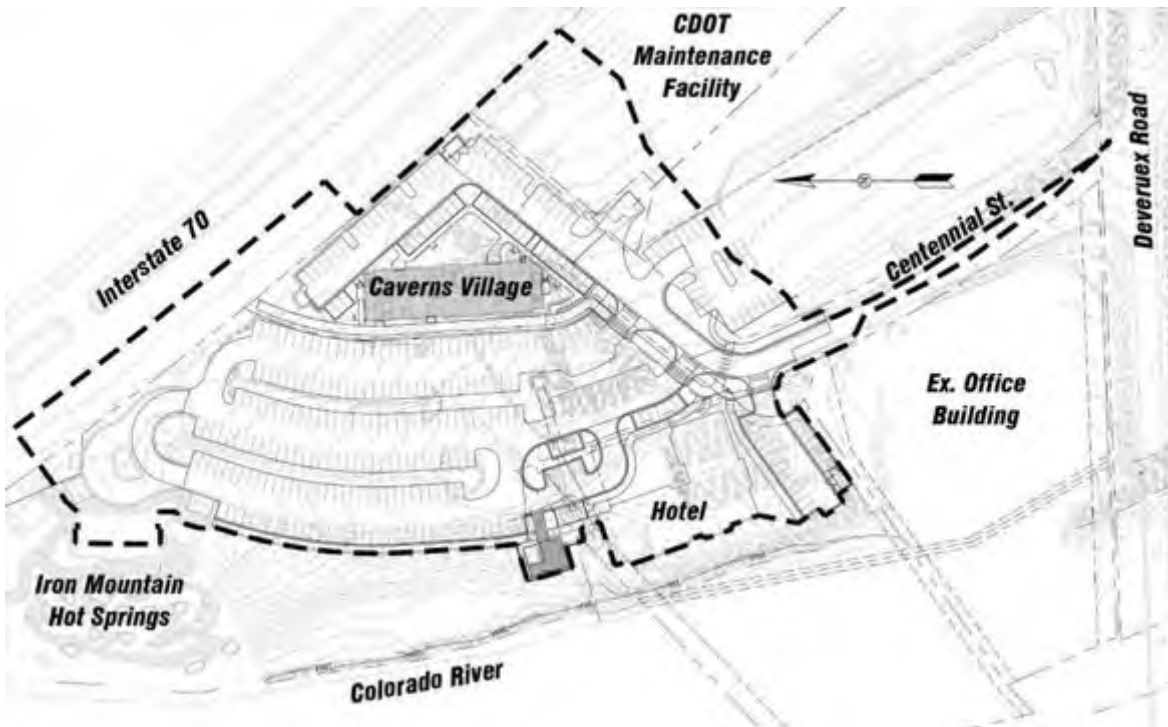

"I hereby affirm that this report and the accompanying plans for the Iron Mountain Hot Springs-Master Plan was prepared by me (or under my supervision) for the owners thereof in accordance with the provisions of the City of Glenwood Springs Stormwater, Drainage, Water Quality and Erosion Control Chapter and approved variances and exceptions listed thereto. I understand that it is the policy of the City of Glenwood Springs that the City of Glenwood Springs does not and will not assume liability for drainage facilities designed by others."

Deric Walter



Deric Walter
I am the author of this document
970.945.5252
2020.07.21 11:11:36-06'00'

License No. 37110

Licensed Professional Engineer, State of Colorado



Contents

A. Introduction	1
B. Previous Studies	1
C. Existing Conditions.....	2
D. Floodplain	2
E. Proposed Conditions.....	3
F. Proposed Drainage Basins.....	4
1. Basin N1	5
2. Basin N2	6
3. Basin N3	6
4. Basin S1	6
5. Basin S2	6
6. Basin S3	6
7. Basin S4	7
8. Basin S5	7
9. Basin S6	7
10. Basin S7.....	7
11. Basin S8.....	7
G. Low Impact Site Design.....	8
H. Hydrologic Criteria.....	9
I. Hydraulic Criteria.....	9
J. Proposed Facilities	9
K. Operation and Maintenance	9
L. Works Cited	11

Appendix

Drainage Basin Summary Spreadsheet
Autodesk Storm and Sanitary Sewer Analysis (SSA) datasheets
NRCS Websoil Survey
NOAA Atlas 14-IDF Data
Letter-Dept. of the Army, U.S. Army Corps of Engineers (USACE)
USACE Regional General Permit #37 Application
BioClean/Forterra Deflective Screening Device Details
Design Plan & Details - Caverns Village (24"x36")

A. Introduction

The purpose of this report is to provide an outline and basis of design for the drainage improvements proposed for the Iron Mountain Hot Springs-Master Plan in Glenwood Springs, Colorado. Master Plan improvements include additional pools/buildings at Iron Mountain Hot Springs (IMHS), a lift station, a hotel, the Caverns Village multi-family/office complex and parking improvements.

B. Previous Studies

The property was previously analyzed by SGM, Inc. (Project #2014-339.001 dated July 29, 2014) for the construction of the existing Iron Mountain Hot Springs. The intent of that study was also to focus on stormwater quality improvements “to ensure that the quality of the Colorado River is not compromised due to stormwater runoff from this site (SGM-Inc, 2014).” The study considered six (6) drainage basins, A-F, across the property.

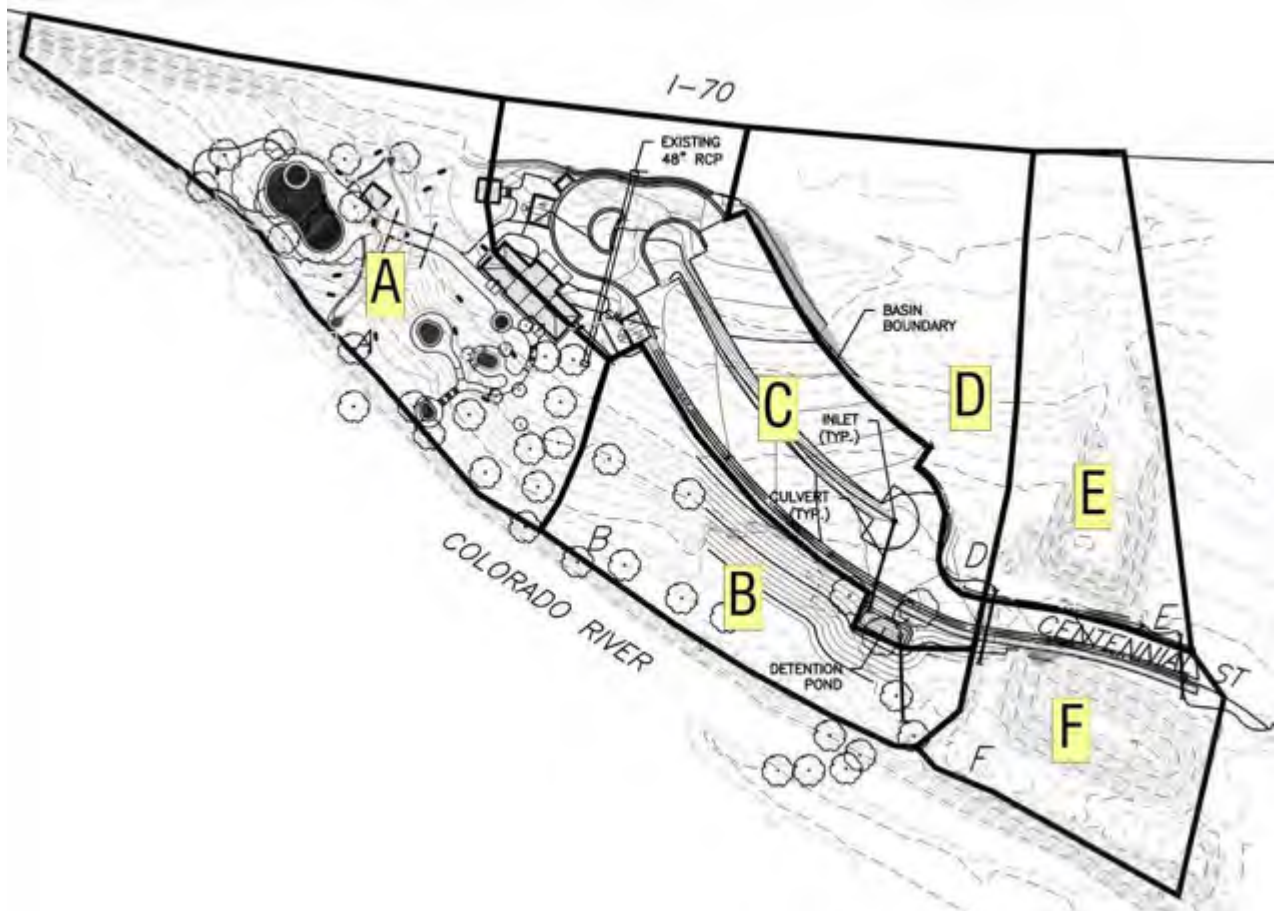


Figure 1: SGM-Inc. Drainage Basins

SGM, Inc. study Section 6 - *Stormwater Quality Plan* defined the parameters for stormwater improvements in the developed area as “The main goal of the site design is to provide detention and sedimentation for the project. Basin C, where the development of the access road, parking and drop off areas occurs is the only basin with a significant increase in runoff coefficient and possible sedimentation. In order to treat that increased flow, the design provides a detention pond that will provide a location for sedimentation and release of the historic 25-year flowrate.

Basin A contains the only other significant development, consisting of the pool area. This will be heavily landscaped throughout the basin, serving to provide improved vegetative cover and improved water quality from the basin area.”

The improvements proposed for this Master Study expand the IMHS pools and support buildings into Basin-B. This area will also be heavily landscaped throughout the basin, serving to provide improved vegetative cover and improve water quality from the basin area. The banks of the Colorado River will also be restored as permitted with the U.S. Army Corps of Engineers (see the Appendix). Therefore, no additional stormwater systems are anticipated for this area.

The previously constructed detention and sediment structures constructed for Basin-C will be replaced with a new storm sewer and water quality (WQ) best management plan (BMP) structure to screen trash/debris and promote sediment dropout. The new system is further defined in this report.

C. Existing Conditions

The construction of I-70 and and storm sewer extending from I-70 to the west side of Centennial Street effectively protect the parcel from the majority of potential offsite runoff that might have existed historically. A second culvert also exists under Centennial Street for the conveyance of runoff from the adjacent CDOT Maintenance Facility and parking lot under the roadway and through a swale south of the proposed hotel parking lot. Therefore, the subject area consists primarily of what was previously referred to as Basins B thru F in the SGM-Inc. study and minor surrounding areas which flow into the site. These minor areas include the vegetated buffer between the site and Interstate 70, a portion of Centennial Street and a portion of the existing CDOT Maintenance Facility property. In general, the topography slopes from northeast to southwest at approximately 3%-7% towards the Colorado River. Site vegetation consists of native grasses, weeds and a few deciduous trees in poor to very poor condition. The USDA NRCS Websoil Survey indicates that soils are hydrologic Group B which typically have a moderate infiltration rate when thoroughly wetted. Stormwater runoff is primarily sheet flow in the upper reaches and shallow flow thereafter. A geotechnical investigation was performed by CTL-Thompson (Job No. GS05875-145, dated June 29, 2014). In general, the borings on or near the project site consist of 12”-18” of organic clays over clayey to silty gravel with cobbles over a layer of travertine cemented sandy gravels encountered at a depth range of 4’-6’ below the native finish grade. There are two large mounds of imported soil that will be removed with the construction of Caverns Village and the hotel.

The property is bordered by the regional CDOT Offices/Maintenance Facility to the southeast, I-70 to the northeast, the Colorado River to the west and a multistory office building to the southwest. Existing runoff is captured by poorly shaped swales and storm inlets/culverts traversing under the IMHS access/Centennial Street leading to the Colorado River. No stormwater treatment systems exist.

D. Floodplain

Areas along the banks of the Colorado River are located in the floodplain per the Flood Insurance Rate Map (FIRM) prepared by the Federal Emergency Management Agency (FEMA) for Garfield County, Colorado, Community Panel Number 080071 1432 C, effective date: October 15, 1985. The construction of specific structures area not included in this study and will need to be addressed at the time of building permit application.



Figure 2: FEMA FIRM Map

E. Proposed Conditions

As discussed, the proposed completed development will include additional pools/buildings at Iron Mountain Hot Springs (IMHS), a lift station, a hotel, the Caverns Village multi-family/office complex and parking improvements.



Figure 3: Master Plan

Based on pre-design conversations with the City Engineer, the focus of design is to improve stormwater quality for the minor (25-year, 1-hour storm) event and to convey the major (100-year, 1-hour storm) event as the property is located directly adjacent to the Colorado River. In planning out the design, several stormwater management alternatives were considered, including: bioretention; WQCV Drywells; Extended Detention Basins (EDB); engineered treatment devices; vegetated swales and storm sewers. It was determined that the underlying travertine cemented layer was not suitable for infiltrative or underground BMPs (drywells, bioretention or underground detention). The proposed uses require a significant number of vehicle parking spaces reducing the availability for EDBs. Thus, the remaining available BMP solutions for stormwater quality improvements became engineered treatment devices.

In general, runoff from Caverns Village, the hotel and parking areas/drives will be captured by surface swales and storm sewers leading to two (2) hydrodynamic separators located just above the Colorado River. The buildings will also need to be equipped with roof gutters and downspouts connected to the storm sewer systems. Runoff from landscaped areas around the buildings should be captured by area inlets also connected to the storm sewer.

The configuration of the buildings and the relatively flat nature of the site required attention to detail and the use of a significant number of area inlets. Downspouts on the shadowed sides of the buildings will need to be equipped with heat tape. The vegetated base of the swales will function as an *impervious disconnect* between most of the parking areas and the storm sewers. A detailed storm sewer analysis of this system has been performed using Autodesk Storm and Sanitary Sewer Analysis v2020 software for capture and conveyance of the major event (see the Appendix). The hydrodynamic separators are sized to treat the minor event runoff while safely bypassing the major event runoff (also in the Appendix).

F. Proposed Drainage Basins

The proposed development divides the treatment areas (2) primary basins, Basin-North (similar to SGM, Inc. Basin-C) and Basin-South (similar to SGM-Inc. Basins D-F plus additional outlying areas). This analysis further divides Basin-North into three (3) minor basins and Basin-South into eight (8) minor basins for hydraulic sizing of storm sewer structures. Please see Figure 4 for basin boundaries and Table 1 for basin hydrology (areas, runoff coefficients, times of concentration, runoff rates, etc).

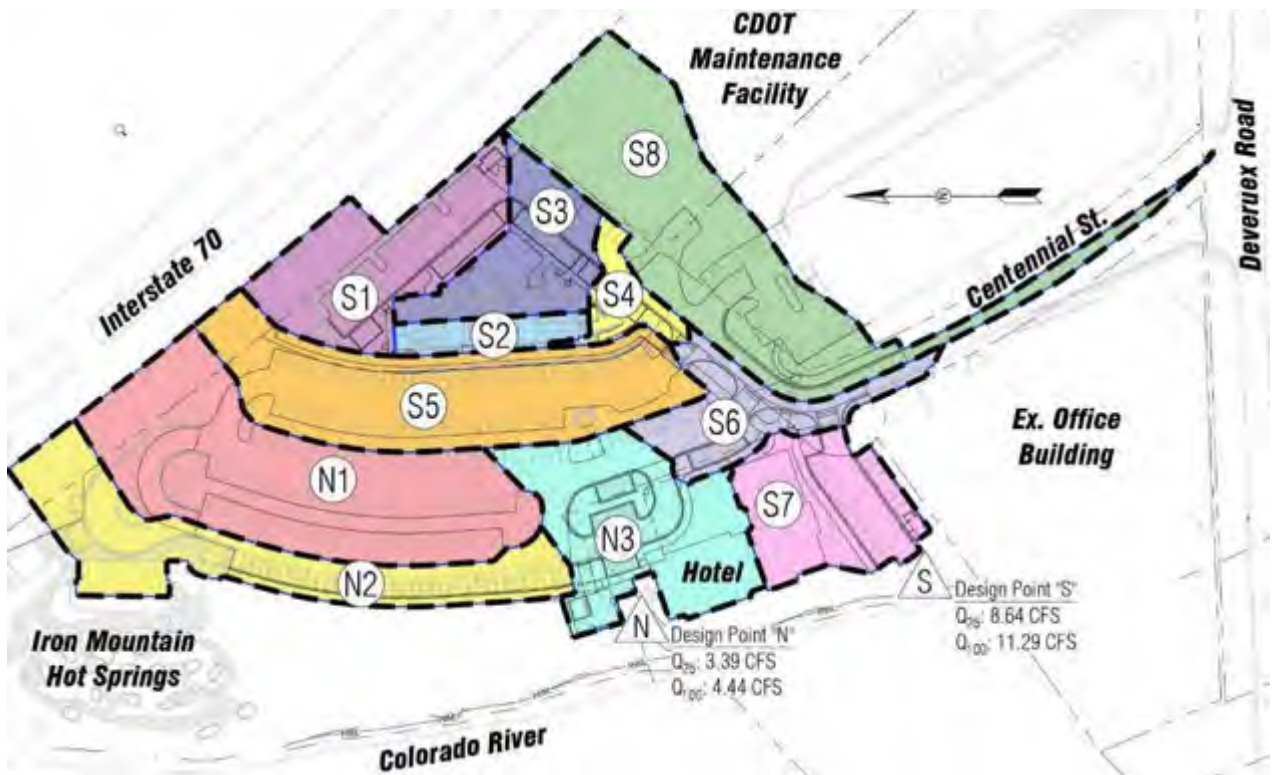


Figure 4: Proposed Drainage Basins

Drainage Basin Summary										
Basin	Area (sf)	Area (Ac)	Impervious		Soil Type B		Runoff C	Tc (min.)	Q ₂₅ (cfs)	Q ₁₀₀ (cfs)
					Open Space/LS					
			Area (sf)	%	Area (sf)	%				
N1	50460	1.158	32970	65.3%	17490	34.7%	0.69	23.66	1.76	2.26
N2	30450	0.699	24750	81.3%	5700	18.7%	0.82	17.66	1.54	2.00
N3	29890	0.686	26840	89.8%	3050	10.2%	0.88	5.00	3.05	3.96
Design Point "N":									3.39	4.44
S1	24660	0.566	12410	50.3%	12250	49.7%	0.58	15.28	0.98	1.27
S2	5800	0.133	5080	87.6%	720	12.4%	0.86	5.00	0.58	0.75
S3	16390	0.376	12140	74.1%	4250	25.9%	0.76	5.00	1.44	1.88
S4	5970	0.137	4620	77.4%	1350	22.6%	0.79	5.00	0.55	0.71
S5	41450	0.952	27290	65.8%	14160	34.2%	0.70	20.83	1.60	2.06
S6	14610	0.335	12560	86.0%	2050	14.0%	0.85	5.00	1.44	1.87
S7	19570	0.449	17000	86.9%	2570	13.1%	0.86	5.00	1.95	2.54
S8	52210	1.199	38860	74.4%	13350	25.6%	0.76	7.24	3.90	5.06
Design Point "S":									8.64	11.29

Table 1: Proposed Drainage Basin Summary

1. Basin N1

Basin N1 (1.158 acres; C=0.69; Tc=23.66 min.; Q₂₅=1.76 cfs; Q₁₀₀=2.26 cfs) consists of the central portion of the existing IMHS parking lot, median landscaping and a portion of vegetated buffer between the site and Interstate 70. Impervious areas include the parking and pervious areas include the median, buffer and landscape islands. Site vegetation consists of landscape trees, shrubs, vegetative ground cover, and lawn. The net watershed

percent effective imperviousness is 65.3%. In general, runoff will sheet flow across the I-70 vegetated buffer (and upper asphalt), shallow flow through the swale in the median landscaping, be collected by a 24"Ø dome grate area inlet, piped to the north hydrodynamic separator for treatment, and released to a short swale leading to the Colorado River.

2. Basin N2

Basin N2 (0.699 acres; $C=0.82$; $T_c=17.66$ min.; $Q_{25}=1.54$ cfs; $Q_{100}=2.00$ cfs) consists of the lower reaches of the existing IMHS parking lot, a portion of the existing entry building, walkways, and a portion of the vegetated buffer between the site and Interstate 70. Impervious areas include the parking/walks and pervious areas include the buffer and landscaping. Site vegetation consists of landscape trees, shrubs, vegetative ground cover, and lawn. The net watershed percent effective imperviousness is 81.3%. In general, runoff will sheet flow across the I-70 vegetated buffer (and upper asphalt), shallow flow through the proposed curb, be collected by a double Type-16 combination curb inlet, and be piped to the same north hydrodynamic separator previously discussed

3. Basin N3

Basin N3 (0.686 acres; $C=0.88$; $T_c=5.0$ min.; $Q_{25}=3.05$ cfs; $Q_{100}=3.96$ cfs) consists of the north wing of the hotel, the lift station site, a portion of the IMHS access drive and adjacent parking north of the hotel. Impervious areas include the building/parking/walks and pervious areas include the landscape islands and adjacent landscaping. Site vegetation consists of landscape trees, shrubs, vegetative ground cover, and lawn. The net watershed percent effective imperviousness is 89.8%. In general, runoff will sheet flow across the building roof (and upper asphalt), shallow flow through the proposed curb, be collected by a Type-13 valley pan inlet, and be piped to the same north hydrodynamic separator previously discussed.

4. Basin S1

Basin S1 (0.566 acres; $C=0.58$; $T_c=15.28$ min.; $Q_{25}=0.98$ cfs; $Q_{100}=1.27$ cfs) consists of the north portion of the proposed Caverns Village parking lot, landscaping and a portion of vegetated buffer between the site and Interstate 70. Impervious areas include the parking/walks and pervious areas include the buffer, parking islands and adjacent landscaping. Site vegetation consists of landscape trees, shrubs, vegetative ground cover, and lawn. The net watershed percent effective imperviousness is 50.3%. In general, runoff will sheet flow across the I-70 vegetated buffer (and upper asphalt), shallow flow through the curb/valley pan, be collected by Type-13 valley pan inlet, be piped to the south hydrodynamic separator for treatment, and released to a short swale leading to the Colorado River.

5. Basin S2

Basin S2 (0.133 acres; $C=0.86$; $T_c=5$ min.; $Q_{25}=0.58$ cfs; $Q_{100}=0.75$ cfs) consists of the west half of the proposed Caverns Village building and adjacent landscaping. Impervious areas include the building and pervious areas include the adjacent landscaping. Site vegetation consists of landscape shrubs and vegetative ground cover. The net watershed percent effective imperviousness is 87.6%. In general, runoff will sheet flow across the building roof (and adjacent landscaping) be collected by roof drains or several 12"Ø area inlets, and be piped to the same south hydrodynamic separator previously discussed.

6. Basin S3

Basin S3 (0.376 acres; $C=0.76$; $T_c=5$ min.; $Q_{25}=1.44$ cfs; $Q_{100}=1.88$ cfs) consists of the east half of the proposed Caverns Village building, the adjacent southwest parking lot, and adjacent landscaping. Impervious areas include the building/parking/walks and pervious areas include parking islands and adjacent landscaping. Site vegetation consists of landscape trees, shrubs, vegetative ground cover, and lawn. The net watershed percent

effective imperviousness is 74.1%. In general, runoff will sheet flow across the building roof (and upper asphalt), shallow flow through the proposed curb or landscape areas, be collected by several 12"Ø area inlets or a Type-13 valley pan inlet, and be piped to the same south hydrodynamic separator previously discussed.

7. Basin S4

Basin S4 (0.137 acres; $C=0.79$; $T_c=5.0$ min.; $Q_{25}=0.55$ cfs; $Q_{100}=0.71$ cfs) consists of a portion of the parking on the south side of the Caverns Village building and adjacent walks/landscaping. Impervious areas include the parking/walks and pervious areas include the landscape islands and adjacent landscaping. Site vegetation consists of landscape trees, shrubs, vegetative ground cover, and lawn. The net watershed percent effective imperviousness is 77.4%. In general, runoff will sheet flow across the asphalt (and adjacent landscaping), shallow flow through the proposed valley pan, be collected by a Type-13 valley pan inlet, and be piped to the same south hydrodynamic separator previously discussed.

8. Basin S5

Basin S5 (0.952 acres; $C=0.70$, $T_c=20.83$ min.; $Q_{25}=1.60$ cfs; $Q_{100}=2.06$ cfs) consists of the upper portion of the existing IMHS parking lot, a proposed expansion of that parking lot to the south, a portion of a proposed regional public trail, median landscaping and a portion of vegetated buffer between the site and Interstate 70. Impervious areas include the parking/trail and pervious areas include the buffer, median and adjacent landscaping. Site vegetation consists of landscape trees, shrubs, vegetative ground cover, and lawn. The net watershed percent effective imperviousness is 65.8%. In general, runoff will sheet flow across the Interstate 70 vegetated buffer (and upper asphalt), shallow flow through the swale in the median landscaping, be collected by a 24"Ø dome grate area inlet, and be piped to the same south hydrodynamic separator previously discussed.

9. Basin S6

Basin S6 (0.335 acres; $C=0.85$; $T_c=5.0$ min.; $Q_{25}=1.44$ cfs; $Q_{100}=1.87$ cfs) consists of the north half of the proposed extension of Centennial Street, a portion of the proposed regional public trail, the beginning of the IMHS access drive, adjacent parking and adjacent landscaping. Impervious areas include the street/parking/walks/trail and pervious areas include the landscape islands and adjacent landscaping. Site vegetation consists of landscape trees, shrubs, vegetative ground cover, and lawn. The net watershed percent effective imperviousness is 86.0%. In general, runoff will sheet flow across the asphalt (and adjacent landscaping), shallow flow through the proposed curb/pans, be collected by two (2) Type-13 valley pan inlets, and be piped to the same south hydrodynamic separator previously discussed.

10. Basin S7

Basin S7 (0.449 acres; $C=0.86$; $T_c=5.0$ min.; $Q_{25}=1.95$ cfs; $Q_{100}=2.54$ cfs) consists of the south wing of the hotel, the hotel parking lot, and adjacent landscaping. Impervious areas include the building/walks/parking and pervious areas include the landscape islands and adjacent landscaping. Site vegetation consists of landscape trees, shrubs, vegetative ground cover, and lawn. The net watershed percent effective imperviousness is 86.9%. In general, runoff will sheet flow across the building roof (and upper asphalt), shallow flow through the proposed curb, be collected by a Type-16 combination curb inlet, and be piped to the same south hydrodynamic separator previously discussed.

11. Basin S8

Basin S8 (1.199 acres; $C=0.76$, $T_c=7.24$ min.; $Q_{25}=3.90$ cfs; $Q_{100}=5.06$ cfs) consists of a portion of the existing CDOT Maintenance Facility, existing parking, the south half of the proposed extension of Centennial Street, portions of the proposed regional public trail,

walks, and adjacent landscaping. Impervious areas include the street/parking/walks/trail and pervious areas include the adjacent landscaping. Site vegetation consists of landscape trees, shrubs, vegetative ground cover, and lawn. The net watershed percent effective imperviousness is 74.4%. In general, runoff will sheet flow across the upper reaches of the Maintenance Facility, shallow flow through swales in the landscaping, be collected by a Type-C area inlet, and be piped to the same south hydrodynamic separator previously discussed.

G. Low Impact Site Design

The landscaping strategy is to reduce impervious areas where possible, locally reduce slopes and vegetate swale for initial pollutant screening. Low Impact Site Design (LID) principals have been considered for implementation as follows:

Principle 1: Consider stormwater quality needs early in the design process

The need to manage and treat stormwater runoff was discussed during the design process affording the design team and owner an opportunity to discuss the options and evaluate their feasibility. Recognizing that the building footprints and parking would utilize the majority of this property and that the travertine layer prevented adequate infiltration, it was decided that engineered treatment devises were the best solution. Plans were made to install vegetative planting areas in parking islands and between the buildings and the parking. The use of grated inlets will skim larger floating trash and debris. The vegetated swales and hydrodynamic separators will allow for sediment dropout and hydrocarbon reduction.

Principle 2: Use the entire site when planning for stormwater quality treatment

The landscape and grading designs were prepared with the intent of providing an impervious disconnect, initial hydrocarbon removal through vegetation, removing floating trash (grated inlets) and increasing sediment dropout.

Principle 3: Avoid unnecessary impervious area

The access drives parking areas were all reworked during the design process to maximize the length of the landscape medians and extend impervious disconnects.

Principle 4: Reduce runoff rates and volumes to more closely match natural conditions

Based on pre-design conversations with the City Engineer, the focus of design is to improve stormwater quality for the minor (25-year, 1-hour storm) event and to convey the major (100-year, 1-hour storm) event as the property is located directly adjacent to the Colorado River. This will enable the local site runoff to exit the region before additional peak flows from upstream areas enter this reach of the Colorado River.

Principle 5: Integrate stormwater quality management and flood control

The purposed use of vegetated planting areas around the buildings and vegetated medians between the parking lots provides for minor pretreatment while the hydrodynamic separators will provide more extensive treatment. The proposed inlets and storm sewers are located for rapid removal of runoff and sized to convey the major storm event

Principle 6: Develop stormwater quality facilities that enhance the site, the community and the environment

Grading and area inlet placement have been designed to protect the building structures/parking and capture large quantities of runoff. Treating the runoff will bolster the community and environment.

Principle 7: Use a treatment train approach

A train approach has been applied by flowing parking areas over landscaped medians before it enters the inlets. The hydrodynamic separators will also provide a treatment train before discharged runoff enters the swales leading to the Colorado River.

Principle 8: Design sustainable facilities that can be safely maintained

The surface has been designed with relatively flat or gently sloping landscape areas and stepped as needed with curbs or walls.

Principle 9: Design and maintain facilities with public safety in mind

All inlets are grated and the hydrodynamic separators will be equipped with heavy iron access lids similar to what is used on sanitary sewer manholes. These will deter and protect the public.

H. Hydrologic Criteria

The stormwater management system has been designed to capture and convey runoff from the 25-year and 100-year, 1-hour storm events and reduce pollutant discharge from the site. Rainfall intensities are based on rainfall data obtained from the National Oceanic and Atmospheric Administration (NOAA) Atlas 14 point precipitation database. Runoff rates and volumes were estimated using Autodesk Storm and Sanitary Sewer Analysis v2020 software. Hydrodynamic separators were sized by Forterra. Copies of this information and data sheets have been included in the Appendix.

I. Hydraulic Criteria

Storm sewer inlets and pipes were sized using Autodesk Storm and Sanitary Sewer Analysis v2020 software. Copies of these data sheets have been included in the Appendix.

J. Proposed Facilities

Erosion control measures and Best Management Practices (BMPs) should be followed during construction to ensure that the property and the adjacent streets are not impacted from sedimentation. Temporary BMPs should include a combination of temporary sediment control fence, erosion control logs, rock socks, certified weed free hay bales, inlet silt sacks and erosion fabrics to minimize erosion and control runoff. A detailed Stormwater Management and Erosion Control Plan may need to be designed and approved by the City of Glenwood Springs Engineering Department prior to construction. Preparation of stormwater management plans, permitting and compliance are the responsibility of the Contractor. This project will also require a permit for stormwater discharge associated with construction activity from the State of Colorado.

Runoff from the 25-year storm event will be captured and treated as discussed. Excess runoff beyond the 25-year storm event will be conveyed through the storm sewer system and bypassed through the hydrodynamic separators to the Colorado River.

As required by Code, the vegetated swales and hydrodynamic separators will reduce the pollutant rates to acceptable levels. Therefore, the proposed improvements should improve the water quality for downstream properties and the environment.

K. Operation and Maintenance

During construction activities and until vegetation can be established, temporary rock socks should be installed in the roadside curb and gutter and around curb inlets. Temporary silt sacks should be installed in roadway drop inlets. Temporary certified weed free hay bales, check dams, silt dikes or erosion control logs should be installed around area drains and culverts in accordance with Colorado Department of Transportation M-Standards. The Contractor shall be responsible for removing debris from the sediment structures after each storm event. The

Contractor shall also repair any damaged erosion controls, remove accumulated sediment from the hydrodynamic separators and from behind hay bales/check dams/silt dikes/erosion control logs after each storm event. After construction, the property owner shall be responsible for removing debris and sediment on an as-needed basis.

The hydrodynamic separators must be inspected and maintained annually to remove sediment and debris that has collected. Removed waters, sediment and debris must be hauled to the landfill for lawful disposal.

The Contractor shall be responsible for complying with all local and state guidelines and permitting issues. Sediment and mud should be prevented from leaving the construction site by the immediate placement of a stabilized construction entrance. The Contractor should be responsible for cleaning and general upkeep of the site and adjacent roadways. As an effective dust control measure, water and weed-free straw may be utilized to minimize uprising of dust.

Good housekeeping BMPs should be followed throughout the entire life of the project. These include but are not limited to:

- refuge receptacles should be regularly emptied and equipped with lids;
- keeping machinery in good operating condition to prevent leakage;
- apply appropriate (not excessive) amounts of fertilizer to the landscaping;
- scheduled maintenance cleaning of any downstream curb and gutter, storm sewer inlets, culverts and ditches;
- general site cleanliness and proper training of employees;
- Grading must be performed (but not in excess) to ensure that drainage is directed away from all structures in all directions.

Once construction activities are completed, final stabilization of the disturbed areas should begin. Within one growing season of the project completion, uniform vegetative site coverage should be equal to or greater than 70% of the pre-disturbance levels, or equivalent permanent, physical erosion reduction methods should be employed. When the site is determined to have reached the final stabilization stage, erosion control structures can be removed.

L. Works Cited

- BioClean, Forterra. (2020, July). *Deflective Screening Device*. Retrieved from BioClean Deflective Screenign Device: https://biocleanenvironmental.com/wp-content/uploads/2019/01/DSD_011719R1A.pdf
- City of Glenwood Springs. (2018, July). The Glenwood Springs Engineering Design Standards. Glenwood Springs, Colorado.
- CTL-Thompson, Inc. (2014, June 29). Geologic and Geotechnical Investigation. *Iron Mountain Hot Springs - Glenwood Springs, Colorado*. Glenwood Springs, CO.
- Mile High Flood District. (August 2018). Urban Storm Drianage Criterial Manual, Volumes 1-3. Denver, CO.
- National Oceanic Atmospheric Administration (NOAA). (2020, February). *Atlas 14, Volume 8, Version 2*. Retrieved from NOAA Atlas 14 Point Precipiation Frequency Estimates: https://hdsc.nws.noaa.gov/hdsc/pfds/pfds_map_cont.html?bkmrk=pa
- SGM-Inc. (2014, July 29). Drainage Report - Iron Mountain Hot Springs. Glenwood Springs, CO, USa.
- Web Soil Survey*. (n.d.). Retrieved August 2019, from United States Department of Agriculture, Natural Resources Conservation Service: <http://websoilsurvey.nrcs.usda.gov/app/WebSoilSurvey.aspx>


Appendix

- *Drainage Basin Summary Spreadsheet*
- *Autodesk Storm and Sanitary Sewer Analysis (SSA) datasheets*
- *NRCS Websoil Survey*
- *NOAA Atlas 14-IDF Data*
- *Letter-Dept. of the Army, U.S. Army Corps of Engineers (USACE)*
- *USACE Regional General Permit #37 Application*
- *BioClean/Forterra Deflective Screening Device Details*
- *Design Plan & Details (24"x36")*

Drainage Basin Summary

Iron Mountain Hot Springs-Master Plan

Basin	Area (sf)	Area (Ac)	Impervious		Soil Type B		Runoff C	Tc (min.)	Q ₂₅ (cfs)	Q ₁₀₀ (cfs)
					Open Space/LS					
			Area (sf)	%	Area (sf)	%				
N1	50460	1.158	32970	65.3%	17490	34.7%	0.69	23.66	1.76	2.26
N2	30450	0.699	24750	81.3%	5700	18.7%	0.82	17.66	1.54	2.00
N3	29890	0.686	26840	89.8%	3050	10.2%	0.88	5.00	3.05	3.96
Design Point "N":									3.39	4.44
S1	24660	0.566	12410	50.3%	12250	49.7%	0.58	15.28	0.98	1.27
S2	5800	0.133	5080	87.6%	720	12.4%	0.86	5.00	0.58	0.75
S3	16390	0.376	12140	74.1%	4250	25.9%	0.76	5.00	1.44	1.88
S4	5970	0.137	4620	77.4%	1350	22.6%	0.79	5.00	0.55	0.71
S5	41450	0.952	27290	65.8%	14160	34.2%	0.70	20.83	1.60	2.06
S6	14610	0.335	12560	86.0%	2050	14.0%	0.85	5.00	1.44	1.87
S7	19570	0.449	17000	86.9%	2570	13.1%	0.86	5.00	1.95	2.54
S8	52210	1.199	38860	74.4%	13350	25.6%	0.76	7.24	3.90	5.06
Design Point "S":									8.64	11.29

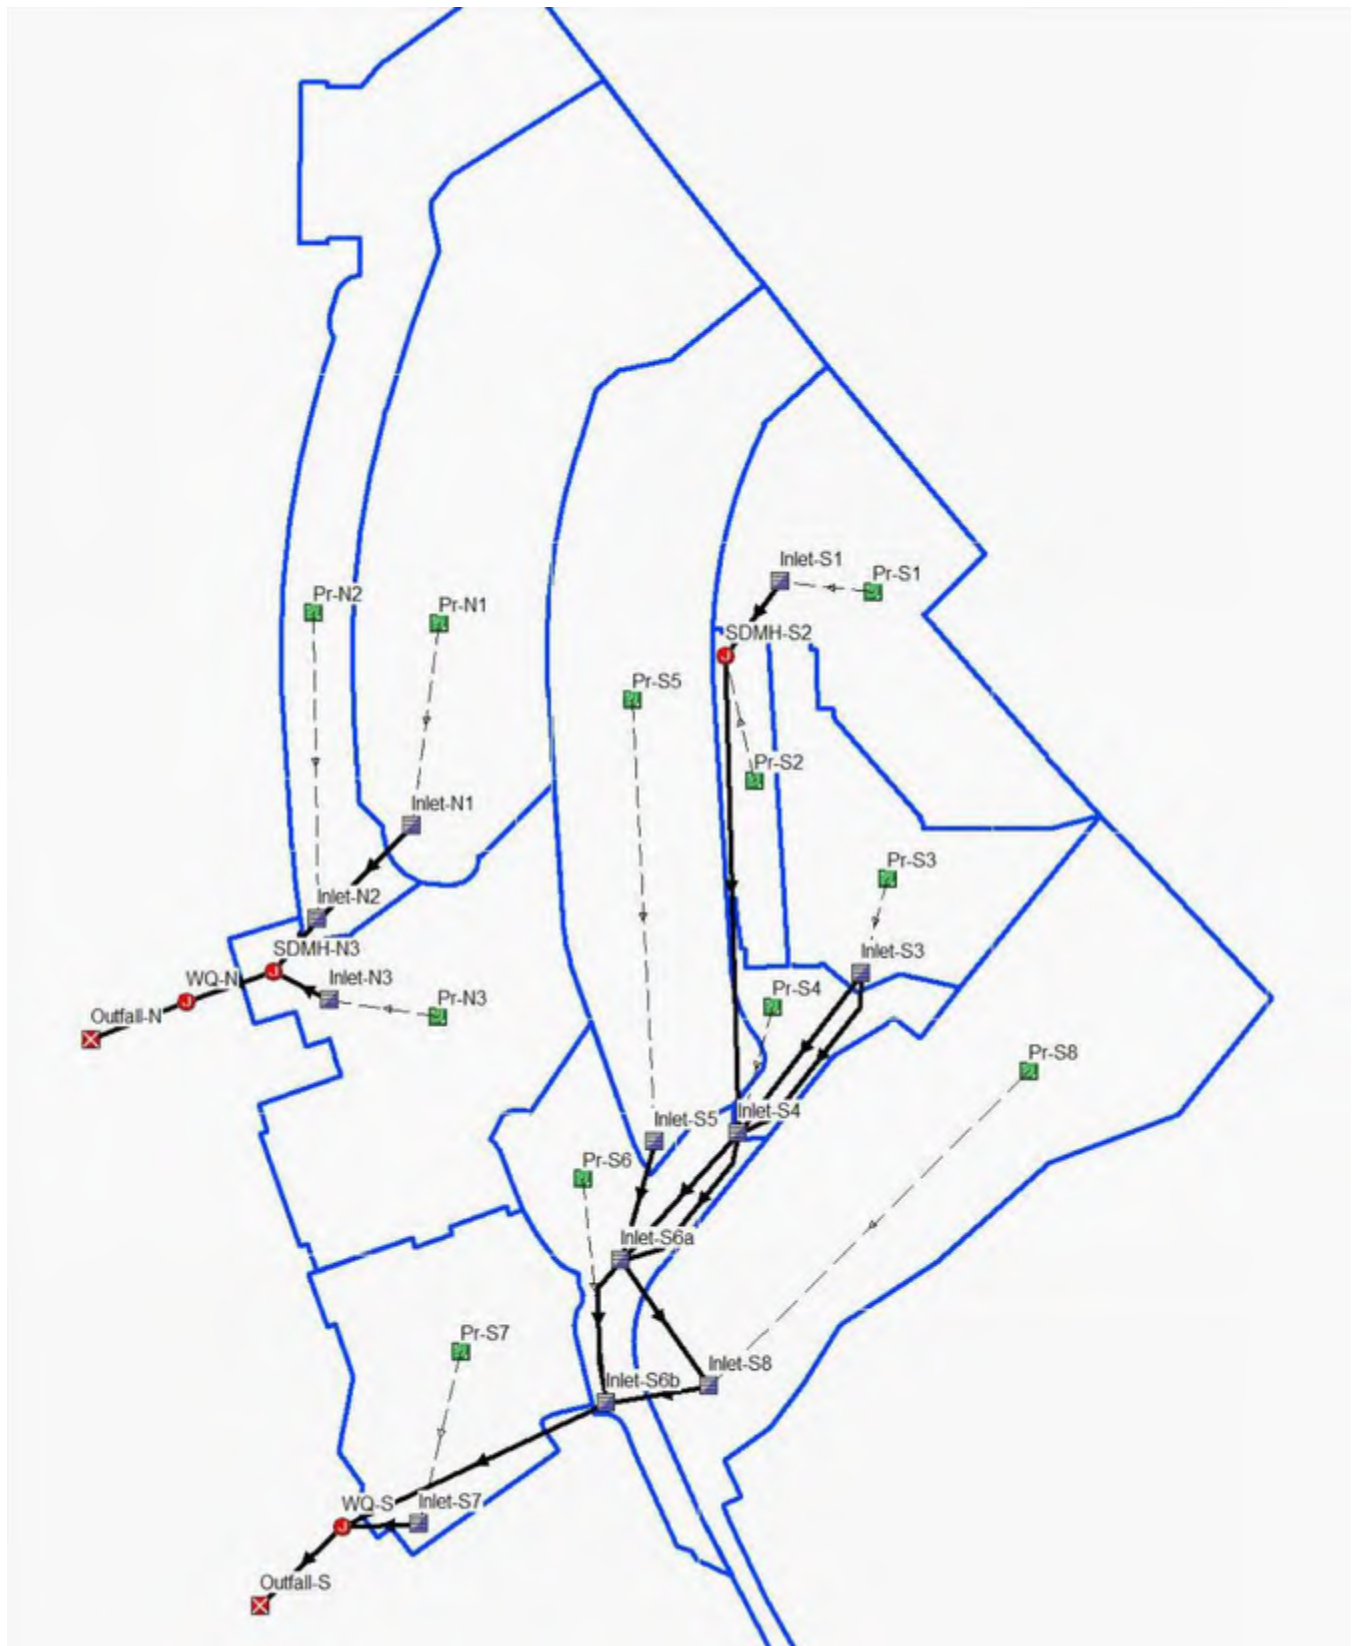

Project Description

File Name 17015-SSA.SPF

Project Options

Flow Units CFS
Elevation Type Elevation
Hydrology Method Rational
Time of Concentration (TOC) Method SCS TR-55
Link Routing Method Kinematic Wave
Enable Overflow Ponding at Nodes YES
Skip Steady State Analysis Time Periods YES

Rainfall Details

Return Period..... 25 year(s)

Subbasin Summary

SN	Subbasin ID	Area (ac)	Weighted Runoff Coefficient	Total Rainfall (in)	Total Runoff (in)	Total Runoff Volume (ft ³)	Peak Runoff (cfs)	Time of Concentration (days hh:mm:ss)
1	Pr-N1	1	0.690	0.87	0.60	2518.8	1.76	0 00:23:39
2	Pr-N2	1	0.820	0.79	0.65	1649.4	1.54	0 00:17:39
3	Pr-N3	1	0.880	0.42	0.37	921.6	3.05	0 00:05:00
4	Pr-S1	1	0.580	0.76	0.44	906.3	0.98	0 00:15:16
5	Pr-S2	0	0.860	0.42	0.36	175.0	0.58	0 00:05:00
6	Pr-S3	0	0.760	0.42	0.32	437.1	1.44	0 00:05:00
7	Pr-S4	0	0.790	0.42	0.33	165.2	0.55	0 00:05:00
8	Pr-S5	1	0.700	0.83	0.58	2017.2	1.60	0 00:20:49
9	Pr-S6	0	0.850	0.42	0.36	435.9	1.44	0 00:05:00
10	Pr-S7	0	0.860	0.42	0.36	590.4	1.95	0 00:05:00
11	Pr-S8	1	0.760	0.51	0.39	1688.1	3.90	0 00:07:14

XXXXXX 25-year 1-hour XXXXXX
Storm Event

BUI#17015

Node Summary

SN	Element ID	Element Type	Invert Elevation	Ground/Rim (Max) Elevation	Initial Water Elevation	Surcharge Elevation	Ponded Area	Peak Inflow	Max HGL Elevation Attained	Max Surcharge Depth Attained	Min Freeboard Attained	Time of Peak Flooding Occurrence	Total Flooded Volume	Total Time Flooded
			(ft)	(ft)	(ft)	(ft)	(ft²)	(cfs)	(ft)	(ft)	(ft)	(days hh:mm)	(ft³)	(min)
1	SDMH-N3	Junction	5719.86	5725.45	5719.86	5721.00	0.00	3.390	5720.66	0.00	4.79	0 00:00	0.00	0.00
2	SDMH-S2	Junction	5729.50	5731.40	5729.50	0.00	0.00	0.860	5730.03	0.00	1.37	0 00:00	0.00	0.00
3	WQ-N	Junction	5719.73	5725.57	5719.73	5721.00	0.00	3.390	5720.34	0.00	5.23	0 00:00	0.00	0.00
4	WQ-S	Junction	5716.00	5721.50	5716.00	0.00	0.00	8.640	5718.48	0.00	3.02	0 00:00	0.00	0.00
5	Outfall-N	Outfall	5717.50					3.390	5717.86					
6	Outfall-S	Outfall	5715.76					8.640	5716.69					

XXXXXX 25-year 1-hour XXXXXX
Storm Event

BUI#17015

Link Summary

SN	Element ID	Element Type	From (Inlet) Node	To (Outlet) Node	Length	Inlet Invert Elevation	Outlet Invert Elevation	Average Slope	Diameter or Height	Manning's Roughness	Peak Flow	Design Flow Capacity	Peak Flow/ Design Flow Ratio	Peak Flow Velocity	Peak Flow Depth
					(ft)	(ft)	(ft)	(%)	(in)		(cfs)	(cfs)		(ft/sec)	(ft)
1	Link-47	Pipe	Inlet-S7	WQ-S	32.09	5718.50	5718.00	1.5600	12.000	0.0150	1.770	3.85	0.46	4.80	0.48
2	Link-57	Pipe	SDMH-N3	WQ-N	8.00	5719.86	5719.73	1.6300	15.000	0.0150	3.390	7.14	0.47	5.74	0.61
3	Pipe-6b	Pipe	Inlet-S6b	WQ-S	163.00	5717.80	5716.50	0.8000	24.000	0.0150	7.150	17.51	0.41	5.34	0.89
4	Pipe-N1	Pipe	Inlet-N1	Inlet-N2	73.00	5721.75	5721.03	0.9900	12.000	0.0150	1.710	3.07	0.56	4.02	0.53
5	Pipe-N2	Pipe	Inlet-N2	SDMH-N3	41.00	5720.53	5720.06	1.1500	15.000	0.0150	2.790	5.99	0.47	4.80	0.60
6	Pipe-N3	Pipe	Inlet-N3	SDMH-N3	21.00	5720.90	5720.06	4.0000	12.000	0.0150	2.800	6.18	0.45	7.67	0.47
7	Pipe-Out-N	Pipe	WQ-N	Outfall-N	20.00	5719.73	5717.50	11.1500	15.000	0.0150	3.390	18.69	0.18	11.54	0.36
8	Pipe-Out-S	Pipe	WQ-S	Outfall-S	24.00	5716.00	5715.00	4.1700	24.000	0.0150	8.640	19.61	0.44	6.04	0.93
9	Pipe-S1	Pipe	Inlet-S1	SDMH-S2	50.00	5730.70	5729.70	2.0000	10.000	0.0150	0.860	2.69	0.32	4.39	0.33
10	Pipe-S2	Pipe	SDMH-S2	Inlet-S4	290.00	5729.50	5723.75	1.9800	10.000	0.0150	0.860	2.67	0.32	4.39	0.33
11	Pipe-S3	Pipe	Inlet-S3	Inlet-S4	106.00	5729.59	5723.95	5.3200	10.000	0.0150	0.970	4.38	0.22	9.37	0.27
12	Pipe-S4	Pipe	Inlet-S4	Inlet-S6a	67.00	5723.75	5720.58	4.7300	12.000	0.0150	2.480	6.72	0.37	7.91	0.42
13	Pipe-S5	Pipe	Inlet-S5	Inlet-S6a	41.00	5721.56	5720.58	2.3900	10.000	0.0150	1.590	3.14	0.51	5.77	0.42
14	Pipe-S6a	Pipe	Inlet-S6a	Inlet-S8	65.00	5720.08	5718.80	1.9700	15.000	0.0150	2.900	7.86	0.37	5.93	0.53
15	Pipe-S8	Pipe	Inlet-S8	Inlet-S6b	43.00	5718.60	5718.20	0.9300	19.000	0.0130	6.170	10.17	0.61	5.96	0.65
16	Road-S3	Channel	Inlet-S3	Inlet-S4	109.00	5732.10	5726.40	5.2300	7.200	0.0320	0.440	114.31	0.00	4.38	0.10
17	Road-S4	Channel	Inlet-S4	Inlet-S6a	69.00	5726.40	5723.50	4.2000	7.200	0.0320	0.060	100.69	0.00	2.94	0.05
18	Road-S6a	Channel	Inlet-S6a	Inlet-S6b	84.00	5723.50	5721.50	2.3800	7.200	0.0320	0.000	79.17	0.00	0.00	0.00

XXXXXX 25-year 1-hour XXXXXX
Storm Event

BUI#17015

Peak Flow Depth/ Total Depth Ratio	Total Time Surcharged (min)
0.48	0.00
0.49	0.00
0.44	0.00
0.53	0.00
0.48	0.00
0.47	0.00
0.29	0.00
0.46	0.00
0.39	0.00
0.39	0.00
0.32	0.00
0.42	0.00
0.50	0.00
0.42	0.00
0.55	0.00
0.16	0.00
0.08	0.00
0.01	0.00

XXXXXX 25-year 1-hour XXXXXX
Storm Event

BUI#17015

Inlet Summary

SN	Element ID	Inlet Manufacturer	Manufacturer Part Number	Inlet Location	Number of Inlets	Catchbasin Invert Elevation	Max (Rim) Elevation	Initial Water Elevation	Ponded Area	Peak Flow	Peak Flow Intercepted by Inlet	Peak Flow Bypassing Inlet	Inlet Efficiency during Peak Flow	Allowable Spread
						(ft)	(ft)	(ft)	(ft²)	(cfs)	(cfs)	(cfs)	(%)	(ft)
1	Inlet-N1	FHWA HEC-22 GENERIC	N/A	On Sag	1	5721.75	5724.50	5721.75	400.00	1.760	N/A	N/A	N/A	7.00
2	Inlet-N2	FHWA HEC-22 GENERIC	N/A	On Sag	2	5720.53	5725.35	5722.30	400.00	1.540	N/A	N/A	N/A	7.00
3	Inlet-N3	FHWA HEC-22 GENERIC	N/A	On Sag	1	5720.90	5724.90	5722.00	400.00	3.050	N/A	N/A	N/A	7.00
4	Inlet-S1	FHWA HEC-22 GENERIC	N/A	On Sag	1	5730.70	5733.20	5730.70	400.00	0.980	N/A	N/A	N/A	7.00
5	Inlet-S3	FHWA HEC-22 GENERIC	N/A	On Grade	1	5729.59	5732.09	5729.59	N/A	1.440	0.98	0.46	68.05	7.00
6	Inlet-S4	FHWA HEC-22 GENERIC	N/A	On Grade	1	5723.75	5726.41	5723.42	N/A	0.950	0.89	0.07	93.06	7.00
7	Inlet-S5	FHWA HEC-22 GENERIC	N/A	On Sag	1	5721.70	5724.70	5721.70	100.00	1.600	N/A	N/A	N/A	7.00
8	Inlet-S6a	FHWA HEC-22 GENERIC	N/A	On Grade	1	5720.08	5723.62	5720.08	N/A	0.060	0.06	0.00	99.66	7.00
9	Inlet-S6b	FHWA HEC-22 GENERIC	N/A	On Sag	1	5717.57	5721.52	5717.50	400.00	1.440	N/A	N/A	N/A	7.00
10	Inlet-S7	FHWA HEC-22 GENERIC	N/A	On Sag	1	5717.50	5721.00	5717.50	400.00	1.950	N/A	N/A	N/A	7.00
11	Inlet-S8	FHWA HEC-22 GENERIC	N/A	On Sag	1	5718.30	5721.38	5718.30	400.00	3.900	N/A	N/A	N/A	7.00

XXXXXX 25-year 1-hour XXXXXX
Storm Event

BUI#17015

Max Gutter Spread during Peak Flow (ft)	Max Gutter Water Elev. during Peak Flow (ft)
4.24	5724.92
7.34	5725.58
15.14	5725.43
6.37	5733.53
7.38	5732.32
3.68	5726.57
4.03	5725.10
0.29	5723.64
8.54	5721.76
10.89	5721.28
5.21	5721.81

Subbasin Hydrology

Subbasin : Pr-N1

Input Data

Area (ft²) 50460.00
Weighted Runoff Coefficient 0.6900

Runoff Coefficient

Soil/Surface Description	Area (ft ²)	Soil Group	Runoff Coeff.
Parking, 25 years or greater	32950.40	B (2-6%)	0.96
Open Space, 25 years or greater	17509.64	B (2-6%)	0.19
Composite Area & Weighted Runoff Coeff.	50460.04		0.69

Time of Concentration

TOC Method : SCS TR-55

Sheet Flow Equation :

$$T_c = (0.007 * ((n * L_f)^{0.8})) / ((P^{0.5}) * (S_f^{0.4}))$$

Where :

T_c = Time of Concentration (hr)
n = Manning's roughness
L_f = Flow Length (ft)
P = 2 yr, 24 hr Rainfall (inches)
S_f = Slope (ft/ft)

Shallow Concentrated Flow Equation :

V = 16.1345 * (S_f^{0.5}) (unpaved surface)
V = 20.3282 * (S_f^{0.5}) (paved surface)
V = 15.0 * (S_f^{0.5}) (grassed waterway surface)
V = 10.0 * (S_f^{0.5}) (nearly bare & untilled surface)
V = 9.0 * (S_f^{0.5}) (cultivated straight rows surface)
V = 7.0 * (S_f^{0.5}) (short grass pasture surface)
V = 5.0 * (S_f^{0.5}) (woodland surface)
V = 2.5 * (S_f^{0.5}) (forest w/heavy litter surface)
T_c = (L_f / V) / (3600 sec/hr)

Where:

T_c = Time of Concentration (hr)
L_f = Flow Length (ft)
V = Velocity (ft/sec)
S_f = Slope (ft/ft)

Channel Flow Equation :

V = (1.49 * (R^{2/3}) * (S_f^{0.5})) / n
R = A_q / W_p
T_c = (L_f / V) / (3600 sec/hr)

Where :

T_c = Time of Concentration (hr)
L_f = Flow Length (ft)
R = Hydraulic Radius (ft)
A_q = Flow Area (ft²)
W_p = Wetted Perimeter (ft)
V = Velocity (ft/sec)
S_f = Slope (ft/ft)
n = Manning's roughness

Storm Event


	Subarea	Subarea	Subarea
	A	B	C
Sheet Flow Computations			
Manning's Roughness :	0.35	0.00	0.00
Flow Length (ft) :	80	0.00	0.00
Slope (%) :	4	0.00	0.00
2 yr, 24 hr Rainfall (in) :	1.05	0.00	0.00
Velocity (ft/sec) :	0.06	0.00	0.00
Computed Flow Time (min) :	21.36	0.00	0.00
	Subarea	Subarea	Subarea
	A	B	C
Shallow Concentrated Flow Computations			
Flow Length (ft) :	70	280	0.00
Slope (%) :	3	2.5	0.00
Surface Type :	Paved	Grassed waterway	Paved
Velocity (ft/sec) :	3.52	2.37	0.00
Computed Flow Time (min) :	0.33	1.97	0.00
Total TOC (min)	23.66		

Subbasin Runoff Results

Total Rainfall (in)	0.87
Total Runoff (in)	0.60
Peak Runoff (cfs)	1.76
Rainfall Intensity	2.201
Weighted Runoff Coefficient	0.6900
Time of Concentration (days hh:mm:ss)	0 00:23:40

Subbasin : Pr-N1

Runoff Hydrograph

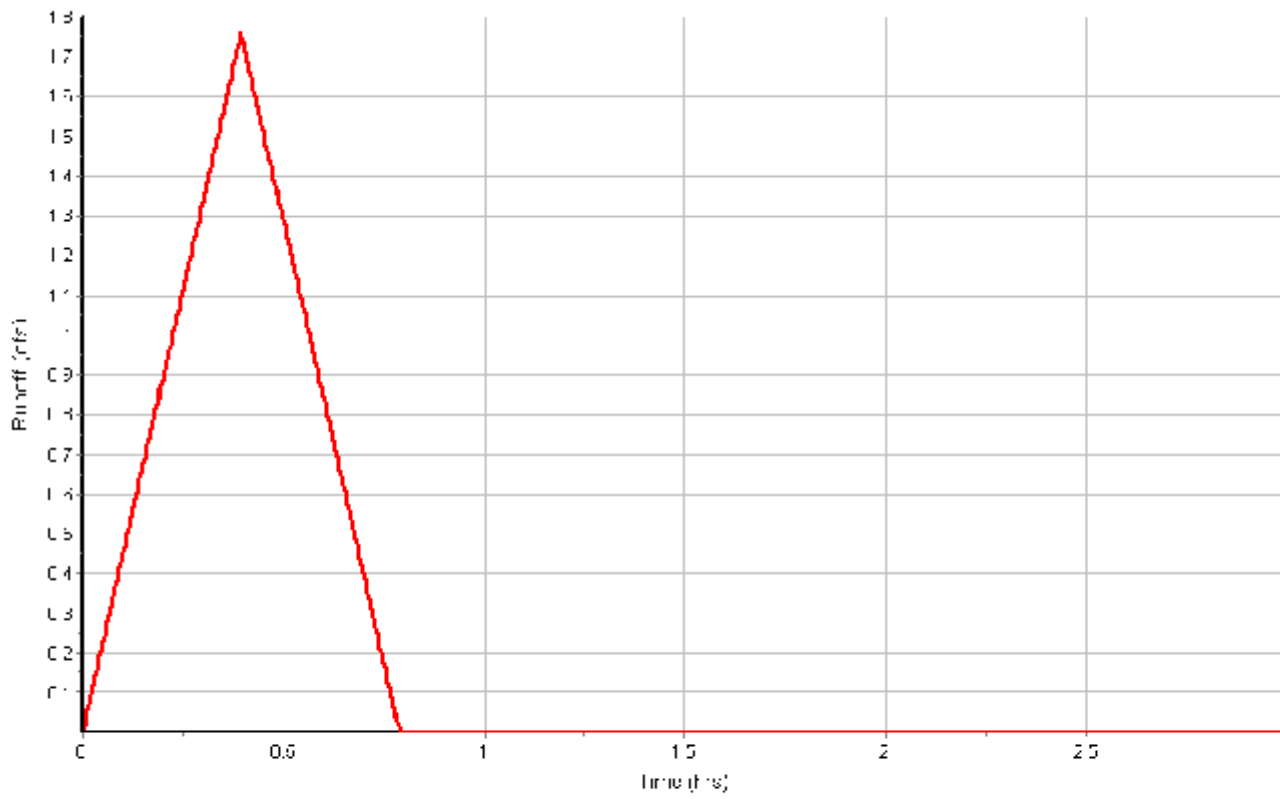

Input Data

Area (ft²) 30450.00
 Weighted Runoff Coefficient 0.8200

Runoff Coefficient

Soil/Surface Description	Area (ft²)	Soil Group	Runoff Coeff.
Parking, 25 years or greater	24755.84	B (2-6%)	0.96
Open Space, 25 years or greater	5694.16	B (2-6%)	0.19
Composite Area & Weighted Runoff Coeff.	30450.00		0.82

Time of Concentration


	Subarea A	Subarea B	Subarea C
Sheet Flow Computations			
Manning's Roughness :	0.35	0.00	0.00
Flow Length (ft) :	50	0.00	0.00
Slope (%) :	4	0.00	0.00
2 yr, 24 hr Rainfall (in) :	1.05	0.00	0.00
Velocity (ft/sec) :	0.06	0.00	0.00
Computed Flow Time (min) :	14.66	0.00	0.00
Shallow Concentrated Flow Computations			
Flow Length (ft) :	170	350	0.00
Slope (%) :	2.1	2	0.00
Surface Type :	Paved	Paved	Paved
Velocity (ft/sec) :	2.95	2.87	0.00
Computed Flow Time (min) :	0.96	2.03	0.00
Total TOC (min)	17.66		

Subbasin Runoff Results

Total Rainfall (in) 0.79
 Total Runoff (in) 0.65
 Peak Runoff (cfs) 1.54
 Rainfall Intensity 2.691
 Weighted Runoff Coefficient 0.8200
 Time of Concentration (days hh:mm:ss) 0 00:17:40

Subbasin : Pr-N2

Runoff Hydrograph

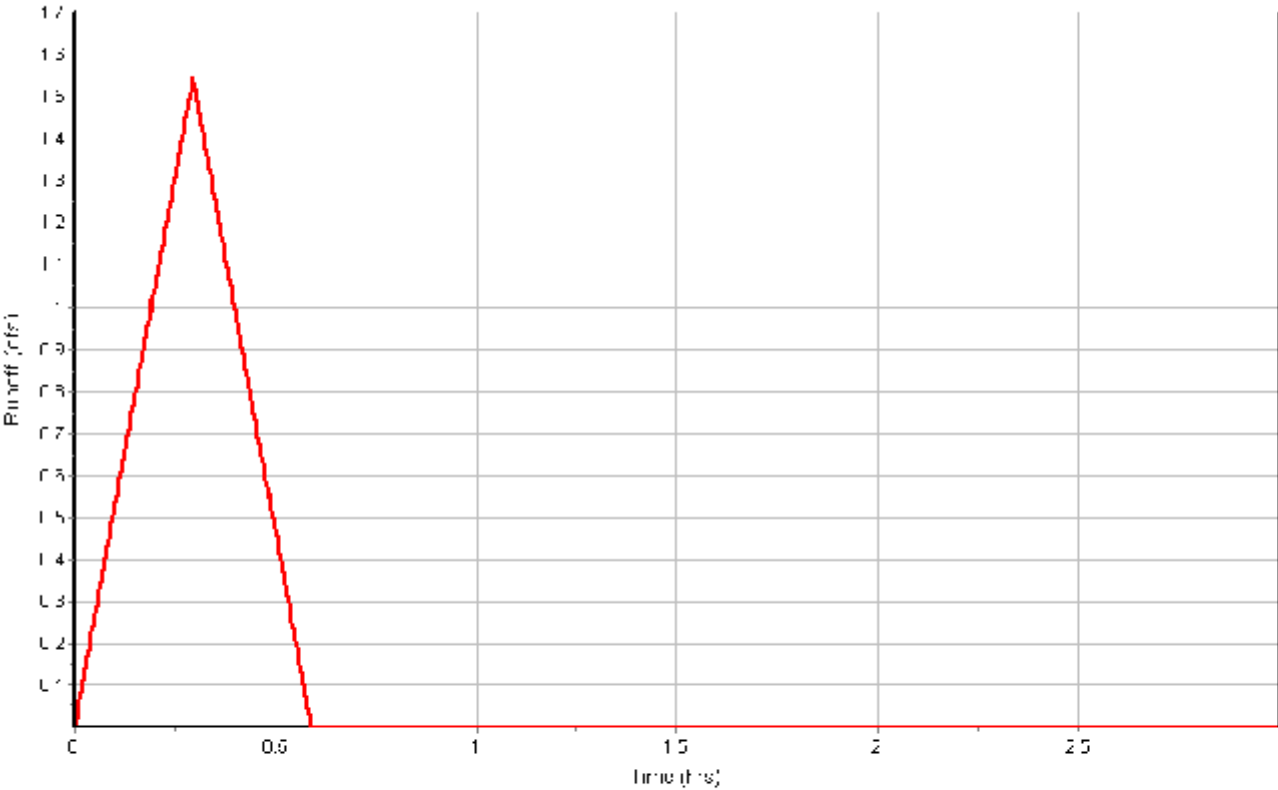

Input Data

Area (ft²) 29890.00
Weighted Runoff Coefficient 0.8800

Runoff Coefficient

Soil/Surface Description	Area (ft²)	Soil Group	Runoff Coeff.
Parking, 25 years or greater	26841.24	B (2-6%)	0.96
Open Space, 25 years or greater	3048.76	B (2-6%)	0.19
Composite Area & Weighted Runoff Coeff.	29890.00		0.88

Time of Concentration


User-Defined TOC override (minutes): 5

Subbasin Runoff Results

Total Rainfall (in) 0.42
Total Runoff (in) 0.37
Peak Runoff (cfs) 3.05
Rainfall Intensity 5.050
Weighted Runoff Coefficient 0.8800
Time of Concentration (days hh:mm:ss) 0 00:05:00

Subbasin : Pr-N3

Runoff Hydrograph

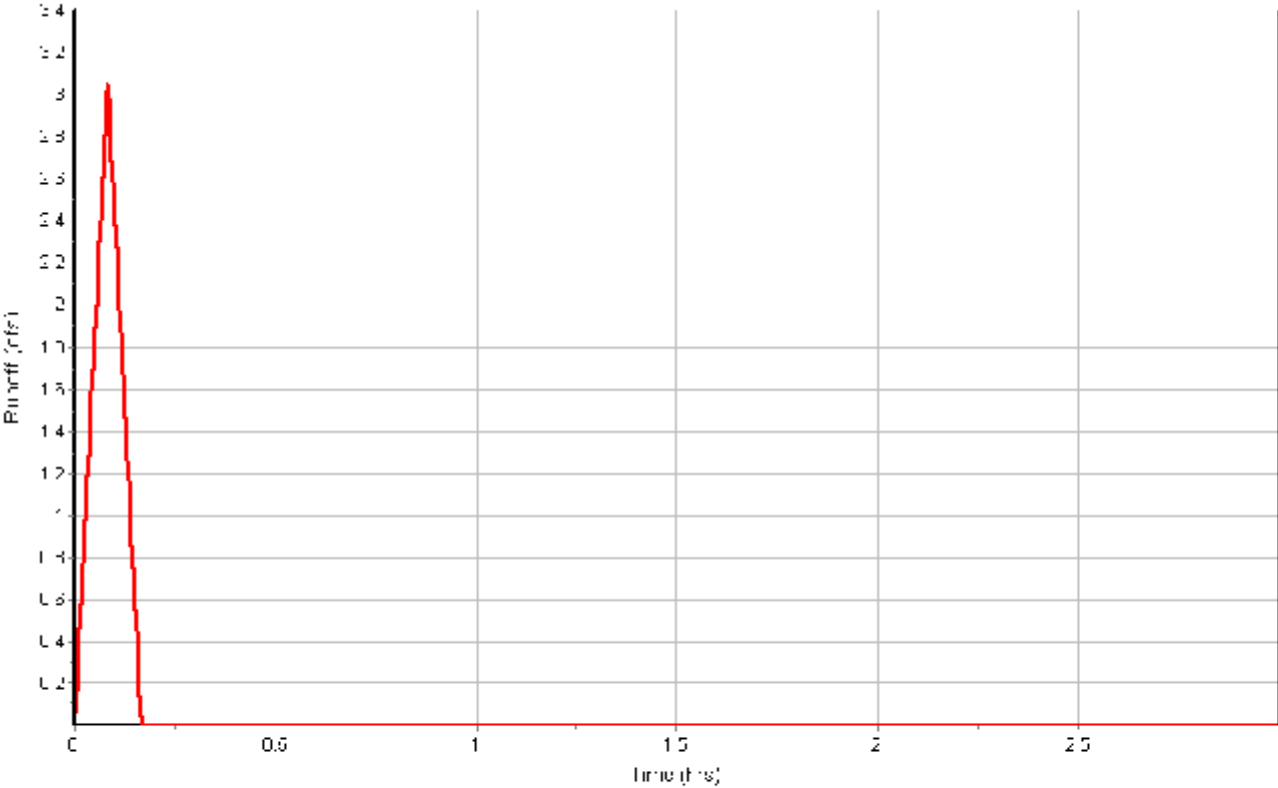

Input Data

Area (ft²) 24660.00
 Weighted Runoff Coefficient 0.5800

Runoff Coefficient

Soil/Surface Description	Area (ft²)	Soil Group	Runoff Coeff.
Parking, 25 years or greater	12403.97	B (2-6%)	0.96
Open Space, 25 years or greater	12256.04	B (2-6%)	0.19
Composite Area & Weighted Runoff Coeff.	24660.01		0.58

Time of Concentration


	Subarea A	Subarea B	Subarea C
Sheet Flow Computations			
Manning's Roughness :	0.35	0.00	0.00
Flow Length (ft) :	50	0.00	0.00
Slope (%) :	4	0.00	0.00
2 yr, 24 hr Rainfall (in) :	1.05	0.00	0.00
Velocity (ft/sec) :	0.06	0.00	0.00
Computed Flow Time (min) :	14.66	0.00	0.00
Shallow Concentrated Flow Computations			
Flow Length (ft) :	50	40	0.00
Slope (%) :	2	1	0.00
Surface Type :	Paved	Paved	Paved
Velocity (ft/sec) :	2.87	2.03	0.00
Computed Flow Time (min) :	0.29	0.33	0.00
Total TOC (min)15.28			

Subbasin Runoff Results

Total Rainfall (in) 0.76
 Total Runoff (in) 0.44
 Peak Runoff (cfs) 0.98
 Rainfall Intensity 2.972
 Weighted Runoff Coefficient 0.5800
 Time of Concentration (days hh:mm:ss) 0 00:15:17

Subbasin : Pr-S1

Runoff Hydrograph

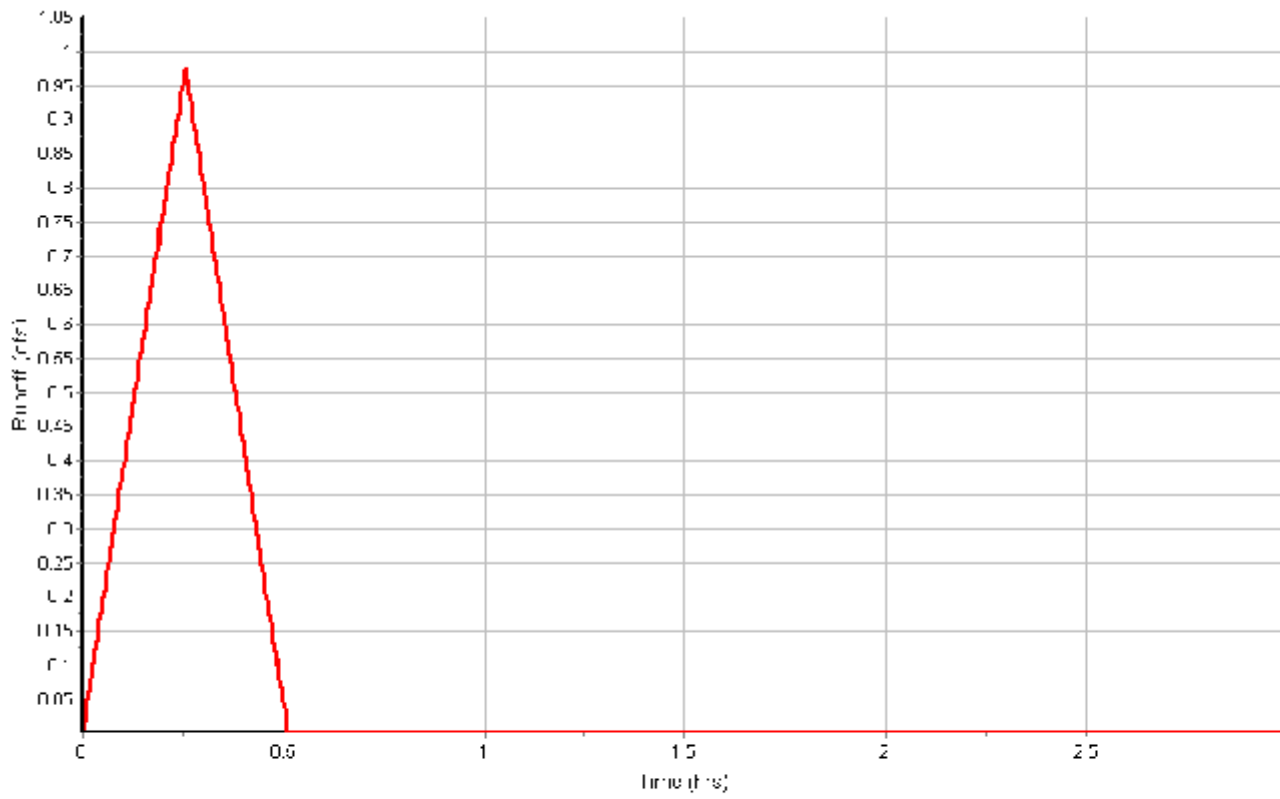

Input Data

Area (ft²) 5800.00
Weighted Runoff Coefficient 0.8600

Runoff Coefficient

Soil/Surface Description	Area (ft²)	Soil Group	Runoff Coeff.
Parking, 25 years or greater	5080.79	B (2-6%)	0.96
Open Space, 25 years or greater	719.22	B (2-6%)	0.19
Composite Area & Weighted Runoff Coeff.	5800.01		0.86

Time of Concentration


User-Defined TOC override (minutes): 5

Subbasin Runoff Results

Total Rainfall (in) 0.42
Total Runoff (in) 0.36
Peak Runoff (cfs) 0.58
Rainfall Intensity 5.050
Weighted Runoff Coefficient 0.8600
Time of Concentration (days hh:mm:ss) 0 00:05:00

Subbasin : Pr-S2

Runoff Hydrograph

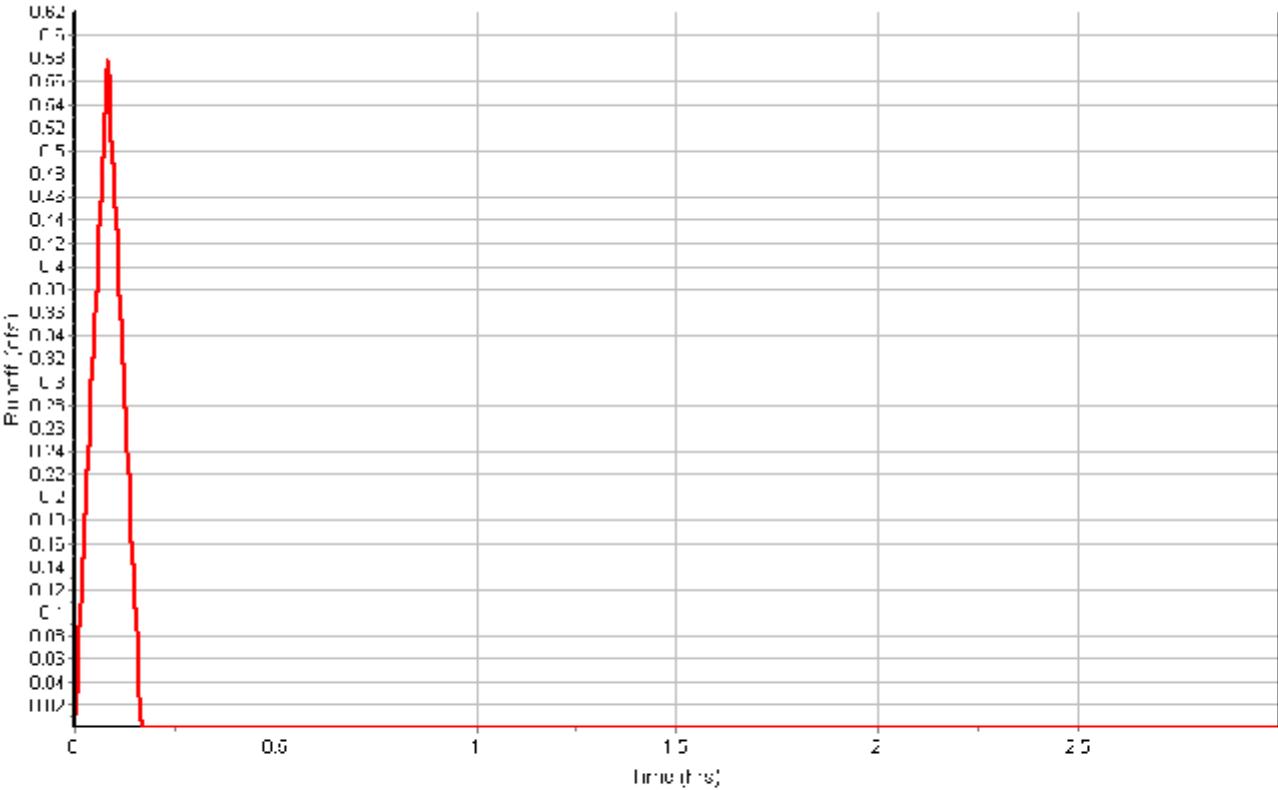

Input Data

Area (ft²) 16390.00
Weighted Runoff Coefficient 0.7600

Runoff Coefficient

Soil/Surface Description	Area (ft²)	Soil Group	Runoff Coeff.
Parking, 25 years or greater	12145.01	B (2-6%)	0.96
Open Space, 25 years or greater	4245.01	B (2-6%)	0.19
Composite Area & Weighted Runoff Coeff.	16390.02		0.76

Time of Concentration


User-Defined TOC override (minutes): 5

Subbasin Runoff Results

Total Rainfall (in) 0.42
Total Runoff (in) 0.32
Peak Runoff (cfs) 1.44
Rainfall Intensity 5.050
Weighted Runoff Coefficient 0.7600
Time of Concentration (days hh:mm:ss) 0 00:05:00

Subbasin : Pr-S3

Runoff Hydrograph

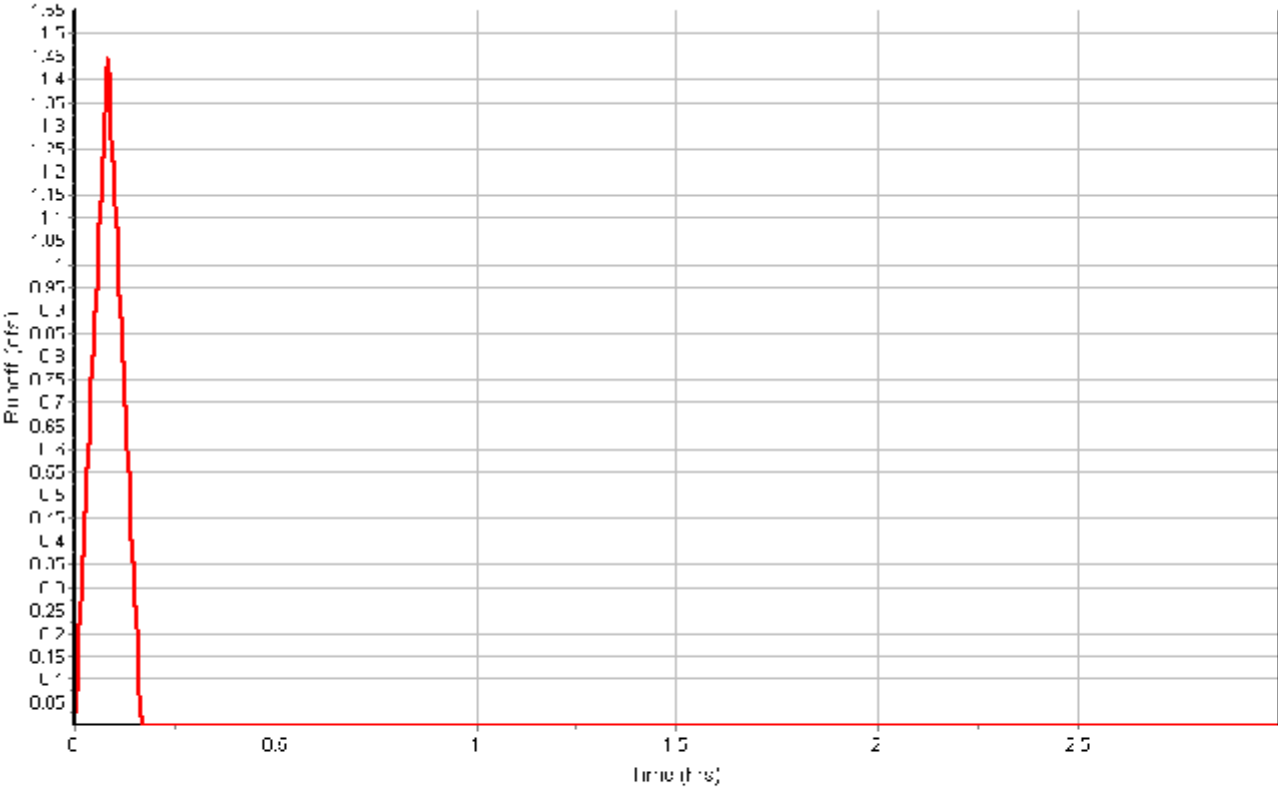

Input Data

Area (ft²) 5969.99
Weighted Runoff Coefficient 0.7900

Runoff Coefficient

Soil/Surface Description	Area (ft²)	Soil Group	Runoff Coeff.
Parking, 25 years or greater	4620.80	B (2-6%)	0.96
Open Space, 25 years or greater	1349.23	B (2-6%)	0.19
Composite Area & Weighted Runoff Coeff.	5970.03		0.79

Time of Concentration


User-Defined TOC override (minutes): 5

Subbasin Runoff Results

Total Rainfall (in) 0.42
Total Runoff (in) 0.33
Peak Runoff (cfs) 0.55
Rainfall Intensity 5.050
Weighted Runoff Coefficient 0.7900
Time of Concentration (days hh:mm:ss) 0 00:05:00

Subbasin : Pr-S4

Runoff Hydrograph

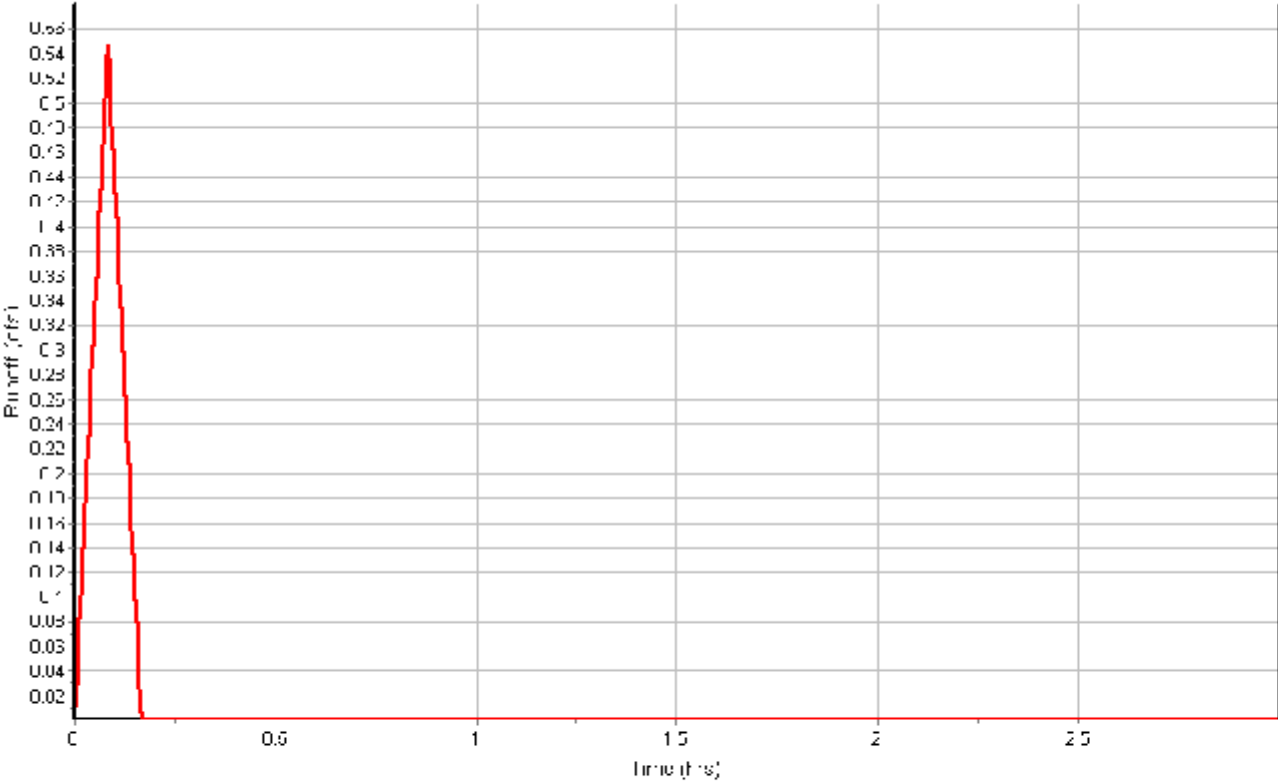

Input Data

Area (ft²) 41450.00
Weighted Runoff Coefficient 0.7000

Runoff Coefficient

Soil/Surface Description	Area (ft²)	Soil Group	Runoff Coeff.
Parking, 25 years or greater	27274.09	B (2-6%)	0.96
Open Space, 25 years or greater	14175.91	B (2-6%)	0.19
Composite Area & Weighted Runoff Coeff.	41450.00		0.70

Time of Concentration


	Subarea A	Subarea B	Subarea C
Sheet Flow Computations			
Manning's Roughness :	0.35	0.00	0.00
Flow Length (ft) :	65	0.00	0.00
Slope (%) :	4	0.00	0.00
2 yr, 24 hr Rainfall (in) :	1.05	0.00	0.00
Velocity (ft/sec) :	0.06	0.00	0.00
Computed Flow Time (min) :	18.09	0.00	0.00
Shallow Concentrated Flow Computations			
Flow Length (ft) :	80	390	0.00
Slope (%) :	3.5	3.3	0.00
Surface Type :	Paved	Grassed waterway	Paved
Velocity (ft/sec) :	3.80	2.72	0.00
Computed Flow Time (min) :	0.35	2.39	0.00
Total TOC (min)	20.83		

Subbasin Runoff Results

Total Rainfall (in) 0.83
Total Runoff (in) 0.58
Peak Runoff (cfs) 1.60
Rainfall Intensity 2.402
Weighted Runoff Coefficient 0.7000
Time of Concentration (days hh:mm:ss) 0 00:20:50

Subbasin : Pr-S5

Runoff Hydrograph

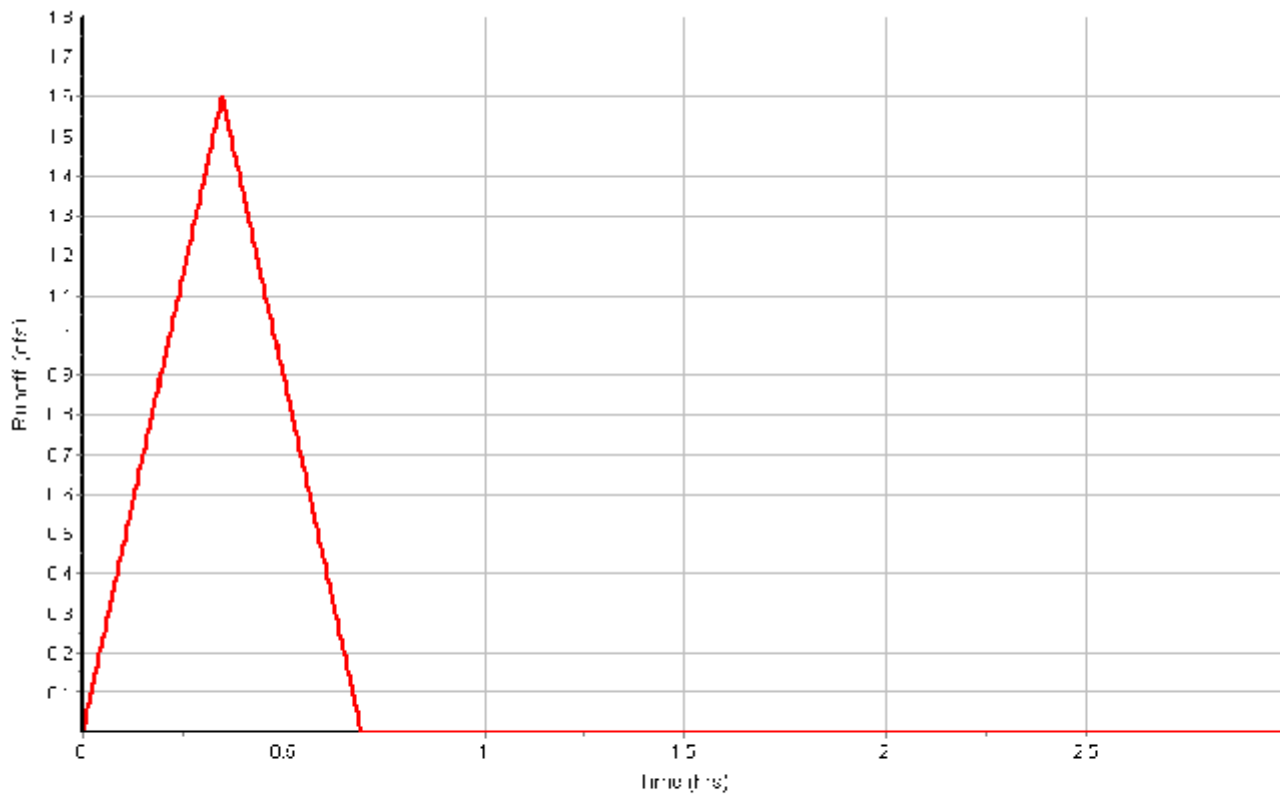

Input Data

Area (ft²) 14609.98
Weighted Runoff Coefficient 0.8500

Runoff Coefficient

Soil/Surface Description	Area (ft²)	Soil Group	Runoff Coeff.
Parking, 25 years or greater	12564.62	B (2-6%)	0.96
Open Space, 25 years or greater	2045.40	B (2-6%)	0.19
Composite Area & Weighted Runoff Coeff.	14610.02		0.85

Time of Concentration


User-Defined TOC override (minutes): 5

Subbasin Runoff Results

Total Rainfall (in) 0.42
Total Runoff (in) 0.36
Peak Runoff (cfs) 1.44
Rainfall Intensity 5.050
Weighted Runoff Coefficient 0.8500
Time of Concentration (days hh:mm:ss) 0 00:05:00

Subbasin : Pr-S6

Runoff Hydrograph

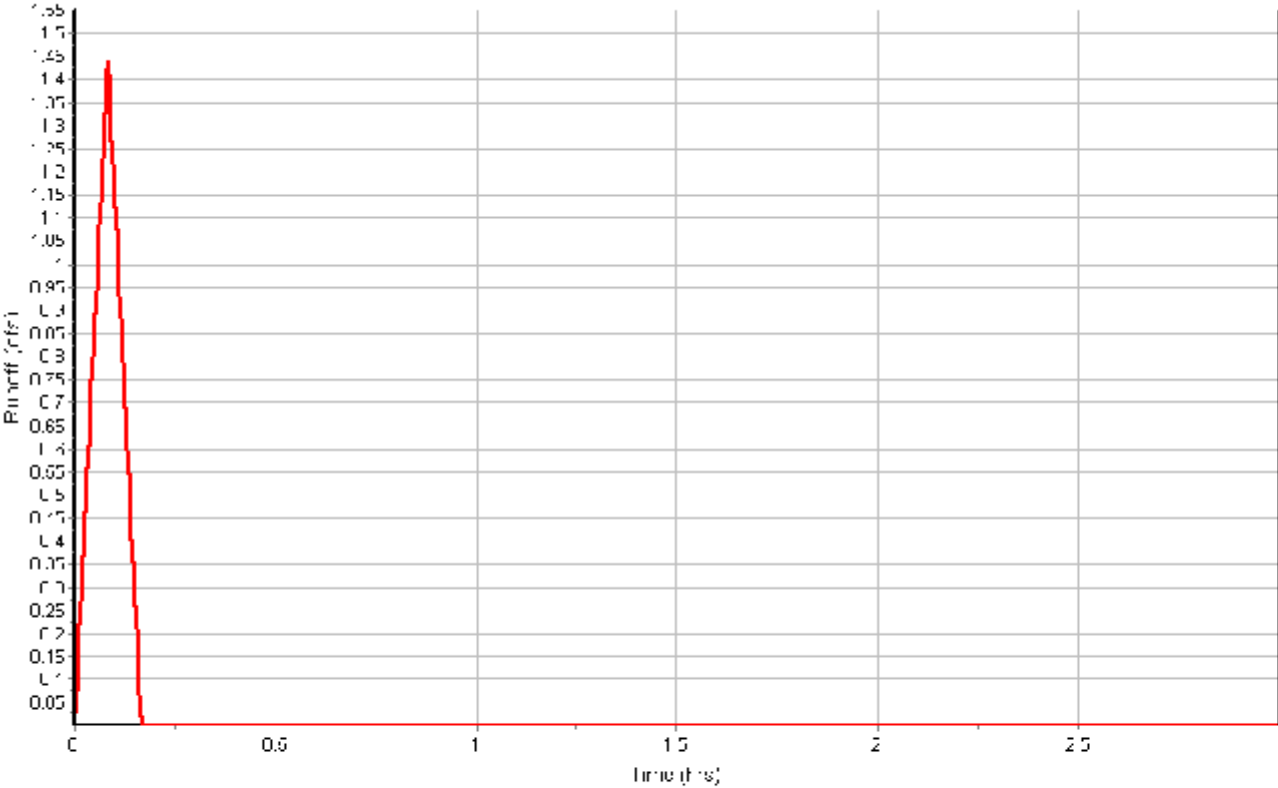

Input Data

Area (ft²) 19569.98
Weighted Runoff Coefficient 0.8600

Runoff Coefficient

Soil/Surface Description	Area (ft²)	Soil Group	Runoff Coeff.
Parking, 25 years or greater	17006.35	B (2-6%)	0.96
Open Space, 25 years or greater	2563.68	B (2-6%)	0.19
Composite Area & Weighted Runoff Coeff.	19570.03		0.86

Time of Concentration


User-Defined TOC override (minutes): 5

Subbasin Runoff Results

Total Rainfall (in) 0.42
Total Runoff (in) 0.36
Peak Runoff (cfs) 1.95
Rainfall Intensity 5.050
Weighted Runoff Coefficient 0.8600
Time of Concentration (days hh:mm:ss) 0 00:05:00

Subbasin : Pr-S7

Runoff Hydrograph

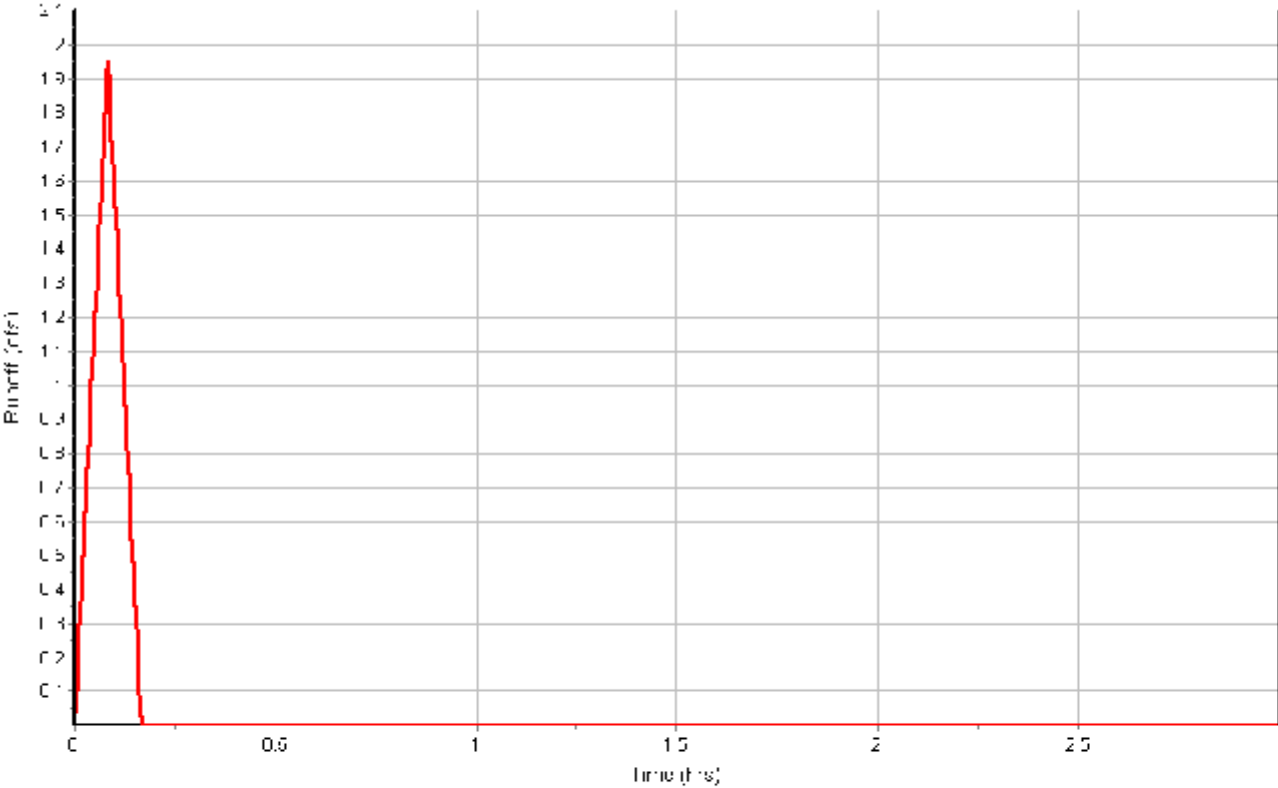

Input Data

Area (ft²) 52210.01
 Weighted Runoff Coefficient 0.7600

Runoff Coefficient

Soil/Surface Description	Area (ft²)	Soil Group	Runoff Coeff.
Parking, 25 years or greater	38844.24	B (2-6%)	0.96
Open Space, 25 years or greater	13365.78	B (2-6%)	0.19
Composite Area & Weighted Runoff Coeff.	52210.02		0.76

Time of Concentration


	Subarea A	Subarea B	Subarea C
Sheet Flow Computations			
Manning's Roughness :	0.40	0.00	0.00
Flow Length (ft) :	20	0.00	0.00
Slope (%) :	10	0.00	0.00
2 yr, 24 hr Rainfall (in) :	1.05	0.00	0.00
Velocity (ft/sec) :	0.06	0.00	0.00
Computed Flow Time (min) :	5.43	0.00	0.00
Shallow Concentrated Flow Computations			
Flow Length (ft) :	210	150	0.00
Slope (%) :	3.5	3.5	0.00
Surface Type :	Paved	Grassed waterway	Paved
Velocity (ft/sec) :	3.80	2.81	0.00
Computed Flow Time (min) :	0.92	0.89	0.00
Total TOC (min)7.24			

Subbasin Runoff Results

Total Rainfall (in) 0.51
 Total Runoff (in) 0.39
 Peak Runoff (cfs) 3.90
 Rainfall Intensity 4.277
 Weighted Runoff Coefficient 0.7600
 Time of Concentration (days hh:mm:ss) 0 00:07:14

Subbasin : Pr-S8

Runoff Hydrograph

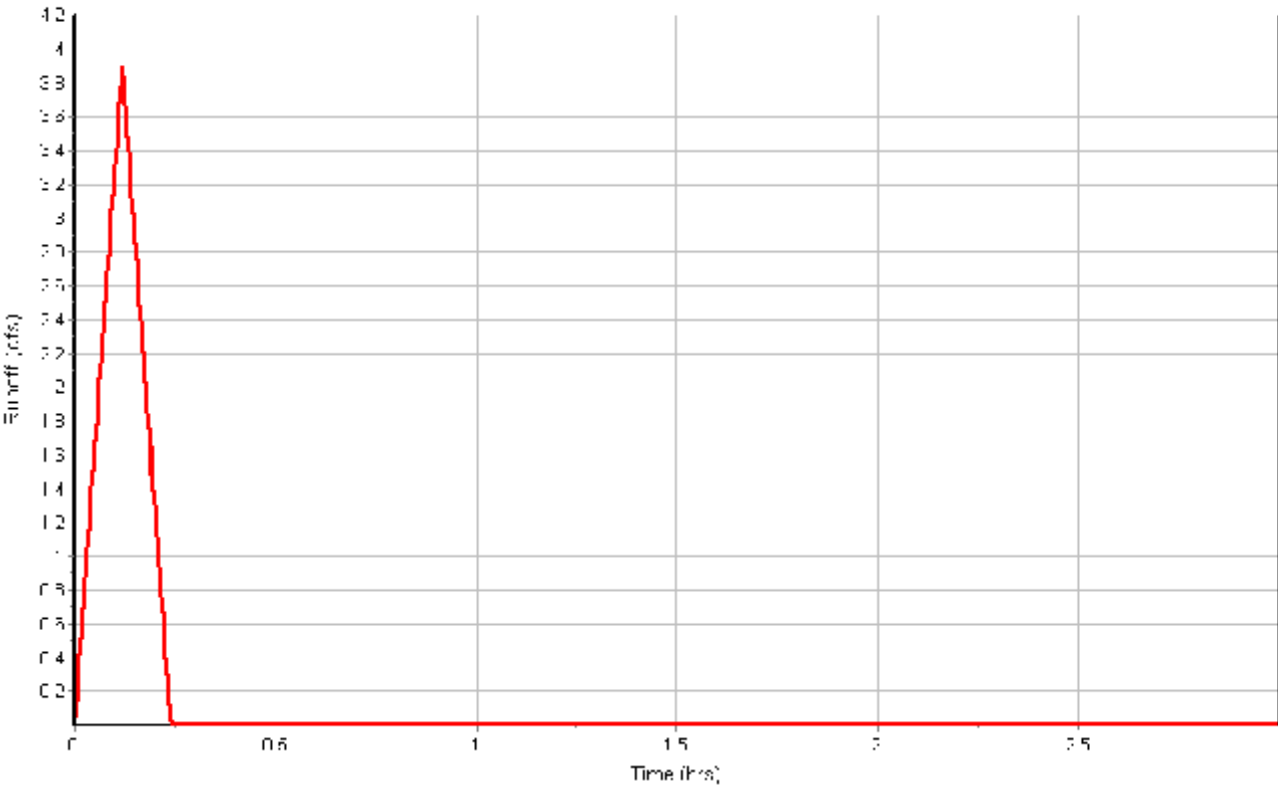

Junction Input

SN	Element ID	Invert Elevation (ft)	Ground/Rim (Max) Elevation (ft)	Ground/Rim (Max) Offset (ft)	Initial Water Elevation (ft)	Initial Water Depth (ft)
1	SDMH-N3	5719.86	5725.45	5.59	5719.86	0.00
2	SDMH-S2	5729.50	5731.40	1.90	5729.50	0.00
3	WQ-N	5719.73	5725.57	5.84	5719.73	0.00
4	WQ-S	5716.00	5721.50	5.50	5716.00	0.00

XXXXXX 25-year 1-hour XXXXXX
Storm Event

BUI#17015

Junction Results

SN	Element ID	Peak Inflow	Max HGL Elevation Attained	Max HGL Depth Attained	Min Freeboard Attained	Average HGL Elevation Attained	Average HGL Depth Attained	Time of Max HGL Occurrence	Total Flooded Volume	Total Time Flooded
		(cfs)	(ft)	(ft)	(ft)	(ft)	(ft)	(days hh:mm)	(ft³)	(min)
1	SDMH-N3	3.390	5720.66	0.80	4.79	5720.17	0.31	0 00:19	0.00	0.00
2	SDMH-S2	0.860	5730.03	0.53	1.37	5729.74	0.24	0 00:17	0.00	0.00
3	WQ-N	3.390	5720.34	0.61	5.23	5719.84	0.11	0 00:05	0.00	0.00
4	WQ-S	8.640	5718.48	2.48	3.02	5718.02	2.02	0 00:05	0.00	0.00

Channel Input

SN	Element ID	Length (ft)	Inlet Invert Elevation (ft)	Inlet Invert Offset (ft)	Outlet Invert Elevation (ft)	Outlet Invert Offset (ft)	Total Drop (ft)	Average Slope (%)	Shape	Height (ft)	Width (ft)	Manning's Roughness	Entrance Losses	Exit/Bend Losses	Additional Losses	Initial Flow (cfs)
1	Road-S3	109.00	5732.10	2.51	5726.40	2.65	5.70	5.2300	User-Defined	0.600	33.000	0.0320	0.5000	0.5000	0.0000	0.000
2	Road-S4	69.00	5726.40	2.65	5723.50	3.42	2.90	4.2000	User-Defined	0.600	33.000	0.0320	0.5000	0.5000	0.0000	0.000
3	Road-S6a	84.00	5723.50	3.42	5721.50	3.93	2.00	2.3800	User-Defined	0.600	33.000	0.0320	0.5000	0.5000	0.0000	0.000

XXXXXX 25-year 1-hour XXXXXX
Storm Event

BUI#17015

Channel Results

SN Element ID	Peak Flow	Time of Peak Flow Occurrence	Design Flow Capacity	Peak Flow/ Design Flow Ratio	Peak Flow Velocity	Travel Time	Peak Flow Depth	Peak Flow Depth/ Total Depth Ratio	Total Time Reported Surcharged Condition
	(cfs)	(days hh:mm)	(cfs)		(ft/sec)	(min)	(ft)		(min)
1 Road-S3	0.440	0 00:05	114.310	0.00	4.38	0.41	0.10	0.16	0.00
2 Road-S4	0.060	0 00:05	100.690	0.00	2.94	0.39	0.05	0.08	0.00
3 Road-S6a	0.000	0 00:07	79.170	0.00	0.00		0.00	0.01	0.00

Pipe Input

SN Element ID	Length (ft)	Inlet Invert Elevation (ft)	Inlet Invert Offset (ft)	Outlet Invert Elevation (ft)	Outlet Invert Offset (ft)	Total Drop (ft)	Average Slope (%)	Pipe Shape	Pipe Diameter or Height (in)	Pipe Width (in)	Manning's Roughness	Entrance Losses	Exit/Bend Losses	Initial Flow (cfs)	Flap Gate	No. of Barrels
1 Link-47	32.09	5718.50	1.00	5718.00	2.00	0.50	1.5600	CIRCULAR	12.000	12.000	0.0150	0.5000	0.5000	0.000	No	1
2 Link-57	8.00	5719.86	0.00	5719.73	0.00	0.13	1.6300	CIRCULAR	15.000	15.000	0.0150	0.5000	0.5000	0.000	No	1
3 Pipe-6b	163.00	5717.80	0.23	5716.50	0.50	1.30	0.8000	CIRCULAR	24.000	24.000	0.0150	0.5000	0.5000	0.000	No	1
4 Pipe-N1	73.00	5721.75	0.00	5721.03	0.50	0.72	0.9900	CIRCULAR	12.000	12.000	0.0150	0.5000	0.5000	0.000	No	1
5 Pipe-N2	41.00	5720.53	0.00	5720.06	0.20	0.47	1.1500	CIRCULAR	15.000	15.000	0.0150	0.5000	0.5000	0.000	No	1
6 Pipe-N3	21.00	5720.90	0.00	5720.06	0.20	0.84	4.0000	CIRCULAR	12.000	12.000	0.0150	0.5000	0.5000	0.000	No	1
7 Pipe-Out-N	20.00	5719.73	0.00	5717.50	0.00	2.23	11.1500	CIRCULAR	15.000	15.000	0.0150	0.5000	0.5000	0.000	No	1
8 Pipe-Out-S	24.00	5716.00	0.00	5715.00	-0.76	1.00	4.1700	CIRCULAR	24.000	24.000	0.0150	0.5000	0.5000	0.000	No	1
9 Pipe-S1	50.00	5730.70	0.00	5729.70	0.20	1.00	2.0000	CIRCULAR	9.960	9.960	0.0150	0.5000	0.5000	0.000	No	1
10 Pipe-S2	290.00	5729.50	0.00	5723.75	0.00	5.75	1.9800	CIRCULAR	9.960	9.960	0.0150	0.5000	0.5000	0.000	No	1
11 Pipe-S3	106.00	5729.59	0.00	5723.95	0.20	5.64	5.3200	CIRCULAR	9.960	9.960	0.0150	0.5000	0.5000	0.000	No	1
12 Pipe-S4	67.00	5723.75	0.00	5720.58	0.50	3.17	4.7300	CIRCULAR	12.000	12.000	0.0150	0.5000	0.5000	0.000	No	1
13 Pipe-S5	41.00	5721.56	-0.14	5720.58	0.50	0.98	2.3900	CIRCULAR	9.960	9.960	0.0150	0.5000	0.5000	0.000	No	1
14 Pipe-S6a	65.00	5720.08	0.00	5718.80	0.50	1.28	1.9700	CIRCULAR	15.000	15.000	0.0150	0.5000	0.5000	0.000	No	1
15 Pipe-S8	43.00	5718.60	0.30	5718.20	0.63	0.40	0.9300	Horizontal Ellipse	14.040	23.040	0.0130	0.5000	0.5000	0.000	No	1

XXXXXX 25-year 1-hour XXXXXX
Storm Event

BUI#17015

Pipe Results

SN Element ID	Peak Flow	Time of Peak Flow Occurrence	Design Flow Capacity	Peak Flow/ Design Flow Ratio	Peak Flow Velocity	Travel Time	Peak Flow Depth	Peak Flow Depth/ Total Depth Ratio	Total Time Surcharged
	(cfs)	(days hh:mm)	(cfs)		(ft/sec)	(min)	(ft)		(min)
1 Link-47	1.770	0 00:05	3.85	0.46	4.80	0.11	0.48	0.48	0.00
2 Link-57	3.390	0 00:05	7.14	0.47	5.74	0.02	0.61	0.49	0.00
3 Pipe-6b	7.150	0 00:07	17.51	0.41	5.34	0.51	0.89	0.44	0.00
4 Pipe-N1	1.710	0 00:24	3.07	0.56	4.02	0.30	0.53	0.53	0.00
5 Pipe-N2	2.790	0 00:19	5.99	0.47	4.80	0.14	0.60	0.48	0.00
6 Pipe-N3	2.800	0 00:05	6.18	0.45	7.67	0.05	0.47	0.47	0.00
7 Pipe-Out-N	3.390	0 00:05	18.69	0.18	11.54	0.03	0.36	0.29	0.00
8 Pipe-Out-S	8.640	0 00:06	19.61	0.44	6.04	0.07	0.93	0.46	0.00
9 Pipe-S1	0.860	0 00:17	2.69	0.32	4.39	0.19	0.33	0.39	0.00
10 Pipe-S2	0.860	0 00:18	2.67	0.32	4.39	1.10	0.33	0.39	0.00
11 Pipe-S3	0.970	0 00:05	4.38	0.22	9.37	0.19	0.27	0.32	0.00
12 Pipe-S4	2.480	0 00:05	6.72	0.37	7.91	0.14	0.42	0.42	0.00
13 Pipe-S5	1.590	0 00:21	3.14	0.51	5.77	0.12	0.42	0.50	0.00
14 Pipe-S6a	2.900	0 00:05	7.86	0.37	5.93	0.18	0.53	0.42	0.00
15 Pipe-S8	6.170	0 00:07	10.17	0.61	5.96	0.12	0.65	0.55	0.00

Inlet Input

SN	Element ID	Inlet Manufacturer	Manufacturer Part Number	Inlet Location	Number of Inlets	Catchbasin Invert Elevation (ft)	Max (Rim) Elevation (ft)	Inlet Depth (ft)	Initial Water Elevation (ft)	Initial Water Depth (ft)	Ponded Area (ft ²)	Grate Clogging Factor (%)
1	Inlet-N1	FHWA HEC-22 GENERIC	N/A	On Sag	1	5721.75	5724.50	2.75	5721.75	0.00	400.00	50.00
2	Inlet-N2	FHWA HEC-22 GENERIC	N/A	On Sag	2	5720.53	5725.35	4.82	5722.30	1.77	400.00	50.00
3	Inlet-N3	FHWA HEC-22 GENERIC	N/A	On Sag	1	5720.90	5724.90	4.00	5722.00	1.10	400.00	50.00
4	Inlet-S1	FHWA HEC-22 GENERIC	N/A	On Sag	1	5730.70	5733.20	2.50	5730.70	0.00	400.00	50.00
5	Inlet-S3	FHWA HEC-22 GENERIC	N/A	On Grade	1	5729.59	5732.09	2.50	5729.59	0.00	N/A	50.00
6	Inlet-S4	FHWA HEC-22 GENERIC	N/A	On Grade	1	5723.75	5726.41	2.66	5723.42	-0.33	N/A	50.00
7	Inlet-S5	FHWA HEC-22 GENERIC	N/A	On Sag	1	5721.70	5724.70	3.00	5721.70	0.00	100.00	50.00
8	Inlet-S6a	FHWA HEC-22 GENERIC	N/A	On Grade	1	5720.08	5723.62	3.54	5720.08	0.00	N/A	50.00
9	Inlet-S6b	FHWA HEC-22 GENERIC	N/A	On Sag	1	5717.57	5721.52	3.95	5717.50	-0.07	400.00	50.00
10	Inlet-S7	FHWA HEC-22 GENERIC	N/A	On Sag	1	5717.50	5721.00	3.50	5717.50	0.00	400.00	50.00
11	Inlet-S8	FHWA HEC-22 GENERIC	N/A	On Sag	1	5718.30	5721.38	3.08	5718.30	0.00	400.00	50.00

Roadway & Gutter Input

SN Element ID	Roadway Longitudinal Slope (ft/ft)	Roadway Cross Slope (ft/ft)	Roadway Manning's Roughness	Gutter Cross Slope (ft/ft)	Gutter Width (ft)	Gutter Depression (in)	Allowable Spread (ft)
1 Inlet-N1	N/A	0.1000	0.0220	0.1000	2.00	0.0000	7.00
2 Inlet-N2	N/A	0.0200	0.0160	0.0620	2.00	0.0000	7.00
3 Inlet-N3	N/A	0.0200	0.0160	0.0620	2.00	0.0656	7.00
4 Inlet-S1	N/A	0.0200	0.0160	0.0620	2.00	0.0656	7.00
5 Inlet-S3	0.0100	0.0200	0.0160	0.0620	2.00	0.0656	7.00
6 Inlet-S4	0.0500	0.0200	0.0160	0.0620	2.00	0.0656	7.00
7 Inlet-S5	N/A	0.1000	0.0220	0.1000	2.00	0.0000	7.00
8 Inlet-S6a	0.0400	0.0200	0.0160	0.0620	2.00	0.0656	7.00
9 Inlet-S6b	N/A	0.0200	0.0160	0.0620	2.00	0.0000	7.00
10 Inlet-S7	N/A	0.0200	0.0160	0.0620	2.00	0.0000	7.00
11 Inlet-S8	N/A	0.1000	0.0160	0.0620	2.00	0.0000	7.00

XXXXXX 25-year 1-hour XXXXXX
Storm Event

BUI#17015

Inlet Results

SN	Element ID	Peak Flow	Peak Lateral Inflow	Peak Flow Intercepted	Peak Flow Bypassing Inlet	Inlet Efficiency during Peak Flow (%)	Max Gutter Spread during Peak Flow (ft)	Max Gutter Water Elev. during Peak Flow (ft)	Max Gutter Water Depth during Peak Flow (ft)	Time of Max Depth Occurrence	Total Flooded Volume	Total Time Flooded
		(cfs)	(cfs)	(cfs)	(cfs)		(ft)	(ft)	(ft)	(days hh:mm)	(ft ³)	(hr)
1	Inlet-N1	1.760	1.76	N/A	N/A	N/A	4.24	5724.92	0.42	0 00:24	0.00	0.00
2	Inlet-N2	1.540	1.54	N/A	N/A	N/A	7.34	5725.58	0.23	0 00:00	0.00	0.00
3	Inlet-N3	3.050	3.05	N/A	N/A	N/A	15.14	5725.43	0.53	0 00:00	0.00	0.00
4	Inlet-S1	0.980	0.98	N/A	N/A	N/A	6.37	5733.53	0.33	0 00:17	0.00	0.00
5	Inlet-S3	1.440	1.44	0.98	0.46	68.05	7.38	5732.32	0.23	0 00:05	0.00	0.00
6	Inlet-S4	0.950	0.55	0.89	0.07	93.06	3.68	5726.57	0.16	0 00:05	0.00	0.00
7	Inlet-S5	1.600	1.60	N/A	N/A	N/A	4.03	5725.10	0.40	0 00:21	0.00	0.00
8	Inlet-S6a	0.060	0.00	0.06	0.00	99.66	0.29	5723.64	0.02	0 00:05	0.00	0.00
9	Inlet-S6b	1.440	1.44	N/A	N/A	N/A	8.54	5721.76	0.24	0 00:07	0.00	0.00
10	Inlet-S7	1.950	1.95	N/A	N/A	N/A	10.89	5721.28	0.28	0 00:05	0.00	0.00
11	Inlet-S8	3.900	3.90	N/A	N/A	N/A	5.21	5721.81	0.43	0 00:05	0.00	0.00

Project Description

Storm Event

File Name 17015-SSA.SPF

Project Options

Flow Units CFS
 Elevation Type Elevation
 Hydrology Method Rational
 Time of Concentration (TOC) Method SCS TR-55
 Link Routing Method Kinematic Wave
 Enable Overflow Ponding at Nodes YES
 Skip Steady State Analysis Time Periods YES

Rainfall Details

Return Period..... 100 year(s)

Subbasin Summary

SN	Subbasin ID	Area (ac)	Weighted Runoff Coefficient	Total Rainfall (in)	Total Runoff (in)	Total Runoff Volume (ft ³)	Peak Runoff (cfs)	Time of Concentration (days hh:mm:ss)
1	Pr-N1	1	0.690	1.12	0.77	3237.9	2.26	0 00:23:39
2	Pr-N2	1	0.820	1.03	0.84	2134.0	2.00	0 00:17:39
3	Pr-N3	1	0.880	0.55	0.48	1198.1	3.96	0 00:05:00
4	Pr-S1	1	0.580	0.99	0.57	1175.5	1.27	0 00:15:16
5	Pr-S2	0	0.860	0.55	0.47	227.2	0.75	0 00:05:00
6	Pr-S3	0	0.760	0.55	0.42	566.8	1.88	0 00:05:00
7	Pr-S4	0	0.790	0.55	0.43	214.9	0.71	0 00:05:00
8	Pr-S5	1	0.700	1.08	0.75	2601.0	2.06	0 00:20:49
9	Pr-S6	0	0.850	0.55	0.47	566.1	1.87	0 00:05:00
10	Pr-S7	0	0.860	0.55	0.47	766.5	2.54	0 00:05:00
11	Pr-S8	1	0.760	0.66	0.51	2197.2	5.06	0 00:07:14

Node Summary

Storm Event

SN	Element ID	Element Type	Invert Elevation	Ground/Rim (Max) Elevation	Initial Water Elevation	Surcharge Elevation	Ponded Area	Peak Inflow	Max HGL Elevation Attained	Max Surcharge Depth Attained	Min Freeboard Attained	Time of Peak Flooding Occurrence	Total Flooded Volume	Total Time Flooded
			(ft)	(ft)	(ft)	(ft)	(ft²)	(cfs)	(ft)	(ft)	(ft)	(days hh:mm)	(ft³)	(min)
1	SDMH-N3	Junction	5719.86	5725.45	5719.86	5721.00	0.00	4.440	5720.76	0.00	4.69	0 00:00	0.00	0.00
2	SDMH-S2	Junction	5729.50	5731.40	5729.50	0.00	0.00	1.210	5730.09	0.00	1.31	0 00:00	0.00	0.00
3	WQ-N	Junction	5719.73	5725.57	5719.73	5721.00	0.00	4.440	5720.44	0.00	5.13	0 00:00	0.00	0.00
4	WQ-S	Junction	5716.00	5721.50	5716.00	0.00	0.00	11.290	5718.56	0.00	2.94	0 00:00	0.00	0.00
5	Outfall-N	Outfall	5717.50					4.440	5717.91					
6	Outfall-S	Outfall	5715.76					11.290	5716.85					

Link Summary

SN	Element ID	Element Type	From (Inlet) Node	To (Outlet) Node	Length	Inlet Invert Elevation	Outlet Invert Elevation	Average Slope	Diameter or Height	Manning's Roughness	Peak Flow	Design Flow Capacity	Peak Flow/ Design Flow Ratio	Peak Flow Velocity	Peak Flow Depth
					(ft)	(ft)	(ft)	(%)	(in)		(cfs)	(cfs)		(ft/sec)	(ft)
1	Link-47	Pipe	Inlet-S7	WQ-S	32.09	5718.50	5718.00	1.5600	12.000	0.0150	2.340	3.85	0.61	5.14	0.56
2	Link-57	Pipe	SDMH-N3	WQ-N	8.00	5719.86	5719.73	1.6300	15.000	0.0150	4.440	7.14	0.62	6.13	0.71
3	Pipe-6b	Pipe	Inlet-S6b	WQ-S	163.00	5717.80	5716.50	0.8000	24.000	0.0150	9.320	17.51	0.53	5.71	1.04
4	Pipe-N1	Pipe	Inlet-N1	Inlet-N2	73.00	5721.75	5721.03	0.9900	12.000	0.0150	2.210	3.07	0.72	4.26	0.63
5	Pipe-N2	Pipe	Inlet-N2	SDMH-N3	41.00	5720.53	5720.06	1.1500	15.000	0.0150	3.610	5.99	0.60	5.10	0.70
6	Pipe-N3	Pipe	Inlet-N3	SDMH-N3	21.00	5720.90	5720.06	4.0000	12.000	0.0150	3.700	6.18	0.60	8.21	0.56
7	Pipe-Out-N	Pipe	WQ-N	Outfall-N	20.00	5719.73	5717.50	11.1500	15.000	0.0150	4.440	18.69	0.24	12.48	0.41
8	Pipe-Out-S	Pipe	WQ-S	Outfall-S	24.00	5716.00	5715.00	4.1700	24.000	0.0150	11.290	19.61	0.58	6.46	1.09
9	Pipe-S1	Pipe	Inlet-S1	SDMH-S2	50.00	5730.70	5729.70	2.0000	10.000	0.0150	1.210	2.69	0.45	4.80	0.39
10	Pipe-S2	Pipe	SDMH-S2	Inlet-S4	290.00	5729.50	5723.75	1.9800	10.000	0.0150	1.200	2.67	0.45	4.82	0.39
11	Pipe-S3	Pipe	Inlet-S3	Inlet-S4	106.00	5729.59	5723.95	5.3200	10.000	0.0150	1.160	4.38	0.27	10.07	0.29
12	Pipe-S4	Pipe	Inlet-S4	Inlet-S6a	67.00	5723.75	5720.58	4.7300	12.000	0.0150	3.150	6.72	0.47	8.42	0.48
13	Pipe-S5	Pipe	Inlet-S5	Inlet-S6a	41.00	5721.56	5720.58	2.3900	10.000	0.0150	2.050	3.14	0.65	6.13	0.49
14	Pipe-S6a	Pipe	Inlet-S6a	Inlet-S8	65.00	5720.08	5718.80	1.9700	15.000	0.0150	3.800	7.86	0.48	6.36	0.61
15	Pipe-S8	Pipe	Inlet-S8	Inlet-S6b	43.00	5718.60	5718.20	0.9300	19.000	0.0130	8.020	10.17	0.79	6.37	0.75
16	Road-S3	Channel	Inlet-S3	Inlet-S4	109.00	5732.10	5726.40	5.2300	7.200	0.0320	0.670	114.31	0.01	6.07	0.12
17	Road-S4	Channel	Inlet-S4	Inlet-S6a	69.00	5726.40	5723.50	4.2000	7.200	0.0320	0.180	100.69	0.00	3.94	0.07
18	Road-S6a	Channel	Inlet-S6a	Inlet-S6b	84.00	5723.50	5721.50	2.3800	7.200	0.0320	0.000	79.17	0.00	0.00	0.01

Peak Flow Depth/ Total Depth Ratio	Total Time Surcharged (min)
0.56	0.00
0.57	0.00
0.52	0.00
0.63	0.00
0.56	0.00
0.56	0.00
0.33	0.00
0.54	0.00
0.47	0.00
0.47	0.00
0.35	0.00
0.48	0.00
0.59	0.00
0.49	0.00
0.64	0.00
0.19	0.00
0.12	0.00
0.01	0.00

Storm Event

Inlet Summary

SN	Element ID	Inlet Manufacturer	Manufacturer Part Number	Inlet Location	Number of Inlets	Catchbasin Invert Elevation	Max (Rim) Elevation	Initial Water Elevation	Ponded Area	Peak Flow	Peak Flow Intercepted by Inlet	Peak Flow Bypassing Inlet	Inlet Efficiency during Peak Flow	Allowable Spread
						(ft)	(ft)	(ft)	(ft²)	(cfs)	(cfs)	(cfs)	(%)	(ft)
1	Inlet-N1	FHWA HEC-22 GENERIC	N/A	On Sag	1	5721.75	5724.50	5721.75	400.00	2.260	N/A	N/A	N/A	7.00
2	Inlet-N2	FHWA HEC-22 GENERIC	N/A	On Sag	2	5720.53	5725.35	5722.30	400.00	2.000	N/A	N/A	N/A	7.00
3	Inlet-N3	FHWA HEC-22 GENERIC	N/A	On Sag	1	5720.90	5724.90	5722.00	400.00	3.960	N/A	N/A	N/A	7.00
4	Inlet-S1	FHWA HEC-22 GENERIC	N/A	On Sag	1	5730.70	5733.20	5730.70	400.00	1.270	N/A	N/A	N/A	7.00
5	Inlet-S3	FHWA HEC-22 GENERIC	N/A	On Grade	1	5729.59	5732.09	5729.59	N/A	1.880	1.17	0.70	62.48	7.00
6	Inlet-S4	FHWA HEC-22 GENERIC	N/A	On Grade	1	5723.75	5726.41	5723.42	N/A	1.340	1.16	0.19	86.09	7.00
7	Inlet-S5	FHWA HEC-22 GENERIC	N/A	On Sag	1	5721.70	5724.70	5721.70	100.00	2.060	N/A	N/A	N/A	7.00
8	Inlet-S6a	FHWA HEC-22 GENERIC	N/A	On Grade	1	5720.08	5723.62	5720.08	N/A	0.180	0.18	0.00	99.66	7.00
9	Inlet-S6b	FHWA HEC-22 GENERIC	N/A	On Sag	1	5717.57	5721.52	5717.50	400.00	1.870	N/A	N/A	N/A	7.00
10	Inlet-S7	FHWA HEC-22 GENERIC	N/A	On Sag	1	5717.50	5721.00	5717.50	400.00	2.530	N/A	N/A	N/A	7.00
11	Inlet-S8	FHWA HEC-22 GENERIC	N/A	On Sag	1	5718.30	5721.38	5718.30	400.00	5.060	N/A	N/A	N/A	7.00

XXXXXXX 100-year 1-hour Storm Event XXXXXXXX

BUI#17015

Max Gutter Spread during Peak Flow (ft)	Max Gutter Water Elev. during Peak Flow (ft)
4.84	5724.98
9.09	5725.61
18.28	5725.50
7.75	5733.60
8.33	5732.34
4.62	5726.59
4.63	5725.16
0.86	5723.67
10.52	5721.80
13.18	5721.33
5.95	5721.89

Subbasin Hydrology

Subbasin : Pr-N1

Input Data

Area (ft²) 50460.00
 Weighted Runoff Coefficient 0.6900

Runoff Coefficient

Soil/Surface Description	Area (ft²)	Soil Group	Runoff Coeff.
Parking, 25 years or greater	32950.40	B (2-6%)	0.96
Open Space, 25 years or greater	17509.64	B (2-6%)	0.19
Composite Area & Weighted Runoff Coeff.	50460.04		0.69

Time of Concentration

TOC Method : SCS TR-55

Sheet Flow Equation :

$$T_c = (0.007 * ((n * L_f)^{0.8})) / ((P^{0.5}) * (S_f^{0.4}))$$

Where :

T_c = Time of Concentration (hr)
 n = Manning's roughness
 L_f = Flow Length (ft)
 P = 2 yr, 24 hr Rainfall (inches)
 S_f = Slope (ft/ft)

Shallow Concentrated Flow Equation :

V = 16.1345 * (S_f^{0.5}) (unpaved surface)
 V = 20.3282 * (S_f^{0.5}) (paved surface)
 V = 15.0 * (S_f^{0.5}) (grassed waterway surface)
 V = 10.0 * (S_f^{0.5}) (nearly bare & untilled surface)
 V = 9.0 * (S_f^{0.5}) (cultivated straight rows surface)
 V = 7.0 * (S_f^{0.5}) (short grass pasture surface)
 V = 5.0 * (S_f^{0.5}) (woodland surface)
 V = 2.5 * (S_f^{0.5}) (forest w/heavy litter surface)
 T_c = (L_f / V) / (3600 sec/hr)

Where:

T_c = Time of Concentration (hr)
 L_f = Flow Length (ft)
 V = Velocity (ft/sec)
 S_f = Slope (ft/ft)

Channel Flow Equation :

V = (1.49 * (R^{2/3}) * (S_f^{0.5})) / n
 R = A_q / W_p
 T_c = (L_f / V) / (3600 sec/hr)

Where :

T_c = Time of Concentration (hr)
 L_f = Flow Length (ft)
 R = Hydraulic Radius (ft)
 A_q = Flow Area (ft²)
 W_p = Wetted Perimeter (ft)
 V = Velocity (ft/sec)
 S_f = Slope (ft/ft)
 n = Manning's roughness

XXXXXXX 100-year 1-hour XXXXXXX
Storm Event

BUI#17015


Sheet Flow Computations	Subarea A	Subarea B	Subarea C
Manning's Roughness :	0.35	0.00	0.00
Flow Length (ft) :	80	0.00	0.00
Slope (%) :	4	0.00	0.00
2 yr, 24 hr Rainfall (in) :	1.05	0.00	0.00
Velocity (ft/sec) :	0.06	0.00	0.00
Computed Flow Time (min) :	21.36	0.00	0.00
Shallow Concentrated Flow Computations	Subarea A	Subarea B	Subarea C
Flow Length (ft) :	70	280	0.00
Slope (%) :	3	2.5	0.00
Surface Type :	Paved	Grassed waterway	Paved
Velocity (ft/sec) :	3.52	2.37	0.00
Computed Flow Time (min) :	0.33	1.97	0.00
Total TOC (min)	23.66		

Subbasin Runoff Results

Total Rainfall (in)	1.12
Total Runoff (in)	0.77
Peak Runoff (cfs)	2.26
Rainfall Intensity	2.829
Weighted Runoff Coefficient	0.6900
Time of Concentration (days hh:mm:ss)	0 00:23:40

Subbasin : Pr-N1

Runoff Hydrograph

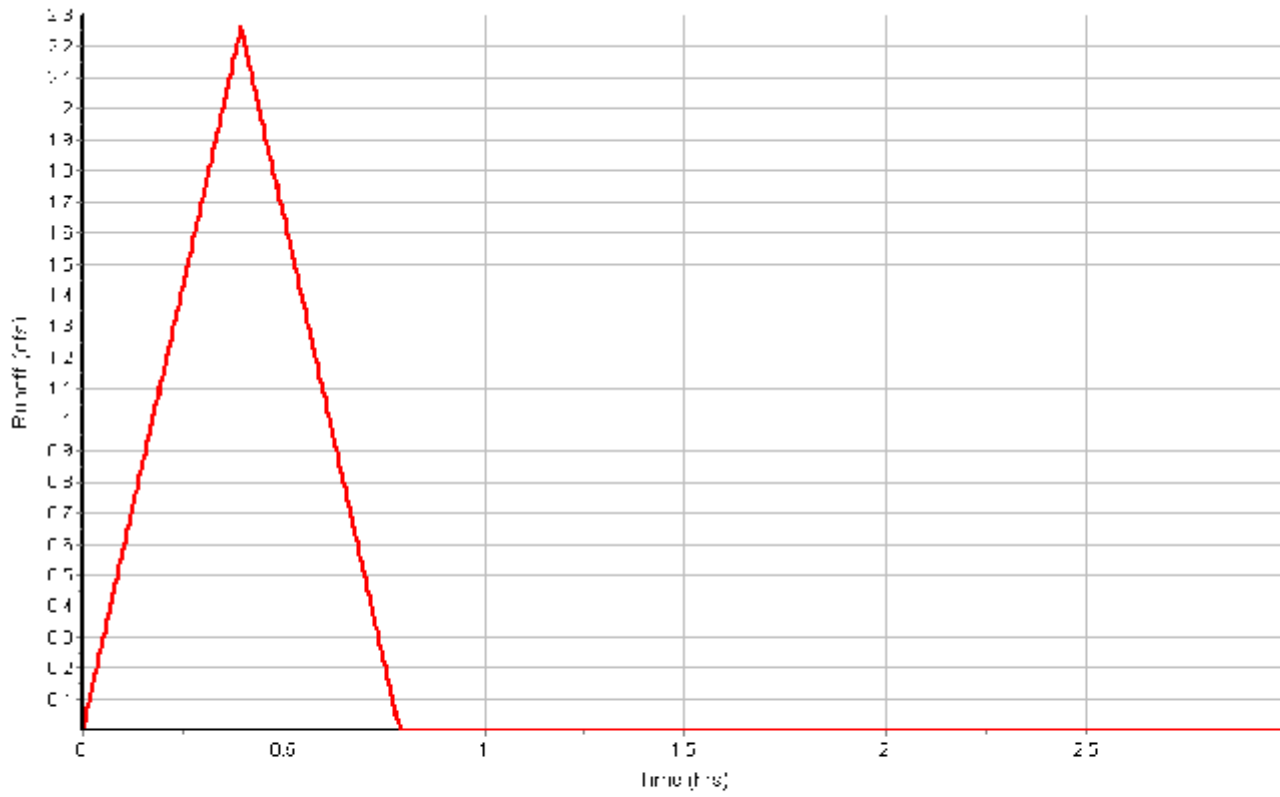

Input Data

Area (ft²) 30450.00
 Weighted Runoff Coefficient 0.8200

Runoff Coefficient

Soil/Surface Description	Area (ft²)	Soil Group	Runoff Coeff.
Parking, 25 years or greater	24755.84	B (2-6%)	0.96
Open Space, 25 years or greater	5694.16	B (2-6%)	0.19
Composite Area & Weighted Runoff Coeff.	30450.00		0.82

Time of Concentration


	Subarea A	Subarea B	Subarea C
Sheet Flow Computations			
Manning's Roughness :	0.35	0.00	0.00
Flow Length (ft) :	50	0.00	0.00
Slope (%) :	4	0.00	0.00
2 yr, 24 hr Rainfall (in) :	1.05	0.00	0.00
Velocity (ft/sec) :	0.06	0.00	0.00
Computed Flow Time (min) :	14.66	0.00	0.00
Shallow Concentrated Flow Computations			
Flow Length (ft) :	170	350	0.00
Slope (%) :	2.1	2	0.00
Surface Type :	Paved	Paved	Paved
Velocity (ft/sec) :	2.95	2.87	0.00
Computed Flow Time (min) :	0.96	2.03	0.00
Total TOC (min)	17.66		

Subbasin Runoff Results

Total Rainfall (in) 1.03
 Total Runoff (in) 0.84
 Peak Runoff (cfs) 2.00
 Rainfall Intensity 3.482
 Weighted Runoff Coefficient 0.8200
 Time of Concentration (days hh:mm:ss) 0 00:17:40

Subbasin : Pr-N2

Runoff Hydrograph

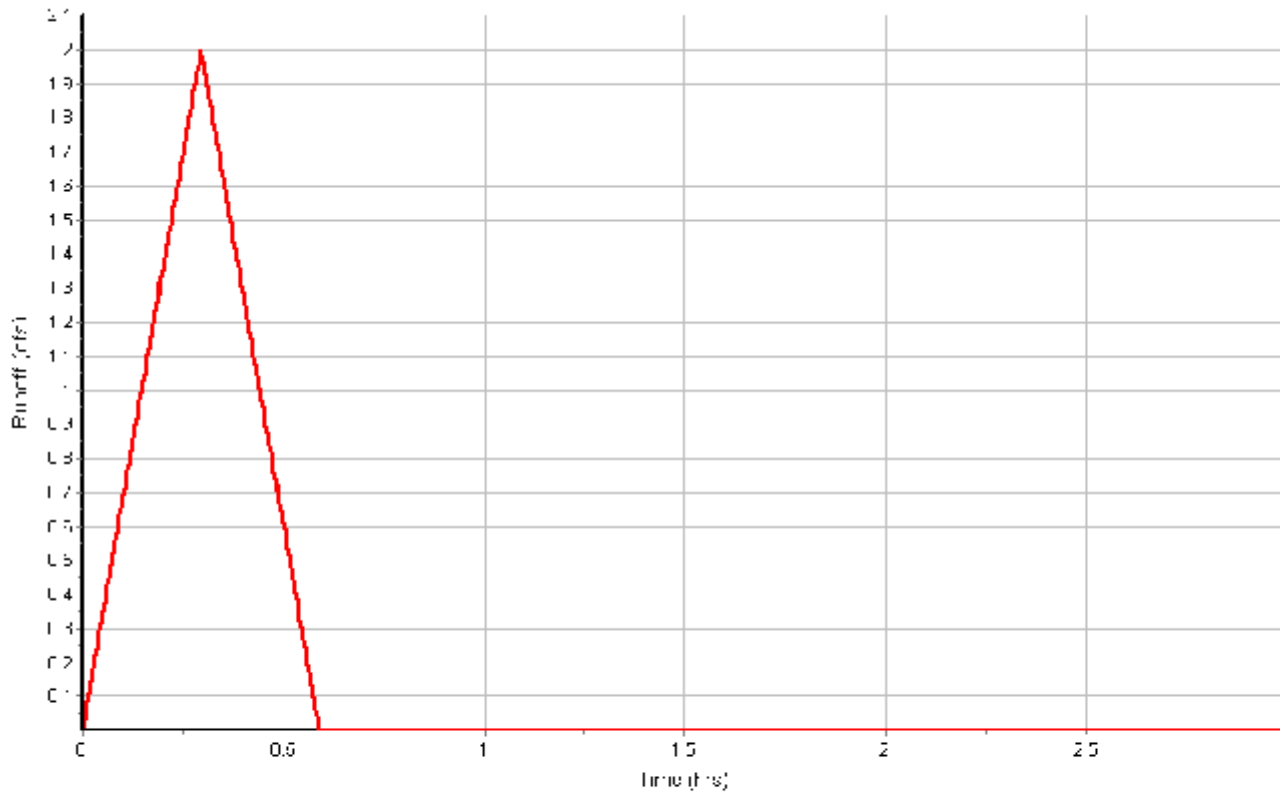

Input Data

Area (ft²) 29890.00
Weighted Runoff Coefficient 0.8800

Runoff Coefficient

Soil/Surface Description	Area (ft²)	Soil Group	Runoff Coeff.
Parking, 25 years or greater	26841.24	B (2-6%)	0.96
Open Space, 25 years or greater	3048.76	B (2-6%)	0.19
Composite Area & Weighted Runoff Coeff.	29890.00		0.88

Time of Concentration


User-Defined TOC override (minutes): 5

Subbasin Runoff Results

Total Rainfall (in) 0.55
Total Runoff (in) 0.48
Peak Runoff (cfs) 3.96
Rainfall Intensity 6.560
Weighted Runoff Coefficient 0.8800
Time of Concentration (days hh:mm:ss) 0 00:05:00

Subbasin : Pr-N3

Runoff Hydrograph

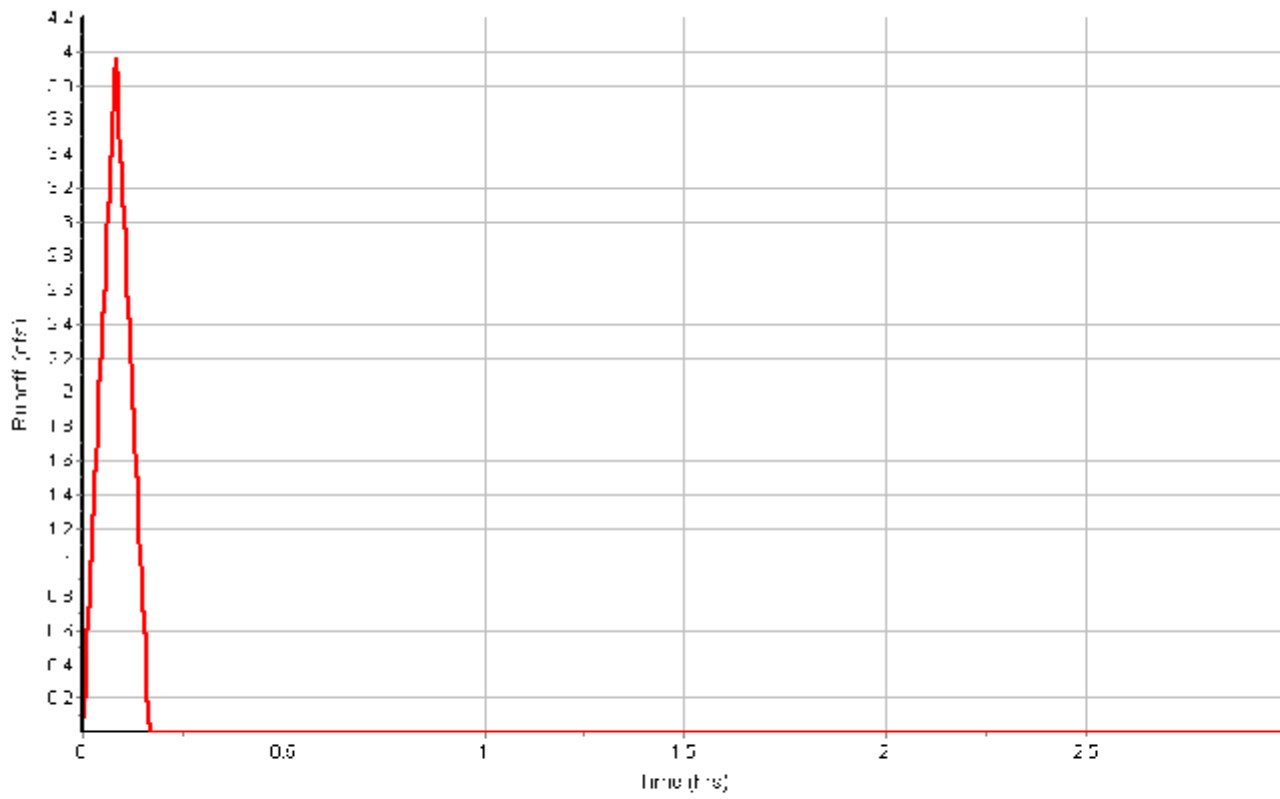

Input Data

Area (ft²) 24660.00
 Weighted Runoff Coefficient 0.5800

Runoff Coefficient

Soil/Surface Description	Area (ft²)	Soil Group	Runoff Coeff.
Parking, 25 years or greater	12403.97	B (2-6%)	0.96
Open Space, 25 years or greater	12256.04	B (2-6%)	0.19
Composite Area & Weighted Runoff Coeff.	24660.01		0.58

Time of Concentration


	Subarea A	Subarea B	Subarea C
Sheet Flow Computations			
Manning's Roughness :	0.35	0.00	0.00
Flow Length (ft) :	50	0.00	0.00
Slope (%) :	4	0.00	0.00
2 yr, 24 hr Rainfall (in) :	1.05	0.00	0.00
Velocity (ft/sec) :	0.06	0.00	0.00
Computed Flow Time (min) :	14.66	0.00	0.00
Shallow Concentrated Flow Computations			
Flow Length (ft) :	50	40	0.00
Slope (%) :	2	1	0.00
Surface Type :	Paved	Paved	Paved
Velocity (ft/sec) :	2.87	2.03	0.00
Computed Flow Time (min) :	0.29	0.33	0.00
Total TOC (min)15.28			

Subbasin Runoff Results

Total Rainfall (in) 0.99
 Total Runoff (in) 0.57
 Peak Runoff (cfs) 1.27
 Rainfall Intensity 3.859
 Weighted Runoff Coefficient 0.5800
 Time of Concentration (days hh:mm:ss) 0 00:15:17

Subbasin : Pr-S1

Runoff Hydrograph

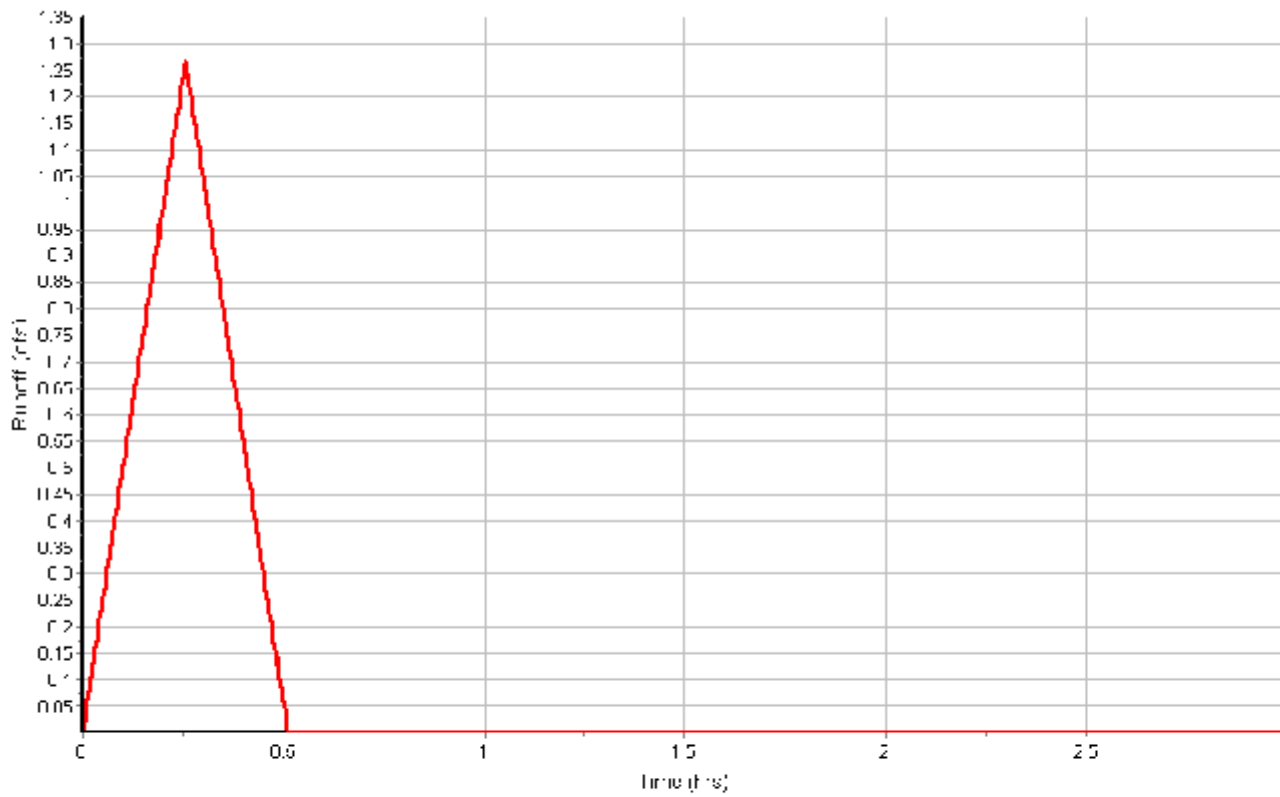

Input Data

Area (ft²) 5800.00
Weighted Runoff Coefficient 0.8600

Runoff Coefficient

Soil/Surface Description	Area (ft²)	Soil Group	Runoff Coeff.
Parking, 25 years or greater	5080.79	B (2-6%)	0.96
Open Space, 25 years or greater	719.22	B (2-6%)	0.19
Composite Area & Weighted Runoff Coeff.	5800.01		0.86

Time of Concentration


User-Defined TOC override (minutes): 5

Subbasin Runoff Results

Total Rainfall (in) 0.55
Total Runoff (in) 0.47
Peak Runoff (cfs) 0.75
Rainfall Intensity 6.560
Weighted Runoff Coefficient 0.8600
Time of Concentration (days hh:mm:ss) 0 00:05:00

Subbasin : Pr-S2

Runoff Hydrograph

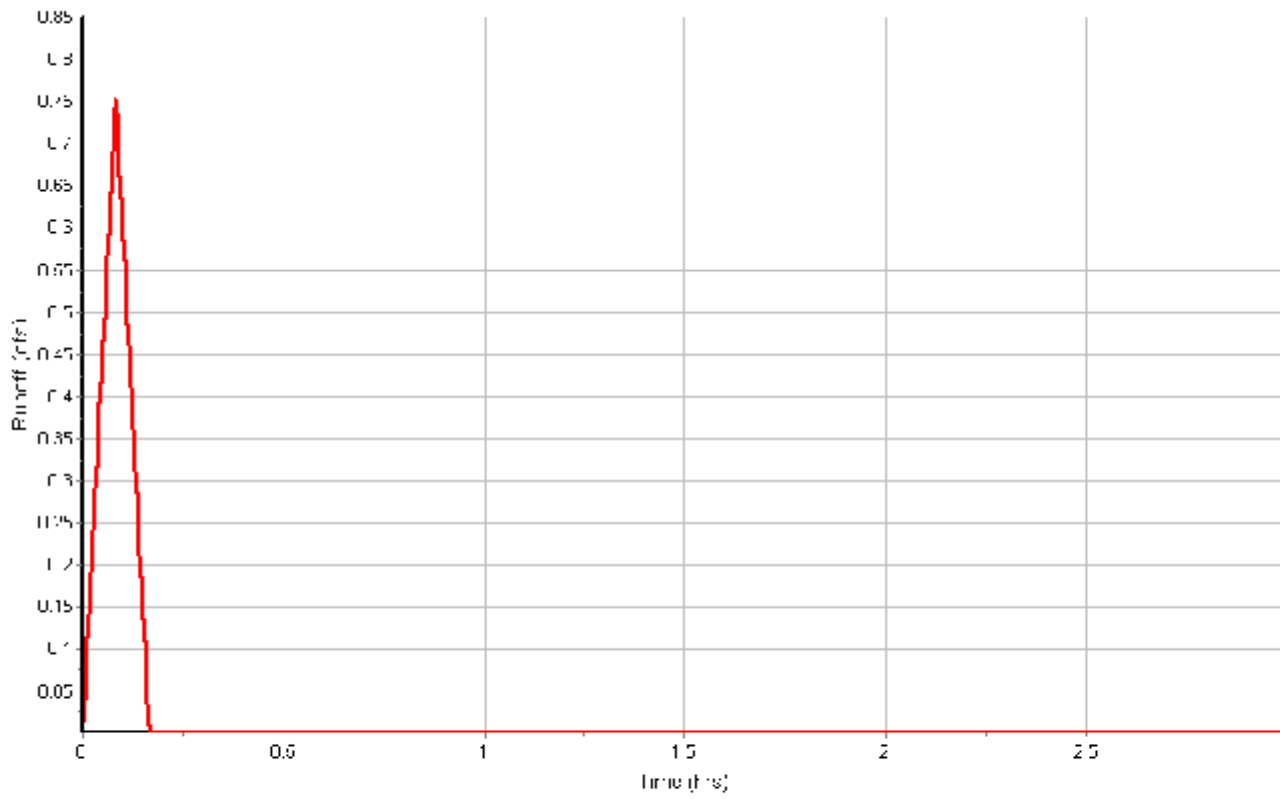

Input Data

Area (ft²) 16390.00
Weighted Runoff Coefficient 0.7600

Runoff Coefficient

Soil/Surface Description	Area (ft²)	Soil Group	Runoff Coeff.
Parking, 25 years or greater	12145.01	B (2-6%)	0.96
Open Space, 25 years or greater	4245.01	B (2-6%)	0.19
Composite Area & Weighted Runoff Coeff.	16390.02		0.76

Time of Concentration


User-Defined TOC override (minutes): 5

Subbasin Runoff Results

Total Rainfall (in) 0.55
Total Runoff (in) 0.42
Peak Runoff (cfs) 1.88
Rainfall Intensity 6.560
Weighted Runoff Coefficient 0.7600
Time of Concentration (days hh:mm:ss) 0 00:05:00

Subbasin : Pr-S3

Runoff Hydrograph

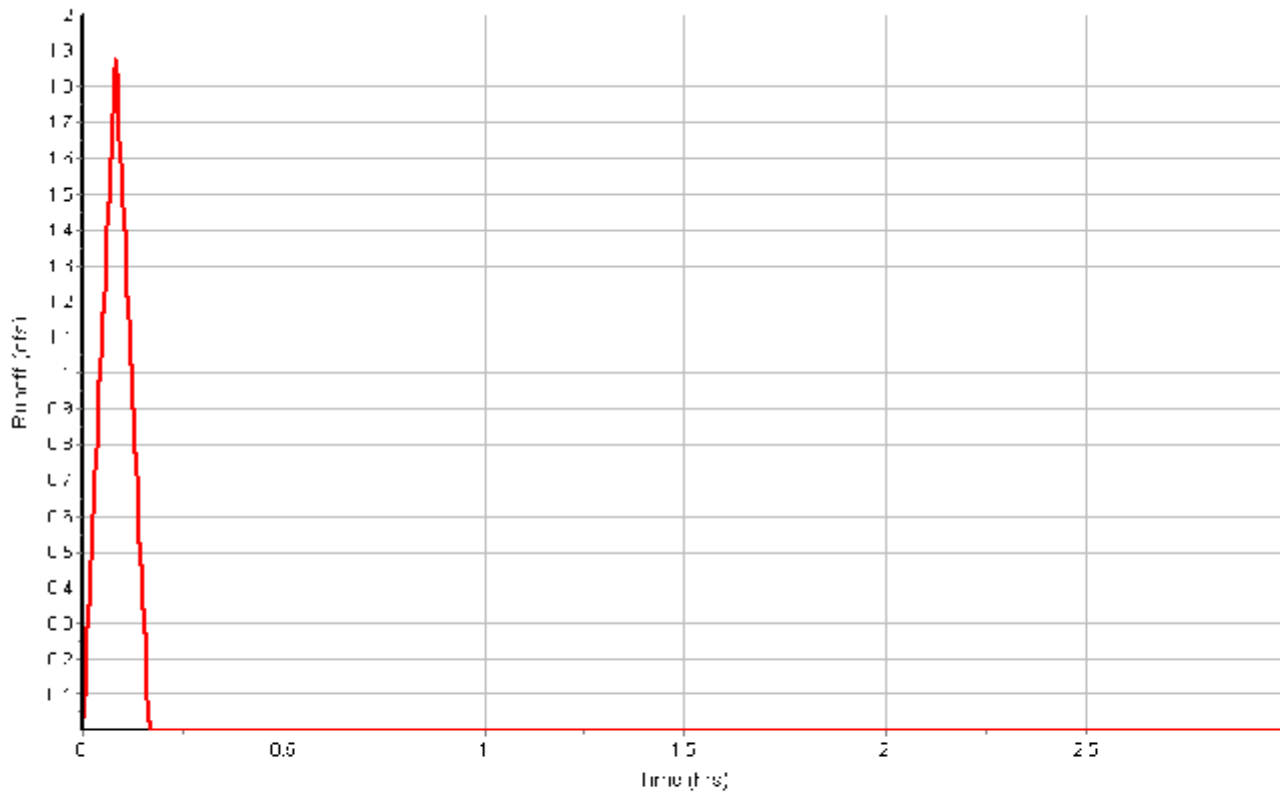

Input Data

Area (ft²) 5969.99
Weighted Runoff Coefficient 0.7900

Runoff Coefficient

Soil/Surface Description	Area (ft²)	Soil Group	Runoff Coeff.
Parking, 25 years or greater	4620.80	B (2-6%)	0.96
Open Space, 25 years or greater	1349.23	B (2-6%)	0.19
Composite Area & Weighted Runoff Coeff.	5970.03		0.79

Time of Concentration


User-Defined TOC override (minutes): 5

Subbasin Runoff Results

Total Rainfall (in) 0.55
Total Runoff (in) 0.43
Peak Runoff (cfs) 0.71
Rainfall Intensity 6.560
Weighted Runoff Coefficient 0.7900
Time of Concentration (days hh:mm:ss) 0 00:05:00

Subbasin : Pr-S4

Runoff Hydrograph

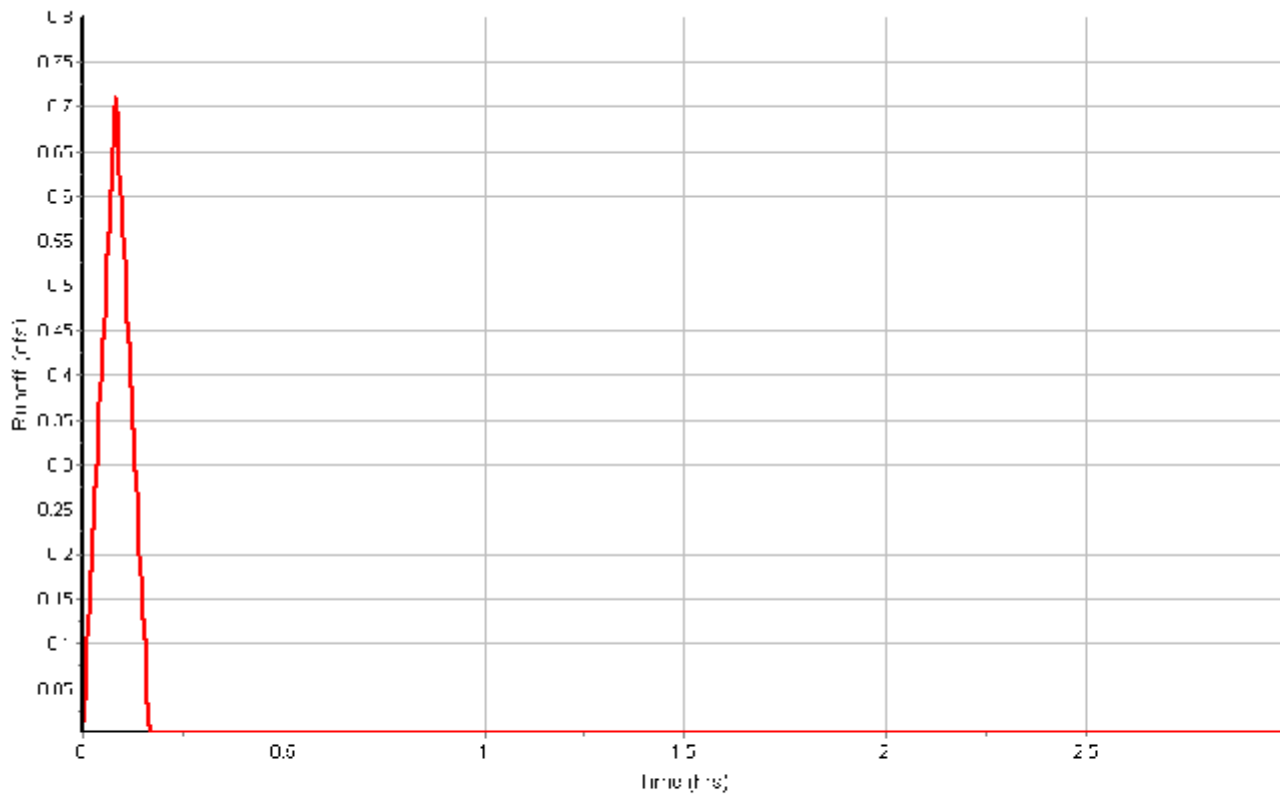

Input Data

Area (ft²) 41450.00
 Weighted Runoff Coefficient 0.7000

Runoff Coefficient

Soil/Surface Description	Area (ft²)	Soil Group	Runoff Coeff.
Parking, 25 years or greater	27274.09	B (2-6%)	0.96
Open Space, 25 years or greater	14175.91	B (2-6%)	0.19
Composite Area & Weighted Runoff Coeff.	41450.00		0.70

Time of Concentration


	Subarea A	Subarea B	Subarea C
Sheet Flow Computations			
Manning's Roughness :	0.35	0.00	0.00
Flow Length (ft) :	65	0.00	0.00
Slope (%) :	4	0.00	0.00
2 yr, 24 hr Rainfall (in) :	1.05	0.00	0.00
Velocity (ft/sec) :	0.06	0.00	0.00
Computed Flow Time (min) :	18.09	0.00	0.00
Shallow Concentrated Flow Computations			
Flow Length (ft) :	80	390	0.00
Slope (%) :	3.5	3.3	0.00
Surface Type :	Paved	Grassed waterway	Paved
Velocity (ft/sec) :	3.80	2.72	0.00
Computed Flow Time (min) :	0.35	2.39	0.00
Total TOC (min)	20.83		

Subbasin Runoff Results

Total Rainfall (in) 1.08
 Total Runoff (in) 0.75
 Peak Runoff (cfs) 2.06
 Rainfall Intensity 3.097
 Weighted Runoff Coefficient 0.7000
 Time of Concentration (days hh:mm:ss) 0 00:20:50

Subbasin : Pr-S5

Runoff Hydrograph

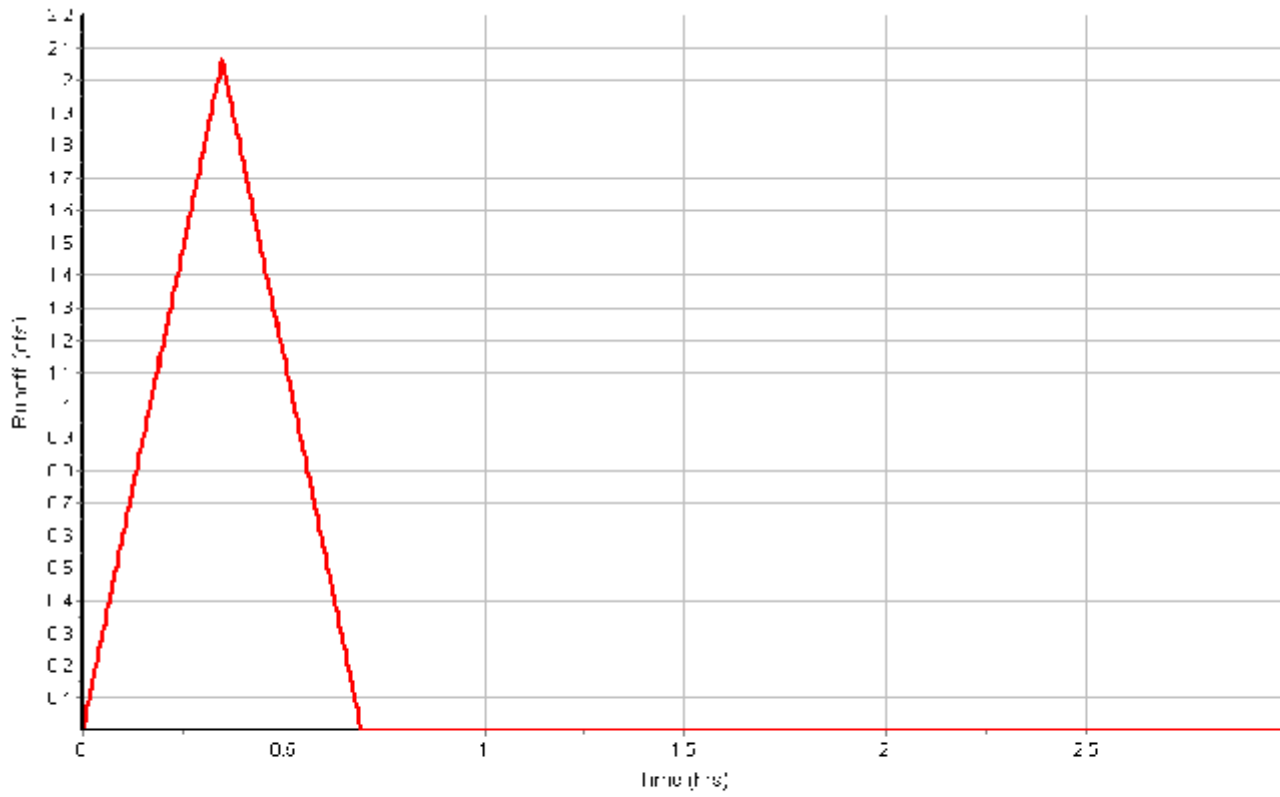

Input Data

Area (ft²) 14609.98
Weighted Runoff Coefficient 0.8500

Runoff Coefficient

Soil/Surface Description	Area (ft²)	Soil Group	Runoff Coeff.
Parking, 25 years or greater	12564.62	B (2-6%)	0.96
Open Space, 25 years or greater	2045.40	B (2-6%)	0.19
Composite Area & Weighted Runoff Coeff.	14610.02		0.85

Time of Concentration


User-Defined TOC override (minutes): 5

Subbasin Runoff Results

Total Rainfall (in) 0.55
Total Runoff (in) 0.47
Peak Runoff (cfs) 1.87
Rainfall Intensity 6.560
Weighted Runoff Coefficient 0.8500
Time of Concentration (days hh:mm:ss) 0 00:05:00

Subbasin : Pr-S6

Runoff Hydrograph

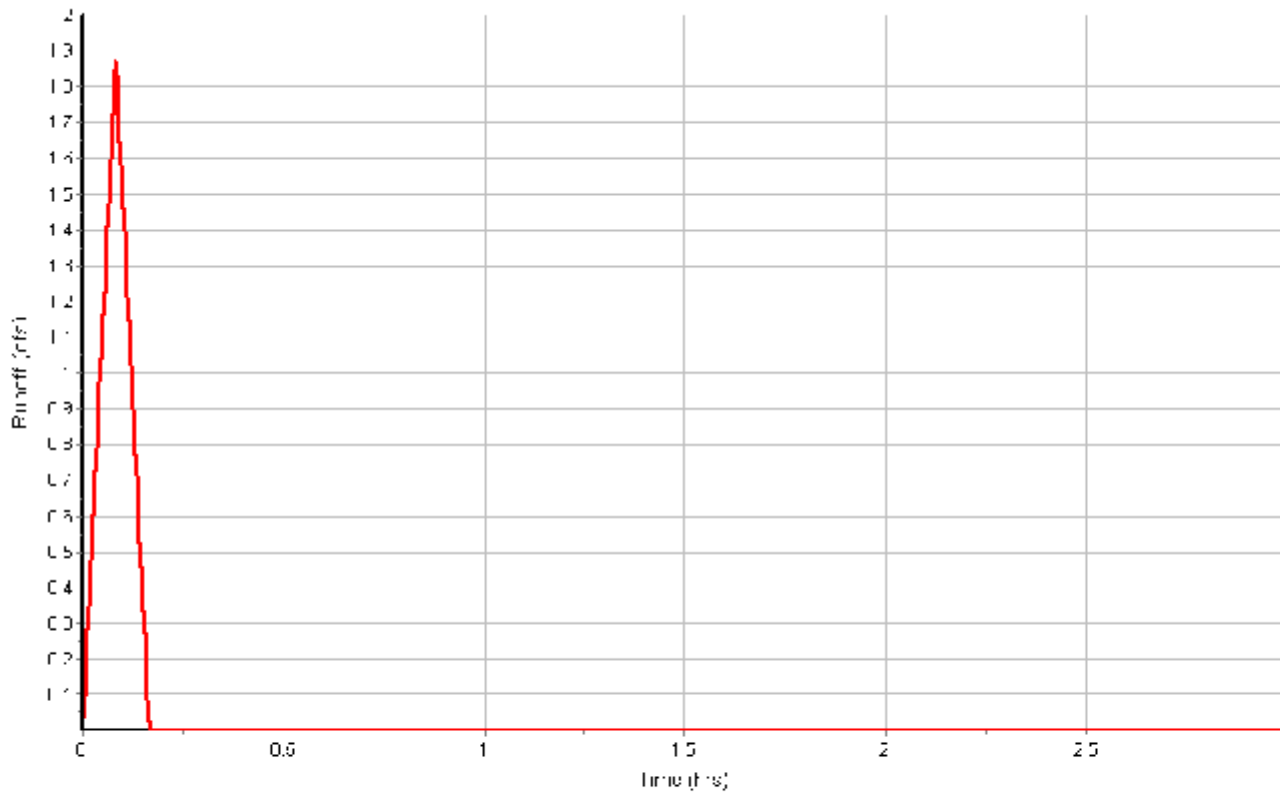

Input Data

Area (ft²) 19569.98
Weighted Runoff Coefficient 0.8600

Runoff Coefficient

Soil/Surface Description	Area (ft²)	Soil Group	Runoff Coeff.
Parking, 25 years or greater	17006.35	B (2-6%)	0.96
Open Space, 25 years or greater	2563.68	B (2-6%)	0.19
Composite Area & Weighted Runoff Coeff.	19570.03		0.86

Time of Concentration


User-Defined TOC override (minutes): 5

Subbasin Runoff Results

Total Rainfall (in) 0.55
Total Runoff (in) 0.47
Peak Runoff (cfs) 2.54
Rainfall Intensity 6.560
Weighted Runoff Coefficient 0.8600
Time of Concentration (days hh:mm:ss) 0 00:05:00

Subbasin : Pr-S7

Runoff Hydrograph

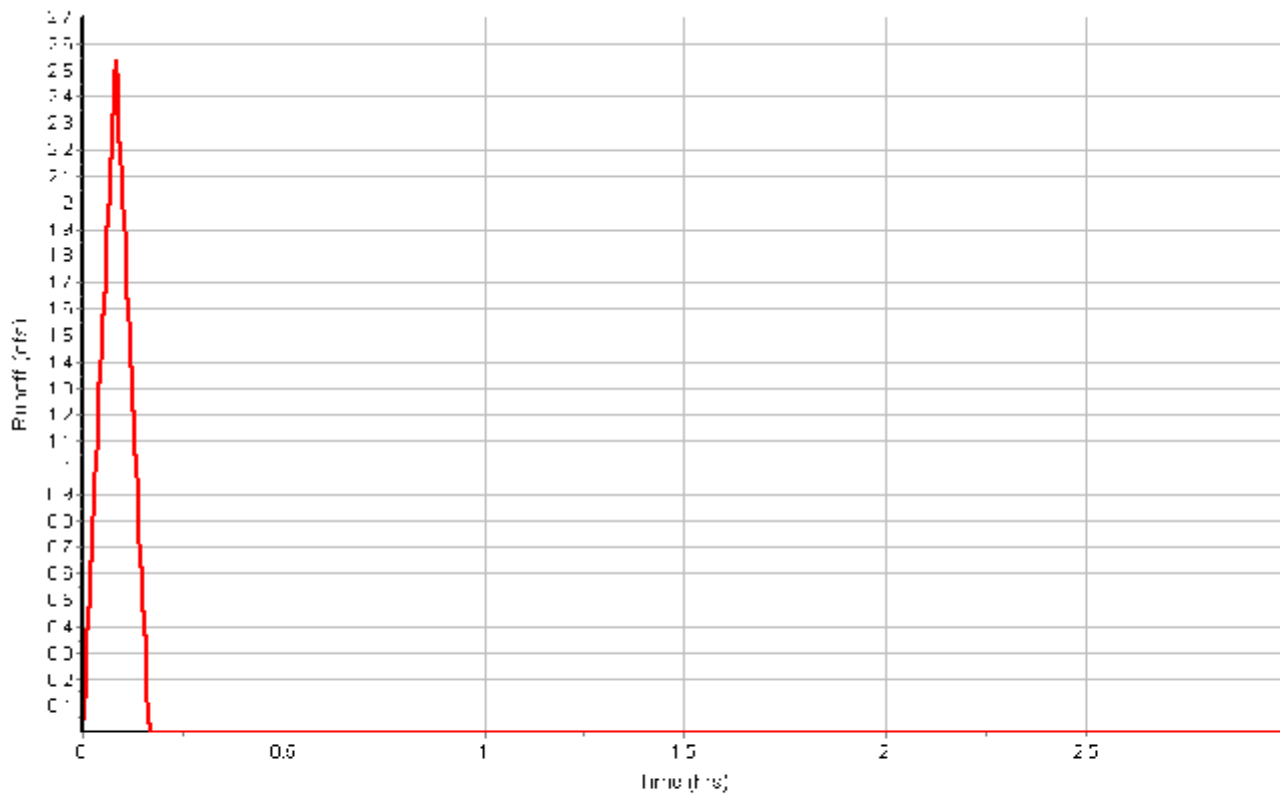

Input Data

Area (ft²) 52210.01
 Weighted Runoff Coefficient 0.7600

Runoff Coefficient

Soil/Surface Description	Area (ft²)	Soil Group	Runoff Coeff.
Parking, 25 years or greater	38844.24	B (2-6%)	0.96
Open Space, 25 years or greater	13365.78	B (2-6%)	0.19
Composite Area & Weighted Runoff Coeff.	52210.02		0.76

Time of Concentration


	Subarea A	Subarea B	Subarea C
Sheet Flow Computations			
Manning's Roughness :	0.40	0.00	0.00
Flow Length (ft) :	20	0.00	0.00
Slope (%) :	10	0.00	0.00
2 yr, 24 hr Rainfall (in) :	1.05	0.00	0.00
Velocity (ft/sec) :	0.06	0.00	0.00
Computed Flow Time (min) :	5.43	0.00	0.00
Shallow Concentrated Flow Computations			
Flow Length (ft) :	210	150	0.00
Slope (%) :	3.5	3.5	0.00
Surface Type :	Paved	Grassed waterway	Paved
Velocity (ft/sec) :	3.80	2.81	0.00
Computed Flow Time (min) :	0.92	0.89	0.00
Total TOC (min)7.24			

Subbasin Runoff Results

Total Rainfall (in) 0.66
 Total Runoff (in) 0.51
 Peak Runoff (cfs) 5.06
 Rainfall Intensity 5.558
 Weighted Runoff Coefficient 0.7600
 Time of Concentration (days hh:mm:ss) 0 00:07:14

Subbasin : Pr-S8

Runoff Hydrograph

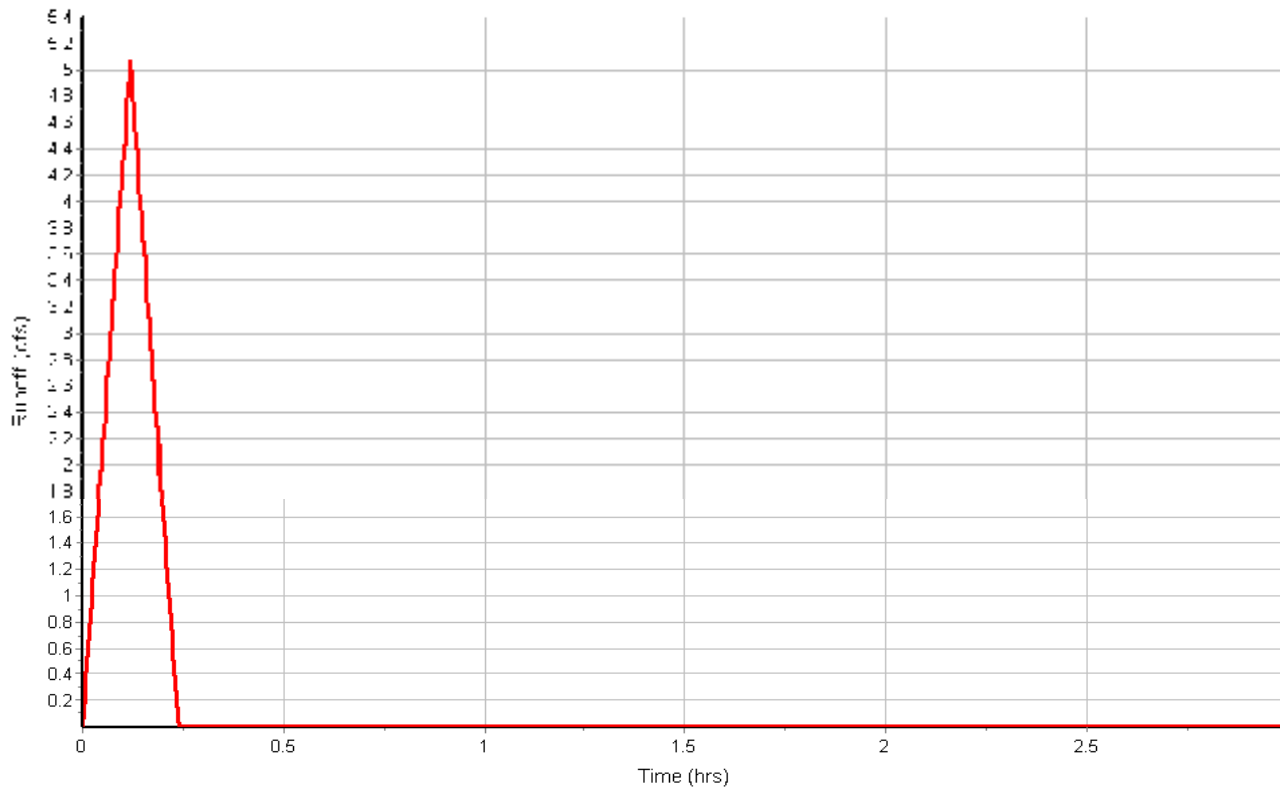

Storm Event

Junction Input

SN	Element ID	Invert Elevation (ft)	Ground/Rim (Max) Elevation (ft)	Ground/Rim (Max) Offset (ft)	Initial Water Elevation (ft)	Initial Water Depth (ft)
1	SDMH-N3	5719.86	5725.45	5.59	5719.86	0.00
2	SDMH-S2	5729.50	5731.40	1.90	5729.50	0.00
3	WQ-N	5719.73	5725.57	5.84	5719.73	0.00
4	WQ-S	5716.00	5721.50	5.50	5716.00	0.00

Junction Results

SN	Element ID	Peak Inflow	Max HGL Elevation Attained	Max HGL Depth Attained	Min Freeboard Attained	Average HGL Elevation Attained	Average HGL Depth Attained	Time of Max HGL Occurrence	Total Flooded Volume	Total Time Flooded
		(cfs)	(ft)	(ft)	(ft)	(ft)	(ft)	(days hh:mm)	(ft³)	(min)
1	SDMH-N3	4.440	5720.76	0.90	4.69	5720.19	0.33	0 00:19	0.00	0.00
2	SDMH-S2	1.210	5730.09	0.59	1.31	5729.75	0.25	0 00:16	0.00	0.00
3	WQ-N	4.440	5720.44	0.71	5.13	5719.86	0.13	0 00:05	0.00	0.00
4	WQ-S	11.290	5718.56	2.56	2.94	5718.02	2.02	0 00:05	0.00	0.00

Channel Input

SN	Element ID	Length (ft)	Inlet Invert Elevation (ft)	Inlet Invert Offset (ft)	Outlet Invert Elevation (ft)	Outlet Invert Offset (ft)	Total Drop (ft)	Average Slope (%)	Shape	Height (ft)	Width (ft)	Manning's Roughness	Entrance Losses	Exit/Bend Losses	Additional Losses	Initial Flow (cfs)
1	Road-S3	109.00	5732.10	2.51	5726.40	2.65	5.70	5.2300	User-Defined	0.600	33.000	0.0320	0.5000	0.5000	0.0000	0.000
2	Road-S4	69.00	5726.40	2.65	5723.50	3.42	2.90	4.2000	User-Defined	0.600	33.000	0.0320	0.5000	0.5000	0.0000	0.000
3	Road-S6a	84.00	5723.50	3.42	5721.50	3.93	2.00	2.3800	User-Defined	0.600	33.000	0.0320	0.5000	0.5000	0.0000	0.000

Channel Results

SN Element ID	Peak Flow	Time of Peak Flow Occurrence	Design Flow Capacity	Peak Flow/ Design Flow Ratio	Peak Flow Velocity	Travel Time	Peak Flow Depth	Peak Flow Depth/ Total Depth Ratio	Total Time Reported Surcharged Condition
	(cfs)	(days hh:mm)	(cfs)		(ft/sec)	(min)	(ft)		(min)
1 Road-S3	0.670	0 00:05	114.310	0.01	6.07	0.30	0.12	0.19	0.00
2 Road-S4	0.180	0 00:05	100.690	0.00	3.94	0.29	0.07	0.12	0.00
3 Road-S6a	0.000	0 00:07	79.170	0.00	0.00		0.01	0.01	0.00

Pipe Input

SN Element ID	Length (ft)	Inlet Invert Elevation (ft)	Inlet Invert Offset (ft)	Outlet Invert Elevation (ft)	Outlet Invert Offset (ft)	Total Drop (ft)	Average Slope (%)	Pipe Shape	Pipe Diameter or Height (in)	Pipe Width (in)	Manning's Roughness	Entrance Losses	Exit/Bend Losses	Initial Flow (cfs)	Flap Gate	No. of Barrels
1 Link-47	32.09	5718.50	1.00	5718.00	2.00	0.50	1.5600	CIRCULAR	12.000	12.000	0.0150	0.5000	0.5000	0.000	No	1
2 Link-57	8.00	5719.86	0.00	5719.73	0.00	0.13	1.6300	CIRCULAR	15.000	15.000	0.0150	0.5000	0.5000	0.000	No	1
3 Pipe-6b	163.00	5717.80	0.23	5716.50	0.50	1.30	0.8000	CIRCULAR	24.000	24.000	0.0150	0.5000	0.5000	0.000	No	1
4 Pipe-N1	73.00	5721.75	0.00	5721.03	0.50	0.72	0.9900	CIRCULAR	12.000	12.000	0.0150	0.5000	0.5000	0.000	No	1
5 Pipe-N2	41.00	5720.53	0.00	5720.06	0.20	0.47	1.1500	CIRCULAR	15.000	15.000	0.0150	0.5000	0.5000	0.000	No	1
6 Pipe-N3	21.00	5720.90	0.00	5720.06	0.20	0.84	4.0000	CIRCULAR	12.000	12.000	0.0150	0.5000	0.5000	0.000	No	1
7 Pipe-Out-N	20.00	5719.73	0.00	5717.50	0.00	2.23	11.1500	CIRCULAR	15.000	15.000	0.0150	0.5000	0.5000	0.000	No	1
8 Pipe-Out-S	24.00	5716.00	0.00	5715.00	-0.76	1.00	4.1700	CIRCULAR	24.000	24.000	0.0150	0.5000	0.5000	0.000	No	1
9 Pipe-S1	50.00	5730.70	0.00	5729.70	0.20	1.00	2.0000	CIRCULAR	9.960	9.960	0.0150	0.5000	0.5000	0.000	No	1
10 Pipe-S2	290.00	5729.50	0.00	5723.75	0.00	5.75	1.9800	CIRCULAR	9.960	9.960	0.0150	0.5000	0.5000	0.000	No	1
11 Pipe-S3	106.00	5729.59	0.00	5723.95	0.20	5.64	5.3200	CIRCULAR	9.960	9.960	0.0150	0.5000	0.5000	0.000	No	1
12 Pipe-S4	67.00	5723.75	0.00	5720.58	0.50	3.17	4.7300	CIRCULAR	12.000	12.000	0.0150	0.5000	0.5000	0.000	No	1
13 Pipe-S5	41.00	5721.56	-0.14	5720.58	0.50	0.98	2.3900	CIRCULAR	9.960	9.960	0.0150	0.5000	0.5000	0.000	No	1
14 Pipe-S6a	65.00	5720.08	0.00	5718.80	0.50	1.28	1.9700	CIRCULAR	15.000	15.000	0.0150	0.5000	0.5000	0.000	No	1
15 Pipe-S8	43.00	5718.60	0.30	5718.20	0.63	0.40	0.9300	Horizontal Ellipse	14.040	23.040	0.0130	0.5000	0.5000	0.000	No	1

Pipe Results

SN Element ID	Peak Flow	Time of Peak Flow Occurrence	Design Flow Capacity	Peak Flow/ Design Flow Ratio	Peak Flow Velocity	Travel Time	Peak Flow Depth	Peak Flow Depth/ Total Depth Ratio	Total Time Surcharged
	(cfs)	(days hh:mm)	(cfs)		(ft/sec)	(min)	(ft)		(min)
1 Link-47	2.340	0 00:05	3.85	0.61	5.14	0.10	0.56	0.56	0.00
2 Link-57	4.440	0 00:05	7.14	0.62	6.13	0.02	0.71	0.57	0.00
3 Pipe-6b	9.320	0 00:07	17.51	0.53	5.71	0.48	1.04	0.52	0.00
4 Pipe-N1	2.210	0 00:24	3.07	0.72	4.26	0.29	0.63	0.63	0.00
5 Pipe-N2	3.610	0 00:19	5.99	0.60	5.10	0.13	0.70	0.56	0.00
6 Pipe-N3	3.700	0 00:05	6.18	0.60	8.21	0.04	0.56	0.56	0.00
7 Pipe-Out-N	4.440	0 00:05	18.69	0.24	12.48	0.03	0.41	0.33	0.00
8 Pipe-Out-S	11.290	0 00:06	19.61	0.58	6.46	0.06	1.09	0.54	0.00
9 Pipe-S1	1.210	0 00:16	2.69	0.45	4.80	0.17	0.39	0.47	0.00
10 Pipe-S2	1.200	0 00:17	2.67	0.45	4.82	1.00	0.39	0.47	0.00
11 Pipe-S3	1.160	0 00:05	4.38	0.27	10.07	0.18	0.29	0.35	0.00
12 Pipe-S4	3.150	0 00:05	6.72	0.47	8.42	0.13	0.48	0.48	0.00
13 Pipe-S5	2.050	0 00:21	3.14	0.65	6.13	0.11	0.49	0.59	0.00
14 Pipe-S6a	3.800	0 00:05	7.86	0.48	6.36	0.17	0.61	0.49	0.00
15 Pipe-S8	8.020	0 00:07	10.17	0.79	6.37	0.11	0.75	0.64	0.00

Inlet Input

SN	Element ID	Inlet Manufacturer	Manufacturer Part Number	Inlet Location	Number of Inlets	Catchbasin Invert Elevation (ft)	Max (Rim) Elevation (ft)	Inlet Depth (ft)	Initial Water Elevation (ft)	Initial Water Depth (ft)	Ponded Area (ft ²)	Grate Clogging Factor (%)
1	Inlet-N1	FHWA HEC-22 GENERIC	N/A	On Sag	1	5721.75	5724.50	2.75	5721.75	0.00	400.00	50.00
2	Inlet-N2	FHWA HEC-22 GENERIC	N/A	On Sag	2	5720.53	5725.35	4.82	5722.30	1.77	400.00	50.00
3	Inlet-N3	FHWA HEC-22 GENERIC	N/A	On Sag	1	5720.90	5724.90	4.00	5722.00	1.10	400.00	50.00
4	Inlet-S1	FHWA HEC-22 GENERIC	N/A	On Sag	1	5730.70	5733.20	2.50	5730.70	0.00	400.00	50.00
5	Inlet-S3	FHWA HEC-22 GENERIC	N/A	On Grade	1	5729.59	5732.09	2.50	5729.59	0.00	N/A	50.00
6	Inlet-S4	FHWA HEC-22 GENERIC	N/A	On Grade	1	5723.75	5726.41	2.66	5723.42	-0.33	N/A	50.00
7	Inlet-S5	FHWA HEC-22 GENERIC	N/A	On Sag	1	5721.70	5724.70	3.00	5721.70	0.00	100.00	50.00
8	Inlet-S6a	FHWA HEC-22 GENERIC	N/A	On Grade	1	5720.08	5723.62	3.54	5720.08	0.00	N/A	50.00
9	Inlet-S6b	FHWA HEC-22 GENERIC	N/A	On Sag	1	5717.57	5721.52	3.95	5717.50	-0.07	400.00	50.00
10	Inlet-S7	FHWA HEC-22 GENERIC	N/A	On Sag	1	5717.50	5721.00	3.50	5717.50	0.00	400.00	50.00
11	Inlet-S8	FHWA HEC-22 GENERIC	N/A	On Sag	1	5718.30	5721.38	3.08	5718.30	0.00	400.00	50.00

Storm Event

Roadway & Gutter Input


SN Element ID	Roadway Longitudinal Slope (ft/ft)	Roadway Cross Slope (ft/ft)	Roadway Manning's Roughness	Gutter Cross Slope (ft/ft)	Gutter Width (ft)	Gutter Depression (in)	Allowable Spread (ft)
1 Inlet-N1	N/A	0.1000	0.0220	0.1000	2.00	0.0000	7.00
2 Inlet-N2	N/A	0.0200	0.0160	0.0620	2.00	0.0000	7.00
3 Inlet-N3	N/A	0.0200	0.0160	0.0620	2.00	0.0656	7.00
4 Inlet-S1	N/A	0.0200	0.0160	0.0620	2.00	0.0656	7.00
5 Inlet-S3	0.0100	0.0200	0.0160	0.0620	2.00	0.0656	7.00
6 Inlet-S4	0.0500	0.0200	0.0160	0.0620	2.00	0.0656	7.00
7 Inlet-S5	N/A	0.1000	0.0220	0.1000	2.00	0.0000	7.00
8 Inlet-S6a	0.0400	0.0200	0.0160	0.0620	2.00	0.0656	7.00
9 Inlet-S6b	N/A	0.0200	0.0160	0.0620	2.00	0.0000	7.00
10 Inlet-S7	N/A	0.0200	0.0160	0.0620	2.00	0.0000	7.00
11 Inlet-S8	N/A	0.1000	0.0160	0.0620	2.00	0.0000	7.00

Storm Event


Inlet Results

SN Element ID	Peak Flow	Peak Lateral Inflow	Peak Flow Intercepted by Inlet	Peak Flow Bypassing Inlet	Inlet Efficiency during Peak Flow (%)	Max Gutter Spread during Peak Flow (ft)	Max Gutter Water Elev. during Peak Flow (ft)	Max Gutter Water Depth during Peak Flow (ft)	Time of Max Depth Occurrence	Total Flooded Volume	Total Time Flooded
	(cfs)	(cfs)	(cfs)	(cfs)	(%)	(ft)	(ft)	(ft)	(days hh:mm)	(ft ³)	(hr)
1 Inlet-N1	2.260	2.26	N/A	N/A	N/A	4.84	5724.98	0.48	0 00:24	0.00	0.00
2 Inlet-N2	2.000	2.00	N/A	N/A	N/A	9.09	5725.61	0.26	0 00:00	0.00	0.00
3 Inlet-N3	3.960	3.96	N/A	N/A	N/A	18.28	5725.50	0.60	0 00:00	0.00	0.00
4 Inlet-S1	1.270	1.27	N/A	N/A	N/A	7.75	5733.60	0.40	0 00:16	0.00	0.00
5 Inlet-S3	1.880	1.88	1.17	0.70	62.48	8.33	5732.34	0.25	0 00:05	0.00	0.00
6 Inlet-S4	1.340	0.71	1.16	0.19	86.09	4.62	5726.59	0.18	0 00:05	0.00	0.00
7 Inlet-S5	2.060	2.06	N/A	N/A	N/A	4.63	5725.16	0.46	0 00:21	0.00	0.00
8 Inlet-S6a	0.180	0.00	0.18	0.00	99.66	0.86	5723.67	0.05	0 00:21	0.00	0.00
9 Inlet-S6b	1.870	1.87	N/A	N/A	N/A	10.52	5721.80	0.28	0 00:07	0.00	0.00
10 Inlet-S7	2.530	2.53	N/A	N/A	N/A	13.18	5721.33	0.33	0 00:05	0.00	0.00
11 Inlet-S8	5.060	5.06	N/A	N/A	N/A	5.95	5721.89	0.51	0 00:05	0.00	0.00

Hydrologic Soil Group—Rifle Area, Colorado, Parts of Garfield and Mesa Counties (17015-Web Soils)

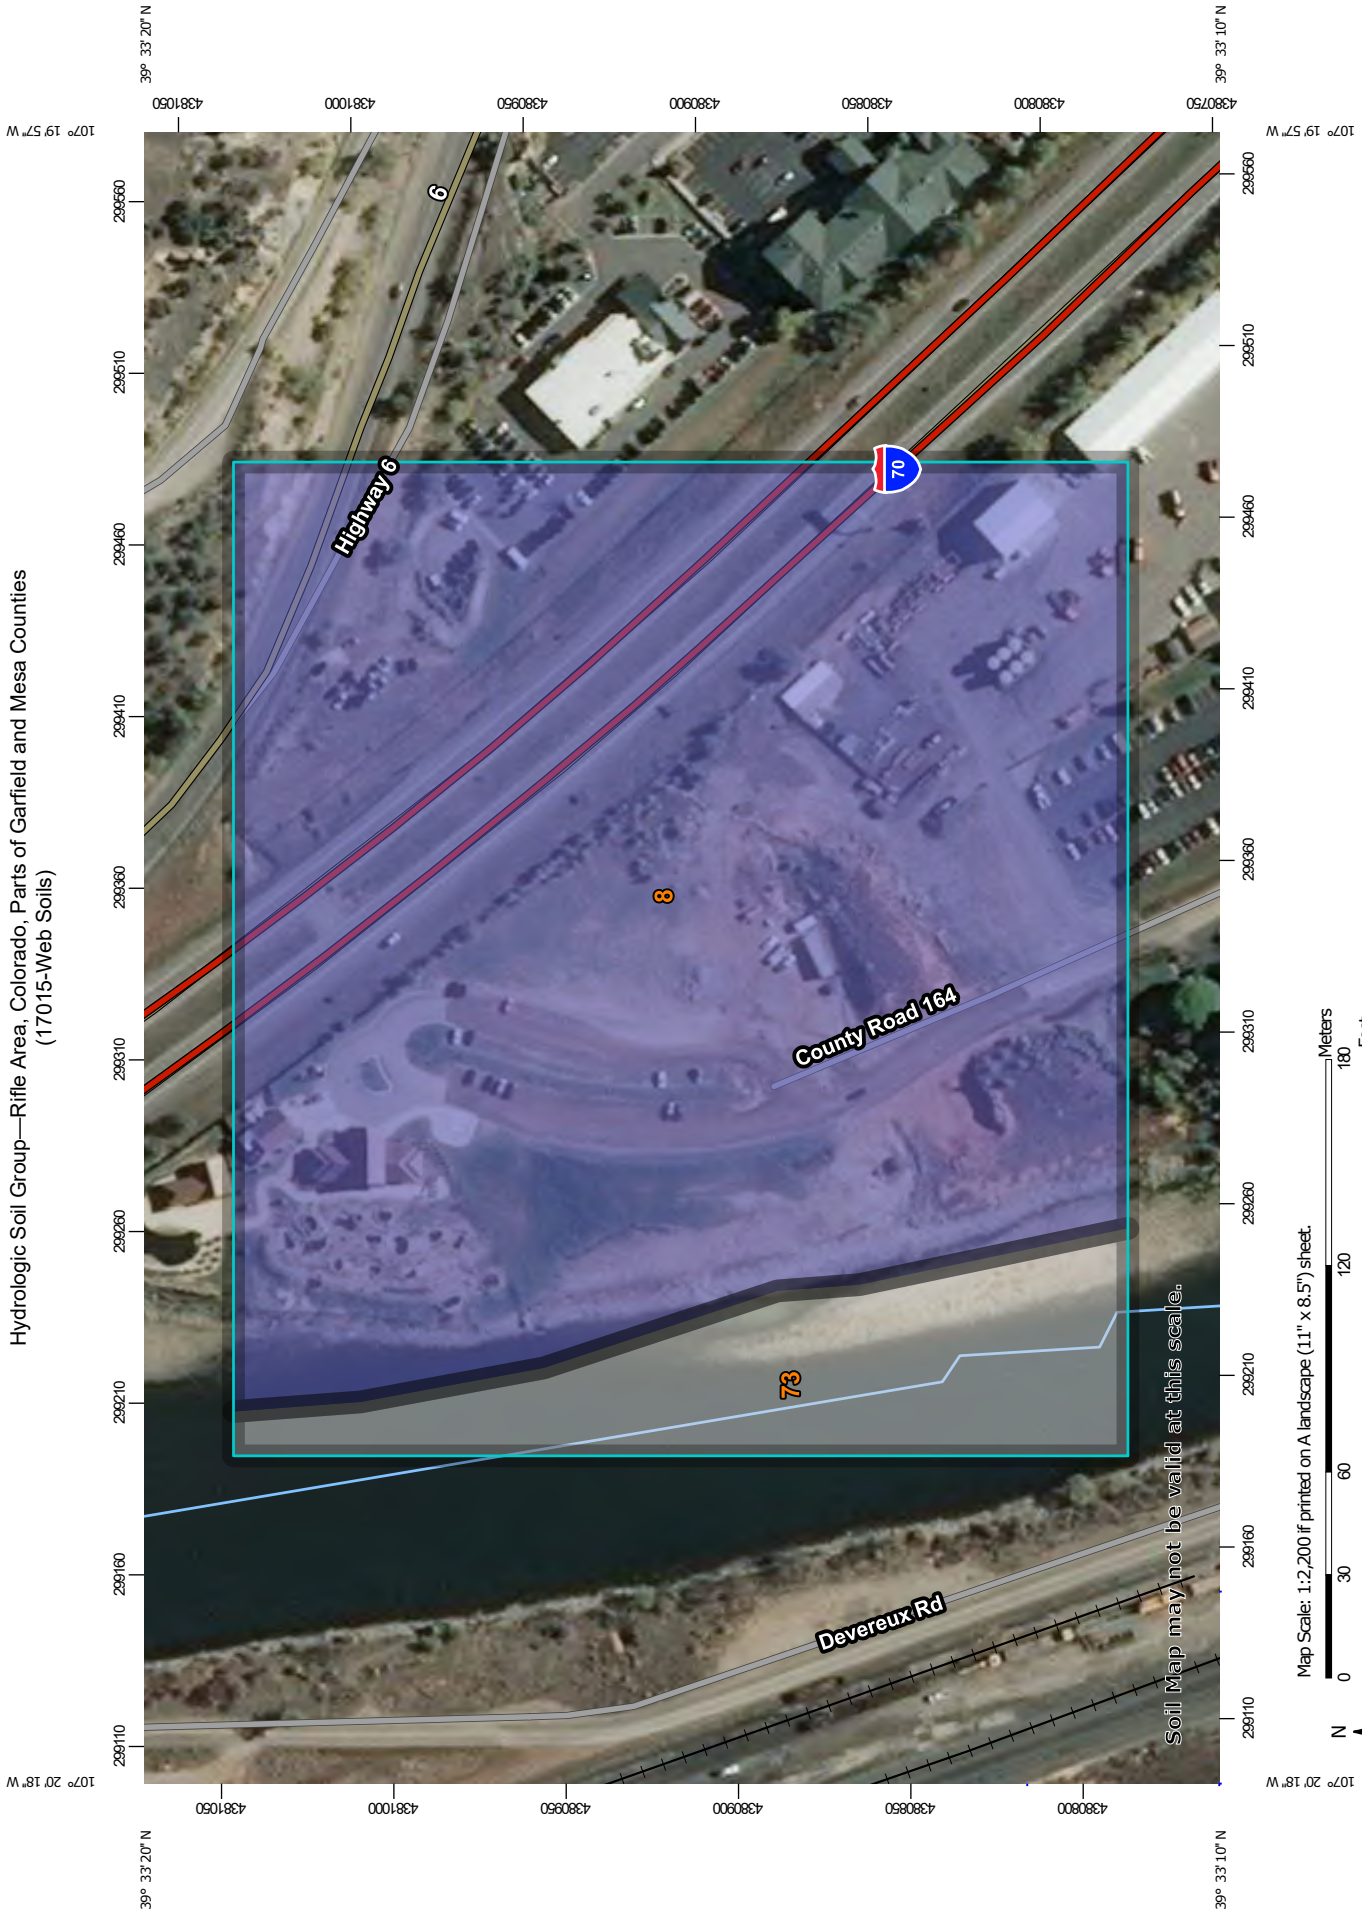

MAP LEGEND

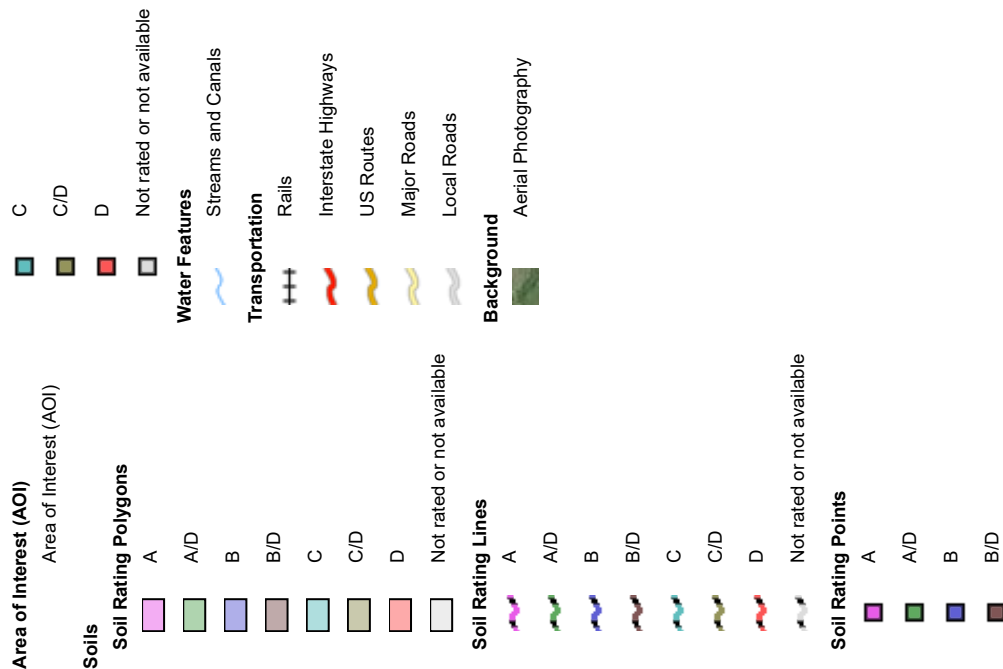

MAP INFORMATION

The soil surveys that comprise your AOI were mapped at 1:24,000.

Warning: Soil Map may not be valid at this scale.

Enlargement of maps beyond the scale of mapping can cause misunderstanding of the detail of mapping and accuracy of soil line placement. The maps do not show the small areas of contrasting soils that could have been shown at a more detailed scale.

Please rely on the bar scale on each map sheet for map measurements.

Source of Map: Natural Resources Conservation Service
Web Soil Survey URL:
Coordinate System: Web Mercator (EPSG:3857)

Maps from the Web Soil Survey are based on the Web Mercator projection, which preserves direction and shape but distorts distance and area. A projection that preserves area, such as the Albers equal-area conic projection, should be used if more accurate calculations of distance or area are required.

This product is generated from the USDA-NRCS certified data as of the version date(s) listed below.

Soil Survey Area: Rifle Area, Colorado, Parts of Garfield and Mesa Counties
Survey Area Data: Version 11, Sep 10, 2018

Soil map units are labeled (as space allows) for map scales 1:50,000 or larger.

Date(s) aerial images were photographed: Sep 24, 2015—Nov 2, 2015

The orthophoto or other base map on which the soil lines were compiled and digitized probably differs from the background imagery displayed on these maps. As a result, some minor shifting of map unit boundaries may be evident.

Hydrologic Soil Group

Map unit symbol	Map unit name	Rating	Acres in AOI	Percent of AOI
8	Atencio-Azeltine complex, 1 to 3 percent slopes	B	16.2	86.9%
73	Water		2.4	13.1%
Totals for Area of Interest			18.6	100.0%

Description

Hydrologic soil groups are based on estimates of runoff potential. Soils are assigned to one of four groups according to the rate of water infiltration when the soils are not protected by vegetation, are thoroughly wet, and receive precipitation from long-duration storms.

The soils in the United States are assigned to four groups (A, B, C, and D) and three dual classes (A/D, B/D, and C/D). The groups are defined as follows:

Group A. Soils having a high infiltration rate (low runoff potential) when thoroughly wet. These consist mainly of deep, well drained to excessively drained sands or gravelly sands. These soils have a high rate of water transmission.

Group B. Soils having a moderate infiltration rate when thoroughly wet. These consist chiefly of moderately deep or deep, moderately well drained or well drained soils that have moderately fine texture to moderately coarse texture. These soils have a moderate rate of water transmission.

Group C. Soils having a slow infiltration rate when thoroughly wet. These consist chiefly of soils having a layer that impedes the downward movement of water or soils of moderately fine texture or fine texture. These soils have a slow rate of water transmission.

Group D. Soils having a very slow infiltration rate (high runoff potential) when thoroughly wet. These consist chiefly of clays that have a high shrink-swell potential, soils that have a high water table, soils that have a claypan or clay layer at or near the surface, and soils that are shallow over nearly impervious material. These soils have a very slow rate of water transmission.

If a soil is assigned to a dual hydrologic group (A/D, B/D, or C/D), the first letter is for drained areas and the second is for undrained areas. Only the soils that in their natural condition are in group D are assigned to dual classes.

Rating Options

Aggregation Method: Dominant Condition



Component Percent Cutoff: None Specified

Tie-break Rule: Higher



NOAA Atlas 14, Volume 8, Version 2
Location name: Glenwood Springs, Colorado,
USA*



Latitude: 39.546°, Longitude: -107.3237°
Elevation: 5795.68 ft**



* source: ESRI Maps
** source: USGS

POINT PRECIPITATION FREQUENCY ESTIMATES

Sanja Perica, Deborah Martin, Sandra Pavlovic, Ishani Roy, Michael St. Laurent, Carl Trypaluk, Dale Unruh, Michael Yekta, Geoffrey Bonnin

NOAA, National Weather Service, Silver Spring, Maryland

[PF tabular](#) | [PF graphical](#) | [Maps & aeriels](#)

PF tabular


PDS-based point precipitation frequency estimates with 90% confidence intervals (in inches) ¹										
Duration	Average recurrence interval (years)									
	1	2	5	10	25	50	100	200	500	1000
5-min	0.121 (0.096-0.157)	0.177 (0.140-0.229)	0.264 (0.207-0.343)	0.332 (0.260-0.434)	0.421 (0.313-0.565)	0.486 (0.354-0.664)	0.547 (0.385-0.769)	0.605 (0.407-0.878)	0.677 (0.437-1.01)	0.726 (0.460-1.12)
10-min	0.178 (0.140-0.230)	0.259 (0.204-0.335)	0.386 (0.304-0.502)	0.486 (0.380-0.635)	0.617 (0.459-0.827)	0.712 (0.518-0.972)	0.801 (0.563-1.13)	0.886 (0.596-1.29)	0.991 (0.640-1.49)	1.06 (0.673-1.64)
15-min	0.217 (0.171-0.280)	0.316 (0.249-0.409)	0.471 (0.370-0.612)	0.593 (0.464-0.775)	0.752 (0.560-1.01)	0.868 (0.632-1.19)	0.977 (0.687-1.37)	1.08 (0.727-1.57)	1.21 (0.781-1.81)	1.30 (0.821-2.00)
30-min	0.291 (0.230-0.376)	0.412 (0.325-0.534)	0.601 (0.472-0.780)	0.748 (0.585-0.977)	0.937 (0.696-1.25)	1.07 (0.780-1.46)	1.20 (0.841-1.68)	1.32 (0.884-1.90)	1.46 (0.940-2.18)	1.55 (0.982-2.39)
60-min	0.387 (0.305-0.500)	0.512 (0.404-0.663)	0.707 (0.556-0.918)	0.860 (0.672-1.12)	1.06 (0.786-1.41)	1.20 (0.873-1.63)	1.33 (0.935-1.87)	1.45 (0.978-2.11)	1.60 (1.04-2.40)	1.71 (1.08-2.62)
2-hr	0.482 (0.386-0.615)	0.611 (0.488-0.781)	0.813 (0.647-1.04)	0.971 (0.768-1.25)	1.18 (0.887-1.55)	1.32 (0.977-1.78)	1.46 (1.04-2.02)	1.59 (1.08-2.28)	1.75 (1.14-2.59)	1.86 (1.19-2.82)
3-hr	0.565 (0.456-0.715)	0.683 (0.550-0.865)	0.870 (0.697-1.11)	1.02 (0.811-1.30)	1.21 (0.924-1.59)	1.36 (1.01-1.81)	1.49 (1.07-2.05)	1.62 (1.11-2.30)	1.79 (1.18-2.62)	1.90 (1.22-2.86)
6-hr	0.738 (0.602-0.920)	0.840 (0.684-1.05)	1.01 (0.818-1.26)	1.15 (0.927-1.45)	1.35 (1.05-1.76)	1.50 (1.14-1.99)	1.66 (1.21-2.26)	1.82 (1.27-2.56)	2.04 (1.36-2.96)	2.20 (1.43-3.26)
12-hr	0.917 (0.757-1.13)	1.05 (0.862-1.29)	1.26 (1.04-1.56)	1.45 (1.18-1.79)	1.71 (1.35-2.20)	1.92 (1.47-2.51)	2.13 (1.57-2.87)	2.35 (1.66-3.27)	2.65 (1.80-3.80)	2.89 (1.90-4.21)
24-hr	1.11 (0.930-1.35)	1.28 (1.07-1.55)	1.56 (1.30-1.89)	1.80 (1.49-2.20)	2.15 (1.71-2.73)	2.42 (1.88-3.13)	2.71 (2.03-3.59)	3.01 (2.15-4.12)	3.41 (2.34-4.82)	3.73 (2.48-5.36)
2-day	1.34 (1.14-1.60)	1.53 (1.30-1.83)	1.86 (1.56-2.22)	2.14 (1.79-2.57)	2.55 (2.07-3.20)	2.88 (2.27-3.67)	3.23 (2.45-4.23)	3.60 (2.60-4.86)	4.11 (2.85-5.72)	4.51 (3.03-6.38)
3-day	1.50 (1.28-1.77)	1.72 (1.46-2.03)	2.08 (1.77-2.47)	2.40 (2.03-2.86)	2.86 (2.33-3.54)	3.22 (2.55-4.06)	3.60 (2.74-4.66)	3.99 (2.91-5.34)	4.54 (3.16-6.26)	4.97 (3.35-6.95)
4-day	1.64 (1.41-1.92)	1.87 (1.60-2.20)	2.27 (1.93-2.67)	2.60 (2.21-3.08)	3.08 (2.52-3.79)	3.46 (2.76-4.33)	3.86 (2.95-4.96)	4.27 (3.12-5.66)	4.82 (3.37-6.60)	5.26 (3.57-7.31)
7-day	1.98 (1.72-2.29)	2.23 (1.93-2.59)	2.65 (2.29-3.09)	3.01 (2.58-3.52)	3.52 (2.91-4.26)	3.92 (3.15-4.83)	4.33 (3.35-5.48)	4.75 (3.50-6.21)	5.33 (3.76-7.18)	5.77 (3.95-7.92)
10-day	2.28 (1.99-2.62)	2.54 (2.22-2.92)	2.98 (2.59-3.44)	3.36 (2.90-3.89)	3.88 (3.23-4.66)	4.30 (3.48-5.25)	4.72 (3.68-5.93)	5.16 (3.83-6.69)	5.76 (4.09-7.70)	6.22 (4.28-8.46)
20-day	3.11 (2.75-3.52)	3.44 (3.04-3.89)	3.99 (3.51-4.53)	4.44 (3.89-5.07)	5.08 (4.27-5.99)	5.57 (4.57-6.68)	6.07 (4.78-7.49)	6.58 (4.94-8.38)	7.27 (5.21-9.54)	7.79 (5.42-10.4)
30-day	3.81 (3.40-4.27)	4.22 (3.76-4.73)	4.89 (4.34-5.50)	5.44 (4.79-6.15)	6.19 (5.24-7.21)	6.76 (5.58-8.01)	7.33 (5.81-8.93)	7.90 (5.96-9.94)	8.65 (6.24-11.2)	9.21 (6.45-12.2)
45-day	4.71 (4.24-5.23)	5.25 (4.71-5.82)	6.10 (5.45-6.79)	6.78 (6.02-7.59)	7.69 (6.55-8.84)	8.36 (6.94-9.79)	9.02 (7.19-10.9)	9.66 (7.33-12.0)	10.5 (7.59-13.4)	11.1 (7.80-14.5)
60-day	5.49 (4.97-6.05)	6.15 (5.55-6.77)	7.17 (6.44-7.92)	7.97 (7.12-8.86)	9.02 (7.71-10.3)	9.79 (8.16-11.4)	10.5 (8.41-12.5)	11.2 (8.53-13.8)	12.0 (8.77-15.3)	12.6 (8.95-16.5)

¹ Precipitation frequency (PF) estimates in this table are based on frequency analysis of partial duration series (PDS). Numbers in parenthesis are PF estimates at lower and upper bounds of the 90% confidence interval. The probability that precipitation frequency estimates (for a given duration and average recurrence interval) will be greater than the upper bound (or less than the lower bound) is 5%. Estimates at upper bounds are not checked against probable maximum precipitation (PMP) estimates and may be higher than currently valid PMP values. Please refer to NOAA Atlas 14 document for more information.


[Back to Top](#)

PF graphical

PDS-based depth-duration-frequency (DDF) curves
Latitude: 39.5460°, Longitude: -107.3237°

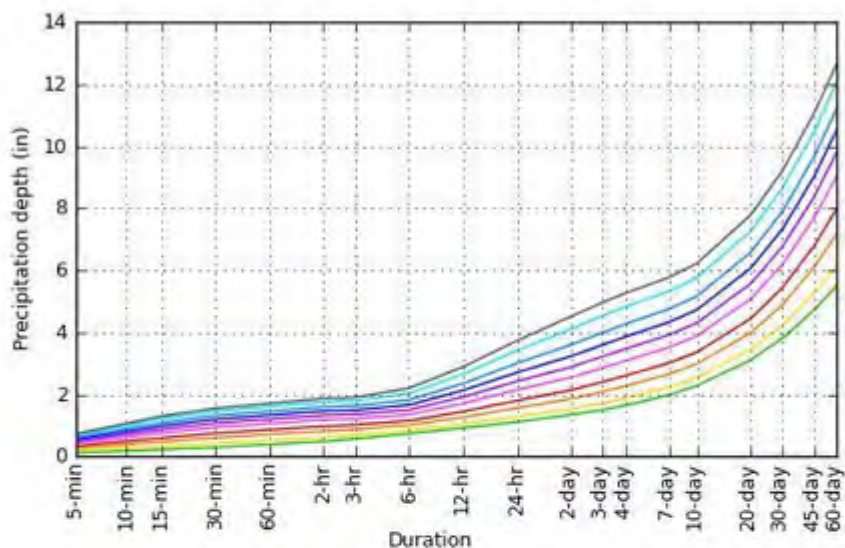

Average recurrence interval (years)
1
2
5
10
25
50
100
200
500
1000

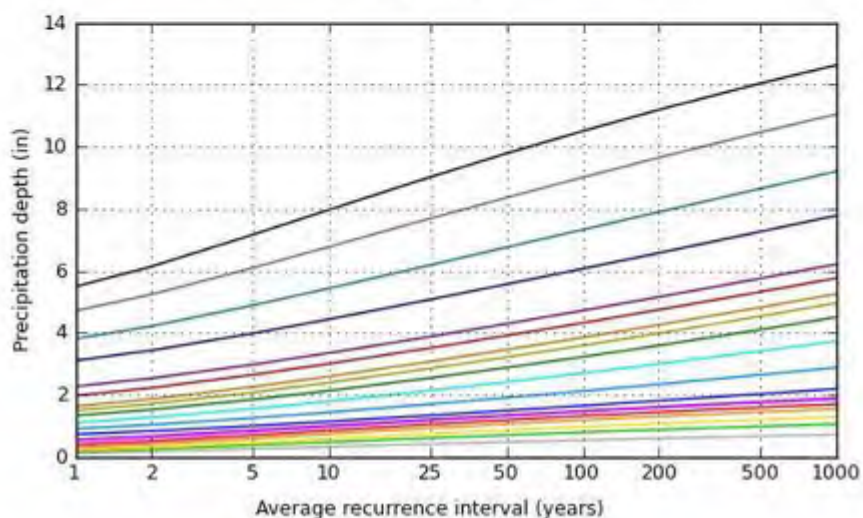

Duration	
5-min	2-day
10-min	3-day
15-min	4-day
30-min	7-day
60-min	10-day
2-hr	20-day
3-hr	30-day
6-hr	45-day
12-hr	60-day
24-hr	

Maps & aerals

Small scale terrain



Large scale terrain



Large scale map



Large scale aerial



[Back to Top](#)

[US Department of Commerce](#)
[National Oceanic and Atmospheric Administration](#)
[National Weather Service](#)
[National Water Center](#)
1325 East West Highway
Silver Spring, MD 20910
Questions?: HDSC.Questions@noaa.gov

[Disclaimer](#)



DEPARTMENT OF THE ARMY
U.S. ARMY CORPS OF ENGINEERS, SACRAMENTO DISTRICT
1325 J STREET
SACRAMENTO CA 95814-2922

December 22, 2017

Regulatory Division (SPK-2017-00468)

Recreation Engineering & Planning
Attn: Mr. Gary Lacy
485 Arapahoe Avenue
Boulder, Colorado 80302

Dear Mr. Lacy:

We are responding to your request, on behalf of Iron Mountain Hot Springs, LLC, for a Department of the Army permit for the Iron Mountain Hot Springs Riverbank Improvements project. This project involves activities, including discharges of fill material, in waters of the United States to stabilize 1,000 linear-feet of streambank. The project site is located along the north bank (river right) of the Colorado River, within Government Lot 7 of Section 9 and Government Lot 8 of Section 4, Township 6 South, Range 89 West, 6th Principal Meridian, between Latitude 39.552808°, Longitude -107.336577° and Latitude 39.556465°, Longitude -107.337230°, in the City of Glenwood Springs, Garfield County, Colorado.

Based on the information you provided to this office, the proposed activity, including discharges of dredge and fill material in waters of the United States, involves the removal of 4,760 cubic-yards of river cobble and installation of 1,850 cubic-yards of triangular current deflectors and vegetated stone terracing to stabilize approximately 1,000 linear-feet of streambank, in accordance with the Permit Set drawings, dated May 25, 2017. These activities will result in permanent impacts to approximately 0.1 acre of perennial non-wetland waters.

We have determined activities associated with this project are authorized by Regional General Permit (RGP) 37 - Stream Stabilization Projects in Colorado. Your work must comply with the general terms and conditions listed on the enclosed RGP information sheets. Additionally, it is your responsibility to ensure that all contract personnel are familiar with permit requirements. Please note that you are required to sign the enclosed Compliance Certification and return it to this office within 30 days after completion of the remaining authorized work.

This verification is valid until October 22, 2022. Failure to comply with the General Conditions of this Regional General Permit may result in the suspension or revocation of your authorization.

Please refer to identification number SPK-2017-00468 in any correspondence concerning this project. If you have any questions, please contact me at the Colorado West Regulatory Branch, 400 Rood Avenue, Room 224, Grand Junction, Colorado 81501, by email at w.travis.morse@usace.army.mil, or telephone at (970) 243-1199 ext. 1014.

For more information regarding our program, please visit our website at www.spk.usace.army.mil/Missions/Regulatory.aspx. We would appreciate your feedback. At your earliest convenience, please tell us how we are doing by completing the customer survey from the link on our website, listed above.

Sincerely,

Travis Morse
Senior Project Manager
Colorado West Section
Regulatory Division

Enclosures

1. RGP 37
2. Compliance Certification

cc:

Mr. Gary Lacy, Recreation Engineering & Planning, gary@boaterparks.com
Mr. Steve Beckley, Iron Mountain Hot Springs, LLC, sbeckley@glenwoodcaverns.com
Mr. Tom Barnes, City of Glenwood Springs, tom.barnes@cogs.us
Ms. Sheryl Bower, Garfield County Building & Planning Department, sbower@garfield-county.com
Ms. Kendall Backich, Colorado Parks and Wildlife, kendall.backich@state.co.us

SITE SPECIFIC DATA*			
PROJECT NUMBER	11276		
PROJECT NAME	IRON MOUNTAIN HOT SPRINGS		
PROJECT LOCATION	GLENWOOD SPRINGS, CO		
STRUCTURE ID	WQ-BMP-N		
WATER QUALITY FLOW RATE (CFS)	5.05		
PEAK FLOW RATE (CFS)	4.5		
PEAK STORM DURATION (YEARS)	100		
PIPE DATA	I.E.	MATERIAL	DIAMETER
INLET PIPE 1	5719.73	ADS	24"
OUTLET PIPE 1	5719.73	ADS	24"
RIM ELEVATION	5725.57		
SUMP ELEVATION	5710.73		
SURFACE LOADING REQUIREMENT	HS-20		
FRAME AND COVER	2 EA ø30"		
PRECAST CONCRETE SKIMMER WALL HEIGHT	60"		
KNOWN GROUNDWATER ELEVATION			
NOTES:			
*PER ENGINEER OF RECORD			


GENERAL NOTES

- BIO CLEAN TO PROVIDE ALL MATERIALS UNLESS OTHERWISE NOTED.
- ALL DIMENSIONS, ELEVATIONS, SPECIFICATIONS, AND CAPACITIES ARE SUBJECT TO CHANGE. FOR PROJECT SPECIFIC DRAWINGS DETAILING EXACT DIMENSIONS, WEIGHTS, AND ACCESSORIES PLEASE CONTACT BIO CLEAN.
- ALTERNATIVE HATCHES OR MANHOLES AVAILABLE UPON REQUEST.


INSTALLATION NOTES

- CONTRACTOR TO PROVIDE ALL LABOR, EQUIPMENT, MATERIALS, AND INCIDENTALS REQUIRED TO OFFLOAD AND INSTALL THE UNIT AND APPURTENANCES IN ACCORDANCE WITH THIS DRAWING AND THE MANUFACTURER'S SPECIFICATIONS, UNLESS OTHERWISE STATED IN MANUFACTURER'S CONTRACT.
- MANUFACTURER RECOMMENDS A 6"-12" LEVEL ROCK BASE UNLESS SPECIFIED BY THE PROJECT ENGINEER. CONTRACTOR IS RESPONSIBLE FOR VERIFYING PROJECT ENGINEER'S RECOMMENDED BASE SPECIFICATIONS.
- ALL PIPES MUST BE FLUSH WITH INSIDE SURFACE OF CONCRETE. (PIPES CANNOT INTRUDE BEYOND FLUSH).
- ALL GAPS AROUND PIPES SHALL BE SEALED WATERTIGHT WITH A NON-SHRINK GROUT PER MANUFACTURER'S STANDARD CONNECTION DETAIL AND SHALL MEET OR EXCEED REGIONAL PIPE CONNECTION STANDARDS.
- CONTRACTOR RESPONSIBLE FOR INSTALLATION OF ALL RISERS, MANHOLES, AND HATCHES. ALL COVERS SHALL BE SHIPPED LOOSE. CONTRACTOR TO GROUT ALL MANHOLES AND HATCHES TO MATCH FINISHED SURFACE UNLESS SPECIFIED OTHERWISE.

PERFORMANCE DATA				
TREATMENT FLOW RATE (CFS)	5.05			
TSS REMOVAL EFFICIENCY	80%			
SUMP CHAMBER CAPACITY				
	DIAMETER (FT)	AREA (SF)	HEIGHT (FT)	TOTAL (CF)
SUMP	8.00	50.24	9.00	452.16

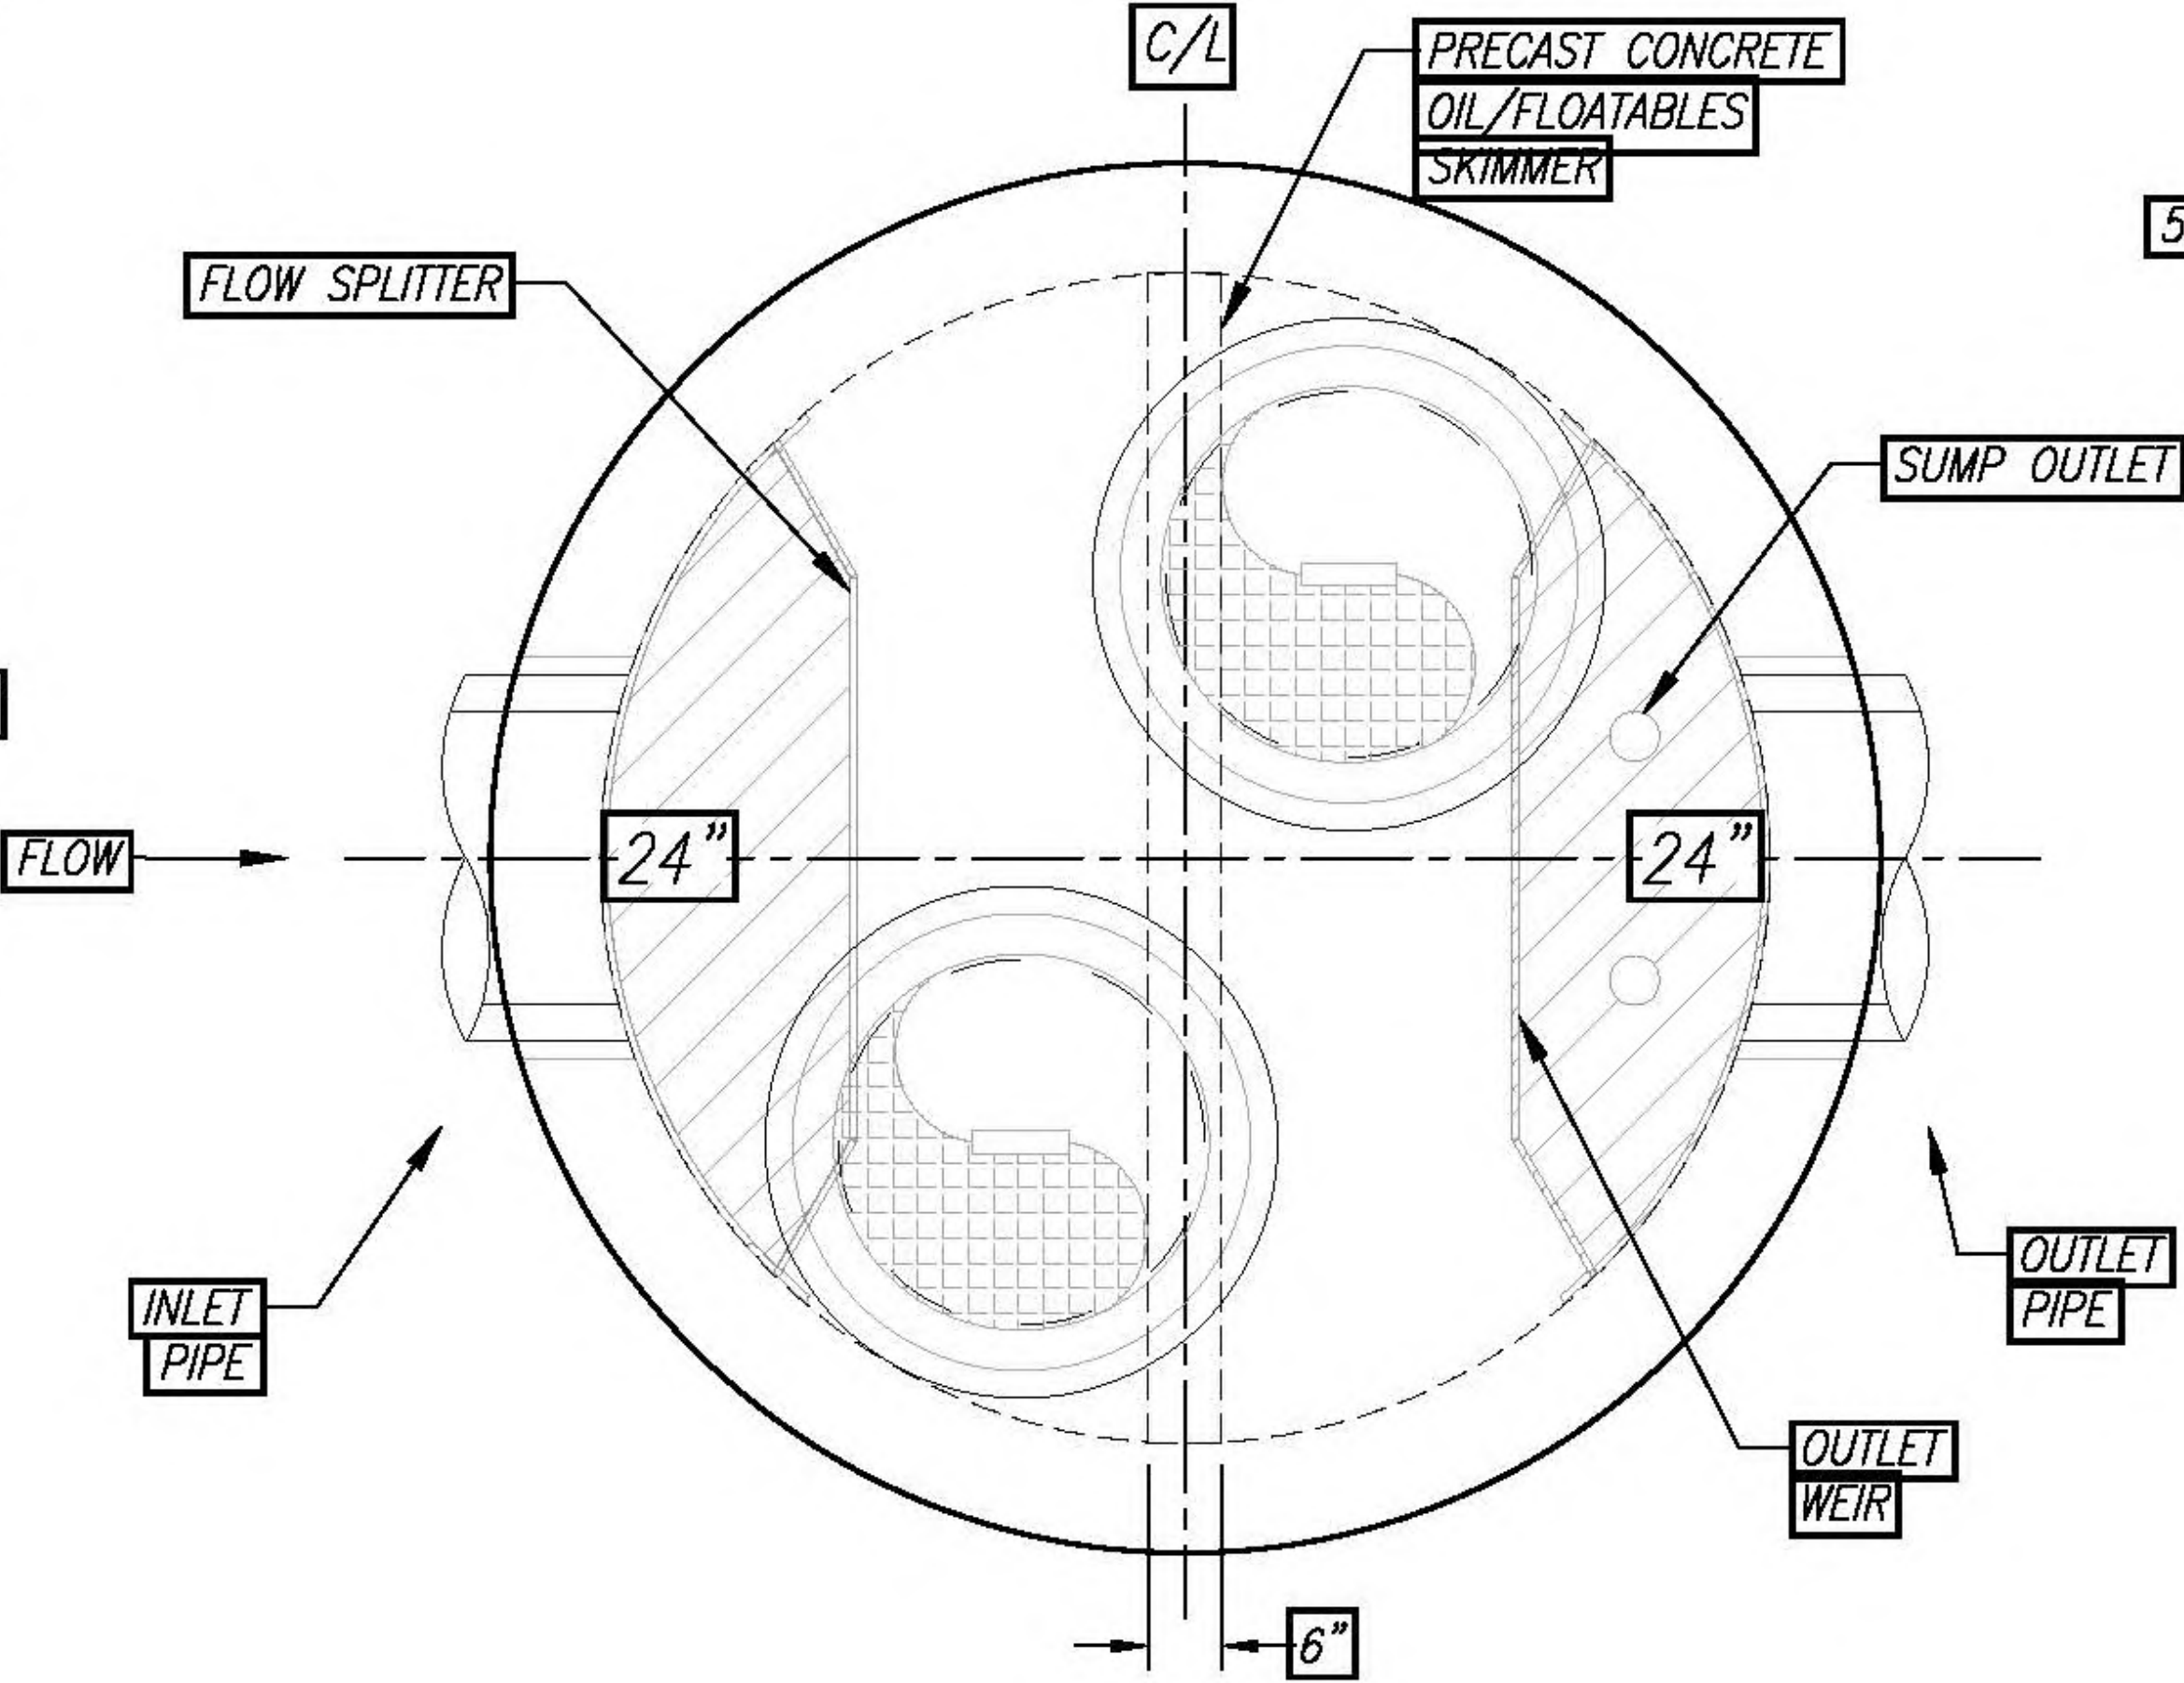

PLAN VIEW
NTS

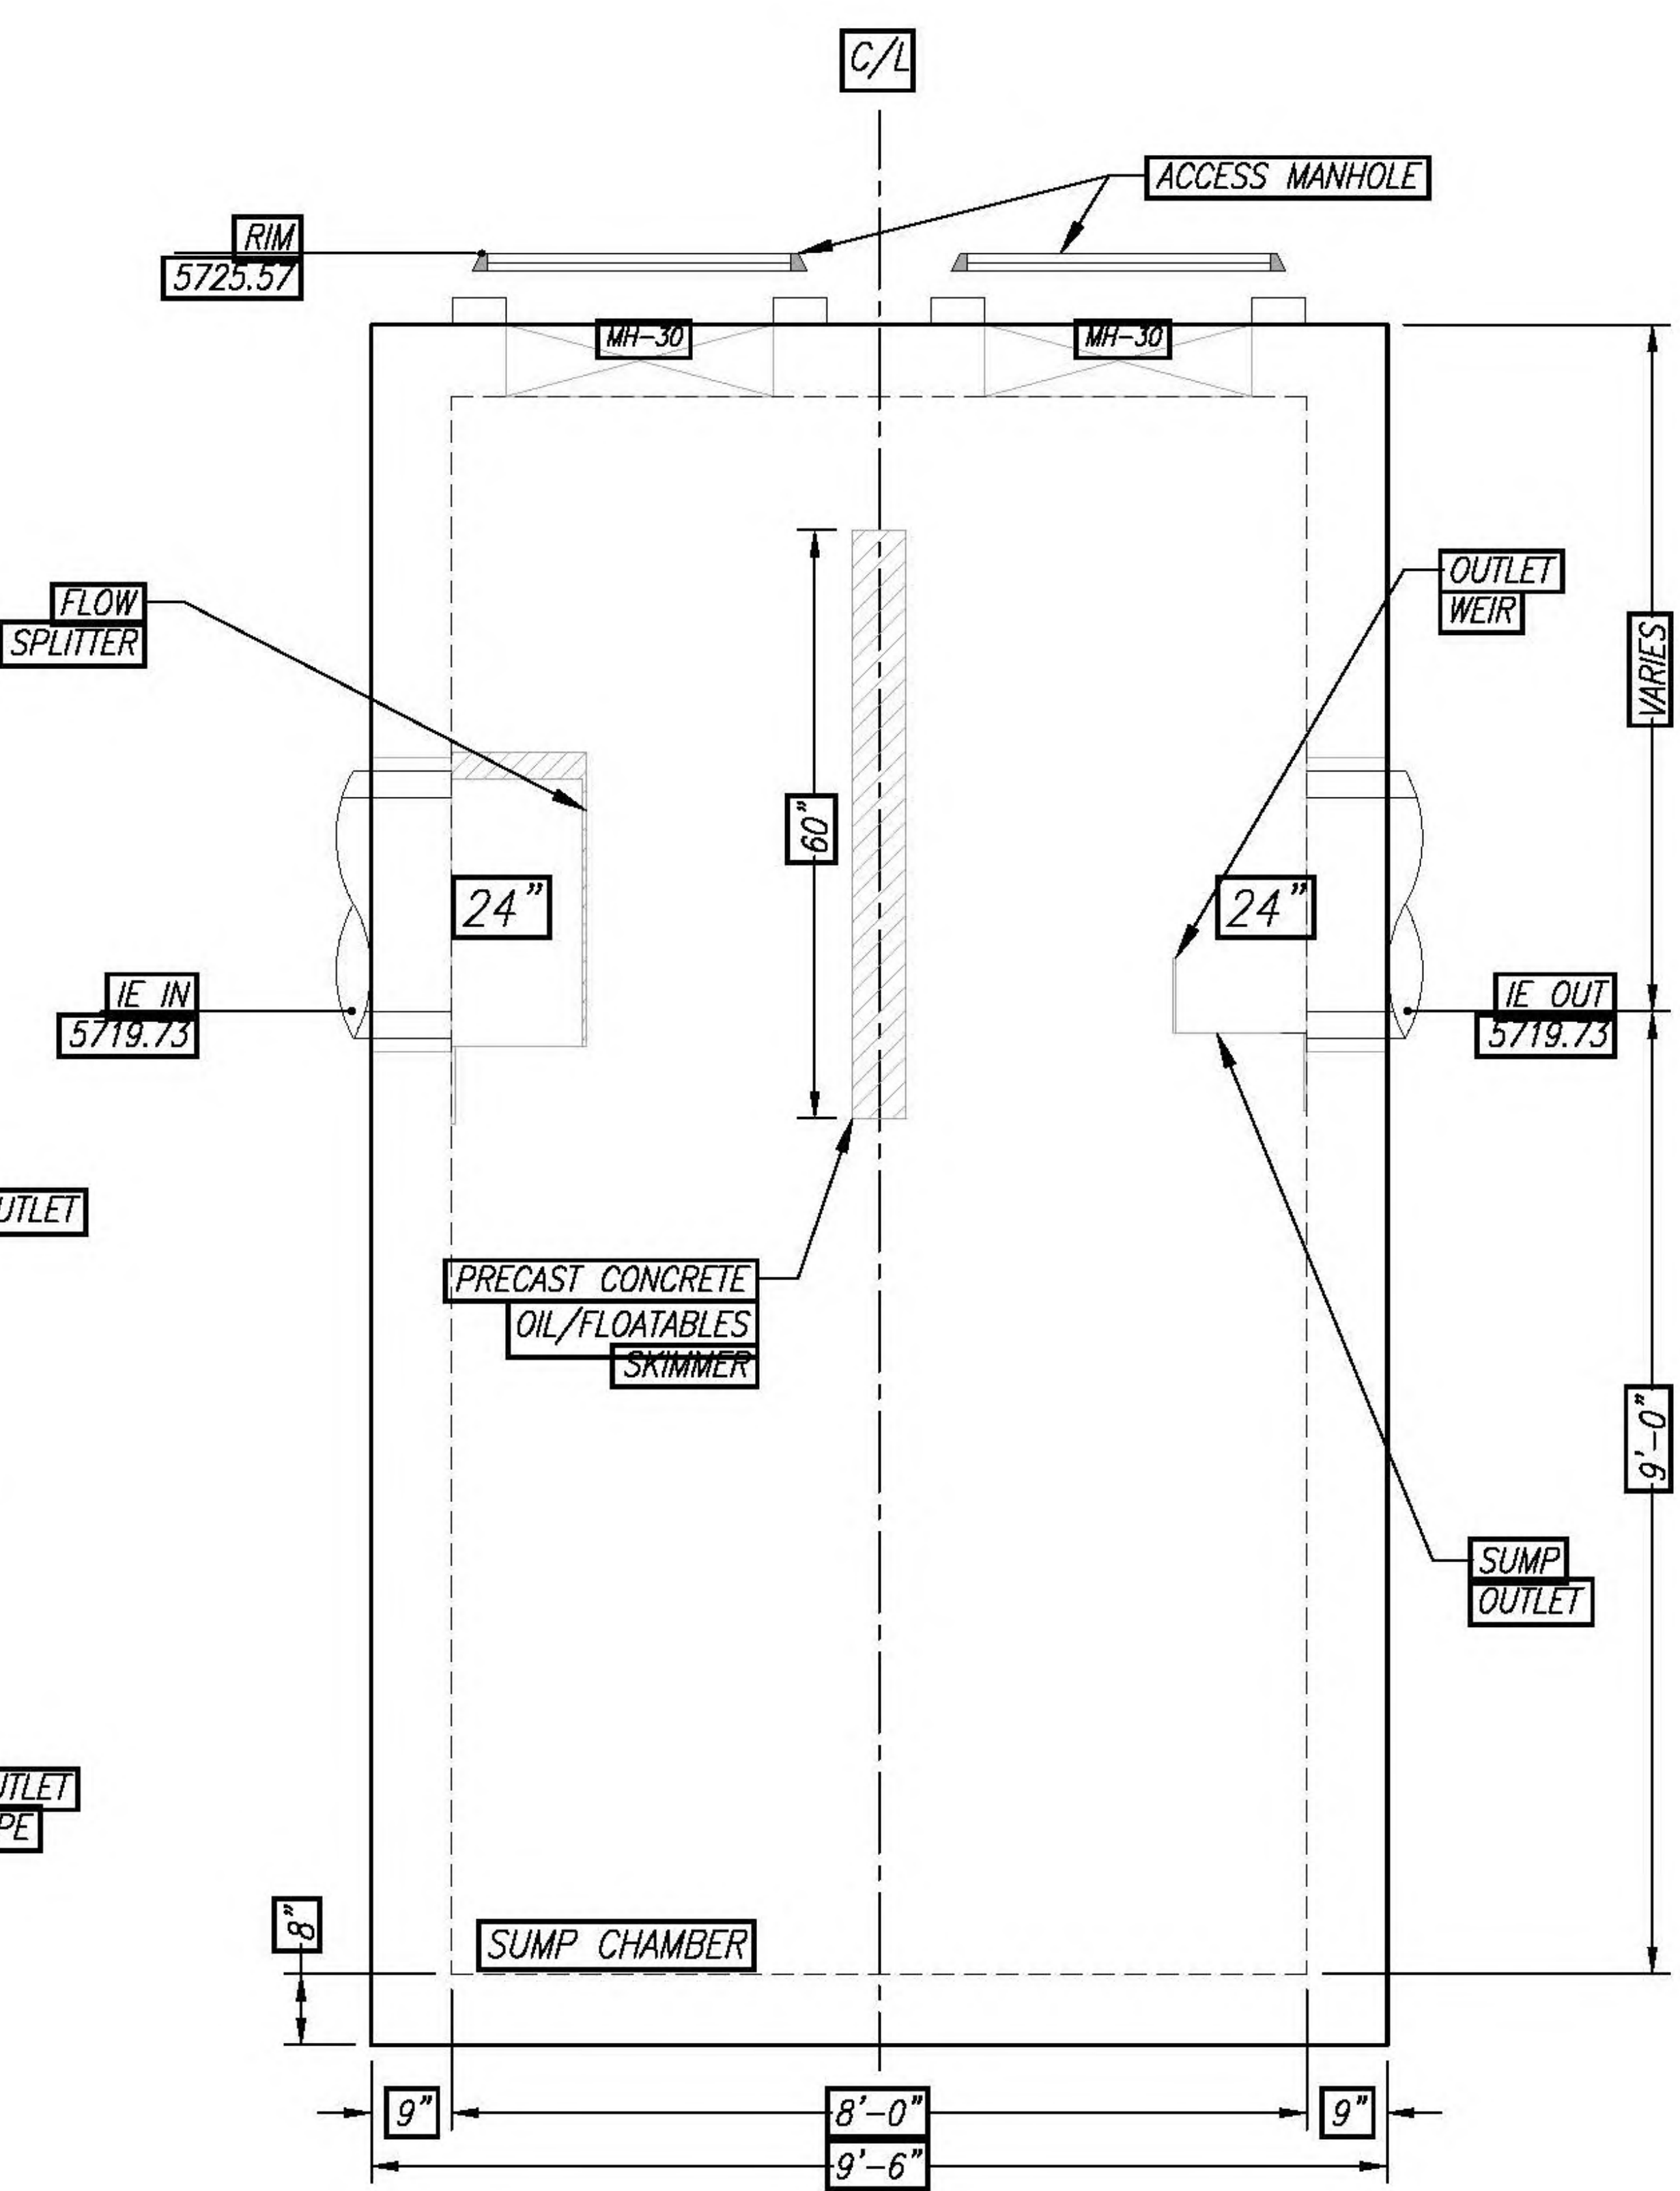

ELEVATION VIEW
NTS

THE PRODUCT DESCRIBED
MAY BE PROTECTED BY
THE FOLLOWING PATENTS:
BIO CLEAN PATENTS
OR OTHER PATENTS
PENDING

PROPRIETARY AND CONFIDENTIAL:
THE INFORMATION CONTAINED IN THIS DRAWING IS THE SOLE PROPERTY OF
BIO CLEAN ENVIRONMENTAL SERVICES, INC. AND REPRODUCTION IN PART OR
AS A WHOLE WITHOUT THE WRITTEN PERMISSION OF BIO CLEAN
ENVIRONMENTAL SERVICES, INC. IS PROHIBITED.

Bio Clean
A Forterra Company

SC-8-V
HYDRODYNAMIC SEPARATOR
STANDARD DETAIL

<u>Sheet No.</u>	<u>Index of Sheets</u>
C.1	Cover Sheet
C.2	Demolition Plan
C.3	Overall Site Plan
C.4	Sanitary Sewer Plan
C.5	Potable Water Plan
C.6	Storm Sewer & Shallow Utility Plan
C.7	Details-Sanitary Sewer
C.8	Details-Potable Water
C.9	Details-Site Electric
C.10	Details-Storm Sewer
C.11	Grading - Centennial Street
C.12	Grading - Access Drive & Site
C.13	Grading - Access Drive & Site
C.14	Enlarged Grading-ADA Ramps
C.15	Enlarged Grading-ADA Ramps
C.16	Driveway Point Table
C.17	Details-Civil Site
1-5	Subsurface Utility Engineering Maps (SGM, Inc.

DITCHING

- DITCHING 1' CONT'DR
- DITCHING 9" CONT'DR
- DITCHING DITCH/WALL FLOW LINE
- DITCHING STORM SEWER/CULVERT ASSEMBLY

BUILDING ENVELOPE

- PROPERTY RIGHT-OF-WAY LINE
- CENTERLINE

DITCHING FENCE

- DITCHING UNDERGROUND ELECTRIC
- DITCHING TELEPHONE
- DITCHING GAS
- DITCHING WATER MAIN/WALL VALVE
- DITCHING FIRE HYDRANT ASSEMBLY
- DITCHING SEWER MANHOLE
- DITCHING SEWER SERVICE & CLEANOUT
- DITCHING FIRE ALARM CABINET
- DITCHING PROPOSED STREET LIGHT
- DITCHING/PROPOSED STREET LAMP-CARRIAGE
- DITCHING/PROPOSED STREET LAMP BOX
- DITCHING/PROPOSED TRANSFORMER
- DITCHING/PROPOSED ELEC TILE /CABLE PEDESTAL
- DITCHING/PROPOSED SWITCH CABINET
- DITCHING/PROPOSED ELECTRIC VAULT
- DITCHING/PROPOSED ELECTRIC METER (PED./WALL)

FIRE HYDRANT

- PROPOSED 1" CONT'DR
- PROPOSED 9" CONT'DR
- PROPOSED DITCH/WALL FLOW LINE
- PROPOSED STORM SEWER/CULVERT ASSEMBLY
- PROPOSED 10" STORM DRAIN
- PROPOSED 12" STORM DRAIN
- PROPOSED 15" STORM DRAIN
- PROPOSED 18" STORM DRAIN
- PROPOSED 24" STORM DRAIN
- PROPOSED SEGMENT CONTROL FENCING
- PROPOSED TELEPHONE
- PROPOSED ELECTRIC
- PROPOSED GAS
- PROPOSED FIBER OPTICS
- PROPOSED WATER MAIN/WALL VALVE
- PROPOSED SEWER SERVICE/CLEANOUT
- PROPOSED FIRE ALARM ASSEMBLY
- PROPOSED SEWER MANHOLE
- PROPOSED SEWER SERVICE & CLEANOUT
- PROPOSED ROCK SOCK

INLET TYPE-13

INLET TYPE-16 (DUB)

INLET TYPE-0

AREA INLET

DIRECTION OF FLOW

NUMBER OF CONTIGUOUS PARKING SPACES



Civil Engineering
Surveying
& Beyond

Boundaries Unlimited Inc.

923 Cooper Ave., Ste. 201
Glenwood Springs, CO 81601
(T) 970.945.5252
www.bu-inc.com

No.	Date	Revision	By
1.			
2.			
3.			
4.			
5.			
6.			
7.			
8.			
9.			

PROJECT NO.
17015.04

Designer:
D.W.

Drafter:
B.W.

Scale:
1/2"=1'-0"

7/21/20

Sheet

C.1

File Name: 17015-civil04-cdot.dwg

30 CONTRACTOR SHALL PROTECT AND PRESERVE ALL SURVEY CONTROL AND PROPERTY MONUMENTATION ANY DAMAGED MONUMENTS SHALL BE RE-SET BY A PROFESSIONAL LAND SURVEYOR LICENSED IN THE PROJECTS STATE AT THE CONTRACTORS DISCRETION.

31 PRIOR TO MOVING OFF THE JOB SITE THE CONTRACTOR SHALL NOTIFY THE ENGINEER ON THE OWNERS CONSTRUCTION PROJECT MANAGER TO PERFORM THE FINAL WALK-THROUGH OF THE CONSTRUCTION SITE.

32 TEMPORARY POWER, TELEPHONE, WATER, SANITARY SEWER AND WASTE DISPOSAL SERVICE FOR THE SITE IS THE CONTRACTORS RESPONSIBILITY UNLESS OTHERWISE SPECIFIED.

33 CONTRACTOR SHALL REFER TO OTHER DRAWINGS ISSUED BY ARCHITECT, STRUCTURAL, ELECTRICAL, AND MECHANICAL ENGINEERS. ENSURE COORDINATION OF EXIST LOCATION AND DIMENSIONS OF BUILDINGS, EXITS, RAMPWAYS, AND ENTRANCE LOADING DOCKS, AND GRASS AREAS ABOUT THE BUILDING. IMMEDIATELY NOTIFY THE PROJECT ENGINEER IF THERE ARE ANY DISCREPANCIES.

34 NO BELOW GRADE WORK SHALL BE BACKFILLED INCLUDING RECLAIM MATERIAL ABOVE THE SPRING LINE OF THE PIPE INLET. THE CONSTRUCTION HAS BEEN INSPECTED AND APPROVED FOR BACKFILLING BY THE APPROPRIATE GOVERNING AGENCY. PROJECT ENGINEER AND OWNERS CONSTRUCTION PROJECT MANAGER. INSPECTIONS SHALL BE SCHEDULED AT LEAST 48 HOURS BEFORE BACKFILL SHALL BE THE CONTRACTORS RESPONSIBILITY.

35 THE CONTRACTOR SHALL PROVIDE ALL TRAFFIC CONTROL NECESSARY TO COMPLETE THE WORK. ALL TRAFFIC CONTROL DEVICES AND METHODS OF CONTROLLING TRAFFIC THROUGH CONSTRUCTION ZONES SHALL BE IN ACCORDANCE WITH THE LATEST EDITION OF THE MANUAL OF INIFORM TRAFFIC CONTROL DEVICES, AND ALL REVISIONS THEREOF INCLUDING LOCAL AND STATE VARIATIONS. ADDITIONAL WORK IN THE RIGHT-OF-WAY OR TRAFFIC CONTROL, PRIVATE PROPERTY, SHALL BE THE CONTRACTORS RESPONSIBILITY.

36 FOR ANY CONSTRUCTION ACTIVITY WITHIN A ROAD RIGHT-OF-WAY CONTRACTOR SHALL PROVIDE ALL WARNING LIGHTS, SIGNS, BARRICADES, FLAG MEN OR OTHER DEVICES NECESSARY TO PROVIDE FOR PUBLIC SAFETY IN ACCORDANCE WITH THE LATEST EDITION OF THE MANUAL OF INIFORM TRAFFIC CONTROL DEVICES. THE CONTRACTOR WILL BE RESPONSIBLE FOR TRAFFIC CONTROL DUE TO IN-PAVEMENT WORK. A CONSTRUCTION TRAFFIC PLAN MUST BE SUBMITTED FOR REVIEW AND APPROVAL, TO THE TOWNSHIP AND PROJECT ENGINEER. 7 DAYS PRIOR TO COMMENCING CONSTRUCTION WITH A PUBLIC RIGHT-OF-WAY.

37 IF UNIDENTIFIED HAZARDOUS MATERIALS OF ANY KIND ARE ENCOUNTERED IN THE WORK, THE CONTRACTOR SHALL IMMEDIATELY CEASE ALL CONSTRUCTION OPERATIONS AND NOTIFY THE PROJECT ENGINEER AND OWNERS CONSTRUCTION PROJECT MANAGER FOR FURTHER DIRECTION.

38 ALL DEBRIS RESULTING FROM CONSTRUCTION AND DEMOLITION SHALL BE HAULED OFF SITE AND DISPOSED OF PROPERLY AND LEGALLY AND SHALL BE CONSIDERED PART OF THE WORK.

39 THE CONTRACTOR SHALL ENSURE POSITIVE DRAINAGE AWAY FROM ALL STRUCTURES IN ALL DIRECTIONS. DRAINAGE FACILITIES MAY NEED TO BE SUBMITTED & MAINTAINED AS NECESSARY TO PROTECT PUBLIC & PRIVATE FACILITIES.

40 ALL CONSTRUCTION SHALL BE SUBJECT TO OBSERVATION AND REVIEW BY THE TOWNSHIP AND THE PROJECT ENGINEER. THE CONTRACTOR SHALL BE RESPONSIBLE FOR THE COORDINATION OF OBSERVATIONS AND REVIEW OF ALL INSTALLATIONS. OBSERVATIONS AND REVIEW OF CONSTRUCTION WORK IN PROGRESS ARE NOT TO BE CONSIDERED AS A GUARANTEE OR WARRANTY BY THE OBSERVER OF THE COMPLETED WORK. ALL GUARANTEES OR WARRANTIES REMAIN WITH THE CONTRACTOR.

41 ALL DISTURBED AREAS MUST BE RECLAIMED WITH VEGETATION AS DIRECTED BY THE PROJECT LANDSCAPE ARCHITECT OR OWNERS CONSTRUCTION PROJECT MANAGER.

42 THE CONTRACTOR SHALL TAKE APPROPRIATE PRECAUTIONS TO SIGNIFICANTLY REDUCE POTENTIAL POLLUTION FROM CONSTRUCTION ACTIVITIES, INCLUDING VEHICLE FUELING & MAINTENANCE, AND STORAGE AND USE OF CHEMICALS & FERTILIZERS. THE CONTRACTOR SHALL IDENTIFY BEST MANAGEMENT PRACTICES FOR HANDLING POTENTIAL POLLUTANTS AND SUBMIT SUCH POLLUTION RESPONSE PROCEDURES TO THE TOWNSHIP AND PROJECT ENGINEER PRIOR TO ANY ACTIVITY AT THE PROJECT SITE.

43 THE CONTRACTOR SHALL VERIFY EXISTING OR ON CAMPUS INDEMNITIES PRIOR TO CONSTRUCTION. ANY DISCREPANCIES SHALL BE REPORTED TO THE ENGINEER.

44 THE CITY WILL PROVIDE THE CONTRACTOR WITH A TAX EXEMPT FORM FOR USE IN PURCHASING OF MATERIALS AND SUPPLIES.

45 ALL PROJECT INFORMATION SHOWN AS PROVIDED BY THE MANUFACTURER. THE CONTRACTOR IS RESPONSIBLE FOR REVIEWING AND COMPLY WITH THE MANUFACTURERS RECOMMENDATIONS AND SPECIFICATIONS FOR INSTALLATION OF ALL MATERIALS WITH SPECIAL ATTENTION TO PROPER SELECTION OF MATING SURFACES. THE CONTRACTOR SHALL IMMEDIATELY CONTACT THE ENGINEER IF ANY DISCREPANCIES ARE FOUND BETWEEN THE DELIVERED PROFESSIONAL DESIGN AND THE MANUFACTURERS SPECIFICATIONS.

46 ALL SIGNS REMOVED FROM THE RIGHT-OF-WAY MUST BE RETURNED TO THE CITY OR STORED AT THE CONTRACTOR TO RECORD PHOTOS OF THE AREA AND RETAINAL SIGNS THAT ARE REMOVED DURING CONSTRUCTION.

47 ANY MUD OR OTHER MATERIAL, TRACKED OR OTHERWISE DEPOSITED ON THE ROADWAY SHALL BE REMOVED ONLY AS DIRECTED BY THE DEPARTMENT SUPERVISOR.

48 THE CONTRACTOR SHALL PROVIDE ON SITE SANITARY FACILITIES UNLESS FACILITIES ARE ALREADY PROVIDED THAT ARE REASONABLY CLOSE TO THE CONSTRUCTION SITE.

49 THE CONTRACTOR SHALL MAINTAIN ACCESS TO AFFECTED PROPERTY OWNERS AT ALL TIMES DURING CONSTRUCTION AT NO ADDITIONAL COST.

50 PERMITTES SHALL IDENTIFY ALL EXISTING TRAFFIC CONTROL, SUPERVISION, SIGNS, TO MAINTAIN CONSTRUCTION SAFETY OF OPERATING DURING ACTIVITIES WITHIN THE RIGHT-OF-WAY. A TRAFFIC CONTROL SUPERVISOR SHALL BE AVAILABLE WHENEVER WORK IS IN PROGRESS.

51 ADDITIONAL NOTES ARE LOCATED THROUGHOUT THE CONSTRUCTION DOCUMENTS.

DEMOLITION NOTES

1. PRIOR TO BEGINNING CONSTRUCTION, SHALL VISIT THE SITE TO BECOME FAMILIAR WITH THE EXISTING CONDITIONS OF THE PROJECT AREA AND ANTICIPATED DEMOLITION REQUIREMENTS.

2. CONTRACTOR TO PROTECT ALL UTILITY, PLUMBING, PAINTS, ETC. OUTSIDE OF LIMITS OF PROPOSED CONSTRUCTION DURING DEMOLITION OPERATIONS.

3. ALL EXISTING PAVEMENT AND CONCRETE WITHIN THE CONSTRUCTION LIMITS SHALL BE REMOVED UNLESS OTHERWISE NOTED.

4. ALL EXISTING HERBACEOUS VEGETATION AND TOPSOIL SHALL BE STRIPPED TO A MINIMUM DEPTH OF 12" AND REMOVED FROM SITE OR STOCKPILED FOR LATER USE IN LANDSCAPED AREAS. TREES DESIGNATED FOR REMOVAL SHALL BE COMPLETELY REMOVED, INCLUDING STUMPS AND ROOT SYSTEMS.

5. CONTRACTOR SHALL REFER TO DEMOLITION PLANS FOR DETAILS ON LIMITS OF DEMOLITION AND THE SITE AND/OR GRADING PLANS FOR PERMETER DRAINAGE PLANS.

6. PRIOR TO DEMOLITION WORK, EROSION CONTROL DEVICES ARE TO BE INSTALLED. EROSION CONTROL MEASURES SHALL BE ADJUSTED AS DEMOLITION AND CONSTRUCTION SEQUENCES WARRANT.

7. ALL DEMOLITION WORK ON THIS CONSTRUCTION SITE SHALL BE IN CONFORMANCE WITH LOCAL, STATE AND FEDERAL STANDARDS AND GUIDELINES.

THE DEMOLITION PLAN DETAILS THE ANTICIPATED REMOVAL NECESSARY FOR CONSTRUCTION OF THE PROJECT MISCELLANEOUS AND MAJOR REMOVALS MAY NOT BE SHOWN IN DETAIL, BUT ARE CONSIDERED OBLIGATORY TO THE CONTRACTOR. ADDITIONAL REMOVALS MAY BE NECESSARY AND THE CONTRACTOR WILL BE REQUIRED TO REMOVE ALL EXISTING IMPROVEMENTS THAT ARE IN CONFLICT WITH THE PROPOSED CONSTRUCTION AND AS OTHERWISE DIRECTED BY THE PROJECT ENGINEER OR OWNER'S CONSTRUCTION PROJECT MANAGER.

9. CONTRACTOR SHALL COORDINATE DEMOLITION AND/OR RELOCATION OF EXISTING UTILITIES WITH THE APPROPRIATE UTILITY OWNER AND IN ACCORDANCE WITH THE UTILITY OWNERS REQUIREMENTS. INTERRUPTED SERVICES SHALL BE COORDINATED WITH THE UTILITY OWNER AND PROJECT OWNERS IMPACTS. CONTRACTOR SHALL COORDINATE WITH THE RESPECTIVE UTILITY COMPANY FOR PORTIONS OF THE WORK TO BE PERFORMED BY THE UTILITY COMPANIES' FORCES, AND PROVIDE ADEQUATE NOTICE FOR SCHEDULING. THE CONTRACTOR IS RESPONSIBLE FOR PAYING ALL FEES AND CHARGES. UNDER NO CIRCUMSTANCES SHALL THE OWNER BE REQUIRED TO CONSTRUCT UTILITY REMOVAL. TREES SHALL BE BACKFILLED WITH APPROVED MATERIAL AND MEET CONSTRUCTION REQUIREMENTS PER THE GEOGRAPHICAL REPORT.

10. THE SITE MAY CONTAIN EXISTING FOOTINGS OR OTHER UNDERGROUND STRUCTURES THAT ARE NOT DEPICTED ON THIS PLAN. CONTRACTOR SHALL TAKE CARE TO REMOVE ALL NECESSARY STRUCTURES AND BACKFILL IN ACCORDANCE WITH THE GEOGRAPHICAL REPORT. EXISTING UTILITIES SHALL BE IDENTIFIED BY THE GEOGRAPHICAL TESTING ENGINEER AND APPROVED PRIOR TO ANY BACKFILL.

11. ALL EXISTING PAVEMENT, UTILITIES, BURIED DEBRIS, RIBBLES, ANCHOR STRUCTURES/FOUNDATIONS ENCLOSED WITHIN AREAS OF DISTURBANCE SHALL BE COMPLETELY REMOVED PRIOR TO DURING EARTHWORK OPERATIONS. MATERIALS SHALL NOT BE BURIED DEEPER THAN THE PROOF APPROVAL OF THE ENGINEER OR OWNER'S REPRESENTATIVE.

12. THE CONTRACTOR SHALL BE RESPONSIBLE FOR LOADING AND Hauling SUPPLIED MATERIALS FROM THE CITY MATERIALS STORAGE YARD LOCATED NEAR (ADDRESS AND) "A" (BORNEO).

13. ALL EXISTING UNDESIRABLE SERVICES UNDER PAVEMENT AND WASTEWATER SHALL BE REMOVED PER LOCAL UTILITY COMPANY STANDARDS. ALL EXISTING UNDESIRABLE GAS, TELEPHONE, FIBER OR ELECTRIC LINES/CAULDS SHALL BE REMOVED FOR REMOVAL.

14. THE CONTRACTOR IS RESPONSIBLE FOR DEMOLITION, REMOVAL, AND DISPOSING IN MANAGER APPROVED BY ALL GOVERNING AUTHORITIES FOR ALL STRUCTURES, GAS, WALLS, FANS, FOUNDATIONS, PAVEMENT, UTILITIES, ETC. TO BE DEMOLISHED, SUCH THAT THE IMPROVEMENTS SHOWN ON THE PLANS CAN BE CONSTRUCTED. DEMOLITION AND REMOVAL PERMITS SHALL BE OBTAINED PRIOR TO THE START OF DEMOLITION. THE CONTRACTOR SHALL BE UNDERTAKEN TO APPROVE GRACE AND LIGHT UP TO PROPOSED GRACE WITH SUITABLE COMPACTED FILL MATERIAL PER THE GEOGRAPHICAL REPORT.

15. DURING DEMOLITION OPERATIONS, THE CONTRACTOR MUST PROTECT THE PUBLIC AT ALL TIMES USING MEANS OF THEIR CHOICE.

16. CONTRACTOR SHALL PRESERVE ALL LANDSCAPING NOT TO BE REMOVED FOR CONSTRUCTION. CONTRACTOR SHALL BE RESPONSIBLE FOR RESTORATION OF EXISTING LANDSCAPING.

17. SAW CUT ASPHALT AND CONCRETE TO BE REMOVED, ASPECTS LOCATED WITHIN THE GLENDENWOOD SPORTS RIGHT-OF-WAY OR PRIVATE PROPERTIES SHALL BE REPLACED WITH "HOT" THICK ASPHALTIC PAVEMENT OVER 6" CLASS A AGGREGATE BASE COURSE. ALL CONCRETE SHALL BE REPLACED PER THE DETAILS. WHEN REPLACING CONCRETE MATCH LINES OF SAW CUT CONCRETE AND MAINLINE REPAIR OF DRAINAGE FEATURES, SAMPOUS SHALL BE FULL MATCH TO EXISTING PAVEMENT. CONCRETE PAVEMENT SHALL BE REMOVED TO THE NEAREST EXISTING JOINT WHEN LESS THAN 5' FROM A PROPOSED SAW CUT.

18. A GRADING PERMIT AND A SIDEWALK CLOSURE/UTLITY PERMIT ARE NOT REQUIRED FOR THIS PROJECT.

STORMWATER MANAGEMENT AND EROSION/SEDIMENT CONTROL NOTES

1. THE PREPARATION OF STORMWATER MANAGEMENT PLANS, PERMITTING AND COMPLIANCE ARE THE RESPONSIBILITY OF THE CONTRACTOR. THIS PROJECT MAY ALSO REQUIRE A PERMIT FOR STORMWATER DISCHARGES ASSOCIATED WITH CONSTRUCTION ACTIVITY FROM THE STATE OF CALIFORNIA. THE CONTRACTOR IS TO COMMISSION A STUDY OF THE SITE ON OR AFTER THE PERMITTING PROCESS. THE STUDY SHALL BE COMPLETED PRIOR TO THE STORMWATER MANAGEMENT PLANS SHALL BE SUBMITTED TO THE ENGINEER FOR REVIEW AND APPROVAL. PRIOR TO APPLYING FOR THE PERMIT THE CONTRACTOR IS TO PROVIDE EROSION CONTROL, IN ACCORDANCE WITH STATE OF CALIFORNIA GUIDELINES.

2. THE CONTRACTOR SHALL CONTINUOUSLY PROVIDE ADEQUATE STORMWATER MANAGEMENT IN ACCORDANCE WITH AN APPROVED STORMWATER MANAGEMENT PLAN (SWMP) FROM THE STATE OF CALIFORNIA.

3. THE CONTRACTOR SHALL BE RESPONSIBLE FOR KEEPING THE PUBLIC STRIPS, ACCESS ROADS, AND WATERWAYS IN THE VICINITY OF THE JOB SITE CLEAN AND FREE OF ROCKS, SOIL, AND DEBRIS.

4. THE CONTRACTOR SHALL INSTALL EROSION AND SEDIMENTATION CONTROL, "BEST MANAGEMENT PRACTICES" (BMPs) PRIOR TO ANY SITE PREPARATION WORK (E.G., CLEARING, GRUBBING, DEMOLITION, OR EXCAVATION).

5. THE PLACEMENT OF EROSION AND SEDIMENT BMPs SHALL BE IN ACCORDANCE WITH THE EROSION AND SEDIMENT CONTROL PLAN IF IT HAS PREPARED. THE CONTRACTOR SHALL ACQUIRE THE LOCATION AND THE EROSION AND SEDIMENT CONTROL BMPs AS NECESSARY FOR THE VARIOUS PHASES OF THE WORK AND AS ACTUAL CONDITIONS WARRANT. CONTRACTOR SHALL CONTINUOUSLY MODIFY THE EROSION AND SEDIMENT CONTROL PLAN WITH CURRENT BMPs IN ACCORDANCE WITH THE CONSTRUCTION STORMWATER PERMIT REQUIREMENTS. ADDITIONAL EROSION AND SEDIMENT CONTROL BMPs MAY BE REQUIRED BY THE CONTRACTOR AT HIS DISCRETION WILL NOT BE MEASURED OR PAID FOR SEPARATELY BUT SHALL BE INCLUDED IN THE WORK.

6. A GROUNDWATER DISCHARGE PERMIT MAY BE REQUIRED FROM THE STATE GOVERNING AUTHORITY TO BE DISCHARGED.

7. GROUNDWATER SHALL BE SAMPLED AND SENT TO AN APPROVED LABORATORY FOR TESTING PRIOR TO BEING DISCHARGED. TESTES SHALL BE IN ACCORDANCE WITH THE PERMIT FOR STORMWATER DISCHARGES.

8. APPROVED EROSION AND SEDIMENT CONTROL (BMPs) SHALL BE MAINTAINED AND KEPT IN GOOD REPAIR FOR THE DURATION OF THIS PROJECT.

9. PRIOR TO ANY CONSTRUCTION ACTIVITY, THE CONTRACTOR SHALL INSPECT ALL BMPs EVERY 14 DAYS, AND AFTER ALL SIGNIFICANT PRECIPITATION EVENTS (1 INCH), SHOWERS, ALL NECESSARY MAINTENANCE AND REPAIR ACTIVITIES SHALL BE COMPLETED WITHIN 72 HOURS OF THE EVENT. EROSION AND SEDIMENT CONTROL BMPs SHALL BE MAINTAINED IN CONSTRUCTION DEERBS SHALL BE REMOVED WEEKLY FROM ALL BMPs, OR AT ANY TIME THAT SEDIMENT OR CONSTRUCTION DEBRIS ADVERSELY IMPACTS THE FUNCTIONING OF THE BMPs.

10. TOPSOIL AND SUITABLE EARTHWORK MATERIALS SHALL BE SEGREGATED AND STOCKPILED WITHIN THE LIMITS OF CONSTRUCTION FOR USE ON AREAS TO BE FILLED OR REVEGETATED. ANY AND ALL TOPSOILS SHALL BE PLACED WITHIN 72 HOURS OF THE END OF CONSTRUCTION. TOPSOILS SHALL BE USED IN ACCORDANCE WITH THE EROSION/SEDIMENT CONTROL PLAN AND APPROVED STORMWATER MANAGEMENT PLAN (SWMP) FROM THE STATE OF CALIFORNIA.

11. SOILS THAT WILL BE STOCKPILED FOR MORE THAN THIRTY (30) DAYS SHALL BE MULCHED AND SEED WITH A TURFGRASS OR PERENNIAL GRASS SEED QUANTITY 14 DAYS OF STOCKPILE CONSTRUCTION.

12. ANY SETTLEMENT OR SOIL ACCUMULATIONS BEFORE THE LIMITS OF CONSTRUCTION, OR TO GRADING OR CONSTRUCTION SHALL BE REPAIRED IMMEDIATELY BY THE CONTRACTOR. THE CONTRACTOR SHALL BE FULLY RESPONSIBLE FOR REMEDIATION OF ANY ADVERSE IMPACTS TO ADJACENT WATERWAYS, WETLANDS, PROPERTIES, ETC. RESULTING FROM WORK DONE AS PART OF THIS PROJECT.

13. A WATER SOURCE MUST BE AVAILABLE ON SITE DURING EARTHWORK OPERATIONS AND UTILIZED AS REQUIRED TO PREVENT DRYING OF EXPOSED SOILS.

	THE CONTRACTOR MUST KEEP ALL POLLUTANTS, INCLUDING SEWAGE, CONSTRUCTION DEBRIS, AND TRENCB BACKFILL MATERIALS FROM ENTERING THE STORM SEWER SYSTEM.
14	ALL SILLS INCLUDING, BUT NOT LIMITED TO, PETROLEUM PRODUCTS, SOLVENTS, AND CEMENT SHALL BE CLEANED UP IMMEDIATELY. THE LOCAL TOWNSHIP/ COUNTY AND STATES GOVERNING AUTHORITY SHALL BE NOTIFIED IMMEDIATELY.
15	THE CONTRACTOR SHALL ENSURE THAT ALL LOADS OF CUT AND FILL MATERIAL, IMPORTED TO OR EXPORTED FROM THE SITE SHALL BE PROPERLY COVERED TO PREVENT LOSS OF THE MATERIAL DURING TRANSPORT OR PUBLIC RIGHT-OF-WAY MATERIAL. EXCESS MATERIAL DUMPED FROM THE SITE SHALL BE COVERED AT A SITE PERMITTED TO ACCEPT SUCH MATERIAL.
16	THE USE OF REBAR, EMBED, STAKES OR STEEL TIES FOR STAKING, CONSTRUCTION OR HAY BALES, OR TO SUPPORT SILL FENCING USED AS AN EROSION CONTROL MEASURE, IS PROHIBITED.
17	THE CLEANING OF CONCRETE DELIVERY TRUCKS/MATERIALS IS RESTRICTED TO APPROVED LOCATIONS ON THE JOB SITE. THE DISCHARGE OF WATER/CONTAMINATED WASTE CHEMICAL TO THE STORM SEWER SYSTEM IS PROHIBITED. ALL CONCRETE WASTE SHALL BE PROPERLY CLEANED UP AND DEPOSITED AT AN APPROPRIATE LOCATION.
18	CONTRACTOR SHALL PROVIDE A COMPLETED NOTICE OF TERMINATION TO OWNER, FOR OWNERS SUBMITTAL TO THE STATE GOVERNING AUTHORITY. THE NOTICE OF TERMINATION SHALL BE COMPLETE, ALL DISTRIBUTED AREAS HAVE BEEN STABILIZED AND TEMPORARY SIGNS HAVE BEEN REMOVED.
19	THE CONTRACTOR SHALL CLEAN OUT ALL EXISTING AND PROPOSED LINES, PIPES AND MANHOLES OF DEBRIS AND SEDIMENTATION AT COMPLETION OF SITESIDE WORK. THIS WORK SHALL BE DONE TO THE SATISFACTION OF THE OWNER AND LOCAL AUTHORITIES. ANY CONSTRUCTION DEBRIS OR DUMP DROPPED INTO MANHOLES, LINES, PIPES OR UNDESIGNED EXISTING DRAINAGE SHALL BE REMOVED IMMEDIATELY BY THE CONTRACTOR. THE CONTRACTOR SHALL REPAIR ANY EXCAVATIONS OR PAYMENT LAUNCEAUS CAUSED BY HIS CONSTRUCTION.
20	ALL DITCHES & EROSION CONTROL SHALL BE COMPLETED TO THE RECEIVING STREAM.
21	THE CONTRACTOR SHALL TAKE ALL APPROPRIATE PRECAUTIONS TO SIGNIFICANTLY REDUCE ANY POTENTIAL POLLUTION CAUSED BY HIS ACTIVITIES, INCLUDING VEHICLE FUELS, STORAGE OF FERTILIZERS OR CHEMICALS, ETC. THE CONTRACTOR SHALL HAVE IDENTIFIED PROCEDURES FOR HANDLING POLLUTANTS AND HAVE TRAINED PERSONNEL AVAILABLE TO PREVENT AND REMEDIATE ANY ACCIDENTS AT THE PROJECT SITE.
22	ALL EROSION CONTROL FABRIC SHALL BE NORTH AMERICAN GREEN 2550 OR ENGINEER APPROVED EROSION CONTROL FABRIC, UNLESS SPECIFIED OTHERWISE.
SITE PLAN NOTES	
1	DIMENSIONS SHOWN ON THE SITE PLAN ARE IN FEET OR CURVE RADIUS (R) IN CIRCLED AREAS, EDGE OF ASPHALT, AND EXTERIOR FACE OF BUILDING, UNLESS OTHERWISE SPECIFIED.
2	ALL SIGMAW SHALL BE INSTALLED PER MOUNTING STANDARDS. A SEPARATE SIGN APPLICATION TO THE TOWNSHIP MAY BE REQUIRED FOR ALL SIGNS.
EROSION PLAN NOTES	
1	PRIOR TO ANY GRADING OPERATIONS, ALL EROSION AND SEDIMENT CONTROL DEVICES SHALL BE ADEQUATELY IN PLACE. REFER TO THE EROSION AND SEDIMENT CONTROL PLAN (P) PROVIDED FOR REQUIREMENTS.
2	THE CONTOUR LINES, SPOT ELEVATIONS AND BUILDING FOOTPRINT ELEVATIONS SHOW GRASS TO FINISH GRADE FOR ALL AREAS OF THE PROJECT. THE PROPOSED GRADING AND ELEVATIONS OF FLOOR SLABS, ETC. REFER TO TYPICAL SECTIONS FOR MULD, SOIL, PAVING, SLAB AND AGGREGATE BASE THICKNESS TO ELEVATION FOR SUBGRADE ELEVATIONS.
3	IF APPLICABLE, ALL TOP OF CURBS AND SIDEWALK ELEVATIONS SHALL BE 0.6 ABOVE GROUND ELEVATIONS UNLESS OTHERWISE NOTED. IN AREAS WITH SIDEWALK ABUTTING BACK OF CURB, TOP OF CURB ELEVATIONS SHALL BE EQUAL TO SIDEWALK ELEVATIONS.
4	THE CONTRACTOR SHALL CONSTRUCT FINISH GRADE SLOPES NO STEEPER THAN AS SHOWN ON THESE PLANS.
5	SITE AND BUILDING PAD PREPARATION, GRADING AND CONSTRUCTION PROCEDURES SHALL CONFORM TO THE REQUIREMENTS OUTLINED IN THE PROJECT GEOLOGICAL RECORD.
6	THE CONTRACTOR SHALL GRASS LANDSCAPE AREAS TO PROVIDE POSITIVE DRAINAGE AWAY FROM BUILDINGS AND SIDEWALKS IN CONFORMANCE WITH THE REQUIREMENTS OF THE PROJECT GEOLOGICAL RECORD.
7	IN CASE OF ANY DISCREPANCIES REGARDING EARTHWORK BETWEEN THE GEOLOGICAL RECORD AND THE SPECIFICATIONS SHOWN IN THESE PLANS, NOTIFY THE PROJECT ENGINEER AND OWNERS CONSTRUCTION PROJECT MANAGER IMMEDIATELY.
8	THE UPPER 2" OF ALL UTILITY TRENCHES IN PAVED AREAS SHALL BE BACKFILLED WITH COMPACTED COARSELY GRADED GEOTECHNICAL SAND.
9	FINAL PAVING SUBGRASSES SHALL BE PROVED FOR WITHIN TWENTY FOUR (24) HOURS PRIOR TO THE PLACEMENT OF THE PAVEMENT TO DETECT LOCALIZED AREAS OF INSTABILITY.
10	SUITABLE FILL MATERIALS SHALL BE PLACED IN THIN LIFTS AT 4" MAXIMUM LAYER DEPTH MEASUREMENT, UNLESS OTHERWISE ALLOWED IN THE GEOLOGICAL RECORD.
11	IF REQUIRED, THE CONTRACTOR SHALL OBTAIN ALL LOCAL, STATE AND FEDERAL PERMITS AND AUTHORIZATION TO DISCHARGE FROM DRAINAGE ENTITIES.
12	THE CONTRACTOR SHALL OBTAIN ALL EXCAVATIONS AND TRENCHES AS NEEDED FOR THE CONSTRUCTION OF THE PROJECT. IN USING THE PROPOSED PAVING PLAN AND SITE CONDITIONS, JOINT JAROUT SHALL BE IN ACCORDANCE WITH ACD 25% 15% 5% GUIDE FOR CONSTRUCTION OF CONCRETE PAVEMENTS; ACD 325 10% 20% GUIDE FOR DESIGN JOINT AND JOINT CONSTRUCTION FOR STREETS AND LOCAL ROADS; AND STANDARD SPECIFICATIONS FOR PRACTICE OF HIGHWAY CONSTRUCTION FOR INTERSTATES AND STATE HIGHWAYS.
13	CONTRACTOR SHALL PROVIDE A PERMITTING JOURNAL PLAN FOR OWNER APPROVAL.
14	IF REQUIRED, ALL CONCRETE PAVING AND CONSTRUCTION SHALL MEET SPECIFICATIONS DULLED IN THE PROJECT GEOLOGICAL RECORD. CONCRETE PAVING SHALL HAVE A MINIMUM 28 DAY COMPRESSIVE STRENGTH OF 4000 PSI, TYPE II PORTLAND CEMENT UNLESS OTHERWISE SPECIFIED IN THE GEOLOGICAL RECORD FOR HEAVY DUTY RESISTANCE, A AND 4" MINIMUM 4" THICK AND AN AIR CONTENT OF 6% - 7%.
15	PAVEMENT MUST HAVE A SOLAR REFLECTANCE INDEX OF 28 OR HIGHER.
PAVING NOTES	
1	ALL PAVING WORK AND SUBGRADE PREPARATION/STABILIZATION SHALL CONFORM TO THE RECOMMENDATIONS OF THE GEOLOGICAL RECORD. PREPARED BY CDT-THOMPSON, INC. DATED 6/29/14 PROJECT NO. 5566765-145. IN CASE OF ANY CONFLICT WITH THESE PLANS, NOTIFY ENGINEER IMMEDIATELY.
2	IF REQUIRED, (UNLESS PROVIDED FOR IN THE PLAN, CONTRACTOR SHALL DEVELOP A CONSTRUCTION PAVING PLAN USING THE PROPOSED PAVING PLAN AND SITE CONDITIONS. JOINT JAROUT SHALL BE IN ACCORDANCE WITH ACD 25% 15% 5% GUIDE FOR CONSTRUCTION OF CONCRETE PAVEMENTS; ACD 325 10% 20% GUIDE FOR DESIGN JOINT AND JOINT CONSTRUCTION FOR STREETS AND LOCAL ROADS; AND STANDARD SPECIFICATIONS FOR PRACTICE OF HIGHWAY CONSTRUCTION FOR INTERSTATES AND STATE HIGHWAYS.
3	CONTRACTOR SHALL PROVIDE A PERMITTING JOURNAL PLAN FOR OWNER APPROVAL.
4	IF REQUIRED, ALL CONCRETE PAVING AND CONSTRUCTION SHALL MEET SPECIFICATIONS DULLED IN THE PROJECT GEOLOGICAL RECORD. CONCRETE PAVING SHALL HAVE A MINIMUM 28 DAY COMPRESSIVE STRENGTH OF 4000 PSI, TYPE II PORTLAND CEMENT UNLESS OTHERWISE SPECIFIED IN THE GEOLOGICAL RECORD FOR HEAVY DUTY RESISTANCE, A AND 4" MINIMUM 4" THICK AND AN AIR CONTENT OF 6% - 7%.
5	PAVEMENT MUST HAVE A SOLAR REFLECTANCE INDEX OF 28 OR HIGHER.

96% STANDARD PROCTOR IS REQUIRED FOR ALL ROADWAY & DRIVEWAY CONSTRUCTION AND TRENCH BACKFILL
ON THE ROADWAYS, PARKWAYS, ALLEYS, SIDEWAYS, PUBLIC ROW, ACCESS EASEMENTS (UNLESS NOTED
OTHERWISE), CONSTRUCTION OF UTILITY TRENCHES SHALL BE ATTACHED TO THE STANDARD SPECIFICATIONS FOR THE
TOWNSHIP AND THE PROJECT ENGINEER FOR ACCEPTANCE. TEST RESULTS SHOULD BE FURNISHED TO THE
ENGINEER BEFORE ACCEPTANCE BY THE OWNER. RAILING TESTS SHALL BE BROUGHT TO THE IMMEDIATE ATTENTION OF
THE CONTRACTOR'S SUPERVISOR, AND ANY NECESSARY REPAIRS SHALL BE PERFORMED UNTIL PASSING
RESULTS IS OBTAINED. ALL UTILITY MANHOLE SERVICE LINES WITHIN A PUBLIC RIGHT OF WAY OR EASEMENT SHALL
BE TESTED. ALL CONVICTION SHALL MEET OR EXCEED 95% STANDARD PROCTOR.

7 THE CONTRACTOR IS RESPONSIBLE FOR ENSURING THAT ALL ACCESSIBLE AREAS AND ROUTES ARE BUILT IN
ACCORDANCE WITH THE PLANS AND THE 2010 AASHTO STANDARDS FOR ACCESSIBLE DESIGN. THE SITE MAY BE
REQUESTED BY TOWNSHIP PERSONNEL FOR COMPLIANCE WITH THE STANDARDS.

8 ALL CONCRETE SLAB, CONJOINT, COT, APPROVED TRENCH AND MESH REINFORCEMENT AT 15 CM (5 POUNDS PER CUBIC YARD) AND
CONCRETE DOWEL THRESHOLD SHALL BE 4M IN. AND CROSSED BY 3M IN. AT TRANSVERSE CROSSINGS,
COLORS INDICATED ON THE RETAINING CONCRETE PAVEMENT THROUSHS OR ROADWAYS SHALL BE PER THE DETAIL. COLOR
INDICATORS: COLOR SAMPLES SHALL BE PROVIDED TO THE PROJECT ENGINEER FOR SELECTION PRIOR TO
CONSTRUCTION.

9 CALCULUM CHLORIDE OR AN EQUIVALENTS CONTAINING MORE THAN 0.05% CHLORIDE ION OR THIOCYANATES ARE NOT
FORNATED.

10 ALL REINFORCING STEEL SHALL BE EPOXY COATED (TYPE 40) FOR 4" OR SMALLER AND 60% FOR 4" AND
LARGER. ALL REINFORCING STEEL IN SLABS AND WALLS SHALL BE HELD AT CROSSED DISTANCE FROM FORMS BY
ADEQUATE CONCRETE BLOCKS, STEEL CHAIRS, OR TIES IN ACCORDANCE WITH LATEST ACI SETTLING PRACTICES.

11 DOWELS SHALL BE 12" EPOXY COATED #4 REBAR OR LARGER, CENTERED ON THE JOINT, AND GROUDED INTO
THE ADJACENT PAVEMENT.

12 LIFT 1" PAVING ON ALL EDGES UNLESS NOTED OTHERWISE.

13 EXPANSION JOINTS SHALL BE INSTALLED EVERY 90' IN SIDEWALK AND DRIVEWAYS WHEN ABUTTING EXISTING CONCRETE
OR PRECAST CONCRETE. EXPANSION JOINT MATERIAL SHALL BE 1/2" HIGH THICKNESS SHALL EXTEND THE FULL
DEPTH OF THE CONTACT SURFACES AND EXIST OVER THE JOINT.

14 THE CONTRACTOR SHALL UNLESS OTHERWISE SHOWN ON THE PLANS, SELECT AND USE A SOUND BREAKER AT
INLET, MANHOLES AND SIMILAR SIZE STRUCTURES. SMALLER STRUCTURES SUCH AS VAND BOMB MONUMENT
BOARDS SHALL NOT REQUIRE A SOUND BREAKER.

15 CURE FOR 72 HOURS USING CURING COMPOUND, PLASTIC COVERING OR CONTROLLED MOISTURE.

UTILITY NOTES

1 THE CONTRACTOR SHALL, AT ALL TIMES, KEEP TWO FULL SETS OF CONTRACT DRAWINGS MARKED UP TO INDICATE
THE AS-BUILT LOCATION OF SUBGRADE UTILITIES INSTALLED AND EXISTING (ALL INSTALLED AND
EXISTING UTILITIES SHALL BE IDENTIFIED BY THE CONTRACTOR). THE CONTRACTOR SHALL MAINTAIN AS-BUILT
DRAWINGS IN COMPLIANCE WITH SEATEL 16-167 PERMITTED BY ELECTRONIC, CDMS, AND PDF FORM
TO THE CITY AND THE PROJECT ENGINEER. UPON COMPLETION OF THE WORK, ALL SURVEY DATA MAY BE ON CITY
COMPUTER AND CD/DVD.

2 ALL UTILITIES, BOTH UNDERGROUND AND OVERHEAD, SHALL BE MAINTAINED IN CONTINUOUS SERVICE THROUGHOUT
THE ENTIRE CONSTRUCTION PERIOD, EXCEPT AS NOTED IN THE SPECIAL CONDITIONS. THE CONTRACTOR SHALL
BE RESPONSIBLE AND LIABLE FOR ANY DAMAGES TO, OR INTERRUPTION OF, SERVICES CAUSED BY THE
CONSTRUCTION.

3 CONTRACTOR SHALL BE RESPONSIBLE FOR IDENTIFYING ALL EXISTING UTILITIES AT PROPOSED POINTS OF CONSTRUCTION AND CONFORM
WITH ALL CONDITIONS OF ALL UTILITY SERVICE LINE AGENTS TO THE BUILDING PERMITS TO UTILITIES
CONSTRUCTION.

4 THE CONTRACTOR SHALL BE RESPONSIBLE FOR ARRANGING SPECIAL MEETINGS WITH THE TOWNSHIP, GOVERNING
AGENCIES, AND UTILITY OWNERS PRIOR TO THE START OF ANY CONSTRUCTION OR INSTALLATION OF UTILITIES.

5 THE CONTRACTOR SHALL CONSTRUCT ALL POTABLE WATER, SANITARY SEWER, ELECTRIC, GAS,
TELECOMMUNICATIONS WAREHOUSE LINES CONNECTIONS IN ACCORDANCE WITH THE APPLICABLE STANDARDS.
THE PROTECTION OF EXISTING UTILITIES BY THE UTILITY PROVIDERS, ALL WORKMAN MANHOLES SHALL BE SUBJECT
TO INSPECTION AND APPROVAL PRIOR TO BACKFILL.

6 THE CONTRACTOR IS RESPONSIBLE FOR COORDINATING ALL UTILITY SERVICE CONNECTIONS WITH THE APPROPRIATE
UTILITY COMPANY/OWNER, AND TO OBTAIN ALL PERMITS AND PAY ALL FEES AS REQUIRED FOR SERVICE.

7 UTILITIES TRUNKS AND STRUCTURE DIMENSIONS ARE TO BE SUPPLIED ON BRACED AND SHEETED AS NECESSARY
FOR THE SAFETY OF THE WORKMEN AND THE PROTECTION OF OTHER UTILITIES IN COMMUNITY WITHIN
APPLICABLE LOCAL, STATE AND FEDERAL REQUIREMENTS.

8 UNLESS OTHERWISE NOTED, CONTRACTOR SHALL PROVIDE TRENCHING FOR ALL UTILITY SERVICE LINES.

9 CONTRACTOR TO SET AND ADJUST ALL PROPOSED UTILITY STRUCTURES, CULVERTS, VALVES, METER PITS, ETC.
TO FINISH GRADE. EXISTING ITEMS AFFORDED BY THE WORK SHALL BE ADJUSTED AS REQUIRED TO MATCH FINISH
GRADE.

10 CONTRACTOR SHALL COORDINATE WATER MAIN WORK WITH THE FIRE DEPARTMENT TO ENSURE ADEQUATE
FIRE PROTECTION IS CONSTANTLY AVAILABLE TO THE SITE. AND ADVANCE PROPOSALS FOR THE FIRE DEPARTMENT WILL
BE RESPONSIBLE FOR ARRANGING/PROVIDING ANY REQUIRED WATER MAIN SHUT OFFS WITH THE TOWNSHIP DURING
CONSTRUCTION. ANY COSTS ASSOCIATED WITH WATER MAIN SHUT OFFS WILL BE THE RESPONSIBILITY OF THE
CONTRACTOR'S OWNERS.

11 POTABLE WATER LINES AND SERVICES SHALL HAVE A MINIMUM OF 5.5 FEET OF COVER, MINIMUM SANITARY
SEWER LINES AND SERVICES SHALL HAVE A MINIMUM OF 3.5 FEET OF COVER.

12 PROVIDE 10 FEET MINIMUM HORIZONTAL SEPARATION BETWEEN POTABLE WATER AND SANITARY/SEWER LINES
WHERE POSSIBLE. WHERE THIS SEPARATION CANNOT BE MAINTAINED INCREASE PER COLORADO DEPARTMENT OF
HEALTH REQUIREMENTS. ALL PIPE LOCATIONS LOCATED WITHIN 10 FEET OF A WATER AND SANITARY/SEWER CROSSING
SHALL BE IDENTIFIED BY THE CONTRACTOR'S OWNERS. LOCATIONS LESS THAN 10 FEET AWAY FROM THE CROSSING
SANITARY SEWER/STORM LINE.

13 WATER LINE BEND ANGLES ARE SHOWN AS A GUIDELINE, ADDITIONAL HORIZONTAL AND VERTICAL BENDS MAY BE
REQUIRED TO MAINTAIN ALIGNMENT AND MINIMUM COVER.

14 AT THE END OF ALL WATER AND SANITARY STUB OUTS AND SERVICE LINES, SHALL A 6" STEEL STOP INTO THE
GROUND AT LEAST 2 FEET AND PAINTED THE APPROPRIATE UTILITY COLOR. BLUE FOR WATER AND GREEN FOR
SANITARY SEWER.

15 ALL CONDUITS SHALL BE ELECTRIC GRADE SCH 40 PIPE. CONDUITS FOR PRIMARY ELECTRIC SHALL BE INSTALLED
AT LOCATIONS SHOWING WITH 4" MINIMUM COVER. CONDUITS FOR SECONDARY ELECTRIC AND
TELECOMMUNICATIONS SHALL BE INSTALLED AT LOCATIONS SHOWING WITH 24" MINIMUM COVER. UNDER
SEWER LINES AND 30" MINIMUM COVER UNDER ROADWAYS. INSTANT DETECTABLE WARNING RATE 12" AVERAGE
CONDUITS.

16 THE CONTRACTOR SHALL USE CAUTION IN VICINITY OF WATER MAIN SERVICES, SEWER MAIN, SEWER
SERVICES, IRRIGATION MAINS, IRRIGATION SERVICES, GAS LINES, FIBER OPTICS, OVERHEAD OR UNDERGROUND
CABLES.

CONTRACTOR TO NOTIFY UTILITY USERS AT LEAST SEVENTY TWO (72) HOURS IN ADVANCE OF ANY UTILITY SHUT DOWN. MORE NOTICE MAY BE REQUIRED FOR MAJOR CONNECTIONS.

18.

CONTRACTOR SHALL ADJUST ALL MANHOLE RISERS, GRATES, VALVE/COUPLER/IRRIGATION BOXES, METER PIT RISERS, ETC. TO 1/4" BELOW FINISH GRADE ELEVATION. FILL MATERIALS SHALL BE ADJUSTED SUCH THAT THE BOTTOM OF FLANGES 8" X 4" ABOVE THE FINISH GRADE WHILE MAINTAINING MINIMUM COVER REQUIREMENTS.

STORM SEWER NOTES

1.

STORM SEWER PIPE MATERIALS SHALL BE WATER TIGHT HDPE DOUBLE WALL, SMOOTH INTERIOR PIPE (ACS N-12410 OR ENGINEER APPROVED EQUAL) OR RUBBER GASKET REINFORCED CONCRETE PIPE (RCP) UNLESS OTHERWISE SPECIFIED IN THE PLANS.

2.

STORM SEWER PIPE SHALL BE BEDED, INSTALLED, AND BACKFILLED IN ACCORDANCE WITH THE DETAILS INCLUDED IN THE PLANS, MANUFACTURERS INSTALLATION REQUIREMENTS, AND/OR STANDARD DETAILS INCLUDED BY REFERENCE.

3.

ALL 40" PLACE CONCRETE SPANNAGE STRUCTURES SHALL HAVE A MINIMUM 90 DAY COMPRESSIVE STRENGTH OF 4,000 PSI. TYPE IV OR EQUIVALENT SULFATE RESISTANT CONCRETE CEMENT (UNLESS OTHERWISE SPECIFIED) WITH HYPER CRYSTALLINE ADDITIVE AND SHALL CONFORM TO THE LOCAL TOWNSHIP SPECIFICATIONS.

SITE BENCHMARK

CONTROLS ARE SHOWN AT ONE FOOT INTERVALS. HORIZONTAL AND VERTICAL CONTROL IS BASED CITY DATUM.

THE THREE (3) UTILIZED CONTROL POINTS ARE:

1

N 42917.890

E 15809.479

EL 5737.962

1.5' AC+11.6

10

N 42413.553

E 15710.363

EL 5721.818

1.5' 2" PVC (S&W) 15710

14

N 42813.534

E 15885.320

EL 5737.960

1.5' AC+11.6

REQUIRED SHUT DRAWDINGS:

•

AGGREGATES

•

CONCRETE

•

STEEL

•

ASPHALT MIX DESIGN

•

FLOWABLE BIT

•

ALL UTILITY STRUCTURES, PIPE & FITTINGS

•

ANY OTHERS INDICATED WITH THE PLANS OR AS REQUIRED BY THE TOWNSHIP OR THE ENGINEER.

UTILITY PROVIDERS/CONTACTS:

ELECTRIC

DOUG HAZARD

CITY ELECTRIC SYSTEM

970.384.6353

FIBER OPTIC

ERIC ARRETE

CITY BROADBAND

970.384.6416

WASTEWATER SEWER

MIKE HOFFMAN

CITY WWW

970.384.8388

STORMWATER/IRRIGATION

TERRY PARTRICH

CITY ENGINEERING

970.384.6435

STREETS

JAKE VELASQUEZ

CITY STREETS

970.384.6379

NATURAL GAS

JASON COX

BLACKHILLS ENERGY

970.456.2117

TELECOMMUNICATIONS

MICHAEL JOHNSON

COMCAST

970.330.4713

TELECOMMUNICATIONS

JOHN SHAPIRO

CENTURYLINK

970.384.0238

MATERIAL TESTING/QUALITY ASSURANCE NOTES:

ALL TESTS AND INSPECTIONS AS REQUIRED BY CODES, ORDINANCES OR FOR MATERIAL CERTIFICATION AND COMPLETION ARE NOTED IN THE PLANS AND SPECIFICATIONS SHALL BE PAID BY THE CONTRACTOR, WHEN NOT SPECIFIED AS AN INDIVIDUAL LINE ITEM IN THE BID SCHEDULE. THE COSTS OF TESTING PAID BY THE CONTRACTOR AND SHALL BE INCLUDED IN THE COST OF THE ASSOCIATED ITEM OF WORK.

2.

TESTS SHALL BE MADE BY AN INDEPENDENT TESTING LABORATORY AND BE ACCEPTABLE TO THE CITY, PROJECT MANAGER AND PROJECT ENGINEER, EXCEPT AS OTHERWISE PROVIDED. SAMPLING OF MATERIALS, TESTING METHODS AND TESTING EQUIPMENT SHALL BE AS FORTHWITHING WITH THE LATEST STANDARDS OR TYPICAL METHOD OF THE REFERENCED SPECIFICATIONS.

3.

CONTRACTOR TO NOTIFY ENGINEER OF RECORD WHEN TORSION/GRANULARS HAVE BEEN STRIPPED TO CONFIRM REMOVAL IS ADEQUATE.

4.

ENGINEER OF RECORD TO TESTING AGENT TO FIELD VERIFY SUBGRADE BY WITNESSING A LOADED TANDDEM WHEEL ROLL TEST OF SUBGRADE FOR CURB/ASPHALT.

5.

TESTING FREQUENCY SHALL CONFORM TO THE EIGHTH EDITION MATERIALS MANUAL, LATEST EDITION, OR THE FOLLOWING, WHICHEVER IS MORE FREQUENT. AT A MINIMUM, TESTING AGENT TO PERFORM NUCLEAR DENSITY TESTING OF THE FOLLOWING:

5.a.

TRENCHES:

EVERY 100- FEET FOR THE LOWER 12-INCHES OF FILL, AND EACH 24-INCHES OF FILL THEREAFTER.

5.b.

STRUCTURAL FILL:

EVERY 100- FEET, OR 3 TESTS PER BLOCK MIN., FOR EACH 2- FEET OF FILL.

5.c.

SUBGRADE:

EVERY 100- FEET, OR 3 TESTS PER BLOCK MIN.

5.d.

BASE COURSE:

EVERY 100- FEET, OR 3 TESTS PER BLOCK MIN.

5.e.

ASPHALT:

EVERY 100- FEET, OR 3 TESTS PER BLOCK MIN.

6.

TESTING AGENT SHALL OBTAIN CONCRETE CYLINDERS FOR TESTING EACH DAY CONCRETE IS POURED.

7.

CONTRACTOR SHALL BE RESPONSIBLE FOR COORDINATING THE MATERIAL AND COMPACTION TESTING WITH THE PROJECT ENGINEER AND TESTING AGENT AND ADHERING TO THE TESTING SCHEDULE DEFINED.

8.

CONTRACTOR SHALL PROVIDE THE CITY AND ENGINEER OF RECORD WITH COPIES OF ALL TEST RESULTS AND REPORTS CONFIRMING COMPLIANCE.

CONTACT INFORMATION

3.a.

QUALITY ASSURANCE - PROJECT ENGINEER/ENGINEER OF RECORD

DERIC J. WALTER, P.E.

BOUNDARIES UNLIMITED, INC.

970.945.6262

3.b.

MATERIALS TESTING - TESTING AGENT

BY THE CONTRACTOR AND AS APPROVED BY THE TOWNSHIP.



**Know what's below.
Call before you dig.**

LOT 1, BLOCK 2 OF THE NORTH GLENWOOD CENTER SUBDIVISION

Caverns Village

Cover Sheet

Construction Plan Set

No.	Date	Revision	By
1.			
2.			
3.			
4.			
5.			
6.			
7.			
8.			
9.			

PROJECT NO. **171015.04**



DESIGNER: **DAW**

DRAWN: **DAW**

Sheet

C.1

N:\PROJECTS\2017\17015 Iron Mountain PUD\Avyl Caverns Village\17015-C Sewer CDOT.dwg 7/21/2020 10:32 AM

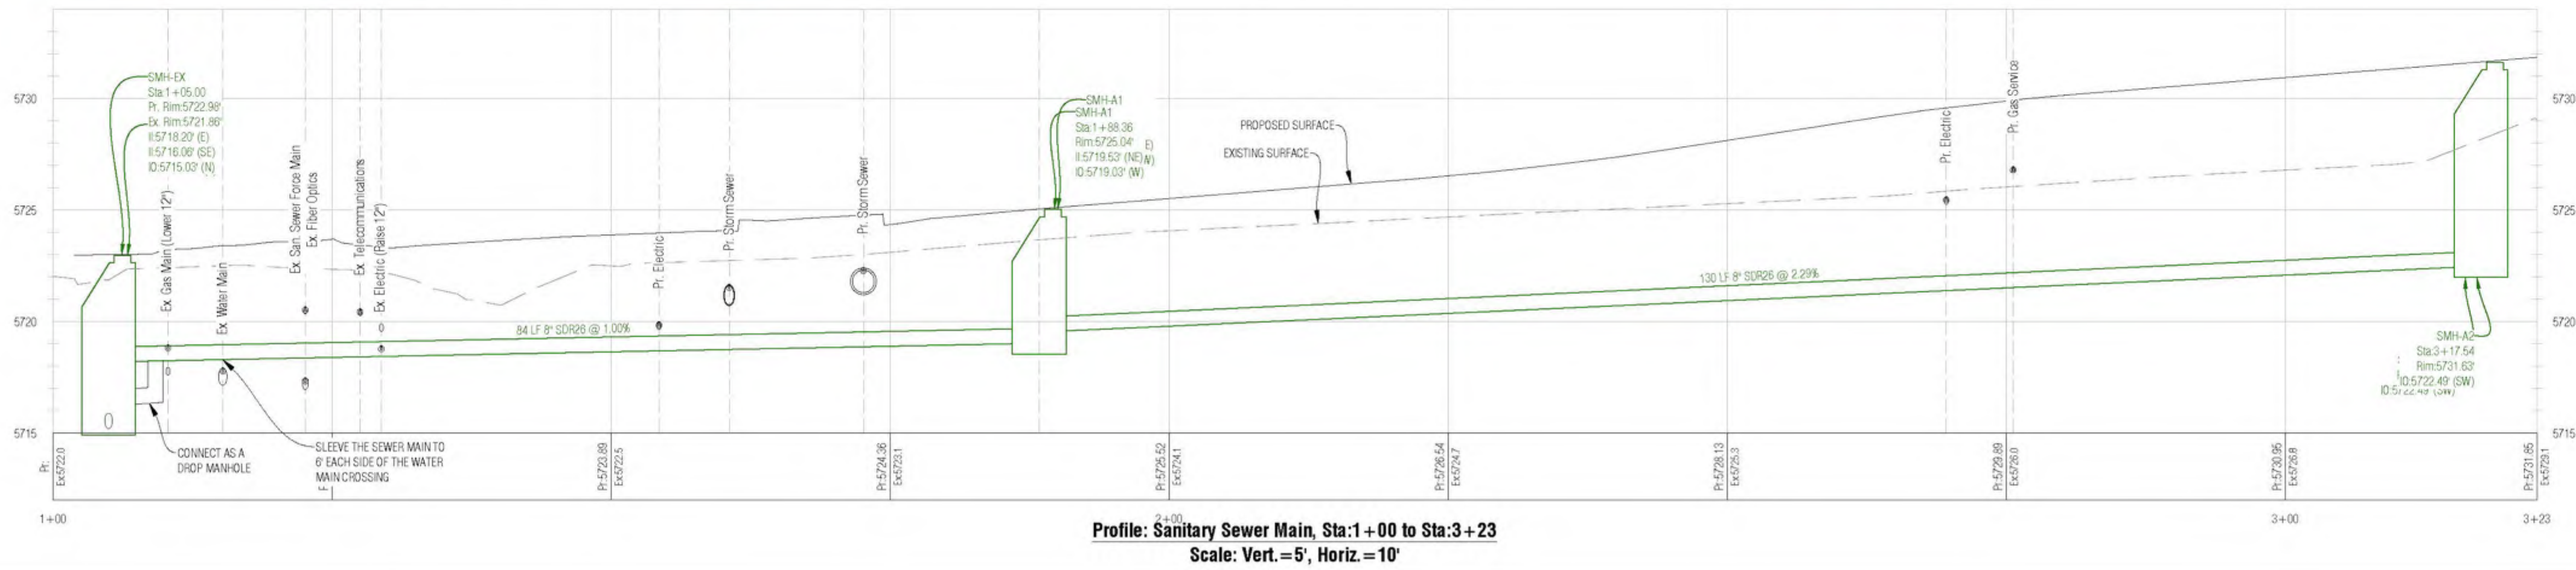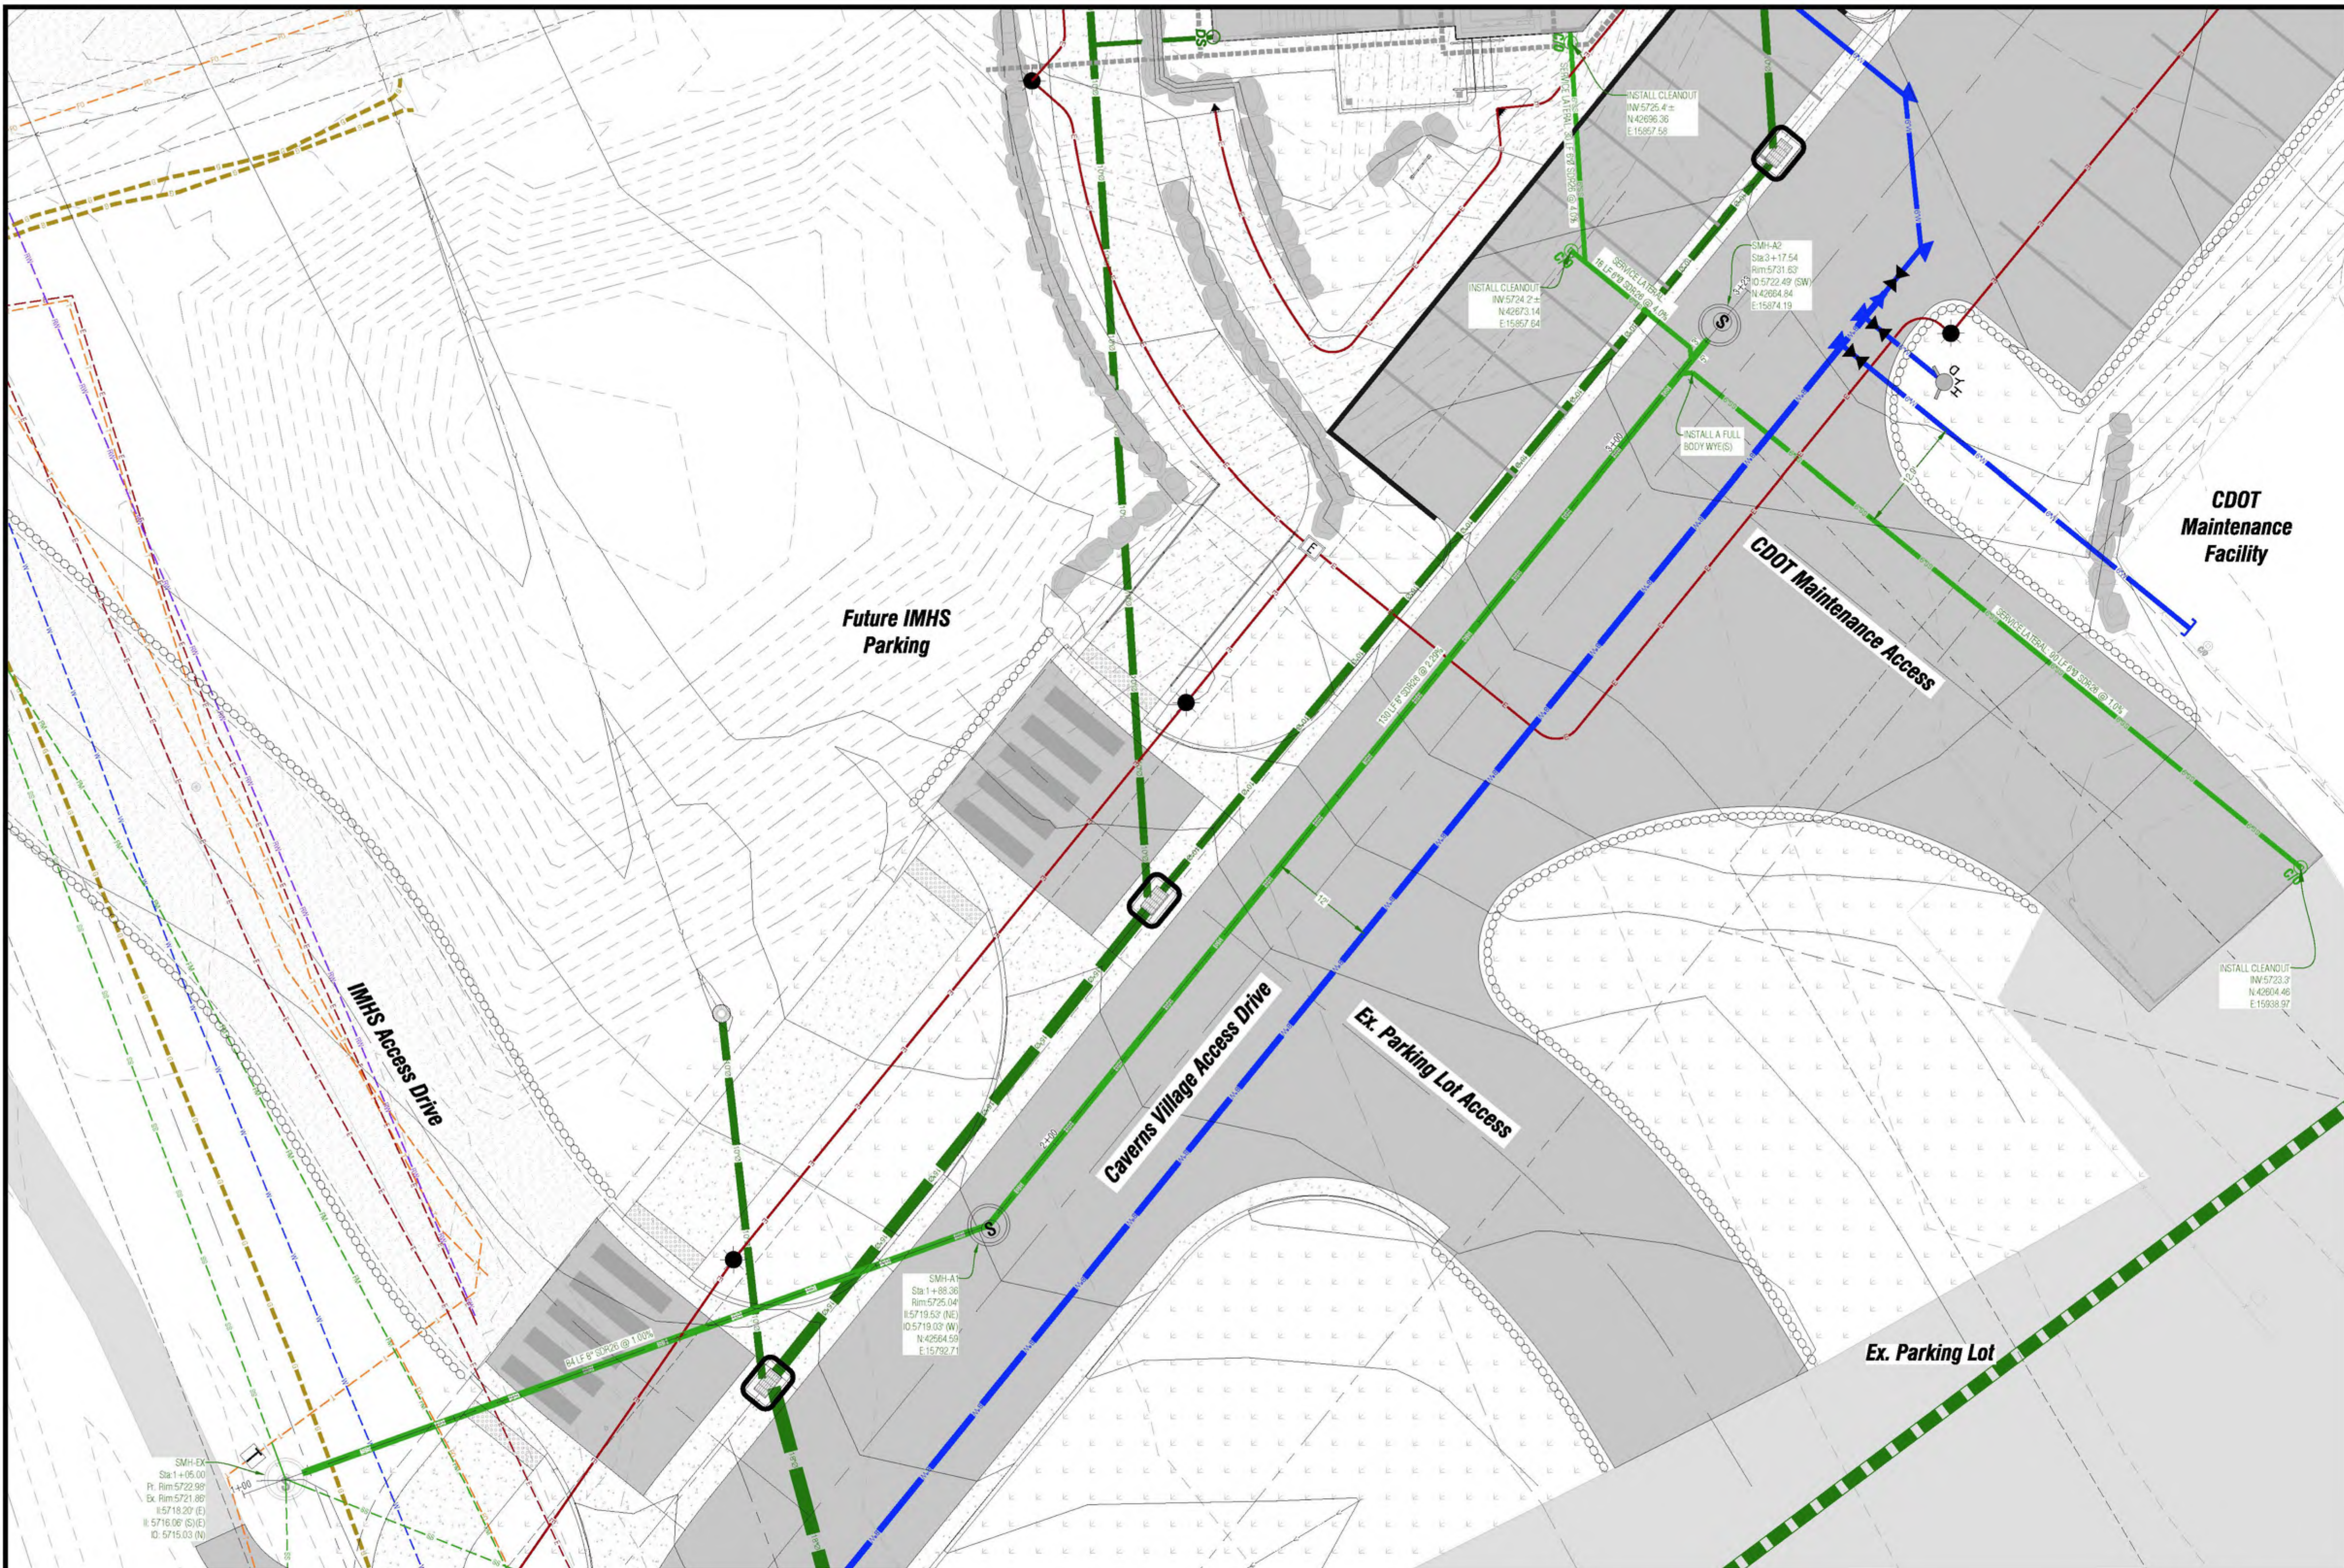

Civil Engineering
Surveying
& Beyond

Boundaries Unlimited Inc.

923 Cooper Ave., Ste. 201
Glenwood Springs, CO 81601
(T) 970.945.5252
www.bu-inc.com

Subsurface Utility Engineering (SUE)
Required Project: **Yes**

If "Yes", SUE Certification by:
Firm: **2018-208.004**
Job #: **SGM, Inc.**
Date: **July 2020**

Engineer or Surveyor Seal

COLORADO LICENSED
1/21/20
37110
PROFESSIONAL ENGINEER

Client Information:
IRON MOUNTAIN HOT SPRINGS
281 CENTENNIAL STREET
GLENWOOD SPRINGS, CO 81601
970.945.4766

NORTH

0 10' 20'
Scale: 1" = 10'

811

Know what's below.
Call before you dig.

LOT 1, BLOCK 2 OF THE NORTH GLENWOOD CENTER SUBDIVISION

Caverns Village
Sanitary Sewer Plan
Construction Plan Set

By

Revision

Date

1

2

3

4

5

6

7

8

9

PROJECT NO.
17015-04

Design
DJW









Drawn
BU

7/21/20

Sheet
C.4

File Name: **17015-c-sewer-cdot.dwg**

Packet Page 600

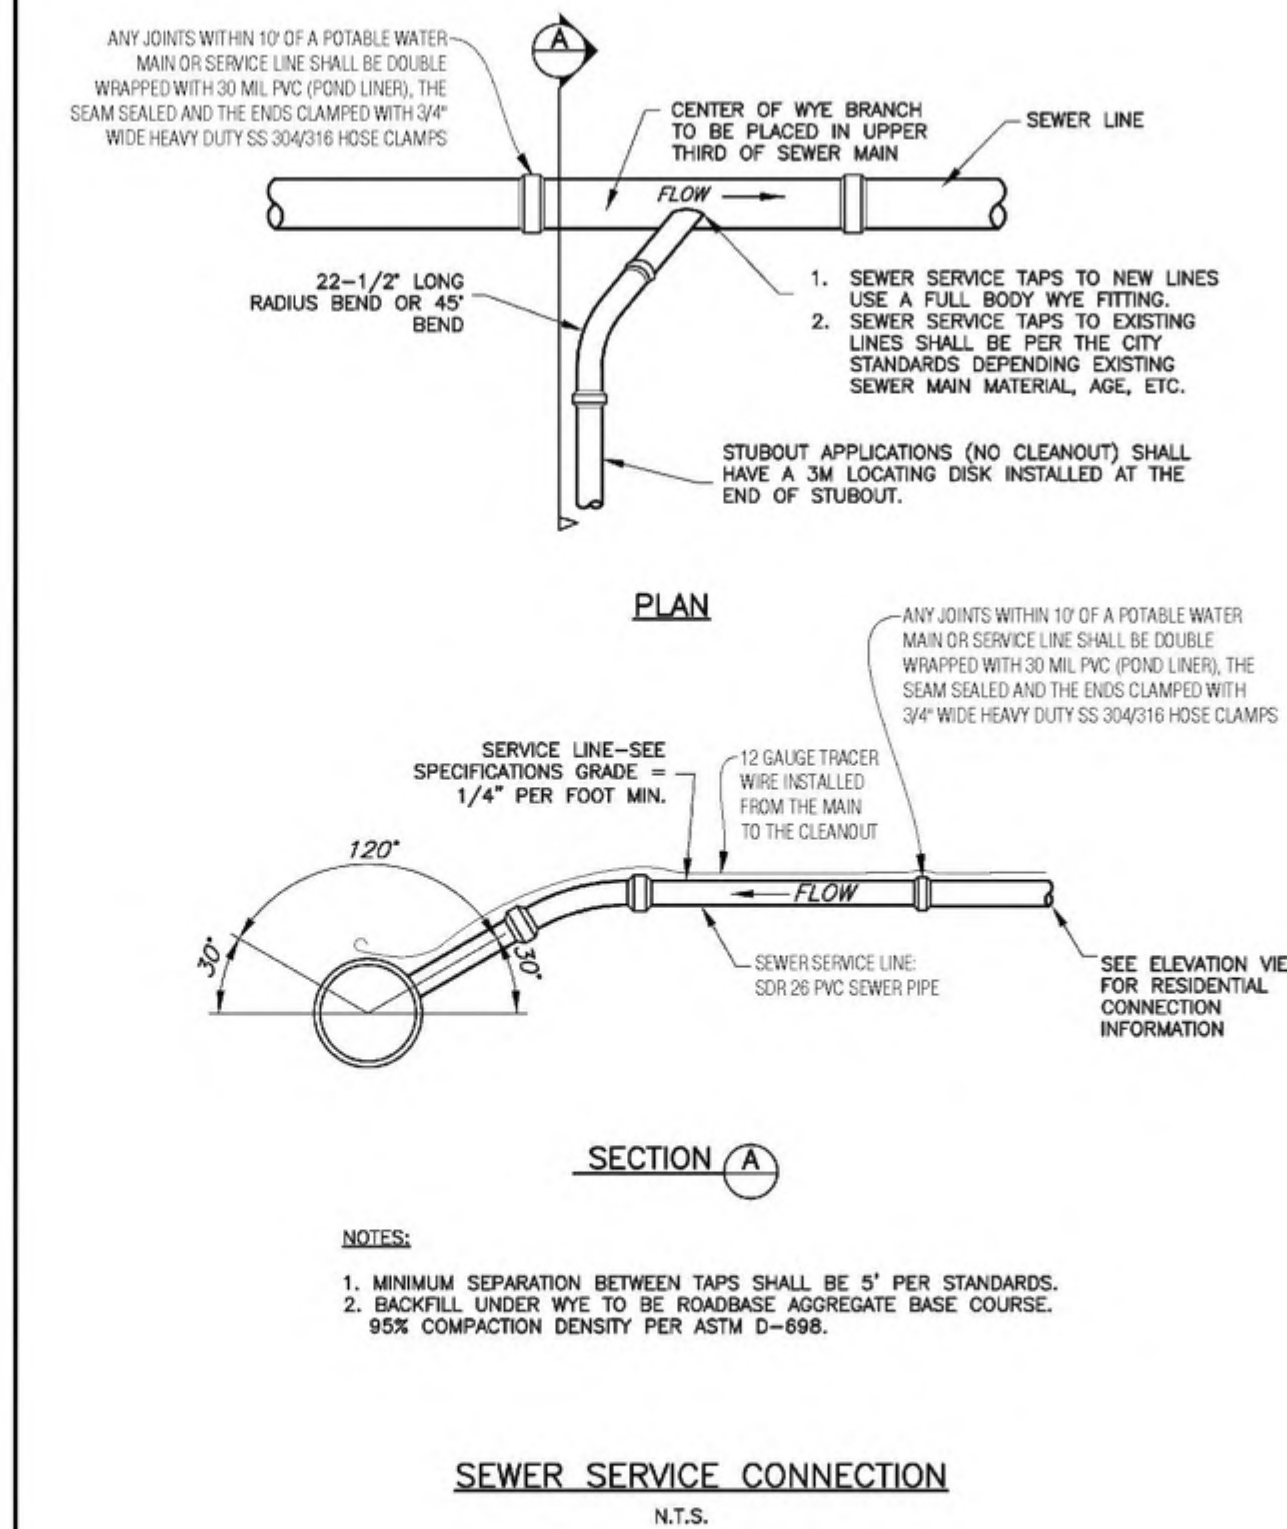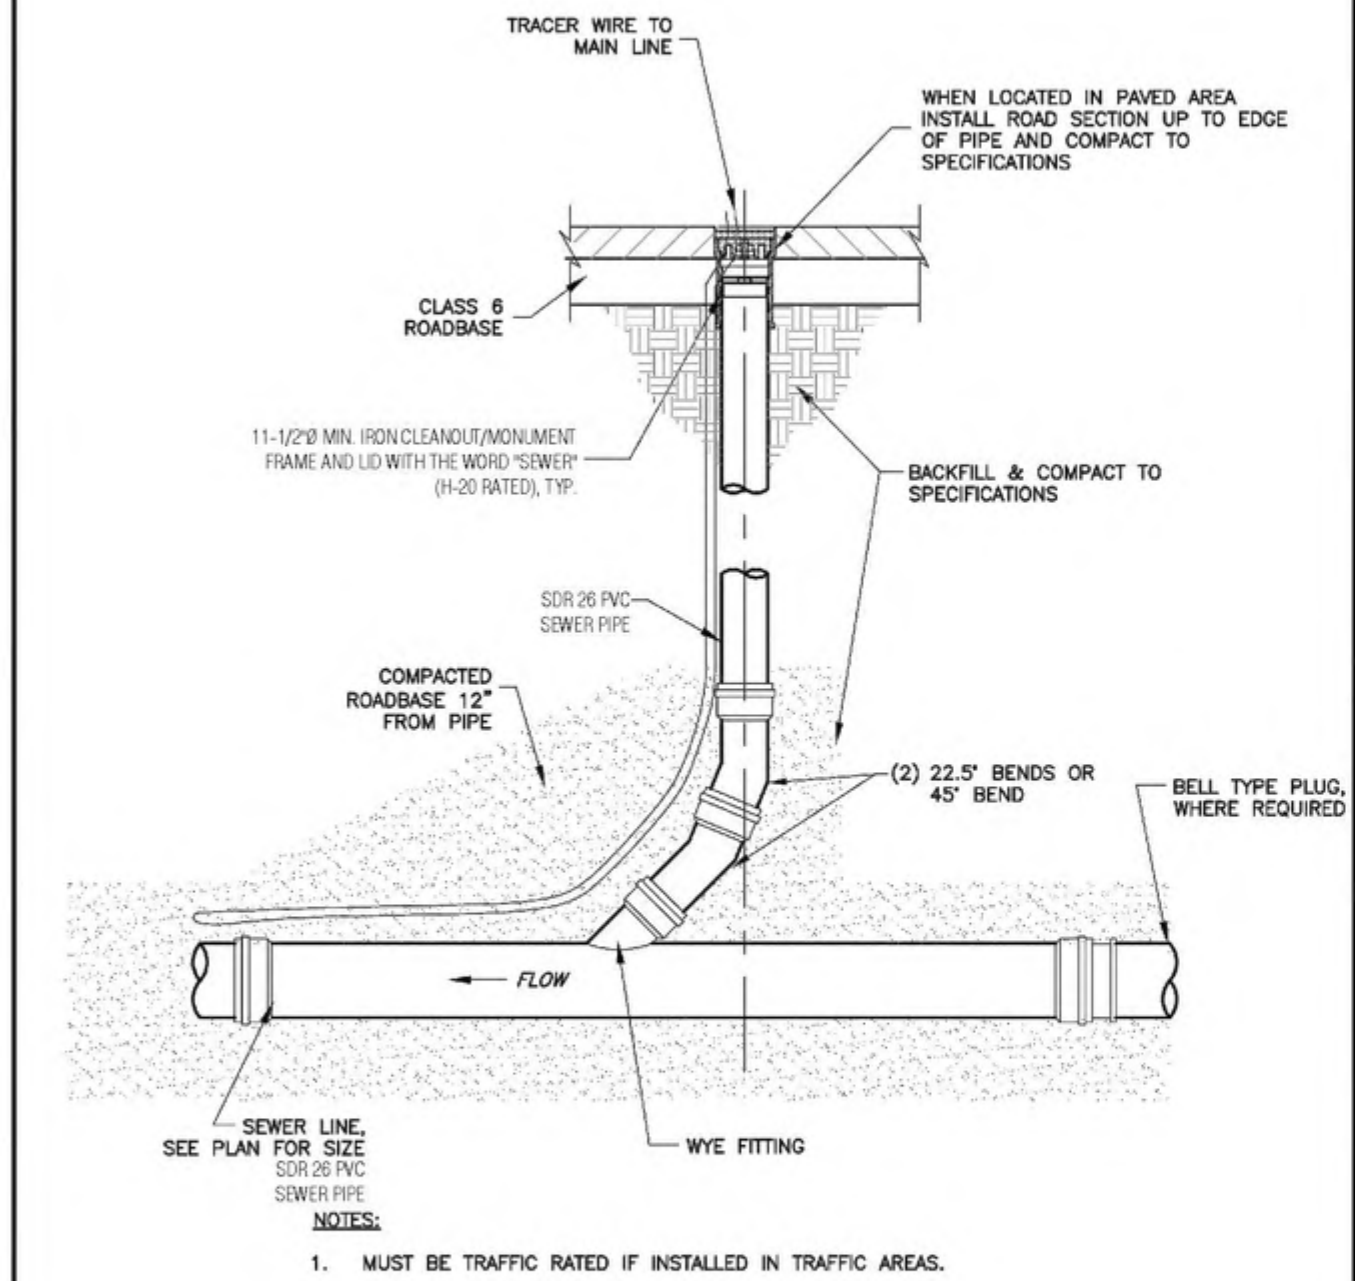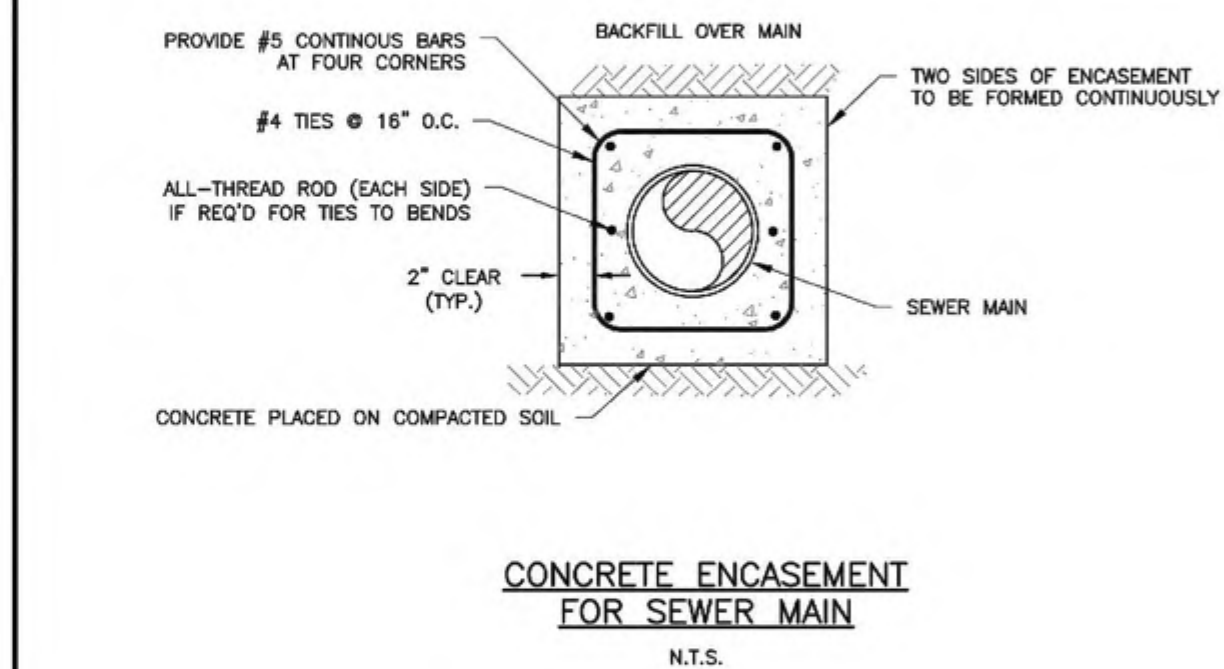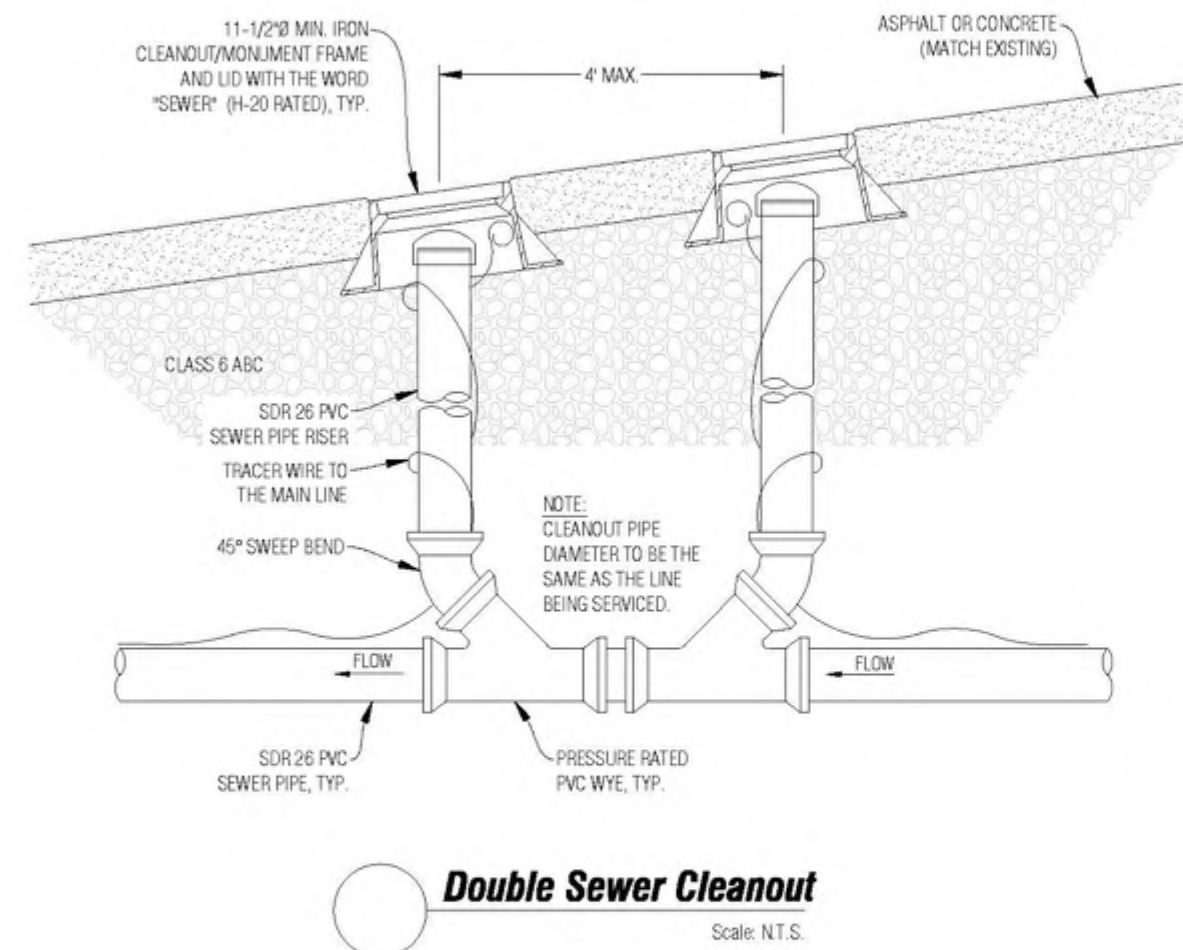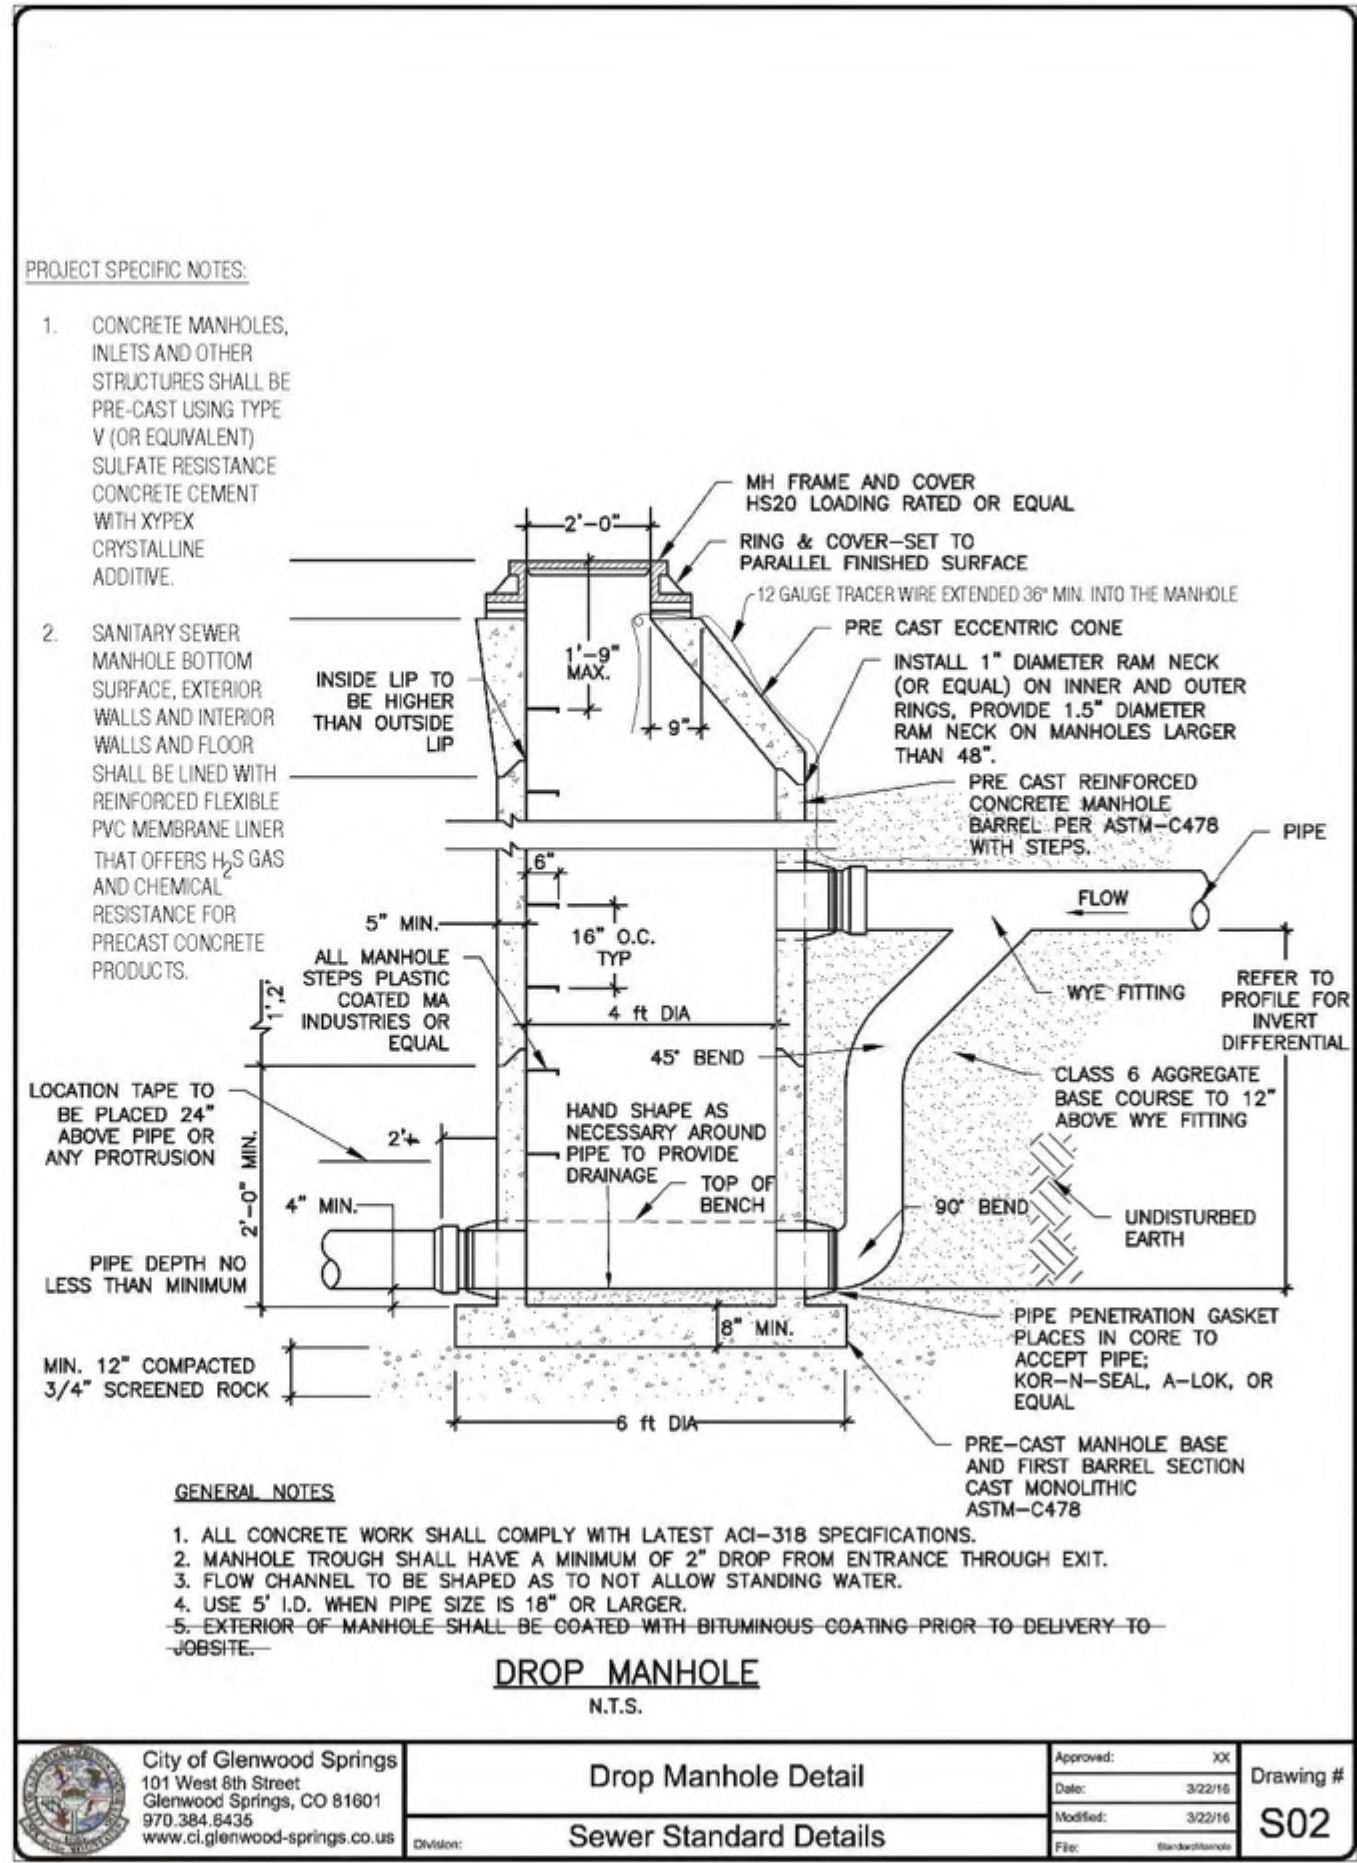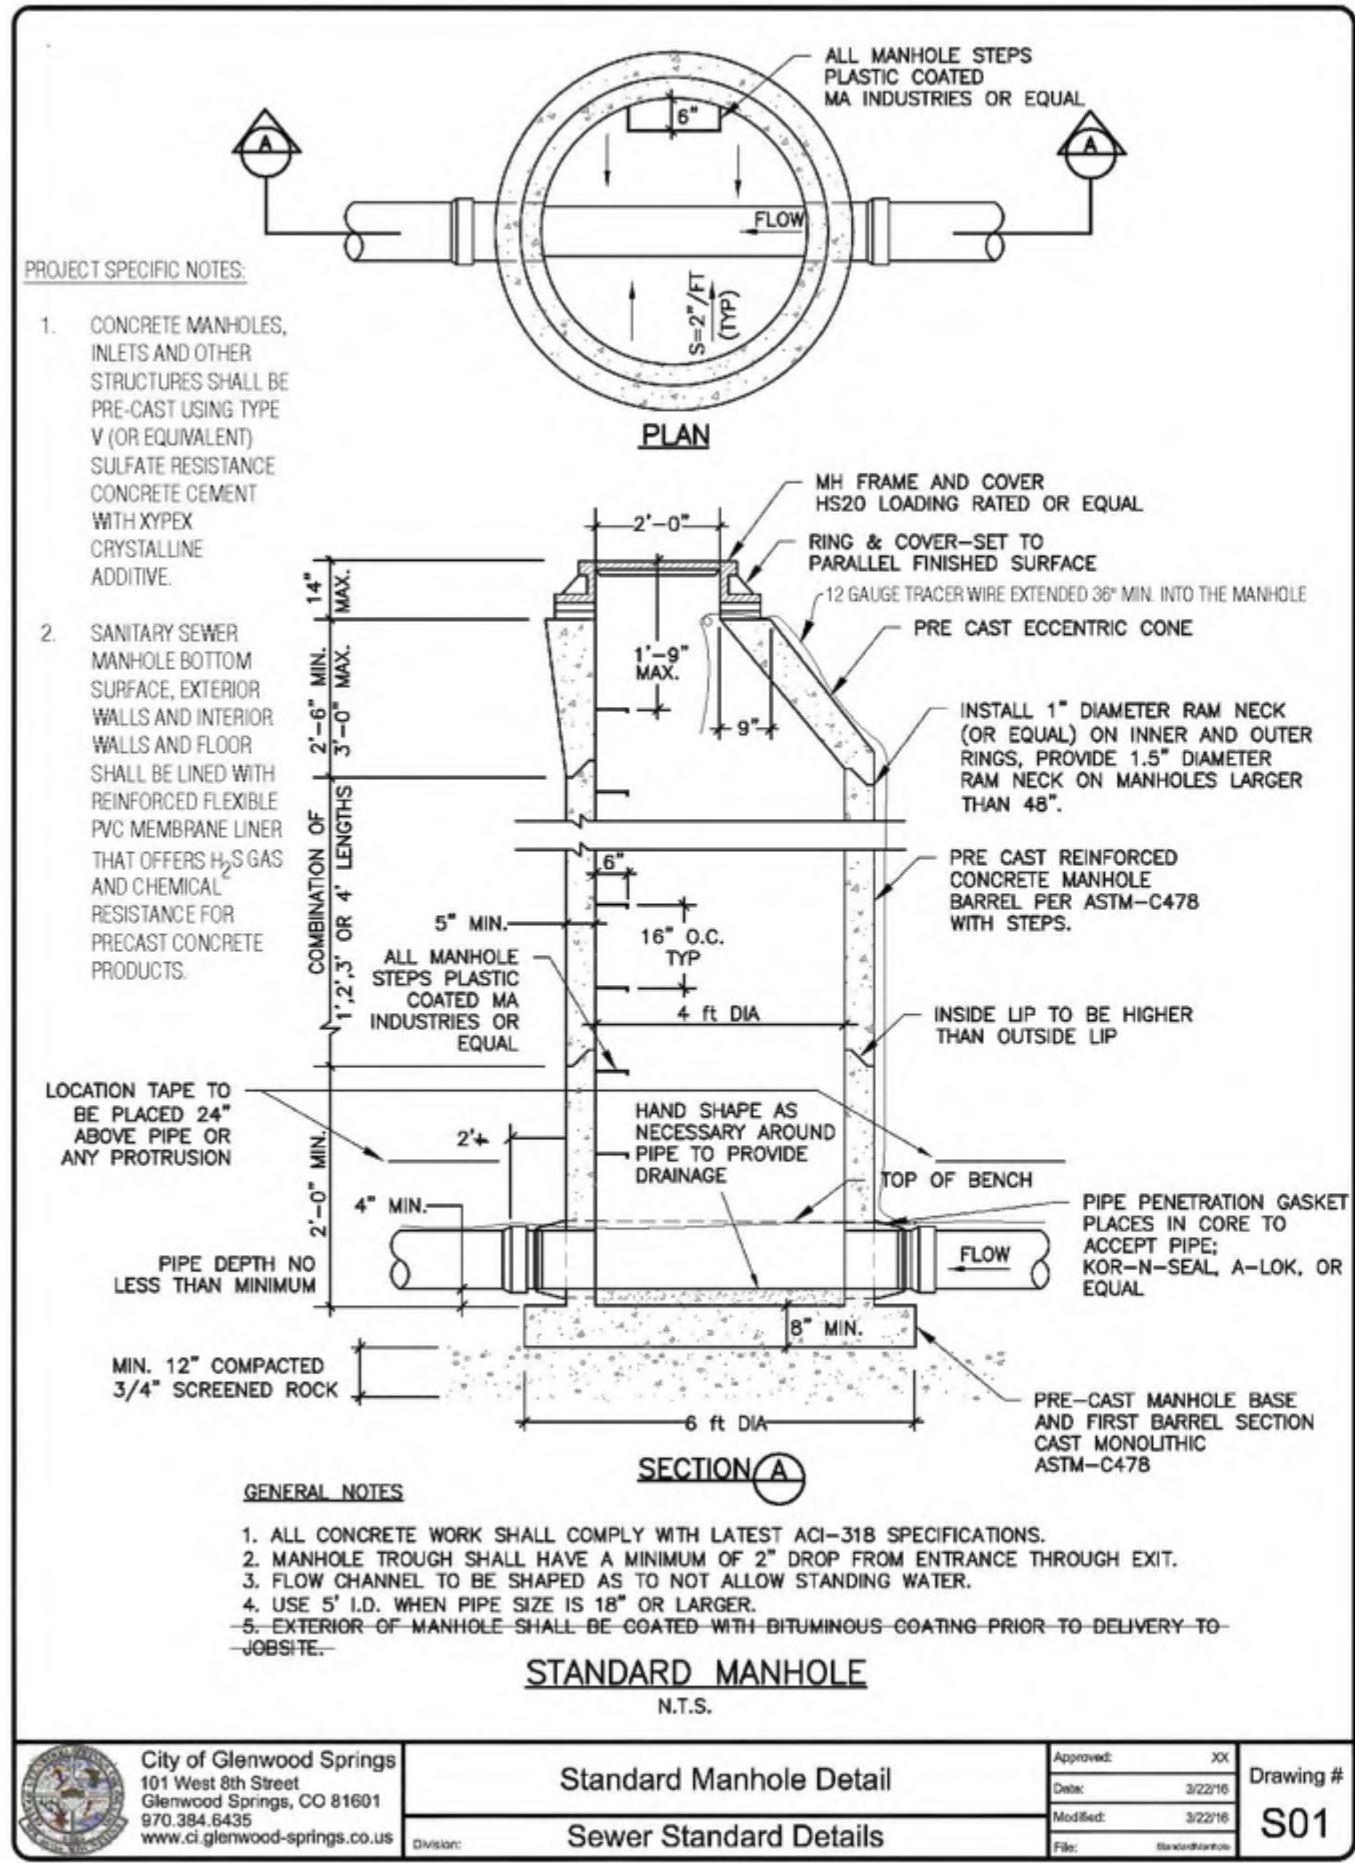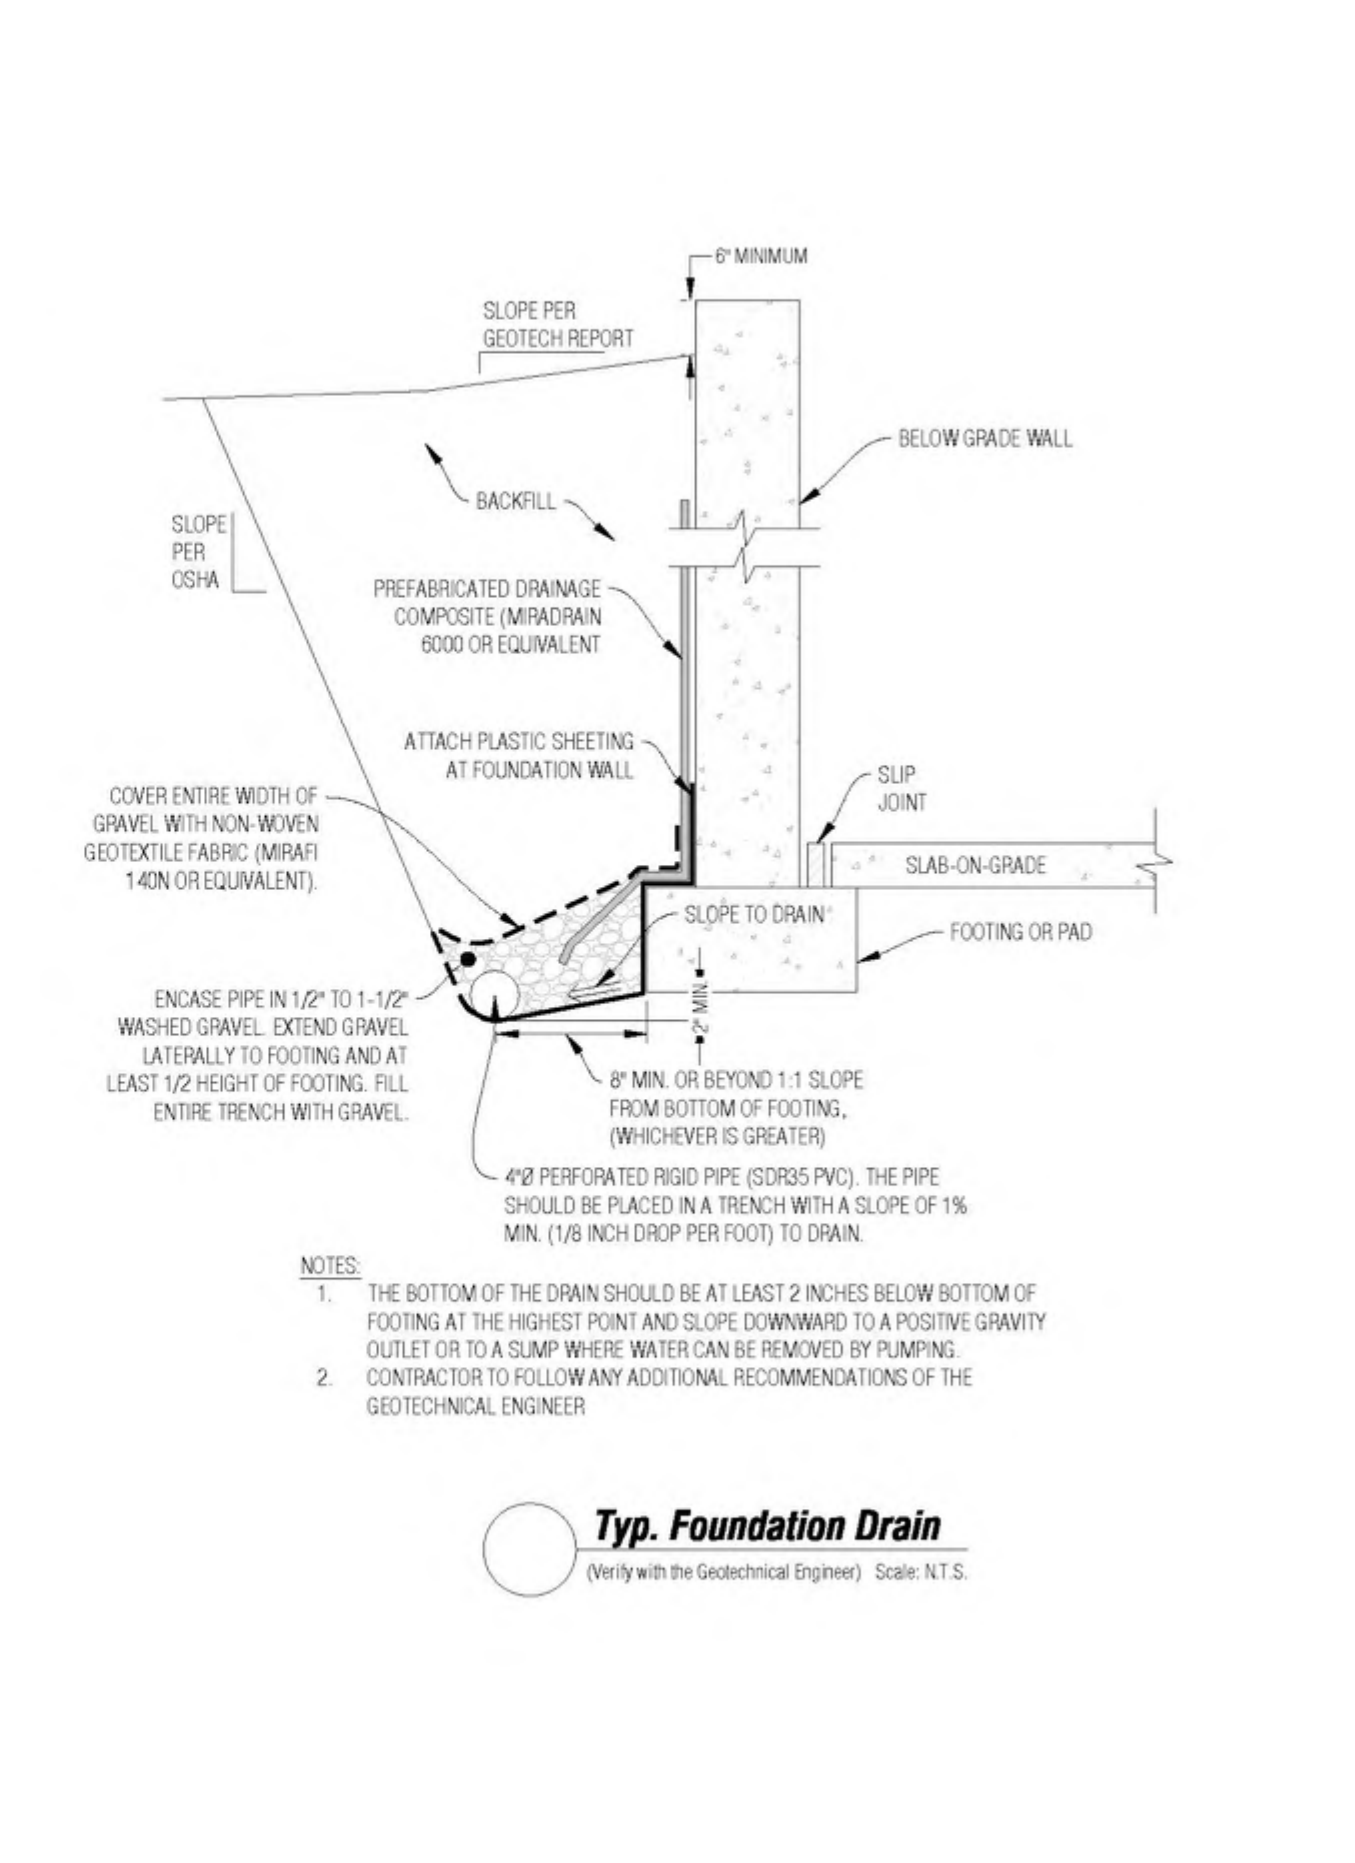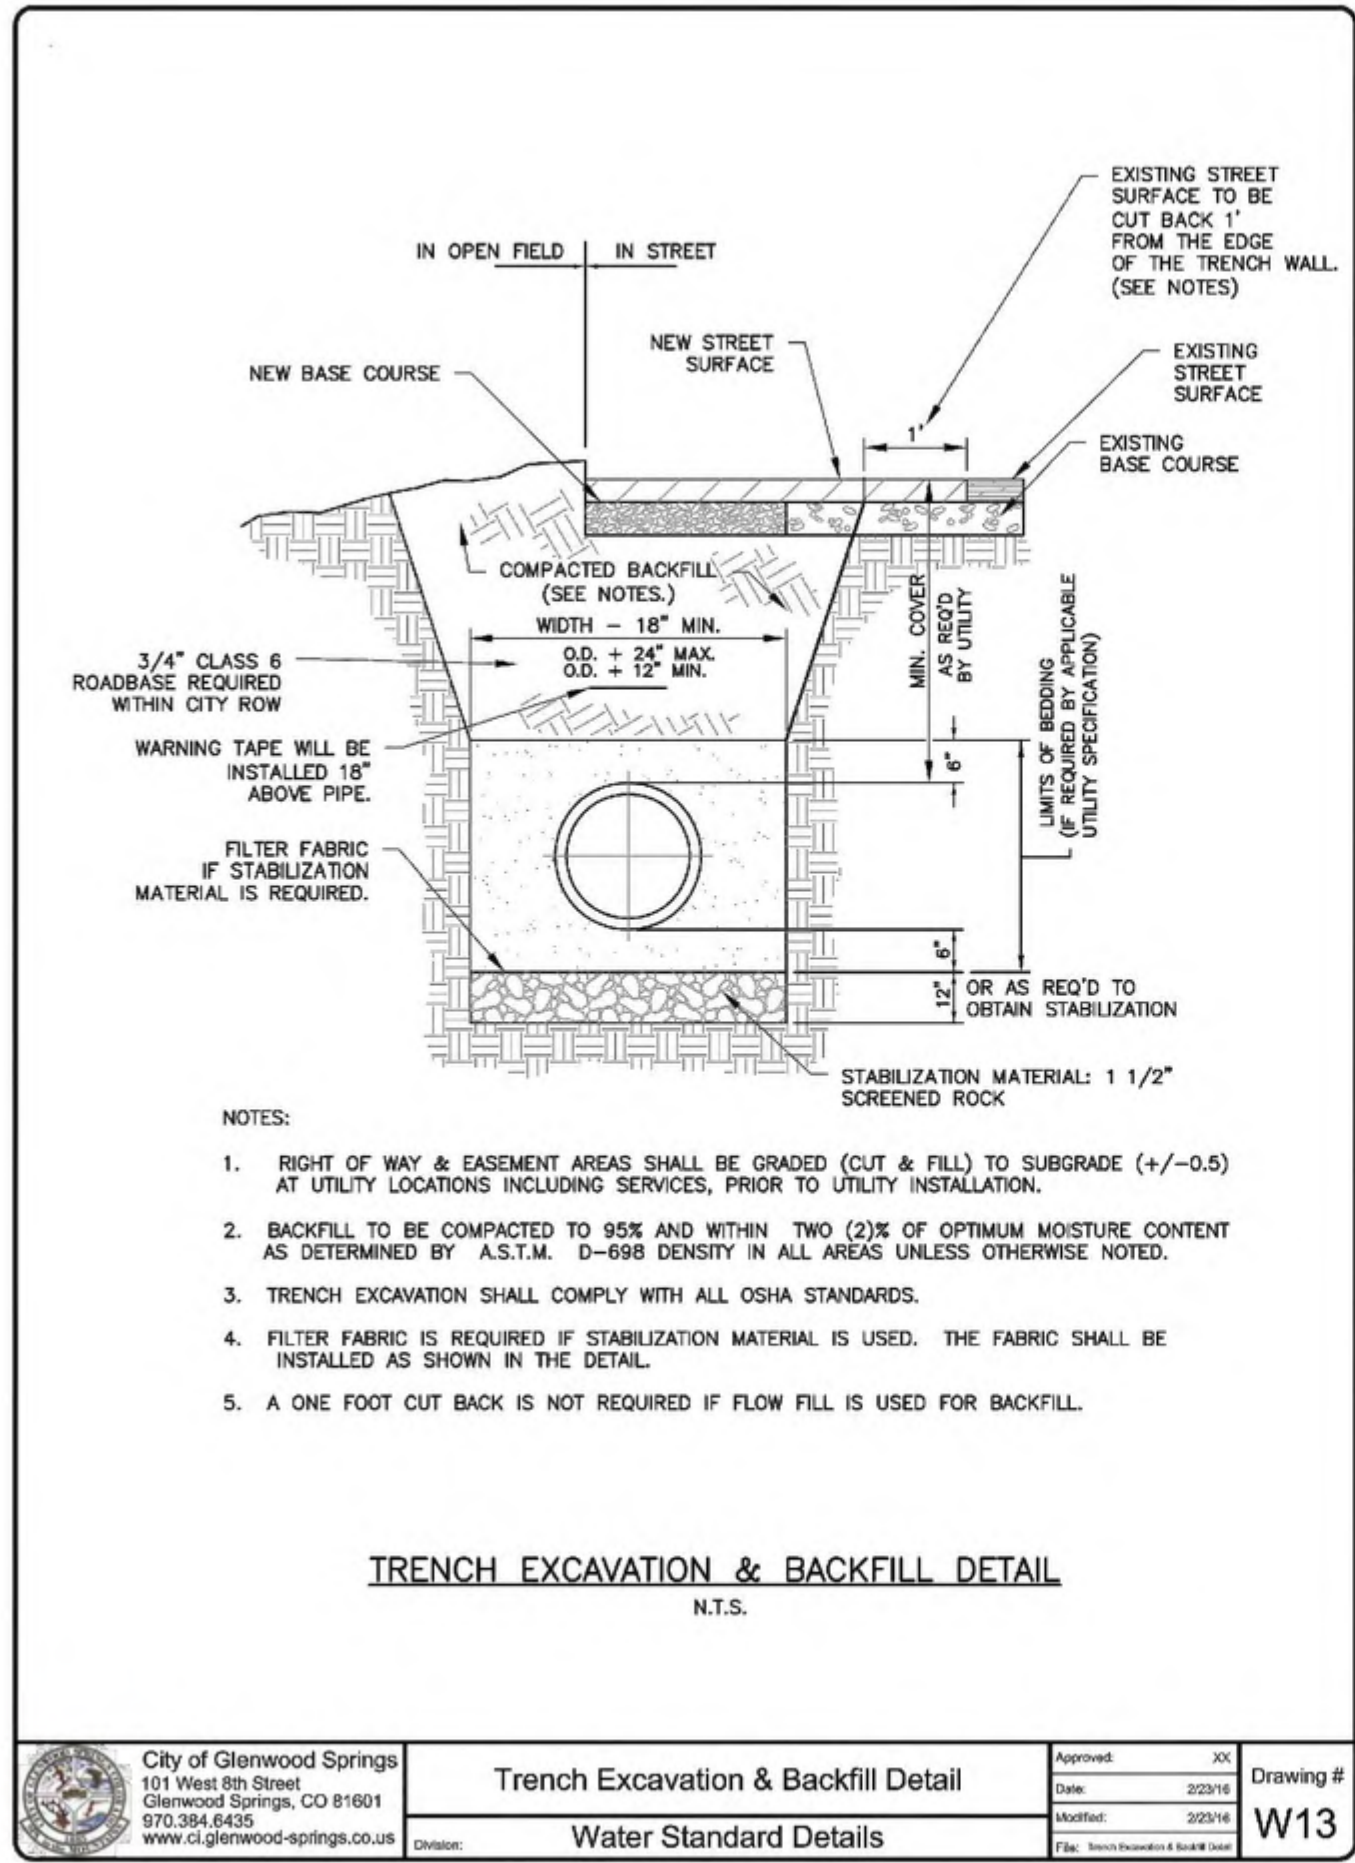


Boulevard Civil Engineering
Surveying & Beyond
923 Cooper Ave., Ste. 201
Glenwood Springs, CO 81601
(T) 970.945.5252
www.bu-inc.com

Subsurface Utility Engineering (SUE)
Required Project: **Yes**
If "Yes", SUE Certification by:
Firm: **2018-208.004**
Job #: **SGM, Inc.**
Date: **July 2020**

Engineer or Surveyor Seal
COLORADO LICENSED PROFESSIONAL ENGINEER
1/21/20
37110

Client Information:
IRON MOUNTAIN HOT SPRINGS
281 CENTENNIAL STREET
GLENWOOD SPRINGS, CO 81601
970.945.4766

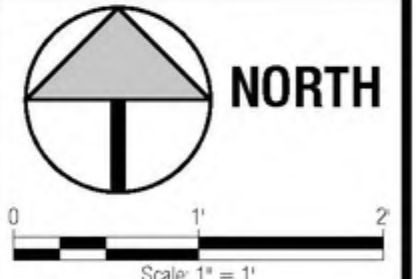


811
Know what's below.
Call before you dig.

Caverns Village
Details - Sanitary Sewer
Construction Plan Set
LOT 1, BLOCK 2 OF THE NORTH GLENWOOD CENTER SUBDIVISION

Rev.	Date	Description	By
1			
2			
3			
4			
5			
6			
7			
8			

PROJECT NO. **17015-04**
DWG NO. **BU1**
DATE **7/21/20**
SHEET **C.7**
FILE NAME: **17015-c-storm-cdot.dwg**

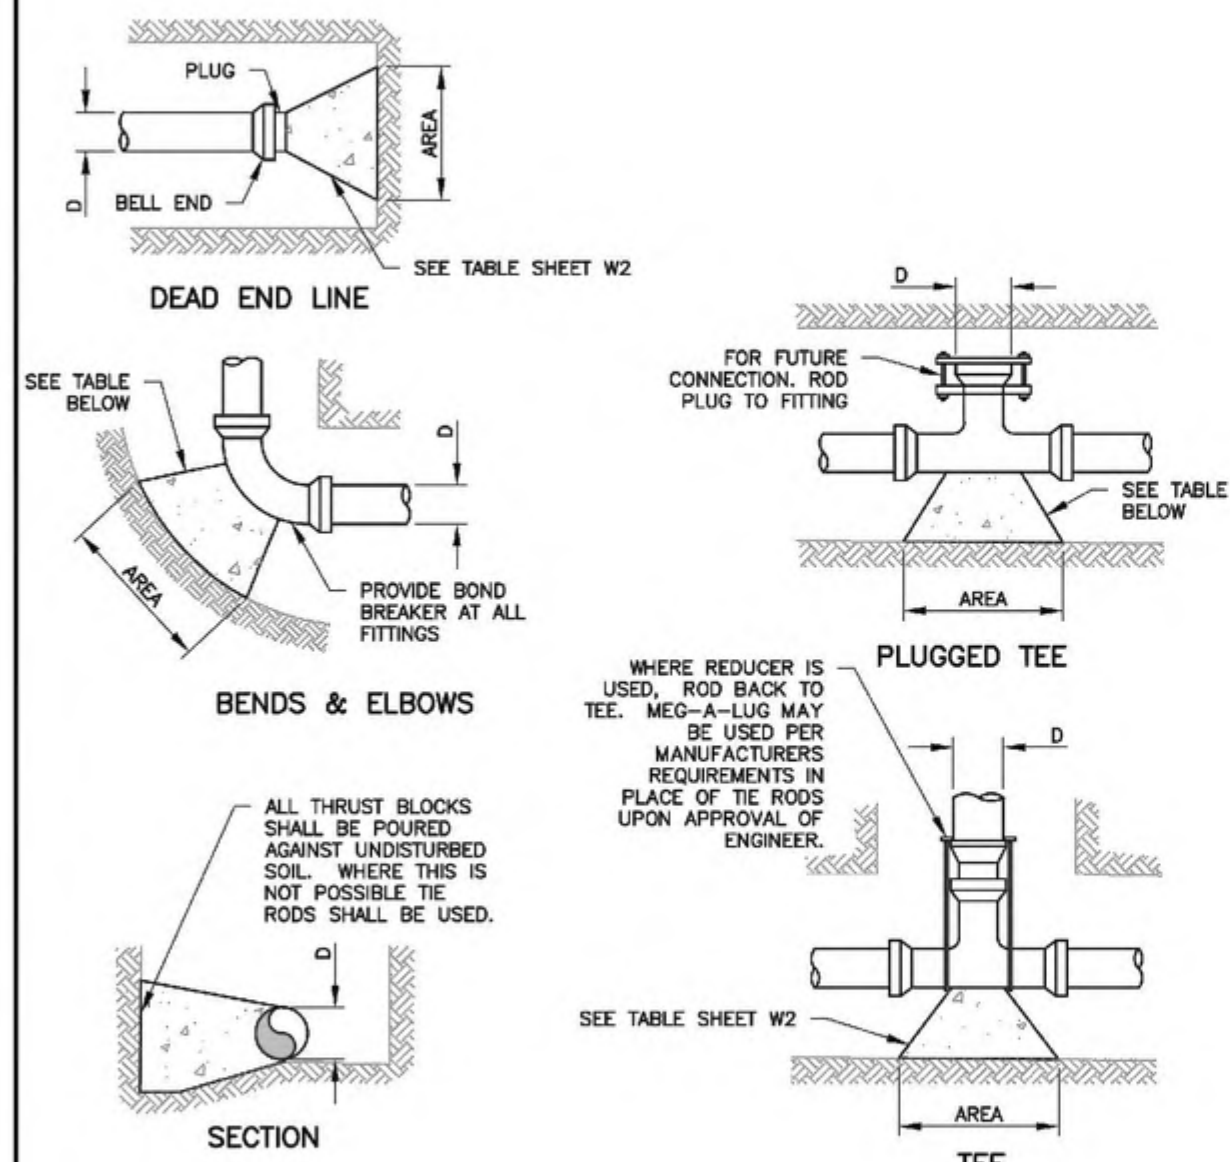

City of Glenwood Springs
101 West 8th Street
Glenwood Springs, CO 81601
970.384.6435
www.ci.glenwood-springs.co.us

Concrete Thrust Block Details
Water Standard Details

Approved: [Signature] XX
Date: 2/23/16
Modified: 2/23/16
Drawing # **W01**

SIZE	BEARING AREAS (IN SQ. FT.)				TEES, DEAD ENDS, AND CROSS w/ DEAD END BRANCHES
	90°	45°	22 1/2°	11 1/2°	
3	1.0	0.6	0.3	0	0.7
4	1.8	1.0	0.5	0	1.3
6	4.0	2.2	1.1	0	2.8
8	7.1	3.8	2.0	1.0	5.0
10	11.1	6.0	3.0	1.5	7.8
12	16.0	8.6	4.4	2.2	11.3
14	21.7	11.8	6.0	3.0	15.4
15	25.0	13.5	7.0	3.5	17.6
16	28.4	15.3	8.0	4.0	20.0
18	36.0	19.4	10.0	5.0	25.4
20	44.2	24.0	12.2	6.1	31.4
21	49.0	26.5	13.5	6.8	34.6
22	54.0	29.0	14.8	7.4	38.0
24	64.0	34.5	17.7	8.8	45.0
30	100.0	54.0	27.6	13.8	71.0
36	144.0	78.0	40.0	20.0	102.0

NOTE: TEE SIZE IS BRANCH SIZE.

AREAS GIVEN IN TABLE ARE BASED UPON INTERNAL STATIC PRESSURE OF 100 P.S.I. AND SOIL BEARING CAPACITY OF 1,000 LBS. PER SQ. FT.

BEARING AREAS FOR ANY PRESSURE AND SOIL BEARING CAPACITY MAY BE OBTAINED BY MULTIPLYING TABULATED VALUES BY A CORRECTION FACTOR "F"

F = ACTUAL SPECIFIED TEST PRESSURE IN HUNDREDS OF LBS. / ACTUAL SOIL BEARING CAPACITY IN THOUSANDS OF LBS.

SOIL BEARING CAPACITIES SHALL BE DETERMINED BY THE ENGINEER

ALL WATER LINE PLANS SHALL CONTAIN THE FOLLOWING TABLE, WITH THE VALUES FILLED IN BY THE ENGINEER:


SOIL BEARING CAPACITY -	2000	LBS/SQ. FT.
TEST PRESSURE -	195	P.S.I. (1.5" 130 PSI)
BEARING AREA MULTIPLIER (F) =	1.0	

CONCRETE THRUST BLOCK DETAILS
N.T.S.

City of Glenwood Springs
101 West 8th Street
Glenwood Springs, CO 81601
970.384.6435
www.ci.glenwood-springs.co.us

Concrete Thrust Block Details
Water Standard Details


Approved: [Signature] XX
Date: 2/23/16
Modified: 2/23/16
Drawing # **W02**

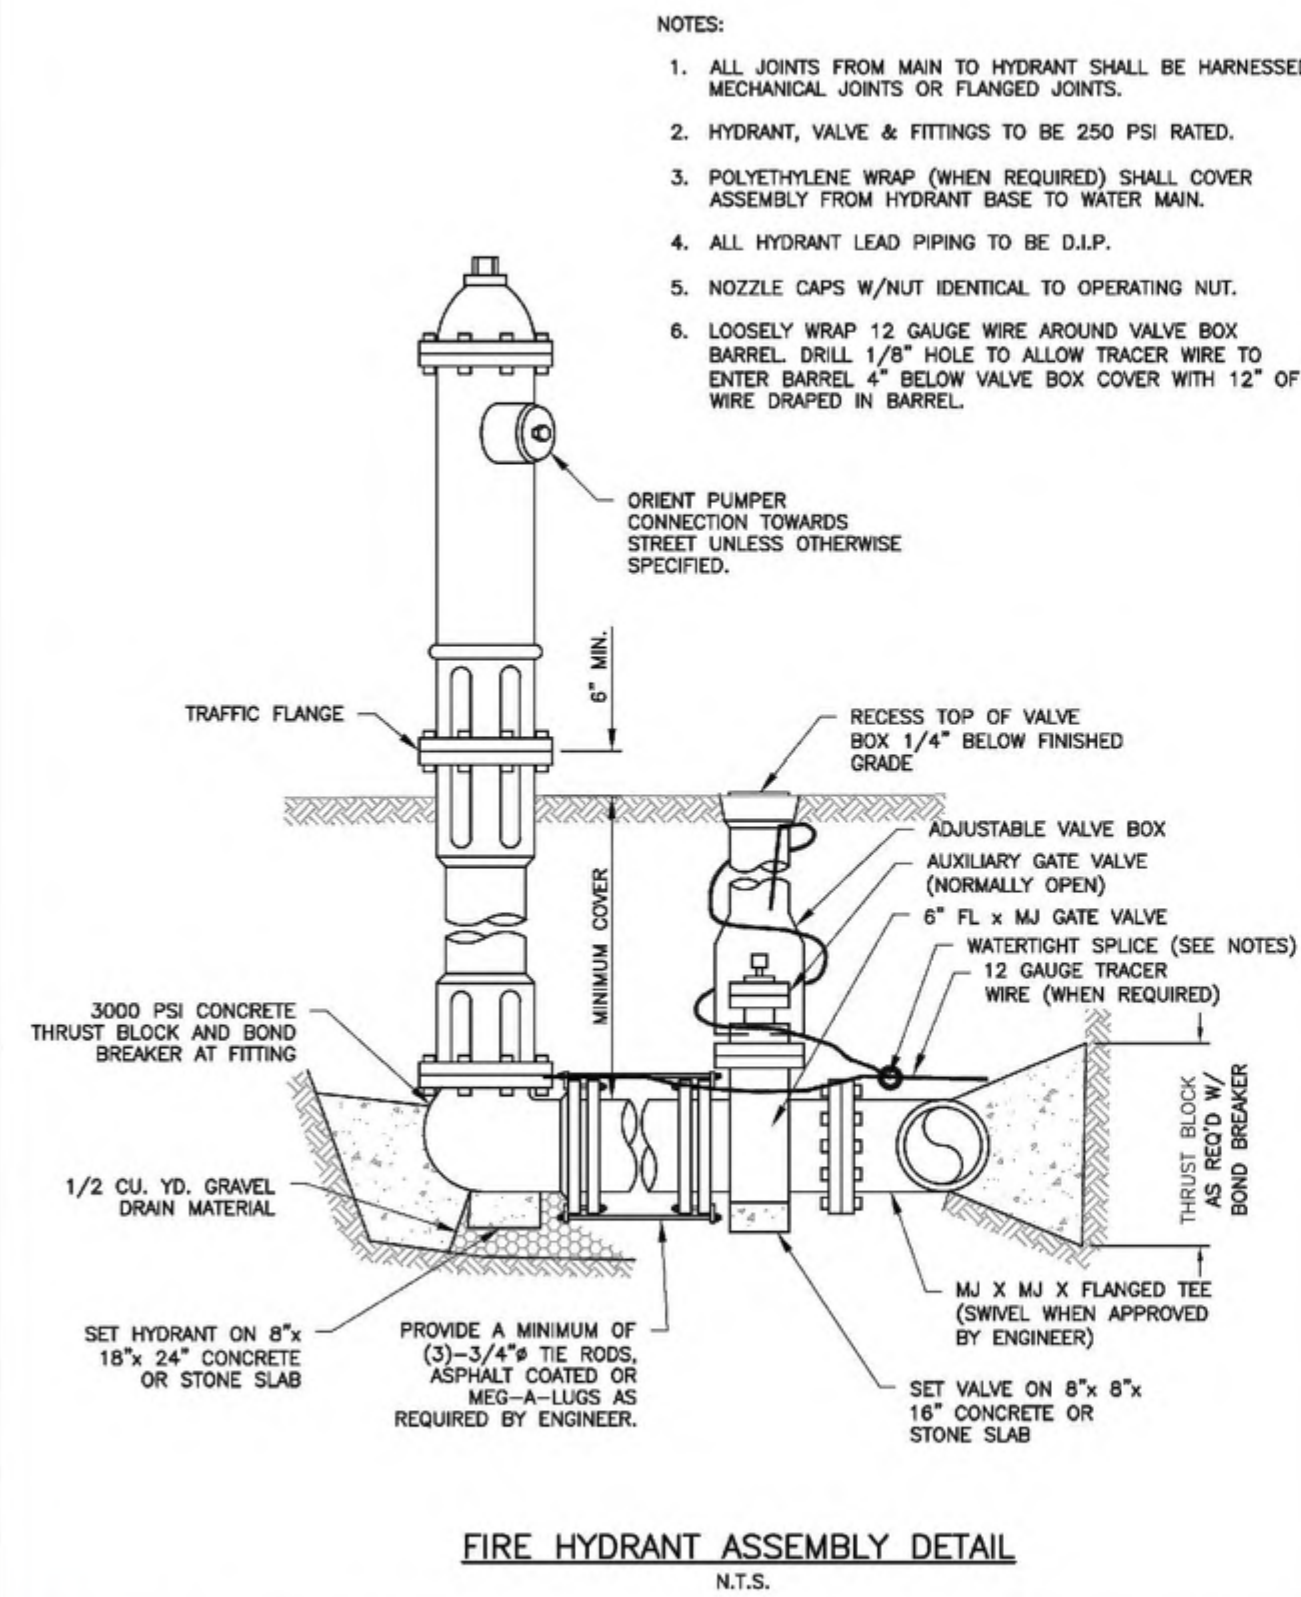

City of Glenwood Springs
101 West 8th Street
Glenwood Springs, CO 81601
970.384.6435
www.ci.glenwood-springs.co.us

Fire Hydrant Assembly Detail
Water Standard Details


Approved: [Signature] XX
Date: 2/23/16
Modified: 2/23/16
Drawing # **W03**

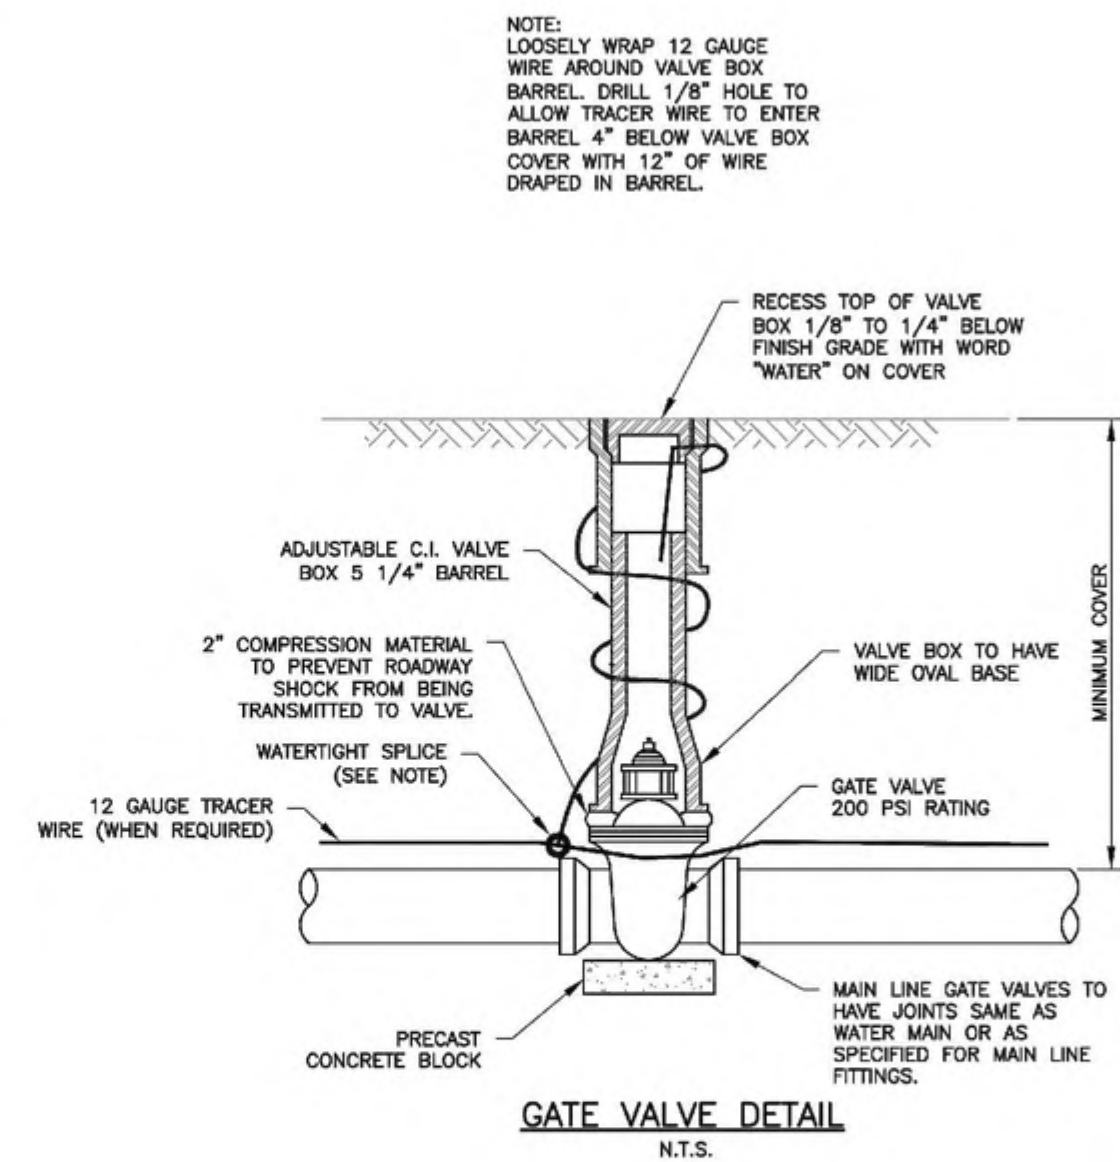

City of Glenwood Springs
101 West 8th Street
Glenwood Springs, CO 81601
970.384.6435
www.ci.glenwood-springs.co.us

Gate Valve Detail
Water Standard Details


Approved: [Signature] XX
Date: 2/23/16
Modified: 2/23/16
Drawing # **W04**

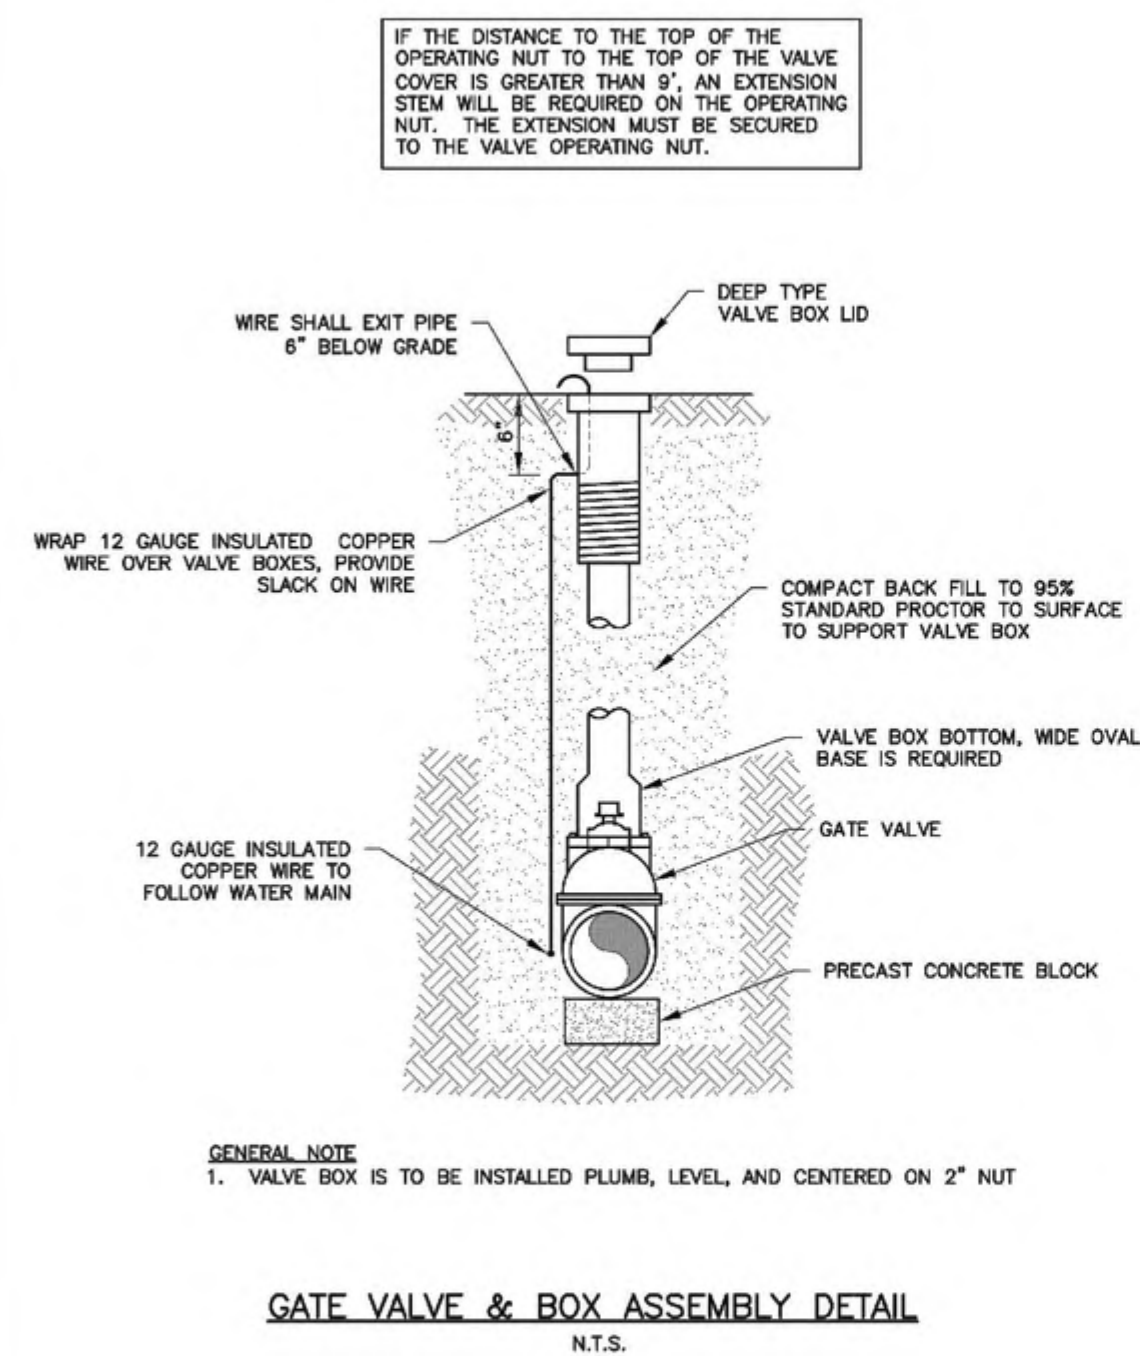

City of Glenwood Springs
101 West 8th Street
Glenwood Springs, CO 81601
970.384.6435
www.ci.glenwood-springs.co.us

Gate Valve And Box Assembly
Water Standard Details


Approved: [Signature] XX
Date: 2/23/16
Modified: 2/23/16
Drawing # **W05**

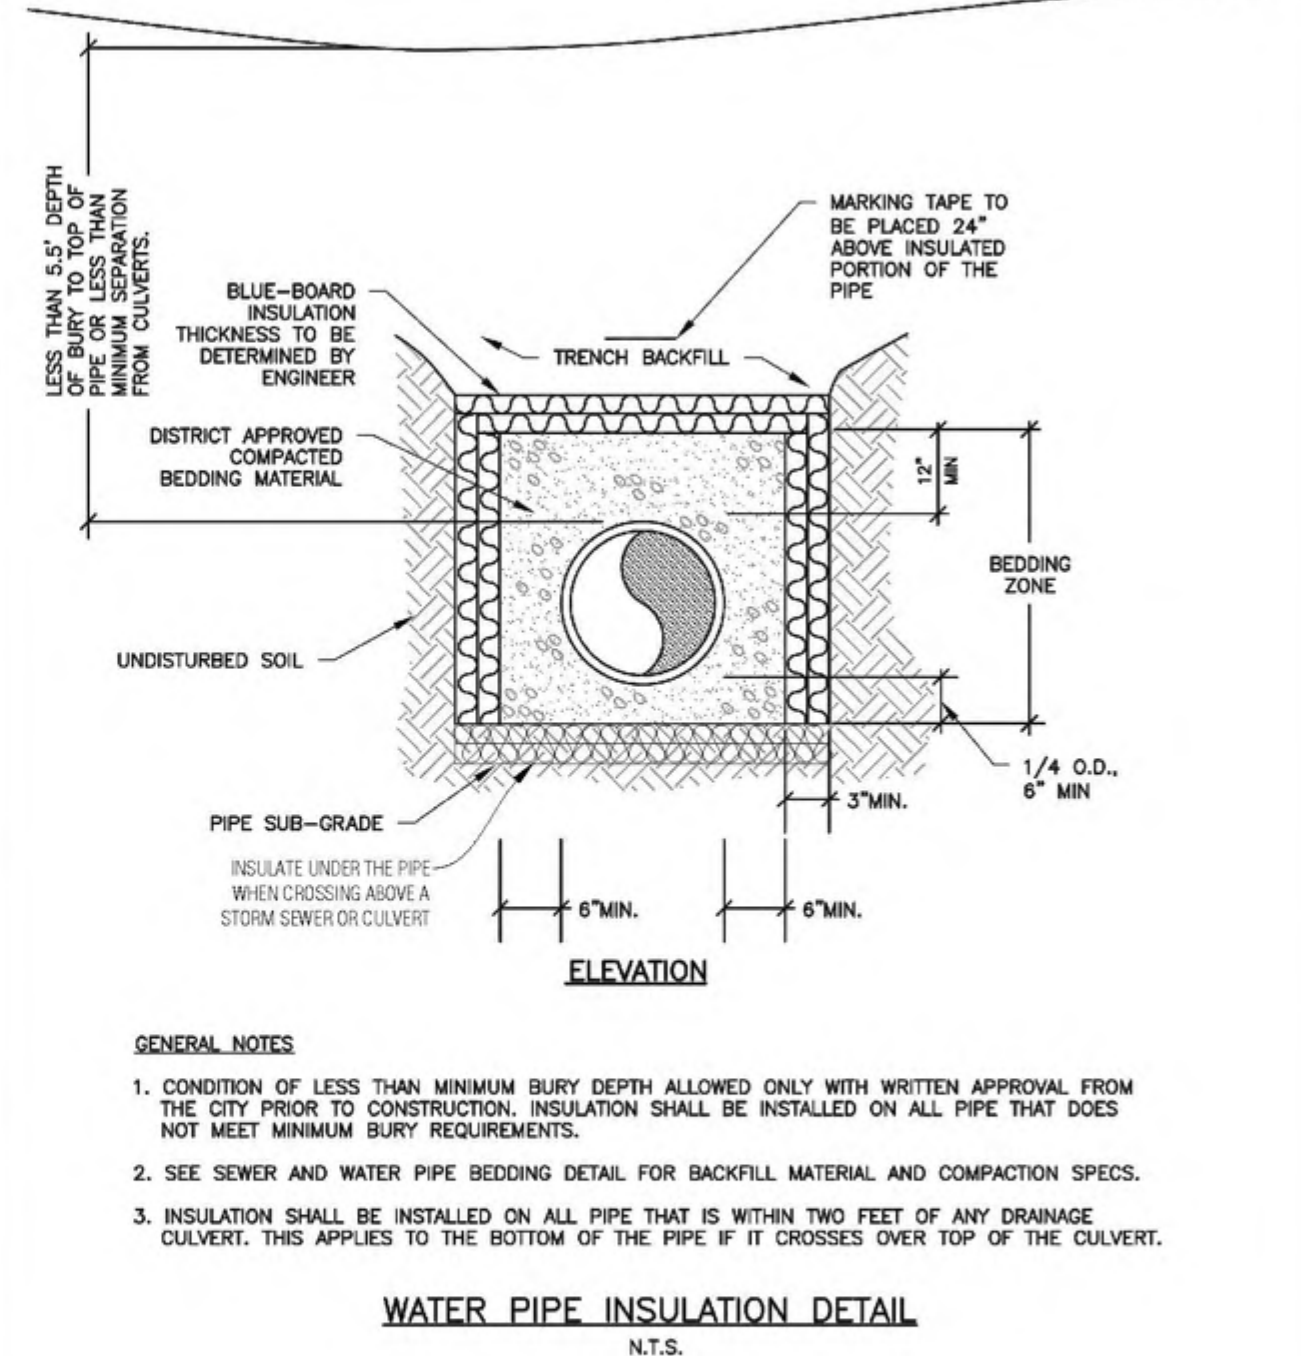

City of Glenwood Springs
101 West 8th Street
Glenwood Springs, CO 81601
970.384.6435
www.ci.glenwood-springs.co.us

Water Pipe Insulation Detail
Water Standard Details


Approved: [Signature] XX
Date: 2/23/16
Modified: 2/23/16
Drawing # **W06**

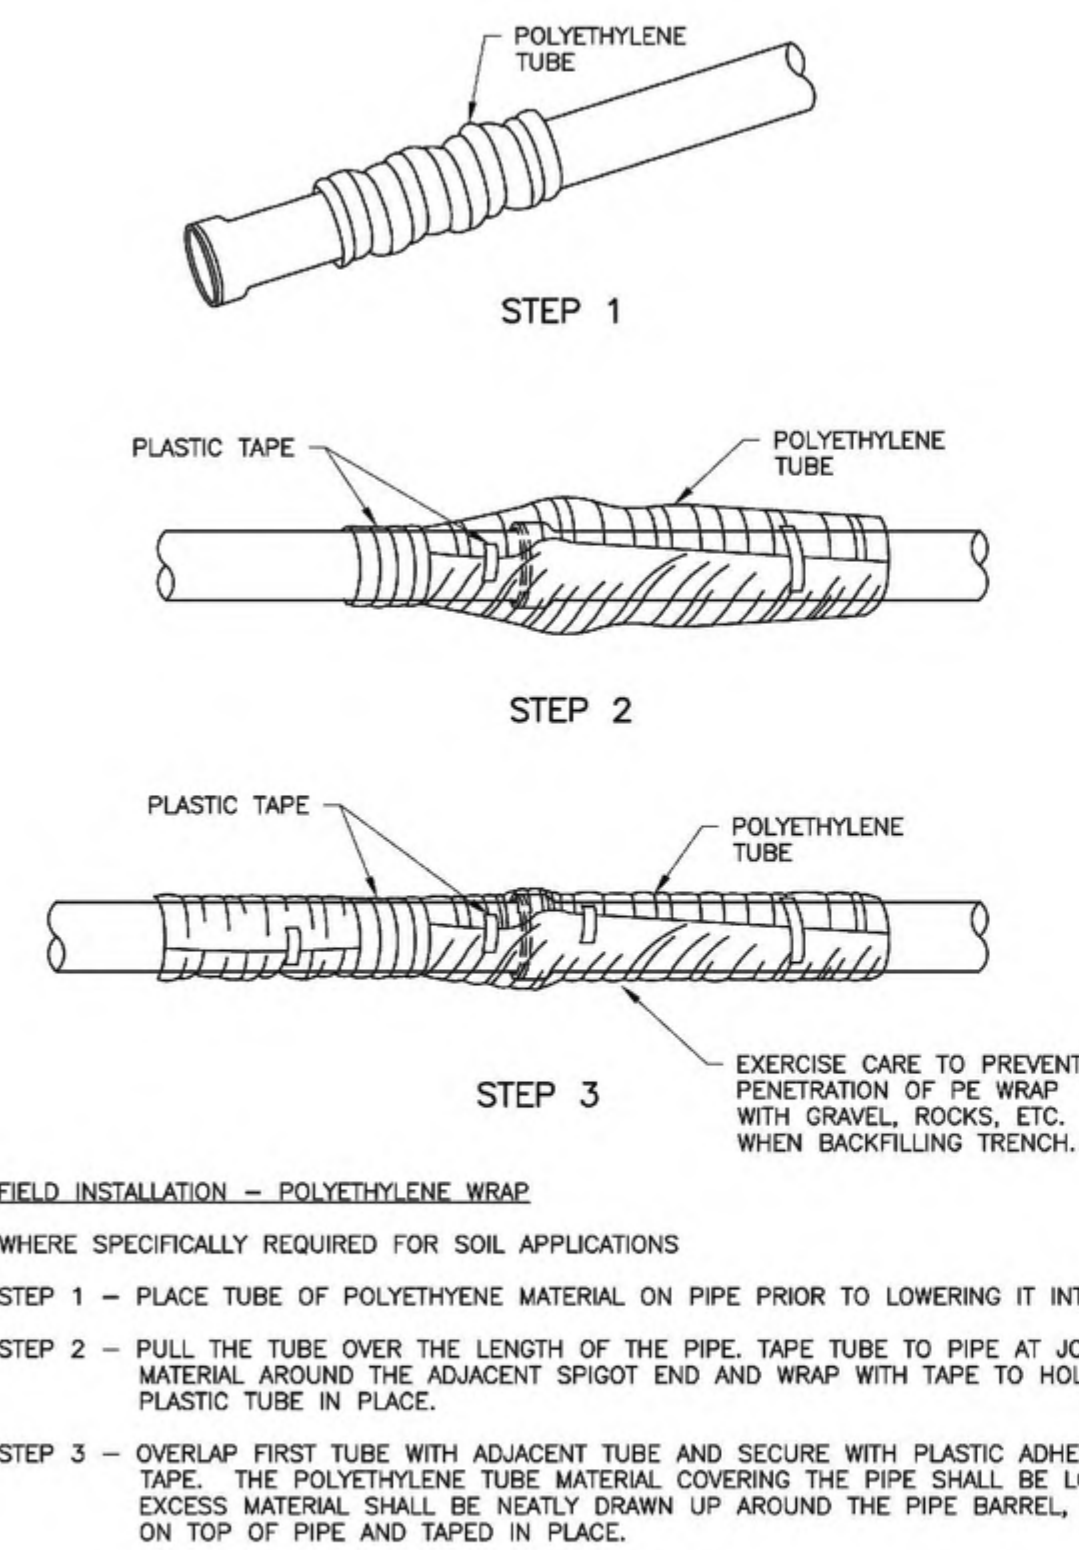

City of Glenwood Springs
101 West 8th Street
Glenwood Springs, CO 81601
970.384.6435
www.ci.glenwood-springs.co.us

Polywrap Detail
Water Standard Details







Approved: [Signature] XX
Date: 2/23/16
Modified: 2/23/16
Drawing # **W07**

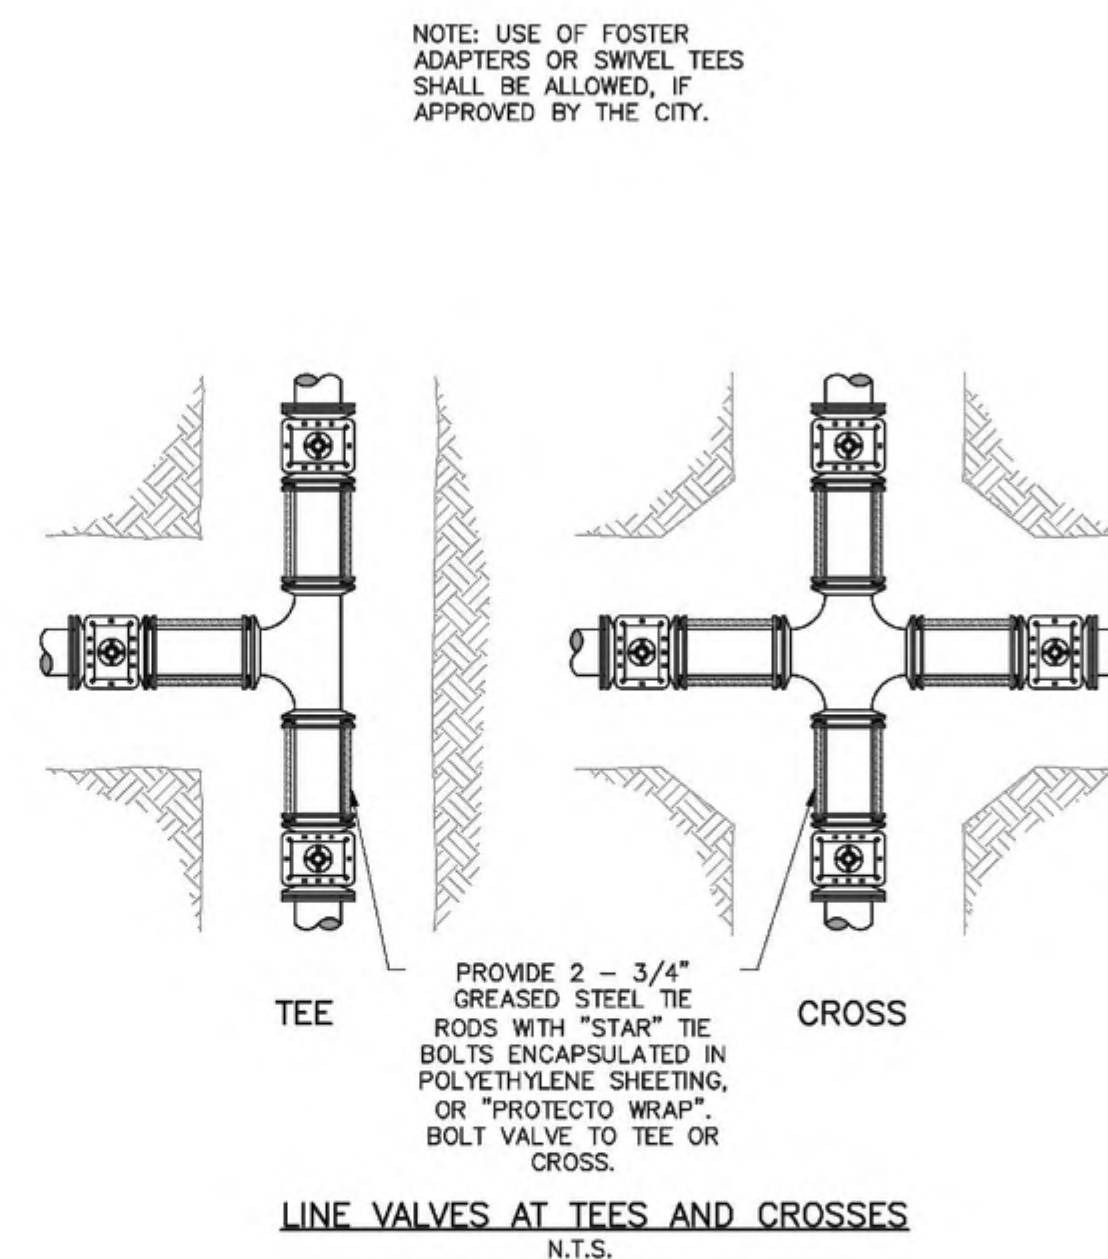

City of Glenwood Springs
101 West 8th Street
Glenwood Springs, CO 81601
970.384.6435
www.ci.glenwood-springs.co.us

Line Valves at Tees and Crosses
Water Standard Details

Approved: [Signature] XX
Date: 2/23/16
Modified: 2/23/16
Drawing # **W10**

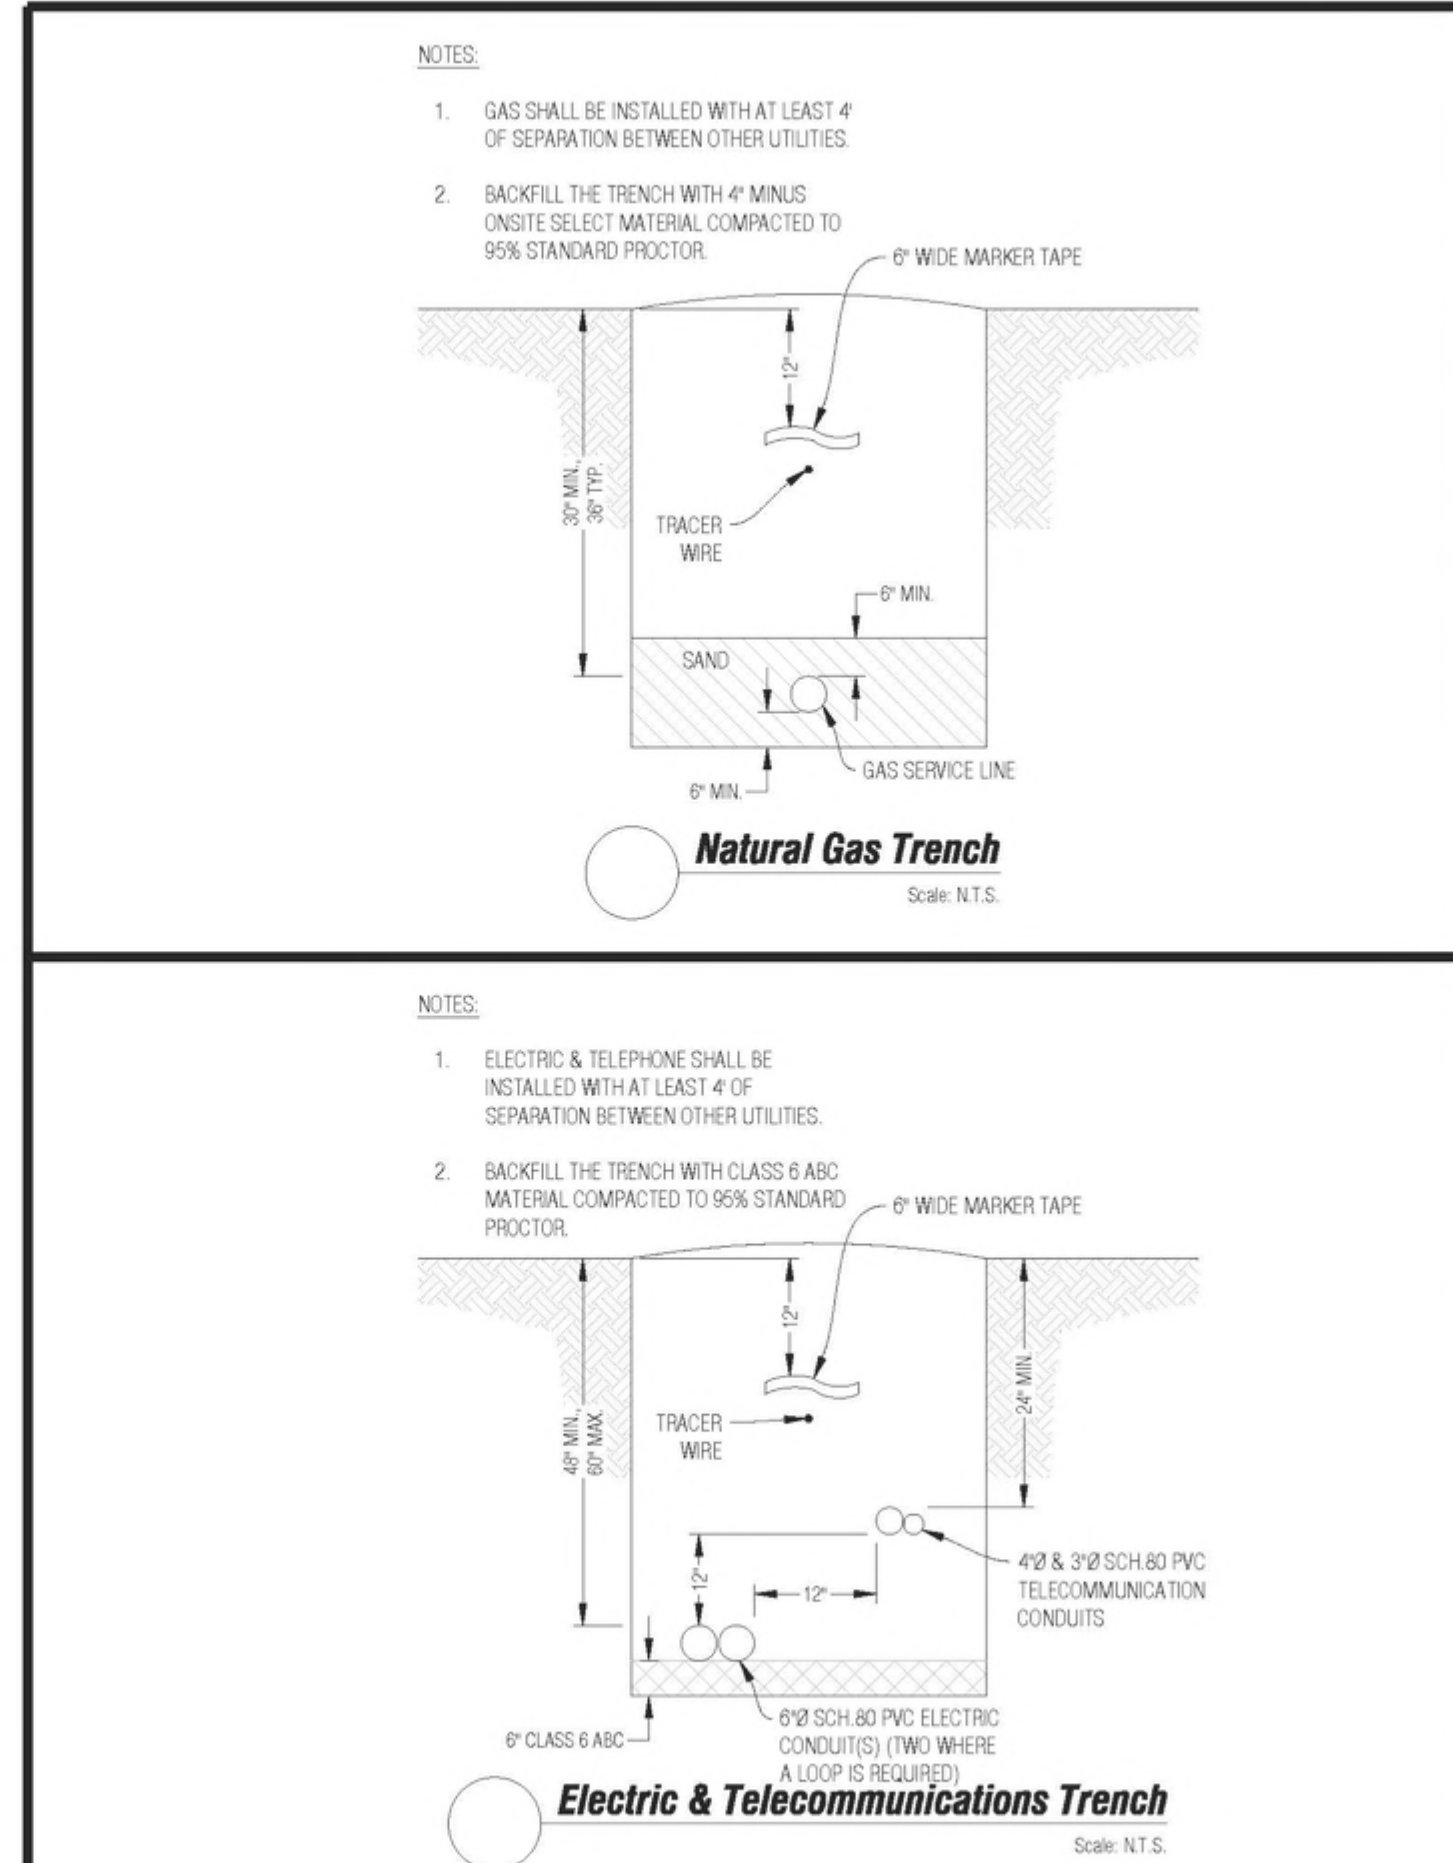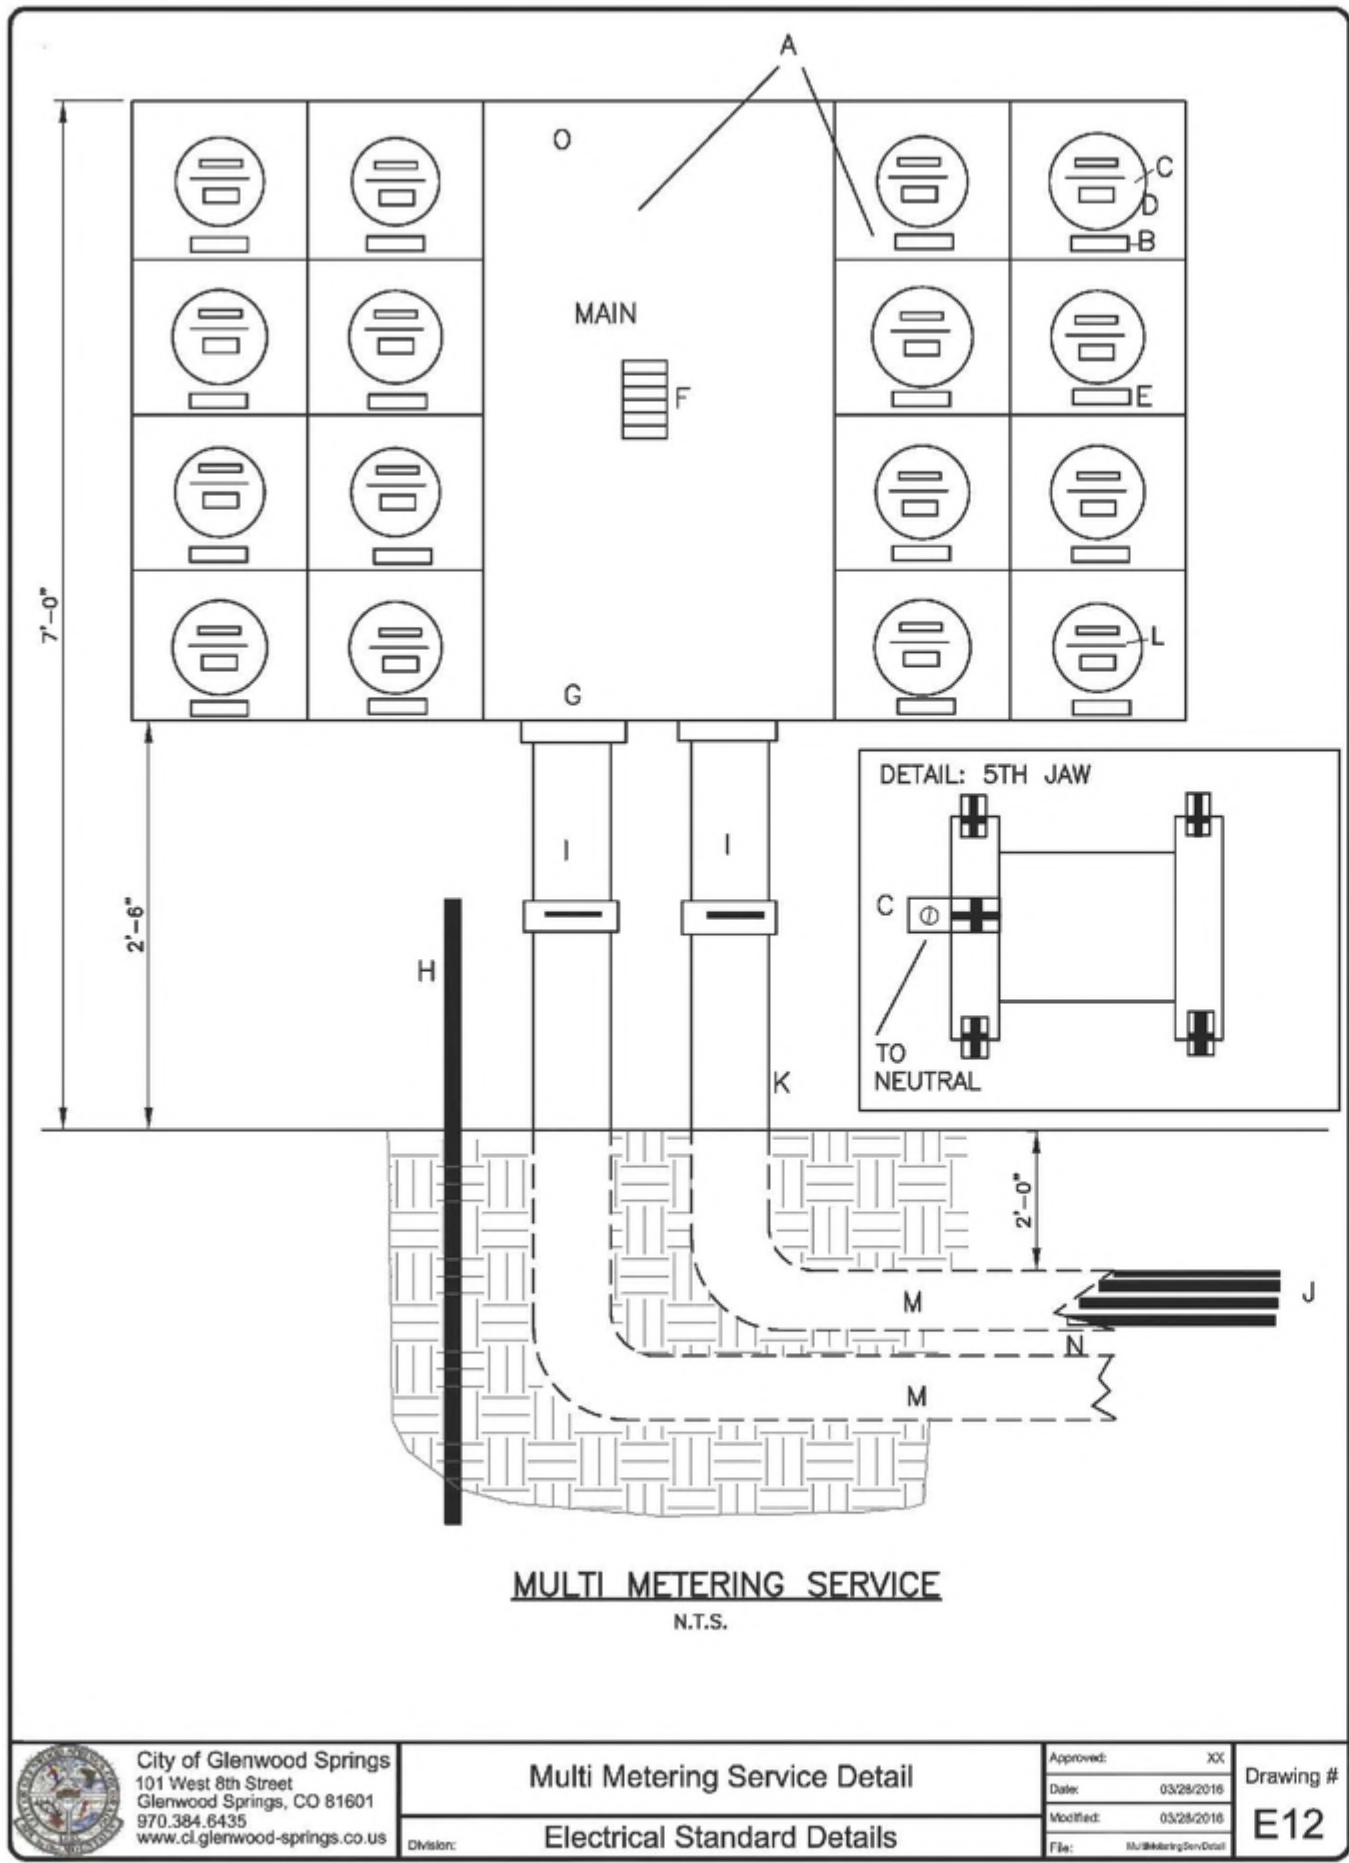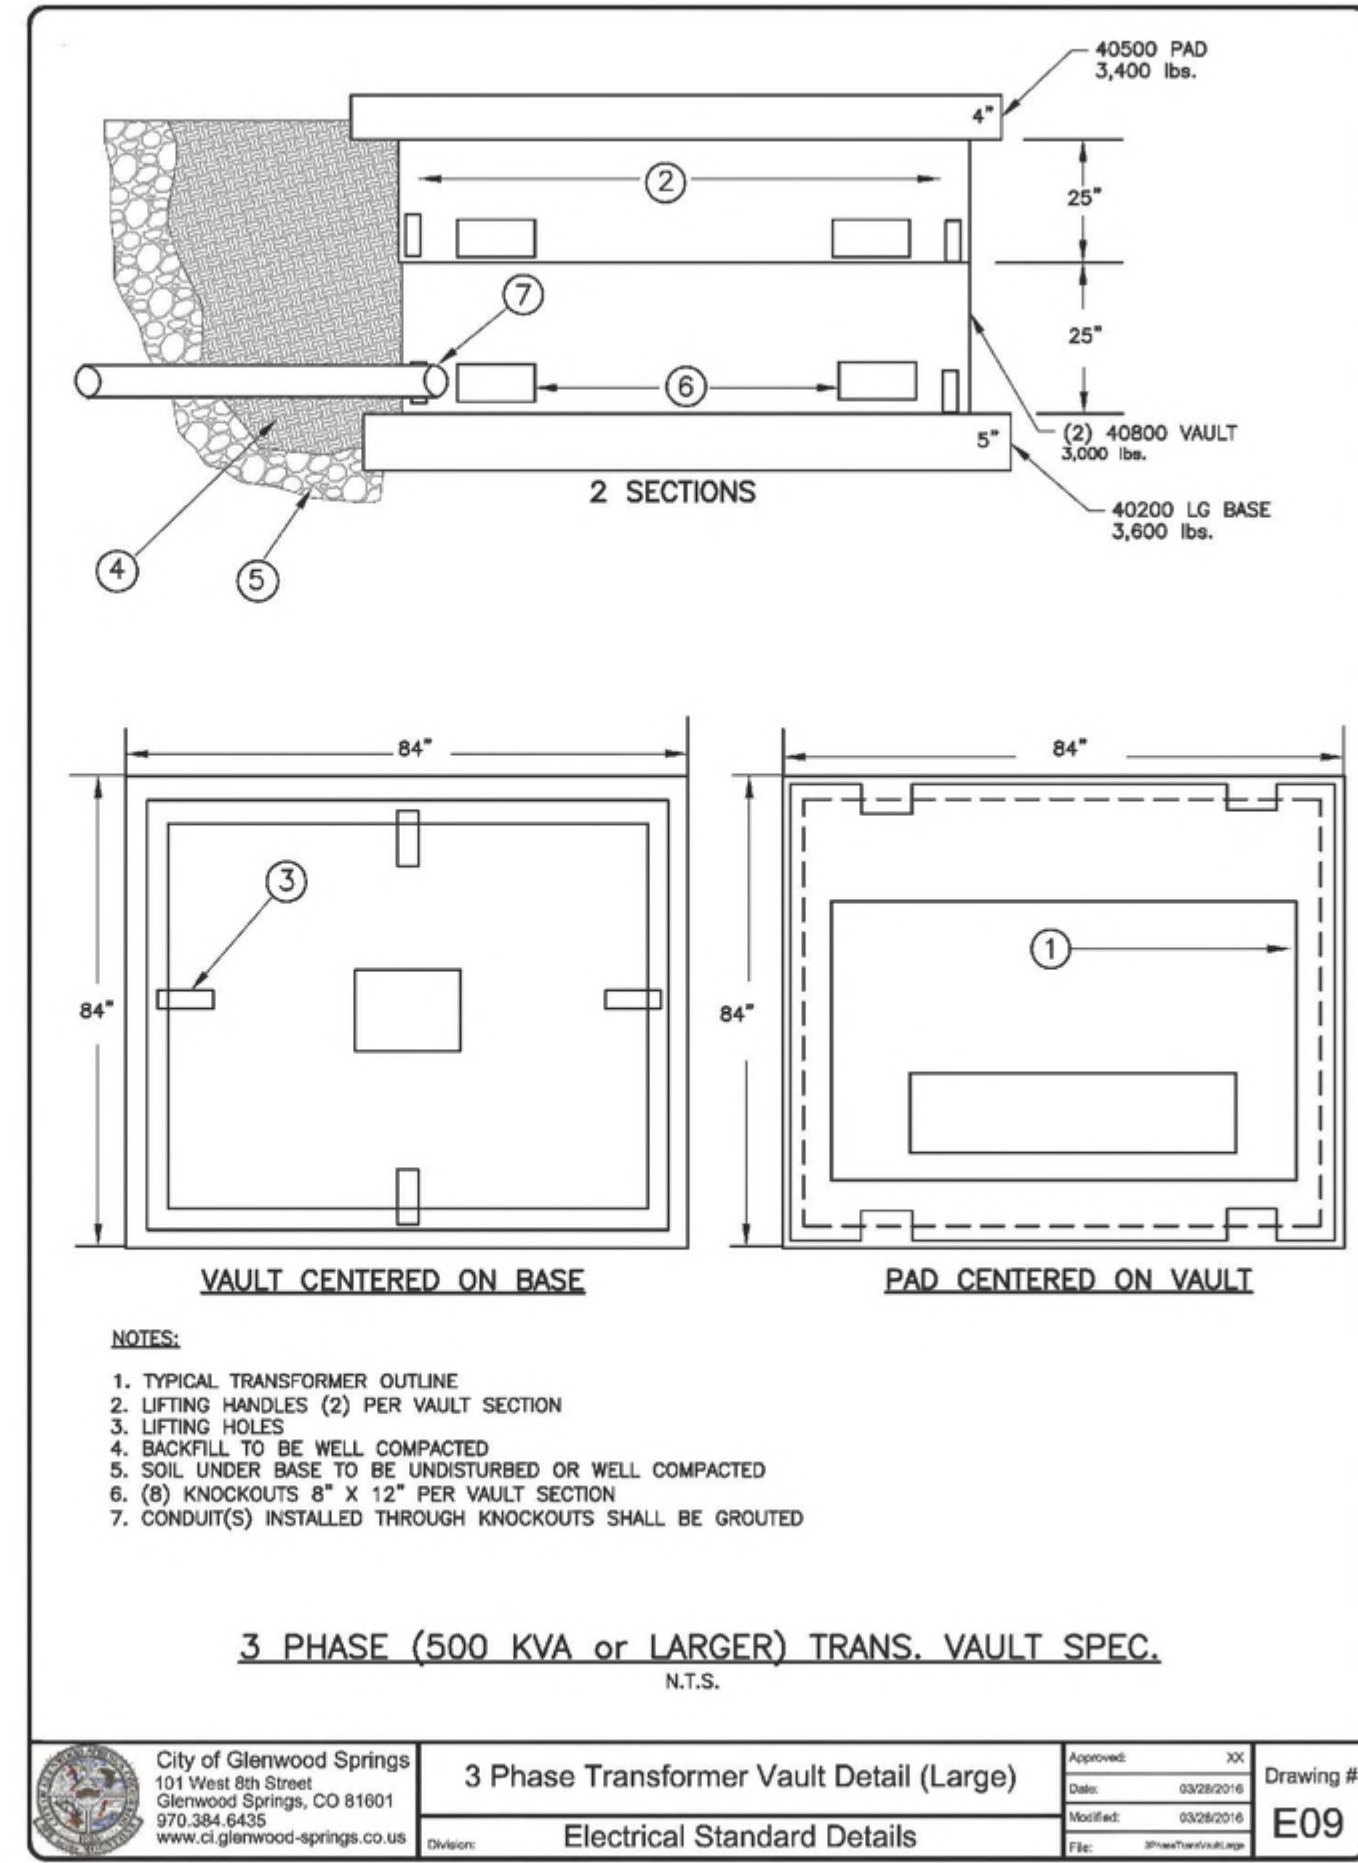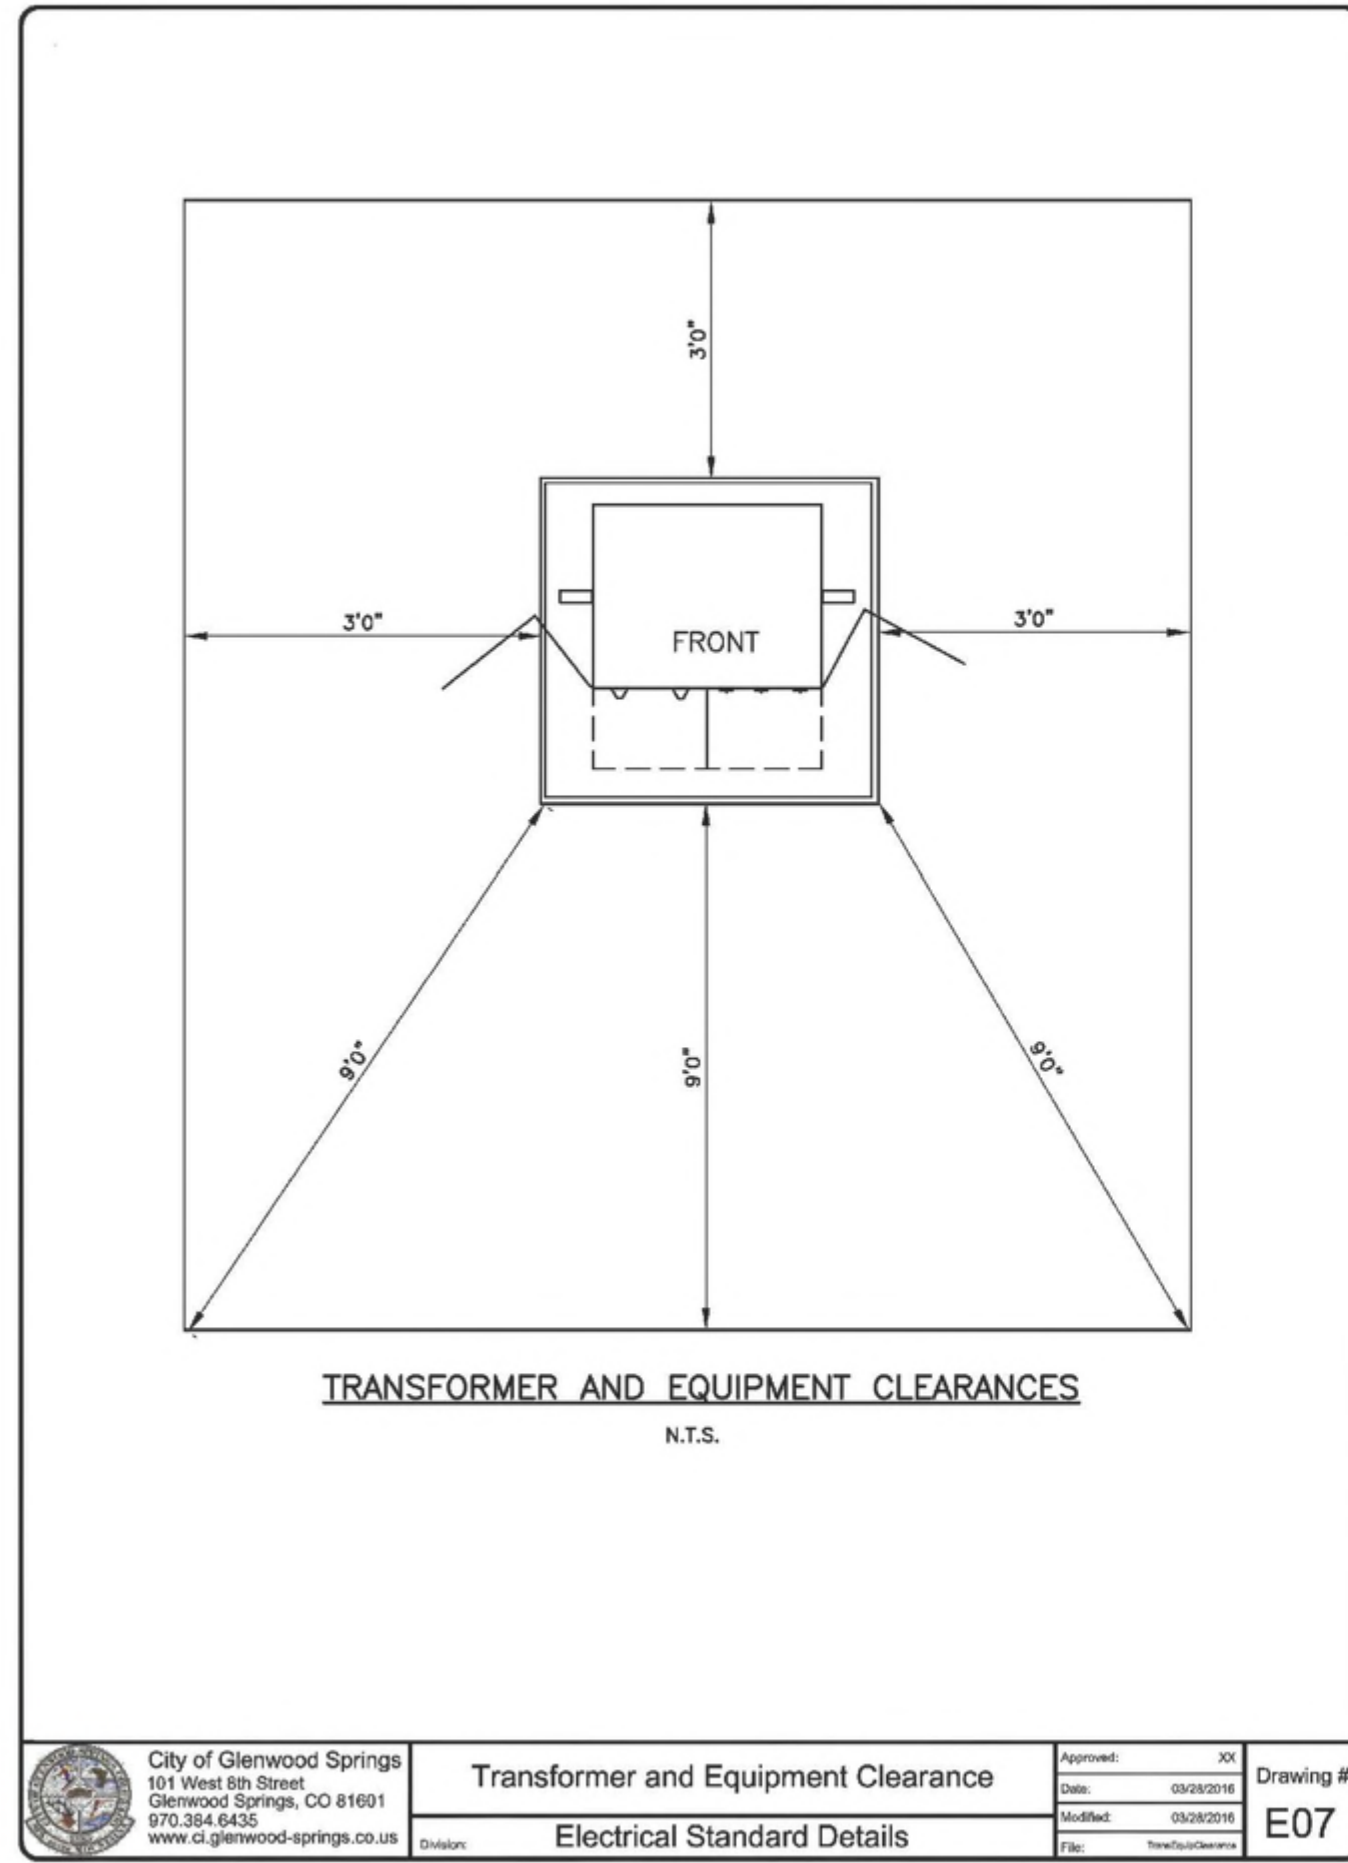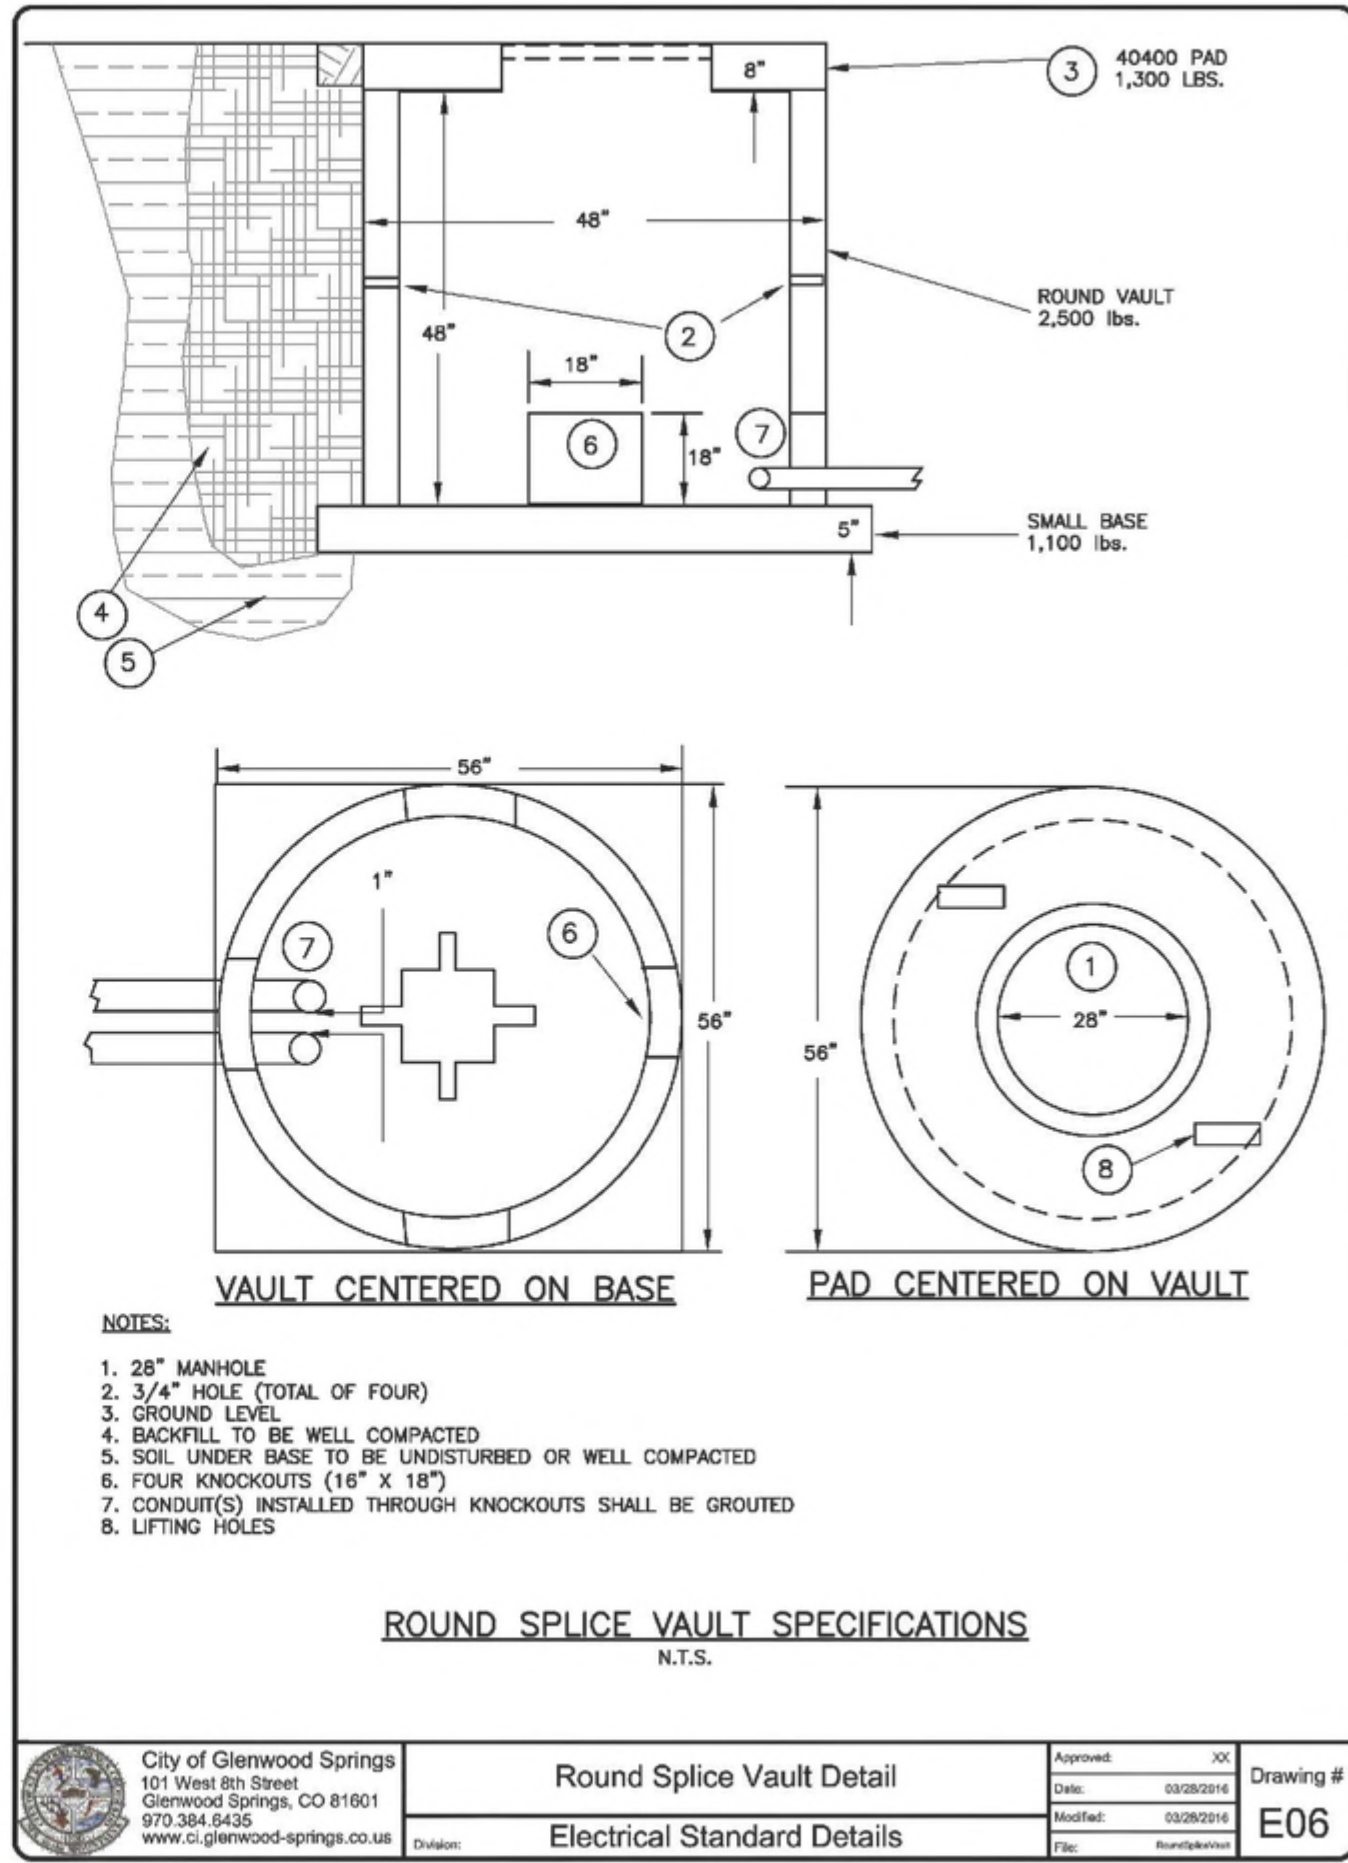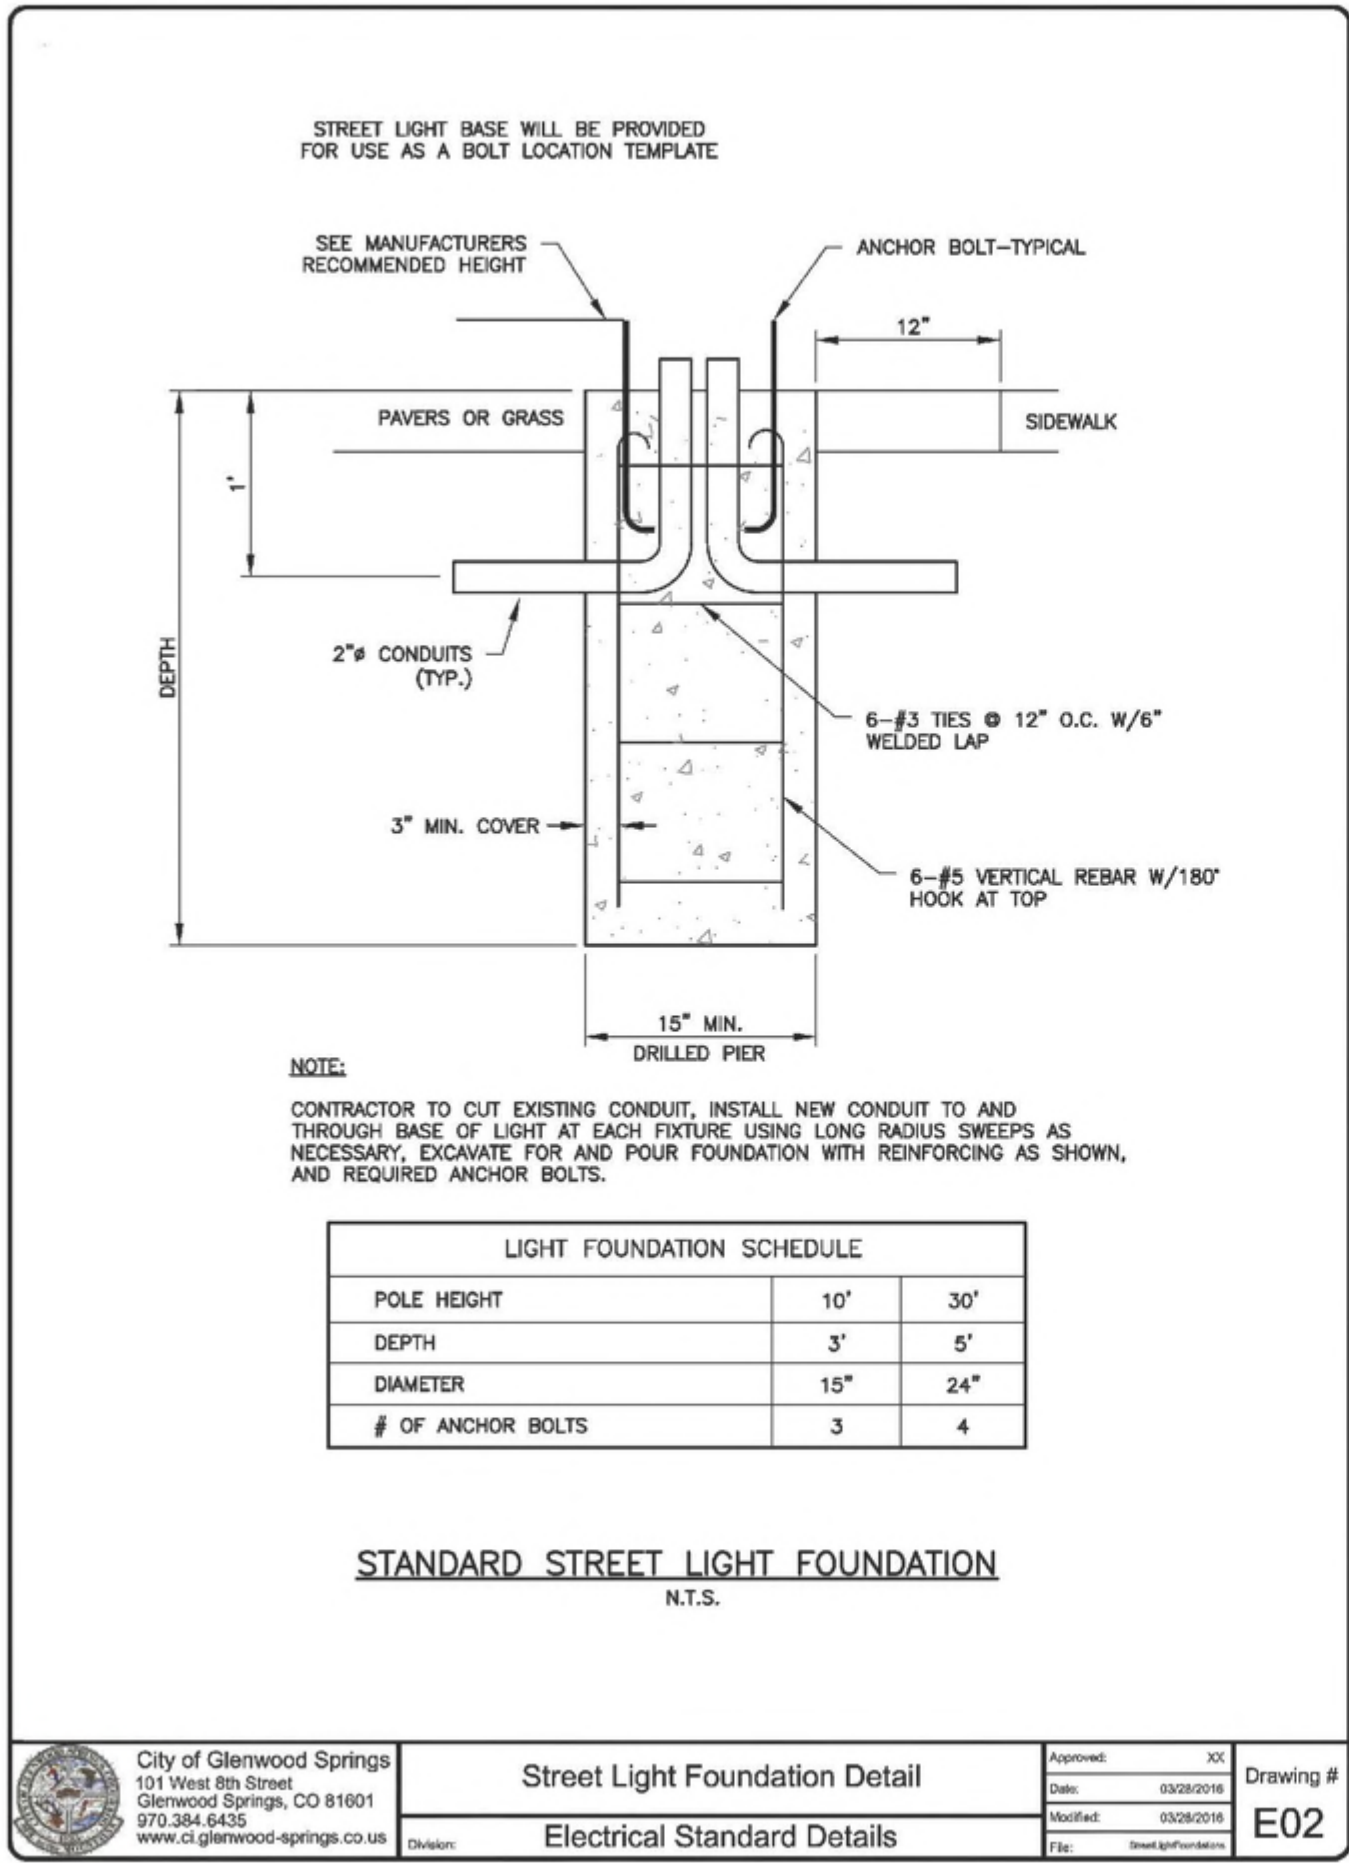

Boundaries Unlimited Inc.
Civil Engineering
Surveying
& Beyond

923 Cooper Ave., Ste. 201
Glenwood Springs, CO 81601
(T) 970.945.5252
www.bu-inc.com

Subsurface Utility Engineering (SUE)
Required Project: Yes

If "Yes", SUE Certification by:
Firm: 2018-208.004
Job #: SGM, Inc.
Date: July 2020

Engineer or Surveyor Seal

COLORADO LICENSE
1/21/20
37110
PROFESSIONAL ENGINEER

Client Information:
IRON MOUNTAIN HOT SPRINGS
281 CENTENNIAL STREET
GLENWOOD SPRINGS, CO 81601
970.945.4766

NORTH

Scale: 1" = 1'

811
Know what's below.
Call before you dig.

LOT 1, BLOCK 2 OF THE NORTH GLENWOOD CENTER SUBDIVISION





Caverns Village
Details - Site Electric
Construction Plan Set

By: _____
Revision: _____
Date: _____

PROJECT NO.
17015.04
Design:
DJW
Check:
BUJ
Date:
7/21/20

Sheet
C.9

File Name: 17015-C-Storm-CDD.dwg

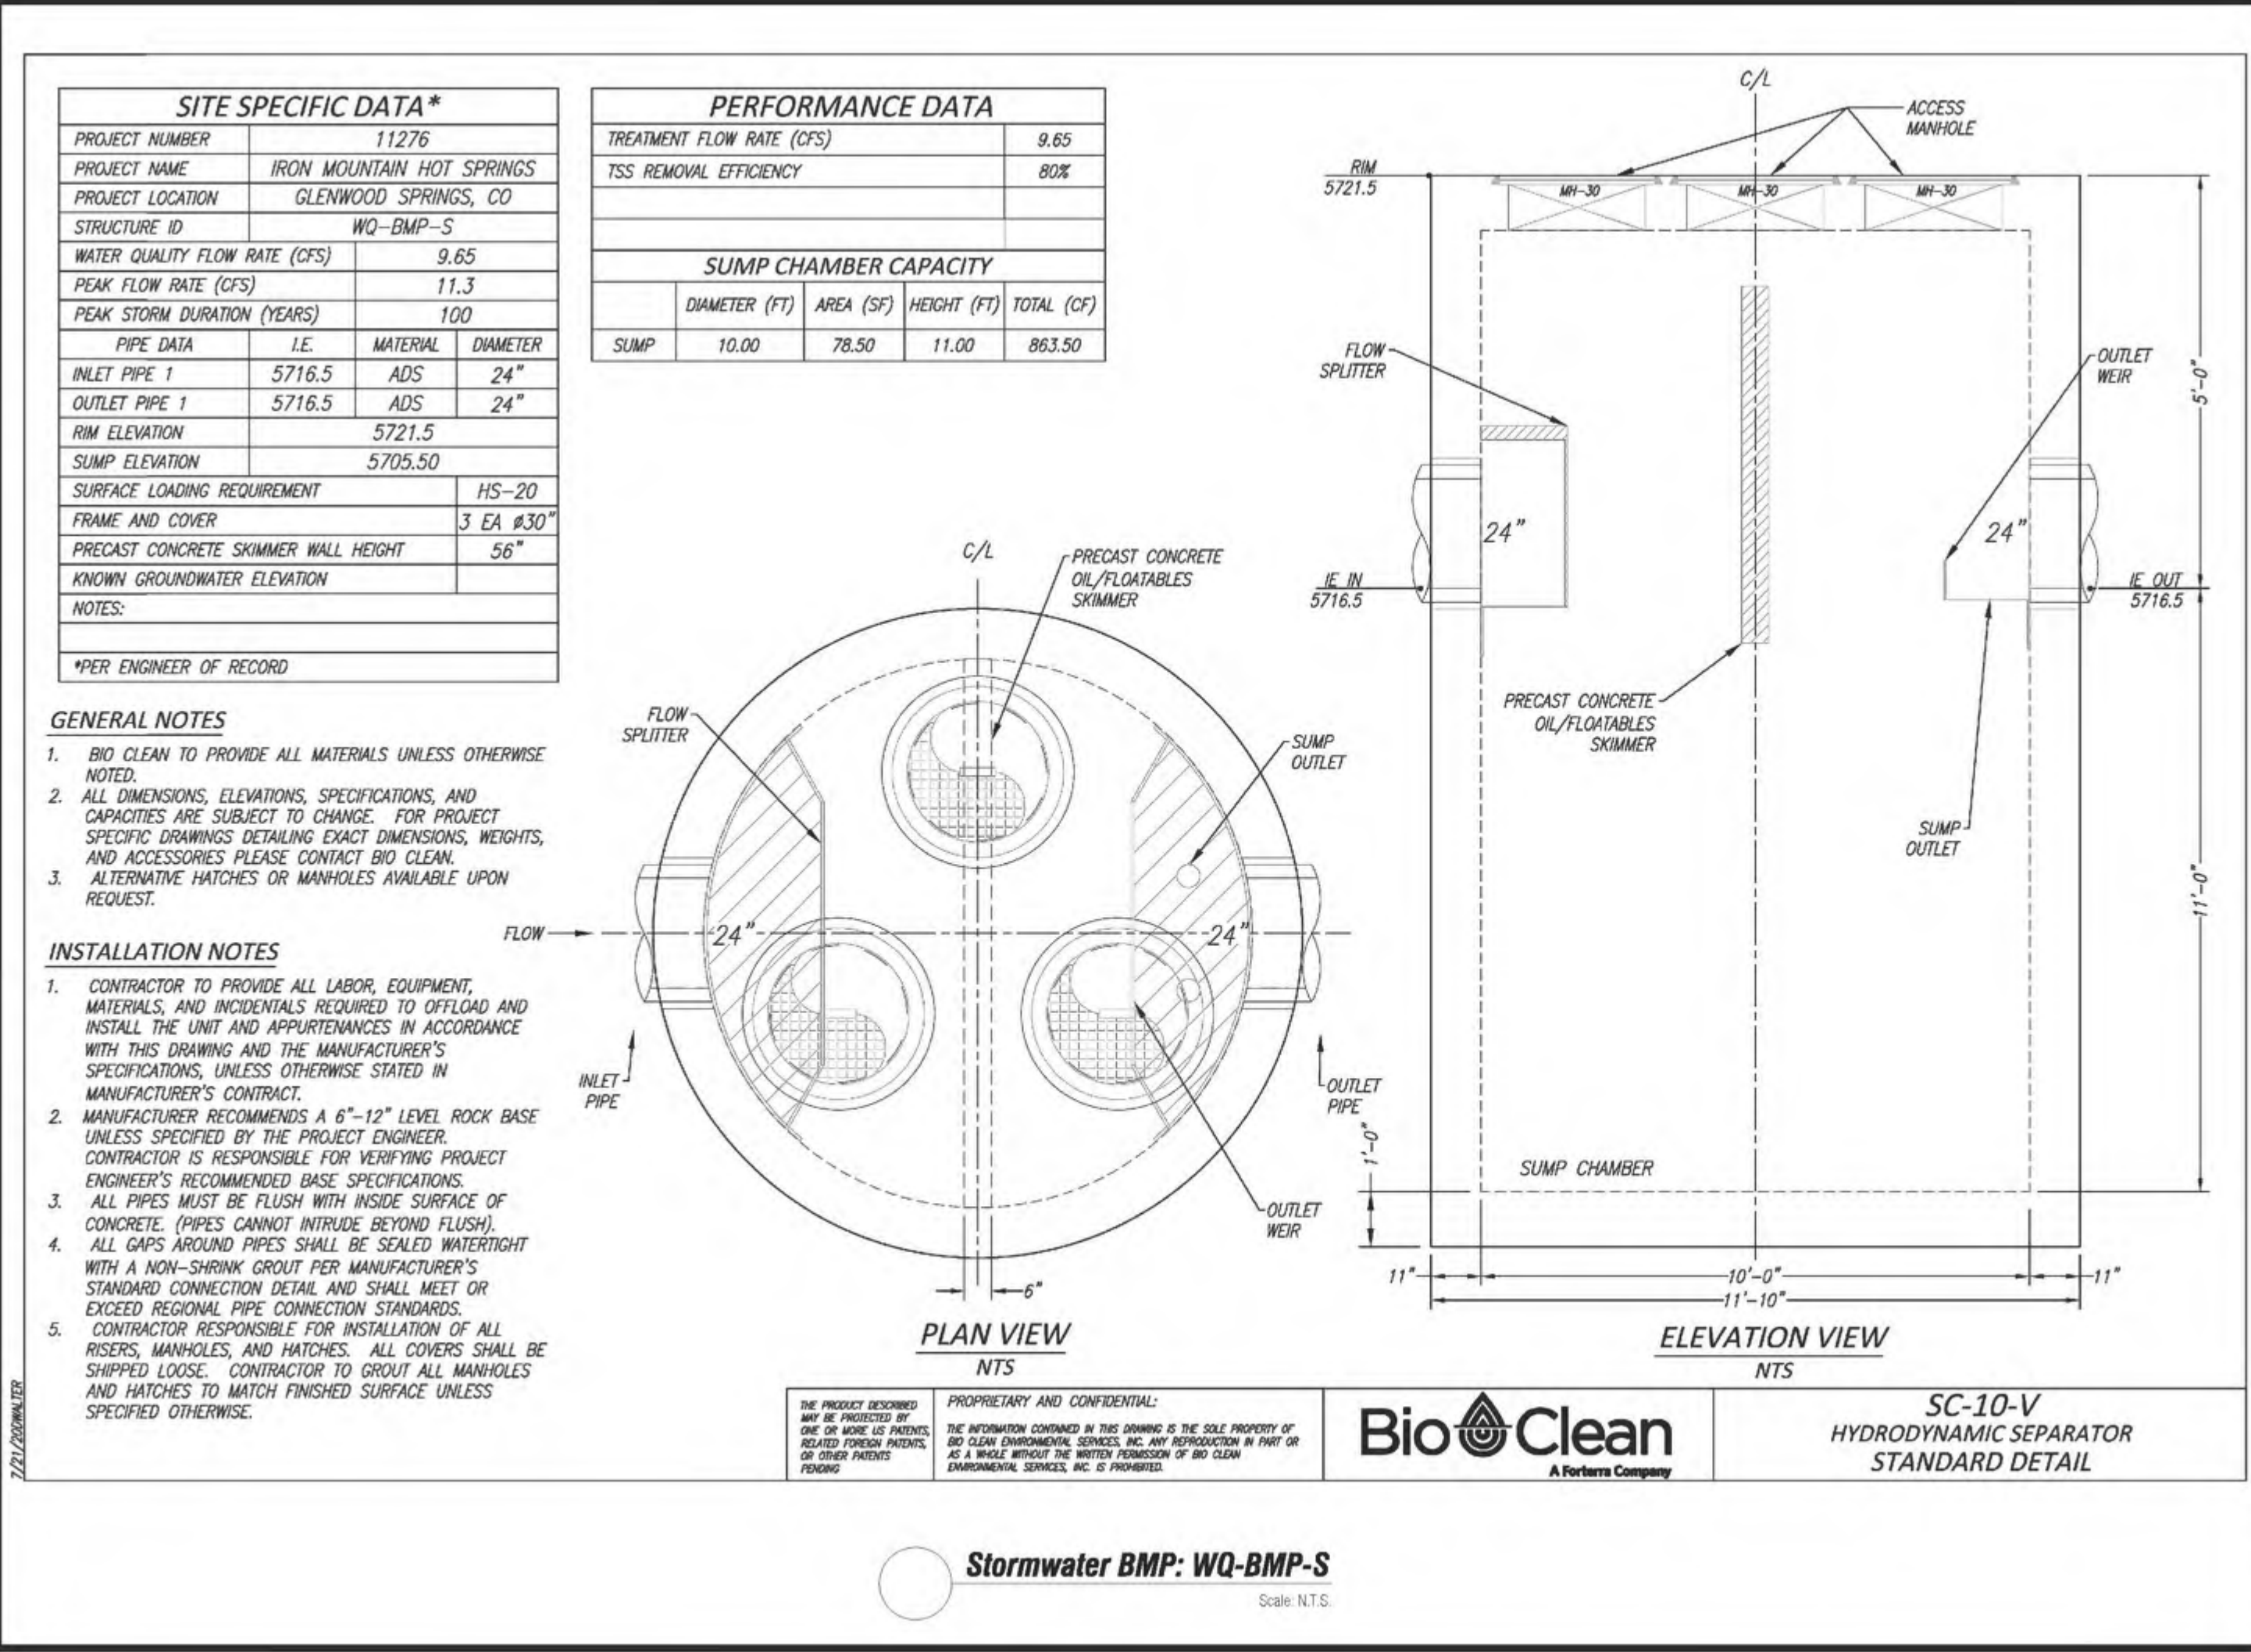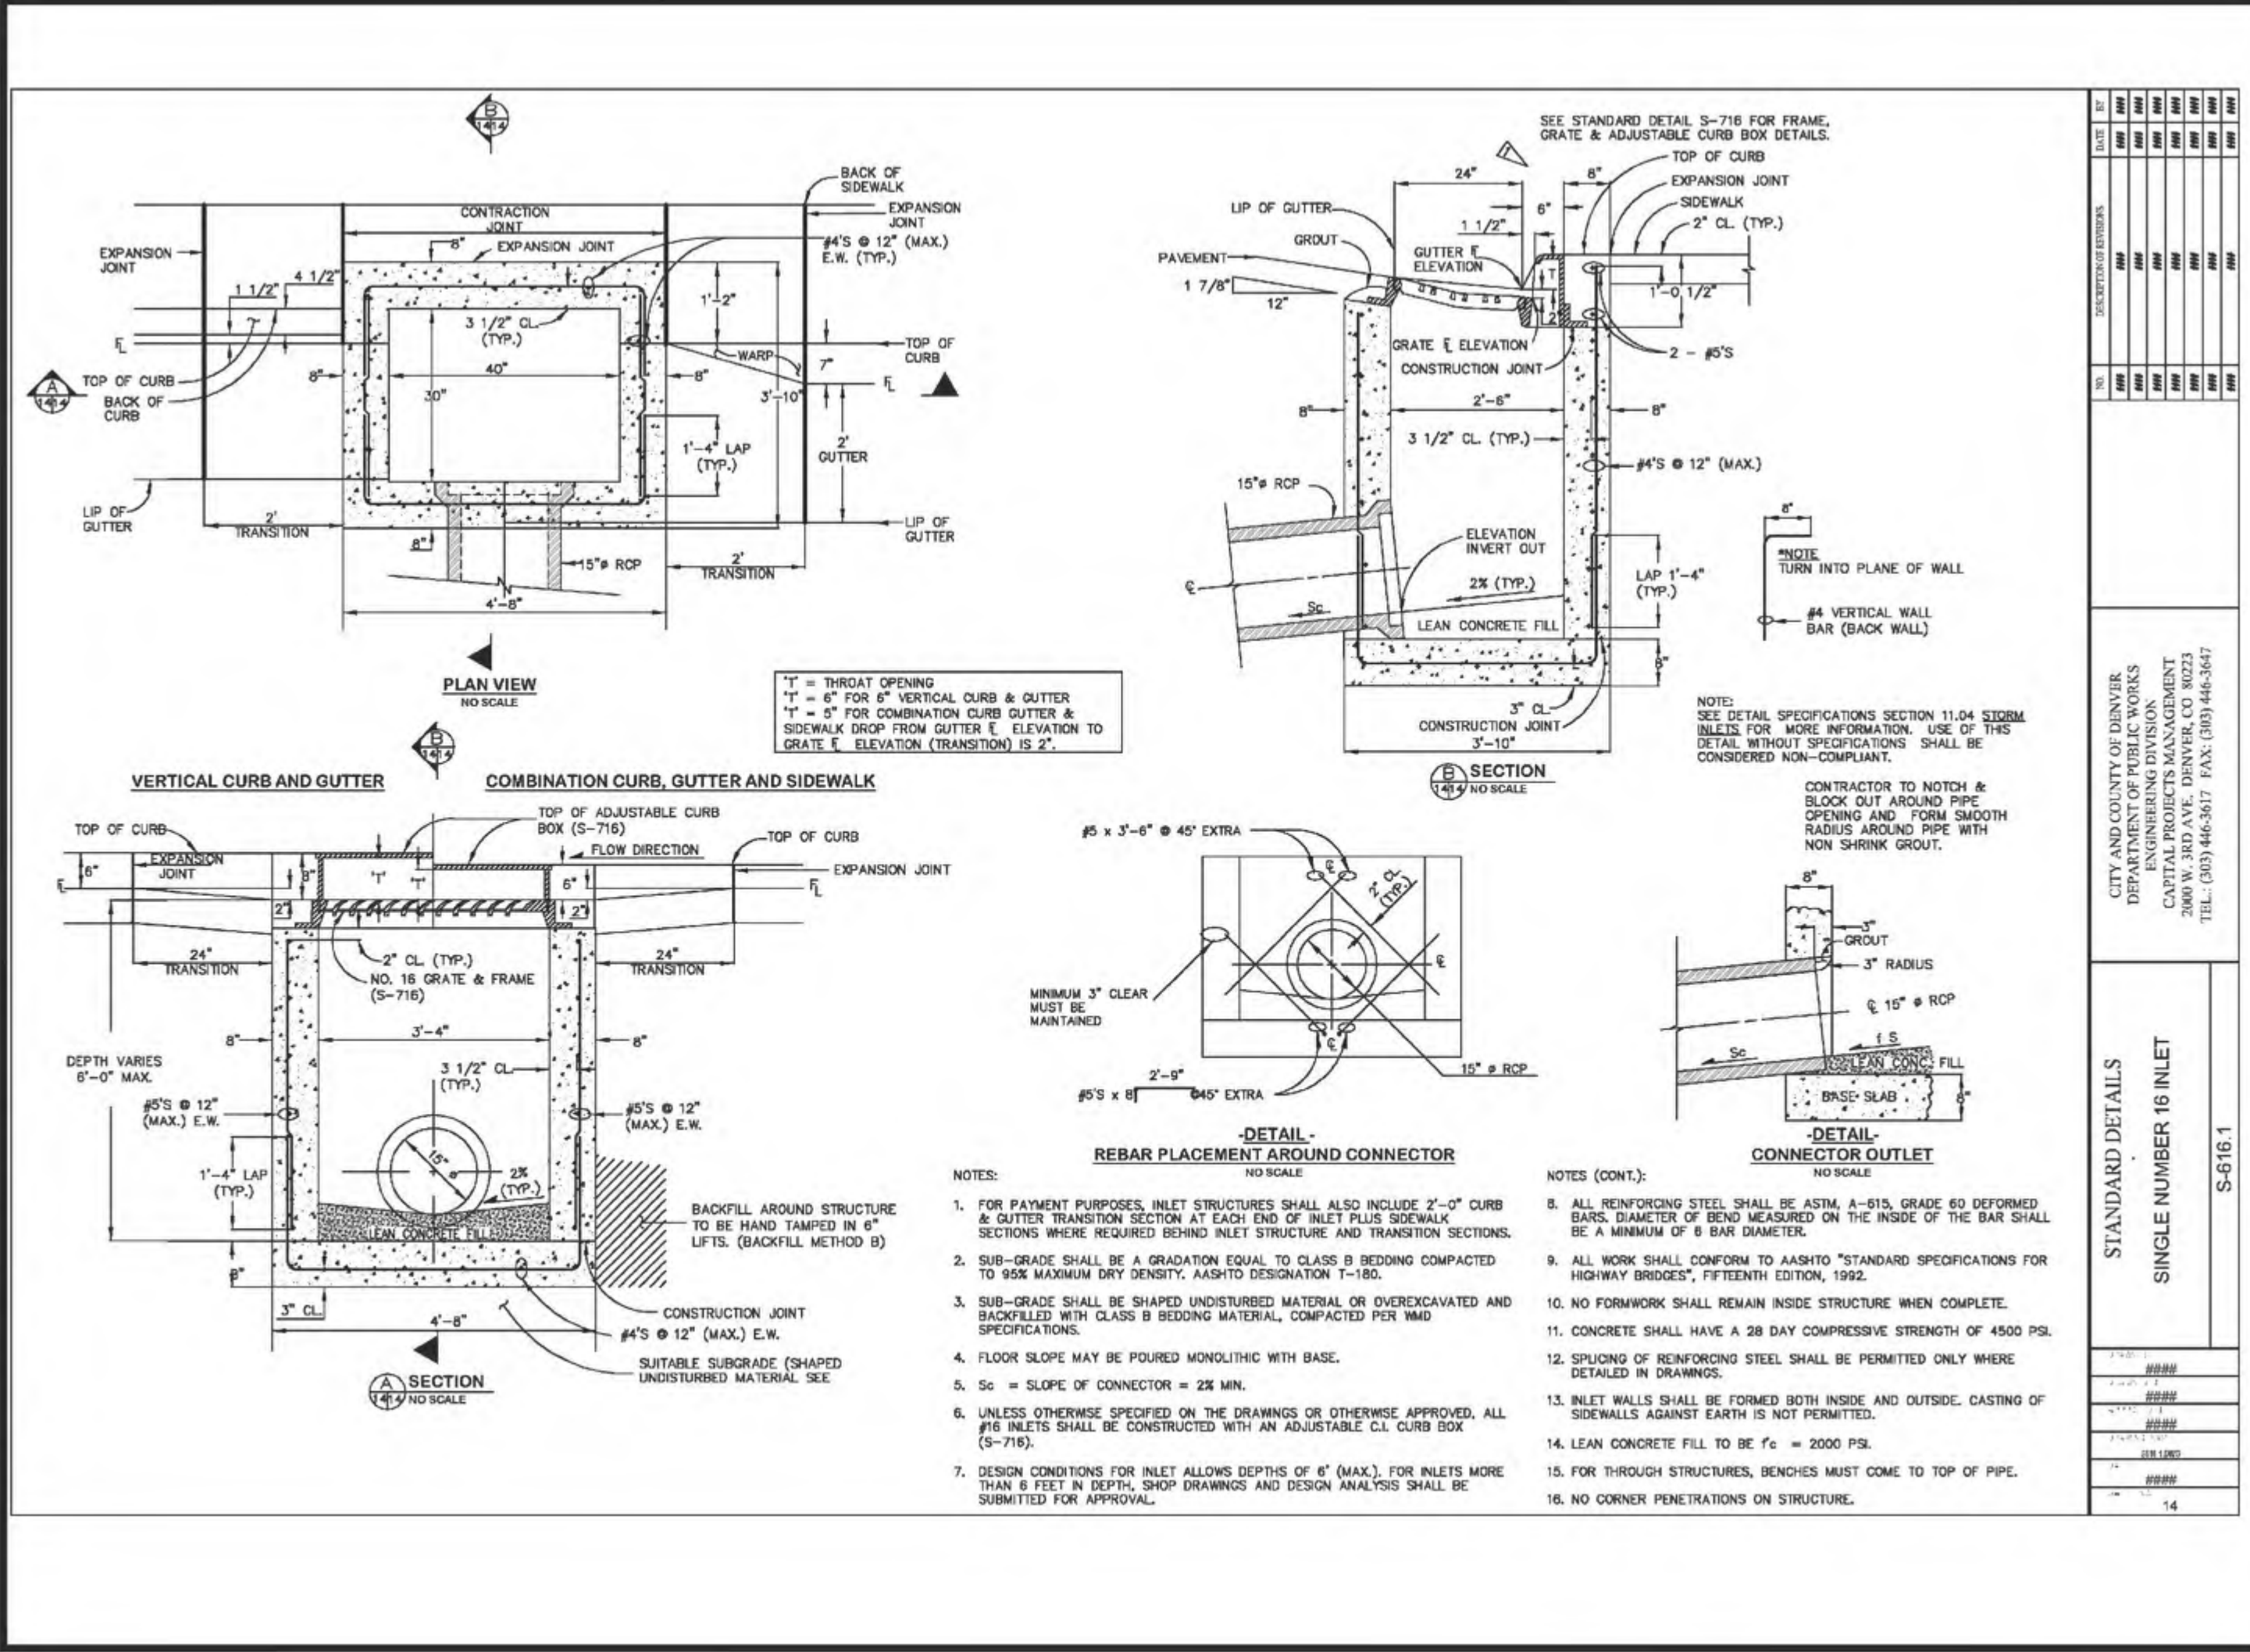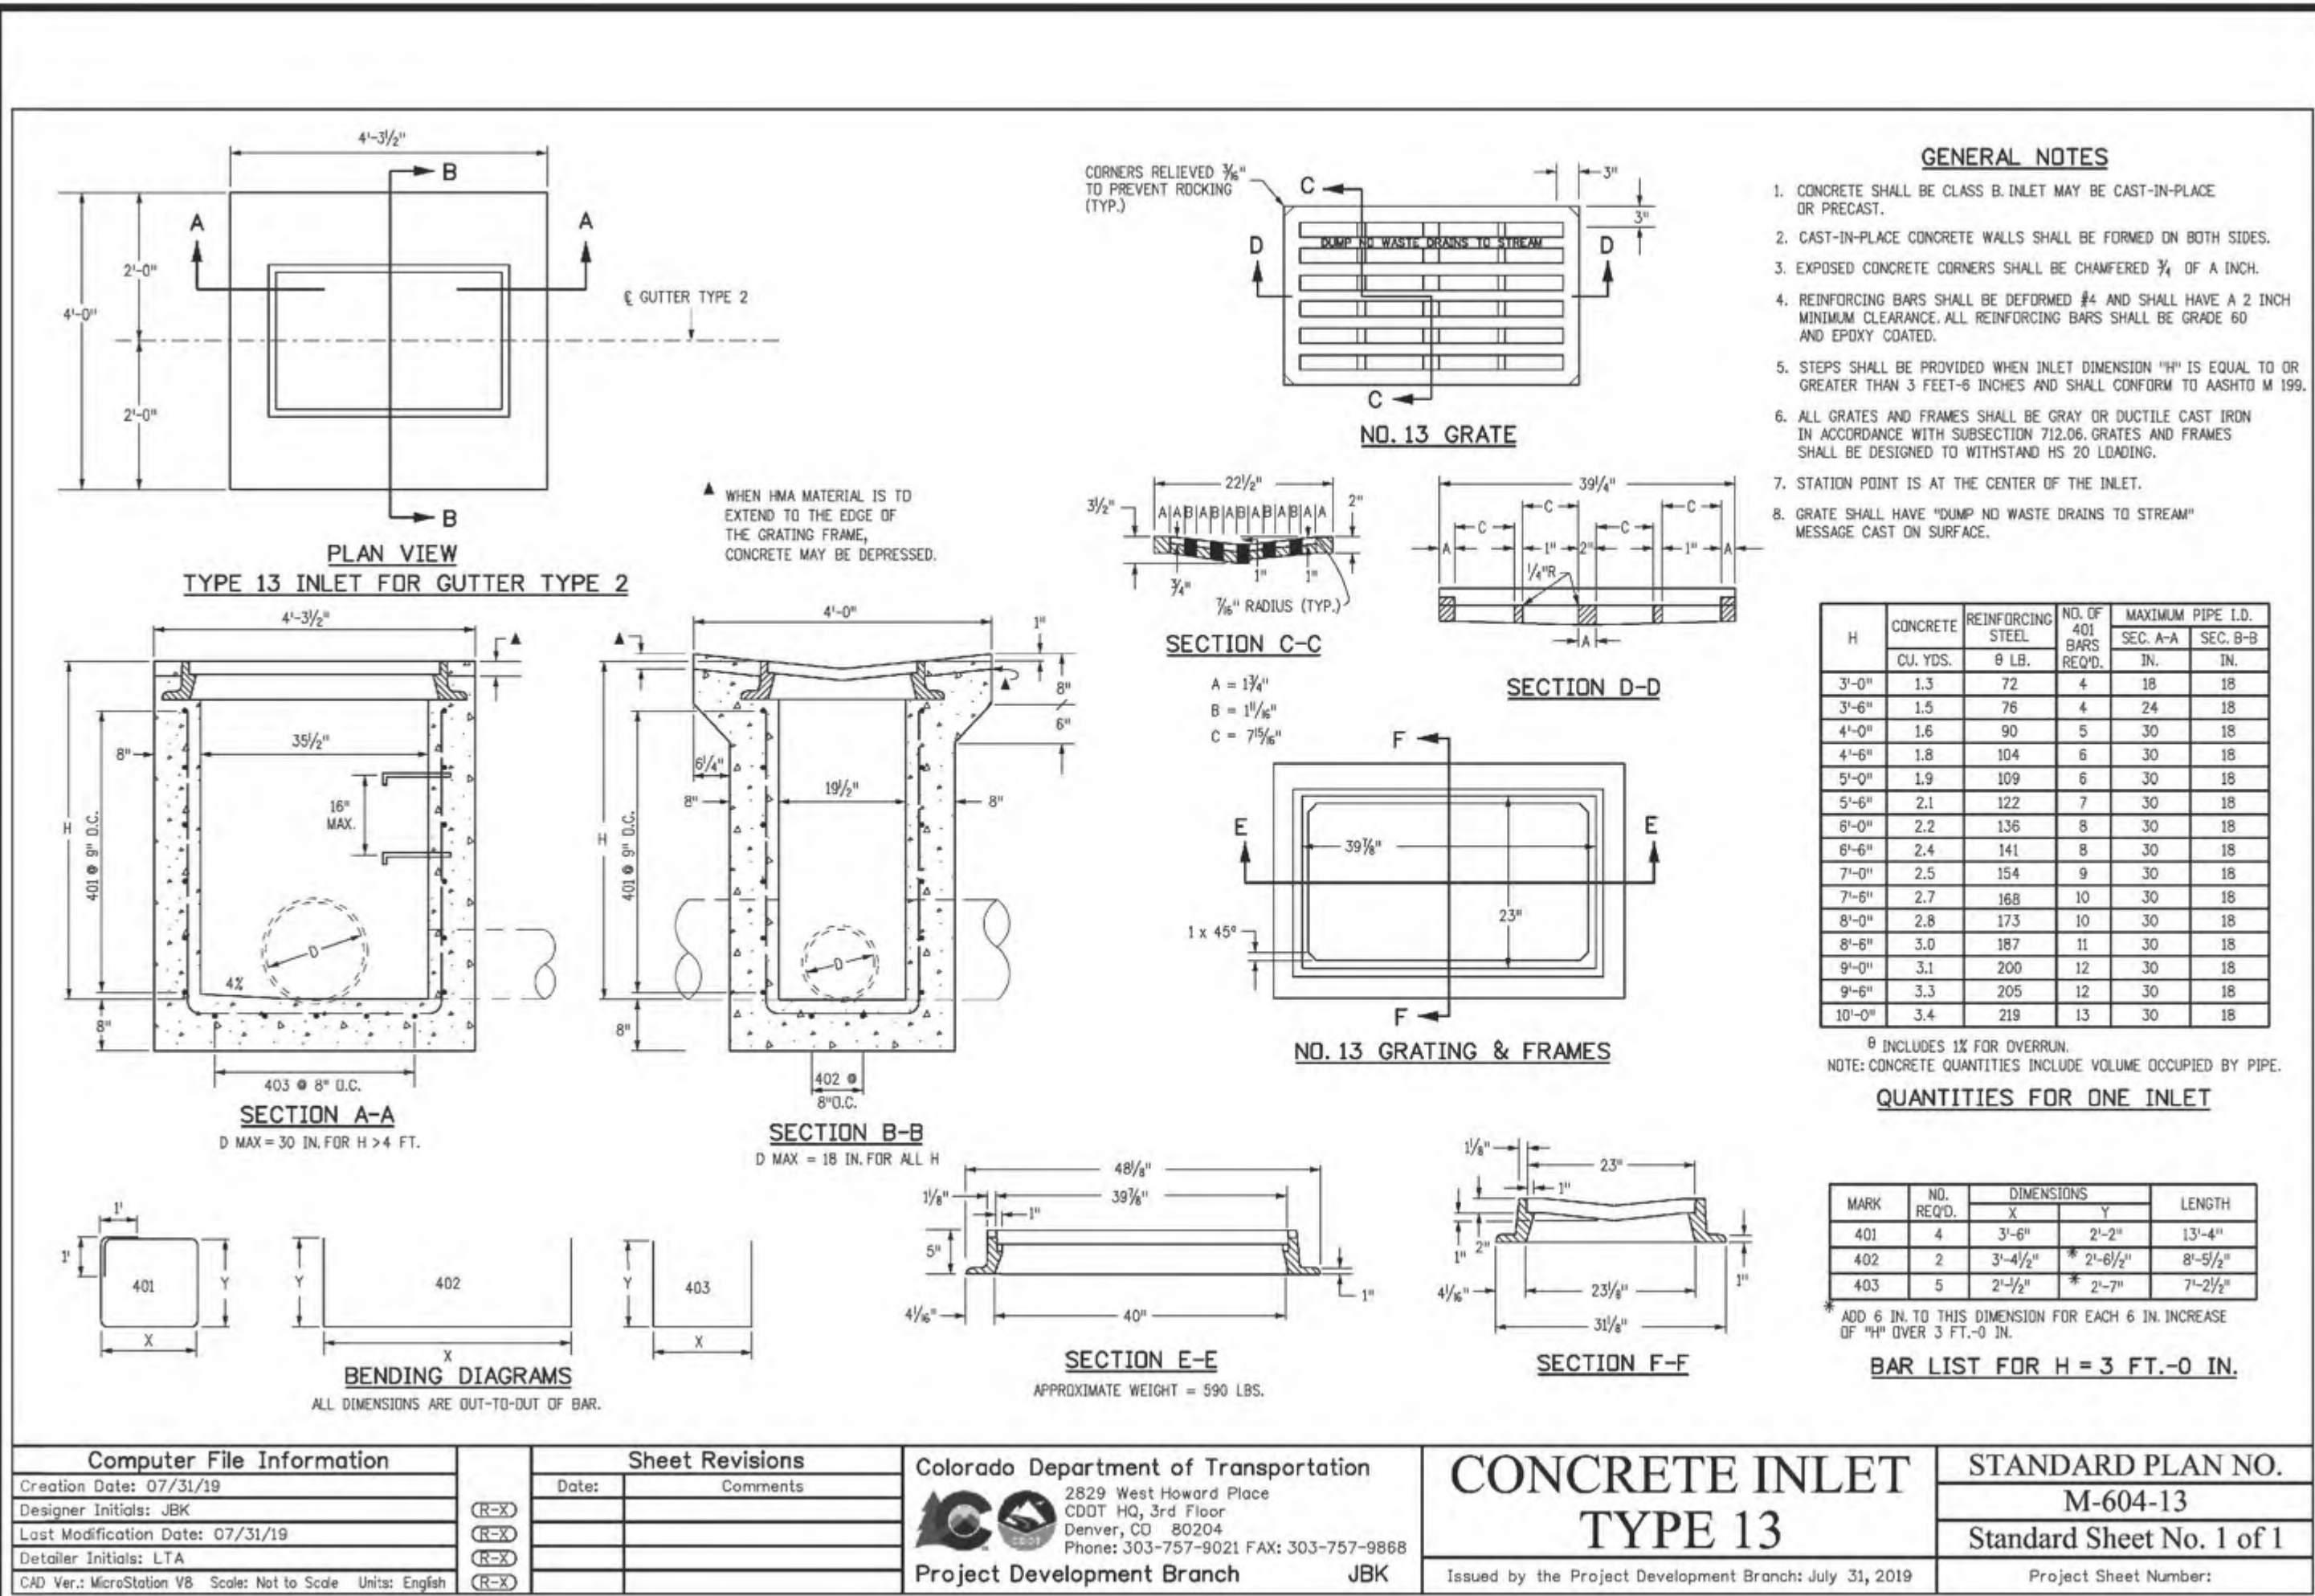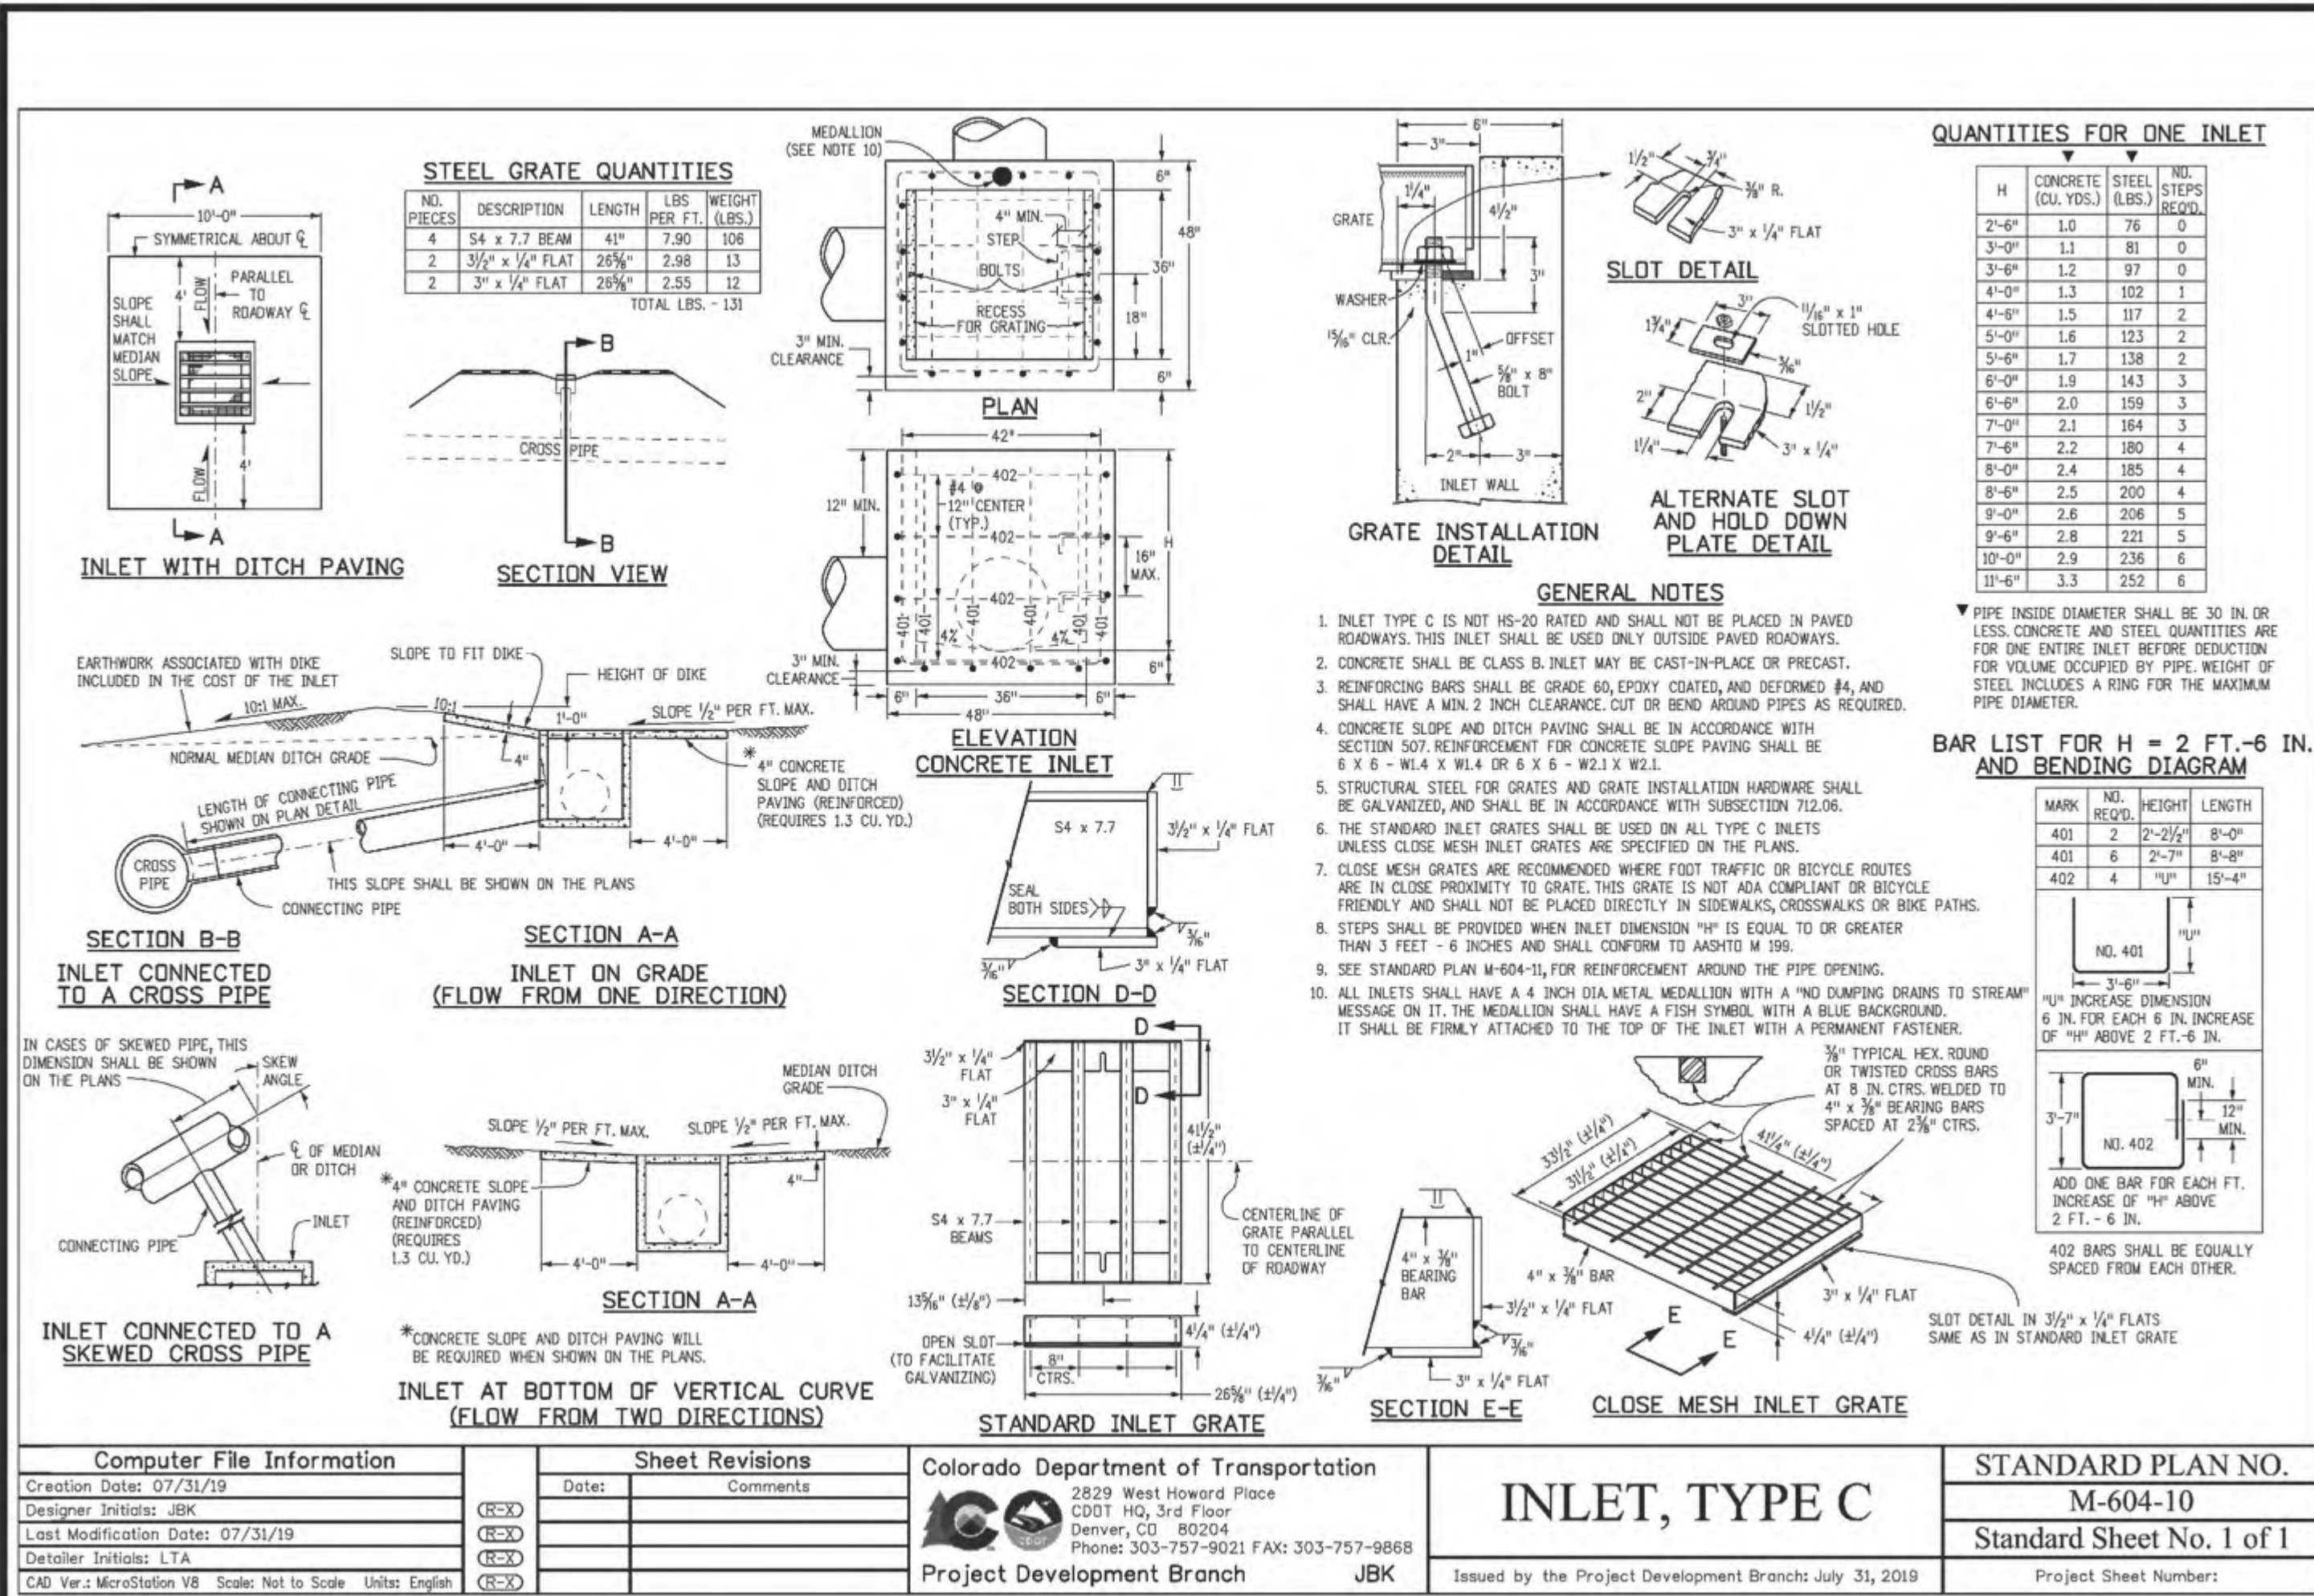

Bourgeois Civil Engineering Surveying & Beyond

923 Cooper Ave., Ste. 201
Glenwood Springs, CO 81601
(770) 945.5252
www.bu-inc.com

Subsurface Utility Engineering (SUE)
Required Project: Yes

If "Yes", SUE Certification by:
Firm: 2018-208.004
Job #: 301, Inc.
Date: July 2020

Engineer or Surveyor Seal

COLORADO LICENSED PROFESSIONAL ENGINEER
1/21/20
37110

Client Information:
IRON MOUNTAIN HOT SPRINGS
281 CENTENNIAL STREET
GLENWOOD SPRINGS, CO 81601
970.945.4766

811
Know what's below.
Call before you dig.

LOT 1, BLOCK 2 OF THE NORTH GLENWOOD CENTER SUBDIVISION

Caverns Village
Details - Storm Sewer #1
Construction Plan Set


By: Revision: Date: Title: 11/1/2010 10:33 AM

PROJECT NO. 17016.04
Owner: DJW
BUI
7/21/2020

Sheet **C.10**

File Name: 17016-c-storm-cdot.dwg

N:\PROJECTS\2017\17015-IRON MOUNTAIN PUD\DWG\Caverns Village\17015-C Civil\841 CDOT.dwg 7/21/2020 10:34 AM

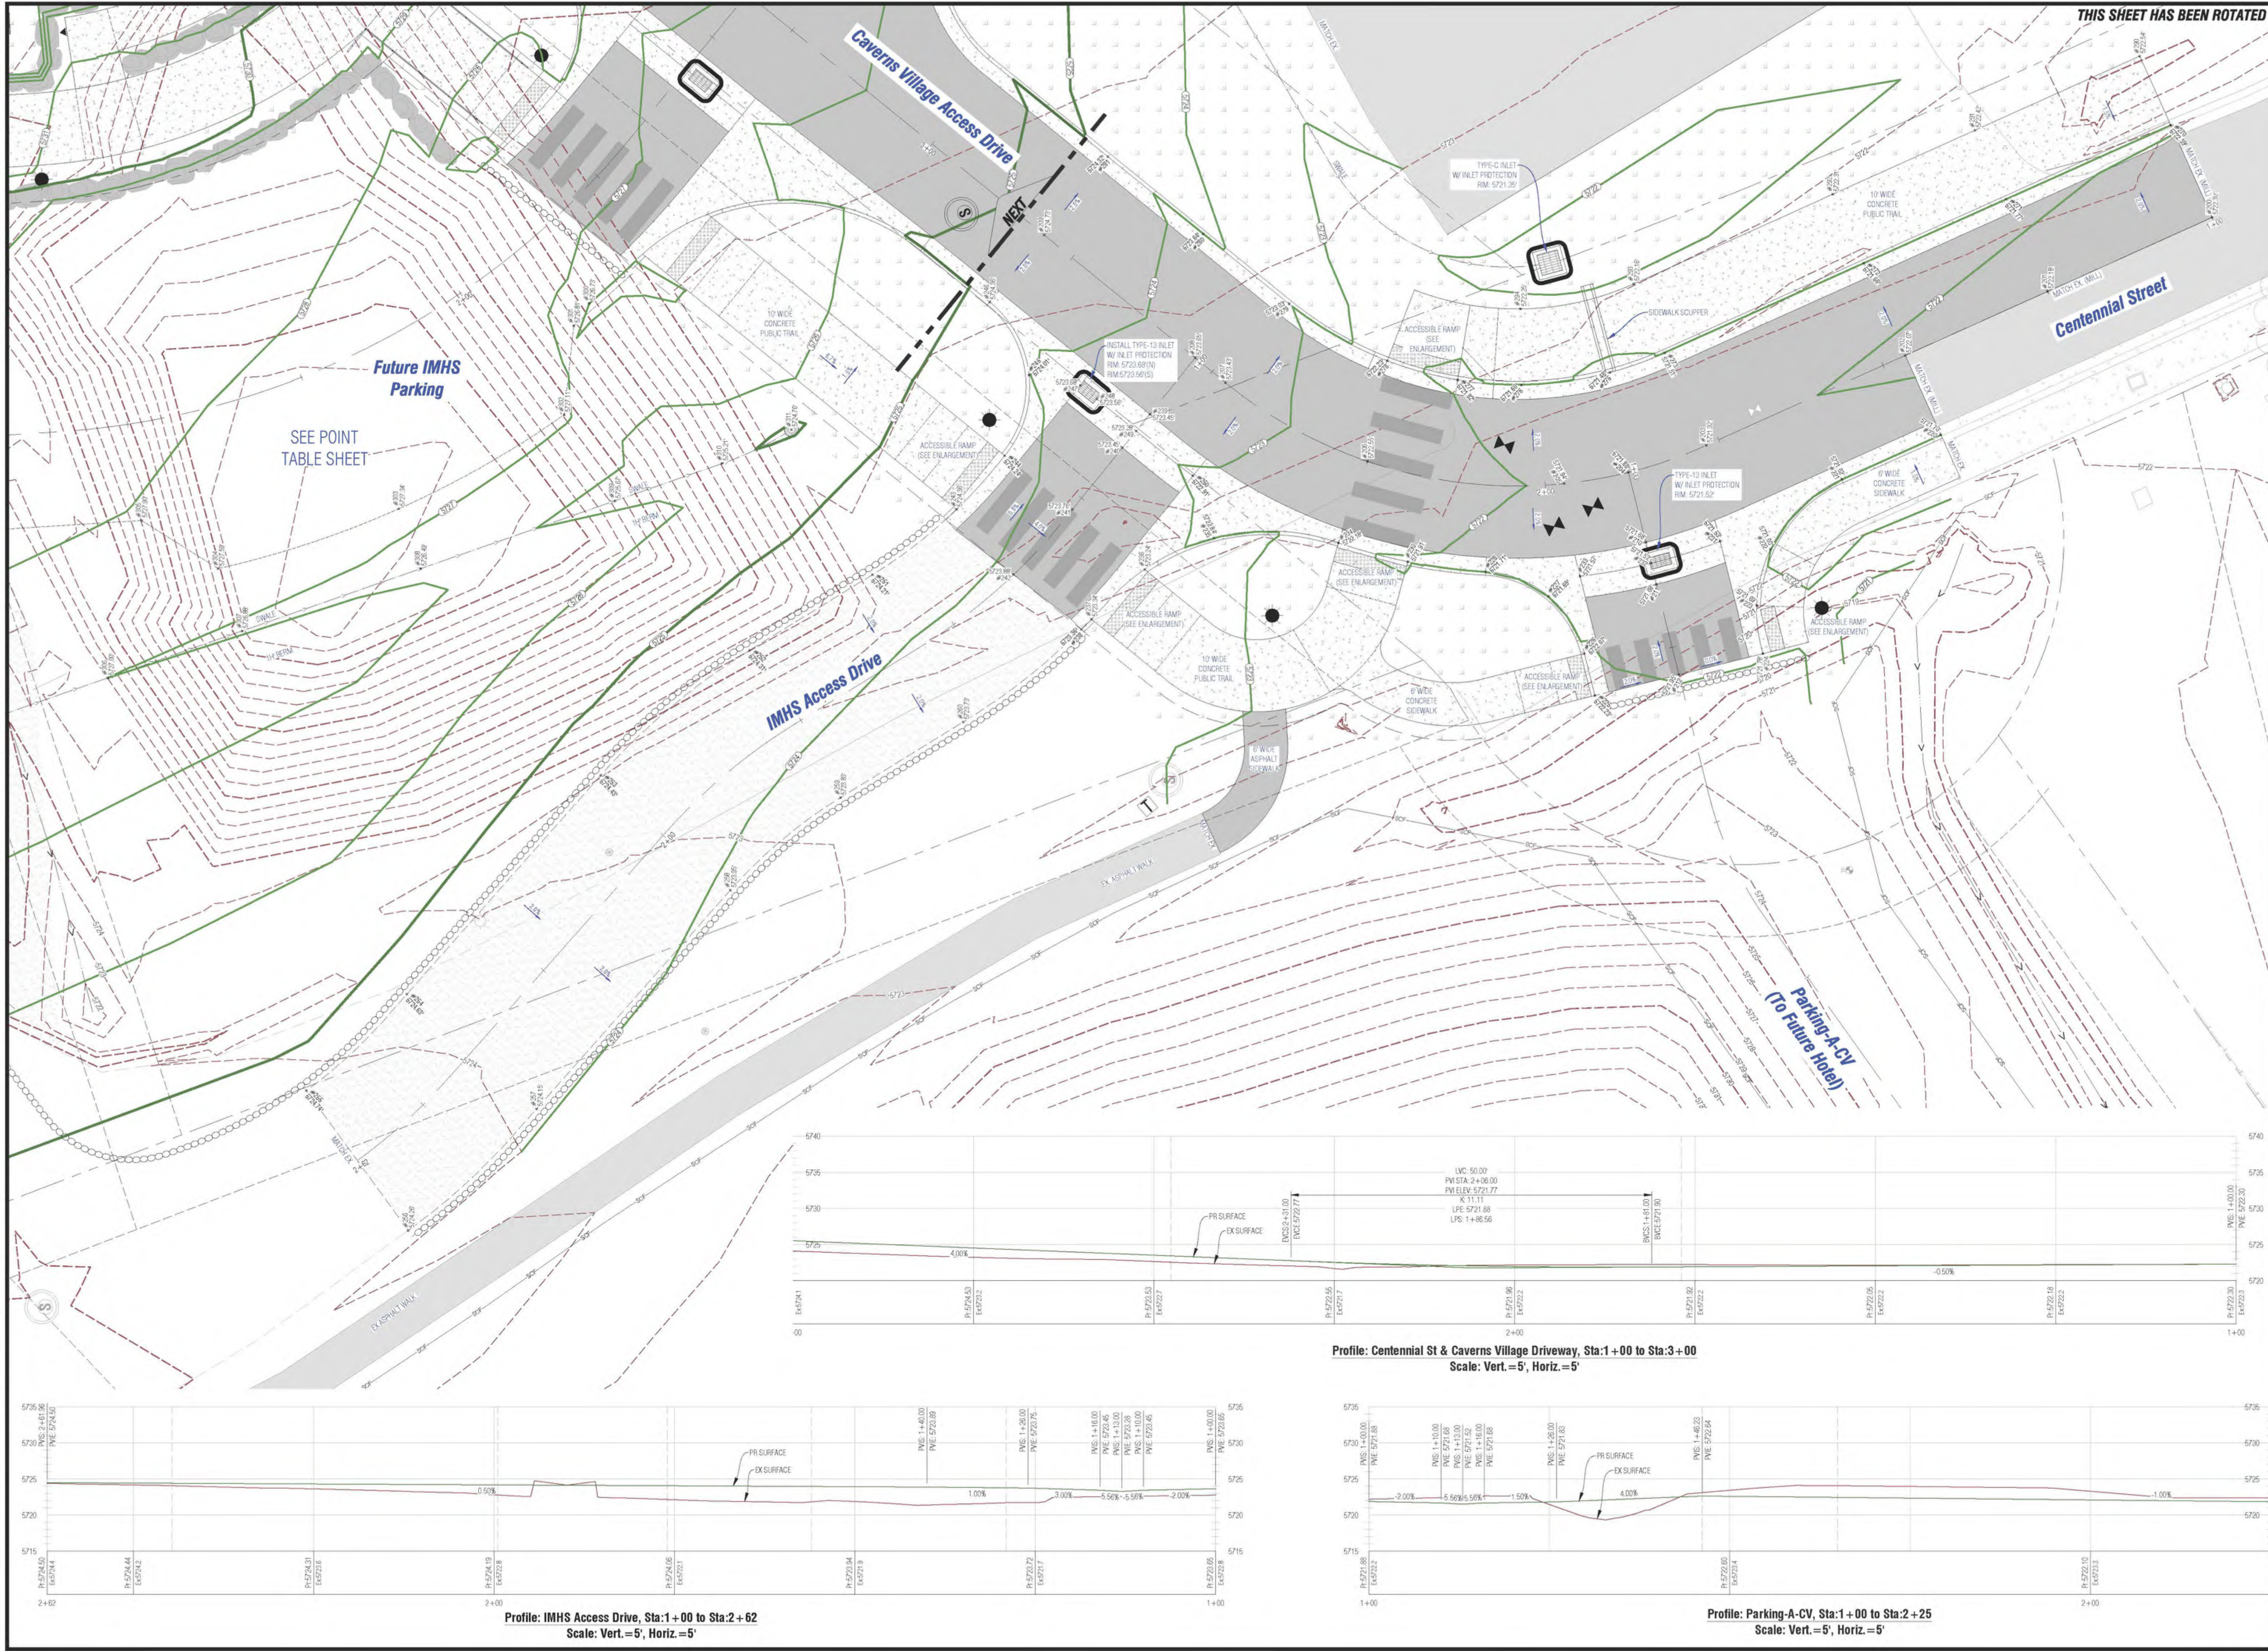

Civil Engineering
Surveying
& Beyond

Boundaries Unlimited Inc.

923 Cooper Ave., Ste. 201
Glenwood Springs, CO 81601
(T) 970.945.5252
www.bu-inc.com

Subsurface Utility Engineering (SUE)
Required Project: **Yes**

If "Yes", SUE Certification by:
Firm: **2018-208.004**
Job #: **SGW, Inc.**
Date: **July 2020**

Engineer or Surveyor Seal

COLORADO LICENSED
SURVEYOR
1/21/20
37110
PROFESSIONAL ENGINEER

Client Information:
IRON MOUNTAIN HOT SPRINGS
281 CENTENNIAL STREET
GLENWOOD SPRINGS, CO 81601
970.945.4766

NORTH

0 10 20
Scale: 1" = 10'

811

Know what's below.
Call before you dig.

LOT 1, BLOCK 2 OF THE NORTH GLENWOOD CENTER SUBDIVISION

Caverns Village

Grading - Centennial Street

Construction Plan Set

By

Revision

Date

1

2

3

4

5

6

7

8


9

PROJECT NO.
17015-04
Designer
DJW
Checker
BU
Title
7/21/20


Sheet
C.11

File Name: 17015-c-chi83-cdot.dwg


Packet Page 607

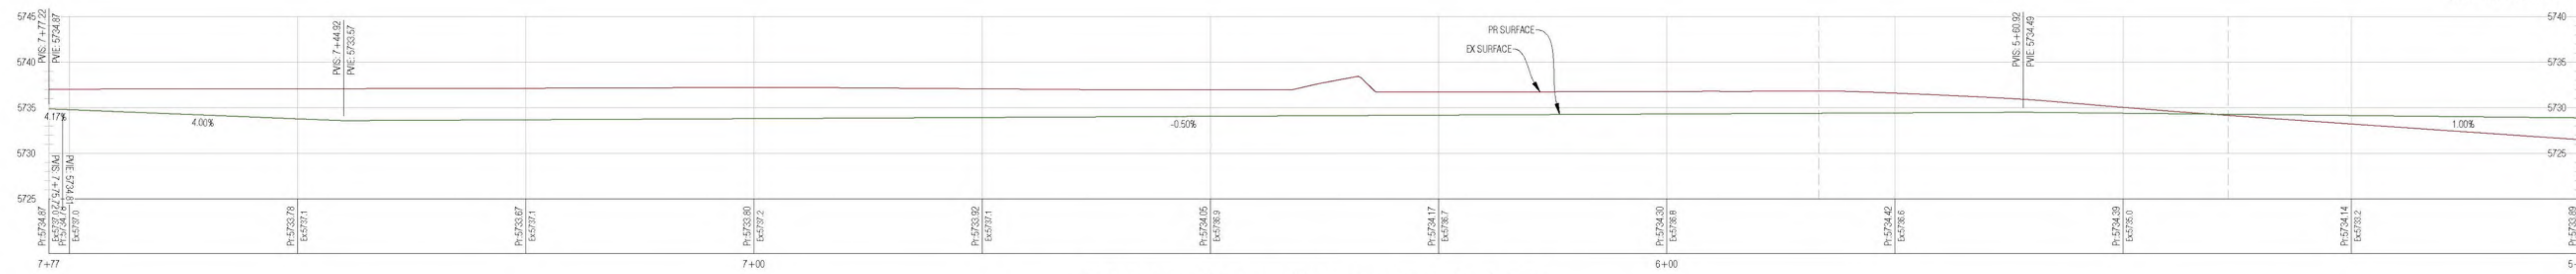

Profile: Centennial St & Caverns Village Driveway, Sta:5+00 to Sta:7+77
Scale: Vert.=5', Horiz.=5'

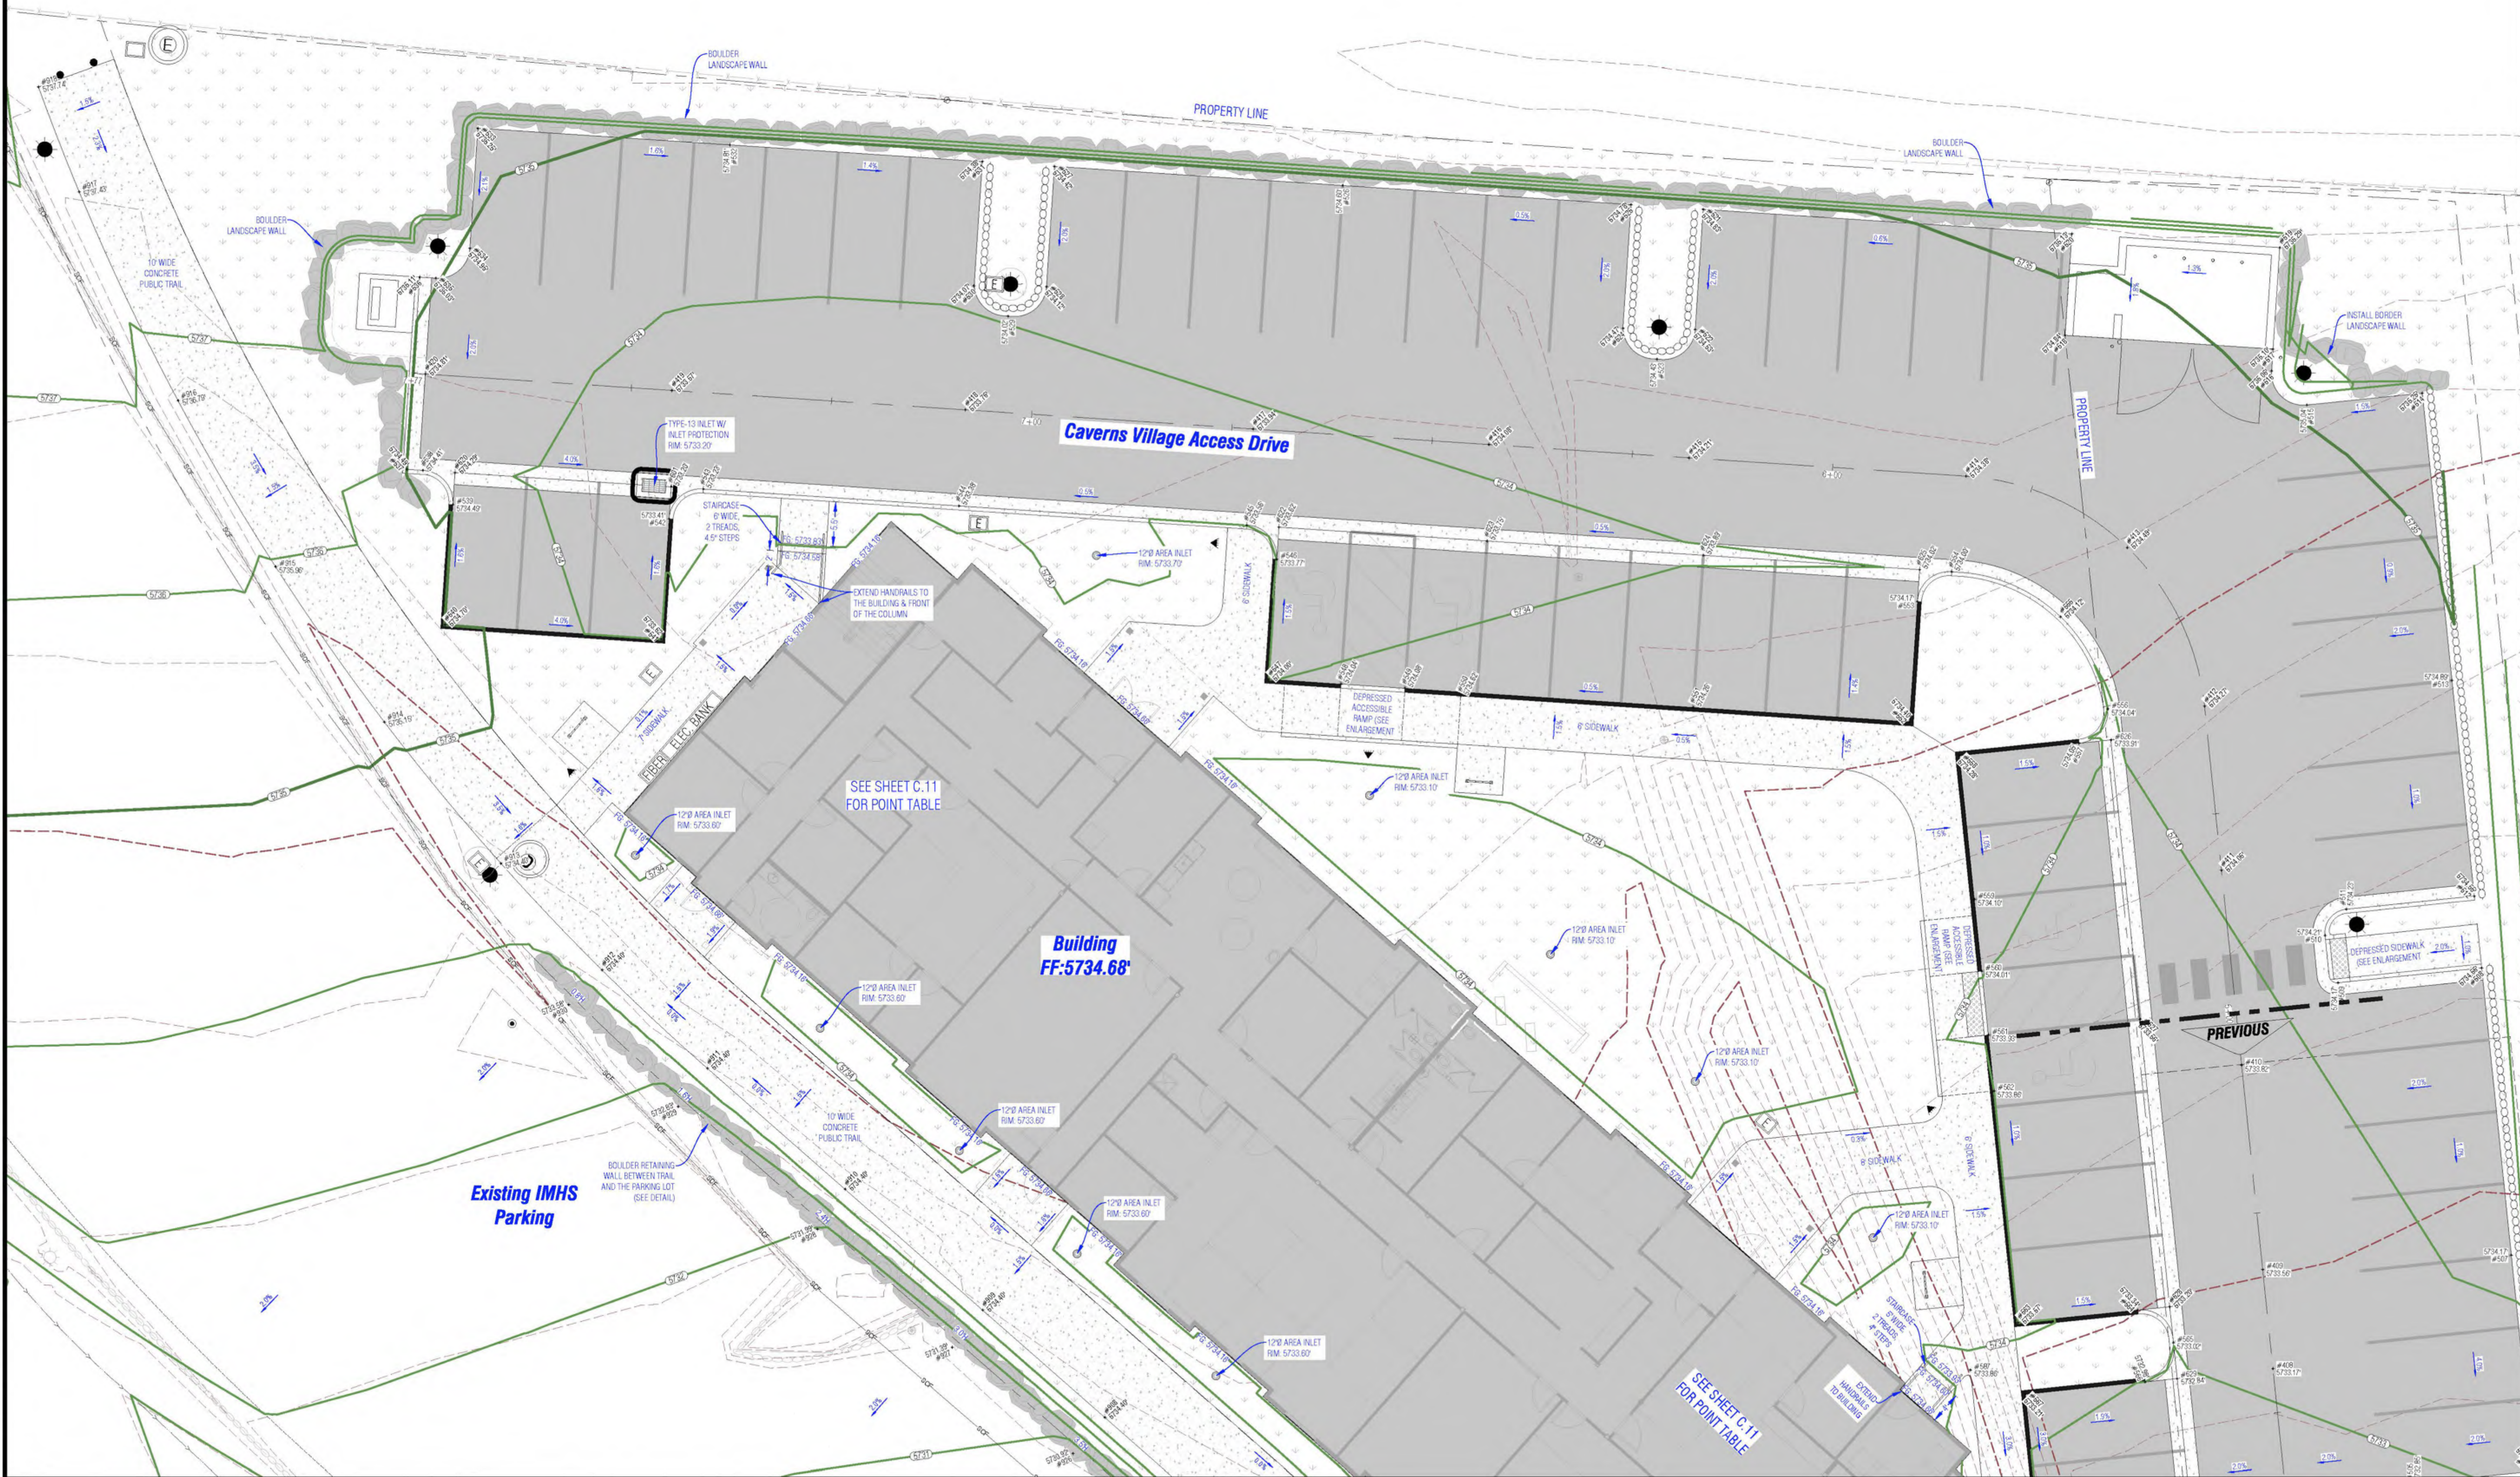

THIS SHEET HAS
BEEN ROTATED

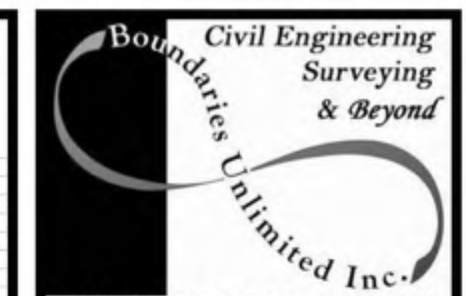

923 Cooper Ave., Ste. 201
Glenwood Springs, CO 81601
(T) 970.945.5252
www.bu-inc.com


Subsurface Utility Engineering (SUE)
Required Project: Yes

If "Yes", SUE Certification by:
Firm: 2018-208.004
Job #: SUE, Inc.
Date: July 2020

Engineer or Surveyor Seal



Client Information:
IRON MOUNTAIN HOT SPRINGS
281 CENTENNIAL STREET
GLENWOOD SPRINGS, CO 81601
970.945.4766

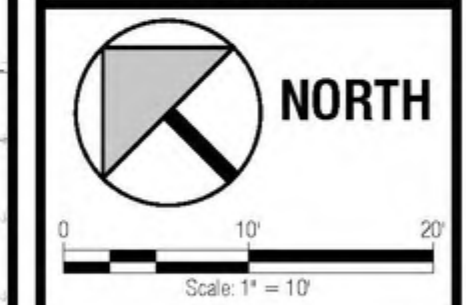

LOT 1, BLOCK 2 OF THE NORTH GLENWOOD CENTER SUBDIVISION


Caverns Village
Grading-Access Drive & Site
Construction Plan Set

Rev	Date	By	Revision
1			
2			
3			
4			
5			
6			
7			
8			

PROJECT NO.
17015-04
Design:
DW
BY
BU
7/21/20


Sheet
C.13

File Name: 17015-c-chd03-cdot.dwg

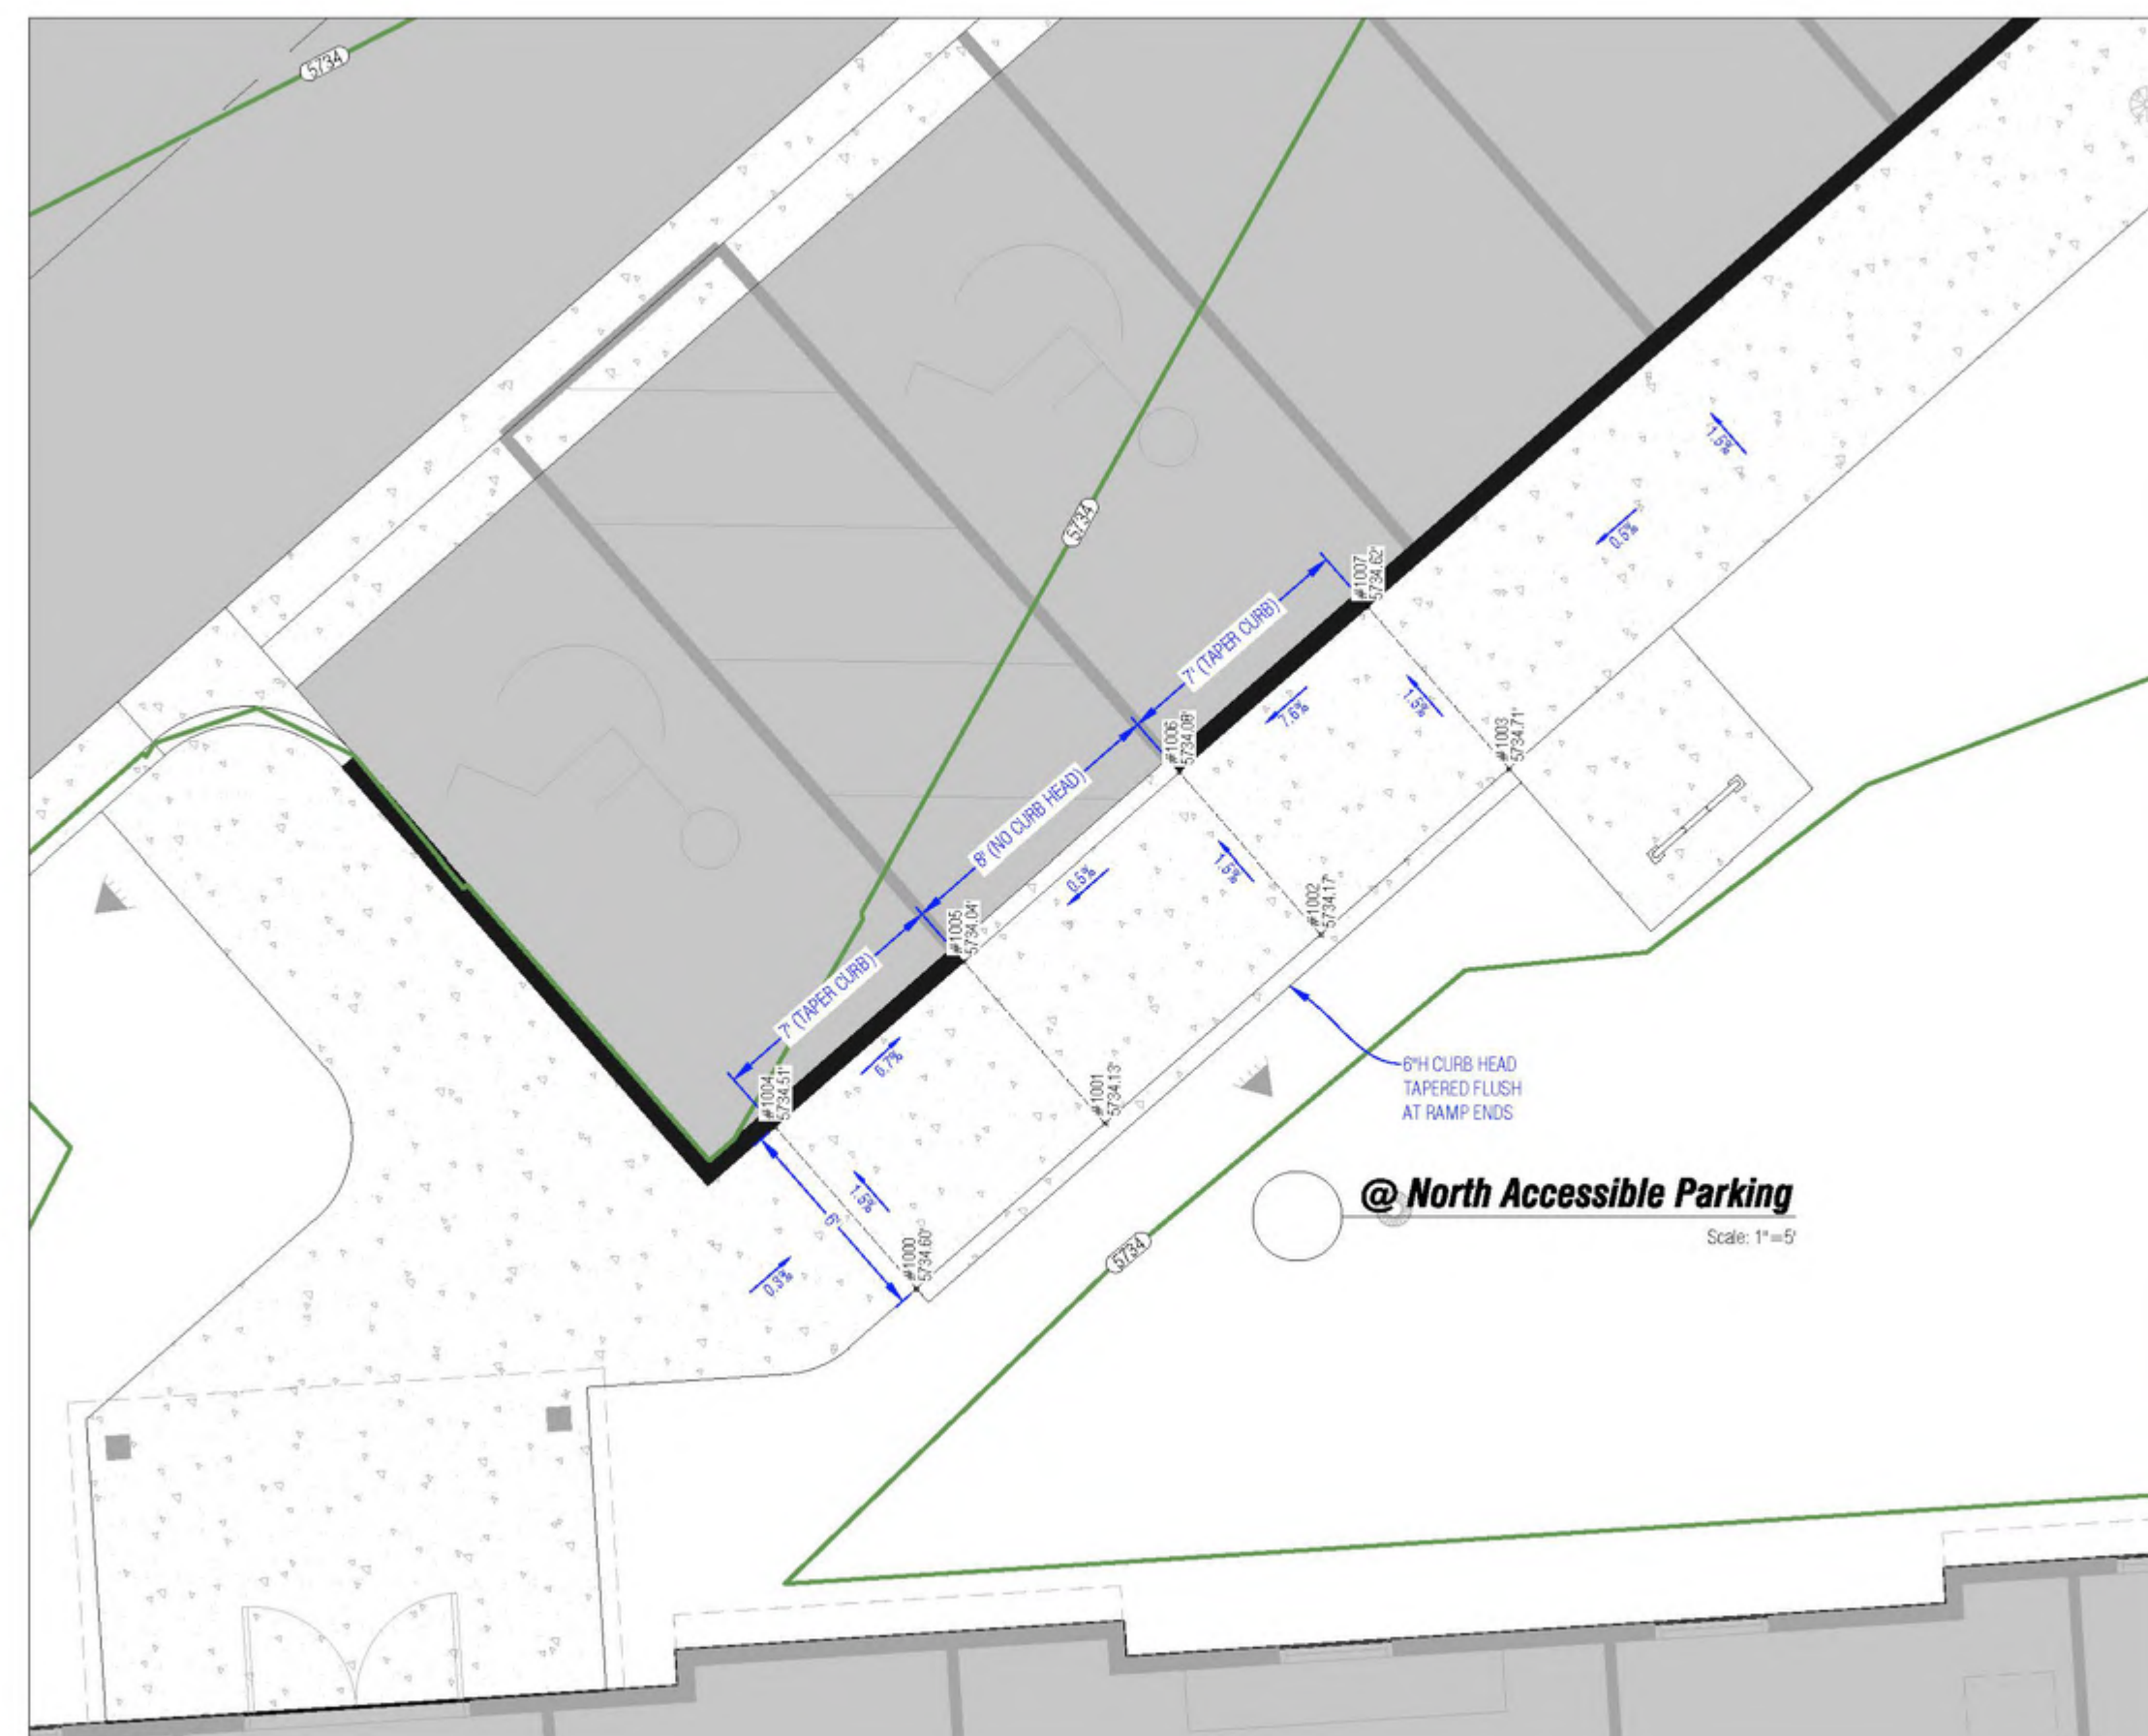


- ### ACCESSIBLE RAMP NOTES

1. ALL ACCESSIBLE CURB RAMPS SHALL CONFORM TO CALIFORNIA DEPARTMENT OF TRANSPORTATION (CDOT) M-STANDARD M-606-1 "CURB RAMPS". THIS PLAN PROVIDES DETAILED SPOT ELEVATIONS AND ACCOMPANYING SLOPES TO INDICATE THAT MAXIMUM ALLOWABLE SLOPES HAVE NOT BEEN EXCEEDED. IT IS THE CONTRACTOR'S RESPONSIBILITY TO ASSURE THAT ALL OTHER CONSTRUCTION REQUIREMENTS OF M-STANDARD M-606-1 (LATEST EDITION) ARE ADHERED TO UNLESS OTHERWISE ADVISED IN WRITING BY THE CITY ENGINEER.
2. ALL CONCRETE SHALL CONTAIN COT APPROVED FIBER MESH REINFORCEMENT AT 3.5 LBS PER CUBIC YARD.
3. CONCRETE RAMP AND LANDING SURFACES SHALL BE TEXTURED WITH A NON-SLIP COARSE-HORIZONTAL BROOMED SURFACE. SLOPES SHALL HAVE 3/8" FROWNED SLOPE LINES (AKA GROOVES) TOOLED PERPENDICULAR TO THE RAMP AT 6' O.C.

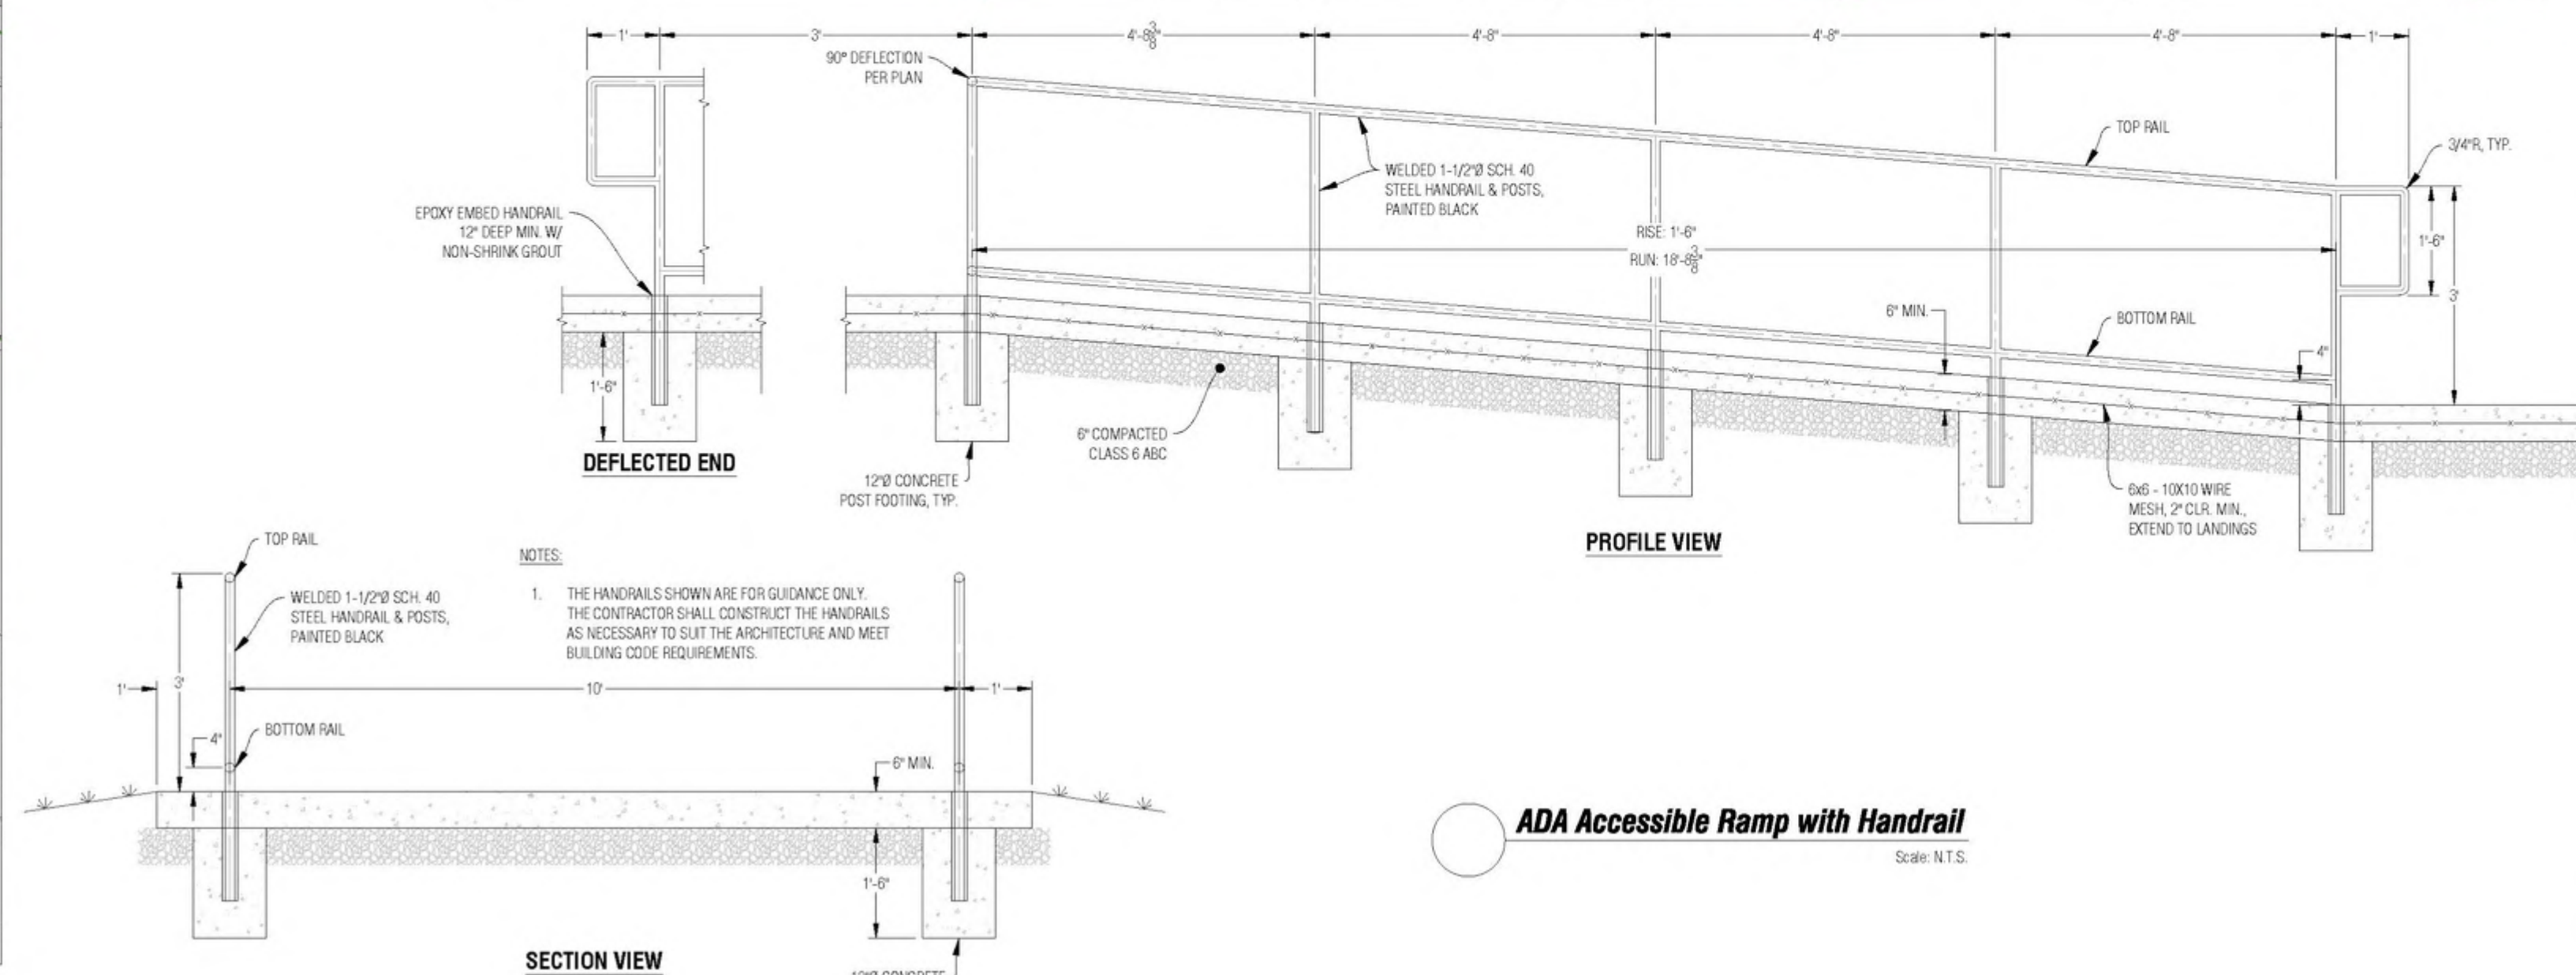

N:\PROJECTS\2017\17015-Iron Mountain PUD\Iron Mountain PUD\Iron Mountain PUD.dwg 17015-C-CHM36-CDDT.dwg 7/21/2020 10:34 AM

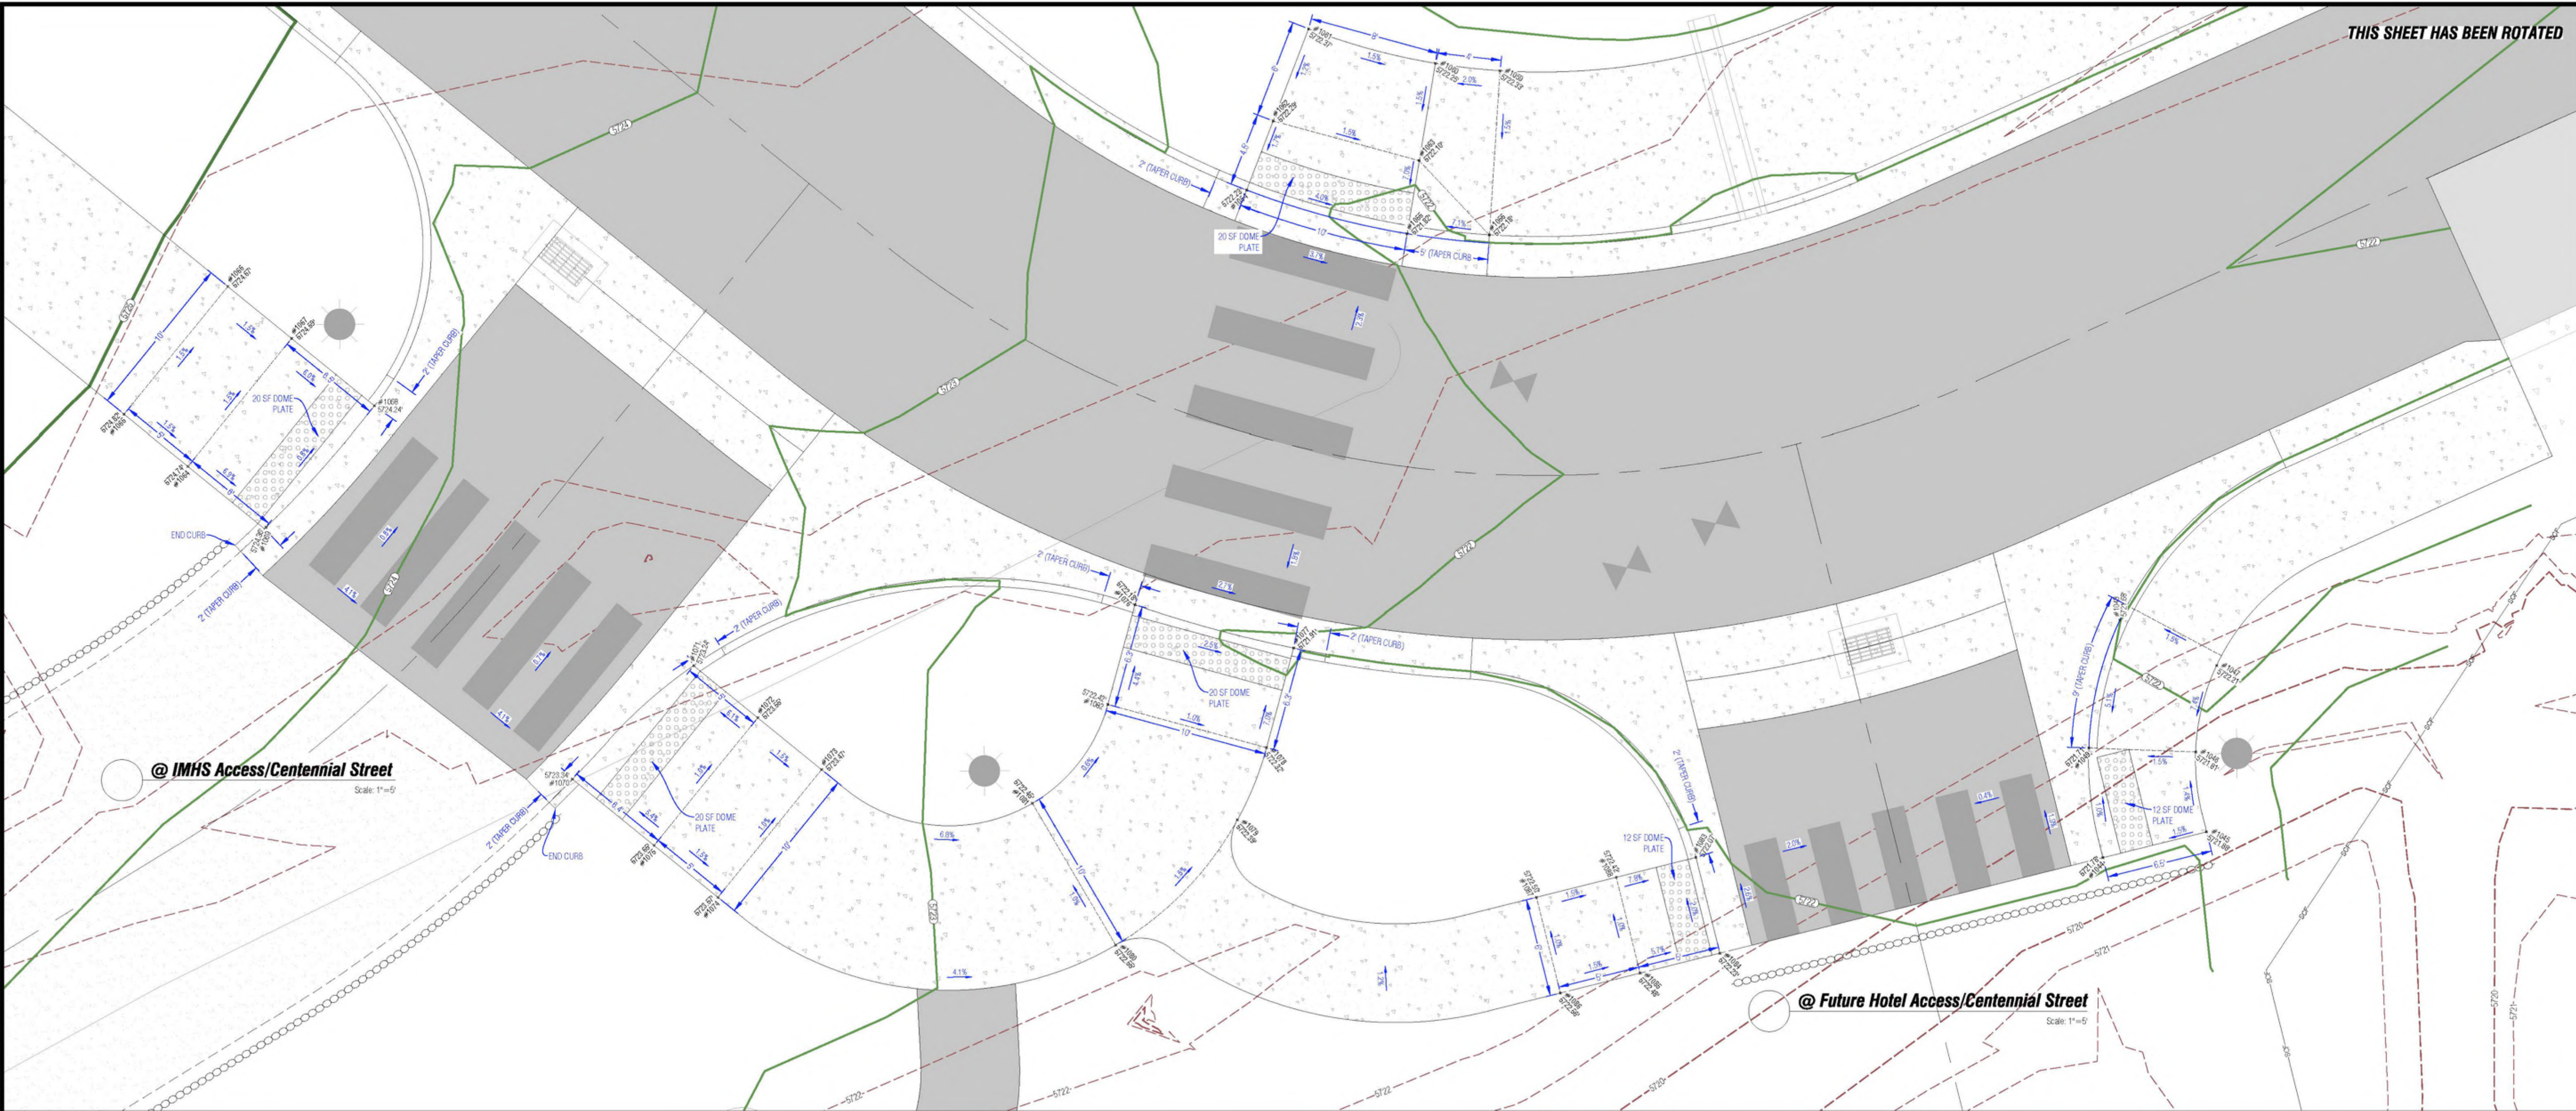

Civil Engineering
Surveying
& Beyond

Boundaries Unlimited Inc.

923 Cooper Ave., Ste. 201
Glenwood Springs, CO 81601
(T) 970.945.5252
www.bu-inc.com

Subsurface Utility Engineering (SUE)
Required Project: **Yes**

If "Yes", SUE Certification by:
Firm: **2018-208.004**
Job #: **SGM, Inc.**
Date: **July 2020**

Engineer or Surveyor Seal

COLORADO LICENSED
SURVEYOR
1/21/20
37110
PROFESSIONAL ENGINEER

Client Information:
IRON MOUNTAIN HOT SPRINGS
281 CENTENNIAL STREET
GLENWOOD SPRINGS, CO 81601
970.945.4766

NORTH

0 5 10
Scale: 1" = 5'

811

Know what's below.
Call before you dig.

LOT 1, BLOCK 2 OF THE NORTH GLENWOOD CENTER SUBDIVISION

Caverns Village

Enlarged Grading-ADA Ramps (Cont)

Construction Plan Set

No.	Date	Revision	By
1			
2			
3			
4			
5			
6			
7			
8			

PROJECT NO.
17015.04

DESIGNED
DJW

CHECKED
BU

DATE
7/21/20

Sheet

C.15

File Name: 17015-C-CHM36-CDDT.dwg




Packet Page 611

Point Table				
Point #	Raw Description	Elevation	Northing	Eastng
200	CL-FG-Match	5722.30	42391.25	15792.27
201	CL-FG	5722.18	42414.05	15782.01
202	CL-FG	5722.07	42433.78	15773.13
203	CL-FG	5721.92	42461.38	15760.72
204	CL-FG	5721.88	42472.15	15756.99
205	CL-FG	5721.94	42481.06	15755.42
206	CL-FG	5722.55	42508.30	15758.51
207	CL-FG	5723.43	42528.00	15769.42
208	CL-FG	5723.65	42532.17	15772.80
209	CL-FG	5724.73	42553.12	15789.83
210	CL-FG	5721.68	42499.73	15747.28
211	CL-FG	5721.68	42468.28	15741.46
212	CL-FG	5721.99	42465.15	15728.94
220	Curb-FL-Match	5721.70	42428.86	15762.19
221	Curb-FL	5721.62	42442.58	15756.02
222	Curb-FL	5721.60	42452.47	15746.29
223	Curb-FL	5721.69	42454.36	15738.51
224	Curb-FL	5721.78	42453.51	15731.85
225	Curb-FL	5722.23	42478.80	15726.04
226	Curb-FL	5722.07	42478.25	15731.86
227	Curb-FL	5721.69	42483.24	15739.78
228	Curb-FL	5721.71	42491.95	15743.20
230	Curb-FL	5721.91	42502.71	15744.59
231	Inlet-X Pan-FL	5721.53	42459.46	15747.42
232	X Pan-FL	5721.52	42469.00	15744.37
233	X Pan-FL	5721.57	42478.86	15742.58
234	Inlet-Curb-FL	5722.18	42512.36	15747.22
235	Inlet-Curb-FL	5722.84	42529.80	15747.90
236	Curb-FL	5723.24	42539.19	15743.52
237	Curb-FL	5723.34	42546.57	15736.63
238	Curb-FL	5723.38	42547.97	15735.21
239	CL-FG	5723.49	42538.48	15765.04
240	CL-FG	5723.49	42542.26	15780.39
241	CL-FG	5723.76	42549.20	15751.85
242	CL-FG	5723.88	42557.39	15742.81
243	Curb-FL	5724.38	42565.29	15751.85
244	Curb-FL	5724.24	42558.61	15759.30
245	Curb-FL	5724.01	42555.23	15770.42
246	Curb-FL	5724.36	42560.69	15760.52
247	Inlet-X Pan-FL	5723.68	42548.13	15769.02
248	Inlet-X Pan-FL	5723.58	42545.80	15767.13
249	X Pan-FL	5723.28	42540.37	15782.71
250	X Pan-FL	5722.91	42532.52	15756.52
251	FG-Millings	5724.21	42576.93	15742.80
252	FG-Millings	5724.31	42593.96	15732.31
253	FG-Millings	5724.43	42614.60	15714.97
254	FG-Millings	5724.63	42641.45	15684.66
255	FG-Millings	5724.74	42655.40	15671.30
256	FG-Millings	5724.28	42641.26	15651.90
257	FG-Millings	5724.19	42623.48	15668.74
258	FG-Millings	5723.93	42596.63	15699.06
259	FG-Millings	5723.63	42581.38	15711.88
260	FG-Millings	5723.73	42584.35	15722.36
270	Curb-FL-Match	5722.39	42397.01	15805.07
271	Curb-FL	5721.77	42419.79	15794.78
272	Curb-FL	5721.66	42439.53	15785.90
273	Curb-FL	5721.51	42467.12	15773.48
275	Inlet-Curb-FL	5721.48	42474.73	15770.78
276	Curb-FL	5721.60	42486.98	15769.09
277	Curb-FL	5721.82	42495.81	15769.75









Point Table				
Point #	Raw Description	Elevation	Northing	Eastng
278	Curb-FL	5722.23	42505.57	15772.41
279	Curb-FL	5723.03	42519.17	15780.26
280	Curb-FL	5723.64	42531.10	15789.97
281	Curb-FL	5724.32	42544.29	15800.69
290	BOW	5722.54	42401.30	15814.61
291	BOW	5722.42	42424.10	15804.35
292	BOW	5722.31	42443.83	15795.46
293	BOW	5722.16	42471.43	15783.06
294	BOW-Ramp	5722.25	42487.12	15779.59
300	Curb-FL	5726.73	42616.21	15780.33
301	FG	5726.81	42616.33	15777.26
302	FG	5727.11	42619.66	15764.97
303	FG	5727.34	42642.58	15751.93
304	FG	5727.59	42667.61	15743.64
305	FG	5727.90	42678.25	15750.32
306	Swale-FL	5727.00	42682.92	15728.46
307	Swale-FL	5726.88	42684.26	15734.99
308	Swale-FL	5726.49	42639.54	15743.63
309	Swale-FL	5725.67	42612.65	15753.02
310	Swale-FL	5725.21	42597.75	15758.22
311	Inlet-Rim	5724.76	42588.16	15762.91
400	CL-FG	5725.21	42562.37	15797.35
401	CL-FG	5725.53	42568.64	15802.44
402	CL-FG	5726.42	42586.00	15816.54
403	CL-FG	5726.92	42594.25	15823.26
404	CL-FG	5726.81	42615.22	15840.30
405	CL-FG	5730.59	42633.43	15855.11
406	CL-FG	5731.17	42650.52	15869.00
407	CL-FG	5732.53	42676.89	15880.43
408	CL-FG	5733.17	42689.30	15900.52
409	CL-FG	5733.56	42698.94	15908.36
410	CL-FG	5733.82	42718.79	15924.49
411	CL-FG	5734.08	42737.74	15939.89
412	CL-FG	5734.27	42753.71	15952.87
413	CL-FG	5734.49	42774.48	15960.03
414	CL-FG	5734.38	42794.98	15962.11
415	CL-FG	5734.21	42820.98	15929.34
416	CL-FG	5734.08	42839.79	15912.87
417	CL-FG	5733.94	42861.93	15893.48
418	CL-FG	5733.76	42888.98	15869.80
419	CL-FG	5733.57	42916.53	15845.67
420	CL-FG	5734.81	42939.70	15825.38
421	CL-FG	5726.71	42800.67	15815.11
422	CL-FG	5726.71	42804.66	15810.46
423	CL-FG	5727.13	42811.39	15802.20
424	CL-FG	5727.16	42819.77	15793.29
460	Curb-FL	5724.80	42553.54	15808.22
461	Curb-FL	5725.18	42561.09	15814.37
462	Curb-FL	5725.46	42565.79	15820.45
463	Curb-FL	5725.98	42567.55	15833.21
464	Curb-FL	5725.98	42562.80	15842.76
465	EOA	5725.78	42556.37	15849.23
466	EOA	5725.41	42542.82	15859.32
467	EOA-Match	5725.43	42537.52	15862.52
471	EOA	5727.19	42572.13	15869.53
472	EOA	5727.19	42591.35	15875.19
474	EOA-Match	5725.93	42548.36	15884.02
475	EOA	5725.89	42555.24	15879.86
476	EOA	5726.22	42570.80	15868.51
477	EOA	5727.19	42587.16	15851.00

Point Table				
Point #	Raw Description	Elevation	Northing	Eastng
478	EOA	5727.79	42595.48	15847.33
479	EOA	5728.34	42603.34	15851.91
480	EOA	5730.28	42611.28	15878.11
481	EOA	5728.88	42600.07	15910.47
482	EOA-Match	5728.12	42588.36	15922.05
483	EOA-Match	5728.57	42605.78	15941.41
490	Pan-FL	5727.14	42610.52	15819.09
491	Inlet-Rim	5726.52	42602.44	15812.52
492	Inlet-Rim	5726.31	42599.15	15809.85
493	Pan-FL	5726.07	42595.00	15806.46
494	Curb-FL	5724.84	42569.94	15788.04
495	Curb-FL	5725.59	42581.65	15793.88
496	Curb-FL	5726.29	42594.15	15794.29
497	Curb-FL	5726.54	42599.73	15792.72
498	Curb-FL	5726.62	42608.78	15787.19
499	Curb-FL	5726.79	42610.45	15785.59
500	EOA	5729.00	42619.91	15927.28
501	EOA	5730.12	42631.75	15912.71
502	EOA	5731.24	42643.58	15898.15
503	EOA	5731.94	42653.68	15892.69
504	EOA	5732.61	42666.21	15897.22
505	EOA	5732.89	42669.79	15902.84
506	EOA	5733.19	42657.33	15914.48
507	EOA	5733.21	42678.29	15931.51
508	Curb-FL	5734.56	42708.22	15954.22
509	Curb-FL	5734.17	42717.58	15940.25
510	Curb-FL	5732.73	42722.86	15943.26
511	Curb-FL	5734.23	42723.30	15947.48
512	Curb-FL	5734.59	42713.21	15959.90
513	EOA	5734.89	42734.16	15976.93
514	EOA	5735.25	42762.09	15999.63
515	EOA	5735.04	42771.21	15988.42
516	EOA	5735.08	42777.32	15988.31
517	EOA	5735.10	42779.12	15990.36
518	FG	5734.84	42798.66	15973.25
519	EOA	5735.29	42787.47	15999.89
520	EOA	5735.13	42807.00	15982.78
521	EOA	5734.83	42841.64	15952.46
522	EOA	5734.53	42831.75	15941.17
523	EOA	5734.43	42832.50	15935.20
524	EOA	5734.47	42838.21	15934.92
525	EOA	5734.78	42848.41	15946.53
526	EOA	5734.80	42875.49	15922.81
527	EOA	5734.42	42902.57	15899.10
528	EOA	5734.12	42892.69	15887.81
529	EOA	5734.02	42893.44	15881.84
530	EOA	5734.07	42899.16	15881.46
531	EOA	5734.38	42909.35	15893.17
532	EOA	5734.81	42933.04	15872.42
533	EOA	5735.29	42956.74	15851.66
534	EOA	5734.99	42946.86	15840.38
535	EOA	5735.03	42947.23	15834.74
536	Curb-FL	5735.11	42948.74	15833.42
537	Curb-FL	5734.49	42932.93	15815.36
538	Curb-FL	5734.41	42931.42	15816.68
539	Curb-EOA	5734.49	42925.78	15816.31
540	Curb-EOA	5734.70	42915.90	15805.02
541	Curb-EOA	5733.62	42895.58	15822.81
542	Curb-EOA	5733.41	42905.47	15834.09
543	Curb-FL	5733.29	42905.09	15839.74

Point Table				
Point #	Raw Description	Elevation	Northing	Eastng
544	Curb-FL	5733.38	42881.07	15860.77
545	Curb-FL	5733.58	42854.03	15884.45
546	Curb-EOA	5733.77	42846.36	15884.08
547	Curb-EOA	5734.00	42838.50	15872.79
548	Curb-EOA	5734.04	42831.73	15878.72
549	Curb-EOA	5734.08	42825.71	15883.99
550	Curb-EOA	5734.62	42820.11	15888.22
551	Curb-EOA	5734.26	42798.63	15907.71
552	Curb-EOA	5734.40	42778.31	15925.50
553	Curb-EOA	5734.17	42788.20	15936.78
554	Curb-FL	5734.00	42787.82	15942.43
555	Curb-FL	5734.12	42774.26	15948.03
556	Curb-FL	5734.04	42781.99	15944.11
557	Curb-EOA	5734.03	42781.49	15938.54
558	Curb-EOA	5734.28	42770.94	15926.92
559	Curb-EOA	5734.10	42756.97	15915.57
560	Curb-EOA	5734.01	42749.98	15909.89
561	Curb-EOA	5733.93	42743.76	15904.85
562	Curb-EOA	5733.86	42738.34	15900.43
563	Curb-EOA	5733.57	42715.84	15882.14
564	Curb-EOA	5733.34	42706.38	15893.78
565	Curb-FL	5733.02	42700.36	15894.05
566	FG	5732.98	42699.39	15888.10
567	FG	5733.21	42708.85	15876.46
568	Curb-EOA	5732.85	42699.72	15869.04
569	Curb-EOA	5732.89	42693.49	15863.98
570	Curb-EOA	5732.73	42687.18	15858.84
571	Curb-EOA	5731.39	42658.20	15835.29
579	Curb-EOA	5731.26	42652.96	15831.05
580	Curb-EOA	5730.33	42643.52	15842.69
581	Curb-FL	5729.74	42637.89	15843.27
582	Curb-FL	5728.44	42623.69	15830.99
583	Curb-FL	5728.02	42617.31	15820.73
584	Curb-FL	5727.62	42620.70	15809.77
585	Curb-FL	5727.64	42621.55	15802.45
586	Curb-FL	5727.67	42629.02	15801.07
587	FG	5733.89	42715.84	15873.76
588	FG	5733.45	42703.82	15863.99
589	FG	5733.45	42697.59	15858.93
590	FG	5733.32	42691.28	15853.80
591	FG	5732.02	42664.71	15832.20
592	FG	5732.03	42654.74	15829.77
593	FG	5731.11	42683.00	15821.19
594	FG	5731.11	42688.67	15819.97
595	TOWFG	5731.02	42681.47	15815.39
596	FG	5730.61	42680.45	15811.52
597	FG	5730.21	42658.40	15816.01
598	TOWFG	5731.52	42670.16	15819.61
599	TOWFG	5731.94	42661.45	15824.75
600	FG	5729.64	42656.03	15822.37
601	Pan-FL	5733.20	42908.10	15837.10
602	TOWFG	5731.78	42652.91	15830.35
603	FG	5729.38	42653.79	15825.84
604	FG	5729.23	42640.83	15826.13
605	TOWFG	5731.39	42647.37	15833.71
606	FG	5730.33	42640.17	15839.79
607	TOWFG	5730.63	42640.69	15840.48
620	Pan-FL	5734.29	42928.41	15819.93
622	Pan-FL	5733.62	42851.02	15887.09
623	Pan-FL	5733.75	42831.46	15904.04

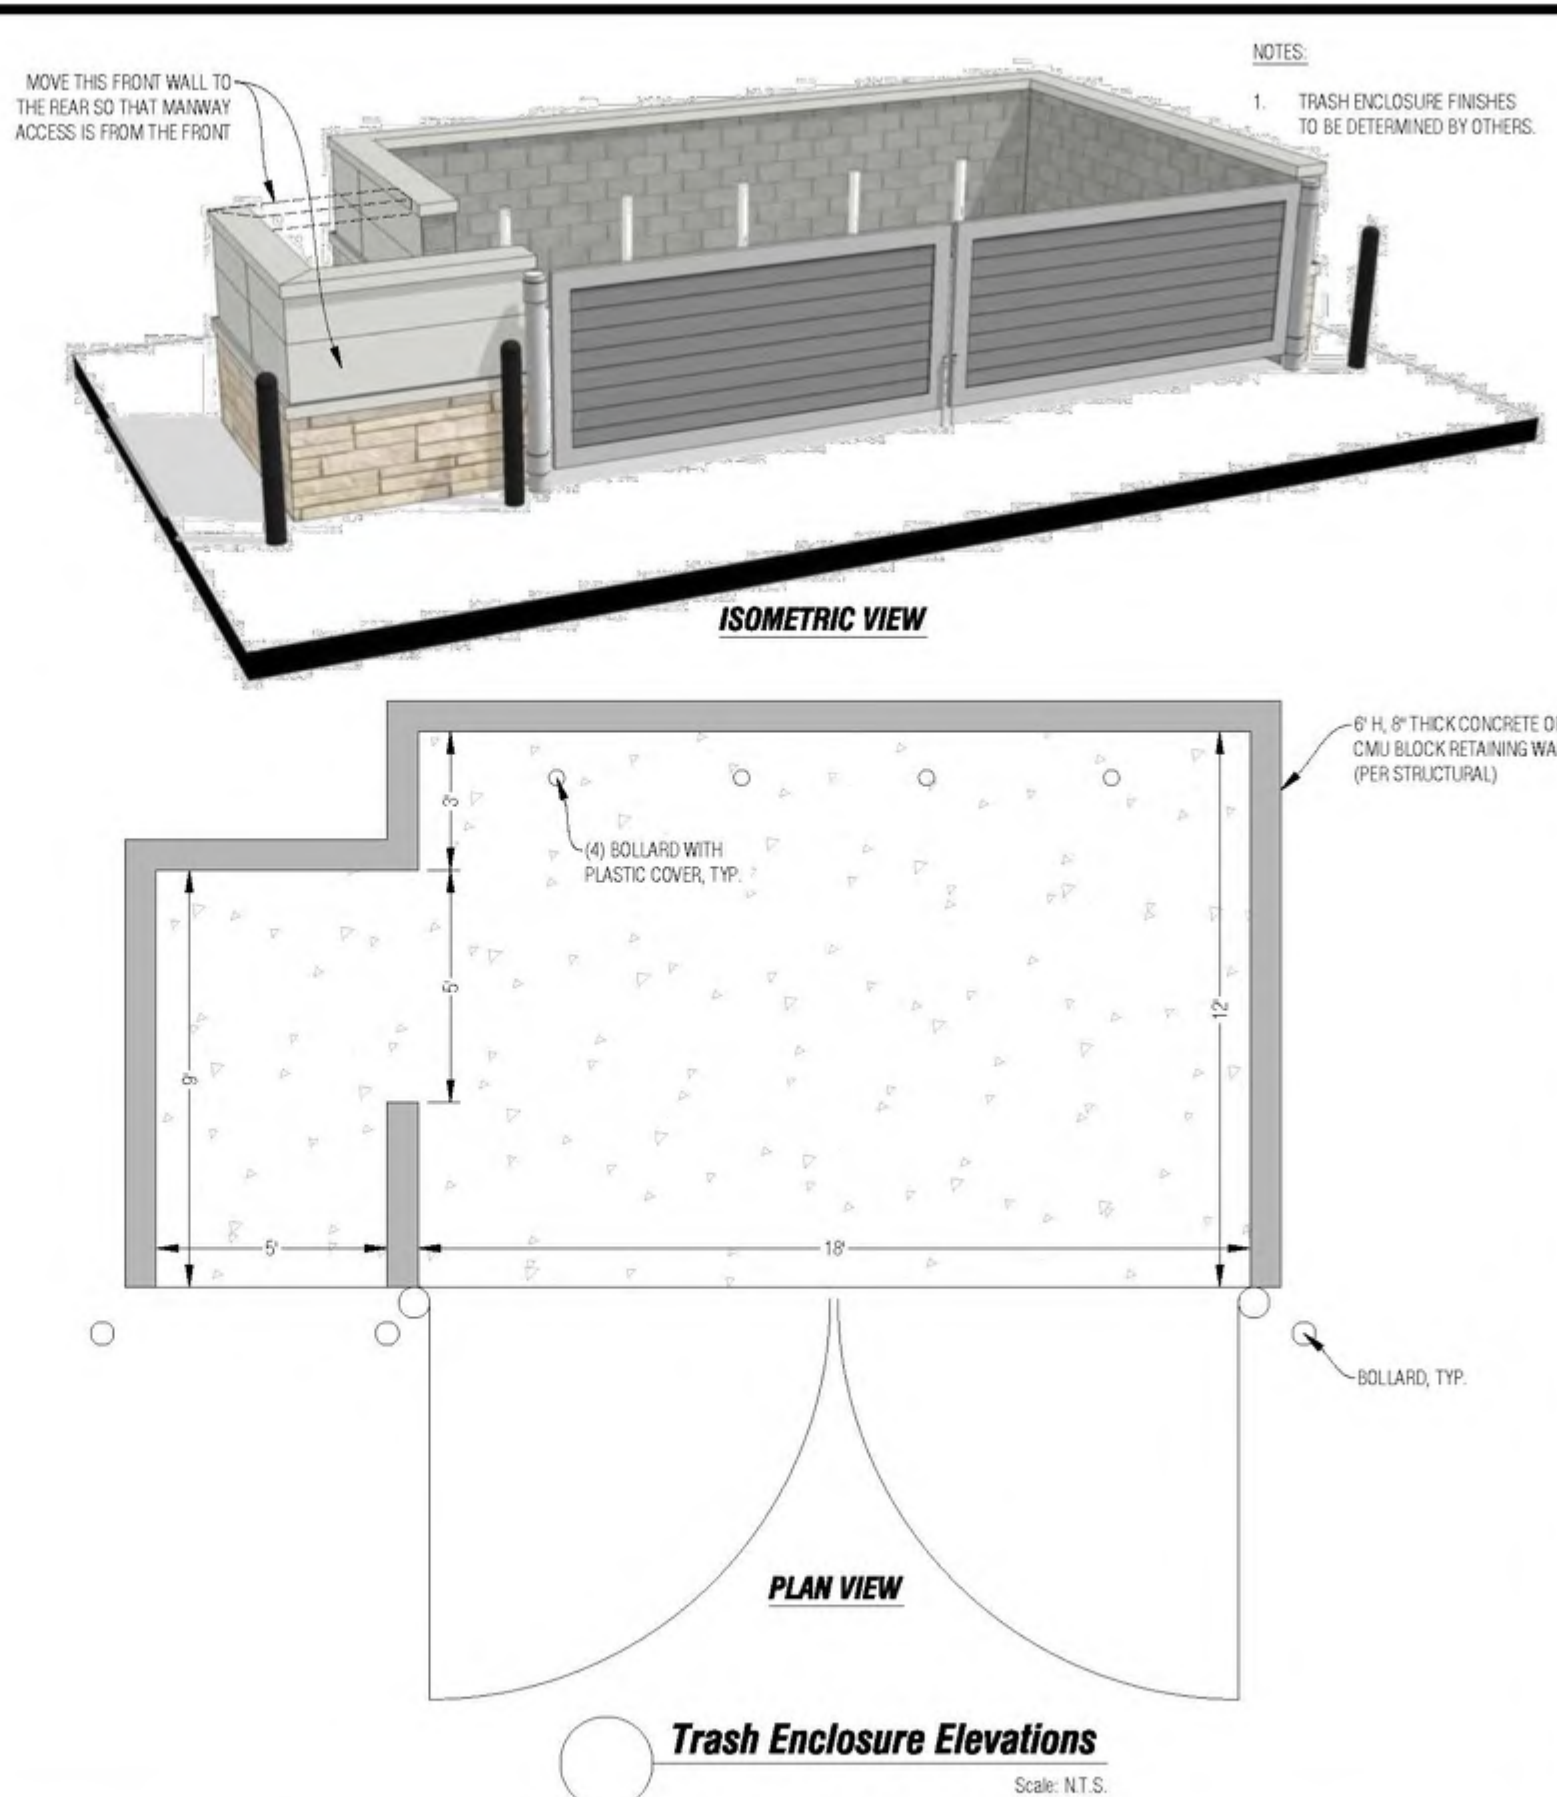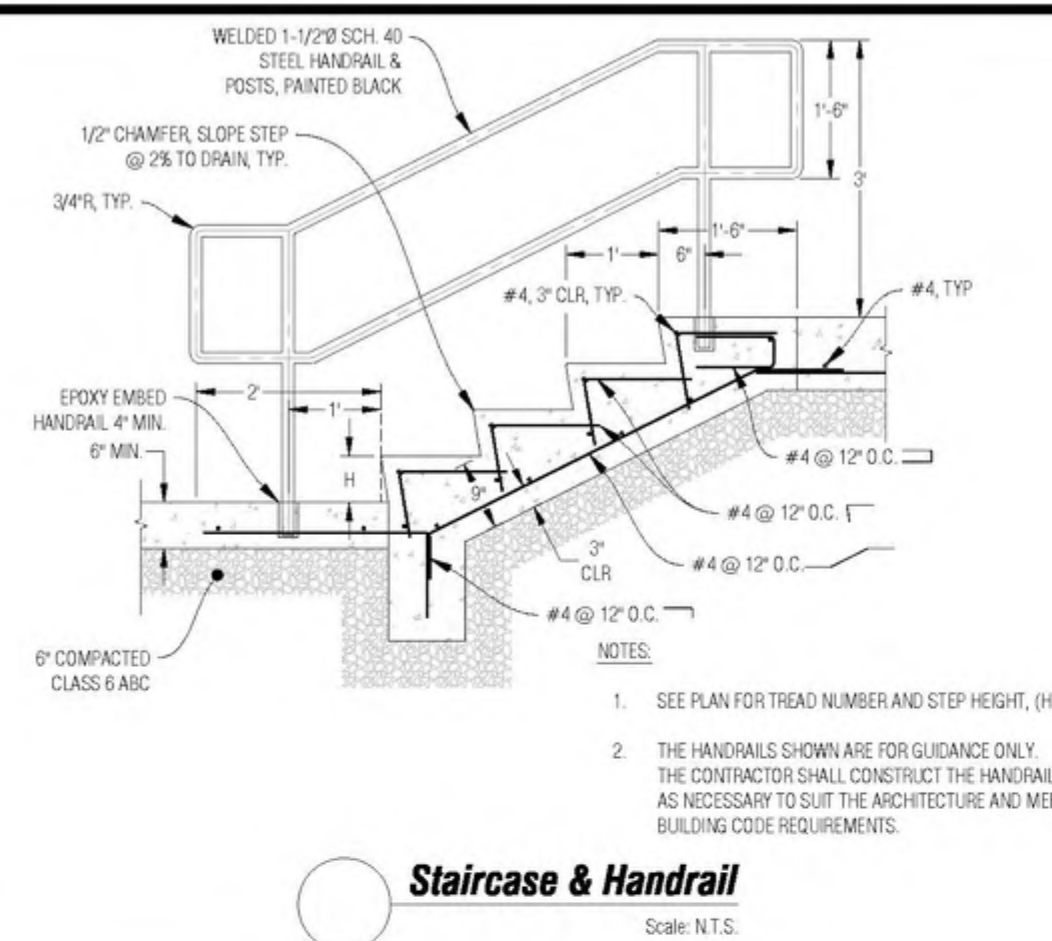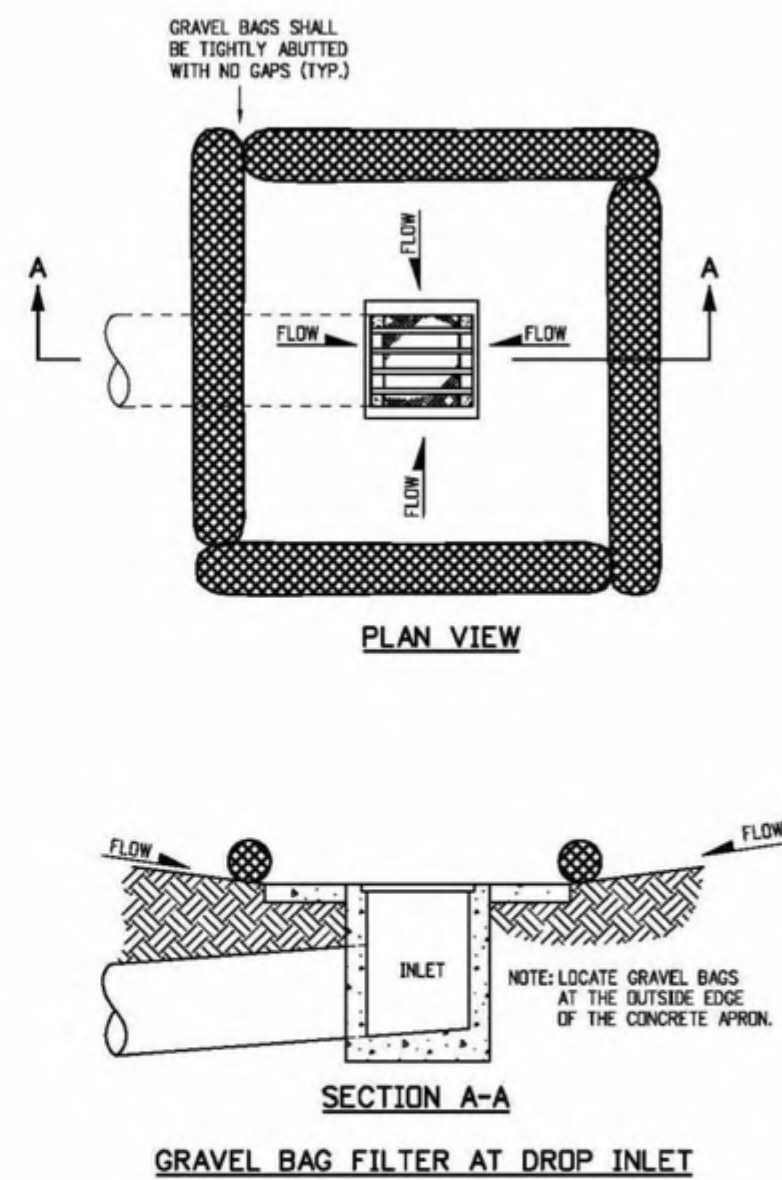

STANDARD PLAN NO.
M-208-1
Sheet No. 6 of 12

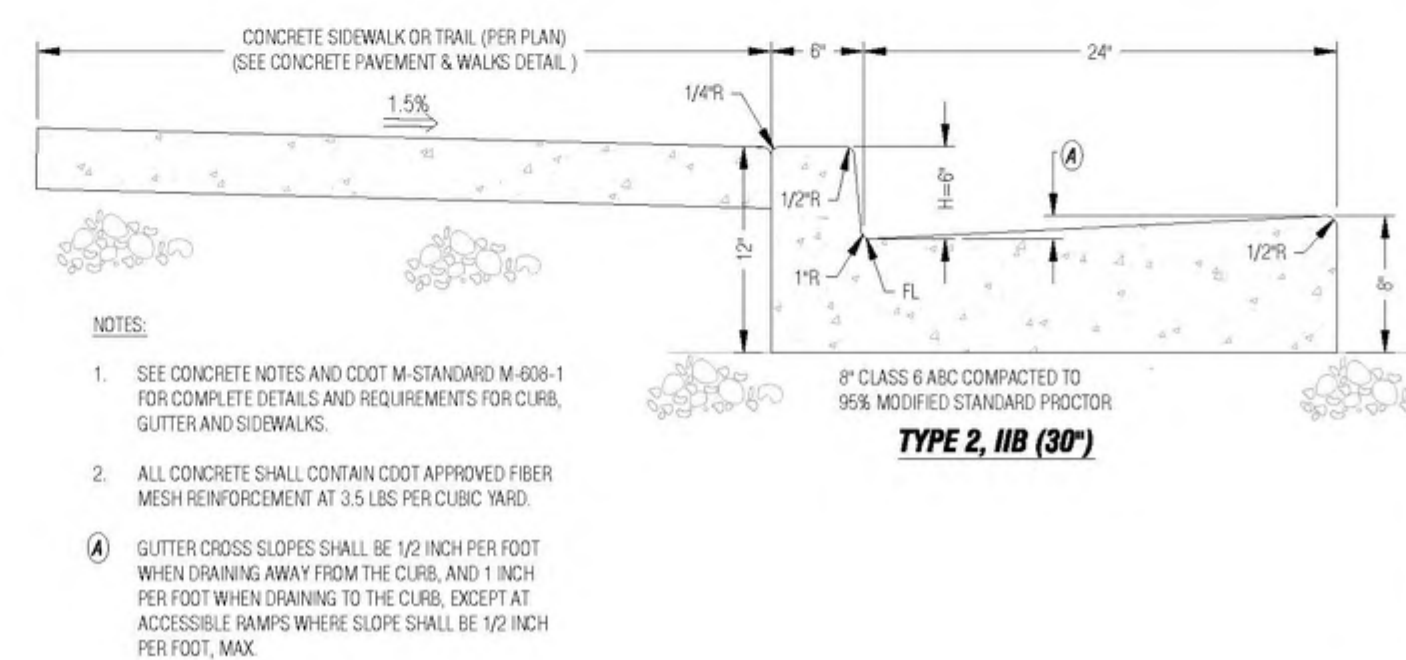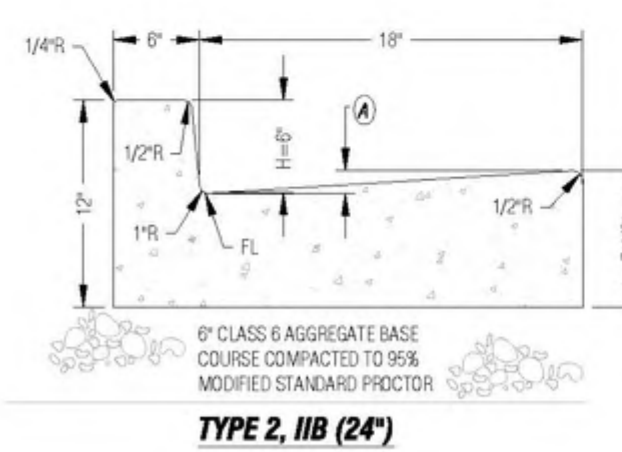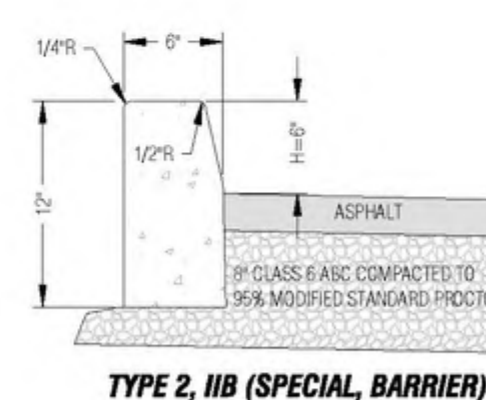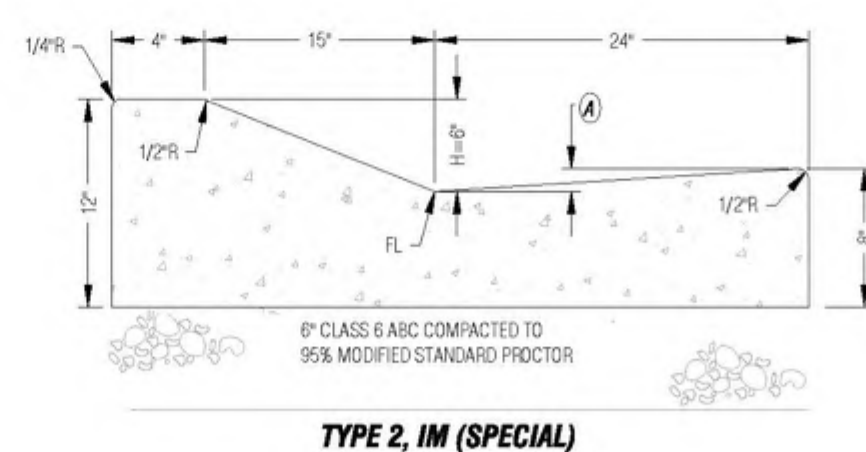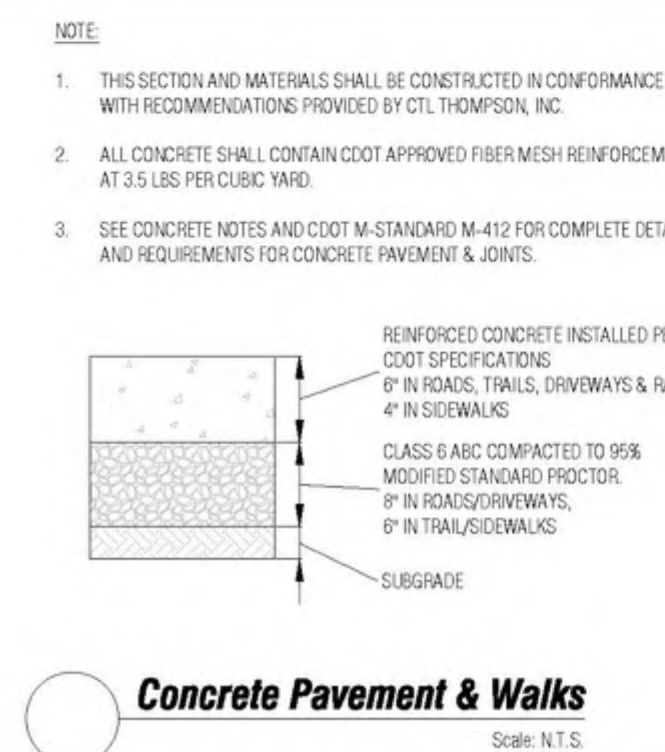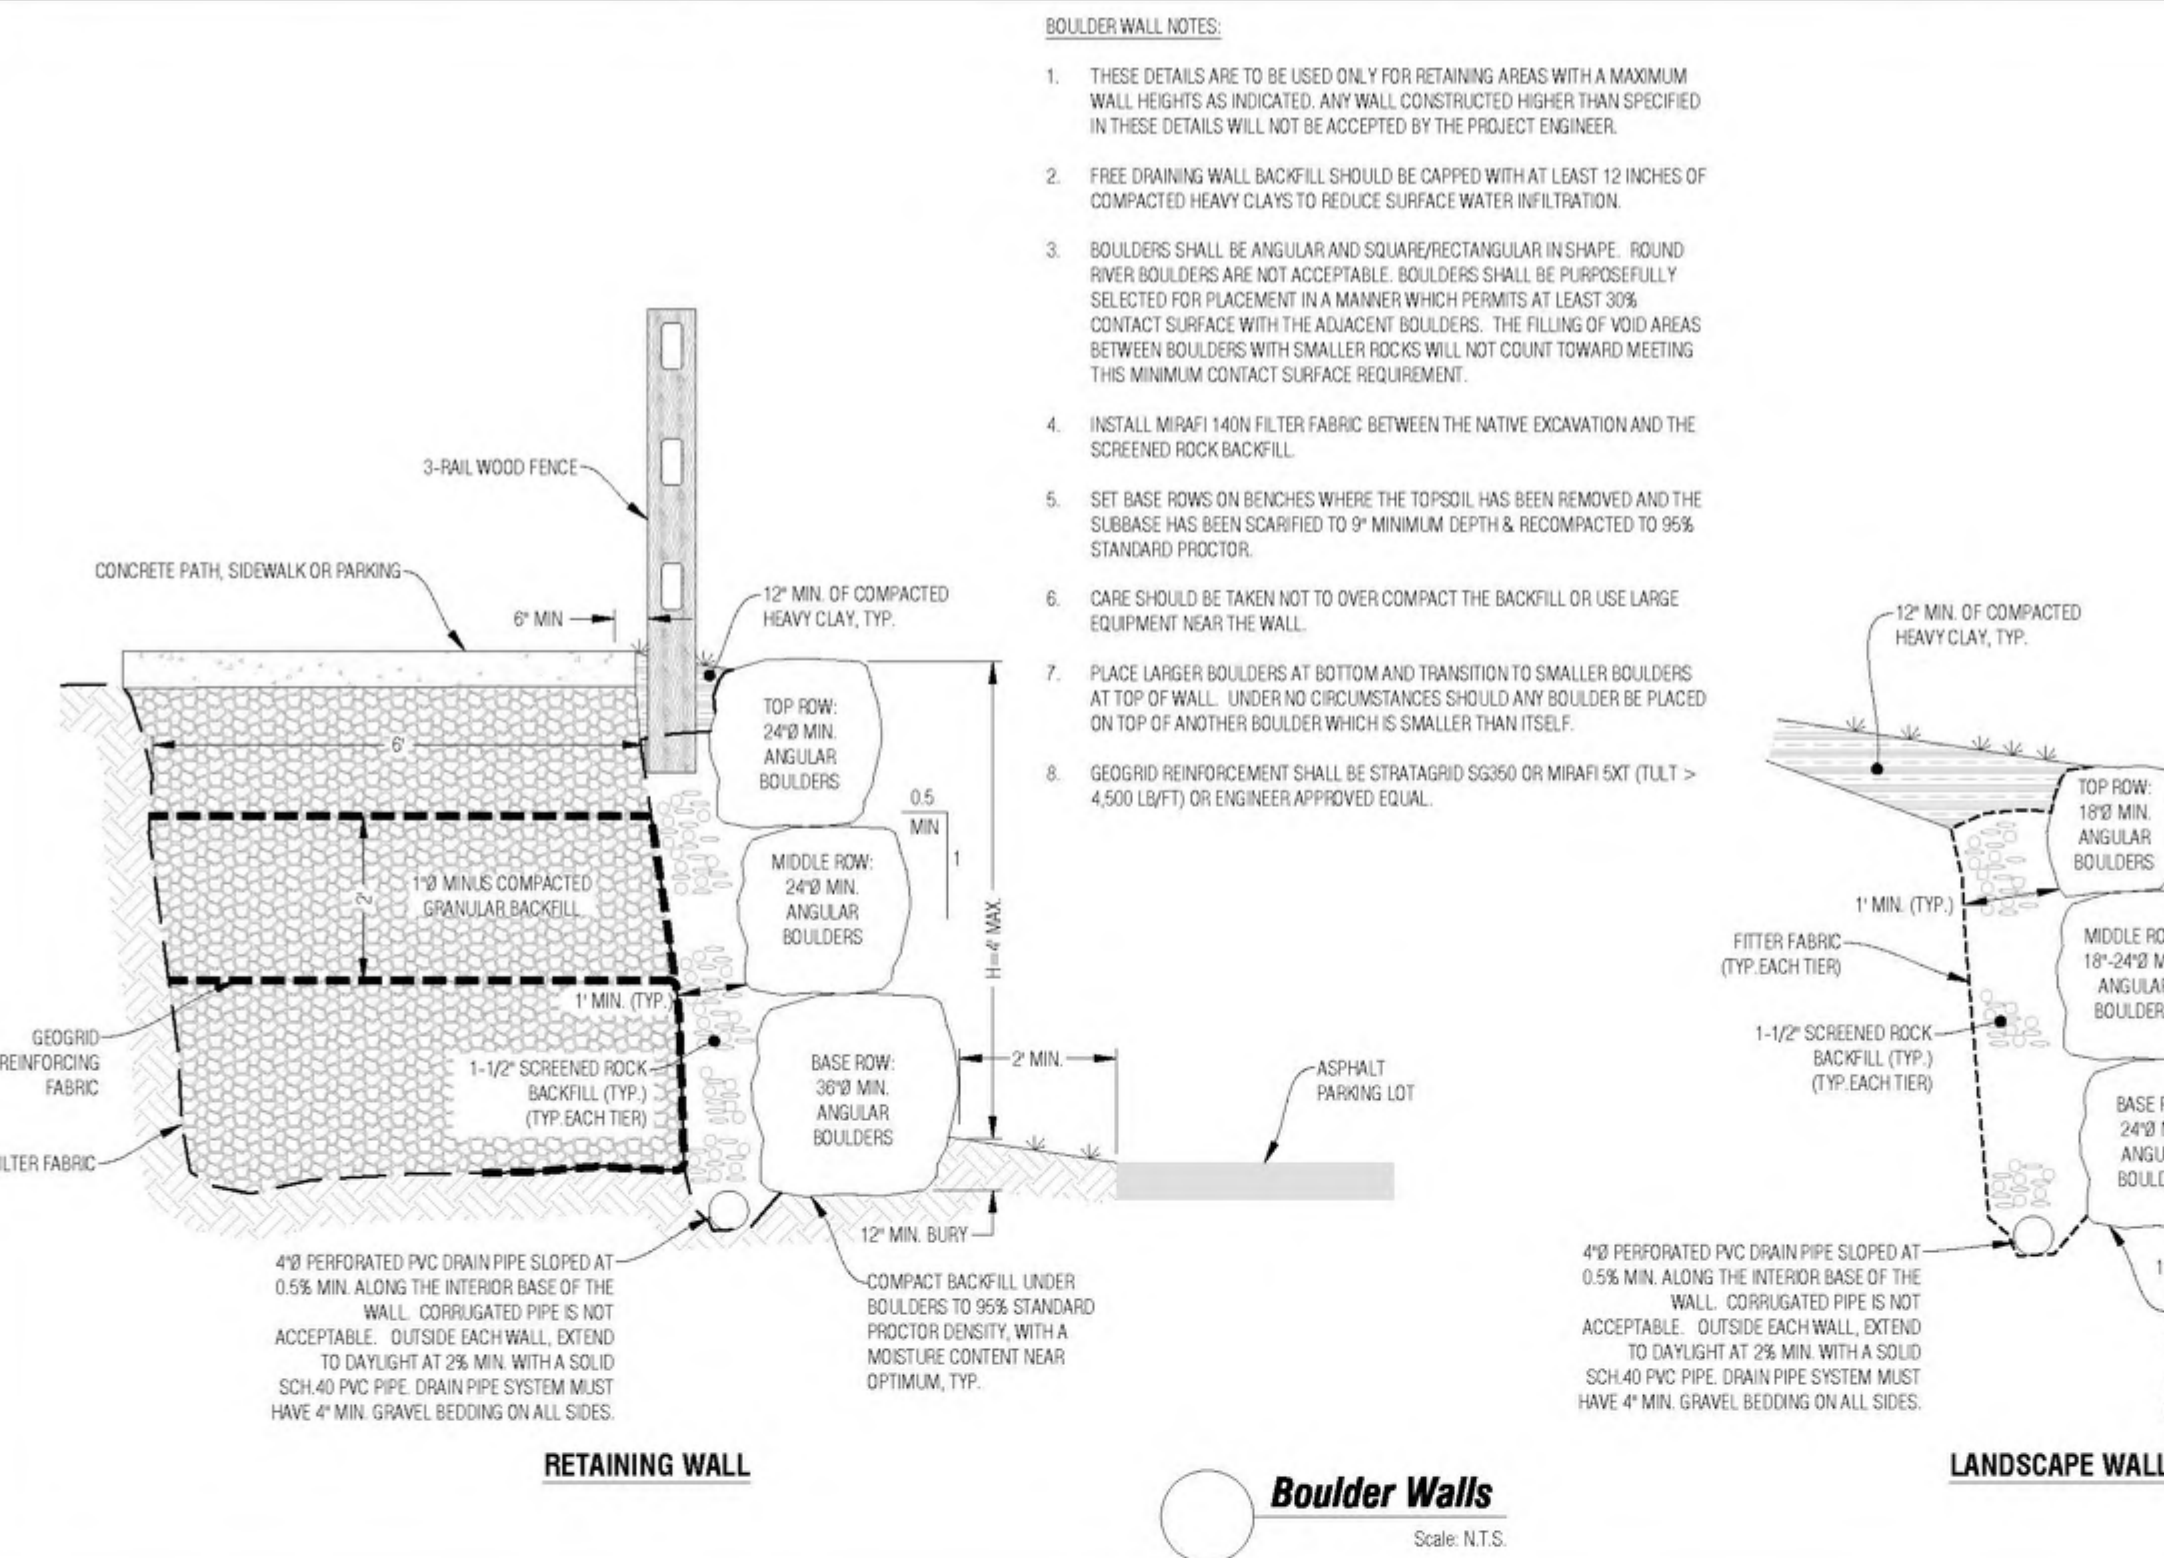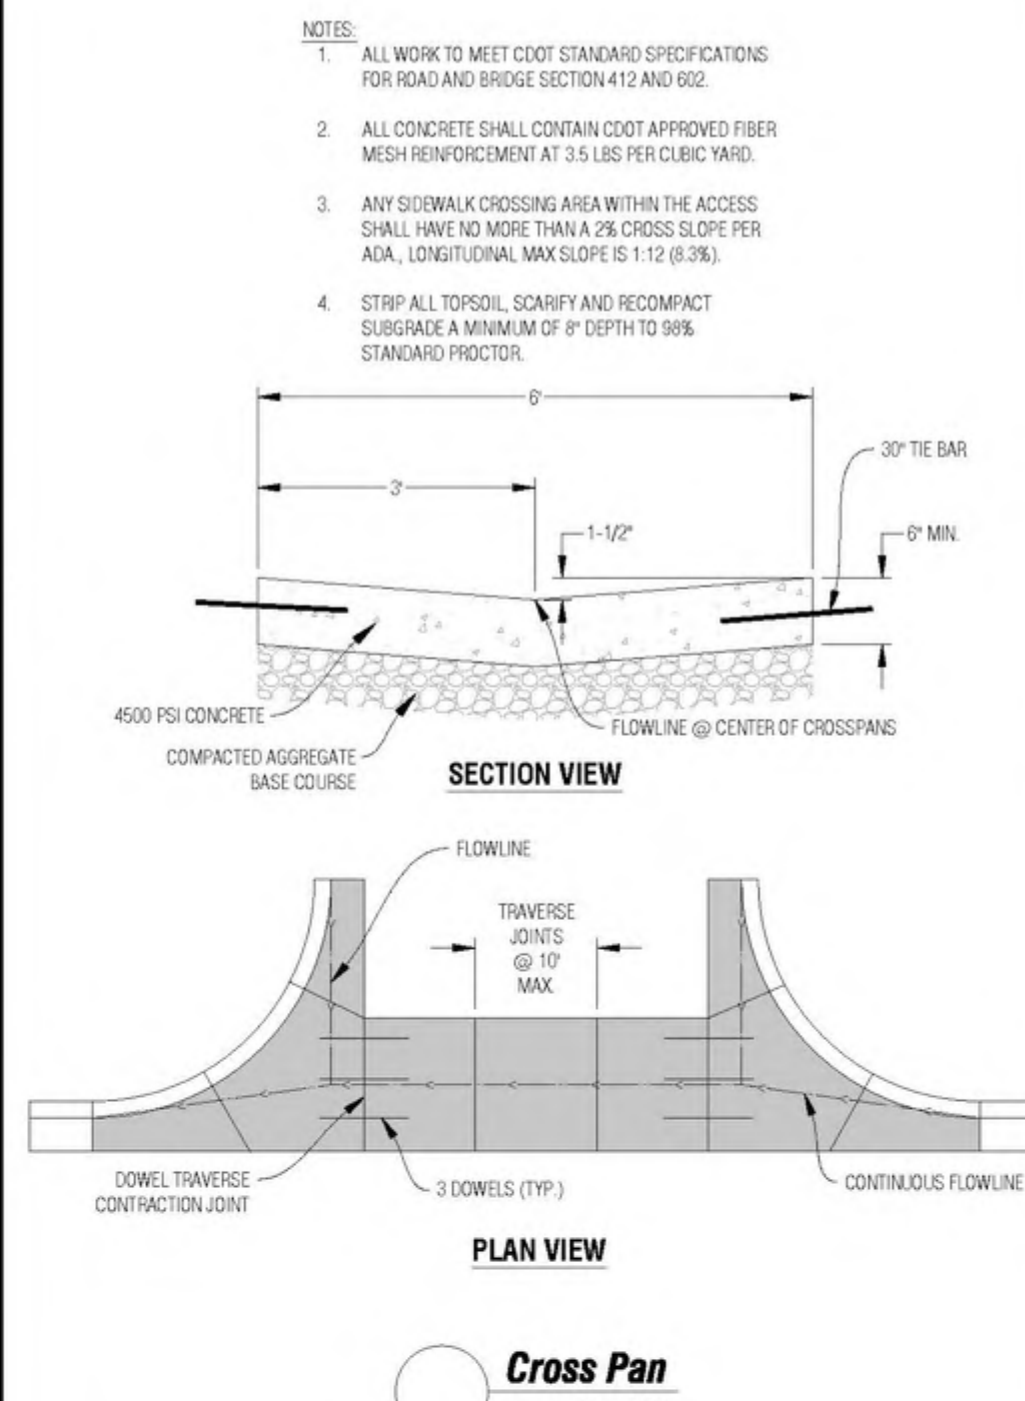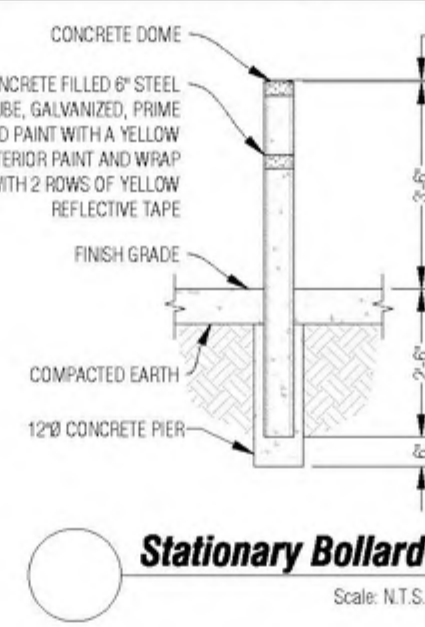

Site Use Calculations

Hatched area #1 (parking area) = 91,379 sq. ft.
Hatched area #2 (building and pool area) = 55,561 sq. ft
Total site area = 146,940 sq. ft.

Common Open Space Area (10% of total site area)

Total site area = 146,940 sq. ft.
129,946 sq. ft x 10% = 14,694 sq. ft required Common Open Space
Actual Common Open Space = 44,927 sq. ft. (Area #2 less buildings and pool)

Minimum Landscaped Site Area (10% of total site area)

Total site area = 146,940 sq. ft
146,940 sq. ft x 10% = 14,694 sq. ft required landscaped site area
Actual Landscaped Site Area = 25,821 sq. ft. (not including parking landscape)


Parking Landscaped Area

Parking surface area = 74,479 sq. ft
74,479 sq. ft x 20% = 14,895 sq. ft required landscaped parking area
Actual Parking Landscaped Area = 16,900 sq. ft.

Landscape Requirements

Perennials: 1 per 50 s.f. of required landscape = 284
Shrubs: 1 per 100 s.f. of required landscape area = 142
Trees: 1 per 400 s.f. of required landscape area = 36

Hatched area #3 designates the approved parking and acces extents as shown on the "Recently Constructed Site Features" plan sheet prepared by SGM, dated 06/30/2015. Hatched area contains 94 parking stalls.

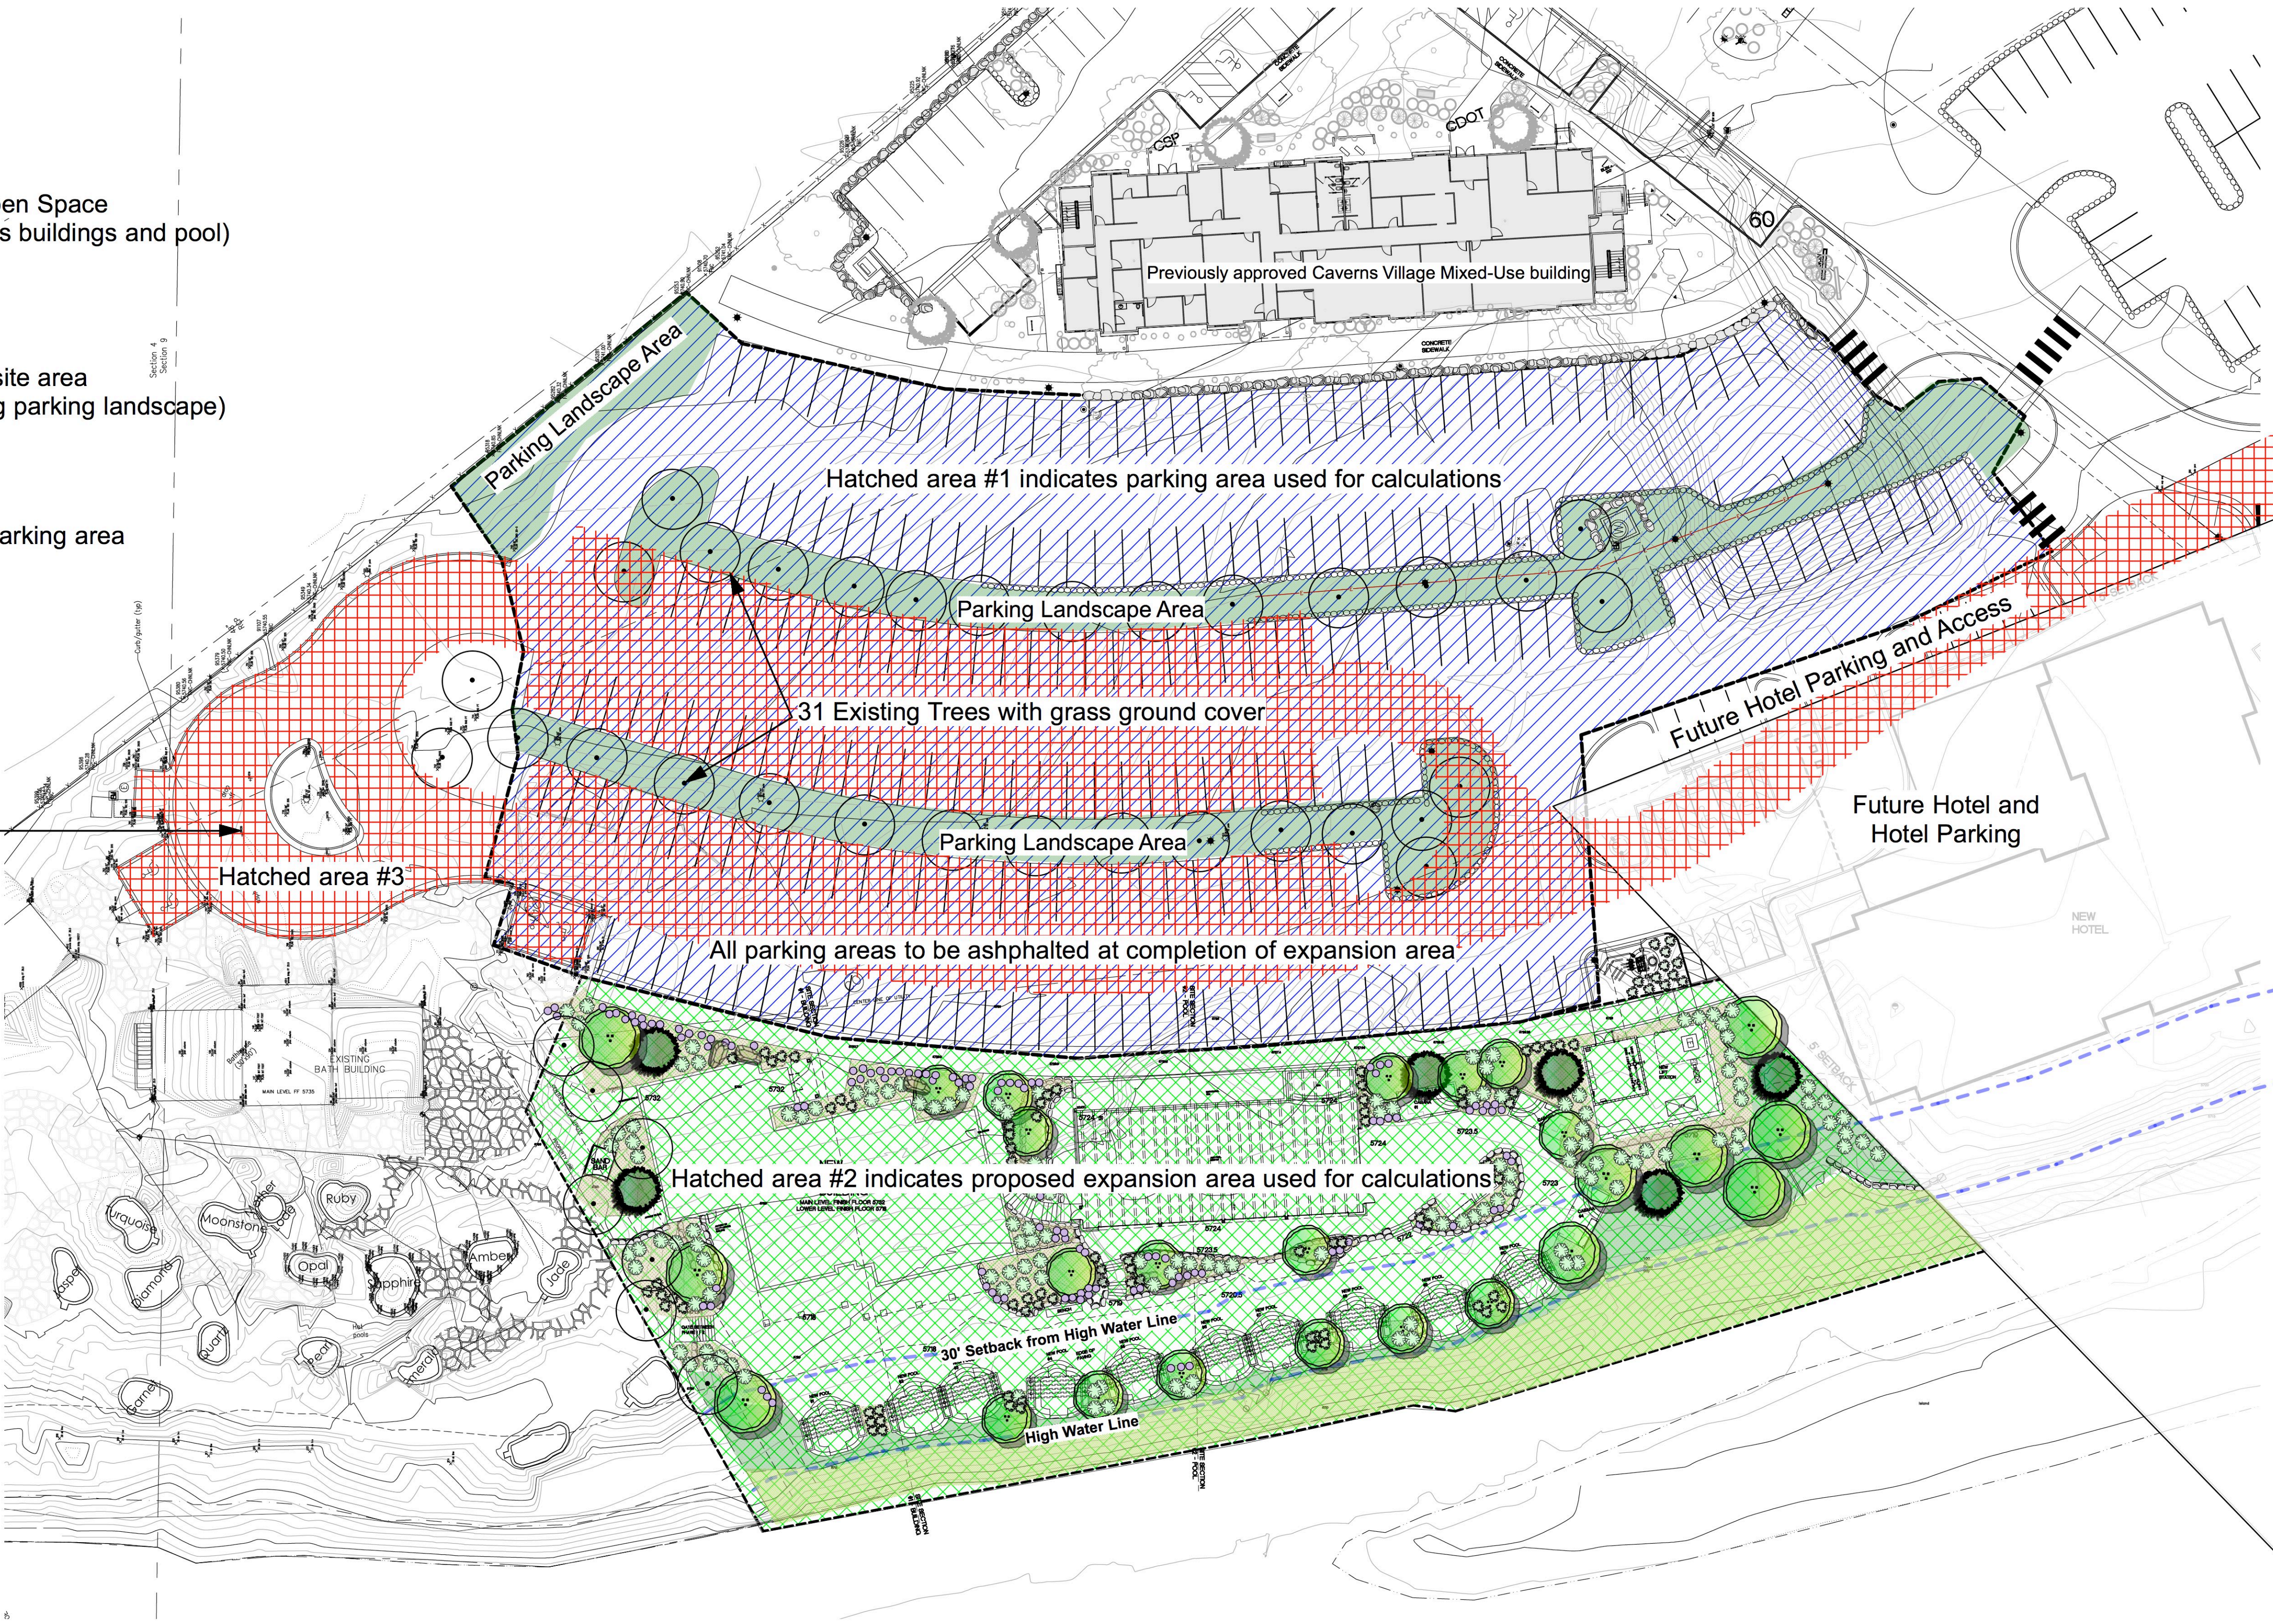

Landscape Plan

Iron Mountain Hot Springs Expansion

Parcel ID #218509200031

Glenwood Springs, Colorado
Updated August 31, 2020 by The Land Studio, Inc.

The **LAND** Studio
365 River Bend Way
Glenwood Springs, CO 81601
970.927.3690
landstudio2@comcast.net

Sheet
2 of 2



City Council
STAFF REPORT
City of Glenwood Springs
December 17, 2020

Agenda Item: Spring Cleanup Options and Discussion for 2021

Action Requested: Discussion of the Two Options Being Presented to Council for Spring Cleanup 2021

Department: Public Works

Presented By: Matthew Langhorst, Public Works Director
Jennifer Ooton, Assistant City Manager

Background Info: Due to the COVID pandemic the City of Glenwood Springs had to cancel the 2020 Glenwood Springs Spring Cleanup that has historically occurred. With the current COVID circumstances it appears that 2021 may be in the same situation. Public and Employee safety will always taking precedent and the City may have to cancel Spring Cleanup until a vaccine is wide spread; move its timing; or come up with a new plan on how to accomplish the process. Staff is recommending two options on how Spring Cleanup could look in 2021 and some potential dates to discuss for when it could happen. Please see attached report.

Issues: None

Staff Recommendation: Discussion

City of Glenwood Springs Spring Cleanup 2021 Options

Background:

The City of Glenwood Springs conducts an annual spring clean-up operation for the residents of Glenwood Springs. Spring clean-up allows the City residents to place brush and debris piles within the City streets, crews go neighborhood to neighborhood picking up these piles. Crews use a combination of front end-loaders, backhoes, tandem dump trucks and manual labor to load the brush and debris. All materials are then taken to the South Canyon landfill at the City's expense. These funds are typically funded from the General Fund.

Spring Clean-up requires the entire Streets Department crew (9 members), the SWAT department crew (3 members) and often members of the Parks Department are called in to assist. This means that normal street and storm drain maintenance is put on hold for 4-6 weeks in the spring. The scope of services for spring clean-up include separating the piles of debris into the categories noted below:

Shred-able Material

- Mattress
- Furniture
- Wood
- Brush

Trash / Debris

- Any non-shred able material
- Paper goods
- Lawn Debris
- Spring Cleanup items

Metal

- All solid metal that can be recycled

Restricted items:

- Paint
- Batteries
- TVs
- Refrigerators (without freon free sticker)
- AC Units
- Tires
- Oil
- Gas

- Propane or “air” tanks
- Electronics

Options for Updates to 2020 Spring Clean-up Options 1 and 2:

Option 1:

Option 1 is a standard operation spring cleanup effort with some outside resources utilized for efficiency and to free up City staff. Streets would hire out 2-4 tandem dump trucks and drivers from a local contractor to help with this option and free up the maintenance crew to start springtime work. The City would once again provide landfill vouchers to multi-family and private subdivision residents for their use at the landfill.

Issues that arose with this option in 2019:

- Enforcement of community piles.
- Trash and Debris are still stored in the gutter line during cleanup.
- Unknown debris within the piles:
 - Crews have found needles, sharp objects and other unknowns in the past.
 - Crews undertake a Haz-Mat training every year prior to Spring Clean-up due to the unknown waste stream.
- Deferred maintenance with crews being utilized for trash collection versus streets projects.

This option has three costs to it: Lost crew time, equipment wear/tear and cash value.

- Crew Lost Time: 630 hours or approximately 79 – 8-hour workdays.
- Equipment Wear: \$44,610 approximate cost.
- Cash Value for Trucking Services: \$38,000.

Option 2:

Option 2 would change the look of spring clean-up and move it to one or two centralized collection locations in town and would require residents to bring their trash/debris to these locations instead of a curb side pickup. This could be set up as a Friday-Saturday event and could include City Staff collection waste on Friday by appointment for residents that cannot make it to the collection location with their items. The City could then work with Rotary, Lions Club or other volunteers as a team to go out during Saturday to help people transport their items to the collection site via an appointment system. The plan would include setting up a site or two with multiple 40-yard trash collection cans to separate items being brought to the site.

The City would create an RFP to bid out for collection site operations and hauling services. Part of the RFP would be for the hauler to provide staffing for the site and temporary fencing for the site to control the intake of materials in off hours. This system would allow a local trash hauler

to bring separated 40-yard roll off cans to the correct locations at the landfill presorted so that City staff does not have to sort and haul the material. With this option the City would still collect brush at the rodeo grounds and the City would chip this material on its own. A metal recycling company would also be part of the collection process with metal collection provided within their 40-yard containers that would be removed by the hauler as needed. The metal recycler would be responsible for staffing of their containers within the fenced area provided by the main hauler.

This option could be set up as an Earth Day type of event with the opportunity to make it a community event that Parks could help coordinate and make it a new tradition for the City. It could include music and have a festive atmosphere. Hazardous Waste Day that the Landfill provides to City residents each year could occur during this event making in an all-encompassing event for City wide cleanup. We could invite File Finders to come and take part in the event, and request that they turn it into a local charity drive.

This option would save the City staff time for the 10-12 employees that we utilize for the collection of trash/debris during spring cleanup and would let the Streets and SWAT departments begin their spring, summer and fall work 4-6 weeks earlier. This means potholes filled, culverts jetted, streets swept, and overall repair and maintenance of the City infrastructure completed over a longer period.

This option would provide the much-appreciated spring clean-up service to the residents of Glenwood while also allowing the Streets and SWAT Department to fulfill its maintenance and construction obligations to the City, resulting in a win for the City and residents. Pothole complaints are at their worst in the Spring when we have the Streets Department not filling them but collecting trash.

Possible Dates:

- April 24th and 25th to coincide with Earth Day on the 22nd.
- June 5th and 6th or 12th and 13th, before Strawberry Days.
- November 12th and 13th to coincide with Recycling Day.

Staff is recommending waiting until the summer early fall to reduce the risk of COVID -19 interrupting the event.

This option has three costs to it: Lost crew time, equipment wear/tear and cash value.

- Crew Lost Time Estimated: 120 hours or 1 – 10-hour workday.
- Equipment Wear: \$5,000.
- Cash Value of Provided Outside Services: ~\$50,000



City Council
STAFF REPORT
City of Glenwood Springs
December 17, 2020

Agenda Item: Review of a 60% Airport "No Tunnel" Plan and Cost Estimate

Action Requested: Decision of whether to move forward with or without the airport tunnel.

Department: Engineering

Presented By: Terri Partch, City Engineer

Background Info: On November 5th, City Council reviewed the South Bridge 60% design and cost estimate. At that time, Council was concerned about the increasing cost of the project. The current estimate is approximately \$55 million.

Council requested that the project develop a 60% plan and cost estimate without an airport tunnel, to evaluate any potential cost savings.

Revised plans and cost estimates have been returned by Jacobs Engineering.

60% Cost Estimate - Updated with new Airport Center Road alignment	
Total Project Cost - With Tunnel **	\$56,663,148.74
Total Project Cost - No Tunnel	\$50,682,703.70
Cost savings with no tunnel to serve airport	\$5,980,445.04

***Does not include cost of runway reconstruction*

There is still some uncertainty in the cost estimate with the tunnel. The flared west end of the tunnel required a larger/deeper beam to span the opening. The lower roadway profile and the tunnel height must be held, so there is still a possibility that the runway will need to be partially rebuilt. Additional survey to 1/4" accuracy is needed to meet FAA standards and determine the extent of rebuild necessary.

Current plans and full estimates are attached.

Issues: None at this time.

Staff Recommendation: None. At the Council's direction.

60% Conceptual Cost Estimate		Prepared by: A Reid
Project Number : WVXV9902 South Bridge		
SOUTHBRIDGE OPTION 10B W/SH82 AT GRADE INTERSECTION (NO AIRPORT TUNNEL)		
		Date: 12/14/2020

				Project Total	
Item			Unit Cost	Quantity	Extended Cost
Roadway					
201-00001	Clearing and Grubbing	ACRE	\$5,000.00	21.10	\$105,500.00
202-00010	Removal of Tree	EACH	\$500.00	10.00	\$5,000.00
202-00195	Removal of Median Cover	SY	\$18.50	394.00	\$7,289.00
202-00200	Removal of Sidewalk	SY	\$30.00	640.00	\$19,200.00
202-00203	Removal of Curb and Gutter	LF	\$10.00	2,911.00	\$29,110.00
202-00206	Removal of Concrete Curb Ramp	SY	\$32.00	18.00	\$576.00
202-00210	Removal of Concrete Pavement	SY	\$15.00	417.00	\$6,255.00
202-00220	Removal of Asphalt Mat	SY	\$8.00	21,368.00	\$170,944.00
202-01000	Removal of Fence	LF	\$1.15	1,510.00	\$1,736.50
202-01130	Removal of Guardrail Type 3	LF	\$5.50	2,298.00	\$12,639.00
202-01170	Removal of Guardrail Type 7	LF	\$25.00	312.00	\$7,800.00
203-00010	Unclassified Excavation (CIP)	CY	\$15.00	109,065.00	\$1,635,975.00
203-00060	Embankment Material (CIP)	CY	\$15.00	22,998.00	\$344,970.00
210-00010	Reset Mailbox Structure	EACH	\$400.00	1.00	\$400.00
304-06000	Aggregate Base Course (Class 6) (6")	TON	\$26.00	22,393.00	\$582,218.00
403-34821	HMA (GR SX)(100)(PG 58-28)	TON	\$93.00	15,436.00	\$1,435,548.00
403-34851	HMA (GR SX)(100)(PG 64-28)	TON	\$98.00	6,171.00	\$604,758.00
403-40000	HMA Safety Edge	LF	\$4.00	16,956.00	\$67,824.00
411-10255	Emulsified Asphalt (Slow Setting)	GAL	\$3.00	3,515.00	\$10,545.00
412-00600	Concrete Pavement (6 Inch)	SY	\$105.00	125.00	\$13,125.00
420-00132	Geotextile (Separator) (Class 1)	SY	\$2.50	35,148.00	\$87,870.00
606-00302	Guardrail Type 3 (31 Inch Midwest Guardrail System)	LF	\$31.00	6,524.00	\$202,244.00
606-00910	Guardrail Type 9 (Style CA)	LF	\$145.00	3,083.00	\$447,035.00
606-00930	Guardrail Type 9 (Style CD)	LF	\$150.00	2,426.00	\$363,900.00
606-013##	Transition Type GR9-GR3	EACH	\$2,500.00	9.00	\$22,500.00
606-01370	Transition Type 3G	EACH	\$2,775.00	6.00	\$16,650.00
606-01380	Transition Type 3H	EACH	\$1,350.00	3.00	\$4,050.00
606-01385	Transition Type 3J	EACH	\$1,855.00	3.00	\$5,565.00
606-01390	End Anchorage Type 3K	EACH	\$2,475.00	10.00	\$24,750.00
606-02003	End Anchorage (Nonflared)	EACH	\$3,800.00	1.00	\$3,800.00
608-00006	Conc Sidewalk (6 In)	SY	\$63.00	7,781.00	\$490,203.00
608-00010	Conc Curb Ramp	SY	\$200.00	0.00	\$0.00
609-21010	Curb and Gutter (Type 2)(I-B)	LF	\$32.00	1,916.00	\$61,312.00
609-21020	Curb and Gutter (Type 2)(II-B)	LF	\$30.00	3,776.00	\$113,280.00
614-85001	Impact Attenuator	EACH	\$35,000.00	5.00	\$175,000.00
Structures					
504	Retaining Wall	SF	\$88.00	50,423.00	\$4,437,224.00
504	Sound Walls	SF	\$88.00	20,499.00	\$1,803,912.00
504	Tunnel (51' wide x 215' long)	LS	\$3,151,068.00	0.00	\$0.00
601	Bridge - River Crossing (47' x 542')	LS	\$9,298,000.00	1.00	\$9,298,000.00
601	Bike Trail Underpass (10' x 14' CBC)	LS	\$432,000.00	1.00	\$432,000.00
Drainage					
506-00206	Riprap (6 Inch)	CY	\$90.00	28.00	\$2,520.00
513-00600	Bridge Drain	EACH	\$4,945.00	4.00	\$19,780.00
603-01150	15 Inch Reinforced Concrete Pipe	LF	\$77.00	300.00	\$23,100.00
603-01180	18 Inch Reinforced Concrete Pipe	LF	\$80.00	2,435.00	\$194,800.00
603-01240	24 Inch Reinforced Concrete Pipe	LF	\$160.00	70.00	\$11,200.00
603-05018	18 Inch Reinforced Concrete End Section	EACH	\$1,315.00	5.00	\$6,575.00
603-05024	24 Inch Reinforced Concrete End Section	EACH	\$1,445.00	5.00	\$7,225.00
603-10240	24 Inch Corrugated Steel Pipe	LF	\$170.00	45.00	\$7,650.00
603-30024	24 Inch Steel End Section	EACH	\$700.00	2.00	\$1,400.00
603-70607	6x7 Foot Concrete Box Culvert (Precast)	LF	\$1,000.00	66.00	\$66,000.00
604-00305	Inlet Type C (5 Foot)	EACH	\$4,250.00	4.00	\$17,000.00
604-00310	Inlet Type C (10 Foot)	EACH	\$7,000.00	1.00	\$7,000.00
604-13005	Inlet Type 13 (5 Foot)	EACH	\$4,750.00	14.00	\$66,500.00
604-13010	Inlet Type 13 (10 Foot)	EACH	\$2,265.00	1.00	\$2,265.00
604-19105	Inlet Type R L 5 (5 Foot)	EACH	\$5,875.00	5.00	\$29,375.00
604-19110	Inlet Type R L 5 (10 Foot)	EACH	\$7,450.00	2.00	\$14,900.00
604-19115	Inlet Type R L 5 (15 Foot)	EACH	\$9,700.00	1.00	\$9,700.00
604-25005	Vane Grate Inlet (5 Foot)	EACH	\$5,535.00	10.00	\$55,350.00
604-25010	Vane Grate Inlet (10 Foot)	EACH	\$6,950.00	5.00	\$34,750.00
604-25015	Vane Grate Inlet (15 Foot)	EACH	\$9,900.00	2.00	\$19,800.00
604-31005	Manhole Slab Base (5 Foot)	EACH	\$6,000.00	1.00	\$6,000.00

60% Conceptual Cost Estimate				Prepared by: A Reid	
Project Number : WVXV9902 South Bridge				Date:	12/14/2020
SOUTHBRIDGE OPTION 10B W/SH82 AT GRADE INTERSECTION (NO AIRPORT TUNNEL)					
604-31010	Manhole Slab Base (10 Foot)	EACH	\$8,600.00	3.00	\$25,800.00
604-31015	Manhole Slab Base (15 Foot)	EACH	\$14,675.00	2.00	\$29,350.00
623-09907	Infiltration Gallery	EACH	\$20,000.00	5.00	\$100,000.00
Traffic Signals					
202-00828	Removal of Signal Equipment	LS	\$20,000.00	1.00	\$20,000.00
210-00848	Reset Traffic Signal Controller and Cabinet	EACH	\$6,000.00	1.00	\$6,000.00
503-00018	Drilled Caisson (18 Inch)	LF	\$325.00	14.50	\$4,712.50
503-00036	Drilled Caisson (36 Inch)	LF	\$315.00	57.00	\$17,955.00
503-00048	Drilled Caisson (48 Inch)	LF	\$700.00	42.00	\$29,400.00
503-00054	Drilled Caisson (54 Inch)	LF	\$830.00	21.00	\$17,430.00
613-00206	2 Inch Electrical Conduit (Bored)	LF	\$28.00	1,990.00	\$55,720.00
613-00306	3 Inch Electrical Conduit (Bored)	LF	\$28.00	2,548.00	\$71,344.00
613-07000	Pull Box (Special)	EACH	\$915.00	4.00	\$3,660.00
613-07002	Type Two Pull Box	EACH	\$1,225.00	3.00	\$3,675.00
613-07004	Type Four Pull Box	EACH	\$1,745.00	12.00	\$20,940.00
613-07005	Type Five Pull Box	EACH	\$1,795.00	3.00	\$5,385.00
613-10000	Wiring	LS	\$10,000.00	1.00	\$10,000.00
613-13000	Luminaire (LED)	EACH	\$1,430.00	6.00	\$8,580.00
613-50109	Meter Power Pedestal	EACH	\$5,800.00	1.00	\$5,800.00
613-80130	Service Meter Cabinet	EACH	\$4,990.00	1.00	\$4,990.00
614-00011	Sign Panel (Class I)	SF	\$21.00	66.00	\$1,386.00
614-00012	Sign Panel (Class II)	SF	\$24.00	16.00	\$384.00
614-00037	Sign Panel (Special)	EACH	\$1,000.00	6.00	\$6,000.00
614-01554	Steel Sign Post (4 Inch Round) (Slipbase)	LF	\$42.00	17.50	\$735.00
614-70150	Pedestrian Signal Face (16) (Countdown)	EACH	\$550.00	4.00	\$2,200.00
614-70336	Traffic Signal Face (12-12-12)	EACH	\$690.00	26.00	\$17,940.00
614-72855	Traffic Signal Controller and Cabinet	EACH	\$25,000.00	1.00	\$25,000.00
614-72860	Pedestrian Push Button	EACH	\$750.00	4.00	\$3,000.00
614-72875	Loop Detector Wire	LF	\$7.50	1,850.00	\$13,875.00
614-72889	Traffic Signal Vehicle Detector (Micro Type) (Non-Invasive)	EACH	\$1,000.00	4.00	\$4,000.00
614-80001	Flashing Beacon (Solar Powered)	EACH	\$5,000.00	1.00	\$5,000.00
614-81125	Traffic Signal Light Pole Steel (1-25 Foot Mast Arm)	EACH	\$22,450.00	1.00	\$22,450.00
614-81135	Traffic Signal Light Pole Steel (1-35 Foot Mast Arm)	EACH	\$22,500.00	1.00	\$22,500.00
614-81150	Traffic Signal-Light Pole Steel (1-50 Foot Mast Arm)	EACH	\$20,000.00	1.00	\$20,000.00
614-81160	Traffic Signal-Light Pole Steel (1-60 Foot Mast Arm)	EACH	\$26,675.00	2.00	\$53,350.00
614-81175	Traffic Signal-Light Pole Steel (1-75 Foot Mast Arm)	EACH	\$30,000.00	1.00	\$30,000.00
614-86105	Telemetry (Field)	EACH	\$3,000.00	1.00	\$3,000.00
614-86800	Uninterrupted Power Supply	EACH	\$7,500.00	1.00	\$7,500.00
Signage & Striping					
202-00810	Removal of Ground Sign	EACH	\$87.00	6.00	\$522.00
202-00821	Removal of Sign Panel	EACH	\$115.00	0.00	\$0.00
210-00810	Reset Ground Sign	EACH	\$350.00	17.00	\$5,950.00
210-00815	Reset Sign Panel	EACH	\$170.00	0.00	\$0.00
210-00816	Reset Sign Panel (Special)	EACH	\$1,000.00	0.00	\$0.00
210-00825	Reset Flashing Beacon	EACH	\$2,750.00	0.00	\$0.00
614-00011	Sign Panel (Class 1)	SF	\$21.00	222.60	\$4,674.60
614-00012	Sign Panel (Class 2)	SF	\$24.00	155.00	\$3,720.00
614-00013	Sign Panel (Class 3)	SF	\$32.00	0.00	\$0.00
614-01502	P Post & Socket	LF	\$34.00	358.00	\$12,172.00
614-01572	P1 Post & Slipbase	LF	\$31.00	134.00	\$4,154.00
627-00009	Modified Epoxy Pavement Marking (Inlaid)	GAL	\$115.00	93.00	\$10,695.00
627-01010	Preformed Plastic Pavement Marking (Type 1)(Inlaid)	SF	\$11.00	5,061.00	\$55,671.00
627-30405	Preformed Thermoplastic Pavement Marking (Type III)(Word-Symbol)	SF	\$15.00	590.00	\$8,850.00
627-30410	Preformed Thermoplastic Pavement Marking (Type III)(Xwalk-Stopline)	SF	\$12.00	372.00	\$4,464.00
Electric					
613-00200	2 Inch Electrical Conduit	LF	\$20.00	4,434.00	\$88,680.00
613-00300	3 Inch Electrical Conduit	LF	\$34.00	2,250.00	\$76,500.00
613-00600	6 Inch Electrical Conduit	LF	\$50.00	8,685.00	\$434,250.00
613-	Splice Vault (Special)	EACH	\$10,000.00	10.00	\$100,000.00
613-	Transformer Vault (Special)	EACH	\$10,000.00	2.00	\$20,000.00
613-	Switchgear Vault (Special)	EACH	\$10,000.00	2.00	\$20,000.00
613-50125	Control Center Box	EACH	\$10,000.00	1.00	\$10,000.00
613-8####	Modular Cabinet (Special)	EACH	\$10,000.00	2.00	\$20,000.00
613-81010	Panelboard	EACH	\$7,000.00	1.00	\$7,000.00
Water					
619-	Air Valve Vault, 48" MH, 6' deep	EACH	\$20,000.00	1.00	\$20,000.00
619-	Blow Off Structure	EACH	\$15,500.00	1.00	\$15,500.00
619-10120	12" Welded Steel Pipe, Std Wt. Insulation and heat tape	LF	\$197.00	600.00	\$118,200.00
619-50320	4" Water, AWWA C900 PVC	LF	\$48.00	52.00	\$2,496.00
619-50480	6" Water, AWWA C900 PVC	LF	\$72.00	302.00	\$21,744.00

60% Conceptual Cost Estimate				Prepared by: A Reid	
Project Number : WVXV9902 South Bridge				Date: 12/14/2020	
SOUTHBRIDGE OPTION 10B W/SH82 AT GRADE INTERSECTION (NO AIRPORT TUNNEL)					
619-50640	8" Water, AWWA C900 PVC	LF	\$96.00	1,100.00	\$105,600.00
619-50960	12" Water, AWWA C900 PVC	LF	\$127.00	2,863.00	\$363,601.00
619-51290	18" Water, AWWA C900 PVC	LF	\$210.00	799.00	\$167,790.00
619-75048	6" Gate Valve	EACH	\$1,311.00	6.00	\$7,866.00
619-75064	8" Gate Valve	EACH	\$2,254.00	8.00	\$18,032.00
619-76120	12" Butterfly Valve	EACH	\$4,209.00	10.00	\$42,090.00
619-76144	18" Butterfly Valve	EACH	\$6,707.00	6.00	\$40,242.00
619-78048	6" Fire Hydrant	EACH	\$10,022.00	9.00	\$90,198.00
Sewer					
603	8" Sewer, SDR 35 PVC	LF	\$80.00	2,374.00	\$189,920.00
603	8" Steel Casing	LF	\$101.00	92.00	\$9,292.00
603	6" Sewer, SDR 35 PVC	LF	\$60.00	60.00	\$3,600.00
603	8" IPS HPDE, DR9	LF	\$85.00	243.00	\$20,655.00
604	Sanitary Sewer Manhole (5' I.D., 8 VLF)	EACH	\$9,980.00	1.00	\$9,980.00
604	Sanitary Sewer Manhole (4' I.D., 8 VLF)	EACH	\$8,073.00	4.00	\$32,292.00
604	Sanitary Sewer Manhole (4' I.D., 10 VLF)	EACH	\$8,941.00	4.00	\$35,764.00
604	Sanitary Sewer Manhole (4' I.D., 12 VLF)	EACH	\$9,809.00	3.00	\$29,427.00
620-00002	Field Office (Class 2)	EACH	\$20,000.00	3.80	\$76,000.00
620-00012	Field Laboratory (Class 2)	EACH	\$20,000.00	1.00	\$20,000.00
625-00000	Construction Surveying	LS	\$25,000.00	3.50	\$87,500.00
626-01000	Public Information Services	LS	\$25,000.00	1.00	\$25,000.00
Subtotal				\$26,772,750.60	
			% Range		
(A)	Project Construction Bid Items	Project Dependent			\$26,772,750.60
(B)	Contingencies & Unlisted Items	(15 - 20%) of A			\$4,543,884.62
(C)	Removals	(0-3%) of (A+B)			\$407,909.06
(D)	Drainage (Erosion Control Items)	(2 - 7.5%) of (A+B)			\$868,907.86
(E)	Lighting	(1 - 2%) of (A+B+C+D)			\$419,489.24
(F)	Construction Signing & Traffic Control	(5 - 10%) of (A+B+C+D+E)			\$1,920,178.93
(G)	Mobilization	(2.5-5%) of (A+B+C+D+E+F)			\$1,499,581.04
(H)	Total of Construction Bid Items	(A+B+C+D+E+F+G)			\$36,432,701.35
Engineering and Other Capital Costs					
(J)	Construction Management	20% of (H)			\$7,286,540.27
(K)	ROW	Lump Sum			\$3,900,000.00
(L)	Utilities	Lump Sum			\$650,000.00
(M)	Inflation to 2021 (5% per year)	0% of (H+J+ K+L)			\$2,413,462.08
TOTAL PROJECT COST (H + J + K + L + M)					\$50,682,703.70

Assumptions and notes:

Conversion factor for ABC = 133LB

Conversion factor for HMA = 110LB

Bridge cost includes asphalt, curb, and sidewalk.

Stormceptor manholes and SH82 concrete box culvert extension are not included in drainage quantities.

Interim improvements for construction phasing are not included in quantities.

60% Conceptual Cost Estimate		Prepared by: A Reid
Project Number : WVXV9902 South Bridge		
SOUTHBRIDGE OPTION 10B W/SH82 AT GRADE INTERSECTION		
		Date: 12/14/2020

				Project Total	
Item		Unit	Unit Cost	Quantity	Extended Cost
Roadway					
201-00001	Clearing and Grubbing	ACRE	\$5,000.00	21.10	\$105,500.00
202-00010	Removal of Tree	EACH	\$500.00	10.00	\$5,000.00
202-00195	Removal of Median Cover	SY	\$18.50	394.00	\$7,289.00
202-00200	Removal of Sidewalk	SY	\$30.00	640.00	\$19,200.00
202-00203	Removal of Curb and Gutter	LF	\$10.00	2,911.00	\$29,110.00
202-00206	Removal of Concrete Curb Ramp	SY	\$32.00	18.00	\$576.00
202-00210	Removal of Concrete Pavement	SY	\$15.00	417.00	\$6,255.00
202-00220	Removal of Asphalt Mat	SY	\$8.00	21,368.00	\$170,944.00
202-01000	Removal of Fence	LF	\$1.15	1,510.00	\$1,736.50
202-01130	Removal of Guardrail Type 3	LF	\$5.50	2,298.00	\$12,639.00
202-01170	Removal of Guardrail Type 7	LF	\$25.00	312.00	\$7,800.00
203-00010	Unclassified Excavation (CIP)	CY	\$15.00	103,431.00	\$1,551,465.00
203-00060	Embankment Material (CIP)	CY	\$15.00	22,998.00	\$344,970.00
210-00010	Reset Mailbox Structure	EACH	\$400.00	1.00	\$400.00
304-06000	Aggregate Base Course (Class 6) (6")	TON	\$26.00	22,393.00	\$582,218.00
403-34821	HMA (GR SX)(100)(PG 58-28)	TON	\$93.00	15,436.00	\$1,435,548.00
403-34851	HMA (GR SX)(100)(PG 64-28)	TON	\$98.00	6,171.00	\$604,758.00
403-40000	HMA Safety Edge	LF	\$4.00	16,956.00	\$67,824.00
411-10255	Emulsified Asphalt (Slow Setting)	GAL	\$3.00	3,515.00	\$10,545.00
412-00600	Concrete Pavement (6 Inch)	SY	\$105.00	125.00	\$13,125.00
420-00132	Geotextile (Separator) (Class 1)	SY	\$2.50	35,148.00	\$87,870.00
606-00302	Guardrail Type 3 (31 Inch Midwest Guardrail System)	LF	\$31.00	6,524.00	\$202,244.00
606-00910	Guardrail Type 9 (Style CA)	LF	\$145.00	3,083.00	\$447,035.00
606-00930	Guardrail Type 9 (Style CD)	LF	\$150.00	2,426.00	\$363,900.00
606-013##	Transition Type GR9-GR3	EACH	\$2,500.00	9.00	\$22,500.00
606-01370	Transition Type 3G	EACH	\$2,775.00	6.00	\$16,650.00
606-01380	Transition Type 3H	EACH	\$1,350.00	3.00	\$4,050.00
606-01385	Transition Type 3J	EACH	\$1,855.00	3.00	\$5,565.00
606-01390	End Anchorage Type 3K	EACH	\$2,475.00	10.00	\$24,750.00
606-02003	End Anchorage (Nonflared)	EACH	\$3,800.00	1.00	\$3,800.00
608-00006	Conc Sidewalk (6 In)	SY	\$63.00	7,781.00	\$490,203.00
608-00010	Conc Curb Ramp	SY	\$200.00	0.00	\$0.00
609-21010	Curb and Gutter (Type 2)(I-B)	LF	\$32.00	1,916.00	\$61,312.00
609-21020	Curb and Gutter (Type 2)(II-B)	LF	\$30.00	3,776.00	\$113,280.00
614-85001	Impact Attenuator	EACH	\$35,000.00	5.00	\$175,000.00
Structures					
504	Retaining Wall	SF	\$88.00	54,456.00	\$4,792,128.00
504	Sound Walls	SF	\$88.00	20,499.00	\$1,803,912.00
504	Tunnel (51' wide x 215' long)	LS	\$3,151,068.00	1.00	\$3,151,068.00
601	Bridge - River Crossing (47' x 542')	LS	\$9,298,000.00	1.00	\$9,298,000.00
601	Bike Trail Underpass (10' x 14' CBC)	LS	\$432,000.00	1.00	\$432,000.00
Drainage					
506-00206	Riprap (6 Inch)	CY	\$90.00	28.00	\$2,520.00
513-00600	Bridge Drain	EACH	\$4,945.00	4.00	\$19,780.00
603-01150	15 Inch Reinforced Concrete Pipe	LF	\$77.00	300.00	\$23,100.00
603-01180	18 Inch Reinforced Concrete Pipe	LF	\$80.00	2,435.00	\$194,800.00
603-01240	24 Inch Reinforced Concrete Pipe	LF	\$160.00	70.00	\$11,200.00
603-05018	18 Inch Reinforced Concrete End Section	EACH	\$1,315.00	5.00	\$6,575.00
603-05024	24 Inch Reinforced Concrete End Section	EACH	\$1,445.00	5.00	\$7,225.00
603-10240	24 Inch Corrugated Steel Pipe	LF	\$170.00	45.00	\$7,650.00
603-30024	24 Inch Steel End Section	EACH	\$700.00	2.00	\$1,400.00
603-70607	6x7 Foot Concrete Box Culvert (Precast)	LF	\$1,000.00	66.00	\$66,000.00
604-00305	Inlet Type C (5 Foot)	EACH	\$4,250.00	4.00	\$17,000.00
604-00310	Inlet Type C (10 Foot)	EACH	\$7,000.00	1.00	\$7,000.00
604-13005	Inlet Type 13 (5 Foot)	EACH	\$4,750.00	14.00	\$66,500.00
604-13010	Inlet Type 13 (10 Foot)	EACH	\$2,265.00	1.00	\$2,265.00
604-19105	Inlet Type R L 5 (5 Foot)	EACH	\$5,875.00	5.00	\$29,375.00
604-19110	Inlet Type R L 5 (10 Foot)	EACH	\$7,450.00	2.00	\$14,900.00
604-19115	Inlet Type R L 5 (15 Foot)	EACH	\$9,700.00	1.00	\$9,700.00
604-25005	Vane Grate Inlet (5 Foot)	EACH	\$5,535.00	10.00	\$55,350.00
604-25010	Vane Grate Inlet (10 Foot)	EACH	\$6,950.00	5.00	\$34,750.00
604-25015	Vane Grate Inlet (15 Foot)	EACH	\$9,900.00	2.00	\$19,800.00
604-31005	Manhole Slab Base (5 Foot)	EACH	\$6,000.00	1.00	\$6,000.00

60% Conceptual Cost Estimate				Prepared by: A Reid	
Project Number : WVXV9902 South Bridge				Date:	12/14/2020
SOUTHBIDGE OPTION 10B W/SH82 AT GRADE INTERSECTION					
604-31010	Manhole Slab Base (10 Foot)	EACH	\$8,600.00	3.00	\$25,800.00
604-31015	Manhole Slab Base (15 Foot)	EACH	\$14,675.00	2.00	\$29,350.00
623-09907	Infiltration Gallery	EACH	\$20,000.00	5.00	\$100,000.00
Traffic Signals					
202-00828	Removal of Signal Equipment	LS	\$20,000.00	1.00	\$20,000.00
210-00848	Reset Traffic Signal Controller and Cabinet	EACH	\$6,000.00	1.00	\$6,000.00
503-00018	Drilled Caisson (18 Inch)	LF	\$325.00	14.50	\$4,712.50
503-00036	Drilled Caisson (36 Inch)	LF	\$315.00	57.00	\$17,955.00
503-00048	Drilled Caisson (48 Inch)	LF	\$700.00	42.00	\$29,400.00
503-00054	Drilled Caisson (54 Inch)	LF	\$830.00	21.00	\$17,430.00
613-00206	2 Inch Electrical Conduit (Bored)	LF	\$28.00	1,990.00	\$55,720.00
613-00306	3 Inch Electrical Conduit (Bored)	LF	\$28.00	2,548.00	\$71,344.00
613-07000	Pull Box (Special)	EACH	\$915.00	4.00	\$3,660.00
613-07002	Type Two Pull Box	EACH	\$1,225.00	3.00	\$3,675.00
613-07004	Type Four Pull Box	EACH	\$1,745.00	12.00	\$20,940.00
613-07005	Type Five Pull Box	EACH	\$1,795.00	3.00	\$5,385.00
613-10000	Wiring	LS	\$10,000.00	1.00	\$10,000.00
613-13000	Luminaire (LED)	EACH	\$1,430.00	6.00	\$8,580.00
613-50109	Meter Power Pedestal	EACH	\$5,800.00	1.00	\$5,800.00
613-80130	Service Meter Cabinet	EACH	\$4,990.00	1.00	\$4,990.00
614-00011	Sign Panel (Class I)	SF	\$21.00	66.00	\$1,386.00
614-00012	Sign Panel (Class II)	SF	\$24.00	16.00	\$384.00
614-00037	Sign Panel (Special)	EACH	\$1,000.00	6.00	\$6,000.00
614-01554	Steel Sign Post (4 Inch Round) (Slipbase)	LF	\$42.00	17.50	\$735.00
614-70150	Pedestrian Signal Face (16) (Countdown)	EACH	\$550.00	4.00	\$2,200.00
614-70336	Traffic Signal Face (12-12-12)	EACH	\$690.00	26.00	\$17,940.00
614-72855	Traffic Signal Controller and Cabinet	EACH	\$25,000.00	1.00	\$25,000.00
614-72860	Pedestrian Push Button	EACH	\$750.00	4.00	\$3,000.00
614-72875	Loop Detector Wire	LF	\$7.50	1,850.00	\$13,875.00
614-72889	Traffic Signal Vehicle Detector (Micro Type) (Non-Invasive)	EACH	\$1,000.00	4.00	\$4,000.00
614-80001	Flashing Beacon (Solar Powered)	EACH	\$5,000.00	1.00	\$5,000.00
614-81125	Traffic Signal Light Pole Steel (1-25 Foot Mast Arm)	EACH	\$22,450.00	1.00	\$22,450.00
614-81135	Traffic Signal Light Pole Steel (1-35 Foot Mast Arm)	EACH	\$22,500.00	1.00	\$22,500.00
614-81150	Traffic Signal-Light Pole Steel (1-50 Foot Mast Arm)	EACH	\$20,000.00	1.00	\$20,000.00
614-81160	Traffic Signal-Light Pole Steel (1-60 Foot Mast Arm)	EACH	\$26,675.00	2.00	\$53,350.00
614-81175	Traffic Signal-Light Pole Steel (1-75 Foot Mast Arm)	EACH	\$30,000.00	1.00	\$30,000.00
614-86105	Telemetry (Field)	EACH	\$3,000.00	1.00	\$3,000.00
614-86800	Uninterrupted Power Supply	EACH	\$7,500.00	1.00	\$7,500.00
Signage & Striping					
202-00810	Removal of Ground Sign	EACH	\$87.00	6.00	\$522.00
202-00821	Removal of Sign Panel	EACH	\$115.00	0.00	\$0.00
210-00810	Reset Ground Sign	EACH	\$350.00	17.00	\$5,950.00
210-00815	Reset Sign Panel	EACH	\$170.00	0.00	\$0.00
210-00816	Reset Sign Panel (Special)	EACH	\$1,000.00	0.00	\$0.00
210-00825	Reset Flashing Beacon	EACH	\$2,750.00	0.00	\$0.00
614-00011	Sign Panel (Class 1)	SF	\$21.00	222.60	\$4,674.60
614-00012	Sign Panel (Class 2)	SF	\$24.00	155.00	\$3,720.00
614-00013	Sign Panel (Class 3)	SF	\$32.00	0.00	\$0.00
614-01502	P Post & Socket	LF	\$34.00	358.00	\$12,172.00
614-01572	P1 Post & Slipbase	LF	\$31.00	134.00	\$4,154.00
627-00009	Modified Epoxy Pavement Marking (Inlaid)	GAL	\$115.00	93.00	\$10,695.00
627-01010	Preformed Plastic Pavement Marking (Type 1)(Inlaid)	SF	\$11.00	5,061.00	\$55,671.00
627-30405	Preformed Thermoplastic Pavement Marking (Type III)(Word-Symbol)	SF	\$15.00	590.00	\$8,850.00
627-30410	Preformed Thermoplastic Pavement Marking (Type III)(Xwalk-Stopline)	SF	\$12.00	372.00	\$4,464.00
Electric					
613-00200	2 Inch Electrical Conduit	LF	\$20.00	4,434.00	\$88,680.00
613-00300	3 Inch Electrical Conduit	LF	\$34.00	2,250.00	\$76,500.00
613-00600	6 Inch Electrical Conduit	LF	\$50.00	8,685.00	\$434,250.00
613-	Splice Vault (Special)	EACH	\$10,000.00	10.00	\$100,000.00
613-	Transformer Vault (Special)	EACH	\$10,000.00	2.00	\$20,000.00
613-	Switchgear Vault (Special)	EACH	\$10,000.00	2.00	\$20,000.00
613-50125	Control Center Box	EACH	\$10,000.00	1.00	\$10,000.00
613-8####	Modular Cabinet (Special)	EACH	\$10,000.00	2.00	\$20,000.00
613-81010	Panelboard	EACH	\$7,000.00	1.00	\$7,000.00
Water					
619-	Air Valve Vault, 48" MH, 6' deep	EACH	\$20,000.00	1.00	\$20,000.00
619-	Blow Off Structure	EACH	\$15,500.00	1.00	\$15,500.00
619-10120	12" Welded Steel Pipe, Std Wt. Insulation and heat tape	LF	\$197.00	600.00	\$118,200.00
619-50320	4" Water, AWWA C900 PVC	LF	\$48.00	52.00	\$2,496.00
619-50480	6" Water, AWWA C900 PVC	LF	\$72.00	302.00	\$21,744.00

60% Conceptual Cost Estimate				Prepared by: A Reid	
Project Number : WVXV9902 South Bridge				Date: 12/14/2020	
SOUTHBRIDGE OPTION 10B W/SH82 AT GRADE INTERSECTION					
619-50640	8" Water, AWWA C900 PVC	LF	\$96.00	1,100.00	\$105,600.00
619-50960	12" Water, AWWA C900 PVC	LF	\$127.00	2,863.00	\$363,601.00
619-51290	18" Water, AWWA C900 PVC	LF	\$210.00	799.00	\$167,790.00
619-75048	6" Gate Valve	EACH	\$1,311.00	6.00	\$7,866.00
619-75064	8" Gate Valve	EACH	\$2,254.00	8.00	\$18,032.00
619-76120	12" Butterfly Valve	EACH	\$4,209.00	10.00	\$42,090.00
619-76144	18" Butterfly Valve	EACH	\$6,707.00	6.00	\$40,242.00
619-78048	6" Fire Hydrant	EACH	\$10,022.00	9.00	\$90,198.00
Sewer					
603	8" Sewer, SDR 35 PVC	LF	\$80.00	2,374.00	\$189,920.00
603	8" Steel Casing	LF	\$101.00	92.00	\$9,292.00
603	6" Sewer, SDR 35 PVC	LF	\$60.00	60.00	\$3,600.00
603	8" IPS HPDE, DR9	LF	\$85.00	243.00	\$20,655.00
604	Sanitary Sewer Manhole (5' I.D., 8 VLF)	EACH	\$9,980.00	1.00	\$9,980.00
604	Sanitary Sewer Manhole (4' I.D., 8 VLF)	EACH	\$8,073.00	4.00	\$32,292.00
604	Sanitary Sewer Manhole (4' I.D., 10 VLF)	EACH	\$8,941.00	4.00	\$35,764.00
604	Sanitary Sewer Manhole (4' I.D., 12 VLF)	EACH	\$9,809.00	3.00	\$29,427.00
620-00002	Field Office (Class 2)	EACH	\$20,000.00	3.80	\$76,000.00
620-00012	Field Laboratory (Class 2)	EACH	\$20,000.00	1.00	\$20,000.00
625-00000	Construction Surveying	LS	\$25,000.00	3.50	\$87,500.00
626-01000	Public Information Services	LS	\$25,000.00	1.00	\$25,000.00
Subtotal				\$30,194,212.60	
			% Range		
(A)	Project Construction Bid Items	Project Dependent			\$30,194,212.60
(B)	Contingencies & Unlisted Items	(15 - 20%) of A			\$5,232,402.52
(C)	Removals	(0-3%) of (A+B)			\$490,108.66
(D)	Drainage (Erosion Control Items)	(2 - 7.5%) of (A+B)			\$991,721.33
(E)	Lighting	(1 - 2%) of (A+B+C+D)			\$501,317.31
(F)	Construction Signing & Traffic Control	(5 - 10%) of (A+B+C+D+E)			\$2,041,109.94
(G)	Mobilization	(2.5-5%) of (A+B+C+D+E+F)			\$1,728,213.94
(H)	Total of Construction Bid Items	(A+B+C+D+E+F+G)			\$41,179,086.30
Engineering and Other Capital Costs					
(J)	Construction Management	20% of (H)			\$8,235,817.26
(K)	ROW	Lump Sum			\$3,900,000.00
(L)	Utilities	Lump Sum			\$650,000.00
(M)	Inflation to 2021 (5% per year)	0% of (H+J+ K+L)			\$2,698,245.18
TOTAL PROJECT COST (H + J + K + L + M)					\$56,663,148.74

Assumptions and notes:

Conversion factor for ABC = 133LB

Conversion factor for HMA = 110LB

Bridge cost includes asphalt, curb, and sidewalk.


Stormceptor manholes and SH82 concrete box culvert extension are not included in drainage quantities.

Interim improvements for construction phasing are not included in quantities.

Reconstruction of airport runway is not included in quantities.


South Bridge 60% Design - No Tunnel

12-14-2020

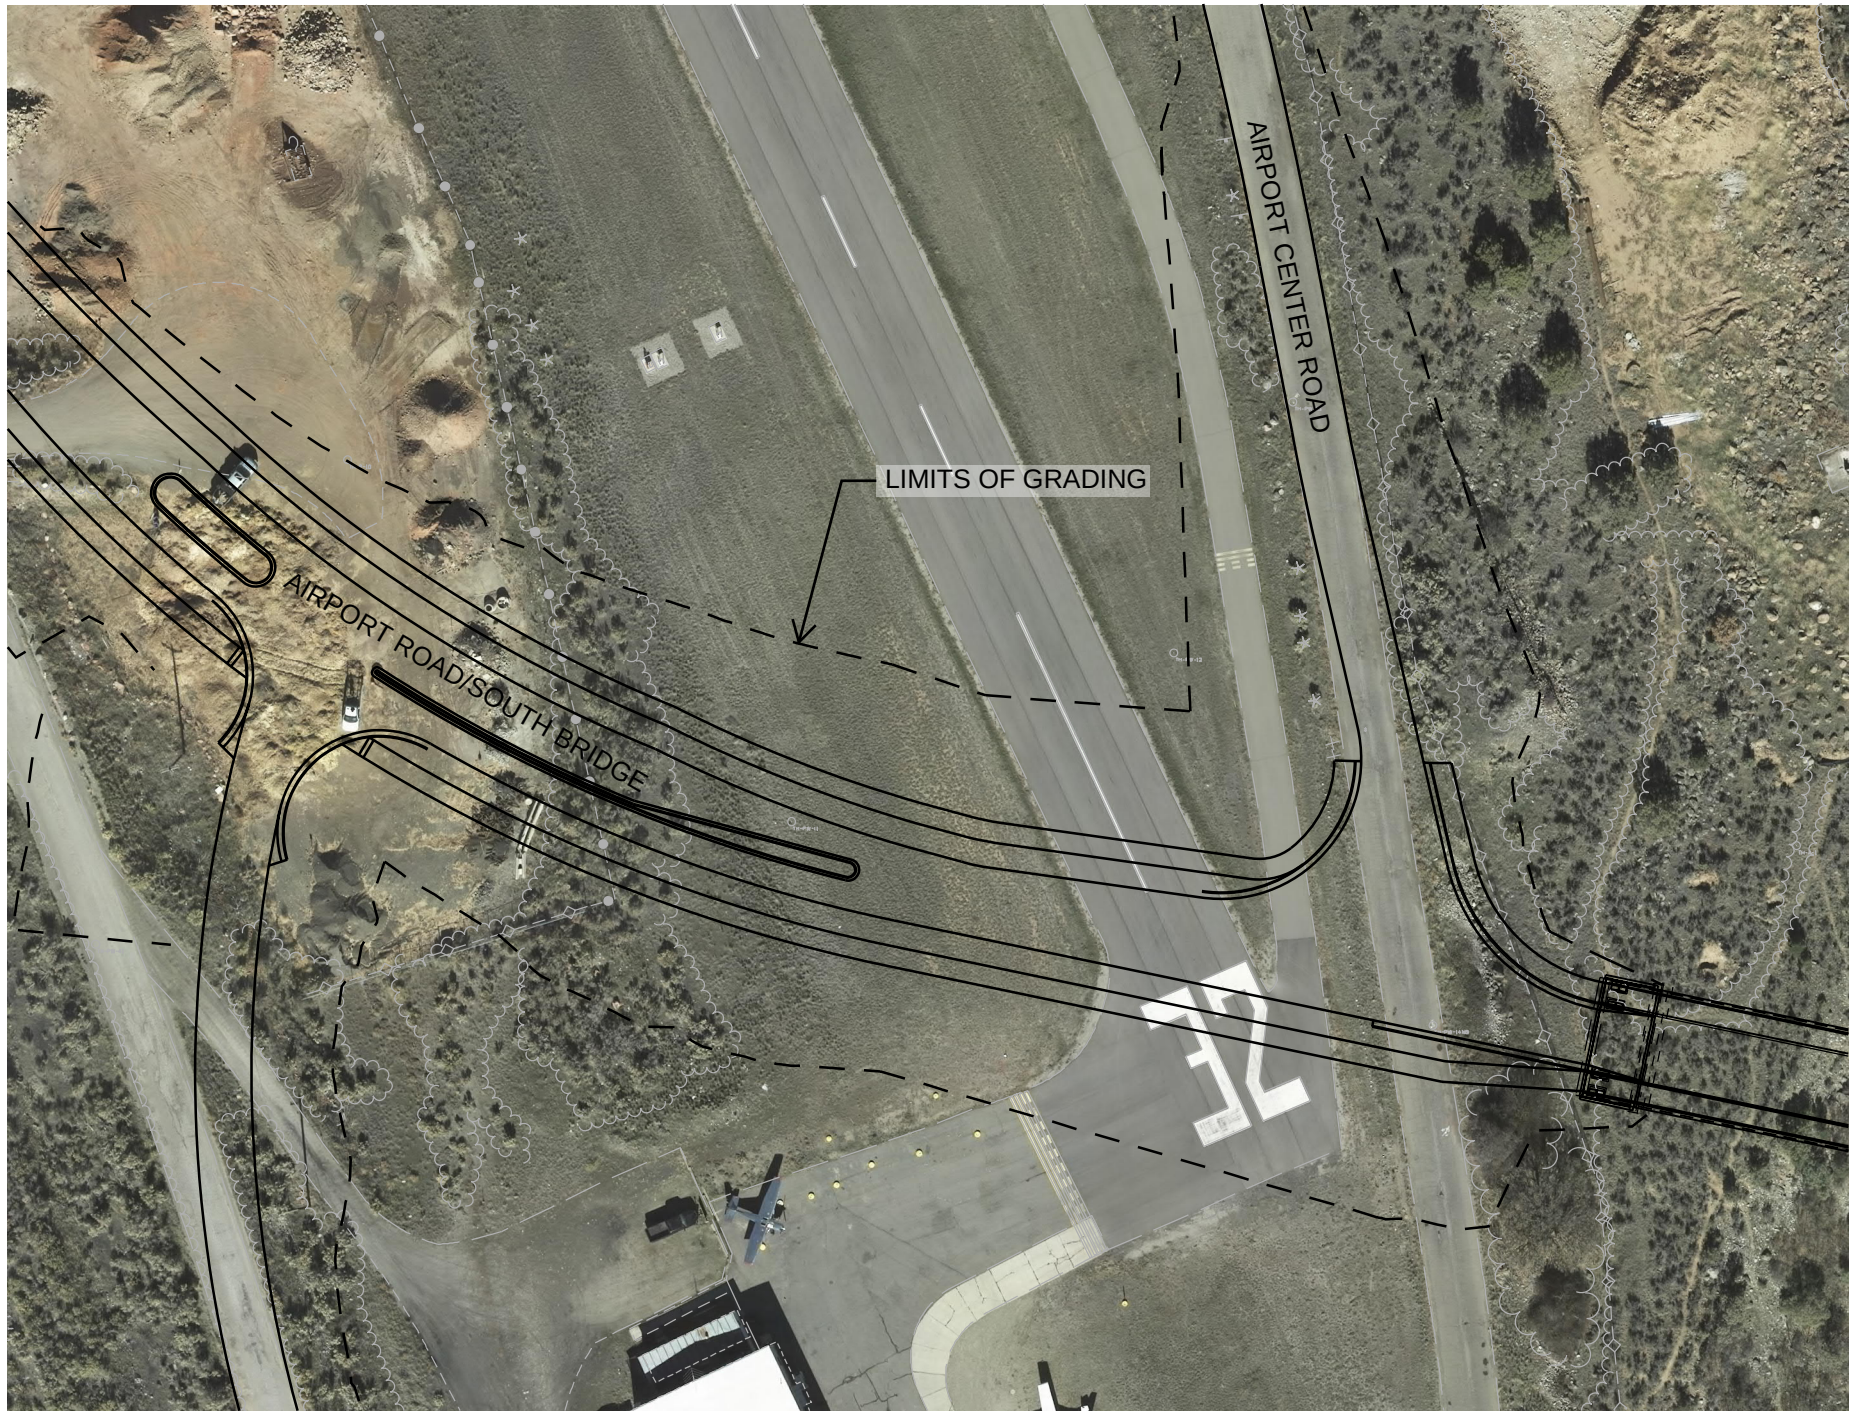

South Bridge 60% Design with Tunnel

12-14-2020

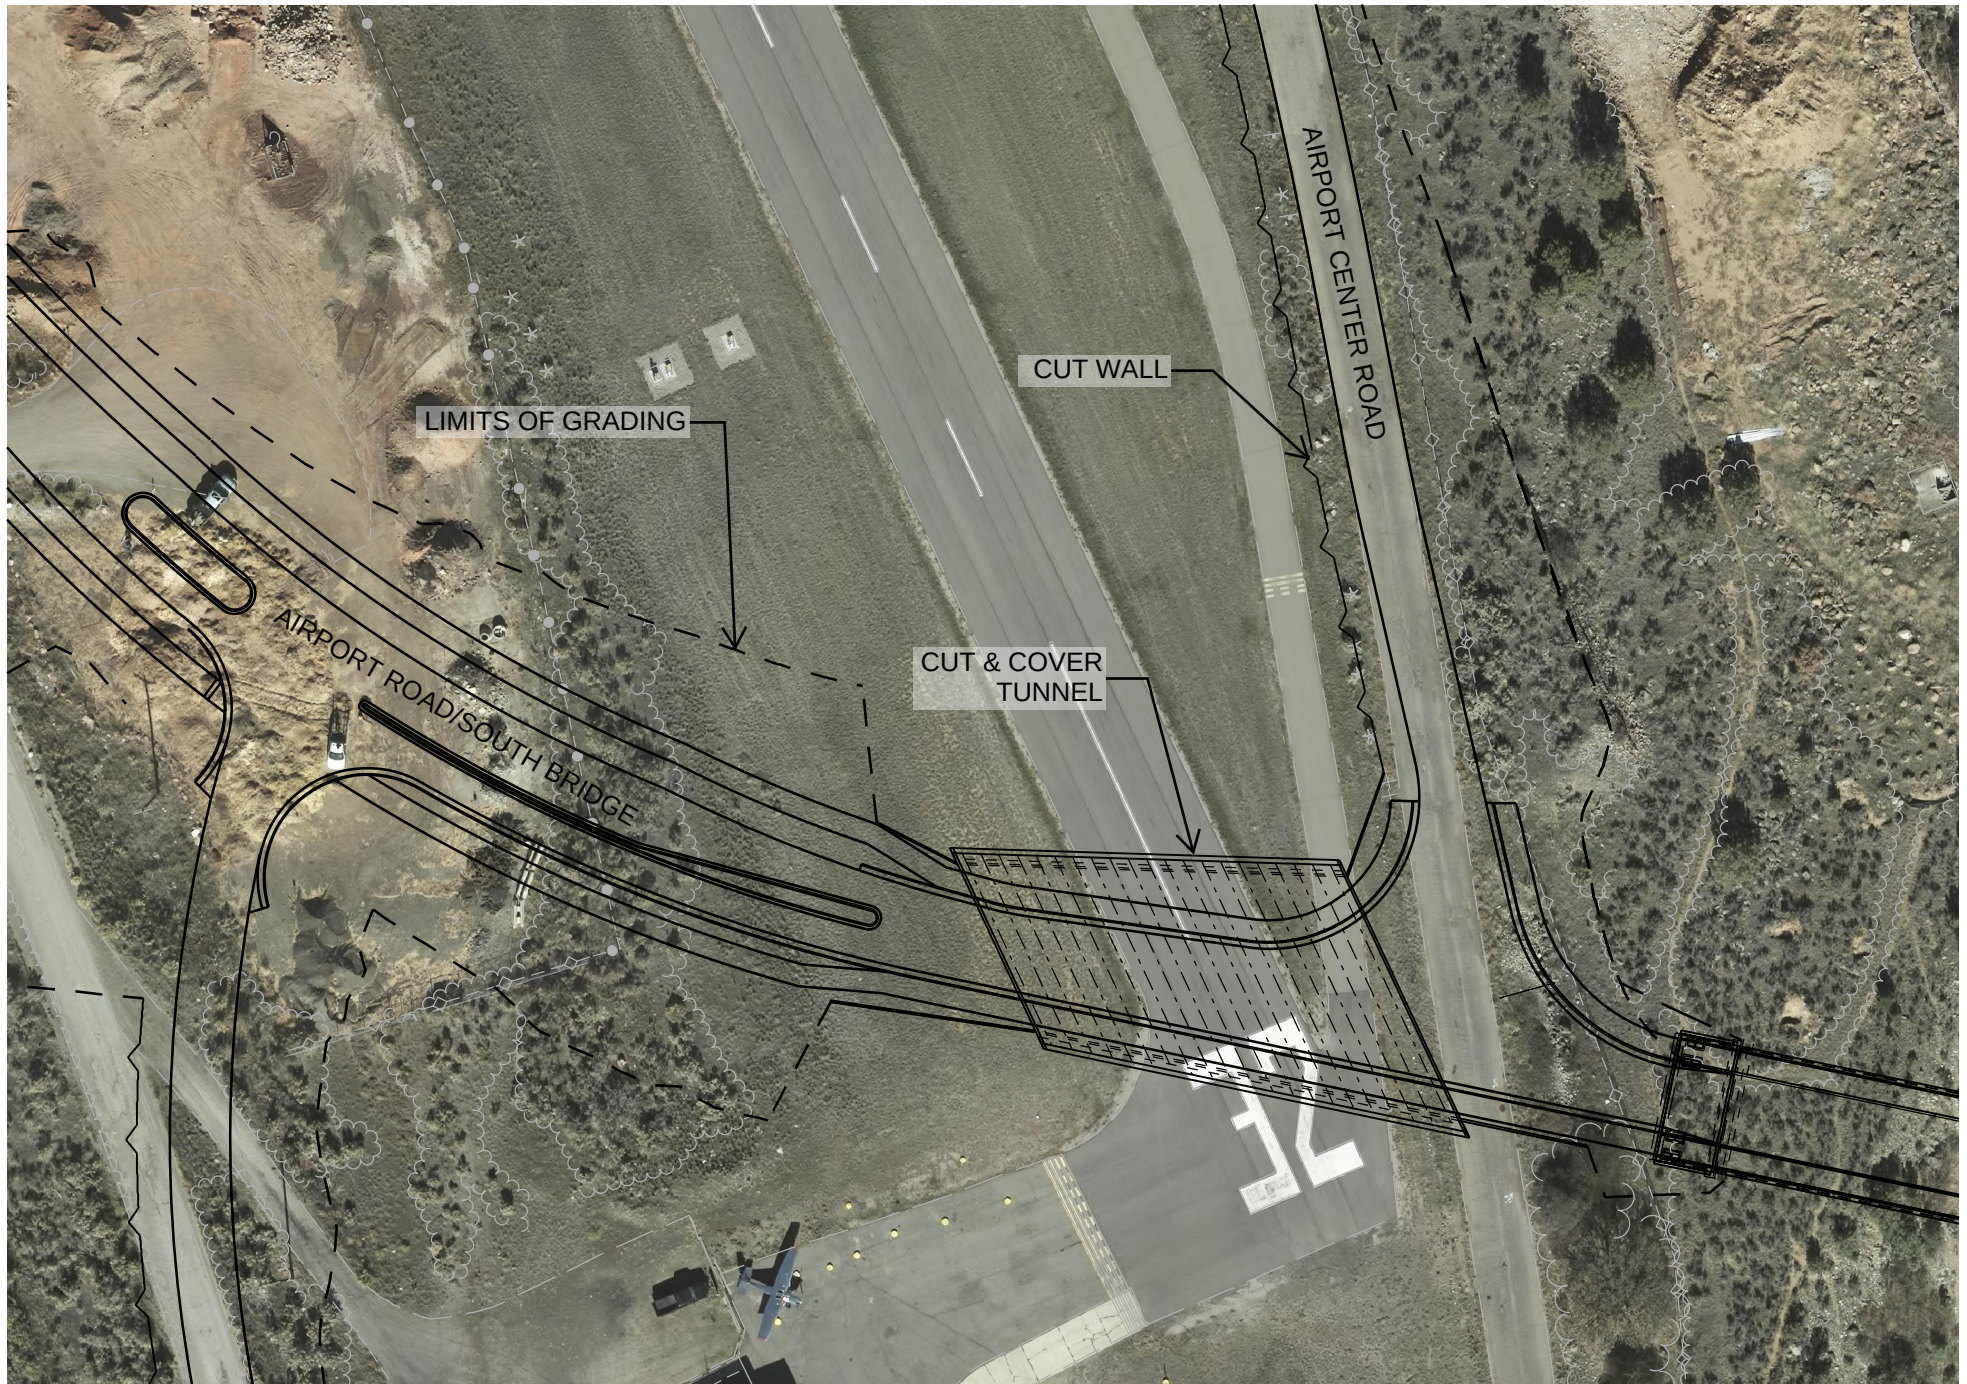



City Council
STAFF REPORT
City of Glenwood Springs
December 17, 2020

Agenda Item: Ordinance 29, Series of 2020; An Ordinance of the City Council of the City of Glenwood Springs Amending section 020.020.040 (c) to Limit Board Member Terms on Boards and Commissions (FIRST READING)

Action Requested: Approve Ordinance 29 amending the terms of Boards and Commissions.

Department: Attorney

Presented By: Glenwood Springs Legal, Legal

Background Info: At Council's direction Ordinance 29 limits the term of board and commission members to three terms with no exceptions.

Issues: NA

Staff Recommendation: Approve Ordinance 29 to amend the terms of Boards and Commissions as determined by City Council.

ORDINANCE NO. 29

Series of 2020

AN ORDINANCE OF THE CITY OF GLENWOOD SPRINGS, COLORADO, AMENDING SECTION 020.020.040(c) TO LIMIT BOARD MEMBER TERMS ON BOARDS AND COMMISSIONS.

WHEREAS, the City of Glenwood Springs (“Glenwood Springs” or the “City”) is a home-rule municipality organized under Article XX of the Colorado Constitution and with the authority of the Glenwood Springs Home Rule Charter; and

WHEREAS, Section 020.020.040(c) of the Glenwood Springs Municipal Code regulates term limits for members of boards and commissions; and

WHEREAS, the City Council determines it is in the best interest of the City to limit Board member terms on boards or commissions; and

WHEREAS, the City Charter of the City of Glenwood Springs requires that an ordinance be enacted to effectuate the amendments.

NOW, THEREFORE, THE CITY COUNCIL OF THE CITY OF GLENWOOD SPRINGS, COLORADO, ORDAINS:

Section 1. The foregoing recitals are incorporated herein as if set forth in full.

Section 2. Section 020.020.040(c) is hereby amended as follows, with double underlined text added and ~~strike-through language deleted~~:

Section 020.020.040 – Appointment, removal, term and vacancies of boards and commissions.

- (c) *Limit to term of members.* ~~Unless it is deemed vital by the City Council that an appointed member of a board or commission be retained in office, each member shall be replaced after having served for six (6) years on a board or commission; however, nothing in this subsection shall be construed to prevent the appointment of a member to a new term where, at the expiration of his/her current term, he/she will have served for less than six (6) years. No Board member shall serve more than three (3) successive terms on the same board or commission.~~ No Board member shall serve more than three (3) successive terms on the same board or commission.

INTRODUCED, READ, PASSED, AND ORDERED PUBLISHED BY TITLE ONLY
THIS ____ DAY OF DECEMBER 2020.

CITY OF GLENWOOD SPRINGS, COLORADO

Jonathan Godes, Mayor

ATTEST:

Catherine Mythen Fletcher, City Clerk

INTRODUCED, READ ON SECOND READING, PASSED AND ORDERED
PUBLISHED BY TITLE ONLY TO BE EFFECTIVE IMMEDIATELY THIS ____ DAY OF
____ 2021.

CITY OF GLENWOOD SPRINGS, COLORADO

Jonathan Godes, Mayor

ATTEST:

Catherine Mythen Fletcher, City Clerk



City Council
STAFF REPORT
City of Glenwood Springs
December 17, 2020

Agenda Item: Ordinance 30, Series of 2020; An Ordinance of the City Council of the City of Glenwood Springs to Amend the 2020 Budget Appropriation (ONE READING)

Action Requested: Approve the year-end amendment to the 2020 budget.

Department: City Administration

Presented By: Debra Figueroa, City Manager

Background Info: Each year the City has some expenditures that are not anticipated at the time the budget is passed. This Ordinance consolidates those and formally appropriates the funds. In 2020 there were three material things that require an additional appropriation:

COVID-19
We will spend approximately \$1,350,000 in grants, personal protective equipment, legal/security, and other costs to mitigate this crisis.; \$863,500 of which is reimbursed by the CARES act, \$106,000 came from the DDA and \$148,000 from the grants process involving the Financial Advisory Board. COVID-19 also caused us to recognize approximately \$1,600,000 of sales tax revenue in the General Fund instead of the Capital Projects Fund, and transfer \$750,000 from the new Tobacco Tax Fund to the General Fund to cover part of our lost revenue. This Ordinance appropriates expended funds, lost revenue resulting from COVID-19 is not addressed.

Broadband Expansion
Council directed staff to move forward with the planned expansion in accordance with the pro-forma developed with the help of Uptown Services. In 2020 we spent approximately \$2,000,000 in operating and capital expenses. The Broadband Fund will be established in 2021 and repay the Electric Fund for most of these expenditures. All spending was within the pro-forma provided to Council.

Sales Tax TIF to the DDA
DDA revenue comes from each of the City's funds that collects sales tax on a pro-rata basis. The DDA conservatively estimates annual revenue so we make an adjustment for any additional contributions made to from the General, Bus, Capital, Street Tax and A&I Funds. In 2020 that amount in total was \$188,134.77.

Issues: None

Staff Recommendation: Staff recommends approval.

ORDINANCE NO. 30

Series of 2020

AN ORDINANCE OF THE CITY OF GLENWOOD SPRINGS, COLORADO, AMENDING THE 2020 APPROPRIATION ORDINANCE TO REFLECT ACTUAL REVENUES AND EXPENDITURES DURING FISCAL YEAR 2020, INCLUDING ANTICIPATED REVENUES AND EXPENDITURES DURING THE MONTH OF DECEMBER 2020.

WHEREAS, the City of Glenwood Springs appropriated funds for fiscal year 2020 commencing January 1, 2020 and ending December 31, 2020 by Ordinance No. 31, Series of 2019; and

WHEREAS, certain expenditures were made or are anticipated to be made during the fiscal year 2020 and which were not anticipated at the time of the adoption of Ordinance No. 31, Series of 2019; and

WHEREAS, the City Council wishes to appropriate monies in and between certain funds for fiscal year 2020 based upon actual and anticipated revenues and expenditures during 2020; and

WHEREAS, pursuant to Section 4.4(j) of the Municipal Charter of the City of Glenwood Springs, an appropriation ordinance is not required to have introductory and second readings.

NOW, THEREFORE, THE CITY COUNCIL OF THE CITY OF GLENWOOD SPRINGS, COLORADO, ORDAINS THAT:

Section 1. There is hereby appropriated for fiscal year 2020 which commenced on January 1, 2020 and which ends on December 31, 2020 those funds shown on the Budget Adj column of **Exhibit A**, attached hereto and incorporated herein for all purposes.

Section 2. Ordinance 31, Series of 2019 is hereby amended to reflect the re-appropriation stated in this Ordinance.

INTRODUCED, READ, PASSED, AND ORDERED PUBLISHED BY TITLE ONLY
THIS 17TH DAY OF DECEMBER 2020.

CITY OF GLENWOOD SPRINGS, COLORADO

ATTEST:

Jonathan Godes, Mayor

Catherine Mythen Fletcher, City Clerk

ORDINANCE 30 - 2020 EXHIBIT A

Account	Department	Account Description	Budget Adj.	Explanation
<u>General Fund</u>				
<u>Transfers</u>				
01999-55970		TRANSFER TO EMERGENCY SERVICES EQUIPMENT	(238,817.00)	Change in IGA for capital equipment allocation from 3.5 mills to 2.5 mills
01999-55960		TRANSFER TO FIRE	238,817.00	Change in IGA for capital equipment allocation from 3.5 mills to 2.5 mills
0100070-44335		TRANSFER FROM TOBACCO TAX	750,000.00	Support GF revenue from COVID related decrease in tax receipts
0100070-44331		TRANSFER FROM MARIJUANA FUND	(23,728.00)	Reduction in Marijuana Fund Transfer from unused CC passes
<u>Revenues</u>				
0100040-42310		GRANTS	763,500.00	CARES Act Reimbursement
<u>Expenditures</u>				
01119-51710	Legal	LEGISLATIVE PROFESSIONAL SERVICES	140,000.00	Additional legal needs
01120-51275	Non Departmental	REDIRECT HOUSING ALLOWANCE TO COVID-19	(120,000.00)	Paid to Chamber Foundation for business grants
01120-58100	Non Departmental	COVID-19	983,500.00	Business grants, PPE and other COVID - related expenses
01120-52825	Non Departmental	ECONOMIC INCENTIVE REBATE	39,865.00	Increased economic incentive
01120-52820	Non Departmental	SALES TAX TIF TO DDA	76,270.85	Increase in TIF Tax collected
		Total Fund Net Change	<u>417,592.15</u>	
<u>Bus Tax</u>				
18170-52825		ECONOMIC INCENTIVE REBATE	8,334.00	Increased economic incentive
18170-52820		SALES TAX TIF TO DDA	10,169.45	Increase in TIF Tax collected
		Total Fund Net Change	<u>(18,503.45)</u>	
<u>Street Tax</u>				
13253-52825		ECONOMIC INCENTIVE REBATE	21,622.00	Increased economic incentive
13253-52820		SALES TAX TIF TO DDA	25,423.62	Increase in TIF Tax collected
		Total Fund Net Change	<u>(47,045.62)</u>	
<u>Tobacco Tax</u>				
16999-55950		TRANSFER TO GF	750,000.00	Support GF revenue from decreased tax receipts
		Total Fund Net Change	<u>(750,000.00)</u>	
<u>Marijuana Tax</u>				
15510-55950		TRANSFER TO GENERAL FUND	(23,728.00)	Unused portion of Community Center passes for students
		Total Fund Net Change	<u>23,728.00</u>	
<u>Electric Fund</u>				
24227-52810		BROADBAND OPERATING EXPENSES	500,000.00	Operating expenses from Broadband build-out
2451-60000		BROADBAND CAPITAL EXPENDITURES	1,500,000.00	Broadband capital expenditures per pro-forma
		Total Fund Net Change	<u>(2,000,000.00)</u>	
<u>Landfill</u>				
2960-60000		LANDFILL PROJECTS	180,000.00	Recycle Center construction
29610-52510		GRANTS	149,600.00	Recycling Resources Economic Opportunity
		Total Fund Net Change	<u>30,400.00</u>	
<u>Capital Projects</u>				
3100020-41210		REVENUES DIRECTED TO GENERAL FUND FROM COVID-19	(1,628,600.00)	July - December sales tax revenues recognized in General Fund
31390-52825		ECONOMIC INCENTIVE REBATE	21,622.00	Increased economic incentive
31390-52820		SALES TAX TIF TO DDA	25,423.62	Increase in TIF Tax collected
		Total Fund Net Change	<u>(1,675,645.62)</u>	
<u>A & I</u>				
33300-52825		ECONOMIC INCENTIVE REBATE	6,757.00	Increased economic incentive
33300-52820		SALES TAX TIF TO DDA	50,847.24	Increase in TIF Tax collected
3300060-42310		GRANTS	100,000.00	Cares Act Reimbursement
		Total Fund Net Change	<u>42,395.76</u>	
<u>Fire and EMS</u>				
4300070-44370		INCREASE TRANSFER FROM GENERAL FUND	238,817.00	Change in IGA for capital equipment allocation from 3.5 mills to 2.5 mills
		Total Fund Net Change	<u>238,817.00</u>	
<u>Fire Equip</u>				
7000070-44370		TRANSFER FROM GENERAL FUND	(238,817.00)	Change in IGA for capital equipment allocation from 3.5 mills to 2.5 mills
7000040-42310		GRANTS	918,213.64	Revenue recognized for pass through funds to other grant awarded entities
7000040-42310		GRANTS	(918,213.64)	Glenwood Springs is the pass-through entity for the grant
7000040-42310		GRANTS	(21,950.00)	Glenwood's match to FEMA GO grant, originally budgeted in 2021
		Total Fund Net Change	<u>(260,767.00)</u>	
<u>DDA</u>				
86180-52510		GRANTS	156,000.00	G4 Grants with Chamber Foundation to local businesses
		Total Fund Net Change	<u>(156,000.00)</u>	



City Council
STAFF REPORT
City of Glenwood Springs
December 17, 2020

Agenda Item: Enhanced Sales Tax Incentive Agreement Between the City of Glenwood Springs, Colorado and Pegwood LLC for the Roaring Fork Market Place Shopping Center

Action Requested: Approval of the Sales Tax Incentive Agreement.

Department: Economic and Community Development

Presented By: Karl Hanlon
Jennifer Ooton, Assistant City Manager

Background Info: Attached please find a proposed agreement with Pegwood LLC for a tax rebate/incentive program for the Roaring Fork Marketplace. The attached agreement proposes sharing of increased sales tax over a specified base amount to assist in certain improvements to the old American Furniture Warehouse space in the Roaring Fork Marketplace. Under the Agreement the City will rebate on an annual basis 50% of new sales tax dollars generated by tenants occupying the space.

There is a total rebate cap of \$750,000 or a period of seven years, whichever occurs first. The agreement automatically terminates if the rebate goal is met or if the seven year term expires. These types of incentive programs are not uncommon in the State of Colorado and are often times used as a way to encourage redevelopment of existing space. It is a format that could be used in other locations in the community to encourage new economic growth as well as redevelopment.

Issues: N/A

Staff Recommendation: Approval of the Sales Tax Incentive Agreement.

**ENHANCED SALES TAX INCENTIVE AGREEMENT
BETWEEN THE CITY OF GLENWOOD SPRINGS, COLORADO
AND PEGWOOD LLC FOR THE ROARING FORK MARKETPLACE SHOPPING CENTER**

This ENHANCED SALES TAX INCENTIVE AGREEMENT (this “Agreement”) is made and entered into as of the Effective Date, by and between the CITY OF GLENWOOD SPRINGS, COLORADO, a home-rule municipality (the “City”), and Pegwood LLC, a Colorado limited liability limited company (“PEGWOOD”) (individually, a “Party”; collectively, the “Parties”).

RECITALS

WHEREAS, PEGWOOD is the owner of the Property (as defined below) in the Roaring Fork Marketplace Shopping Center commercial development in the City; and

WHEREAS, by Section 040.010.030 of the Glenwood Springs Municipal Code, the City imposes a sales tax of 3.70% on sales of tangible personal property and services within the City limits; and

WHEREAS, the City desires to provide some financial assistance to PEGWOOD related to the lease and subsequent use of the Property; and

WHEREAS, the City and PEGWOOD desire certain store-fronts in the Roaring Fork Marketplace to be re-developed for occupancy; and

WHEREAS, the Property will provide sales tax revenues, employment opportunities for City residents, and opportunities for products and goods for consumers from within and outside the City; and

WHEREAS, the City Council of the City finds that entering into this Agreement will serve to provide benefit to and advance the public interest and welfare of the City and its citizens by securing the location of this economic development project within the City; and

WHEREAS, the City finds that the economic and tax benefits to the City and its residents are sufficient consideration to enter into this Agreement upon the terms and conditions described hereafter.

NOW, THEREFORE, in consideration of the mutual promises, covenants, and conditions contained herein, the Parties agree as follows:

TERMS & CONDITIONS

1. Incorporation of Recitals. The foregoing recitals are incorporated as a part of this Agreement.

2. Purpose. The purpose of this Agreement is to set forth the terms and conditions under which PEGWOOD will redevelop the Property and, in doing so, receive from the City a rebated portion of the municipal sales taxes collected above base collections. All terms and conditions of this Agreement shall be read to incorporate the relevant provisions of the Glenwood Springs Municipal Code.

3. Property. The “Property” subject to this Agreement is identified on **Exhibit A**, attached and incorporated herein by this reference. The Property is located at 3200 S. Glen Avenue, Glenwood Springs, Colorado.

4. Term. The Term of this Agreement shall commence on the first day of the calendar month in which a new tenant occupying all or part of the Property is opened for business (the “Start Date”) and shall end eight years from the Start Date or upon PEGWOOD’s recovery of \$750,000.00 (the “Maximum Recovery”), whichever is earlier. In the event that no new tenant first occupies all or part of the Property by March 31, 2022, then this Agreement shall terminate.

5. Application of Municipal Code. All ordinances of the Glenwood Springs Municipal Code shall continue to be effective throughout and after the Term, and PEGWOOD acknowledges and agrees that any and all local, state, and federal laws, rules, and regulations remain applicable to the Property and the actions performed thereon.

6. Increment Collection and Distribution. Any businesses located in the Property (“Tenants”) during the Term shall remit to the City 100% of all municipal sales taxes collected pursuant to Title 040 of the Glenwood Springs Municipal Code.

The City shall annually rebate to PEGWOOD 50% of the aggregate “Enhanced Sales Taxes” unless this Agreement is terminated as provided herein. Enhanced Sales Taxes shall be the incremental sales tax revenues annually generated above \$100,000.00 (the “Annual Base Amount”). Any rebates owed to PEGWOOD shall be paid by the City on an annual basis within 60 days of the end of the year. No rebate shall be granted for any year in which the Base Amount is not exceeded. No interest shall accrue on any sales tax revenue remitted to the City prior to rebate.

7. Assignment of Rights. This Agreement is personal to the City and PEGWOOD and does not run with PEGWOOD’s interest in the Property. The rights and obligations of this Agreement may not be assigned in whole or in part without the prior written authorization of the Glenwood Springs City Council acting in its sole discretion. Any assignment made without prior written authorization shall be a material breach of this Agreement, and this Agreement shall thereafter be deemed terminated for cause. Notwithstanding the foregoing, PEGWOOD may assign its interests in this Agreement to an affiliate entity organized for the administration of the Property and/or structured to achieve beneficial tax or regulatory treatment for the terms and conditions agreed to herein Notwithstanding the foregoing, PEGWOOD may assign some or all of its rights to a related entity, Peglen L.P. that owns Parcel E (3216 S. Glen Avenue) for the same purpose of this Agreement.

8. Subordination. The City’s obligations pursuant to this Agreement are subordinate to the City's obligations for the repayment of any current or future bonded indebtedness and are

contingent upon the existence of a surplus in sales tax revenues in excess of the sales tax revenues necessary to meet such existing or future bond indebtedness. The City shall meet its obligations under this Agreement only after the City has satisfied all other obligations with respect to the use of sales tax revenues for bond repayment purposes. For the purposes of this Agreement, the terms "bonded indebtedness," "bonds," and similar terms describing the possible forms of indebtedness include all forms of indebtedness that may be incurred by the City, including, but not limited to, general obligation bonds, revenue bonds, revenue anticipation notes, tax increment notes, tax increment bonds, and all other forms of contractual indebtedness of whatsoever nature that is in any way secured or collateralized by sales tax revenues of the City. The City represents, as of the Effective Date, it is able to pay its existing bonded indebtedness through sales tax revenues which do not affect this Agreement.

PEGWOOD shall have no right, title, claim, lien, or other interest in or to the City's sales tax revenue excepting as provided in this Agreement and for purposes of a collateral assignment to PEGWOOD's lender, if any. PEGWOOD shall not encumber or offer for bond, note, certificate, or debentures against any anticipated rebate under this Agreement. All rights of PEGWOOD to any municipal sales tax revenues generated at the Property are, and at all times prior to rebate shall be, subordinate and inferior to the City's. In the event the City cannot meet its obligations pursuant to this Paragraph 10 then this Agreement shall automatically be extended the same amount of time as the City is unable to meet its obligation.

9. Appropriation. In the event that the City does not appropriate sufficient funds or does not have funds available for any payment herein at any time, the City shall provide written notice to PEGWOOD that the rebate due for the applicable calendar year will not be made as scheduled. The notice shall serve to defer any payment due for a period not to exceed one year after the original date such rebate was due and payable, but in no event shall any such deferral extend beyond the termination of this Agreement. The failure to appropriate or have funds available shall not be a breach of this Agreement. Nothing in this Agreement shall be deemed or construed as creating a multiple fiscal year obligation on the part of the City within the meaning of Article X, Section 20 of the Colorado Constitution, and the City's obligations hereunder are expressly conditional upon annual appropriations by the City Council. In the event that the City Council fails to appropriate funds for any period of time, this agreement shall automatically be extended the same amount of time.

10. Termination. If, through any cause, PEGWOOD fails to fulfill its obligations under this Agreement in a timely and proper manner, violates any provision of this Agreement, or violates any applicable law, and does not commence correction of such nonperformance or violation within 30 calendar days of receipt of written notice and diligently complete the correction thereafter, the City shall have the right to terminate this Agreement for cause immediately upon written notice of termination. Upon such termination, the City shall have no further obligations under this Agreement.

11. Governmental Immunity Act. No term or condition of this Agreement shall be construed or interpreted as a waiver, express or implied, of any of the immunities, rights, benefits, protections, or other provisions of the Colorado Governmental Immunity Act, C.R.S. §§ 24-10-101, et seq.

12. Notice. Any notice or communication required hereunder between the City and PEGWOOD must be in writing and may be given either personally or by registered or certified mail, return receipt requested. If given by registered or certified mail, such notice or communication shall be deemed to have been given and received on the first to occur of (i) actual receipt by any of the addressees designated below as the Party to whom notices are to be sent, or (ii) five days after a registered or certified letter containing such notice, properly addressed, with postage prepaid, is deposited in the United States mail. If personally delivered, a notice shall be deemed to have been given when delivered to the Party to whom it is addressed. Any Party may at any time, by giving seven days' written notice to the other Party, designate any other address in such notice or communication shall be given. Such notices or communications shall be given to the Parties at their addresses set forth below:

If to City, to:

City Manager
City of Glenwood Springs
101 West 8th Street
Glenwood Springs, CO 81601

With copy to:

City Attorney
Karp Neu Hanlon, P.C.
201 14th Street, Suite 200
P.O. Drawer 2030
Glenwood Springs, CO 81602

If to PEGWOOD, to:

Pegwood LLC
c/o Pegasus Realty Corp.
3989 E. Arapahoe Road, Suite 300
Centennial, CO 80122

With copy to:

13. Representative. Each party represents and warrants to the other party that:

(a) All actions or other conditions precedent necessary to bind such party to the terms of this Agreement have been taken and/or have been satisfied such that such party is bound to the performance of its obligations set forth in this Agreement; and

(b) The person or persons executing this Agreement on behalf of such party have the full right, power, and authority to bind that party to the obligations set forth in this Agreement.

14. No Partnership; No Third-Party Beneficiary. Nothing contained in this Agreement shall create any business relationship between the parties except for the contractual obligations expressly stated herein. No third-party beneficiary rights are intended or created in favor of any person not a party to this Agreement.

15. Severability. If any term or provision of this Agreement, or the application of any term or provision of this Agreement to a particular situation, is held by a court of competent jurisdiction to be invalid, void or unenforceable, the remaining terms and provisions of this Agreement, or the application of this Agreement to other situations, shall continue in full force and effect unless amended or modified by mutual consent of the Parties.

16. Remedies. Either Party may, in addition to any other rights or remedies, institute an equitable action to cure, correct, or remedy any default, enforce any covenant or agreement herein, enjoin any threatened or attempted violation thereof, enforce by specific performance the obligations and rights of the Parties hereto, or to obtain any remedies consistent with the foregoing and the purpose of this Agreement.

17. Colorado Law. This Agreement shall be construed and enforced in accordance with the laws of the State of Colorado without reference to its conflict of laws principles. Venue for any action instituted relating to this Agreement shall be in Garfield County, Colorado.

18. Attorneys' Fees; Survival. In the event of any litigation or arbitration between the Parties regarding an alleged breach of this Agreement, the prevailing Party shall be awarded reasonable attorneys' fees. All rights concerning remedies and/or attorneys' fees shall survive any termination of this Agreement.

19. Amendments. This Agreement may be amended from time to time, in whole or in part, by mutual written consent of the Parties or their successors in interest.

20. Titles of Articles and Paragraphs. Any titles of the articles and paragraphs of this Agreement are inserted for convenience of reference only and shall be disregarded in construing or interpreting any of its provisions. Use of singular or plural, masculine, feminine, or neuter nouns and pronouns is for convenience only and shall be liberally construed, unless the context indicates otherwise.

21. Waiver. No failure by either Party to insist upon the strict performance of any covenant, duty, agreement or condition of this Agreement, or to exercise any right or remedy consequent upon a breach of this Agreement shall constitute a waiver of such breach or of any other covenant, agreement, term, or condition. Either party by giving notice to the other Party may, but shall not be required to, waive any of its rights or any conditions to any of its obligations under this Agreement. No waiver shall affect or alter the remainder of this Agreement, but each and every covenant, agreement, term, and condition of this Agreement shall continue in full force and effect with respect to any other then existing or subsequent breach.

22. Entire Agreement; Counterparts. This Agreement constitutes the final and exclusive understanding and agreement of the Parties and supersedes all negotiations or previous agreements between the Parties with respect to all or any part of the subject matter hereof. All waivers of the provisions of this Agreement shall be in writing and signed by the appropriate authorities of the City and PEGWOOD. This Agreement may be executed in counterparts, including any facsimile copies, each of which shall be deemed an original and all of which together shall constitute one and the same instrument.

IN WITNESS WHEREOF, this Agreement has been entered into by and between the CITY OF GLENWOOD SPRINGS, COLORADO, and PEGWOOD as of the date first written above.

CITY OF GLENWOOD SPRINGS, COLORADO

ATTEST:

Jonathan Godes, Mayor

City Clerk/Deputy City Clerk

APPROVED AS TO FORM:

Karl J. Hanlon, City Attorney

Pegwood LLC,
a Colorado limited liability company,

By: _____

Name: _____

Title: _____

STATE OF COLORADO)
) ss.
COUNTY OF _____)

The foregoing Agreement was acknowledged before me this _____ day of
_____ 2020, by _____ as
_____ of Pegwood LLC, a Colorado limited liability company,.

Witness my hand and official seal.

My commission expires _____.

[SEAL]

Notary Public

Exhibit A

PARCEL D

RE-SUBDIVISION OF GLENWOOD SHOPPING CENTER

ACCORDING TO THE RE - SUBDIVISION OF THE GLENWOOD SPRINGS SHOPPING
CENTER PLAT RECORDED NOVEMBER 9, 1984 AT RECEPTION NO. 357213

COUNTY OF GARFIELD, STATE OF COLORADO;



December 16, 2020

The Honorable Jared Polis
Governor of the State of Colorado
200 E Colfax, Suite 136
Denver CO 80203

Dear Governor Polis,

The Colorado Association of Ski Towns (CAST), representing 40 municipalities, counties and resort associations that are largely dependent on tourism and the ski industry, was founded on the premise that resort communities face challenges and issues that are unique and different than those in the metro areas and that is certainly true when considering COVID-related impacts.

The purpose of this letter is two-fold. First, CAST respectfully requests that resort community restaurants be allowed to operate at 25% indoor capacity through the Christmas and New Year holidays so long as the community has the support of their local public health department. Many of our resort communities are at or above 90% lodging occupancy for the holidays and it is hard to imagine how these people will get their meals without some in-person restaurant capacity. In a metro area, limited or no restaurant capacity might be an inconvenience, but in a resort community it translates to not being able to provide a basic, essential need to our visitors.

CAST's second request is that the State be consistent with how counties are assigned a color on the State's COVID dial. Counties with similar COVID indicators should be treated the same in terms of where they are placed on the dial. Consistency from the State is critical, especially when the economic stakes are so high.

We appreciate your timely consideration of these requests as we approach the busiest two weeks of the year in our resort communities.

Sincerely,

Dean Brookie, CAST President